Report Version 6

Hazardous Materials Initial Site Assessment (ISA)

July 30, 2020 District: Houston

CSJ 0912-72-607, Shepherd & Durham from IH 610 to IH 10

The environmental review, consultation, and other actions required by applicable Federal environmental laws for this project are being, or have been, carried-out by TxDOT pursuant to 23 U.S.C. 327 and a Memorandum of Understanding dated December 9, 2019, and executed by FHWA and TxDOT.

TxDOT Environmental Affairs Division
Effective Date: December 2019
510.02.DS
Version 6

Hazardous Materials Initial Site Assessment (ISA) Report

This ISA complies with the Federal Highway Administration's (FHWA's) policy dealing with hazardous materials discussed in FHWA's *Supplemental Hazardous Waste Guidance* (January 16, 1997) located at http://www.environment.fhwa.dot.gov/guidebook/vol1/doc7b.pdf.

FHWA's policy emphasizes three objectives: 1) identify and assess potentially contaminated sites early in project development, 2) coordinate early with federal/ state/ local agencies to assess the contamination and the cleanup needed; and 3) determine and implement measures early to avoid or minimize involvement with substantially contaminated properties.

In addition, completing the ISA will aid in identifying hazardous material issues early, avoiding construction delays, and reducing the department's liability associated with the purchase of contaminated right of way.

Maintain a copy of the completed ISA report with all applicable attachments in the project file.

For additional information, refer to TxDOT's online manual: *Hazardous Materials in Project Development:* http://onlinemanuals.txdot.gov/txdotmanuals/haz/index.htm and the Hazardous Materials Toolkit Site: http://www.txdot.gov/inside-txdot/division/environmental/compliance-toolkits/haz-mat.html

Abbreviations and Acronyms

CALF	Closed and Abandoned Landfill
CERCLIS	Comprehensive Environmental Response Compensation and Liability Information System
EA	Environmental Assessment
EIS	Environmental Impact Statement
ECOS	Environmental Compliance Oversight System
ERNS	Emergency Response Notification System
EPA	Environmental Protection Agency
ESA	Environmental Site Assessment
HAZMAT	Hazardous Materials
MS4	Municipal Separate Storm Sewer System
MSWLF	Municipal Solid Waste Landfill
NPL	National Priorities List
RCRA	Resource Conservation and Recovery Act
ROW	Right of Way
SEMS	Superfund Enterprise Management System
TCEQ	Texas Commission on Environmental Quality
TRRC	Texas Railroad Commission
US	United States
USGS	United States Geological Survey
VCP	Voluntary Cleanup Program

TxDOT Hazardous Materials Initial Site Assessment (ISA) Report

Project Information			
CSJ No:0912-72-607	City:Houston	Zip Code:77007, 77008	County:Harris
HWY:Shepherd Drive/Durham Drive	Limits:IH-610 to IH-10		

Section 1: Identify Previously Completed Environmental Site Assessments, Known Hazmat Conditions, Preliminary Project Design, and Right-of-Way Requirements	
Note: Obtain information/comments from design, right-of-way, and/or environmental staff. Attach maps and/or details as appropriate.	
☒ Yes ☐ No ☐ Unknown	Are there any previous environmental assessments, testing, or studies performed within the proposed project area related to contamination issues (to include Phase I ESAs)? If yes, explain here if there are any concerns to the proposed project:A Phase I ESA was performed for the project and approved by the City of Houston. The Draft Phase I ESA identified several Recognized Environmental Conditions (RECs) and Historic Recognized Environmental Conditions (HRECs). Based on City of Houston recommendations, the Final Phase I Environmental Assessment identified both the Shepherd and Durham project corridors as Potentially Petroleum Contaminated Areas (PPCA) and concluded that "conducting a subsurface assessment (Phase II ESA) for all identified REC sites may be cost prohibitive."
☒Yes ☐ No	Have the project schematics and/or plan-profile sheets (if available) been reviewed?* Look for substantial excavations (including utilities and storm sewer designs), new ROW and easements, and bridge demolitions or renovations.

* For consultants: this information shall be supplied by TxDOT.

Section 2: Demolition and Renovation Information Related to Asbestos and Lead-Containing-Paint	
☐Yes ☒No	Are there proposed bridges or building demolitions or renovations for this project?
Note: If "Yes" is selected, buildings or structures being acquired through the acquisition process are assessed and mitigated for asbestos, as needed, within the ROW process according to the TxDOT ROW Manual ROW Vol. 6 Miscellaneous -Chapter 1 Section 5. Bridge structures being demolished or renovated are assessed and mitigated for asbestos and lead-containing-paint, as needed, within the construction process according to Standard Specification Item 6.10 (and applicable Provisions), and the TxDOT guidance document: Guidance for Handling Asbestos in Construction Projects, dated January 26, 2007.	

Section 3: Project Screening	
Note: Section 3.1 is only applicable for Categorically Excluded (CE) projects. If you are uncertain of the project type, select "No" and continue to Section 3.2. **Section 3.1** Determine if the proposed project has a low potential to encounter contamination. Refer to the preliminary schematics for project limits and internet-based maps for surrounding land use.	
☐ Yes ☒ No or an EA or EIS Project	Are the limits of the proposed project within a historically undeveloped area and outside the boundaries of a designated MS4 permitted area? Historically undeveloped areas are locations where no commercial buildings are located within one-half (0.5) miles of the proposed project limits and the surrounding land use is historically agricultural, forest, or ranch lands.
If "Yes" is selected, the ISA is complete. The proposed project has a low potential to encounter contamination. Complete Sections 9 and 10 of this ISA and maintain a copy and all applicable attachments in the project file. If "No" is selected, proceed to Section 3.2 of this ISA.	
Section 3.2 **Note:** Determine if the project includes any of the activities listed below:	

☐ Yes ☒ No	**Project Excavations:** Will the work consist of substantial excavation operations. Substantial excavation includes, but is not necessarily limited to: • Underpass construction, • Storm sewer installations, and • Trenching or tunneling that would require temporary or permanent shoring.
☐ Yes ☒ No	**Dewatering of Groundwater:** Are there proposed de-watering operations. If yes, what is the estimated depth to groundwater?
☒ Yes ☐ No	**Encroachments:** Are there known or potential encroachments into the project area? Encroachments include soil and groundwater contamination, dump sites, tanks, and other issues in the ROW.
☒ Yes ☐ No	**ROW and Easements:** Are there any acquisitions of new ROW, easements, temporary construction easements planned for the project?

3.3 Complete the appropriate box below:

☒ If Section 3.2 contains any "Yes" answers, please proceed to Section 4.

☐ If Section 3.2 contains all "No" answers, proceed to Section 6, Site Survey. Please perform a site survey documenting the results in Section 6 and then mark the appropriate box below. If a Phase I ESA has been prepared for this project, you may use the applicable site survey information from the Phase I ESA.

☐ The site survey did not identify evidence of any environmental concerns listed in Section 6. The ISA is complete. Complete Sections 9 and 10 and maintain a copy of the ISA and all applicable attachments in the project file.

☐ The site survey identified evidence of environmental concerns listed in Section 6. Continue with Section 4.

Section 4: Current and Past Land Use Information

Note: Review and assess current and past land use (up to 50 years) in the project area. Document and attach sources that were reviewed. If one or more Phase I ESAs were prepared for this project, please use applicable information from the Phase I ESAs to help complete this section of the ISA.

☒Yes ☐ No ☐ Not Available	**4.1 Review Current and Past USGS 7.5 Minute Topographic Maps of the project area:** Look for oil & gas pipelines, tanks, landfills, or other industrial features. Describe any concerns:		
	List Topo Maps Reviewed:	Dates:	Comments:

☐ Not Applicable	Houston Heights 7.5-minute, 24000 Houston Heights 7.5-minute, 24000 Houston Heights 7.5-minute, 24000 Houston Heights 7.5-minute, 24000 Houston Heights 7.5-minute, 24000 Houston Heights 7.5-minute, 31680 Houston Heights 7.5-minute, 31680 Houston Heights 7.5-minute, 24000	2013 1995 1982 1967 1955 1946 1922 1915	2013 - The only structures of note are the Oriental Textile Mill and Eureka Yard. The textile mill, located at Lawrence and West 22nd Street (one block east of Shepherd), was one of the first industrial complexes in Houston. It is no longer active for manufacturing and has been historically landmarked. Eureka Yards, on Eureka Street west of TC Jester Boulevard (approximately 0.7 mile west of Durham), served the MKT rail line, but it is no longer active. The site is currently used for equipment storage. The tracks for the Houston and Belt Terminal Railroad, which run parallel to West 34th Street north of the project corridor, are visible. 1995 - Railroad tracks are shown running down Nicholson Street (approximately 0.25 mile east of Shepherd, connecting to the MKT line and Eureka Yard. There are two water tanks adjacent to the tracks at 20th Street. There are several oil wells near the intersection of Bevis Street and East 18th Street (approximately 0.6 mile west of Durham). 1982 - Tracks along Nicholson, water towers, oil wells, MKT tracks, Houston Belt and Terminal tracks, and Eureka Yard are all shown. 1967 - Tanks and/or wells appear to be present in the vicinity of Eureka Yard and the development between Shepherd, White Oak Bayou, and the Katy Freeway. Tracks along Nicholson, water towers, oil wells, MKT tracks, Houston Belt and Terminal tracks, and Eureka Yard are all shown. 1955 - IH 610 has not been developed. The overall street grid is generally the same as 1967, but the area west of White Oak Bayou to the north of the MKT tracks has not been as developed yet; West 11th appears to be the only major street in the area, with a couple of blocks developed to the north and south. Durham is not a continuous corridor from White Oak Bayou to where IH 610 is today. A ditch connecting to White Oak Bayou is visible just north of West 26th Avenue

			west of Shepherd. Oaks Water Tank is visible at the northern end of the alignment. Oil wells are visible in the undeveloped area west of White Oak Bayou (the Bevis/18th Street area in maps from subsequent years). Tracks along Nicholson, oil wells, water towers, MKT tracks, Houston Belt and Terminal tracks, and Eureka Yard are all shown. 1946 - The Houston Belt Terminal line is at the northern end of the project corridor. Roslyn Road is the major street at the northern end of the corridor. Other than the 11th Street Extension, the area west of White Oak Bayou is largely undeveloped. There is some development between Shepherd and White Oak Bayou from 16th to 25th. Durham is not a continuous corridor. The tracks along Nicholson, the MKT tracks, Houston Belt and Terminal tracks, and oil wells are shown. The location of Eureka Yards is labeled as Eureka Junction. 1922 - Variations in topography are evident in the largely undeveloped area between Shepherd and the MKT rail line. Durham is not a continuous corridor. The street grid does not extend all the way north to Roslyn Road. Rail lines visible. The tracks along Nicholson, the MKT tracks, Eureka Junction, and Houston Belt and Terminal tracks (labeled Valley) are shown. 1915 - largely similar to 1922
☒Yes ☐ No ☐ Not Available ☐ Not Applicable	**4.2 Review Current and Past Aerial Photographs of the project area:** Look for oil & gas pipelines, tanks, landfills, or other industrial features. Describe any concerns:		
	List All Aerial Photos Reviewed:	Photo Dates:	Comments:

	USDA-CIR USDA-CIR USDA-CIR USDA-CIR USGS-CIR TXDOT TXDOT ASCS USGS USGS ASCS ASCS	2014 2012 2010 2005 1996 1989 1978 1973 1966 1953 1944 1938	2014 - Location of Eureka Yard and adjacent tracks appears to be vacant/dirt. 1953 (south) - While the street grid is similar to subsequent years, development is much sparser, especially in the areas around White Oak Bayou and the MKT rail line. The development that is visible is almost all residential, with the exception of the industrial area east of Shepherd and south of the MKT line. Much of Durham is not present and it is not a continuous street. 1944 (south) - Some of the industrial development south of the MKT line is present
☐Yes ☒ No ☐ Not Available ☐ Not Applicable	**4.3 Review Current and Past Right-of-Way Maps/Files*:** Look for oil & gas pipelines, tanks, landfills, or other industrial features. Describe any concerns:		
	List Maps/ Files & Dates Reviewed:	Comments:	
☒Yes ☐ No ☐ Not Available ☐ Not Applicable	**4.4 Review Sanborn Fire Insurance Maps/Files:** Look for tanks, oil & gas pipelines, landfills, or other industrial features. Describe any concerns:Twenty high-risk historic sites (dry cleaners, service stations, industrial uses, etc.) were identified. Please see attached Phase I ESA for details.		
	List Maps/ Files & Dates Reviewed:	Comments:	
	1925 1955 1969	See attached Phase I for detailed information on sites, including maps.	
☐Yes ☒ No ☐ Not Available ☐ Not Applicable	**4.5 Review TxDOT As-Built Plans*:** Were any concerns identified during previous work within the project limits? If yes, explain: If known, what is the previous Project CSJ:		
☐Yes ☒ No ☐ Not Available ☐ Not Applicable	**4.6 Review TxDOT Geotechnical Soil Boring Logs*:** Were any concerns noted on the boring logs such as unusual odors, visible contamination, trash, waste or debris? If yes, explain:		
☐Yes ☒ No ☐ Not Available	**4.7 Review TxDOT Temporary Use ROW Agreements (permits issued by the district to entities to occupy a portion of the ROW)*:** Were any concerns such as monitor wells or treatment systems identified within the ROW? For consultants: this information shall be supplied by TxDOT. If yes, explain:		
☐Yes ☒ No ☐ Not Available	**4.8 Review Notifications of Contamination to TxDOT*** (These are typically letters from TCEQ or third parties explaining the presence of contamination on TxDOT ROW): Were any concerns regarding contamination of ROW from off-site sources? If yes, explain:		

* For consultants: this information shall be supplied by TxDOT. If no information is supplied by TxDOT, then select Not Available.

Section 5: Complete a Regulatory Records Review (Database Search)

Note: Use the comment field in Section 5.1 to provide a synopsis of the total number of sites identified within the search distances of the regulatory record reviewed. No comments are required when no sites were identified or the regulatory record was not reviewed.

Select the appropriate box below:

☒ A Database search was conducted through a contracted service. Indicate in Section 5.1, and if applicable, Section 5.2, the regulatory records searched. Maintain a complete copy of the database search findings (contractor's report deliverable) in the project file with the ISA.

☐ A Database search was conducted in-house. For in-house database searches, not all databases need to be reviewed, but at a minimum the databases listed in Section 5.1 marked in **bold with a star(*)** must be reviewed. Include database records that list potential issues in the project file with the ISA. It is not necessary to include records of negative findings.

Section 5.1 Standard Database Sources of Environmental Information from Government Agency Records

Findings	Regulatory Record
☐**Sites Identified** ☒**No Sites Identified**	**Federal Active NPL or Not NPL list (CERCLIS or SEMS sites)*** **https://cumulis.epa.gov/supercpad/CurSites/srchsites.cfm; and/or https://www.epa.gov/cleanups/cleanups-my-community** (1 mile minimum search distance from project limits)
Comments for Sites Identified:	
☒**Sites Identified** ☐**No Sites Identified**	**Federal Archived NPL or Not NPL list (CERCLIS or SEMS sites)*** **https://cumulis.epa.gov/supercpad/CurSites/srchsites.cfm** (0.5 mile minimum search distance from project limits)
Comments for Sites Identified: There is one SEMS Archive (no further interest under the Federal Superfund Program) site in the vicinity of the project corridor: the Drane Court Site at 922 Drane Court off 11th Street. This site is approximately 0.45 mile west of the project area across White Oak Bayou. Project work is not expected to be impacted by this site.	
☐Sites Identified ☒No Sites Identified ☐Not Reviewed	US EPA Brownfield Properties **https://www.epa.gov/cleanups/cleanups-my-community** (0.5 mile minimum search distance from project limits)
Comments for Sites Identified:	
☒Sites Identified ☐No Sites Identified ☐Not Reviewed	Federal RCRA Corrective Action (CORRACTS) list https://www.epa.gov/cleanups/cleanups-my-community, and/or http://www.epa.gov/enviro/ (1 mile minimum search distance from project limits)
Comments for Sites Identified: The Central Industrial Park at 521-720 West 6th Street is listed in the CORRACTS database as a handler (not generator) of hazardous waste. In 1995, it was deemed that a request for investigation was necessary. The status of the site has not been updated since that time. The site is approximately 0.4 mile east of the project corridor. Due to distance and the inactive status, project work is not expected to be impacted by this site.	
☐Sites Identified ☒No Sites Identified ☐Not Reviewed	Federal RCRA non-CORRACTS Treatment Storage Disposal (TSD) facilities list http://www.envcap.org/statetools/tsdf/ and/or http://www.epa.gov/enviro/ (0.5 mile minimum search distance from project limits)
Comments for Sites Identified:	
☒Sites Identified	Federal RCRA generators http://www.epa.gov/enviro/ (acquired property and adjoining properties)

☐No Sites Identified ☐Not Reviewed	

Comments for Sites Identified: Star Enterprises at 801 North Loop West is a Large Quantity Generator (LQG) located adjacent to the project corridor. The site generates ignitable waste and benzene. No violations are on record for the site. The Enforcement and Compliance History (ECHO) database confirms that there are no violations on record for the past 12 quarters. A leaking petroleum storage tank site is also listed at this address (Shell/Texaco); the site is discussed in more detail in that section.

There are four Conditionally Exempt Small Quantity Generators (CESQGs) in the vicinity of the project corridors:

- Garden Oaks Dry Cleaners, 3201 North Shepherd
- Dry Clean Super Center, 1223 West 11th Street
- Texaco Station, 1049 North Shepherd
- Texaco Station, 2015 Shepherd

The Garden Oaks Dry Cleaners is approximately 0.25 mile to the north of the project corridor across IH 610. A compliance investigation was conducted at the site in 1997, but no information on the investigation was available. There are no violations listed for the site. Based on site status and distance, project work is not expected to be impacted by this site.

The Dry Clean Super Center is adjacent to the project corridor. It generates typical chemicals associated with dry cleaning (tetrachloroethylene, trichloroethylene, spent halogenated solvents). This site received an informal written violation after an inspection in 2007, but no information on the violation was available; another inspection was conducted in 2009 and compliance was achieved. There are no violations for the past 12 quarters in ECHO. The TCEQ Central Registry was checked for any listings on the site; there are no records of spills, leaks, or releases. Due to the lack of any federal or state records identifying any type of release at the site, it is not expected that project work will be impacted by this site.

The Texaco at 1049 Shepherd is adjacent to the project corridor (it is now a Kroger gas station). It is listed for generating ignitable waste and benzene. There are no violations listed for the site, and ECHO confirms that there have been no violations for the last 12 quarters. Project work is not expected to be impacted by this site.

The Texaco at 2015 Shepherd is listed for ignitable waste and benzene, and has no violations listed (confirmed by ECHO). The site was redeveloped as a Cane's restaurant. It is 0.07 mile south of the southern end of the project area; project work is not expected to be impacted by this site.

There are 25 RCRA Non-Generator sites within 0.25 mile of the project corridor. None of the sites had any violations listed. Any releases of hazardous materials at these sites would be captured by another database category and are discussed in those sections of this document.

☐Sites Identified ☒No Sites Identified ☐Not Reviewed	Federal ERNS (or Responses) https://www.epa.gov/cleanups/cleanups-my-community (acquired property and adjoining properties)

Comments for Sites Identified:

☒**Sites Identified** ☐**No Sites Identified**	**TCEQ Industrial Hazardous Waste Corrective Action (IHWCA) sites only*** **http://www15.tceq.texas.gov/crpub/** (1 mile minimum search distance from project limits)

Comments for Sites Identified: There is one IHWCA site within 500 feet of the project corridor: ABC Auto Parts at 2120 Shepherd Drive (IHWCA T3083). This site is also listed as Johnstone Supply Warehouse (LPST 119249) and the 2120 Shepherd Site (VCP 2552) and is discussed in those sections of this document.

A Response Action Completion Report was submitted and approved by TCEQ in 2013 and the IHWCA file was closed. TCEQ Central Registry was unable to locate any documentation on this site. Because it was given a "T" designation (rather than a standard CA program ID) and the only document submitted to close out the site was a Response Action Completion Report, it is likely that the IHWCA incident at the site was a single event separate from

larger VCP actions and/or contamination was immediately remediated or below protective concentration limits. IHWCA T3083 was closed in 2013. The VCP site at this location was closed in 2017 and it is assumed that all contamination at this location was addressed prior to issuing the Certificate of Completion. Excavation in the area for project work is expected to be less than five feet. Therefore, project work is not anticipated to be impacted by this site and it is considered a Historical Recognized Environmental Condition. The site was redeveloped with new (2014) construction for Johnstone.	
☐**Sites Identified** ☒**No Sites Identified**	**TCEQ Superfund sites*** http://www15.tceq.texas.gov/crpub/ **and/or** https://www.tceq.texas.gov/remediation/superfund/sites/index.html (1 mile minimum search distance from project limits)
Comments for Sites Identified:	
☒**Sites Identified** ☐**No Sites Identified**	**Closed and abandoned municipal solid waste landfill sites*** http://www.tceq.texas.gov/permitting/waste_permits/msw_permits/msw-data (0.5 mile minimum search distance from project limits)
Comments for Sites Identified: There are two listings in the vicinity of the project corridor: • Seay Site, 7200 Randol Mill Road • 2200 Patterson Based on the map provided by the EDR database report, the Seay site is actually located at West 34th Street and Randall Street, approximately 0.3 mile north of the project area across IH 610. The site opened in 1974 and received a closure memo from the Texas Department of Health in 1977. Due to its distance and closed status, project work is not expected to be impacted by this site. The site at 2200 Patterson is approximately 0.3 mile south of the southern end of the project area. This landfill collected household waste and was closed in 1992. The site has been redeveloped with office space. Based on status and distance, project work is not expected to be impacted by this site.	
☒**Sites Identified** ☐**No Sites Identified**	**TCEQ leaking petroleum storage tank remediation lists (LPST)*** http://www15.tceq.texas.gov/crpub/ (0.5 mile minimum search distance from project limits)
Comments for Sites Identified: There are 19 LPST sites within 500 feet of the project corridor. All sites were closed and final concurrence issued by TCEQ at the time of the Phase I ESA, with the exception of: • Abel Motors (2002 North Shepherd Drive) - The assessment is incomplete, but no apparent receptors have been impacted. Soil is contaminated with benzene, ethylbenzene, total xylenes, and MTBE. At the time of the Phase I site visits, the previous structures on site were largely demolished and new construction was underway. Since the time of the Phase I, this site has been closed by TCEQ (January 2019). • Johnstone Supply Warehouse (2120 Shepherd Drive) - This site was also in the Corrective Action Program as ABC Auto Parts. Remediation actions in this program were closed out in 2013 (TCEQ Central Files was unable to find any documentation on this site). The site is also listed as VCP 2552, the 2120 Shepherd Site.The LPST site moved into the VCP for closure. It is discussed in that section of this document.The site is still occupied by Johnstone, but all the current structures were built in 2014. Excavation in this area is expected to be five feet or less. Since the Phase I ESA, this site has been closed by TCEQ (listed in the Central Registry as inactive since 2016).	
☒**Sites Identified** ☐**No Sites Identified**	**TCEQ registered petroleum storage tank lists (PST)*** http://www15.tceq.texas.gov/crpub/ (acquired property and adjoining properties)
Comments for Sites Identified: There are 54 underground storage tanks and four above-ground storage tanks registered within 0.25 mile of the project corridor. Any sites were releases have occurred are discussed in other sections of this document.	
☒**Sites Identified** ☐**No Sites Identified**	**TCEQ voluntary cleanup program (VCP) sites*** http://www15.tceq.texas.gov/crpub/ (0.5 mile minimum search distance from project limits)
Comments for Sites Identified: There is one VCP site within 500 feet of the project corridor: the 2120 Shepherd Site (VCP 2552). Soil and groundwater were contaminated with volatile organic compounds, heavy metals, pesticides, and total petroleum hydrocarbons. The site received a Certificate of Completion under residential land use standards in 2016 and is protective for construction workers. Excavation for project work in this area is expected to be less than	

five feet; therefore, project work is not anticipated to be impacted by this site and it is considered a Historical Recognized Environmental Condition. The site was redeveloped with new (2014) construction for Johnstone.	
☐Sites Identified ☒No Sites Identified ☐Not Reviewed	TCEQ Innocent Owner/ Operator (IOP) sites http://www15.tceq.texas.gov/crpub/ (0.5 mile minimum search distance from project limits)
Comments for Sites Identified:	
☐**Sites Identified** ☒**No Sites Identified**	**TCEQ Dry Cleaners remediation only Database*** http://www15.tceq.texas.gov/crpub/ (0.5 mile minimum search distance from project limits)
Comments for Sites Identified:	
☐**Sites Identified** ☒**No Sites Identified**	**Texas Railroad Commission VCP sites*** http://www.rrc.state.tx.us/oil-gas/environmental-cleanup-programs/site-remediation/voluntary-cleanup-program/ (0.5 mile minimum search distance from project limits)
Comments for Sites Identified:	
Section 5.2 List below other pertinent records reviewed such as local records and/or additional state records	
Record Source and Comments:	
Record Source and Comments:	

Section 6: Complete a Project Site Survey

Note: Do not document site survey concerns that were previously identified by the regulatory list search, by the Current and Past Land Use review, or both. In Section 6.1, describe the location and size of the concern. Attach site maps and photographs, as appropriate. If a Phase I ESA has been prepared for this project, you may use the applicable site survey information from the Phase I ESA and updated current site conditions, as needed.

Possible Site Survey Concerns: The following items are to be used as a guide to help identify potential hazardous material issues during a site survey.

- underground storage tanks
- aboveground storage tanks
- injection wells, cisterns, sumps, dry wells
- floor drains, walls stained by substances other than water or emitting foul odors
- stockpiling, storage of material
- surface dumping of trash, garbage, refuse, rubbish, debris half exposed/buried, etc.
- stained, discolored, barren, exposed or foreign (fill) soil
- oil sheen or film on surface water, seeps, lagoons, ponds, or drainage basins
- changes in drainage patterns from possible fill areas
- Dead animals (fish, birds, etc.)
- vent pipes, fill pipes, or access ways indicating a fill pipe protruding from the ground
- electrical and transformer equipment storage or evidence of release
- groundwater monitoring wells and groundwater treatment systems
- vats, 55-gallon drums (labeled/unlabeled), canisters, barrels, bottles, etc.
- evidence of liquid spills
- damaged or discarded automotive or industrial batteries
- dead, damaged, or stressed vegetation
- pits, ponds, or lagoons associated with waste treatment or waste disposal
- security fencing, protected areas, placards, warning signs

Site Survey Date(s): January 13 and January 20, 2018

6.1 Describe Concerns Observed During the Site Survey. **Do not** include concerns previously identified during the regulatory list search, the current and past land use review or both. Indicate if the concern is associated with existing

ROW, proposed ROW, adjacent property, or easements. Provide address location (or relative location) and any additional information about the evidence identified; include photographs as an attachment to the ISA.

Comments or Concerns Identified: Abel Motors (2002 North Shepherd Drive) - This was an active LPST site at the time of the Phase I ESA. During the field visit, the site was undergoing demolition and new construction. Some standing water was noted in puddles due to the uneven surface at the site related to construction work. Utilities and a possible monitoring well casing were also evident not flush with the ground surface due to digging related to construction. Please note that since the Phase I was completed, the site has been closed by TCEQ (January 2019).

Section 7: Interviews

Section 7.1 Were interviews conducted? ☒Yes ☐No

Possible interviewees include local residents, TxDOT staff, fire department personnel, city or county department of health/environmental staff, city or county planning staff, TCEQ staff, TRRC staff, and current and former property owners or operators.

If one or more Phase I ESAs were prepared for this project, please use applicable interview information from the Phase I ESAs to help complete this section of the ISA.

Section 7.2 Interview Summary: Complete this section if interviews were conducted. Add additional rows as needed. Attach record of communications to the ISA.

Name:	Title:	Date:
Ms. Lisa Contreras, Advance America 2802 North Shepherd Drive Former Phillips 66 LPST site	Assistant Manager	January 20, 2018
Describe any potential concerns: None		
Name: Name not given AT&T 2802 North Shepherd Drive Former Phillips 66 LPST site	Title: Manager	Date: January 20, 2018
Describe any potential concerns: None		
Name: Jesus R. (full name not given) Fiesta Mart 2807 North Shepherd Drive LPST site	Title:	Date: January 20, 2018
Describe any potential concerns: None See attached Phase I ESA for additional interviews		

Section 8: Hazardous Material Concerns

On the list below, indicate if a concern is resolved or unresolved. “Unresolved” indicates additional investigation or research is required. “Resolved” indicates the concern has been resolved during the preparation of this ISA. If a concern is “Unresolved” or “Resolved”, include a statement explaining the planned next steps to resolve the issue. If no concerns were identified, select “No Issue”.

For additional information regarding scheduling considerations, internal/external coordination and recommended practices for resolving hazmat issues please refer to TxDOT’s *Environmental Tool Kit* web site.

Contact TxDOT ENV Hazardous Material Management (HMM) for additional assistance.

8.1 Identify Type of Hazardous Material Concerns	
Resolution	**Type of Concern**
☐**Unresolved** ☐**Resolved** ☒**No Issue**	**Current or Past Land Use Concerns:** These concerns are associated with hazardous material issues identified in Section 4 that were not discovered during the database search in Section 5.1 or during the Site Survey in Section 6.1. Note: *For ECOS IIR development, the Available Contaminated Media would be "Other".*
Explain Unresolved or Resolved Issues:There were past industrial uses in the corridor but most have now ceased operations. Any current issues area addressed in the appropriate section of this document.	
☐**Unresolved** ☒**Resolved** ☐**No Issue**	**Site Visit Concerns:** These concerns are associated with hazardous material issues discovered following the completion of Section 6 that were not previously discovered during the database search in Section 5.1 or during the current and past land use review in Section 4. Note: *For ECOS IIR development, the Available Contaminated Media would be "Other".*
Explain Unresolved or Resolved Issues:There was concern over construction and excavation at an active LPST site, but that site was closed by TCEQ in the time between the Phase I being completed and this ISA.	
☐**Unresolved** ☐**Resolved** ☒**No Issue** ☐**N/A**	**Interview Concerns:** These concerns are associated with any hazardous material issues discovered during an interview listed in Section 7, that were not previously discovered during the database search in Section 5.1, during the current and past land use review in Section 4, or during the Site Survey in Section 6.1. Note: *For ECOS IIR development, the Available Contaminated Media would be "Other".*
Explain Unresolved or Resolved Issues:No issues.	

☐**Unresolved** ☐**Resolved** ☒**No Issue**	**Petroleum Storage Tanks (PSTs) Concerns discovered during the database search:** PSTs are underground or aboveground storage tanks used to store fuel or other petroleum substances. Typically, these are found at gasoline and diesel refueling facilities. Select below all that apply.	
	☐Yes ☒No	ROW acquisition or partial acquisition of a parcel with one or more PSTs.
	☐Yes ☒No	Other- Describe:
Explain Unresolved or Resolved Issues:		
☐**Unresolved** ☒**Resolved** ☐**No Issue**	**Leaking Petroleum Storage Tanks (LPSTs) Concerns discovered during the database search:** LPSTs are PSTs that have caused or are suspected to have caused a release of fuel or other petroleum substances to the environment.	
	☐Yes ☒No	Additional Research is needed or uncertain of impacts from one or more LPSTs. Request assistance from ENV.
	☒Yes ☐No	ROW acquisition or partial acquisition of a parcel with one or more LPSTs.
	☒Yes ☐No	One or more LPSTs are located within 0.25 miles of the project.
	☐Yes ☒No	Other- Describe:
Explain Unresolved or Resolved Issues:Two LPST sites were in active remediation at the time of the Phase I ESA. Since that report was completed, those two sites have been closed.		
☐**Unresolved** ☐**Resolved** ☒**No Issue**	**Oil and Gas Activity Concerns**: TxDOT is concerned with the acquisition of oil and gas wells (and ancillary equipment) such as process, piping, production equipment, pipelines, etc. Select below all that apply.	
	☐Yes ☒No	Additional Research needed or uncertain of impacts. Request assistance from ENV.
	☒Yes ☐No	Database search identified TRRC VCP Site within 0.5 miles of project.
	☐Yes ☒No	Oil/ Gas Wells within future ROW.
	☐Yes ☒No	Spills or other Contamination Issues associated with ancillary equipment or pipelines.
	☐Yes ☒No	Other- Describe:
Explain Unresolved or Resolved Issues:No issue.		
☐**Unresolved** ☒**Resolved** ☐**No Issue**	**Non-LPST Source Contamination Concerns discovered during the database search**: These are sites or locations that have a potential for soil and groundwater contamination and are not associated with LPST sites. Select below all that apply.	
	☐Yes ☒No	Additional Research is needed or uncertain of impacts from a Non-LPST site. Request assistance from ENV.
	☐Yes ☒No	Database search identified SEMS Active NPL or Not NPL site(s) within 1 mile of the project. This may be identified on a database search as a CERCLIS or NPL site.
	☒Yes ☐No	Database search identified SEMS Archived NPL or Not NPL site(s) within 0.5 miles of the project. This may be identified on a database search as a CERCLIS NFRAP.
	☒Yes ☐No	Database search identified RCRA Corrective Action(s) site within 1 mile of project.
	☐Yes ☒No	Database search identified RCRA TSD facilities within 0.5 miles of project.
	☒Yes ☐No	Database search identified TCEQ IHW Corrective Action sites within 1 mile of project.
	☐Yes ☒No	Database search identified TCEQ Superfund sites within 1 mile of project.
	☒Yes ☐No	Database search identified TCEQ VCP sites within 0.5 miles of project.
	☐Yes ☒No	Database search identified TCEQ IOP sites within 0.5 miles of project.
	☐Yes ☒No	Other- Describe:

Explain Unresolved or Resolved Issues:See attached Phase I ESA for discussion of RECs, CRECs, and HRECs.		
☐**Unresolved** ☒**Resolved** ☐**No Issue**	**Landfills/Waste Pits/Dump Site Concerns:** These concerns are associated with any known or suspected (based on visual observations) landfills, dump sites, or waste pits. These concerns may appear on a database search as CALF or MSWLF site. Additionally, the local Council of Governments (COG) maintains a list of closed and open landfills in your project area. Select below all that apply.	
	☐Yes ☒No	Additional research is needed or uncertain of impacts. Request assistance from ENV.
	☒Yes ☐No	Database search identified active/closed/abandoned CALF or MSWLF landfill sites within .5 miles of the project.
	☐Yes ☒No	Other- Describe:
Explain Unresolved or Resolved Issues:Two inactive landfills were identified; based on current status and distance from project site, the issue is considered resolved.		

8.3 Did the ISA identify any Unresolved Hazardous Material concerns?

☒ No, unresolved hazardous materials concerns were identified and/or all potential concerns were resolved within the ISA. No further hazardous materials action is required. The ISA is complete for this project. Any unanticipated hazardous materials impacts encountered during the project construction phase shall be addressed in accordance with regulatory requirements and TxDOT standard specifications. Complete Sections 9 and 10 and maintain a copy of the ISA and all applicable attachments in the project file.

☐ Yes, the ISA identified one or more unresolved hazardous materials concerns requiring additional investigations or assessments. An Issues, Identification, and Resolution (IIR) form shalll be completed in ECOS to track the additional investigations and assessments. Complete Sections 9 and 10 and maintain a copy of the ISA and all applicable attachments in the project file.

Section 9: Reference Materials Utilized (Identify any referenced materials and attach them to the ISA or in the project file.			
Referenced Materials Used	☒ Project Map	☒ USGS Topo Maps	☒ Aerial Photographs
	☐ ROW Maps/Files	☒ Sanborn Fire Insurance Maps	☐ Temporary Use Agreements
	☐ TxDOT As-Built Plans	☐ Notifications	☒ Photographs
	☐ Project Schematics/Profiles	☒ Regulatory Database	☒ Record of Interviews
	☒ Other:Harris County Appraisal District records		

Section 10: Contact/Completed by		
Name:	Stephanie Kirschner, AICP	**Tel: 512-236-8002 x. 13**
Title:	Environmental Specialist	
Firm (District Section):	The Goodman Corp.	
Address:	911 West Anderson Lane, Suite 200, Austin, TX 78757	
Signature:		**Date:July 30, 2020**

Appendix A

The following table shows the revision history for this guidance document.

Revision History	
Effective Date	**Reason for and Description of the Change**
December 2019	Version 6 Updated NEPA assignment disclaimer language to reflect first renewed NEPA assignment MOU date of December 9, 2019.
April 2017	Version 5 The cover page has additional fields related to specific project information. This is added to personalize the ISA to a project. Section 2 was modified to acknowledge that asbestos or lead-in-paint issues might exist on our construction projects, but the identification and resolution to these issues are outside of the ISA process and are handled programmatically by TxDOT (usually in CST or the ROW processes). Section 3 was modified by adding an additional screening option. You are now able to screen out of performing a full ISA if your project meets the parameters described. Section 6 was reformatted to remove the numerous selections related to the Possible Site Survey Concerns. Additionally, redundant questions were removed to make the section easier to use. Under the new format, the preparer is required to insert the survey dates and a description of what was identified during the survey. Minor changes were made to terminology throughout the ISA, this was performed to clarify and streamline the process. Section 8.1 has been modified to provide resolution to potential hazardous materials issues that can be resolved easily during the ISA process. Additionally, a comment field was added to provide direction related to issues requiring further action to resolve. This will streamline the process in reducing the amount of IIR entries requires in ECOS and will reduce the time required to review a project.
June 2016	Version 4 Modifications to Section 5: Web links and database names were modified based on changes made by regulatory agency websites.
October 2014	Version 3

	Modifications to Section 2: Clarified this section to better define what are asbestos and lead-in-paint concerns. Changes were made due to numerous comments from the end-user. An additional note was added to this section. This note directs end-users to ENV-HMM for further assistance related to lead-in-paint issues. Modifications to Section 3: The question concerning Project Excavations in Section 3.1 was modified to match the definition used in Scoping Procedure for Categorically Excluded TxDOT Projects for Hazardous Materials found in the NEPA and Project Development Toolkit. Modifications to Section 5: Web links were modified based on changes made by regulatory agency websites. Modifications to 8.2: Clarified the “Yes” answer in 8.2 to remove the need for additional assessments for all identified hazardous materials concerns. The question was modified due to comments by the end-user.
August 2014	Version 2 Removed introductory note describing ISA threshold criteria. Note was removed because the ISA threshold criteria are located in other TxDOT guidance.
April 2014	Version 1 Released

Attachments

Attachment 1 – Phase I Environmental Site Assessment

Attachment 2 – Phase I Environmental Site Assessment Appendices

THE GOODMAN CORPORATION

FINAL PHASE I ENVIRONMENTAL SITE ASSESSMENT

SHEPHERD DRIVE AND DURHAM DRIVE

WBS #: N-T05000-0005-3

FROM IH 610 FRONTAGE ROAD TO LARKIN STREET

PRESENTED BY THE GOODMAN CORPORATION

April 5, 2018

TABLE OF CONTENTS

Executive Summary 4
Site Reconaissance 5
Historical Summary 6
Known or Suspect Recognized Environmental Conditions 6
Additional City of Houston Requirements for HRECs 7
Introduction 21
Purpose 21
Scope of Services 21
Assumptions, Limitations, and Expectations 22
Special Terms and Conditions 23
User Reliance 23
Site Vicinity and Description 23
Current Use of Property and Surrounding Property 23
Structures, Roads, and Other Improvements 24
User Provided Information 24
Title Records 24
Environmental Liens or Activity Use Limitations 24
Specialized Knowledge 24
Commonly Known and Reasonably Ascertainable Information 25
Valuation Reduction for Environmental Issues 25
Owner, Property Manager, and Occupant Information 25
Reason for Performing a Phase I 25
Physical Setting 25
Soil 25
Geology 27
Hydrogeology 28
Hydrology 29
Topography 31
Records Review 32
Regulatory Agency Database Records 37
Superfund Enterprise Management System (SEMS) Archive 37

Corrective Action Report (CORRACTS) 38
RCRA Large Quantity Generator (LQG) 38
RCRA Conditionally Exempt Small Quantity Generator (CESQG) 38
Resource Conservation and Recovery Act (RCRA) Non-Generator/No Longer Regulated 39
Integrated Compliance Information System (ICIS) 39
Facility Index System/Facility Registry System (FINDS) 39
Enforcement and Compliance History Information (ECHO) 39
Solid Waste Facilities/Landfill Sites 40
Closed and Abandoned Landfills (CLI) 40
Leaking Petroleum Storage Tanks (LPST) 41
Underground Storage Tanks (UST) 67
Aboveground Storage Tanks (AST) 67
Sites with Controls/Activity and Use Limitations (AUL) 67
Voluntary Cleanup Program (VCP) 67
Dry Cleaner Registration Database 68
Notice of Violations Listing (ENF) 69
Industrial Hazardous Waste (IHW) 70
Current Emissions Inventory Data (AIRS) 70
Municipal Settings Designations (MSD) 70
Tier 2 Chemical Inventory Reports 74
Asbestos Notification Listing 74
Affected Property Assessment Report Site Listing 74
Industrial Hazardous Waste Corrective Action Sites (IHWCA) 74
Groundwater Contamination Cases (GCC) 74
Historical Records Review 75
Fire Insurance Maps 75
City Directory Report 88
Historic Aerial Photographs 97
Historic Topographic Maps 98
Property Usage History 100
EDR Historic Auto Stations 107
EDR Historic Dry Cleaners 124

Summary of Historical Records Review 132
Site Reconnaissance 145
Methodology and Limiting Conditions 145
On-Site Observations 145
Interviews 148
Data Gaps 150
Deviations 150
Additional Services 150
Findings 151
RECs 151
Controlled RECs 152
HRECs 152
Additional City of Houston Requirements for HRECs 156
De Minimis Conditions 156
Other Environmental Conditions 156
Opinion 157
Conclusion 162
Recommendation 163
Environmental Professional Statement 164
Disclaimer 164
Qualifications of Environmental Professional 165
References 166
Appendices are included under a separate cover 168

EXECUTIVE SUMMARY

Jones and Carter, on behalf of the Memorial Heights Redevelopment Authority/Tax Increment Reinvestment Zone #5 (the Users of this report), engaged The Goodman Corporation (TGC) to conduct a Phase I Environmental Site Assessment (ESA) for the corridor of Shepherd Drive and Durham Drive from IH 610 (eastbound frontage road) to Larkin Street in Houston, Texas. The project is in an urban area inside the IH 610 Loop in Houston. Land use in the area is a mix of residential, commercial, and industrial. There is both single- and multi-family housing, as well as several schools and churches. The majority of the corridor is composed of car dealerships, auto repair shops, and commercial strip-style development. The Heights Hike and Bike Trail and White Oak Bayou are at the southern end of the project limits. A vicinity map and photo of typical conditions for the project area are shown in the figures below.

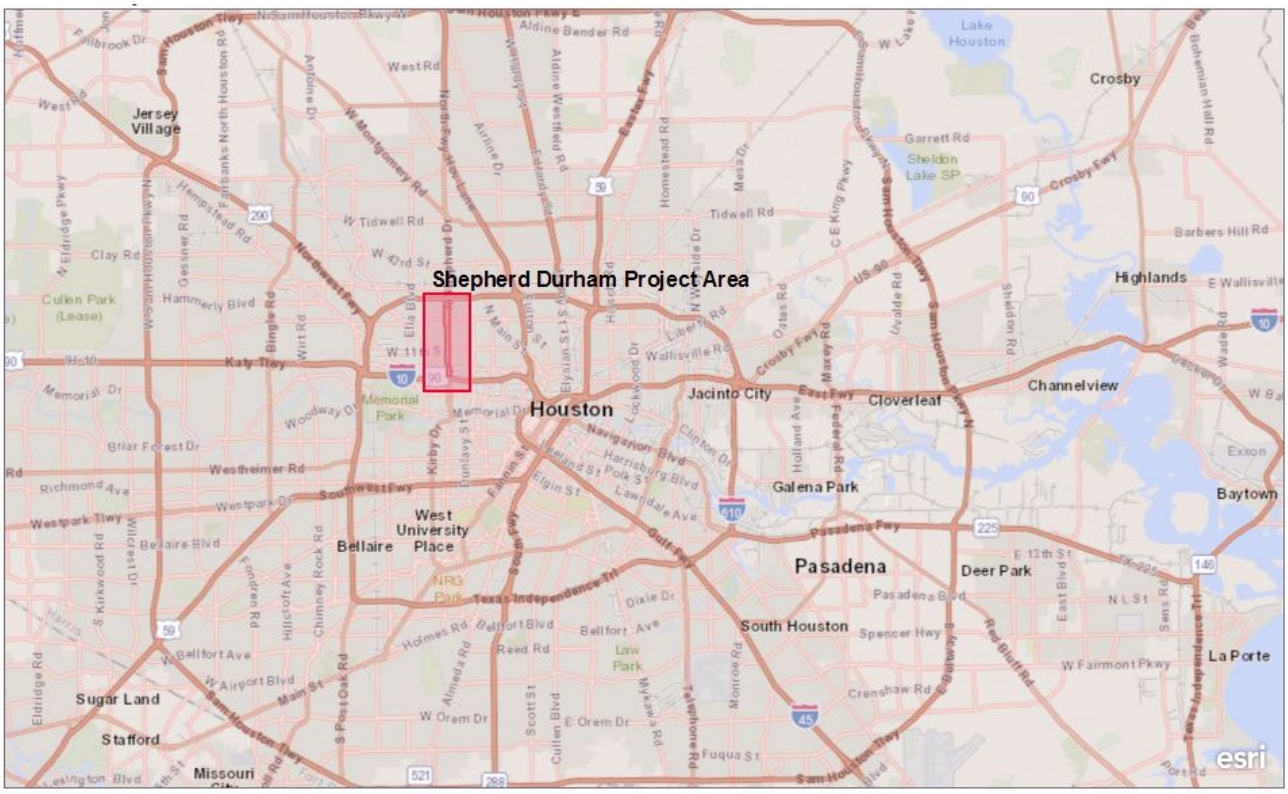

City of Houston, Esri, HERE, Garmin, NGA, USGS, NPS

Figure 1 Vicinity Map (Arc GIS Online, 2018)

Figure 2 Typical Corridor Conditions, North Shepherd and West 17th Street (Google Earth, 2018)

The project will include total roadway reconstruction, new sidewalks/sidewalk reconstruction, the introduction of bicycle facilities, the reconstruction of signalization, and the reconstruction of storm water, water, and sanitary sewer utilities. Typical excavation for utilities along the entire corridor is expected to be five to 12 feet. South of White Oak Bayou, excavation will not exceed five feet. Excavation is anticipated to be up to 20 feet in the areas around 15th and 17th Streets. New right-of-way may be acquired ("corner clips" at 11th and 20th Streets), but all work will take place in areas that have already been disturbed for previous urban development.

This document was prepared in accordance with 40 CFR Part 312 *Standards and Practices for All Appropriate Inquiries (AAI), the American Society of Testing and Materials (ASTM) Standard Practice for Environmental Site Assessments: Phase I Environmental Site Assessment Process* (ASTM E1527-13), and City of Houston Department of Public Works & Engineering *Geotechnical and Environmental Requirements Design Manual* guidance (Chapter 11). The purpose of this Phase I ESA was to identify, to the extent feasible, Recognized Environmental Conditions (RECs) in the project corridor.

SITE RECONAISSANCE

Ms. Julie Arbeau of TGC visited the site corridor on January 13, 2018 and January 20, 2018.

HISTORICAL SUMMARY

The "property" is approximately 2.4 miles of Shepherd and Durham Drives from IH 610 to Larkin Street. Both roadways have four lanes of traffic. Shepherd features northbound lanes and Durham features southbound lanes. There is typically one block of development separating Durham on the west from Shepherd on the east with the exception of the blocks between 16th and 13th where there is a two-block separation. The project alignment crosses White Oak Bayou at the southern end and is within 2,000 feet of Turkey Gulley, a tributary of the White Oak Bayou, to the west.

The oldest topo map examined for this report was from 1915. Shepherd Drive had already been developed at that time. Durham was present in 1915 but did not become the continuous corridor from White Oak Bayou to IH 610 that it is today until the late 1960s.

There is a great variety of development along the corridor, but it is largely commercial abutting Shepherd and Durham, with residential development further to the east and west. Eureka Yards, on Eureka Street west of TC Jester Boulevard (approximately 0.7 mile west of Durham), served the MKT rail line since at least 1915, but it is no longer active. Tracks for the Houston and Belt Terminal Railroad, which run parallel to West 34th Street north of the project corridor, were active in at least 1915, but are no longer in use. Tracks were also located along Nicholson Street as early as 1915 but are no longer in use. Until the 1950s, much of the area to the north and west of White Oak Bayou was undeveloped. IH 610 was not constructed until the 1960s. There are many gas stations, car dealerships, mechanics, and dry cleaners in the area both historically and currently.

KNOWN OR SUSPECT RECOGNIZED ENVIRONMENTAL CONDITIONS

The ASTM standard considers a site a Recognized Environmental Condition (REC) if there is "the presence or likely presence of any hazardous substances or petroleum products in, on, or at the property: (1) due to release to the environment; (2) under conditions indicative of a release to the environment; or (3) under conditions that pose a material threat of a future release to the environment." Two RECs were identified in relation to the project:

- White Oak Bayou Municipal Settings Designation, North Shepherd Drive and White Oak Bayou (City of Houston #2013-059-FCD)
- Abel Motors, 2002 North Shepherd Drive [Leaking Petroleum Storage Tank (LPST) 119947]

Sites that have been issued Voluntary Cleanup Program (VCP) Certificates of Completion (COCs) without institutional or engineering controls, sites that have been issued Innocent Owner/Operator Program (IOP) Innocent Owner/Operator Certificates (IOCs), and sites that have been given the designation "Closed" by the LPST program are listed in this report as Historic Recognized Environmental Conditions (HREC), defined by the ASTM standard as "a past release of any hazardous substances or petroleum products that has occurred in connection with the property and has been addressed to the satisfaction of the applicable regulatory authority or meeting unrestricted use criteria established by a regulatory authority, without subjecting the property to any required controls." HRECs in the project corridor are:

- 2120 Shepherd Drive
- Shell/Texaco, 801 North Loop
- Fiesta Mart, 2807 North Shepherd Drive

- North Shepherd Phillips 66, 2802 North Shepherd Drive
- Old Service Station, 2707 North Shepherd Drive
- McQuillan Surveying, 2018 North Shepherd Drive
- Win Auto Sale, 1815 North Durham Drive
- Houston Alternator, 1835 North Shepherd Drive
- Former Guerrero Car Wash, 1603 North Durham Drive
- Former Used Car Lot, 1604 North Shepherd Drive
- FV, 1433 North Shepherd Drive
- Former Tommie Vaughn Motors Ford, 1145 North Shepherd Drive
- Valero Corner Store 2474, 1421 West 11th Street
- Shepherd ET, 1049 North Shepherd Drive
- Exxon RS 67233, 1048 North Shepherd Drive
- Tommie Vaughn Motors Ford, 914 North Shepherd Drive
- Dons Texaco Inc., 2015 Shepherd Drive
- RAS 6 3889, 4710 Katy Freeway

Sites where "a recognized environmental condition resulting from a past release of hazardous substances or petroleum products that has been addressed to the satisfaction of the applicable regulatory authority…with hazardous substances or petroleum products allowed to remain in place subject to the implementation of required controls" are listed as Controlled Recognized Environmental Conditions (CRECs). No CRECs were identified in the project area.

Additional City of Houston Requirements for HRECs

The City of Houston (COH) requires further investigation of HRECs: "a historical site (gasoline, filling, and service stations, and dry cleaners) not currently listed in the database shall be considered for ESA II provided it is located adjacent to the alignment/parcel."[1]

There are over 200 historic high-risk sites within 500 feet of the project corridor. Because of the large number of historic sites and the lack of any reported evidence of actual releases, intersections/blocks with high concentrations of sites were identified as HREC areas. These areas, based on available City Directories, Sanborn Maps, historic aerial photos and topographic maps, and EDR historic auto station and dry cleaner listings, are:

- North Shepherd at West 28th
- North Shepherd between West 27th and West 26th/midblock
- North Shepherd between West 25th and West 24th/midblock
- North Shepherd and West 23rd
- North Shepherd between West 21st and West 20th/midblock and Abel Motors
- North Durham between West 21st and West 20th/midblock
- North Shepherd and West 19th
- North Shepherd and West 18th
- North Shepherd and West 17th
- North Durham and West 17th
- North Shepherd between West 17th and West 16th/midblock
- North Durham and West 16th

[1] *City of Houston Department of Public Works & Engineering Geotechnical and Environmental Requirements Design Manual*, Chapter 11.

- North Shepherd between West 16th and West 15th/midblock
- North Shepherd and West 15th
- North Durham and West 15th
- North Shepherd between West 15th and West 14th/midblock
- North Shepherd between West 14th and West 13th/midblock
- North Shepherd and West 11th
- North Shepherd and West 10th
- North Shepherd and Larkin

RECs and HRECs are shown in Table 1 and Figures 3 through 7 below.

RECs and HRECs				
MAP #	**SITE**	**DISTANCE FROM PROJECT CORRIDOR**	**IDENTIFICATION NUMBER**	**STATUS**
1	White Oak Bayou MSD REC	Adjacent	City of Houston #2013-059-FCD	This MSD has been approved by the City of Houston and is pending with TCEQ. The western boundary of the MSD is North Shepherd Drive. Surface soils have been impacted by arsenic, barium, cadmium, lead, mercury and silver, and shallow groundwater has been impacted by antimony, arsenic, barium, cadmium, chromium, and lead. Concentrations of metals in surface soil did not exceed TCEQ's direct exposure Total Soil Combined Protective Concentration Limits (PCL) at any sampling locations. The highest concentrations of contaminants in groundwater have been identified in monitoring wells mid-site and 500 or more feet from Shepherd Drive; this is the presumed source area. The dominant direction of groundwater flow is away from the project area. Excavation for utility work in this area is expected to be less than five feet. This MSD is considered a Recognized Environmental Condition but is not anticipated to be impacted by project work.
2	Abel Motors 2002 North Shepherd Drive REC	65.78 feet	LPST 119947	At the time of the field visit, the site was undergoing demolition and new construction. Ghost tanks were reported at this site in December 2015. The assessment is incomplete, but no apparent receptors have been impacted. Soil is contaminated with benzene, ethylbenzene, total xylenes, and MTBE. The site is still active in the LPST remediation program and is a REC.
3	2120 Shepherd Drive HREC	163.31 feet	VCP 2552 LPST 119249 IHWCA T3083	The site was redeveloped with new (2014) construction for Johnstone. Soil and groundwater were contaminated with VOCs, heavy metals, pesticides, and TPH. The site received a Certificate of Completion under residential land use standards in 2016 and is protective for construction workers. Excavation in this area is expected to be less than five feet. Project work is not anticipated to be impacted by this site and it is considered an HREC.

4	Shell Texaco 801 North Loop HREC	174.46 feet	LPST 117756 LPST 98541	TCEQ determined during remediation work in 2010 that concentrations of contaminants in soil and groundwater at the site are protective of construction workers; therefore, project work is not anticipated to be impacted by this site and it is considered an HREC.
5	Fiesta Mart 2807 North Shepherd Drive HREC	63.82 feet	LPST 109139	TCEQ determined that concentrations of contaminants are protective of construction workers; therefore, project work is not anticipated to be impacted by this site and it is considered an HREC.
6	North Shepherd Phillips 66 2802 North Shepherd Drive HREC	Adjacent	LPST 091026	The site has been redeveloped as a strip mall with a fast food restaurant and commercial/retail businesses. TCEQ determined that the soil and groundwater pathways were protective for construction workers; therefore, project work is not anticipated to be impacted by this site and it is considered an HREC.
7	Old Service Station 2707 North Shepherd Drive HREC	Adjacent	LPST 106628	The site has been redeveloped with a Sunrise Dental office. Final concurrence was issued and the remediation actions were closed out in 1996; therefore, project work is not anticipated to be impacted by this site and it is considered an HREC.
8	McQuillan Surveying 2018 North Shepherd Drive HREC	61.30 feet	LPST 111825	The site is currently vacant and for lease. TCEQ determined that the soil and groundwater pathways were protective for construction workers; therefore, project work is not anticipated to be impacted by this site and it is considered an HREC.
9	Win Auto Sale 1815 North Durham Drive HREC	61.09 feet	LPST 114439	At the time of the field visit, the business was closed and the building was undergoing demolition. TCEQ determined that the soil and groundwater pathways were protective for construction workers; therefore, project work is not anticipated to be impacted by this site and it is considered an HREC.
10	Houston Alternator 1835 North Shepherd Drive HREC	74.04 feet	LPST 119652	The site is now a strip mall with restaurants. TCEQ determined that conditions were protective for construction workers; therefore, project work is not anticipated to be impacted by this site and it is considered an HREC.

11	Former Guerrero Car Wash 1603 North Durham Drive HREC	Adjacent	LPST 120006	The site is now Balls Out Burgers. TCEQ determined that conditions were protective for construction workers; therefore, project work is not anticipated to be impacted by this site and it is considered an HREC.
12	Former Used Car Lot 1604 North Shepherd Drive HREC	Adjacent	LPST 119056	The site is now Eagle Hand Wash and Car Detail. Final concurrence was issued and the remediation actions were closed out in 2013; therefore, project work is not anticipated to be impacted by this site and it is considered an HREC.
13	FV 1433 North Shepherd Drive HREC	Adjacent	LPST 100344	The site is now the Heights Bier Garten. Final concurrence was issued by TCEQ and the remediation actions were closed out in 1992; therefore, project work is not anticipated to be impacted by this site and it is considered an HREC.
14	Former Tommie Vaughn Motors Ford 1145 North Shepherd Drive HREC	240.12 feet	LPST 95686	The site is still a Ford dealership. TCEQ determined that concentrations of contaminants were below Plan A Category I target levels; therefore, project work is not anticipated to be impacted by this site and it is considered an HREC.
15	Valero Corner Store 2474 1421 West 11th Street HREC	204.81 feet	LPST 118887	The site is now Title Max. TCEQ determined that conditions were protective for construction workers; therefore, project work is not anticipated to be impacted by this site and it is considered an HREC.
16	Shepherd ET 1049 North Shepherd Drive HREC	Adjacent	LPST 107211 LPST 112625	The site is now a Kroger gas station. TCEQ determined that conditions were protective for construction workers; therefore, project work is not anticipated to be impacted by this site and it is considered an HREC.
17	Exxon RS 67233 1048 North Shepherd Drive HREC	Adjacent	LPST 108256	This site is now a Mattress Firm Super Center. The vertical extent of contamination was defined; there were no apparent threats or impacts to receptors. Final concurrence was issued and the remediation actions were closed out in 1996; therefore, project work is not anticipated to be impacted by this site and it is considered an HREC.

18	Tommie Vaughn Motors Ford 914 North Shepherd Drive HREC	Adjacent	LPST 114431	TCEQ determined that conditions were protective for construction workers; therefore, project work is not anticipated to be impacted by this site and it is considered an HREC.
19	Dons Texaco Inc. 2015 Shepherd Drive HREC	319.26 feet	LPST 115032	The site has been redeveloped with a Cane's restaurant. TCEQ determined that maximum soil concentrations do not exceed health-based target levels and groundwater concentrations do not exceed construction worker target levels. Excavation in this area is expected to be less than five feet. Project work is not anticipated to be impacted by this site and it is considered an HREC.
20	RAS 6 3889 4710 Katy Freeway HREC	415.24 feet	LPST 93326	The site was redeveloped in 2012 and is now the Texas Orthopedic and Spinal Institute. Groundwater was impacted at the site, but off-site migration was unlikely. Final concurrence was issued and the site was closed out in 1992. TCEQ Central Files was unable to find any documentation on this site, but their online tracking indicates that monitoring took place at the site prior to its closure in 1992. Due to evidence of monitoring prior to closure, the amount of time since site closure, the site's current use as office space, and excavation in the area of less than five feet, project work is not anticipated to be impacted by this site and it is considered an HREC.
21	North Shepherd at West 28th COH HREC Area	Adjacent		Adjacent to Fiesta Mart (#5) and Phillips 66 (#6)
22	North Shepherd between West 27th and West 26th/midblock COH HREC Area	Adjacent		
23	North Shepherd between West 25th and West 24th/midblock COH HREC Area	Adjacent		

24	North Shepherd and West 23rd COH HREC Area	Adjacent	
2	North Shepherd between West 21st and West 20th/midblock COH HREC Area	Adjacent	Same location as Abel Motors
25	North Durham between West 21st and West 20th/midblock COH HREC Area	Adjacent	
26	North Shepherd and West 19th COH HREC Area	Adjacent	Adjacent to Houston Alternator (#10)
27	North Shepherd and West 18th COH HREC Area	Adjacent	
28	North Shepherd and West 17th COH HREC Area	Adjacent	
29	North Durham and West 17th COH HREC Area	Adjacent	

30	North Shepherd between West 17th and West 16th/midblock COH HREC Area	Adjacent	Adjacent to Former Used Car Lot (#12)
31	North Durham and West 16th COH HREC Area	Adjacent	Adjacent to Former Guerrero Car Wash (#11)
32	North Shepherd between West 16th and West 15th/midblock COH HREC Area	Adjacent	
33	North Shepherd and West 15th COH HREC Area	Adjacent	Adjacent to FV (#13)
34	North Durham and West 15th COH HREC Area	Adjacent	
35	North Shepherd between West 15th and West 14th/midblock COH HREC Area	Adjacent	
36	North Shepherd between West 14th and West 13th/midblock COH HREC Area	Adjacent	

37	North Shepherd and West 11th COH HREC Area	Adjacent	Adjacent to Shepherd ET (#16) and Exxon (#17)
38	North Shepherd and West 10th COH HREC Area	Adjacent	
1	North Shepherd and Larkin COH HREC Area	Adjacent	Same location as White Oak Bayou MSD

Table 1

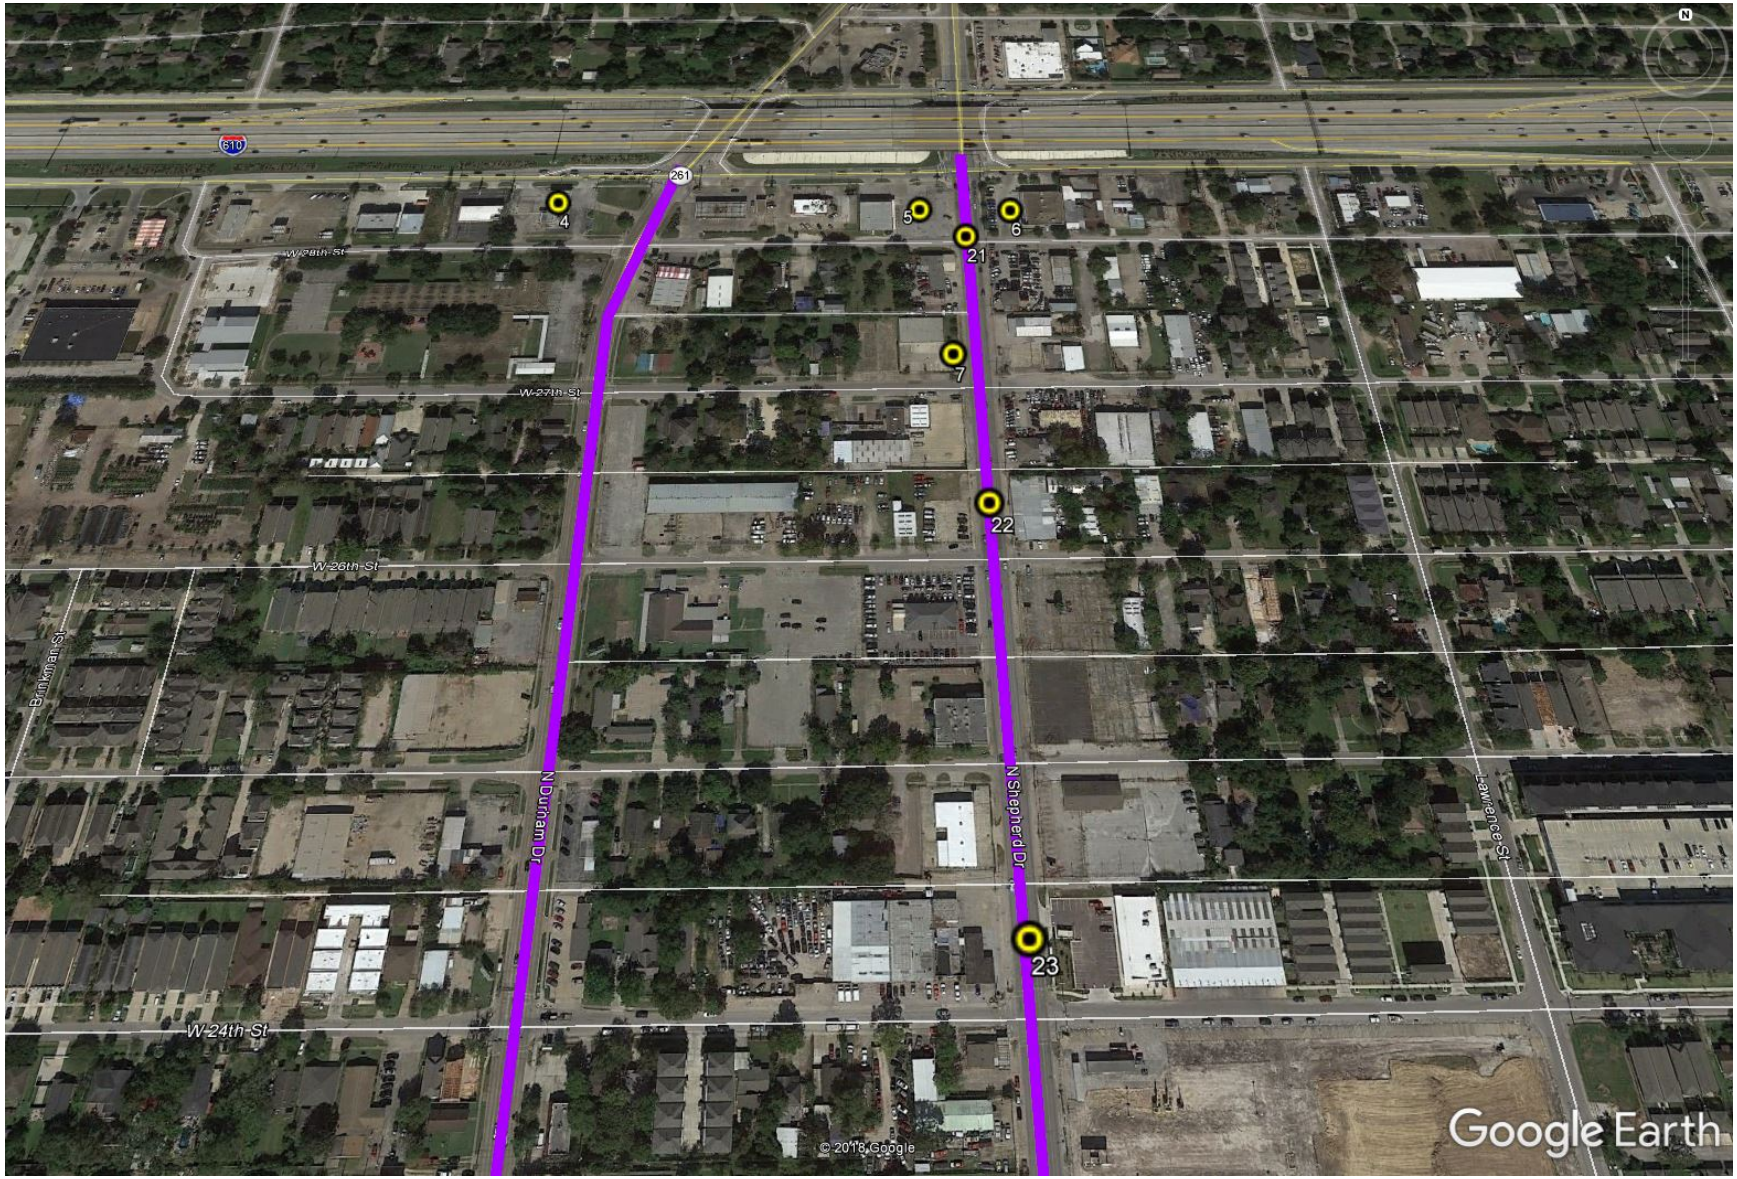

Figure 3 RECs and HRECs, IH 610 to West 24th Street

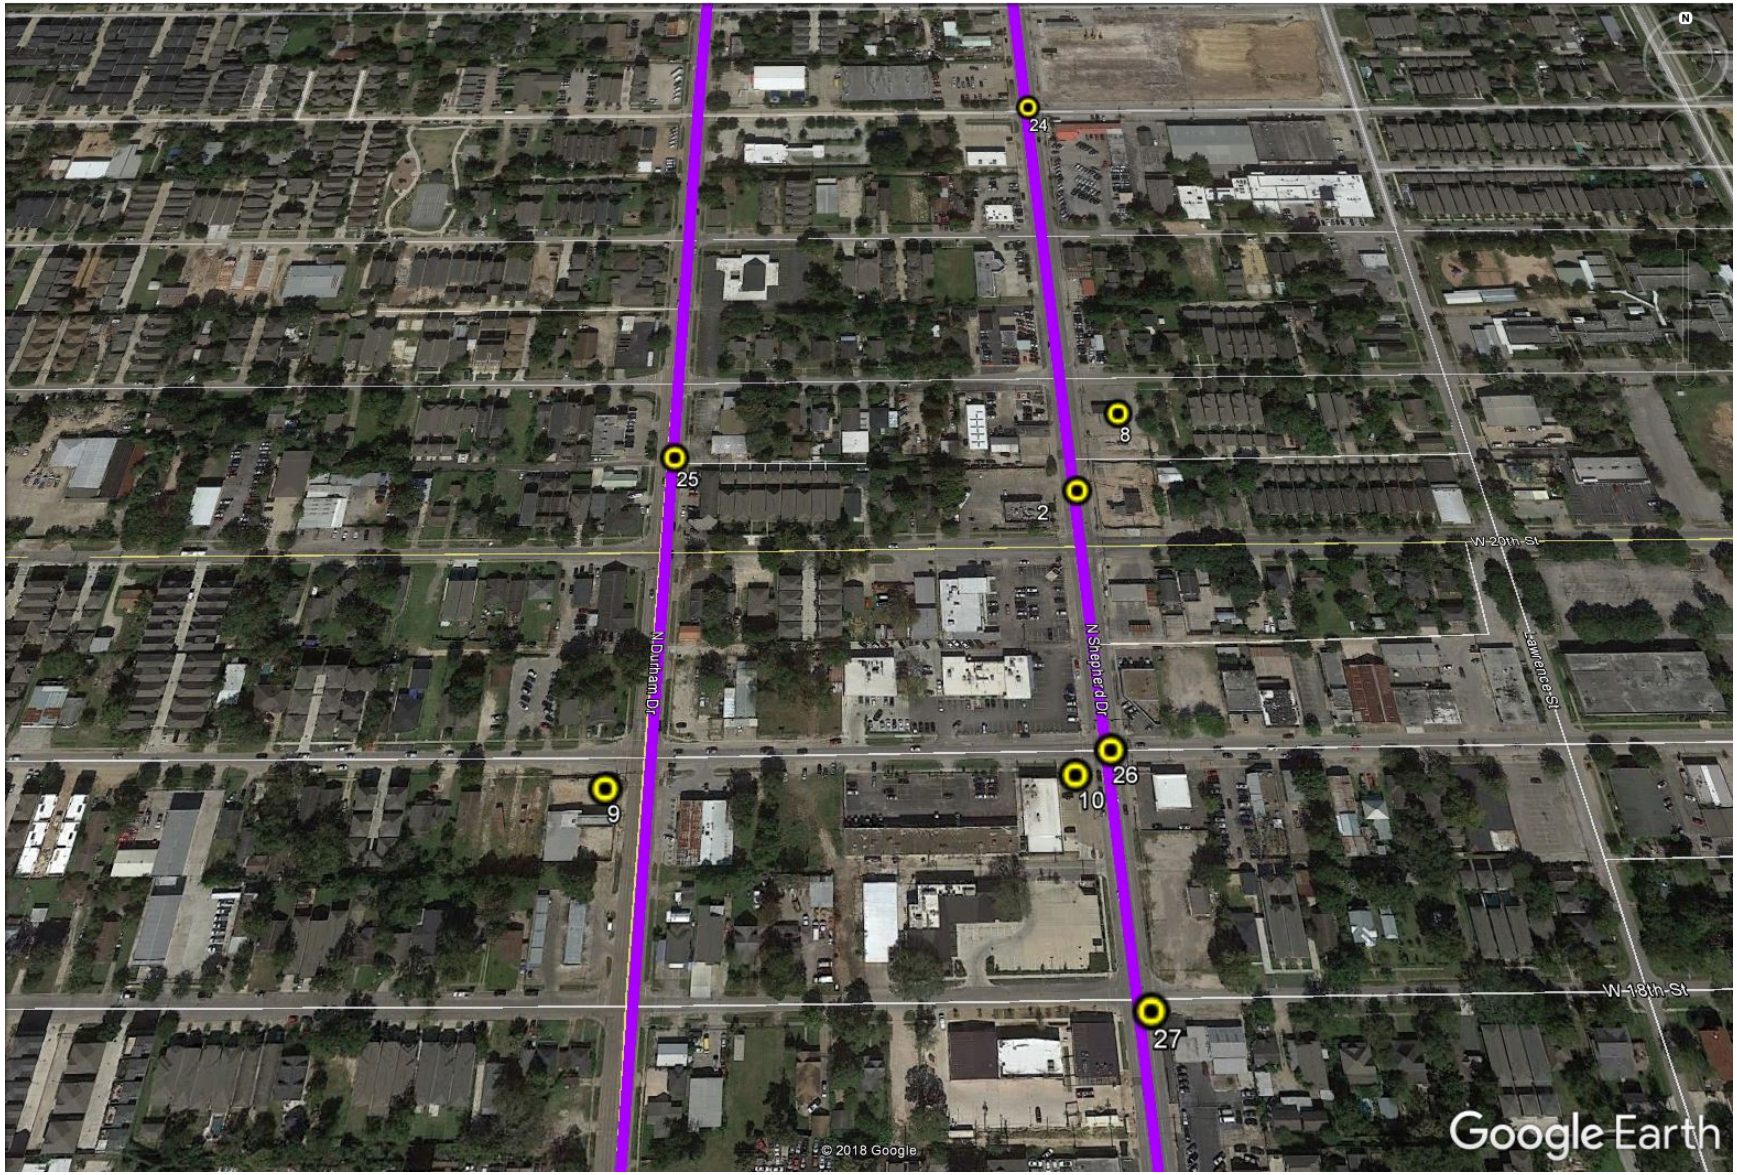

Figure 4 RECs and HRECs, West 24th Street to West 18th Street

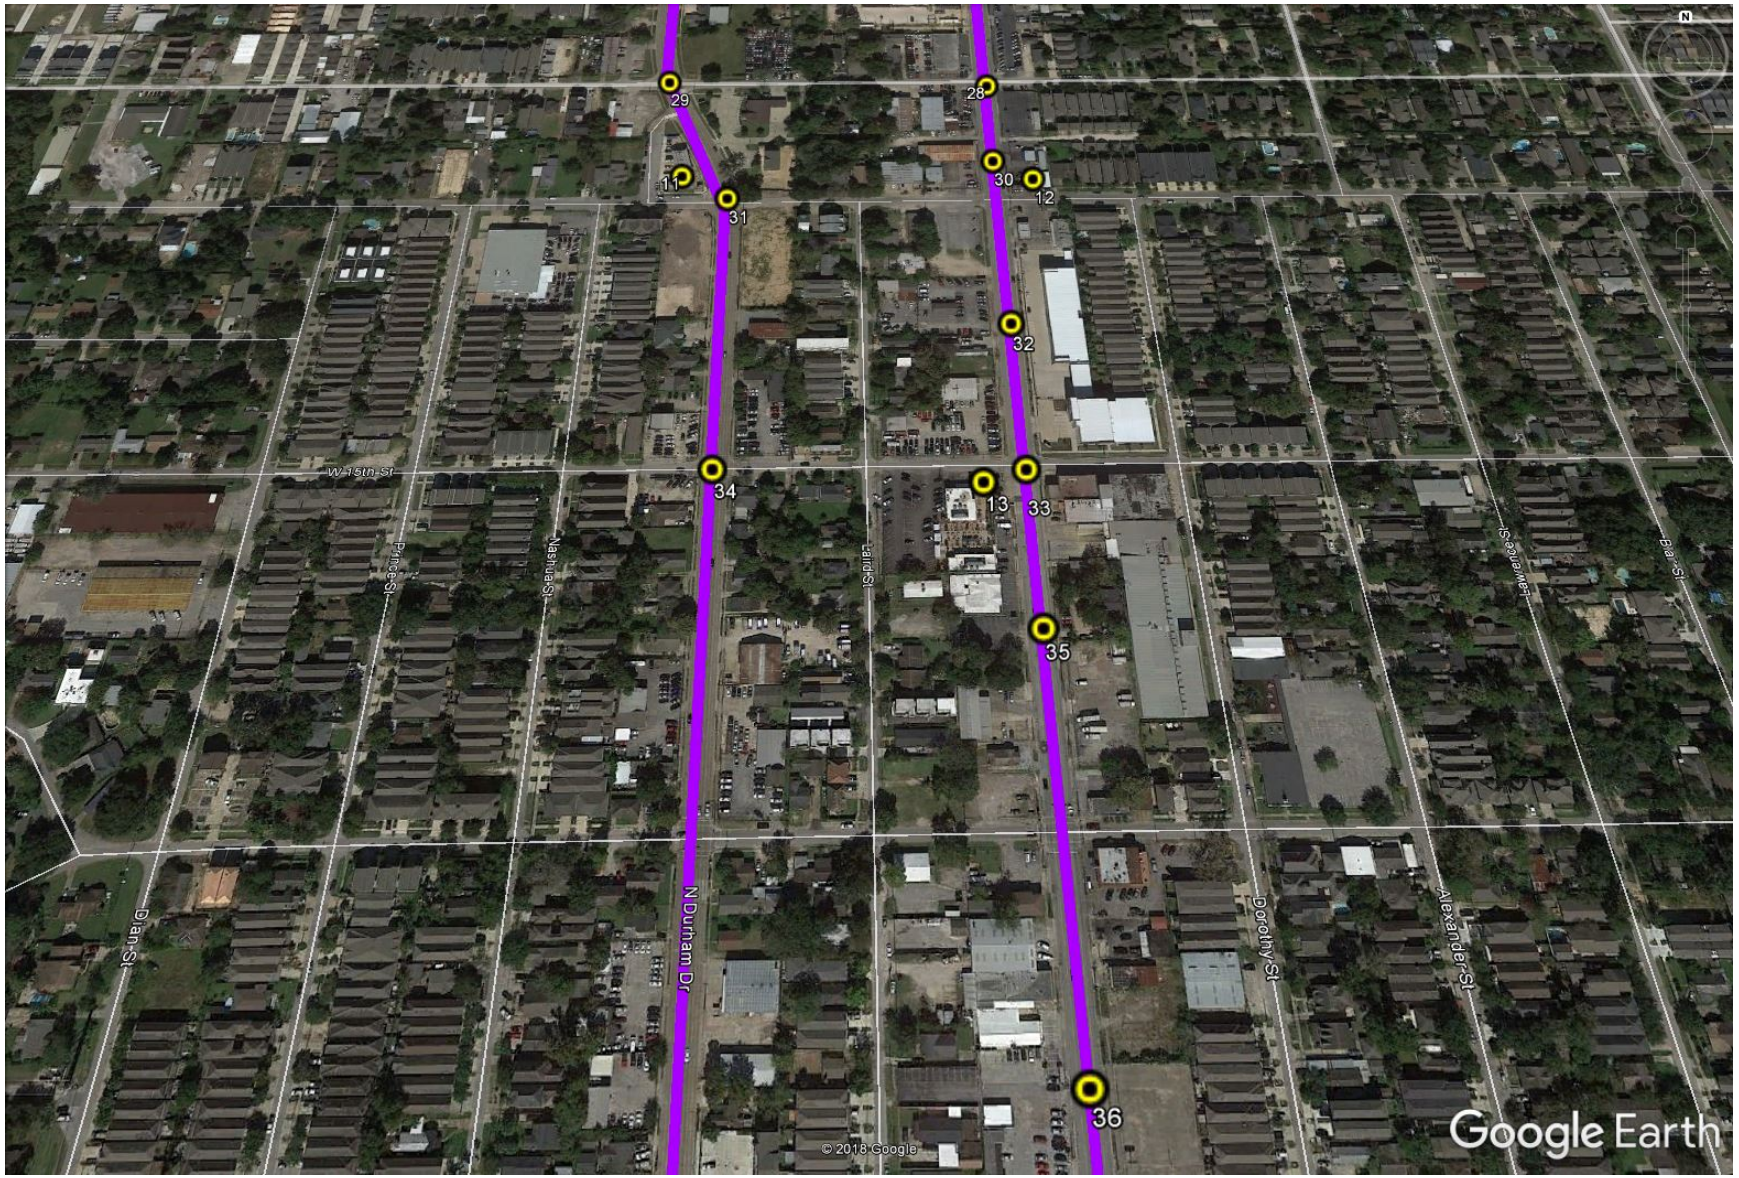

Figure 5 RECs and HRECs, West 18th Street to West 14th Street

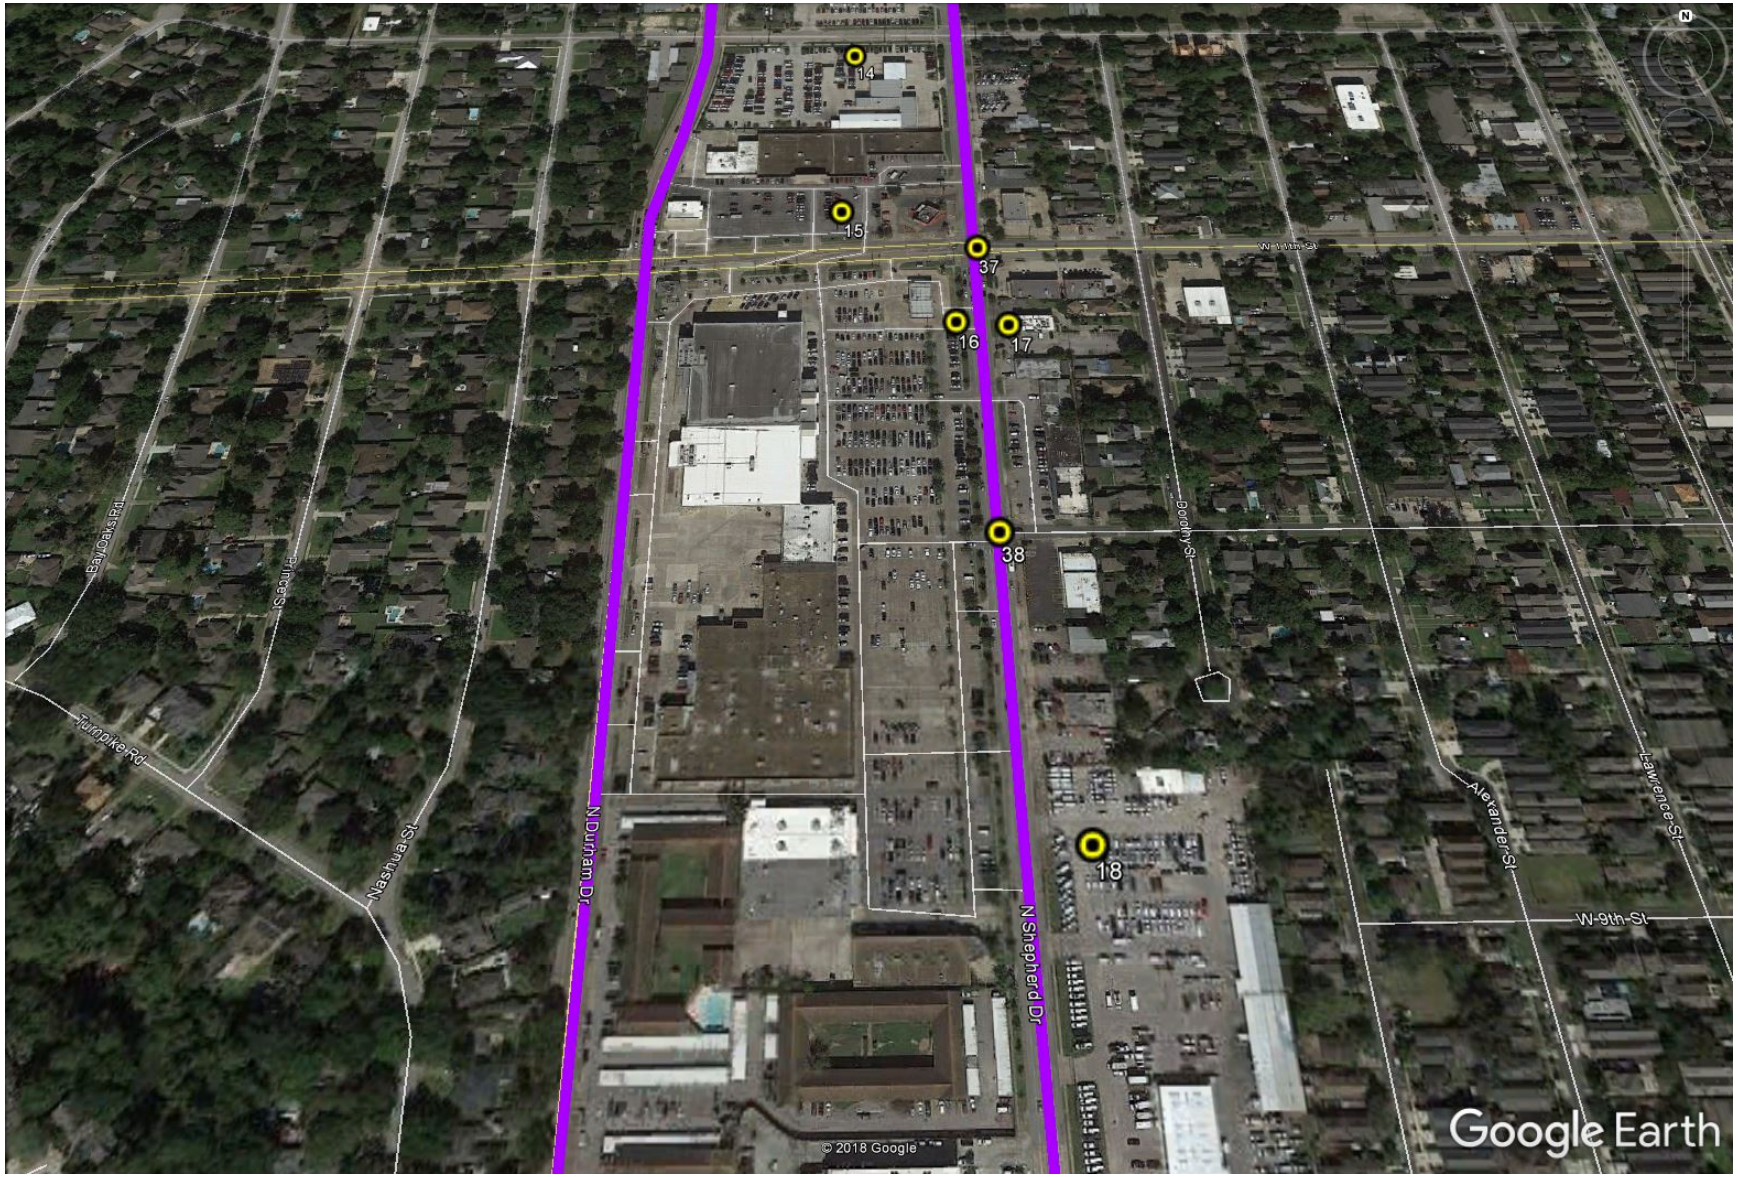

Figure 6 RECs and HRECs, West 14th Street to West 9th Street

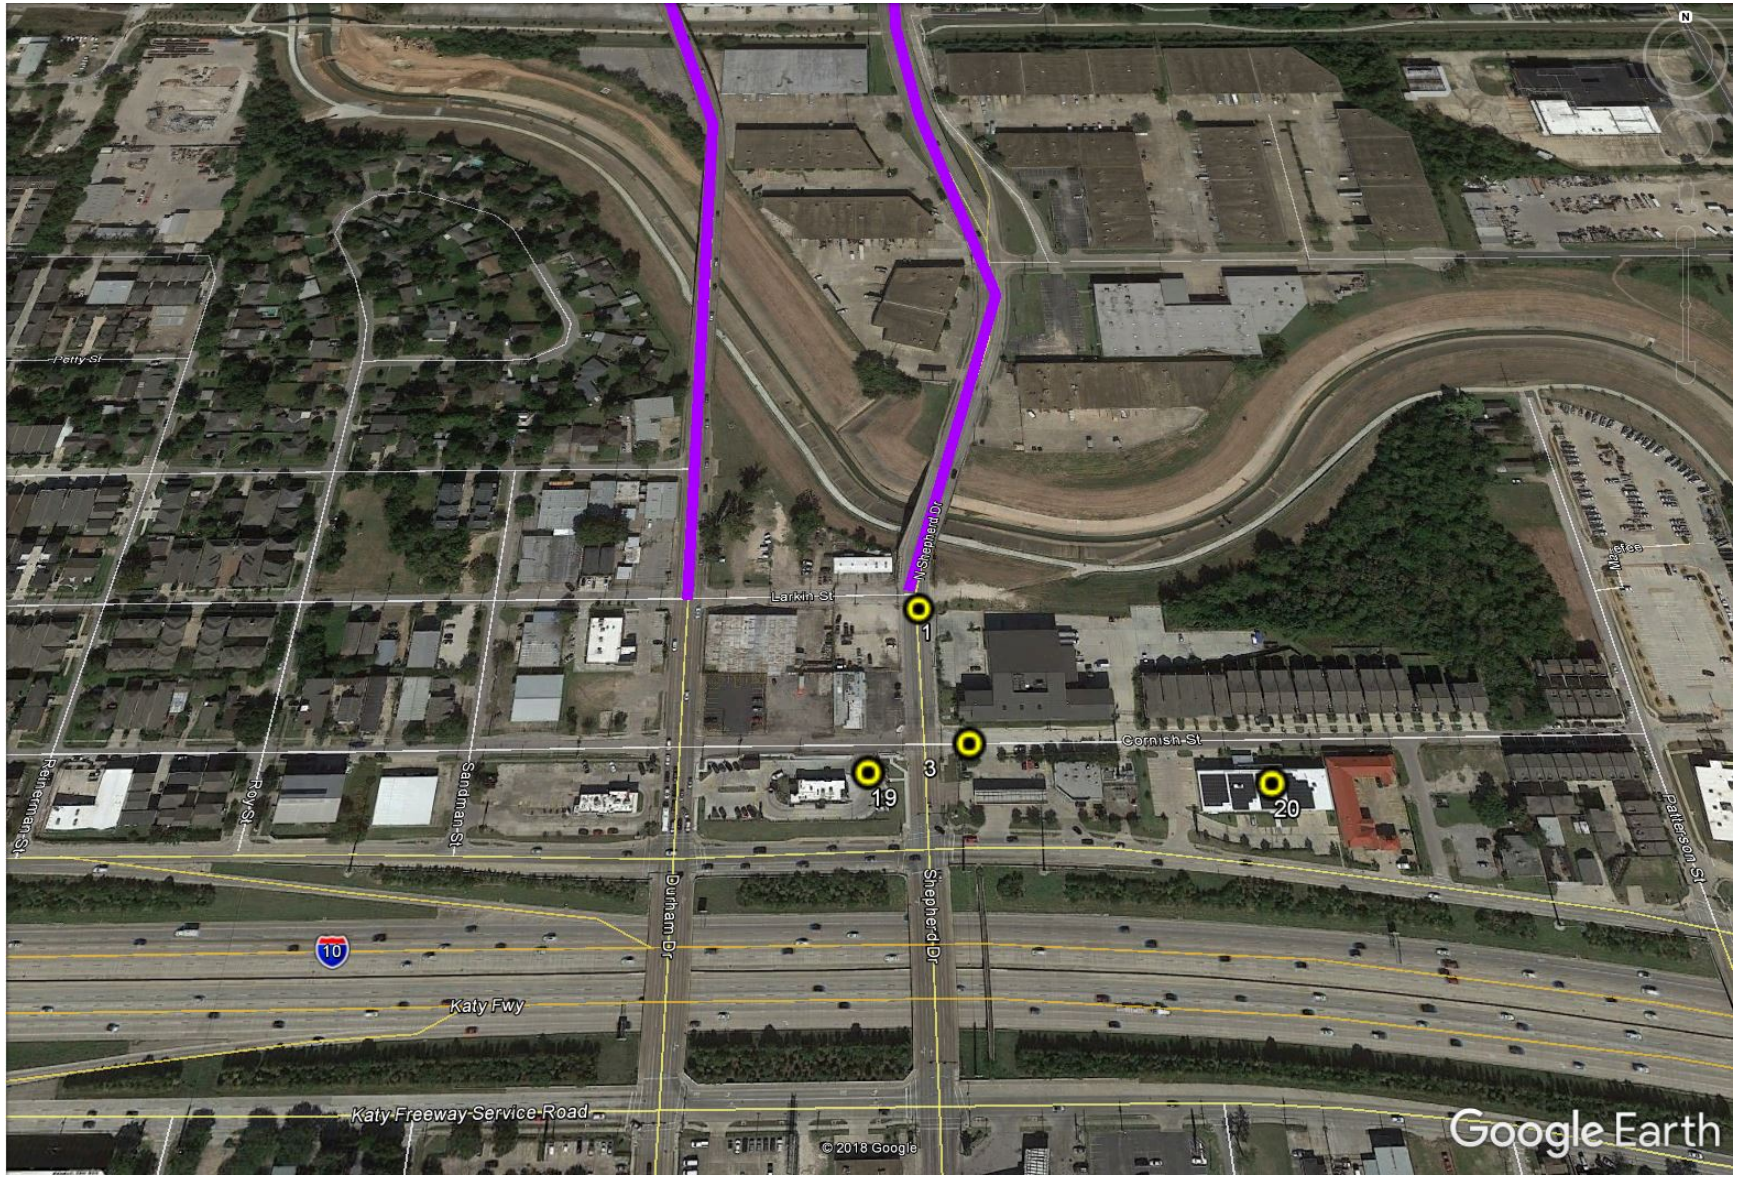

Figure 7 RECs and HRECs, West 9th Street to Larkin Street

INTRODUCTION

Jones and Carter, on behalf of the Memorial Heights Redevelopment Authority/Tax Increment Reinvestment Zone #5 (the Users of this report), engaged The Goodman Corporation (TGC) to conduct a Phase I Environmental Site Assessment (ESA) for the corridor of Shepherd Drive and Durham Drive from IH 610 (eastbound frontage road) to Larkin Street in Houston, Texas. The project is in an urban area inside the IH 610 Loop in Houston. Land use in the area is a mix of residential, commercial, and industrial. There is both single- and multi-family housing, as well as several schools and churches. Much of the corridor is composed of car dealerships, auto repair shops, and commercial strip-style development. The Heights Hike and Bike Trail and White Oak Bayou are at the southern end of the project limits. A vicinity map and photo of typical conditions for the project area are provided in the Executive Summary.

The project will include total roadway reconstruction, new sidewalks/sidewalk reconstruction, the introduction of bicycle facilities, the reconstruction of signalization, and the reconstruction of storm water, water, and sanitary sewer utilities. Typical excavation for utilities along the entire corridor is expected to be five to 12 feet. South of White Oak Bayou, excavation will be less than five feet. Excavation is anticipated to be up to 20 feet in the areas around 15th and 17th Streets. New right-of-way may be acquired ("corner clips" at 11th and 20th Streets), but all work will take place in areas that have already been disturbed for previous urban development.

This document was prepared in accordance with 40 CFR Part 312 *Standards and Practices for All Appropriate Inquiries* (AAI)*, the American Society of Testing and Materials (ASTM) Standard Practice for Environmental Site Assessments: Phase I Environmental Site Assessment Process* (ASTM E1527-13), and City of Houston Department of Public Works & Engineering *Geotechnical and Environmental Requirements Design Manual* guidance (Chapter 11). The purpose of this Phase I ESA was to identify, to the extent feasible, Recognized Environmental Conditions (RECs) in the project corridor.

PURPOSE

The purpose of this Phase I ESA is to identify, to the extent feasible, Recognized Environmental Conditions (RECs) in the corridor, as defined by ASTM E1527-13:

> "the presence or likely presence of any hazardous substances or petroleum products in, on, or at a property: (1) due to release to the environment; (2) under conditions indicative of a release to the environment; or (3) under conditions that pose a material threat of a future release to the environment. De minimis conditions are not recognized environmental conditions."

The assessment included driving the corridor and walking the exterior of sites with confirmed contamination and those thought to be high risk (dry cleaners, gas stations), research of state and federal records, and the request of property owners in the corridor to complete site questionnaires.

SCOPE OF SERVICES

The scope for this ESA was created in accordance with AAI, ASTM Standard Practice, and City of Houston guidance. These methodologies are accepted as representing good commercial and customary practice for conducting an ESA for the purpose of identifying recognized environmental conditions. The scope included the following elements:

- Evaluation of project corridor by experienced environmental professionals
- Review of state and federal environmental databases for project work area
- Review of reasonably available historical topographic maps, historical aerial photographs, Federal Emergency Management Agency (FEMA) floodplain maps, and other publicly available resource documents
- Contacting existing landowners, city officials, and/or other individuals who may have knowledge of current and historical activities on the subject property
- Identification of the presence or likely presence of RECs

Because the project does not involve demolition/renovation of buildings/structures, does not include undeveloped property, and is not an area of known oil and gas production,[2] the City of Houston requirements for additional analysis in these areas was not performed.

The southern end of the alignment crosses White Oak Bayou, but no construction activities area planned in this area. Only restriping would occur on the bridges crossing the bayou.

ASSUMPTIONS, LIMITATIONS, AND EXPECTATIONS

This report provides an overview of potential current and historic environmental concerns but is limited by the information that was accessible at the time of the assessment. It is possible that unreported or illegal disposal of waste may have occurred but has not been identified. The conclusions and recommendations provided in this report are based on the information that was available at the time the report was conducted, and only includes a file review.

TGC has provided this Phase I ESA in accordance with generally accepted industry practices, including AAI, ASTM E1527-13, and City of Houston guidelines, and it contains all limitations inherent within these methodologies. The data in this report is used without extraordinary verification. No expressed or implied representation or warranty is included or intended in this report, other than that services were performed within the limitations prescribed within the project scope. In no event shall TGC be liable to anyone for special, incidental, consequential, or exemplary damages. The conclusions in this report are based largely on information provided by outside parties, and there is a possibility that unexpected environmental conditions may be encountered. Due to the nature of the project, TGC did not inspect the interior of structures along the project corridor. Findings of this report cannot be applied to those areas or other areas that were not accessible for direct observation by TGC.

It should not be concluded or assumed that an inquiry does not adhere to AAI if it did not identify recognized environmental conditions in connection with a property. Environmental Site Assessments are evaluated based on the reasonableness of judgments made at the time and under the circumstances in which they were made.

An ESA is intended to reduce, but not eliminate, uncertainty regarding the potential for RECs at a property while recognizing reasonable limits of time, cost, and efficiency; an ESA is not an exhaustive assessment.

This report is not to be construed as legal advice. It provides an assessment of environmental conditions in the project corridor based on current regulations, available data reported to state and federal agencies,

[2] A well report was requested from EDR and reviewed (see Appendix B). Approximately 20 oil and gas wells were identified to the east of the project area near White Oak Bayou. Only one well was identified in the project area at the southern end of the corridor. Wells at this site are no longer is use and were plugged and abandoned in 2001 and 2007. Wells are also discussed in the On Site Observations section of this report.

and TGC's scope of work. Evaluation of regulatory compliance by property owners and Phase II sampling were not part of this scope.

SPECIAL TERMS AND CONDITIONS

TGC accepts no responsibility for conditions at properties in the project corridor, whether those conditions are identified in this ESA or not, as TGC did not cause or contribute to said conditions.

TGC utilized standard accepted sources of data for completing this report (private companies providing database reports, agency web sites, personal interviews, etc.). TGC cannot confirm the accuracy, reliability, quality, or completeness of this information. TGC's ability to provide an assessment of the corridor is dependent on factors including: property access, condition of properties (e.g., ability to see conditions may be blocked by vegetation, fences, detritus, construction equipment, etc.), quality of data from outside sources, and knowledge of individuals interviewed. Please note that if new information regarding conditions in the corridor or additional environmental concerns are identified after submission of this report, subsequent evaluation may be required.

USER RELIANCE

This ESA is for the use of Jones and Carter and the Memorial Heights Redevelopment Authority/Tax Increment Reinvestment Zone #5 (Users). With permission from the client (Jones and Carter on behalf of the Memorial Heights Redevelopment Authority), this report may be issued to another party under the same limitations of the existing scope, which was created in accordance with AAI, ASTM Standard Practice, and City of Houston guidance. TGC assumes no responsibility for the interpretation of the information presented in this document or for actions taken or not taken as a result. In general, a Phase I ESA is considered valid for 180 days.[3]

SITE VICINITY AND DESCRIPTION

The project is in an urban area inside the IH 610 Loop in Houston. Land use in the area is a mix of residential, commercial, and industrial. There is both single- and multi-family housing, as well as several schools and churches. Much of the corridor is car dealerships or repair shops and commercial strip-style development. The corridor crosses the Heights Hike and Bike Trail and White Oak Bayou at the southern end.

CURRENT USE OF PROPERTY AND SURROUNDING PROPERTY

The proposed improvements would be constructed within the existing right-of-way. Some "corner clips" may be acquired for the project, but no privately-owned structures or properties will be impacted. Shepherd and Durham are both highly urbanized and developed, with residential, commercial, and industrial uses. Development immediately surrounding the project corridor is commercial; beyond that, it is more residential in nature. Figure 8 below depicts land use in the project area.

[3] The ASTM standard was created primarily for real estate transactions and property acquisitions. The standard states that a Phase I which meets or exceeds the ASTM and was completed less than 180 days prior to the date of acquisition of the subject property is presumed to be valid. Between 180 days and one year, the Phase I needs to be updated fairly comprehensively. Beyond one year, and the Phase I is no longer presumed to be valid. For the purposes of complying with standards of agencies such as the City of Houston, Federal Transit Administration and Texas Department of Transportation, there is generally more leeway on the timeline for which a Phase I ESA is considered valid.

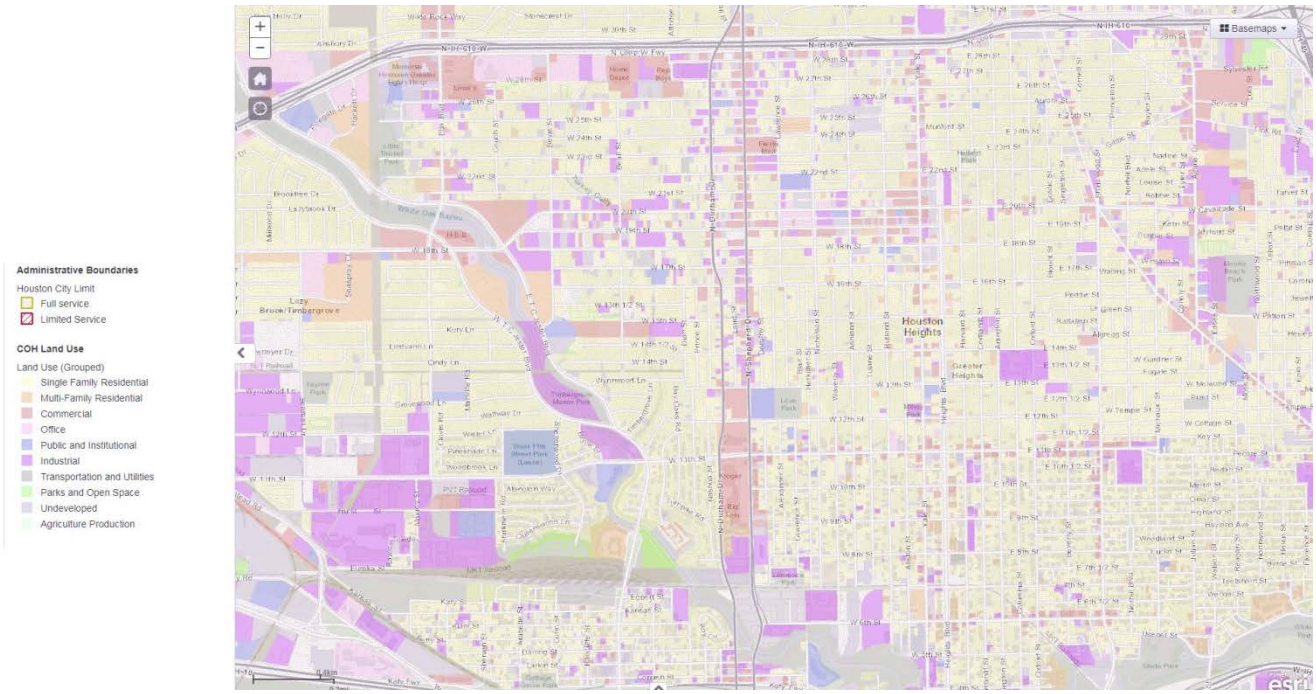

Figure 8 Land Use (Houston Map Viewer, http://mycity.houstontx.gov/houstonmapviewer/. Accessed December 19, 2017.)

STRUCTURES, ROADS, AND OTHER IMPROVEMENTS

The project area is the Shepherd and Durham Drives right-of-way and back-of-curb environment. The corridor is improved from Larkin Street to the eastbound frontage road of IH 610 with car dealerships, auto repair shops, METRO bus stops, residences, and additional commercial development.

USER PROVIDED INFORMATION

The All Appropriate Inquiries User Questionnaire was completed by Ms. Sherry Weesner, P.E., Memorial Heights Redevelopment Authority Administrator, on January 18, 2018. Ms. Weessner was not aware of any specific environmental issues in the project corridor. A copy of the questionnaire is included in Appendix A.[4]

TITLE RECORDS

Chain-of-title and other ownership records were not provided.

ENVIRONMENTAL LIENS OR ACTIVITY USE LIMITATIONS

The User was not aware of any environmental cleanup or liens connected to project corridor properties.

SPECIALIZED KNOWLEDGE

The User did not have any specialized knowledge of properties in the project corridor.

[4] All appendix materials are provided in a separate document.

COMMONLY KNOWN AND REASONABLY ASCERTAINABLE INFORMATION

The User did not provide any commonly known and reasonably ascertainable information.

VALUATION REDUCTION FOR ENVIRONMENTAL ISSUES

The User was not aware of any property valuation reductions due to environmental issues in the corridor.

OWNER, PROPERTY MANAGER, AND OCCUPANT INFORMATION

The jurisdiction of the project is within the City of Houston and Harris County. Shepherd and Durham are Texas Department of Transportation (TxDOT) “other principal arteries.”

REASON FOR PERFORMING A PHASE I

It is TGC’s understanding that the Phase I is being performed as part of the environmental due diligence for roadway, sidewalk, and utility improvements that will be constructed in the Shepherd and Durham corridor.

PHYSICAL SETTING

The project corridor is the right-of-way and back-of-curb environment on Shepherd and Durham Drives from IH 610 (frontage road) to Larkin Street in Houston, Texas. Land use in the area is a mix of residential, commercial, and industrial. There is both single- and multi-family housing, as well as several schools and churches. Much of the corridor is car dealerships or repair shops and commercial strip-style development. The Heights Hike and Bike Trail and White Oak Bayou are at the southern end.

SOIL

All soils in the project area are classified as Urban Land. Figure 9 and Table 2 below provide additional detailed information on soil.

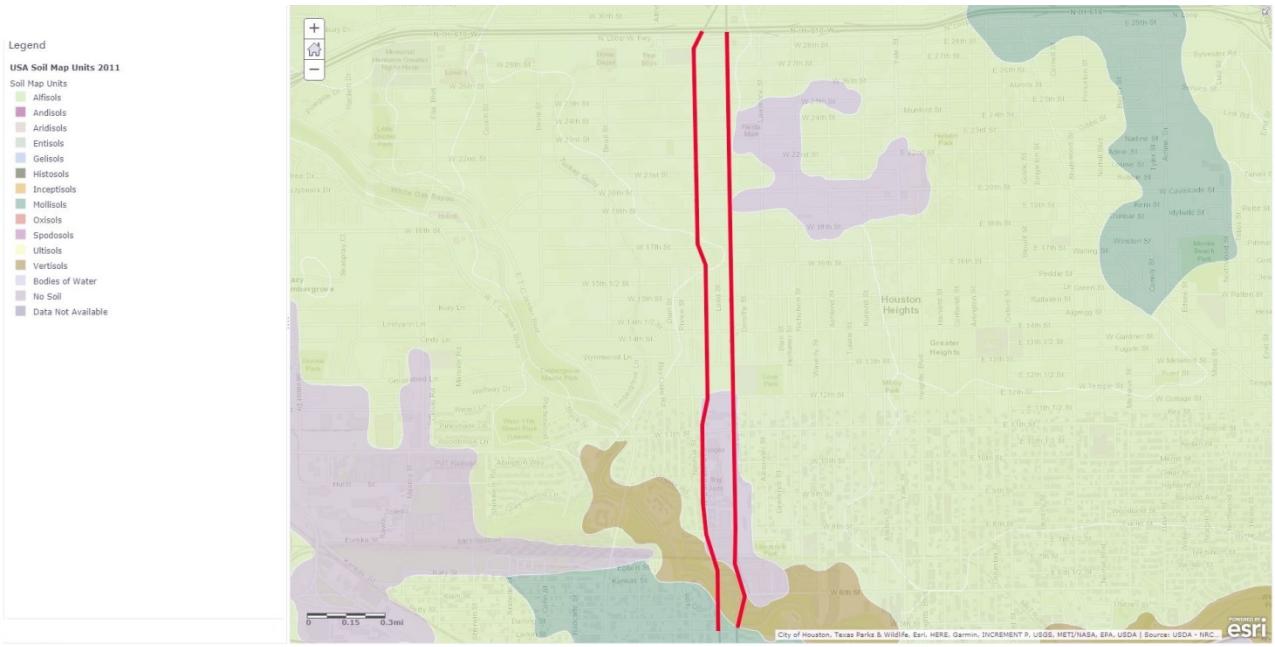

Figure 9 Soil [USA Soil Map Units, 2011. Arc GIS Online (accessed December 13, 2017).]

Soil

SOIL TYPE	DESCRIPTION
Clodine-Urban Land Complex	The Clodine series consists of very deep, somewhat poorly drained, moderately permeable soils. These nearly level soils formed in loamy sediments of the Lissie Formation of Pleistocene age. The surface layer of the Clodine soil is friable, dark gray loam about 12 inches thick. It is neutral in the upper part and moderately alkaline in the lower part. The layer below that is friable, moderately alkaline, gray loam about 17 inches thick. The next layer is friable, moderately alkaline, light brownish gray loam that has irregular, pitted calcium carbonate concretions. Urban land consists of soils that have been altered or covered by buildings and other urban structures making classification impractical. Included are areas of Clodine soils that have been altered by cutting, filling, and grading for development. Fill material commonly covers the Clodine soils. Not prime farmland.
Urban Land	Urban land consists of soils that have been altered or covered by buildings and other urban structures making classification impractical. Not prime farmland.
Vamont-Urban Land Complex	This mapping unit is in broad, nearly level areas and in long and narrow, gently sloping areas leading to the low terraces and flood plains of major streams and drainageways. Slopes are mainly zero to four percent, but in some areas they are as much as five percent for short distances along drainageways. These components are so intricately mixed that it is not feasible to separate them at the scale used in mapping. The surface layer of the Vamont soil is firm, medium acid, very dark grayish brown clay about eight inches thick. The layer below that is about 16 inches thick and consists of firm, strongly acid clay that is prominently mottled with yellowish brown and gray. Below this, to a depth of 70 inches, is a layer of very firm, strongly to medium acid, grayish brown clay that has a few yellowish brown and brownish yellow mottles. The next layer, to a depth of 94

	inches, is very firm, slightly acid, gray clay. Urban land consists of soils that have been altered or covered by buildings and other structures. Also in this mapping unit are remnants of Vamont soils that have been altered by cutting, filling, and grading during urban development. Areas filled to provide better drainage are common. This mapping unit can have a high shrink-swell potential because the soils contain a large amount of clay. Not prime farmland.
Bernard-Urban Land Complex	This is a nearly level complex in broad metropolitan areas and rural areas where the population is increasing. The slope is zero to one percent but averages 0.5 percent. The areas in this unit are so intricately mixed that it is not practical to separate them at the mapping scale. The surface layer of the Bernard soil is friable, neutral, very dark gray clay loam about six inches thick. The layer below that is about 48 inches thick and consists of firm, neutral, very dark gray clay in the upper part and very firm, moderately alkaline, dark gray clay in the lower part. The next layer is firm, moderately alkaline, gray clay that has distinct yellowish-brown mottles and a few calcium carbonate concretions. Urban land consists of soils that have been altered or covered by buildings and other urban structures, making classification impractical. Open spaces within developed areas are commonly covered by four to 18 inches of clayey fill material. Such areas generally are adjacent to major thoroughfares, recessed streets, and larger commercial buildings. In general, this mapping unit has high shrink- swell potential. Shrinking and swelling have caused driveways, patios, brick walls and ceilings to crack, sidewalks and streets to buckle, and fences to shift. Corrosivity to uncoated steel pipes is high. Landscaping is difficult, particularly in areas that have been compacted by machinery. Where exposed, the soils are sticky when wet. The soils are not suitable for use as septic tank filter fields. Not prime farmland.

Table 2[5]

GEOLOGY

The U.S. Geological Survey (USGS) Texas Geology Map Viewer indicates that the project area is part of the Beaumont Formation, which has a primary rock type of sand and formed during the Quaternary, Holocene, and Pleistocene (see Figure 10). This formation has the following characteristics[6]:

- Dominantly clay and mud of low permeability
- High water-holding capacity
- High compressibility
- High to very high shrink-swell potential
- Poor drainage
- Level to depressed relief
- Low shear strength
- High plasticity

[5] Wheeler, Frankie F.; Crout, Jack D.; Ratliff, Larry F.; Hatherly, Don T.; Deshotels, Jesse D.; Wagner, John D. et al. *Soil Survey of Harris County, Texas*, 1976; Washington D.C. (texashistory.unt.edu/ark:/67531/metapth130219/: accessed December 13, 2017), University of North Texas Libraries, The Portal to Texas History, texashistory.unt.edu; and United States Department of Agriculture *National Comparative Soil Survey*, https://soilseries.sc.egov.usda.gov/OSD_Docs/C/CLODINE.html.

[6] USGS Texas Geology Map Viewer, https://txpub.usgs.gov/DSS/texasgeology/ (accessed December 13, 2017).

Geologic units include interdistributary muds, abandoned channel-fill muds, and overbank fluvial muds.

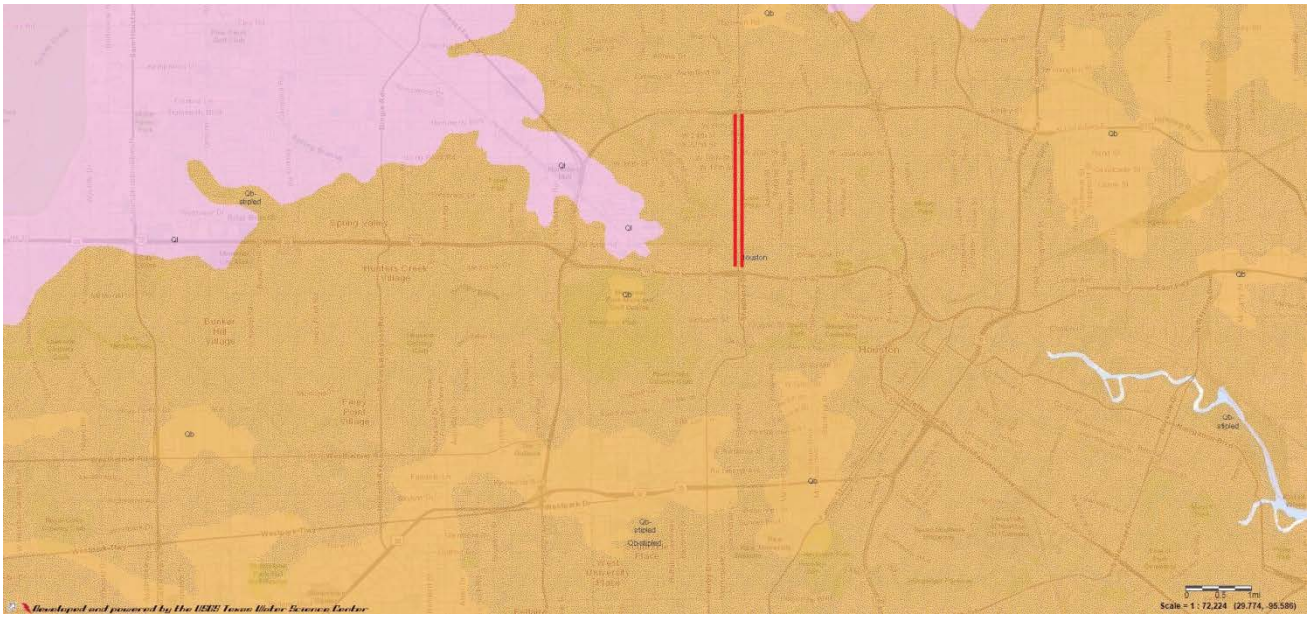

Figure 10 Geology [USGS Texas Geology Map Viewer, https://txpub.usgs.gov/DSS/texasgeology/ (accessed December 13, 2017).]

HYDROGEOLOGY

Based on data from the Texas Water Development Board, the site corridor is located over the Gulf Coast Aquifer (see Figure 11):

> The Gulf Coast Aquifer is a major aquifer paralleling the Gulf of Mexico coastline from the Louisiana border to the border of Mexico. It consists of several aquifers, including the Jasper, Evangeline, and Chicot aquifers, which are composed of discontinuous sand, silt, clay, and gravel beds. The maximum total sand thickness of the Gulf Coast Aquifer ranges from 700 feet in the south to 1,300 feet in the north. Freshwater saturated thickness averages about 1,000 feet.
>
> Water quality varies with depth and locality: it is generally good in the central and northeastern parts of the aquifer, where the water contains less than 500 milligrams per liter of total dissolved solids, but declines to the south, where it typically contains 1,000 to more than 10,000 milligrams per liter of total dissolved solids and where the Gulf Coast Aquifer productivity of the aquifer decreases. High levels of radionuclides, thought mainly to be naturally occurring, are found in some wells in Harris County in the outcrop and in South Texas.
>
> The aquifer is used for municipal, industrial, and irrigation purposes. In Harris, Galveston, Fort Bend, Jasper, and Wharton counties, water level declines of as much as 350 feet have led to land subsidence.

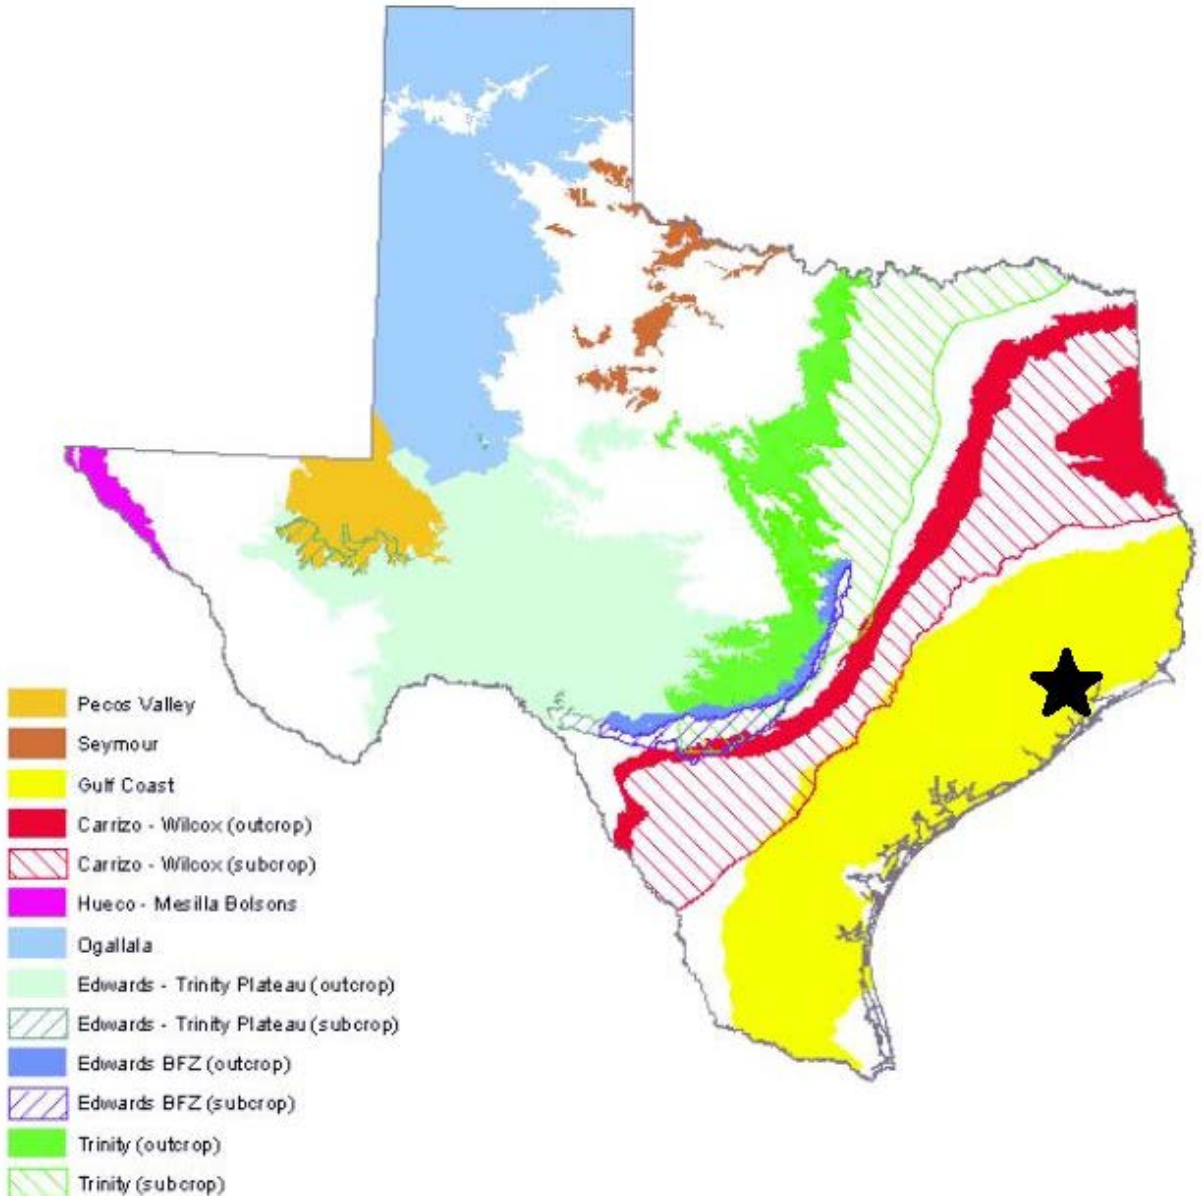

Figure 11 Hydrogeology [Texas Water Development Board, Major Aquifers, http://www.twdb.texas.gov/groundwater/aquifer/major.asp (accessed December 13, 2017).]

HYDROLOGY

The southern end of the project corridor crosses White Oak Bayou. This segment of White Oak Bayou (1017) is classified as a freshwater stream and is impaired.[7]

[7] Texas Commission on Environmental Quality *Surface Water Quality (Segments) Viewer*. http://tceq.maps.arcgis.com (accessed December 14, 2017).

The project area is in the Buffalo-San Jacinto Watershed. This watershed is classified as impaired.[8]

The project area is outside of the coastal zone.

The majority of the project corridor is outside of any floodplain areas. The southern end of the project corridor (south of 7th Street) crosses the floodway, the 500-year floodplain, and the 100-year floodplain (see Figure 12).

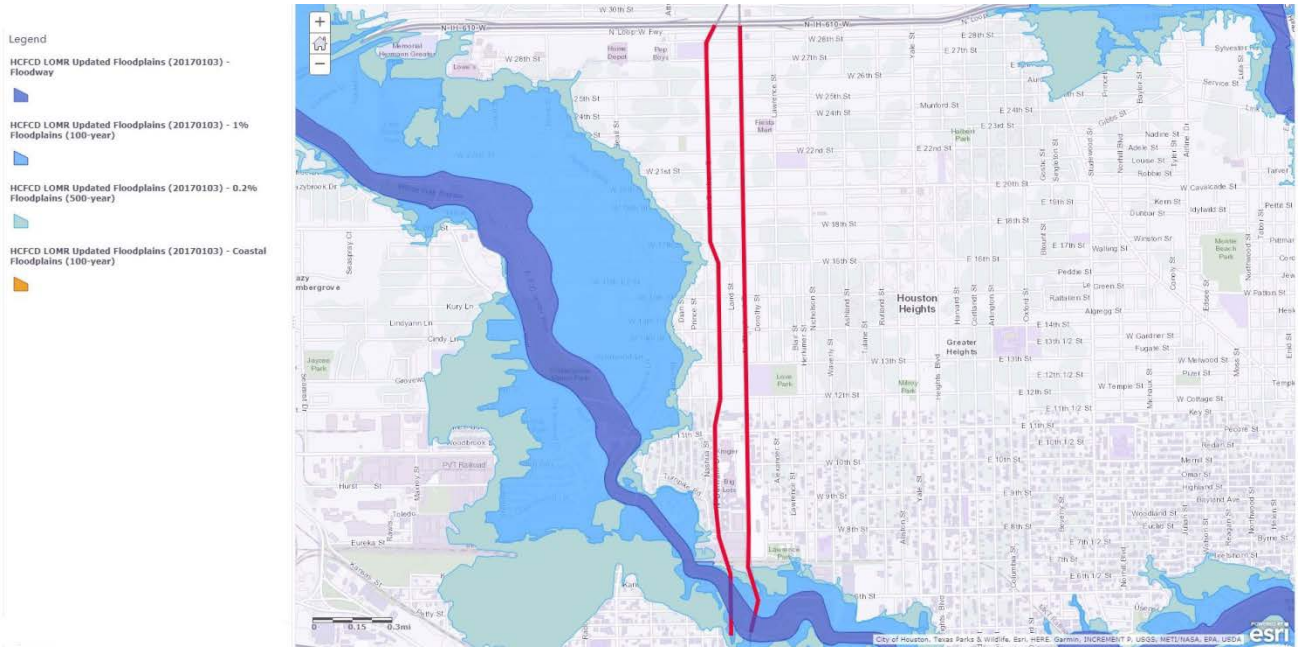

Figure 12 Hydrology [Harris County Flood Control District Letter of Map Revision Updated Floodplains, Arc GIS Online (accessed December 13, 2017).]

The only wetland in the project vicinity is approximately 0.6 mile to the west of Durham Drive between T.C. Jester Boulevard and Bevis Street (see Figure 13). The wetland is classified as "Other."

[8] Environmental Protection Agency *Surf Your Watershed*, https://cfpub.epa.gov/surf/huc.cfm?huc_code=12040104 (accessed December 14, 2017).

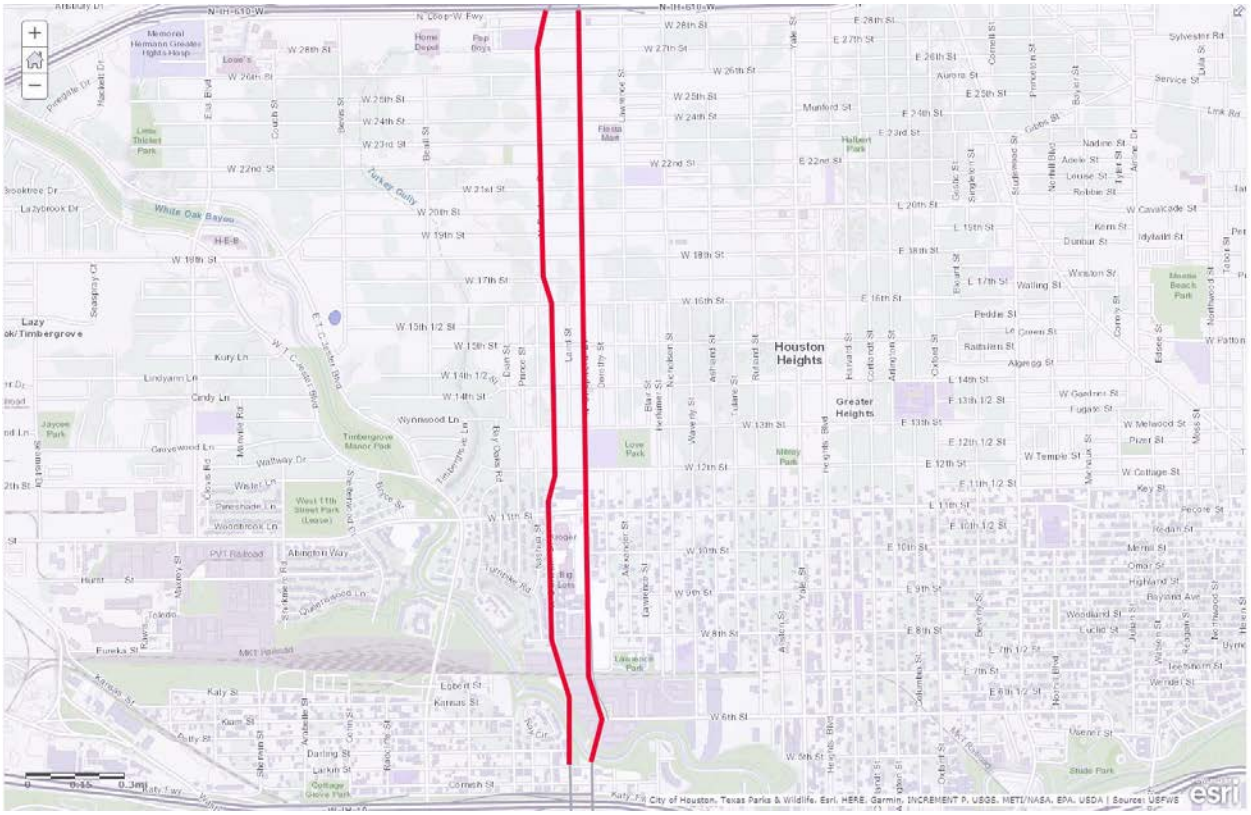

Figure 13 Wetlands [USA Wetlands, Arc GIS Online (accessed December 14, 2017.)]

TOPOGRAPHY

The project corridor is relatively flat. There is more variation in topography on the southern end around White Oak Bayou (see Figure 14).

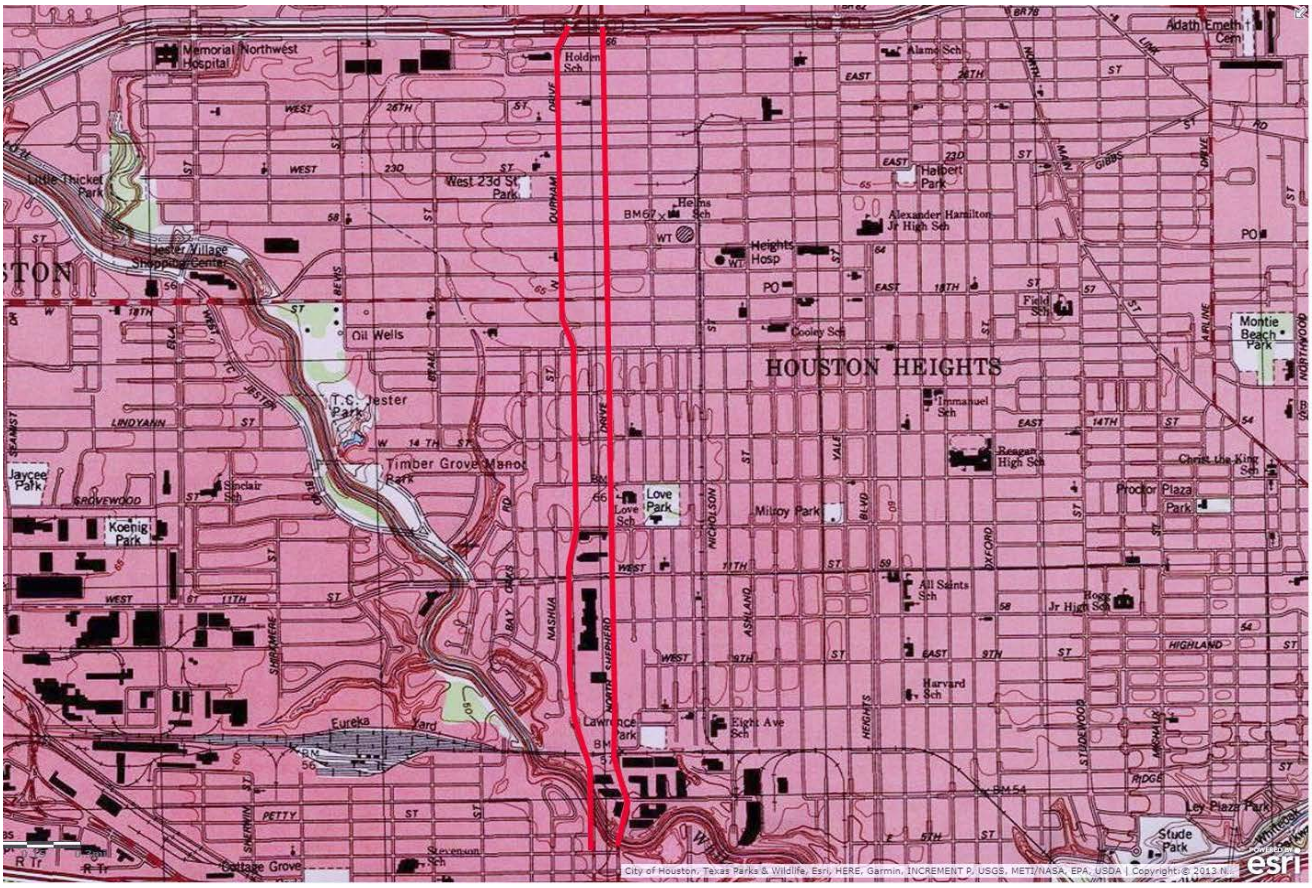

Figure 14 Topography [USA Topo Maps, Arc GIS Online (accessed December 13, 2017).]

RECORDS REVIEW

A search of standard federal, state, and tribal environmental databases was conducted on December 18, 2017 through EDR. The databases were reviewed for properties reporting environmental conditions located within a minimum search distance prescribed by the ASTM Standard E 1527-13.

A total of 456 records were reported within the standard radii of the project corridor. A summary of these sites is provided in Table 3. Appendix B contains the database search results.

Categories where sites were reported are discussed in this section. Categories where no sites were identified within the standard search radius are identified in the table below, but not included in the detailed site discussion that follows.

Summary of Federal, State, and Tribal Agency Database Records		
DATABASE SEARCHED	**DISTANCE SEARCHED (MILES)**	**NUMBER OF SITES**
Federal Records		
National Priority List (NPL)	1	0
Proposed NPL	1	0
Delisted NPL (DNPL)	1	0
Superfund Enterprise Management System (SEMS)	0.5	0
SEMS Archive	**0.5**	**1**
Superfund Lien (LIENS 2)	On site	0
Corrective Action Report (CORRACTS)	**1**	**1**
Resource Conservation and Recovery Act (RCRA) Treatment, Storage, and Disposal (TSDF)	0.5	0
RCRA Large Quantity Generator (LQG)	**0.25**	**1**
RCRA Small Quantity Generator (SQG)	0.25	0
RCRA Conditionally Exempt Small Quantity Generator (CESQG)	**0.25**	**4**
Resource Conservation and Recovery Act (RCRA) Non-Generator/No Longer Regulated	**0.25**	**25**
Federal Engineering Controls (US EC)	0.5	0
Federal Institutional Controls (US IC)	0.5	0
Emergency Response Notification Sites (ERNS)	On site	0
Hazardous Materials Information Reporting System (HMRIS)	On site	0
Incident and Accident Data (DOT OPS)	On site	0
Clandestine Drug Labs (CDL)	On site	0
Federal Brownfields	0.5	0

Department of Defense Sites (DOD)	1	0
Formerly Used Defense Sites (FUDS)	1	0
Land Use Control Information System (LUCIS)	0.5	0
Superfund Consent Decrees	1	0
Record of Decision (ROD)	1	0
Uranium Mill Tailings Sites (UMTRA)	0.5	0
Open Dump Inventory (ODI)	0.5	0
Mines Master Index File (MINES)	0.25	0
Toxic Chemical Release Inventory System (TRIS)	On site	0
Toxic Substances Control Act (TSCA)	On site	0
Federal Insecticide, Fungicide, & Rodenticide Act (FIFRA)/TSCA Tracking System (FTTS)	On site	0
Historic FTTS	On site	0
Section 7 Tracking System (SSTS)	On site	0
Integrated Compliance Information System (ICIS)	**On site**	**1**
PCB Activity Database System (PADS)	On site	0
Material Licensing Tracking System (MLTS)	On site	0
Radiation Information Database (RADINFO)	On site	0
Facility Index System/Facility Registry System (FINDS)	**On site**	**39**
RCRA Administrative Tracking System (RAATS)	On site	0
Risk Management Plans (RMP)	On site	0
Enforcement and Compliance History Information (ECHO)	**On site**	**27**
Environmental Protection Agency (EPA) Fuels Program Registered Listing	0.25	0
Hazardous Waste Compliance Docket Listing	On site	0
Unexploded Ordinance Sites (UXO)	1	0

Formerly Utilized Sites Remedial Action Program (FUSRAP)	1	0
Steam-Electric Plant Operation Data	On site	0
2020 Corrective Action Program List	0.25	0
Potentially Responsible Parties (PRP)	On site	0
EPA Watch List	On site	0
Federal Financial Assurance	On site	0
PCB Transformer Registration Database	On site	0
Delisted National Clandestine Laboratory Register	On site	0
State Coalition for Remediation of Dry Cleaners Listing	0.5	0
Open Dumps on Indian Lane	0.5	0
Abandoned Mines	0.25	0
Coal Combustion Residues Surface Impoundments List	0.5	0
FEMA Underground Storage Tank Listing	0.25	0
Federal Facility Site Information Listing	0.5	0
Aerometric Information Retrieval System Facility Subsystem	On site	0
Lead Smelters	On site	0
State and Local Records		
State Superfund Registry (SHWS)	1	0
Innocent Owner/Operator Program (IOP)	On site	0
Solid Waste Facilities/Landfill Sites	**0.5**	**2**
Closed and Abandoned Landfills (CLI)	**0.5**	**2**
Permitted Water Outfalls (NPDES)	On site	0
Underground Injection Wells Database Listing (UIC)	On site	0
Recycling Facility Listing	0.5	0

Commercial Hazardous & Solid Waste Management Facilities	On site	0
Leaking Petroleum Storage Tanks (LPST)	**0.5**	**37**
Underground Storage Tanks (UST)	**0.25**	**54**
Deleted Superfund Registry Sites	1	0
Environmental Liens Listing	On site	0
Aboveground Storage Tanks (AST)	**0.25**	**4**
Spills	On site	0
Sites with Controls/Activity and Use Limitations (AUL)	**0.5**	**1**
Voluntary Cleanup Program (VCP)	**0.5**	**5**
Dry Cleaner Registration Database	**0.25**	**7**
Dry Cleaner Remediation Program Prioritization List	0.5	0
Brownfields	0.5	0
Notice of Violations Listing (ENF)	**On site**	**8**
Industrial Hazardous Waste (IHW)	**0.25**	**39**
Current Emissions Inventory Data (AIRS)	**On site**	**2**
Municipal Settings Designations (MSD)	**0.5**	**3**
Tier 2 Chemical Inventory Reports	**On site**	**2**
Environmental Liens Listing	On site	0
Radioactive Waste Sites (RWS)	On site	0
Asbestos Notification Listing	**On site**	**19**
Affected Property Assessment Report Site Listing	**On site**	**1**
Industrial Hazardous Waste Corrective Action Sites (IHWCA)	**0.25**	**3**
Coal Ash Disposal Sites	0.5	0
Groundwater Contamination Cases (GCC)	**On site**	**14**

Tribal Records		
Indian Reservations	1	0
Report on the Status of Open Dumps on Indian Lands	0.5	0
Leaking Underground Storage Tanks on Indian Land	0.5	0
Underground Storage Tanks on Indian Land	0.25	0
Voluntary Cleanup Priority Listing	0.5	0
EDR Proprietary Records		
Manufactured Gas Plants		0
Historic Auto Stations		**118**
Historic Dry Cleaners		**36**
Recovered Government Archive Solid Waste Facilities List		0
Recovered Government Archive State Hazardous Waste Facilities List		0

Table 3 Summary of Federal, State, and Tribal Agency Database Records (EDR, December 18, 2017.)

REGULATORY AGENCY DATABASE RECORDS

Superfund Enterprise Management System (SEMS) Archive
This list tracks sites that have no further interest under the Federal Superfund Program based on available information. The list was formerly known as the CERCLIS-NFRAP, renamed to SEMS ARCHIVE by the Environmental Protection Agency (EPA) in 2015. The EPA may perform a minimal level of assessment work at a site while it is archived if site conditions change and/or new information becomes available. Archived status indicates that, to the best of EPA's knowledge, assessment at a site has been completed and that the EPA has determined no further steps will be taken to list the site on the National Priorities List (NPL), unless information indicates this decision was not appropriate or other considerations require a recommendation for listing at a later time. The decision does not necessarily mean that there is no hazard associated with a given site; it only means that based upon available information, the location is not judged to be potential NPL site.

There is one SEMS Archive site in the vicinity of the project corridor: the Drane Court Site at 922 Drane Court off 11th Street. This site is approximately 0.45 mile west of the project area across White Oak Bayou. Project work is not expected to be impacted by this site.

Corrective Action Report (CORRACTS)
These sites are registered hazardous waste generators or handlers that are governed by the Resource Conservation and Recovery Act (RCRA) and have conducted or are currently conducting corrective action/remediation activities.

The Central Industrial Park at 521-720 West 6th Street is listed in the CORRACTS database as a handler (not generator) of hazardous waste. In 1995, it was deemed that a request for investigation was necessary. The status of the site has not been updated since that time.

The site is approximately 0.4 mile east of the project corridor. Due to distance and the inactive status, project work is not expected to be impacted by this site.

RCRA Large Quantity Generator (LQG)
The EPA regulates all hazardous waste generators subject to RCRA. Entities are classified by the quantity of waste generated: a small quantity generator (SQG) produces between 100 kilograms and 1,000 kilograms of waste per month; a large quantity generator (LQG) produces over 1,000 kilograms of waste per month; a conditionally exempt SQG (CESQG) produces less than 100 kilograms of waste per month.

Star Enterprises at 801 North Loop West is a LQG located adjacent to the project corridor. The site generates ignitable waste and benzene. No violations are on record for the site. The Enforcement and Compliance History (ECHO) database confirms that there are no violations on record for the past 12 quarters.[9] A leaking petroleum storage tank site is also listed at this address (Shell/Texaco); the site is discussed in more detail in that section of this report.

RCRA Conditionally Exempt Small Quantity Generator (CESQG)
CESQGs generate less than 100 kilograms of hazardous waste or less than one kilogram of acutely hazardous waste per month. There are four CESQGs in the vicinity of the project corridors:

- Garden Oaks Dry Cleaners, 3201 North Shepherd
- Dry Clean Super Center, 1223 West 11th Street
- Texaco Station, 1049 North Shepherd
- Texaco Station, 2015 Shepherd

The Garden Oaks Dry Cleaners is approximately 0.25 mile to the north of the project corridor across IH 610. A compliance investigation was conducted at the site in 1997, but no information on the investigation was available. There are no violations listed for the site. Based on site status and distance, project work is not expected to be impacted by this site.

The Dry Clean Super Center is adjacent to the project corridor. It generates typical chemicals associated with dry cleaning (tetrachloroethylene, trichloroethylene, spent halogenated solvents). This site received an informal written violation after an inspection in 2007, but no information on the violation was available; another inspection was conducted in 2009 and compliance was achieved. There are no violations for the past 12 quarters in ECHO.[10] The Texas Commission on Environmental Quality (TCEQ) Central Registry was checked for any listings on the site; there are no records of spills, leaks, or releases.[11]

[9] https://echo.epa.gov/detailed-facility-report?fid=110005023349
[10] https://echo.epa.gov/detailed-facility-report?fid=110005184656
[11] http://www15.tceq.texas.gov/crpub/index.cfm?fuseaction=regent.showSingleRN&re_id=226283852002295

Due to the lack of any federal or state records identifying any type of release at the site, it is not expected that project work will be impacted by this site.

The Texaco at 1049 Shepherd is adjacent to the project corridor (it is now a Kroger gas station). It is listed for generating ignitable waste and benzene. There are no violations listed for the site, and ECHO confirms that there have been no violations for the last 12 quarters.[12] Project work is not expected to be impacted by this site.

The Texaco at 2015 Shepherd is listed for ignitable waste and benzene, and has no violations listed (confirmed by ECHO).[13] The site was redeveloped as a Cane's restaurant. It is 0.07 mile south of the southern end of the project area; project work is not expected to be impacted by this site.

Resource Conservation and Recovery Act (RCRA) Non-Generator/No Longer Regulated
These sites may have previously been regulated under RCRA, but no longer generate hazardous waste and/or are no longer regulated. There are 25 RCRA Non-Generator sites within 0.25 mile of the project corridor. None of the sites had any violations listed. Any releases of hazardous materials at these sites would be captured by another database category and are discussed in those sections of this report.

Integrated Compliance Information System (ICIS)
The Integrated Compliance Information System (ICIS) supports the information needs of the national enforcement and compliance program as well as the unique needs of the National Pollutant Discharge Elimination System (NPDES) program. It integrates information into a single data system that supports both management and programmatic requirements of the Enforcement and Compliance programs.

Tommie Vaughn Motors at 1145 North Shepherd (adjacent to the project corridor) is listed in this database. The site is not currently a RCRA Generator, but was historically a SQG of ignitable waste, cadmium, chromium, benzene, chlorobenzene, 1,4-dichlorobenzene, tetrachloroethylene, and non-halogenated solvents. The site is listed in the ICIS database for a formal administrative enforcement action in 2004. The site entered the EPA's Spill Prevention, Control, and Countermeasure Expedited Settlement Program for a Clean Water Act Class Penalty. The site is discussed in more detail in the Leaking Petroleum Storage Tank section of this document.

Facility Index System/Facility Registry System (FINDS)
The Facility Index System (FINDS) contains both facility information and "pointers" to other sources that contain more detail. The FINDS database is a way to access information about a site in one location. There are 39 FINDS sites in the vicinity of the project area. Any releases of hazardous materials at these sites would be captured by another database category and are discussed in those sections of this report.

Enforcement and Compliance History Information (ECHO)
The Enforcement and Compliance History Information (ECHO) database provides integrated compliance and enforcement information for about 800,000 regulated facilities nationwide. Like FINDS, it is a database for tracking violations. Any releases of hazardous materials at these sites would be captured by another database category and are discussed in those sections of this report.

[12] https://echo.epa.gov/detailed-facility-report?fid=110005023358
[13] https://echo.epa.gov/detailed-facility-report?fid=110005023376

Solid Waste Facilities/Landfill Sites
These sites include recycling facilities, open dumps, and illegal dump sites. There are two sites listed in the vicinity of the project corridor:

- Green Arrow Transfer, 603 West 17th Street
- Egbert Transfer Station, 5200 Egbert Street

Green Arrow Transfer began processing municipal solid waste in 2003. The 17th Street address listed in the database is in the middle of a residential neighborhood (0.1 mile to the east of the project corridor). A complaint filed against Green Arrow in 2004 references an address of 3812 Oates Road, an industrial area in the eastern part of Houston. It is likely that 17th Street is a mailing address and not the physical location of the facility; that, as well as the distance from the project corridor makes it unlikely that this site will impact project work.

The Egbert Transfer Station is approximately 0.2 mile west across White Oak Bayou from the closest point of the project corridor. Based on distance, project work is not expected to be impacted by this site.

Closed and Abandoned Landfills (CLI)
This database includes closed and abandoned landfills (permitted as well as unauthorized). There are two listings in the vicinity of the project corridor:

- Seay Site, 7200 Randol Mill Road
- 2200 Patterson

Based on the map provided by EDR, the Seay site is actually located at West 34th Street and Randall Street, approximately 0.3 mile north of the project area across IH 610. The site opened in 1974 and received a closure memo from the Texas Department of Health in 1977. Due to its distance and closed status, project work is not expected to be impacted by this site.

The site at 2200 Patterson is approximately 0.3 mile south of the southern end of the project area. This landfill collected household waste and was closed in 1992.[14] The site has been redeveloped with office space (see Figure 15). Based on status and distance, project work is not expected to be impacted by this site.

[14] Houston-Galveston Area Council Closed Landfill Inventory, http://arcgis02.h-gac.com/Reference/CLI/Reports/U234.pdf.

Figure 15 2200 Patterson

Leaking Petroleum Storage Tanks (LPST)

This database contains information from TCEQ on leaking storage tanks, equipment failures, compliance, and releases in the state. There are 19 LPST sites within 500 feet of the project corridor (see Table 4 and Figures 16 through 19).

LPST Sites				
MAP #	**SITE**	**DISTANCE FROM PROJECT CORRIDOR**	**ID NUMBER**	**STATUS**
1	Shell Texaco 801 North Loop	174.46 feet	LPST 117756 LPST 98541	

There are three active 10,000-gallon double-walled non-corrodible underground storage tanks for gasoline at the site.

Groundwater was impacted by releases at the site; there were no apparent threats or impacts to receptors. Final concurrence was issued and the remediation actions were closed out (the Shell site in 2010, the Texaco site in 2004). TCEQ determined during remediation work in 2010 that concentrations of contaminants in soil and groundwater at the site are protective of construction workers (see Appendix C). Therefore, project work is not anticipated to be impacted by this site and it is considered a Historical Recognized Environmental Condition.

Plugged wells were visible at the site.

An Agreed Order with financial penalties was issued to TPG 215 05 in 2013 by TCEQ for a failure to verify the proper operation of Stage II equipment, vapor space manifolding, and dynamic back pressure. No new releases have been documented since the site closure.

2 Fiesta Mart 63.82 feet LPST 109139

2807 North
Shepherd Drive

One 4,000-gallon and two 8,000-gallon gasoline tanks were installed in 1972 and removed in 1995. Remediation activities took place from 1995 to 2007.

Groundwater was impacted by releases at the site; there were no apparent threats or impacts to receptors. Final concurrence was issued and the remediation actions were closed out when the site's wells were plugged in 2009. TCEQ determined that concentrations of contaminants are protective of construction workers (see Appendix C). Therefore, project work is not anticipated to be impacted by this site and it is considered a Historical Recognized Environmental Condition.

3	North Shepherd Phillips 66 2802 North Shepherd Drive	Adjacent	LPST 091026

All tanks have been removed from this site:

- 12,000-gallon gasoline tank installed in 1987 and removed in 2003
- Two 10,000-gallon gasoline tanks installed in 1987 and removed in 2003
- Two 6,000-gallon gasoline tanks installed in 1977 and removed in 1987
- 5,000-gallon gasoline tank installed in 1962 and removed in 1987
- 3,000-gallon gasoline tank installed in 1962 and removed in 1987
- 550-gallon used oil tank installed in 1987 and removed in 1996

Groundwater was impacted by releases at the site; there were no apparent threats or impacts to receptors. Final concurrence was issued and the remediation actions were closed out in 2001. TCEQ determined that the soil and groundwater pathways were protective for construction workers (see Appendix C). Therefore, project work is not anticipated to be impacted by this site and it is considered a Historical Recognized Environmental Condition.

The site is now a strip mall with a fast food restaurant and commercial/retail businesses.

4	Old Service Station 2707 North Shepherd Drive	Adjacent	LPST 106628

Three tanks of unknown size and contents were Installed 1987 and removed 1993. Soil was over-excavated at the site. Groundwater was impacted but there were no apparent threats or impacts to receptors. Final concurrence was issued and the remediation actions were closed out in 1996 (see Appendix C). Therefore, project work is not anticipated to be impacted by this site and it is considered a Historical Recognized Environmental Condition.

The site is now a Sunrise Dental office.

5	McQuillan Surveying 2018 North Shepherd Drive	61.30 feet	LPST 111825

Several tanks were permanently filled in place at this site. They were all installed in 1987 and filled in 1996. Contents are unknown, but there were two 5,000-gallon tanks, one 4,000-gallon tank, and one 560-gallon tank.

Groundwater was impacted by releases at the site; there were no apparent threats or impacts to receptors. Final concurrence was issued and the remediation actions were closed out in 2005. TCEQ determined that the soil and groundwater pathways were protective for construction workers (see Appendix C). Therefore, project work is not anticipated to be impacted by this site and it is considered a Historical Recognized Environmental Condition.

The remnants of an old monitoring well were present near the corner of the building (see below). The site is currently vacant and for lease.

6	Abel Motors 2002 North Shepherd Drive	65.78 feet	LPST 119947

Ghost tanks were reported at this site in December 2015. The assessment is incomplete, but no apparent receptors have been impacted. Soil is contaminated with benzene, ethylbenzene, total xylenes, and MTBE. The site is still active in the LPST remediation program and is considered a Recognized Environmental Condition.

At the time of the field visit, the site was undergoing demolition and new construction. Some standing water was noted in puddles due to the uneven surface at the site related to construction work. Utilities and a possible monitoring well casing were also evident not flush with the ground surface due to digging related to construction (see below.)

7	Win Auto Sale 1815 North Durham Drive	61.09 feet	LPST 114439

Several tanks with unknown contents have been closed out at this site:

- Two 10,000-gallon tanks installed in 1970 and removed in 2016
- One 8,000-gallon tank installed in 1981 and removed in 2016
- One 8,000-gallon tank installed in 1980 and filled in place in 2016
- One 6,000-gallon tank installed in 1980 and removed in 2016

There was also one 1,000-gallon tank for used oil installed in 1976 and removed in 1999.

Groundwater was impacted by releases at the site; there were no apparent threats or impacts to receptors. Final concurrence was issued and the remediation actions were closed out in 2008. TCEQ determined that the soil and groundwater pathways were protective for construction workers (see Appendix C). Therefore, project work is not anticipated to be impacted by this site and it is considered a Historical Recognized Environmental Condition.

At the time of the field visit, the business was closed and the building was undergoing demolition. The parking lot has been dug up and is currently dirt. Standing water was noted in a ditch on site (see below).

8	Houston Alternator 1835 North Shepherd Drive	74.04 feet	LPST 119652

Two 6,000-gallon tanks with unknown substances were installed in 1977 and permanently filled in place 1978.

Groundwater was impacted by releases at the site; there were no apparent threats or impacts to receptors. Final concurrence was issued and the remediation actions were closed out in June 2017. TCEQ determined that conditions were protective for construction workers (see Appendix C). Therefore, project work is not anticipated to be impacted by this site and it is considered a Historic Recognized Environmental Condition.

The site is now a strip mall with restaurants. The remains of a plugged monitoring well were observed.

9	Former Guerrero Car Wash 1603 North Durham Drive	Adjacent	LPST 120006	

TCEQ's Central Registry lists four tanks of unknown contents at the site as being both installed and removed in 2016 (one 6,000-gallon, two 4,000-gallon, and one 500-gallon).

Groundwater was impacted by releases at the site; there were no apparent threats or impacts to receptors. Final concurrence was issued and the remediation actions were closed out in 2016 and monitoring wells have been plugged. TCEQ determined that conditions were protective for construction workers (see Appendix C). Therefore, project work is not anticipated to be impacted by this site and it is considered a Historic Recognized Environmental Condition.

The site is now Balls Out Burgers.

10	Former Used Car Lot 1604 North Shepherd Drive	Adjacent	LPST 119056

Groundwater was impacted by releases at the site (gasoline) from 1960s era ghost tanks; there were no apparent threats or impacts to receptors. Final concurrence was issued and the remediation actions were closed out in 2013 (see Appendix C). Therefore, project work is not anticipated to be impacted by this site and it is considered a Historic Recognized Environmental Condition.

The site is now Eagle Hand Wash and Car Detail.

11	FV 1433 North Shepherd Drive	Adjacent	LPST 100344

A 4,000-gallon tank for gasoline was installed at the site in 1981 and removed 1986.

Only soil was contaminated at the site. Soil was excavated, tested, and approved to be returned to the tank cavity as backfill by TCEQ. Final concurrence was issued and the remediation actions were closed out in 1992 (see Appendix C). Therefore, project work is not anticipated to be impacted by this site and it is considered a Historic Recognized Environmental Condition.

The site is now the Heights Bier Garten.

12	Former Tommie Vaughn Motors Ford 1145 North Shepherd Drive	240.12 feet	LPST 95686

Two 2,000-gallon steel tanks (one for gasoline and one for used oil) were installed at the site in 1959 and removed in 1990.

The vertical extent of contamination was defined, and it was determined that groundwater was not impacted by releases at the site; there were no apparent threats or impacts to receptors. Final concurrence was issued and the remediation actions were closed out in 2003. TCEQ determined that concentrations of contaminants were below Plan A Category I target levels (see Appendix C). Therefore, project work is not anticipated to be impacted by this site and it is considered a Historic Recognized Environmental Condition.

The site is still a Ford dealership.

13	Valero Corner Store 2474 1421 West 11th Street	204.81 feet	LPST 118887

Three 10,000-gallon tanks were installed at the site in 1978 and removed in 2012. They are listed as “empty.”

Groundwater was impacted by releases at the site; there were no apparent threats or impacts to receptors. Final concurrence was issued and the remediation actions were closed out in 2013. TCEQ determined that conditions were protective for construction workers (see Appendix C). Therefore, project work is not anticipated to be impacted by this site and it is considered a Historic Recognized Environmental Condition.

The site is now Title Max.

14	Shepherd ET 1049 North Shepherd Drive	Adjacent	LPST 107211 LPST 112625

Several tanks that were once present at the site have been removed:

- One 10,000-gallon tank for gasoline Installed in 1999 and removed in 2008
- One 6,000-gallon tank for gasoline installed in 1999 and removed in 2008
- Two 4,000-gallon tanks for gasoline installed in 1987 and removed in 1999
- One 560-gallon tank for diesel installed in 1999 and removed in 2006

Only soil contamination is present at this site. There was formerly a vapor impact at the site associated with the presence of non-aqueous phase liquids (NAPL) in close proximity to sub-surface utilities or other natural or man-made conduit, creating the potential for accumulation of explosive vapors or vapors that could cause acute effects in a building of other structure. This issue has been resolved.

Final concurrence was issued and all remediation actions were closed out in 1993 and 2005. TCEQ determined that conditions were protective for construction workers (see Appendix C). Therefore, project work is not anticipated to be impacted by this site and it is considered a Historic Recognized Environmental Condition.

The site is now a Kroger gas station.

15	Exxon RS 67233 1048 North Shepherd Drive	Adjacent	LPST 108256

Three 10,000-gallon tanks for gasoline and one 1,000-gallon tank for used oil were installed at the site in 1984 and removed in 2001.

The vertical extent of contamination was defined; there were no apparent threats or impacts to receptors. Final concurrence was issued and the remediation actions were closed out in 1996. Monitoring wells were plugged on the site in 2004 (see Appendix C). Therefore, project work is not anticipated to be impacted by this site and it is considered a Historic Recognized Environmental Condition.

This site is now a Mattress Firm Super Center.

16	Tommie Vaughn Motors Ford 914 North Shepherd Drive	Adjacent	LPST 114431

Groundwater was impacted by releases at the site; there were no apparent threats or impacts to receptors. Final concurrence was issued and the remediation actions were closed out in 2003. TCEQ determined that conditions were protective for construction workers (see Appendix C). Therefore, project work is not anticipated to be impacted by this site and it is considered a Historic Recognized Environmental Condition.

Registration is still active for a 2,000-gallon tank for gasoline that was installed in 1979 and removed from the ground in 1999.

17	Dons Texaco Inc. 2015 Shepherd Drive	319.26 feet	LPST 115032

There are inactive registrations for four tanks installed in 1987 and removed in 2001: two 10,000-gallon tanks and one 4,000-gallon tank for gasoline and one 500-gallon tank for used oil.

Groundwater was impacted by releases at the site; there were no apparent threats or impacts to receptors. Final concurrence was issued and the remediation actions were closed out in 2011. TCEQ determined that maximum soil concentrations do not exceed health-based target levels and groundwater concentrations do not exceed construction worker target levels (see Appendix C). Therefore, project work is not anticipated to be impacted by this site and it is considered a Historic Recognized Environmental Condition.

Excavation in this area is expected to be five feet or less.

The site has been redeveloped with a Cane's restaurant.

18	Johnstone Supply Warehouse 2120 Shepherd Drive	163.31 feet	LPST 119249

This site was also in the Corrective Action Program as ABC Auto Parts. Remediation actions in this program were closed out in 2013 (TCEQ Central Files was unable to find any documentation on this site). The site is also listed as VCP 2552, the 2120 Shepherd Site.

The LPST site moved into the VCP for closure (see Appendix C). It is discussed in that section of this document.

The site is still occupied by Johnstone, but all the current structures were built in 2014.

Excavation in this area is expected to be five feet or less.

19	RAS 6 3889 4710 Katy Freeway	415.24 feet	LPST 93326

Several tanks were instated in 1969 and removed in 1991 at the site:

- Two 8,000-gallon tanks for gas
- One 6,000-gallon tank for gas
- One 550-gallon tank for used oil

Groundwater was impacted at the site, but off-site migration was determined to be unlikely. Final concurrence was issued and the site was closed out in 1992. TCEQ Central Files was unable to find any documentation on this site, but their online tracking indicates that monitoring took place at the site prior to its closure in 1992. Due to evidence of monitoring prior to closure, the amount of time since site closure, and the site's current use as office space, project work is not anticipated to be impacted by this site and it is considered a Historic Recognized Environmental Condition.

Excavation in this area is expected to be five feet or less.

The site was redeveloped in 2012 and is now the Texas Orthopedic and Spinal Institute.

Table 4 (EDR Report, December 18, 2017)

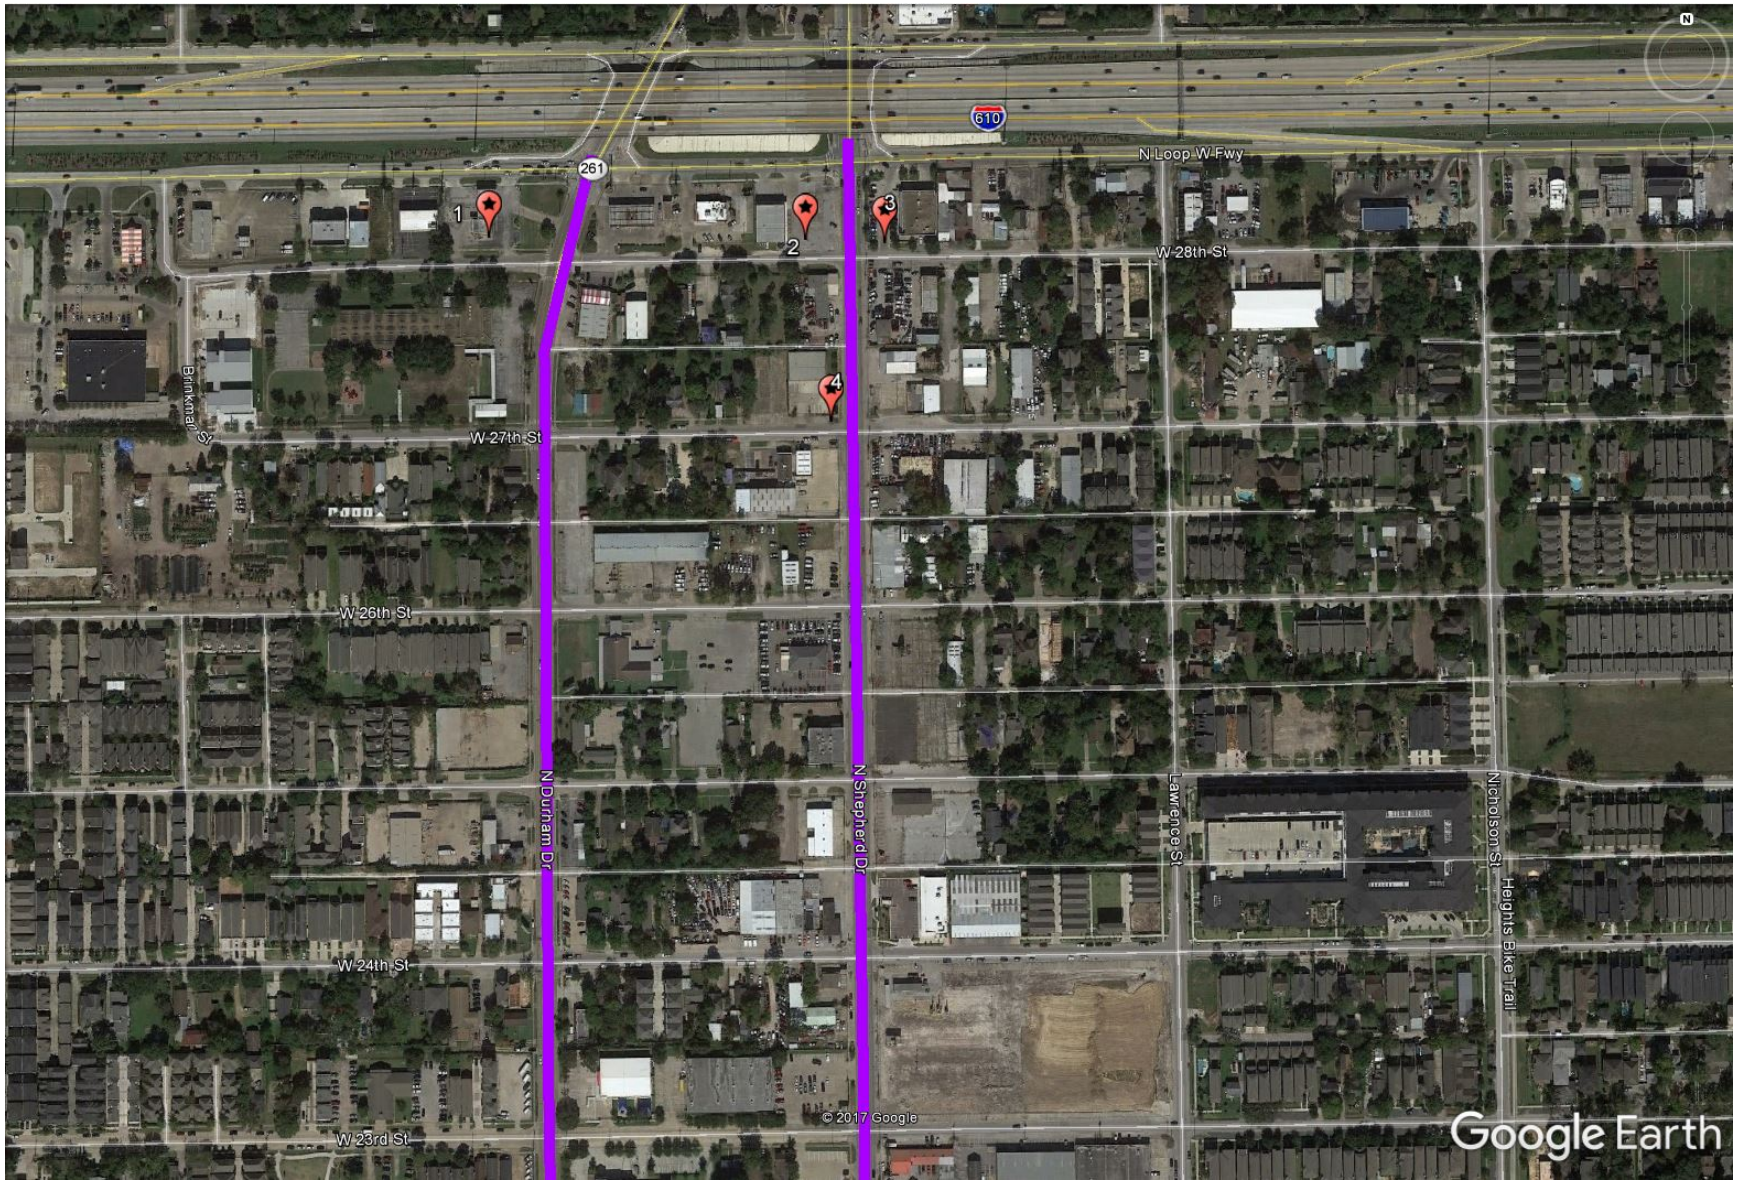

Figure 16 LPST Sites #1-4

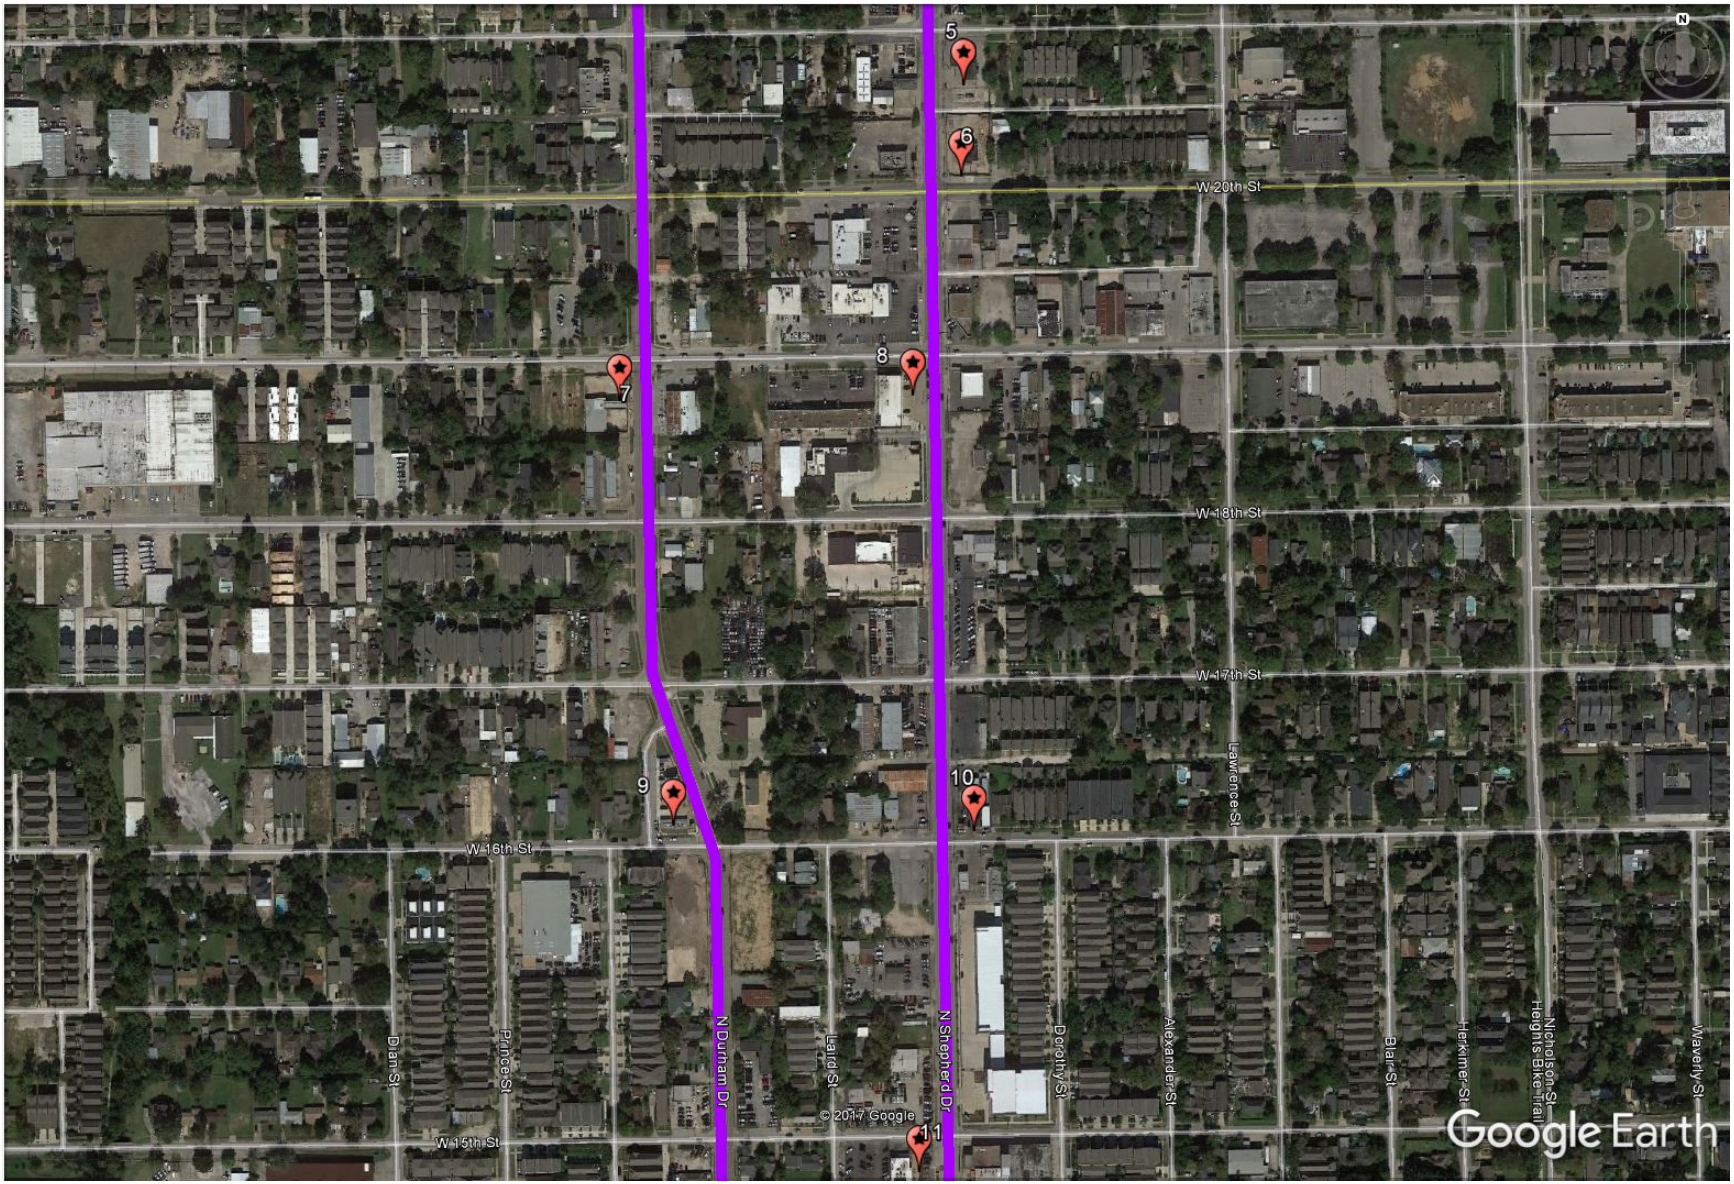

Figure 17 LPST Sites #5-11

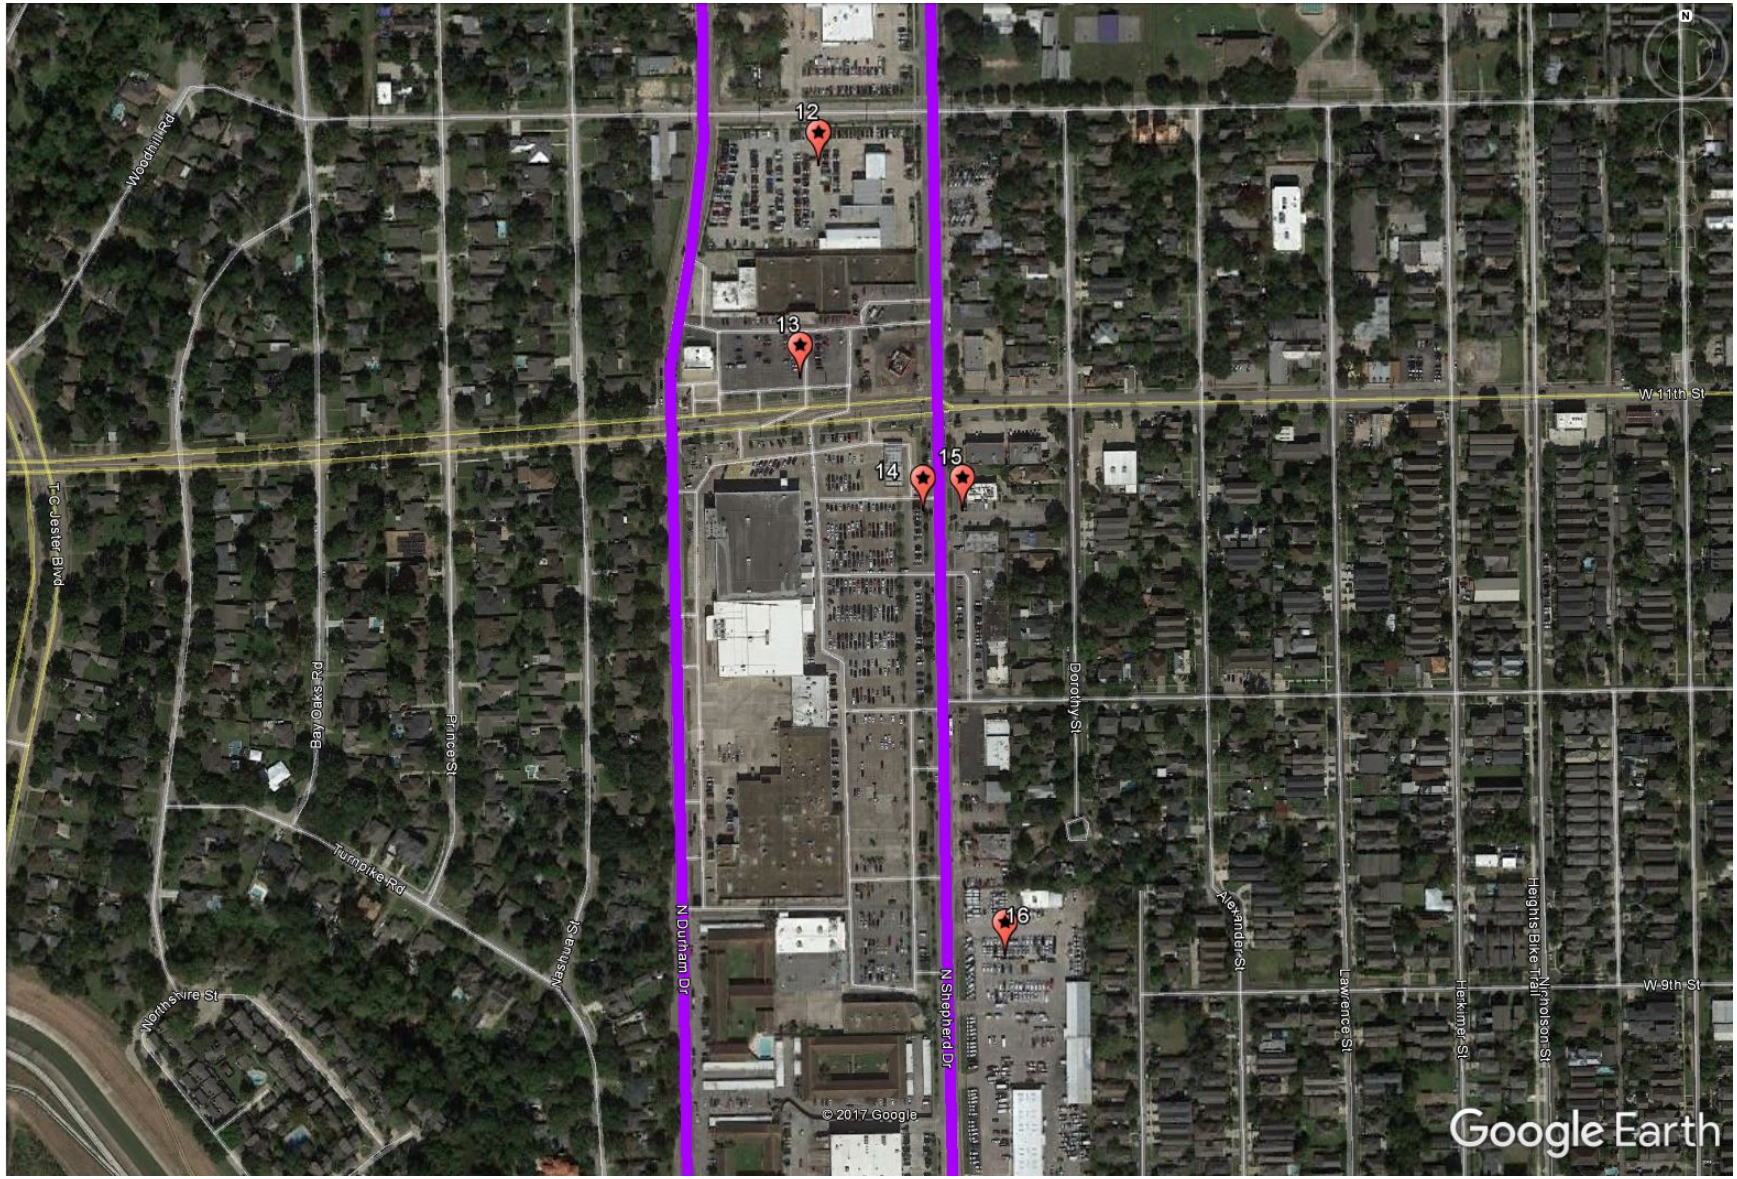

Figure 18 LPST Sites #12-16

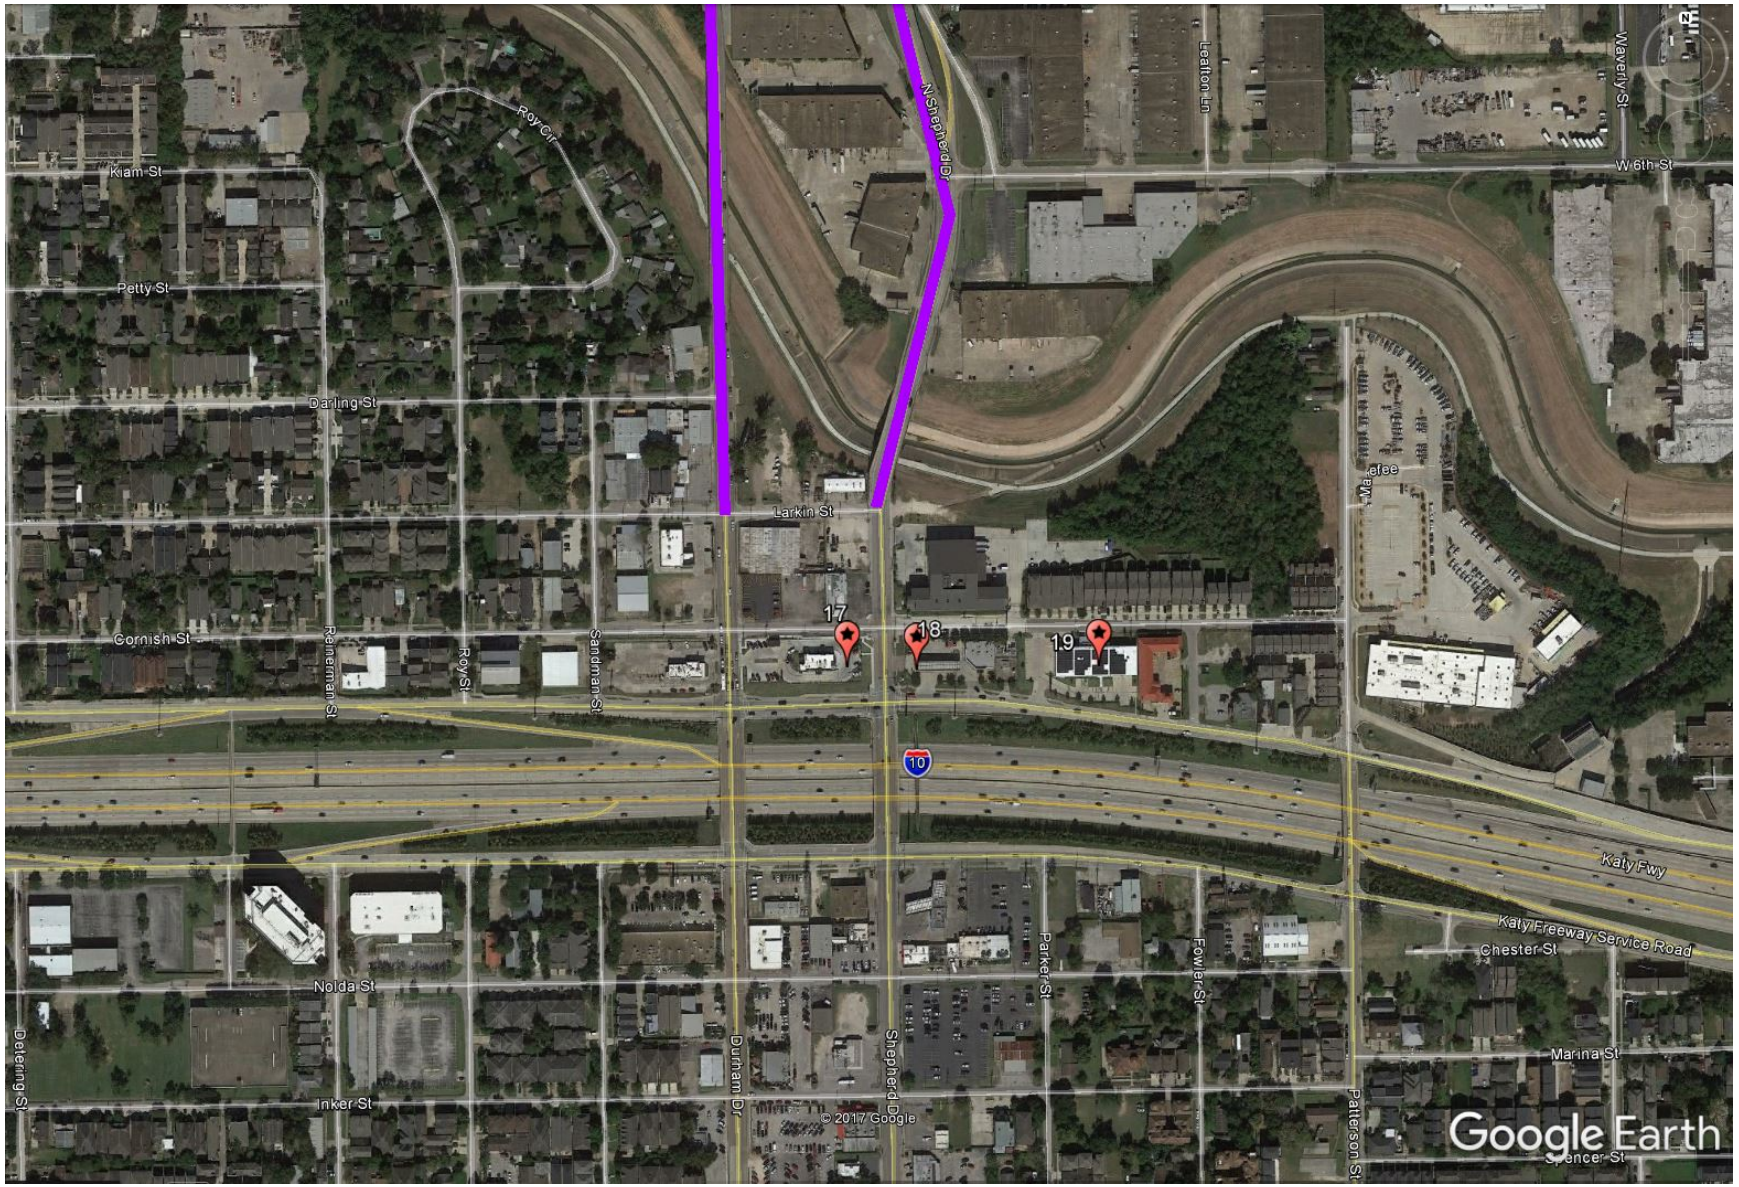

Figure 19 LPST Sites #17-19

Underground Storage Tanks (UST)
This database contains information on underground storage tanks (USTs) in the state. There are 54 USTs registered within 0.25 mile of the project corridor. This database is for tracking purposes; sites with known releases are identified in other databases and discussed in those sections of this report.

Aboveground Storage Tanks (AST)
This database contains information on aboveground storage tanks (ASTs) in the state. There are 4 ASTs registered within 0.25 mile of the project corridor. This database is for tracking purposes; sites with known releases are identified in other databases and discussed in those sections of this report.

Sites with Controls/Activity and Use Limitations (AUL)
This database includes Voluntary Cleanup Program (VCP) or Innocent Owner/Operator Program (IOP) sites that have been remediated and have had institutional or engineering controls placed on them. ICs are administrative restrictions, such as legal controls, that help minimize the potential for human exposure to known contamination by ensuring appropriate land or resource use. ECs are physical methods or modifications put into place on a site to reduce or eliminate the possibility of human exposure to known contamination.

There is one site in the vicinity of the project area listed as an AUL: 2120 North Shepherd Drive (VCP 2552), adjacent to the project area. This site has an administrative control in the form of a Certificate of Completion, but no contamination was left in place at the site; it was remediated to residential standards and has no restrictions or continued monitoring. The site is discussed in more detail in that section of this report.

Voluntary Cleanup Program (VCP)
TCEQ and the Railroad Commission both maintain Voluntary Cleanup Programs. TCEQ's database contains sites from both the VCP and IOP. The VCP records contain information on contaminated sites that private parties have cleaned up through assistance from the state in the form of administrative, technical, and legal incentives. The IOP records are sites that have received certificates from the state acknowledging that their property is contaminated as a result of a release or migration of contaminants from a source or sources not located on the property, and they did not cause or contribute to the source or sources of contamination. Note that a property owner is not required to do any remediation of contamination in order to receive an IOC; remediation work is done by the responsible party and may be ongoing even after a certificate is issued.

The Railroad Commission's Voluntary Cleanup Program provides an incentive to remediate oil- and gas-related pollution by participants that did not cause or contribute to the contamination.

There is one VCP site within 500 feet of the project corridor: the 2120 Shepherd Site (VCP 2552).[15] Soil and groundwater were contaminated with volatile organic compounds (VOCs), heavy metals, pesticides, and total petroleum hydrocarbons (TPH). The site received a Certificate of Completion under residential land use standards in 2016 and is protective for construction workers. Excavation for project work in this area is expected to be less than five feet; therefore, project work is not anticipated to be impacted by this site and it is considered a Historical Recognized Environmental Condition. The site was redeveloped with

[15] Please note that the EDR has incorrectly mapped this site at 2120 North Shepherd rather than 2120 Shepherd. TCEQ records confirm that LPST 119249 (Johnstone Supply Warehouse) moved into the VCP and pursued closure as VCP 2552 (2120 Shepherd Site).

new (2014) construction for Johnstone (a photo of the building at the time of the field visit is available in the LPST section of this report).

Dry Cleaner Registration Database

Five dry cleaner sites were identified within 500 feet of the project corridor, detailed in Table 5 below. TCEQ's Central Registry was consulted for the most up-to-date information on each site.

Dry Cleaner Sites

SITE	DISTANCE FROM PROJECT CORRIDOR	IDENTIFICATION NUMBER	STATUS
Claytons Cleaners 730 West 19th Street	217.49 feet	DCR 10437	This site had a facility registration in 2003 and a drop station registration in 2005. Both registrations are listed as inactive in TCEQ's Central Registry. The site also had an IHW registration as a generator of non-industrial waste. This registration is inactive in TCEQ's Central Registry. No violations were identified in the EDR report.
Texas Dry Clean 722 West 19th Street	215.60 feet	DCR 15499	This site has been registered as a drop station since 2012; it serves as a location for items to be dropped off, but no actual dry cleaning or chemical use takes place at the site.
Dry Clean Super Center 1223 West 11th Street	93.27 feet	DCR 11109 IHW 86082 EPA ID TXR000031351	This site has been registered as a dry cleaning facility since 2003. The IHW registration is for a storage container for perc sludge generated during dry cleaning operations and filters that are recycled off-site. No violations are listed in TCEQ's Central Registry or EPA's RCRAInfo database.
Merchant Park Nail & Tan 918 North Durham Drive	Adjacent	DCR 12166	This site was registered as a drop station in 2003. No violations were identified.
Fashion Touch 946 North Shepherd Drive	92.68 feet	DCR10284 IHW 85350 EPA ID TXR000024679	This site was registered as a dry cleaning facility in 2003. The IHW registration for the site was associated with Joey's Engines and the cleaning of automobile engines with a heated water-based material.

	This registration is inactive. The EPA ID is also inactive. No violations were identified.

Table 5 (EDR Report, December 18, 2017.)

No violations were identified in the EDR report or TCEQ or EPA databases; therefore, none of the dry cleaner sites are expected to be impacted by project work.

Notice of Violations Listing (ENF)
This database includes sites with administrative orders issued to municipal solid waste, petroleum storage tank, and multi-media sites. There are eight sites listed in the vicinity of the project area.

Sites with air permitting violations are not expected to impact project work. One site, Mobil Oil Corp, has a violation in relation to waste permitting. This site is discussed in detail in the LPST section of this report as the Phillips 66 site at 2802 North Shepherd.

ENF Sites

SITE	DISTANCE FROM PROJECT CORRIDOR	ID NUMBER	STATUS
Mobil Oil Corp 12-LR3 2802 North Shepherd	Adjacent	RN100648211	The site received a written violation (moderate) in relation to waste for failure to comply in 2001. The status of the action is resolved. The site is also discussed in detail in LPST section. The site has been redeveloped as a strip mall with a fast food restaurant and commercial/retail businesses.
Goodyear Motors 2716 North Shepherd Drive	Adjacent	RN102543089	The site received a written violation (moderate) in relation to air for failure to comply in 2002. The status of the action is active.
Gilmore Auto Sales 2221 North Durham Drive	Adjacent	RN100858455	The site received a verbal violation (moderate) in relation to air for failure to comply in 1999. The status of the action is active.
Orlando Motor Company 2203 North Shepherd Drive	Adjacent	RN100899707	The site received a written violation (moderate) in relation to air for failure to comply in 2001. The status of the action is active.
Clark Motors II 2200 North Shepherd Drive	Adjacent	RN102596467	The site received a written violation (moderate) in relation to air for failure to comply in 2001. The status of the action is active.

Carriage House Motors 1718 North Shepherd Drive	Adjacent	RN100898519	The site received a written violation (minor) in relation to air for failure to comply in 2001. The status of the action is active.
Milton Orellana Motors 1507 North Durham Drive	Adjacent	RN100864842	The site received a verbal violation (moderate) in relation to air for failure to comply in 1999. The status of the action is active.
Continental Auto Sales 1501 West 15th Street	Adjacent	RN102543519	The site received a verbal violation (moderate) in relation to air for failure to comply in 1999. The status of the action is active.

Table 6 (EDR Report, December 18, 2017.)

Industrial Hazardous Waste (IHW)
This is a database reported to TCEQ tracking waste handlers, generators, and shippers in Texas. There are 39 sites within 0.25 mile of the project area. This database is for tracking purposes; sites with known releases are identified in other databases and discussed in those sections of this report.

Current Emissions Inventory Data (AIRS)
The database lists by company, along with their actual emissions, the TCEQ air accounts that emit EPA criteria pollutants. Project work is not expected to impact or be impacted by the emissions at these sites.

Municipal Settings Designations (MSD)
An MSD is an official state designation given to a property within a municipality or its extraterritorial jurisdiction certifying that groundwater at the property is not used as potable water and is prohibited from future use as potable water because it is contaminated in excess of the applicable protective concentration levels. The prohibition must be in the form of a city ordinance or a restrictive covenant that is enforceable by the city and filed in the property records. Three MSDs have been designated within 0.5 mile of the project area (see figures below).

An MSD was issued in 2014 for the Block 39 site at 502 West 25th Street (see Figure 20). The delineated boundaries of the MSD are Lawrence Street, West 25th Street, Nicholson Street, and West 24th Street (one block/more than 500 feet from North Shepherd Drive). The top of the affected groundwater bearing unit is 14 feet below ground surface.[16] The site was closed through the Voluntary Cleanup Program in July 2017. Excavation for utility work in this area is expected to be from five to a maximum of 12 feet. Due to the distance to the delineated boundaries of the MSD and the site's closed status, project work is not expected to impact this site.

An MSD was issued in 2017 for the National Flame and Forge site at 349 West 24th Street. The delineated boundaries of the MSD are Ashland Street, West 25th Street, Rutland Street, and West 24th Street (three blocks/over 2,000 feet from North Shepherd Drive). Excavation for utility work in this area is expected to be from five to a maximum of 12 feet. The top of the affected groundwater bearing unit is 28 feet below ground surface. Based on the distance to the MSD boundaries and expected depth of excavation, project work is not expected to be impacted by this site.

[16] Information on MSDs in this section was taken from the TCEQ's database (https://www.tceq.texas.gov/remediation/msd.html), City of Houston's MSD website (https://www.publicworks.houstontx.gov/pds/municipal-settings-designation.html), and City of Houston Public Works GIMS Application Portal (http://www.gims.houstontx.gov/PortalWS/MainPortal.aspx).

An MSD was issued for Central Industrial Park at 600-720 West 6th Street in 2015 (see Figure 21). The delineated boundaries of the MSD are between West 6th Street and White Oak Bayou, from just west of Waverly to where West 6th dead ends (over 1,000 feet from North Shepherd Drive). The top of the affected groundwater bearing unit is at 20 feet below surface. The site was deemed to need no further action from TCEQ's Corrective Action Program in 2015. Excavation for utility work in this area is expected to be from five to a maximum of 12 feet. Due to the distance to the delineated boundaries of the MSD, expected depth of excavation, and the site's closed status, project work is not expected to impact this site.

Figure 20 MSDs, Block 39 and National Flame and Forge (http://www.gims.houstontx.gov/PortalWS/MainPortal.aspx, accessed January 2, 2018.)

There is an additional MSD with an ordinance approved by the City of Houston that has not been approved by TCEQ. The western boundary of the MSD is Shepherd Drive. According to the MSD application (see Appendix D), surface soils were impacted by arsenic, barium, cadmium, lead, mercury and silver, and shallow groundwater is impacted by antimony, arsenic, barium, cadmium, chromium, and lead.

Concentrations of metals in surface soil did not exceed TCEQ's direct exposure Total Soil Combined Protective Concentration Limits (PCL) at any sampling locations. The highest concentrations of contaminants in groundwater have been identified in monitoring wells mid-site (500 or more feet from Shepherd Drive); this is the presumed source area. The dominant direction of groundwater flow is away from the project area.

Excavation for utility work in this area is expected to be less than five feet. This MSD is considered a Recognized Environmental Condition but is not anticipated to be impacted by project work. Photos of conditions in the area of the MSD boundaries are provided in Figures 22 and 23.

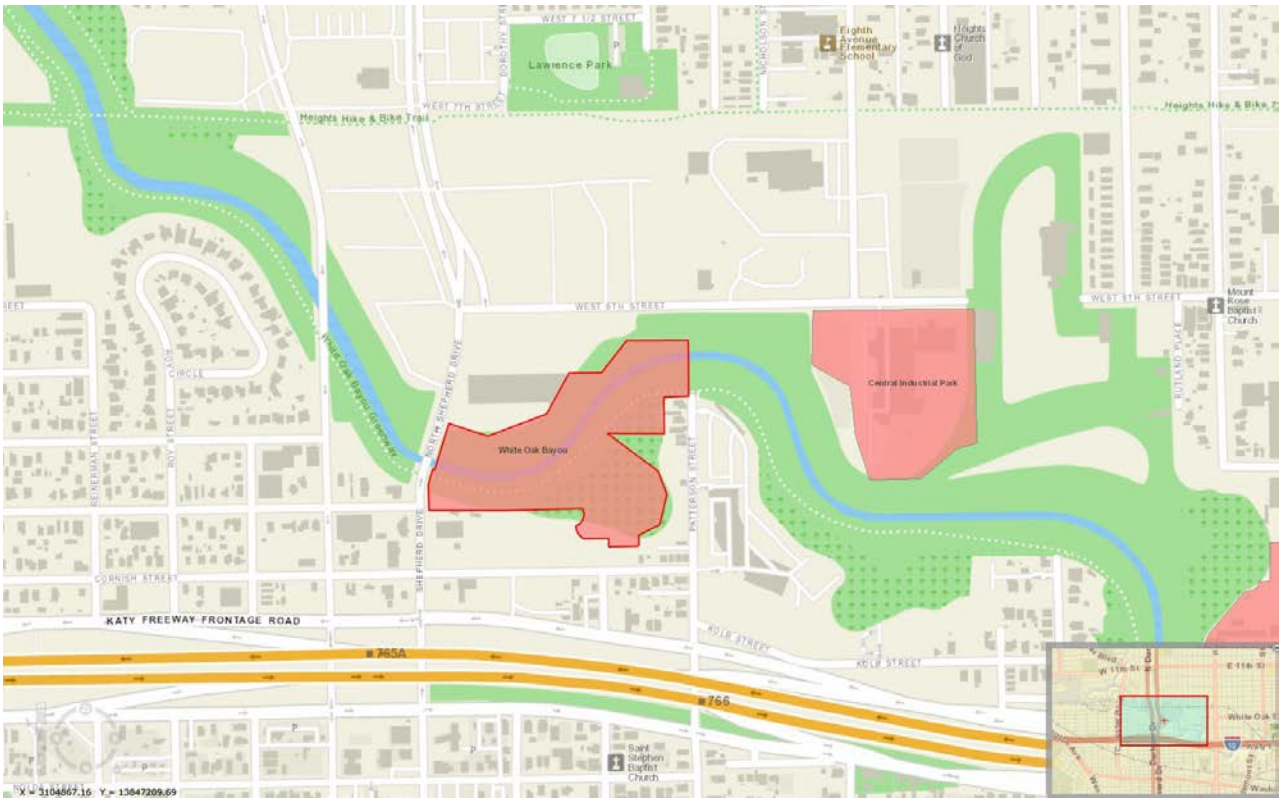

Figure 21 MSDs, Central Industrial Park and White Oak Bayou (http://www.gims.houstontx.gov/PortalWS/MainPortal.aspx, accessed January 2, 2018.)

Figure 22 White Oak Bayou at Larkin looking north

Figure 23 White Oak Bayou at West 6th looking south

Tier 2 Chemical Inventory Reports
This database is a listing of facilities which store or manufacture hazardous materials and submit a chemical inventory report. There are two sites in the vicinity of the project area. This database is for tracking purposes; sites with known releases are identified in other databases and discussed in those sections of this report.

Asbestos Notification Listing
This is a listing of asbestos notification site locations. Because the project will not involve the demolition of any structures, project work is not expected to impact or be impacted by these sites.

Affected Property Assessment Report Site Listing
This is a listing of sites that have submitted an Affected Property Assessment Report (APAR) regarding contamination to TCEQ. There is one site in the vicinity of the project area: Central Industrial Park at 600-720 West 6th Street. As discussed in the previous MSD section, this site has an MSD covering eight acres and the top of the affected groundwater bearing unit is at 20 feet below surface. The site was closed in 2015.

The site is approximately 0.4 mile east of the project corridor. Due to distance, site closure, and depth to groundwater, project work is not expected to be impacted by this site.

Industrial Hazardous Waste Corrective Action Sites (IHWCA)
These sites are the state's listing of registered hazardous waste generators or handlers that have conducted or are currently conducting corrective action/remediation activities. There is one IHWCA site within 500 feet of the project corridor: ABC Auto Parts at 2120 Shepherd Drive (IHWCA T3083). This site is also listed as Johnstone Supply Warehouse (LPST 119249) and the 2120 Shepherd Site (VCP 2552) and is discussed in those sections of this report.

A Response Action Completion Report was submitted and approved by TCEQ in 2013 and the IHWCA file was closed. TCEQ Central Registry was unable to locate any documentation on this site. Because it was given a "T" designation (rather than a standard CA program ID) and the only document submitted to close out the site was a Response Action Completion Report, it is likely that the IHWCA incident at the site was a single event separate from larger VCP actions and/or contamination was immediately remediated or below protective concentration limits. IHWCA T3083 was closed in 2013. The VCP site at this location was closed in 2017 and it is assumed that all contamination at this location was addressed prior to issuing the Certificate of Completion. Excavation in the area for project work is expected to be less than five feet. Therefore, project work is not anticipated to be impacted by this site and it is considered a Historical Recognized Environmental Condition. The site was redeveloped with new (2014) construction for Johnstone.

Groundwater Contamination Cases (GCC)
Texas Water Code, Section 26.406 requires an annual report to describe the status of groundwater monitoring activities conducted or required by each agency at regulated facilities or associated with regulated activities. The report is required to contain a description of each case of groundwater contamination documented during the previous calendar year. Also to be included is a description of each case of contamination documented during previous periods for which voluntary clean up action was incomplete at the time the preceding report was issued. The report is required to indicate the status of enforcement action for each listed case.

Any sites with known groundwater contamination that are within 500 feet of the project corridor are discussed in the appropriate sections of this report (LPST, IHWCA, etc.).

HISTORICAL RECORDS REVIEW

Fire Insurance Maps

Certified Sanborn Maps were obtained through EDR for the years 1925, 1955, and 1969 (see Appendix E). Due to the size of the project corridor, only properties adjacent to the corridor roadways were reviewed. A summary of map findings is provided in Table 7 below. Sites considered potentially "high risk" (dry cleaners, gas stations, industrial uses, etc.) are noted in bold italic print and their current uses are provided. These high-risk sites are outlined in red on the Sanborn maps in Appendix E. Maps below indicate the locations of high risk sites in the project corridor.

Fire Insurance Maps

LOCATION	PAST USES	CURRENT USES[17]
1969 **North Shepherd Drive**		
Map Sheet 755		
Between IH 610 and West 28th Avenue	***Filling station (1)*** Parking	Filling station is now strip mall development (insurance sales, Wing Stop, Sprint store)
Between West 28th Avenue and unnamed street/alley	Restaurant Parking ***Auto repair (2)*** Illegible labels	Auto repair shop is still used for auto repair
Between unnamed street/alley and West 27th Avenue	Store ***Tire sales and service (3)***	Tire sales and service shop is now a vacant property
Between West 27th Avenue and unnamed street/alley	***Tire yard and storage (4)*** Store Illegible labels	Tire yard and storage area is now used for auto sales
Between unnamed street/alley and West 26th Avenue	Store Parking Box piles	
Map Sheet 733		
Between West 26th Avenue and unnamed street/alley	Nursery Office Storage	

[17] Current uses for historic file review determined by on-line survey of Google Earth's most currently available aerial and street view data. Sites were double checked in the field as time allowed.

	Dwelling	
Between unnamed street/alley and West 25th Avenue	Store ***Auto sales (5)*** Illegible labels	Auto sales site is now vacant property
Between West 25th Avenue and unnamed street/alley	***Auto laundry (6)*** Dwelling Illegible labels	The auto laundry was used for auto sales but is now closed
Between unnamed street/alley and West 24th Avenue	Piano sales ***Paint spraying (7)*** Other stores Restaurant Parking Garage	The paint spray site has been redeveloped with new commercial/retail strip-style development but is not yet open
Between West 24th Avenue and West 23rd Avenue	Department store Parking	
Between West 23rd Avenue and West 22nd Avenue	Parking garage ***Auto sales (8)*** Office Illegible labels	Auto sales site is still used for auto sales/service
Between West 22nd Avenue and unnamed street/alley	Store Parking Illegible labels	
Between unnamed street/alley and West 21st Avenue	Trailer renting File storage?	
Between West 21st Street and unnamed street/alley	***Filling station (9)*** Illegible labels	Filling station was used for auto sales but is now closed
Between unnamed street/alley and West 20th Avenue	Store Storage yard ***Auto sales (10)*** Hydrant	Site of auto sales is now a vacant lot
Map Sheet 729		
Between West 20th Avenue and unnamed street/alley	***Auto wash (11)***	Auto wash is still used as a car wash
Between unnamed street/alley and West 19th Avenue	Parking	
Between West 19th Avenue and unnamed street/alley	Parking	
Between unnamed street/alley and West 18th Avenue	Dwellings	
Between West 18th Avenue and unnamed street/alley	Office Dwelling Garage ***Auto sales (12) – large lot crosses over alley for full block***	Auto sales site still used for auto sales

Between unnamed street/alley and West 17th Avenue	***Auto sales (12) – large lot crosses over alley for full block***	Auto sales site still used for auto sales
Between West 17th Avenue and unnamed street/alley	No information	
Between unnamed street/alley and West 16th Avenue	Office Hydrant Illegible label	
Between West 16th Avenue and West 15th Avenue	Dwellings with garages (some labeled as asbestos-clad) Parking	
Between West 15th Avenue and end of Map Sheet 729	***Poultry processing (13)*** Dwellings with garages Parking and storage Office Painting or printing? (illegible label)	Poultry processing facility is now La Espiga de Oro tortilla factory and commercial building
Map Sheet 726		
Between top of Map Sheet 726 and West 14th Avenue	Dwellings with garages Furniture store Illegible labels	
Between West 14th Avenue and West 13th Avenue	Parking Dwellings with garages Furniture store Other stores Illegible labels	
Between West 13th Avenue and West 12th Avenue	William Graston Love Elementary School (with parking and ball fields) Love Park Recreation Building Hydrant	
Between West 12th Avenue and West 11th Avenue	Dwellings with garages Office Parking ***Filling station (14)***	Filling station site is now a dry cleaner
Map Sheet 723		
Between West 11th Avenue and West 10th Avenue	***Filling station (15)*** Parking Store Dwellings with garages Illegible labels	Filling station site is now a Mattress Firm store
Between West 10th Avenue and end of Map Sheet 723	***Tire sales and auto services (18)*** Parking ***Auto sales and services (19)*** Dwellings with garages Fence Bakery	Tire sales and auto services site is now a laundromat Auto sales and services site is still used for auto sales

	Fidelity Warehouse Demolition sales	
Map Sheet 718		
Between top of map sheet 718 and West 7th Avenue	Fidelity Warehouse Fence	
Between West 7th Avenue and West 6th Avenue	Shepherd Gardens Apartments with parking and laundry (all buildings asbestos-clad) Hydrant	
Between West 6th Avenue and Larkin Avenue	Store Parking Maintenance building Hydrant White Oak Bayou	
Between Larkin Avenue and Cornish Street	***Auto wrecking (21)*** ***Auto parts warehouse and repair***	Site is now Johnstone Warehouse Supply

1969
North Durham Drive

Map Sheet 752

Between MKT Railroad tracks and White Oak Bayou	Durham is a concrete viaduct – no roadway present	
Between White Oak Bayou and Darling Avenue	Durham is a concrete viaduct – no roadway present Dwellings with garages	
Between Darling Avenue and Larkin Avenue	***Oil company and filling station (22)*** ***Auto wrecking (24)*** Dwellings	Oil company and filling station site is now Yuppie Dog (grooming, boarding, day care) Auto wrecking site is now a vacant grassy area
Between Larkin Avenue and Cornish Avenue	Dwelling Parking ***Used auto and parts sales and junk yard (23)*** Upholstery	Site is now used for U-Haul parking, auto repair, and as a parking lot

1955
North Shepherd Drive

Merchants Park Shopping Center (Shepherd and 11th)	Department store Clothing stores Restaurants Hardware and garden supply stores	Texaco station is now a Kroger gas station Newman Cleaners site is now part of a big box development (most likely

	Furniture store Supermarket ***Smith Brothers Texaco Service Station (16)*** ***Newman Cleaners (dry cleaning solvent tank labeled) (17)*** Parking Residential buildings	the current location of Kroger grocery store)

1925
Lowell (now Shepherd)

Map Sheet 729

Between West 20th Avenue and West 15th Avenue	All structures on Lowell appear to be dwellings (some labels are illegible)	

Map Sheet 718

Between West 7th Avenue and West 6th Avenue	***Swift & Co. Refinery (oil and sulfuric acid storage tanks, earth reservoir) (20)***	Site is now vacant and for sale. Site is identified here but is not adjacent to the corridor. It is over 1,000 feet east of Shephard.
Between West 6th Avenue and Larkin	White Oak Bayou	

Table 7 Fire Insurance Maps (Certified Sanborn Map Report, EDR. December 18, 2017.)

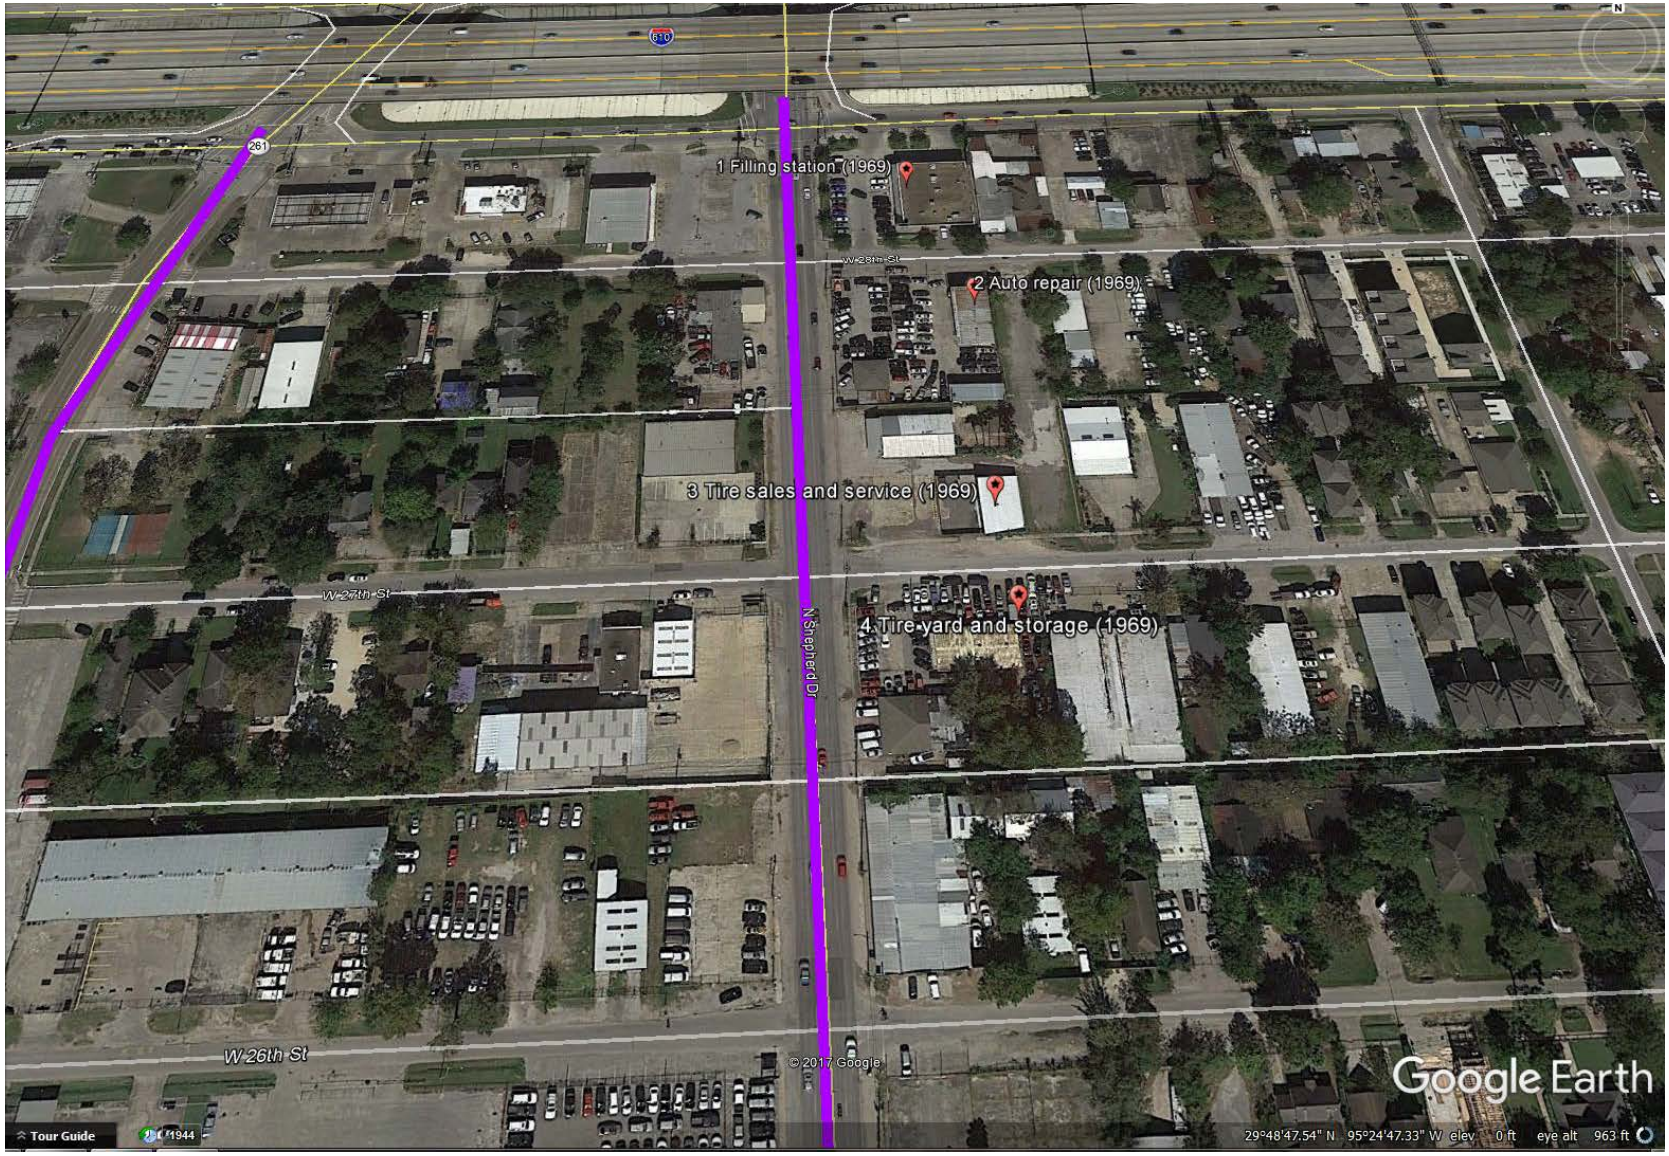

Figure 24 Locations of sites identified in Sanborn maps (IH 610 to West 26th Street) [Certified Sanborn Map Report, EDR (December 18, 2017) and Google Earth (December 19, 2017).]

Figure 25 Locations of sites identified in Sanborn maps (West 26th Street to West 24th Street) [Certified Sanborn Map Report, EDR (December 18, 2017) and Google Earth (December 19, 2017).]

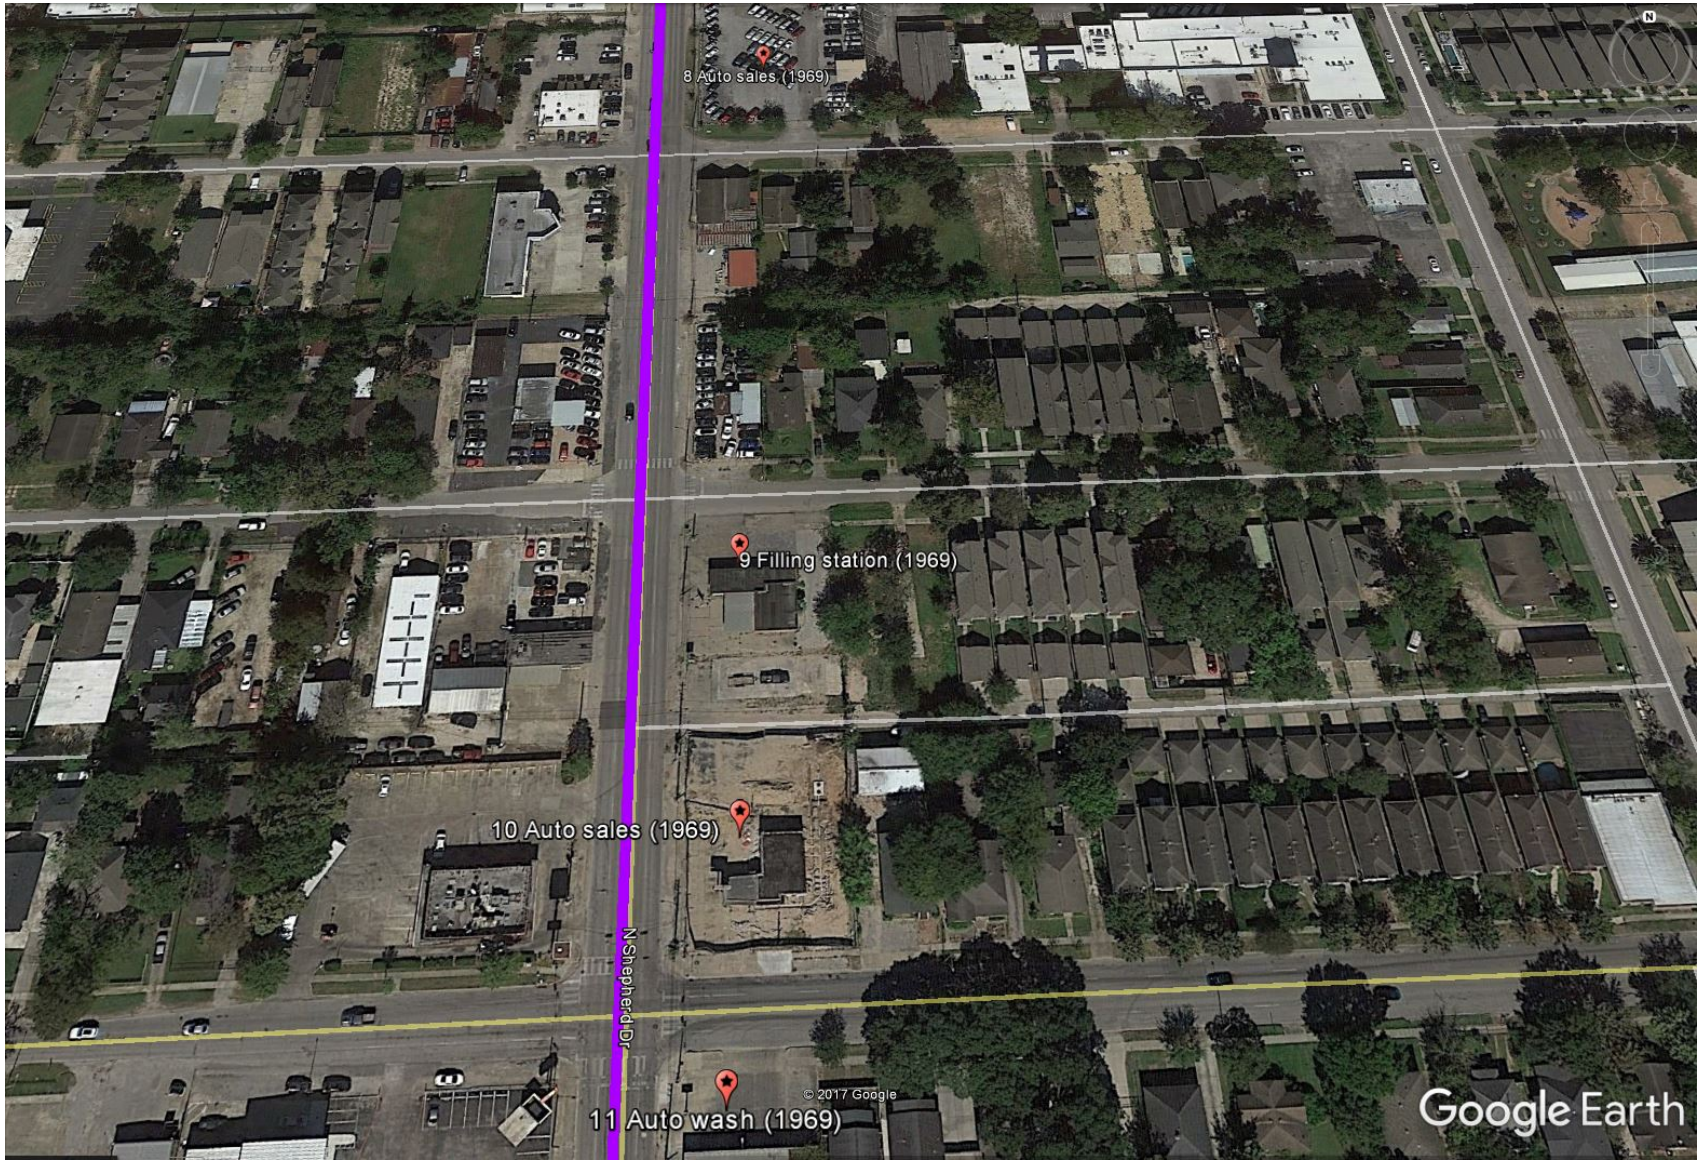

Figure 26 Locations of sites identified in Sanborn maps (West 24th Street to West 19th Street) [Certified Sanborn Map Report, EDR (December 18, 2017) and Google Earth (December 19, 2017).]

Figure 27 Locations of sites identified in Sanborn maps (West 19th Street to West 17th Street) [Certified Sanborn Map Report, EDR (December 18, 2017) and Google Earth (December 19, 2017).]

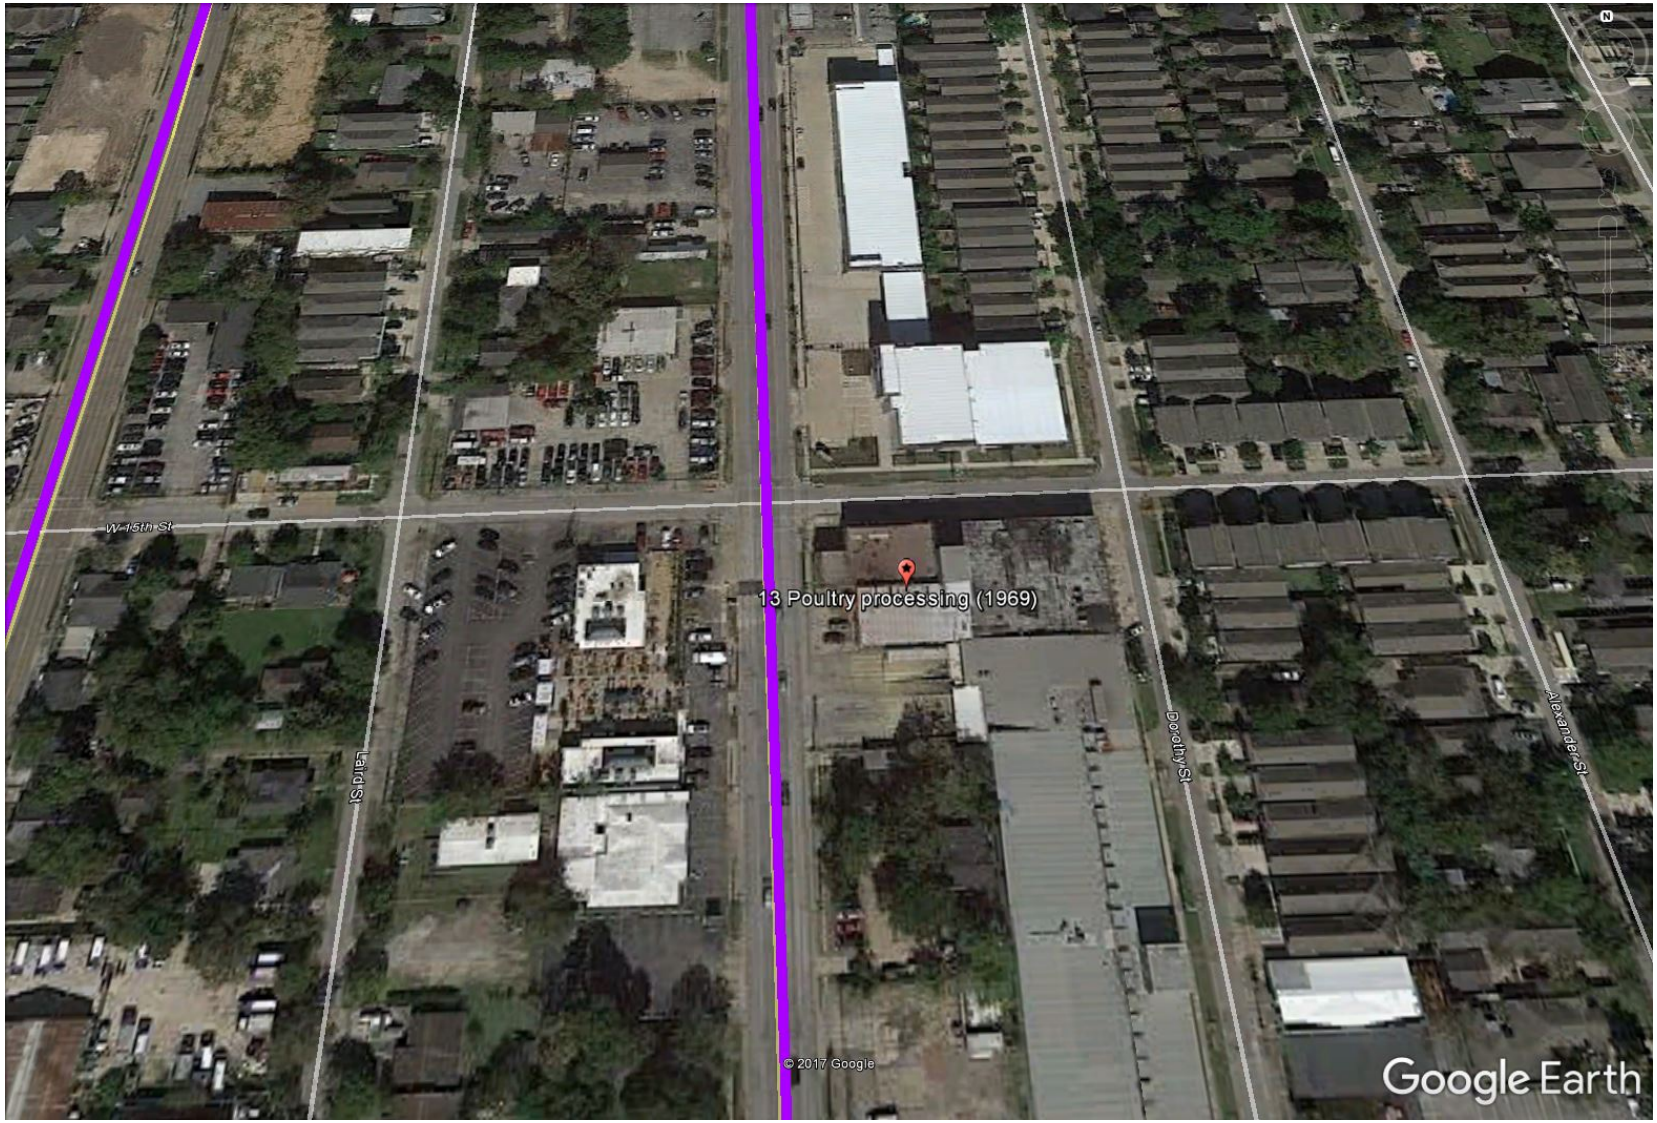

Figure 28 Locations of sites identified in Sanborn maps (West 17th Street to West 15th Street) [Certified Sanborn Map Report, EDR (December 18, 2017) and Google Earth (December 19, 2017).]

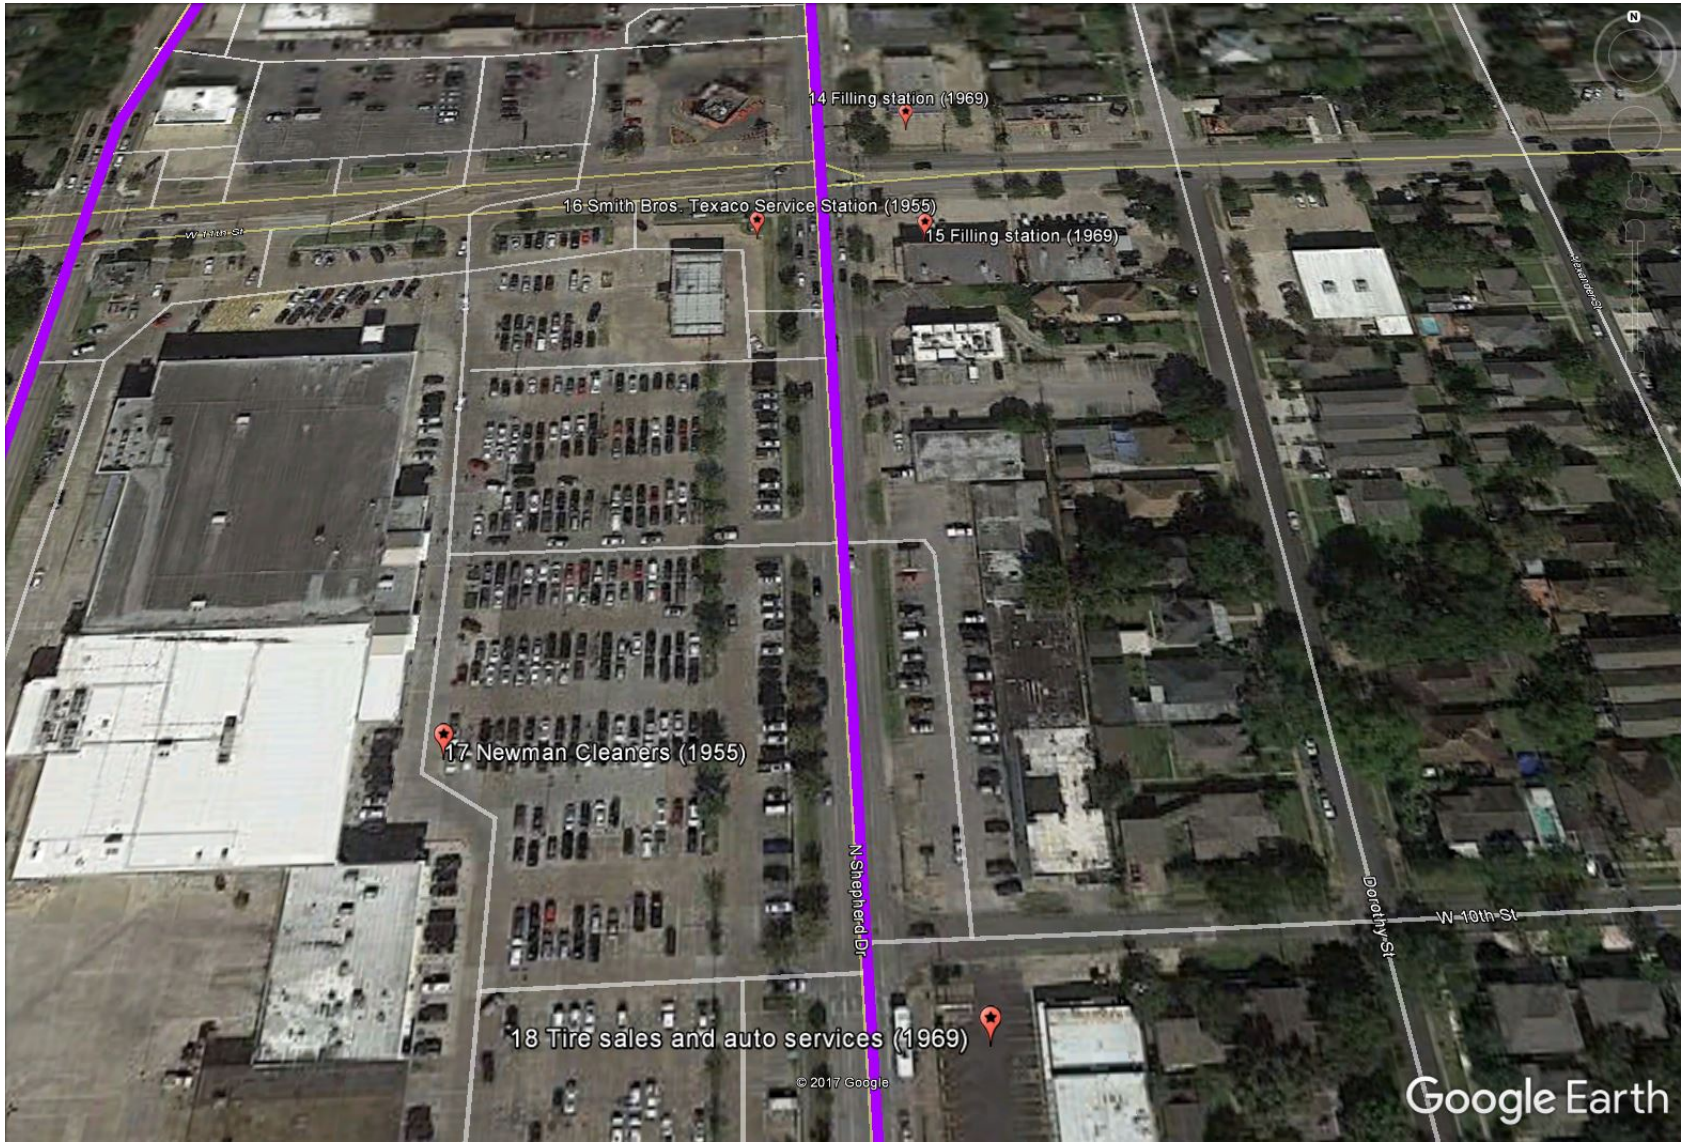

Figure 29 Locations of sites identified in Sanborn maps (West 15th Street to West 10th Street) [Certified Sanborn Map Report, EDR (December 18, 2017) and Google Earth (December 19, 2017).]

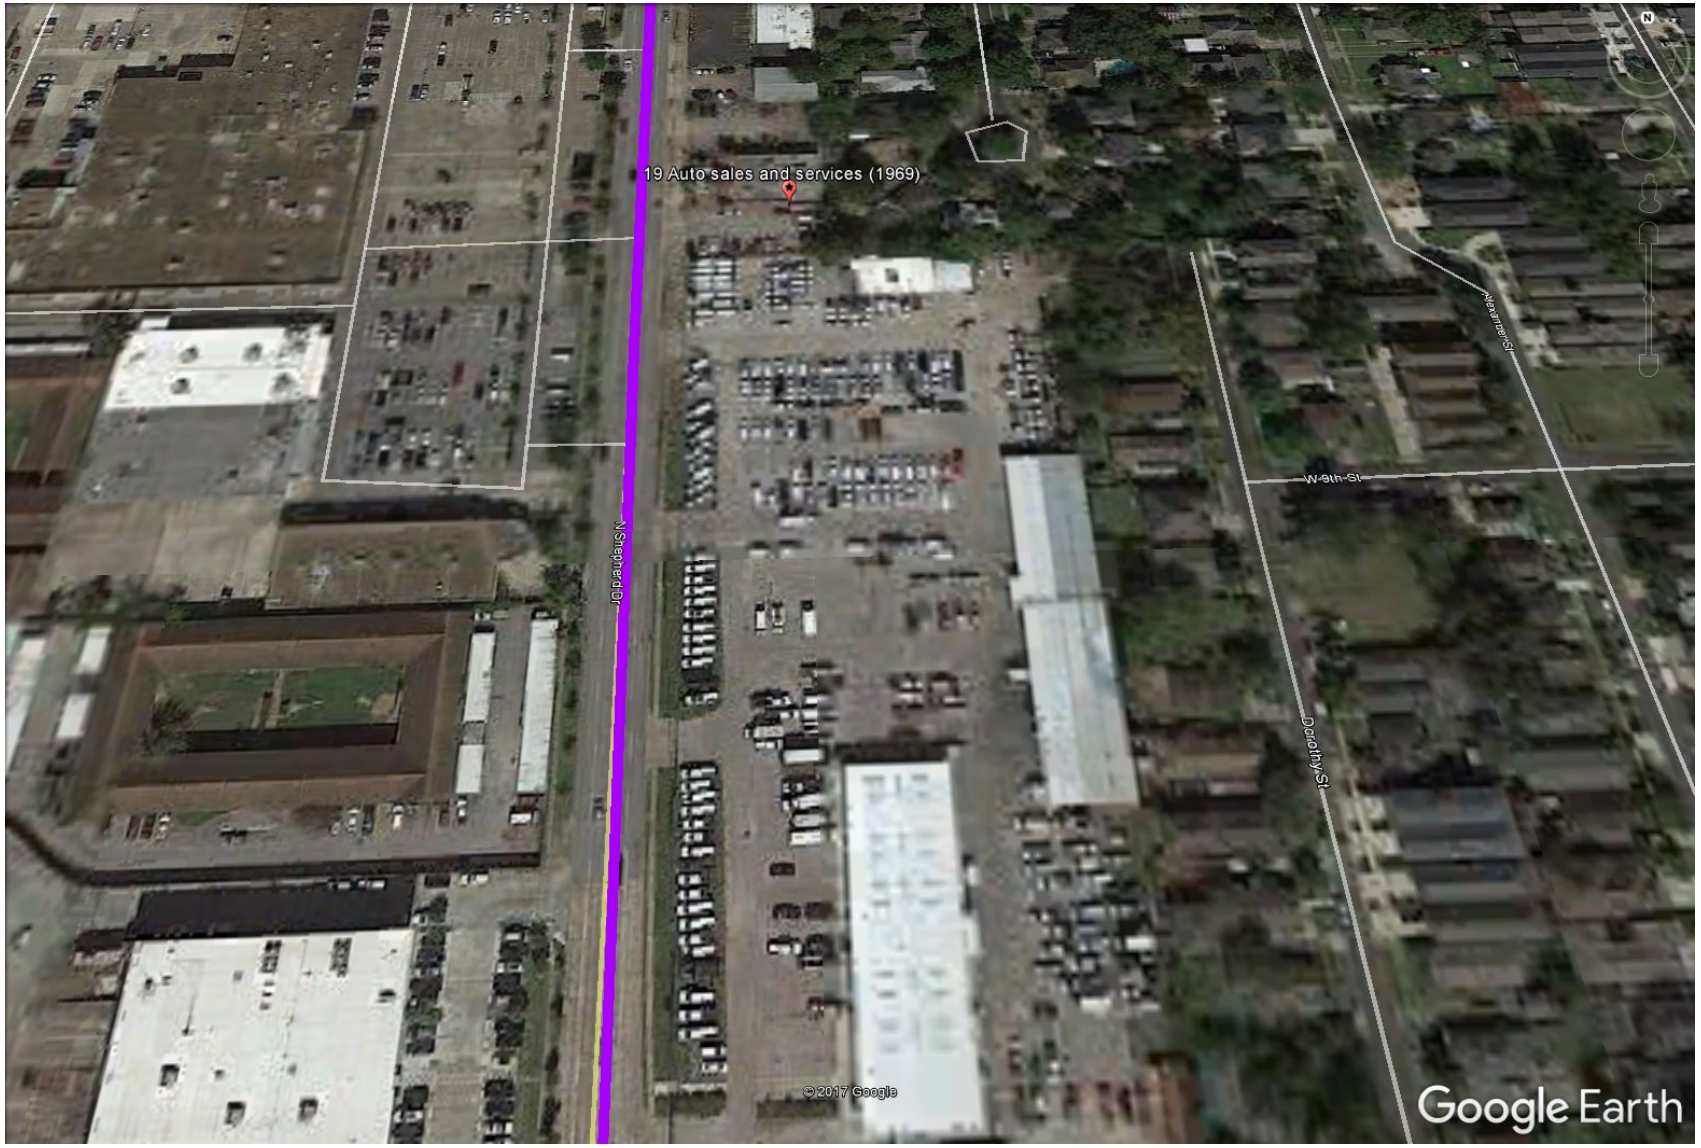

Figure 30 Locations of sites identified in Sanborn maps (West 10th Street to West 8th Street) [Certified Sanborn Map Report, EDR (December 18, 2017) and Google Earth (December 19, 2017).]

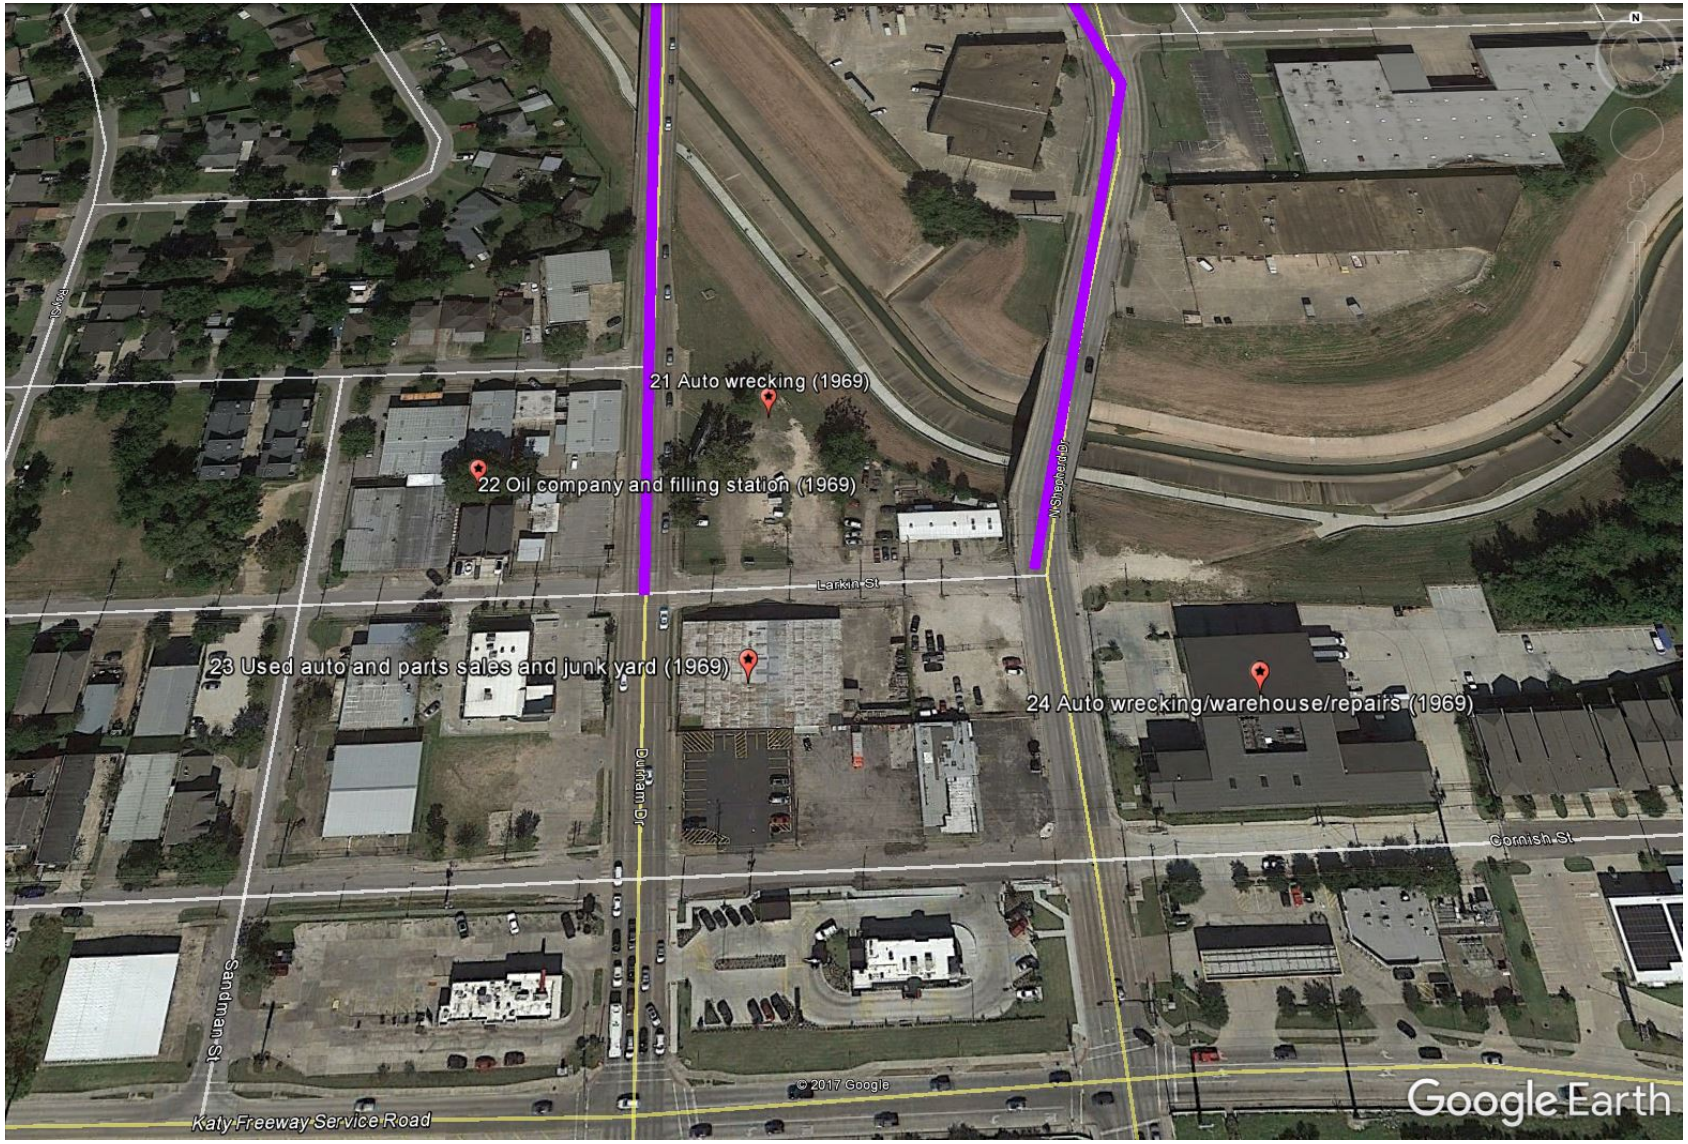

Figure 31 Locations of sites identified in Sanborn maps (West 8th Street to Cornish Street) [Certified Sanborn Map Report, EDR (December 18, 2017) and Google Earth (December 19, 2017).]

City Directory Report

City Directories were available for the general area for the years 1908 to 2014; data for the project corridors were available for various years from 1931 to 2014. The table below describes sites that were identified that are likely to have handled, stored, or disposed of hazardous materials (dry cleaners, gas stations/mechanics, print shops, and photo developers). It also provides the current use of the sites. Maps below indicate the locations of high risk sites in the project corridor.[18] Because City Directories are copyright protected, copies are not included as an appendix to this report.

City Directory Report		
LOCATION	**BUSINESS**	**CURRENT USE[19]**
2014 **North Durham Drive**		
1504 North Durham Drive (19)	3 20 Auto Sales & Finance	Still used for auto sales
1603 North Durham Drive (11)	Guero Deluxe Car Wash	Balls Out Burgers
1701 North Durham Drive (4)	Russ Automotive	Still Russ Automotive (auto service)
2014 **North Shepherd Drive**		
1433 North Shepherd Drive (24)	Longhorn Motor Company	Heights Bier Garten
1511 North Shepherd Drive (21)	Zelaya Auto Sales	Still Zelaya Auto Sales
1544 North Shepherd Drive	National Convenience Stores Inc.	Convenience store with Valero gas station
1601 North Shepherd Drive (12)	Jag Motors Lee Service Center	Still Lee Service Center (auto repair)
1607 North Shepherd Drive (9)	Auto Expertees	Still Auto Expertees (mechanic)
1718 North Shepherd Drive (3)	Top Motors	Cars in lot but building appears vacant
2010 **North Durham Drive**		
1535 North Durham Drive (13)	C&W Truck & Auto Sales	Vacant (lot cleared)
1603 North Durham Drive	Sabinas Cars Trucks	Vacant (Guero Deluxe Car Wash in 2014)

[18] The map is labeled with the most recent incarnation of the property. Previous uses are referenced in the table.

[19] Current uses for historic file review determined by on-line survey of Google Earth's most currently available aerial and street view data. Sites were double checked in the field as time allowed.

1701 North Durham Drive	Russ Automotive	No change

2010
North Shepherd Drive

1433 North Shepherd Drive	Longhorn Motor Company	No change between 2010 and 2014
1511 North Shepherd Drive	Zelaya Auto Sales	No change between 2010 and 2014
1544 North Shepherd Drive	National Convenience Stores Inc.	No change between 2010 and 2014
1607 North Shepherd Drive	Jag Motors	Jag Motors was listed at 1601 North Shepherd in 2014 and Auto Expertees was at 1607. Currently Auto Expertees.
1620 North Shepherd Drive (8)	Ene Motor Company Inc.	Lot empty expect for small portable building
1701 North Shepherd Drive (5)	USA Vehicle Corporation	Strip development with USA Auto Brokers and pawn shop
1718 North Shepherd Drive	Top Motors	No change between 2010 and 2014

2005
North Durham Drive

1511 North Durham Drive (18)	Heggy Trucking	Appears to be old residential building now being used as commercial property
1537 North Durham Drive	Ice Auto Visionz	Appears to be same cleared lot as C&W Truck & Auto Sales at 1535 North Durham
1620 North Durham Drive (6)	Orbita Auto Sales	Currently Invest Tex Credit Union (construction appears recent)
1701 North Durham Drive	Russ Automotive	No change between 2005 and 2010

2005
North Shepherd Drive

1433 North Shepherd Drive	Longhorn Motors	No change between 2005 and 2010
1500 North Shepherd Drive (22)	Clark Motors Ltd.	La Espiga de Oro tortilla factory and commercial building
1511 North Shepherd Drive	Zelaya Auto Sales	No change between 2005 and 2010
1544 North Shepherd Drive	National Convenience Stores Inc.	No change between 2005 and 2010
1619 North Shepherd Drive (7)	USA Auto Brokers	Still auto dealership

1620 North Shepherd Drive	Orlando Motor Company	Same site as Ene Motor Company (2010). Now vacant lot.
1718 North Shepherd Drive	Top Motors	No change between 2005 and 2010

2000
North Durham Drive

1504 North Durham Drive	Zelaya Auto Sales	Location of 3 20 Auto Sales in 2014 listing. Still used for auto sales.
1511 North Durham Drive	Heggy Trucking	No change between 2000 and 2005
1537 North Durham Drive	Durham Tire & Wheel	Site of Ice Auto Visionz in 2005. Cleared lot.
1701 North Durham Drive	Russ Automotive	No change between 2000 and 2005

2000
North Shepherd Drive

1433 North Shepherd Drive	Longhorn Motor Company	No change between 2000 and 2005
1500 North Shepherd Drive	Clark Motors Inc.	No change between 2000 and 2005
1511 North Shepherd Drive	Auto Center	Site of Zelaya Auto Sales in 2005
1533 North Shepherd Drive	Astro Cars	Auto dealer
1544 North Shepherd Drive	National Convenience Stores Inc.	No change between 2000 and 2005
1619 North Shepherd Drive	USA Auto Brokers	No change between 2000 and 2005
1620 North Shepherd Drive	Orlando Motor Company	No change between 2000 and 2005

1995
North Durham Drive

1504 North Durham Drive	Zelaya Auto Sales	No change between 1995 and 2000
1527 North Durham Drive (15)	Magnificent Autos	Appears to be same cleared lot as C&W Truck & Auto Sales at 1535 North Durham
1535 North Durham Drive	C&W Truck & Auto Sales	Same as 2010 listing
1537 North Durham Drive	Durham Tire & Wheel	Same listing as in 2000
1603 North Durham Drive	Automart Top Flite Auto Sales	Listed as Sabinas Cars Trucks in 2010

1995
North Shepherd Drive

1433 North Shepherd Drive	Longhorn Motor Company	No change between 1995 and 2000
1500 North Shepherd Drive	Safeway Motors	Listed as Clark Motors in 2000
1511 North Shepherd Drive	Auto Center	No change between 1995 and 2000
1533 North Shepherd Drive (17)	Astro Cars	No change between 1995 and 2000
1544 North Shepherd Drive (16)	National Convenience Stores Inc.	No change between 1995 and 2000
1601 North Shepherd Drive	Luciano Motors Inc.	Listed as Lee Service Center in 2014. Still currently Lee Service Center.
1619 North Shepherd Drive	USA Auto Brokers	No change between 1995 and 2000
1620 North Shepherd Drive	Orlando Motor Company	No change between 1995 and 2000

1992
North Durham Drive

1527 North Durham Drive	A&R Trucking	Listed as Magnificent Autos in 1995
1537 North Durham Drive	Durham Tire & Wheel	No change between 1992 and 1995
1603 North Durham Drive	Top Flite Auto Sales	No change between 1992 and 1995

1992
North Shepherd Drive

1500 North Shepherd Drive	Safeway Motors	No change between 1992 and 1995
1533 North Shepherd Drive	Jones Marcus Auto Inc. Ram Recovery	Listed as Astro Cars in 1995
1601 North Shepherd Drive	Luciano Motors Inc.	No change between 1992 and 1995
1619 North Shepherd Drive	Guaranteed Auto Brokers USA Auto Brokers	No change between 1992 and 1995

1987
North Durham Drive

1527 North Durham Drive	A&R Trucking	No change between 1987 and 1992

1987
North Shepherd Drive

1500 North Shepherd Drive	Safeway Motors	No change between 1987 and 1992
1601 North Shepherd Drive	Luciano Motors Inc.	No change between 1987 and 1992
1701 North Shepherd Drive	Johns Leather Cleaners	Currently Russ Automotive
1718 North Shepherd Drive	Standard Auto Sales Stanleys Auto Sales	Listed as Top Motors in 2014. Currently vacant.

1982
North Shepherd Drive[20]

1718 North Shepherd Drive	Stanleys Auto Sales	No change between 1982 and 1987

1977[21]
North Shepherd Drive

1601 North Shepherd Drive	Nix Motor Co.	Listed as Luciano Motors in 1987

1972
North Durham Drive

1816 North Durham Drive (2)	Heights Auto Supply	Site is now occupied by a pawn shop
1815 North Durham Drive (1)	Walding Oil Co. gas station	Site was occupied by tire shop and car wash that is now closed At the time of the field visit, the building was undergoing demolition

1972
North Shepherd Drive

1425 North Shepherd Drive (25)	South Texas Motors	Vacant lot
1501 North Shepherd Drive	Northwest Auto Sales	Part of the same large lot where Zelaya Auto Sales at 1511 North Shepherd is located
1601 North Shepherd Drive	Nix Motor Company	Site of Lee Service Center
1604 North Shepherd Drive (10)	Nunn Motors	Eagle Hand Wash and Detail
1607 North Shepherd Drive	Empire General Auto Repair	Site of Auto Expertees
1619 North Shepherd Drive	Jones' Service Station	Site of USA Auto Brokers

[20] No applicable listings for North Durham Drive in 1982.
[21] No applicable listings for North Durham Drive in 1977.

1967[22]
North Durham Drive

1531 North Durham Drive (14)	Robbins Motor Co.	Appears to be same cleared lot as C&W Truck & Auto Sales at 1535 North Durham and Magnificent Autos at 1527 North Durham

1967
North Shepherd Drive

1501 North Shepherd Drive	Northwest Auto Sales	No change between 1967 and 1972
1601 North Shepherd Drive	Gulf Motor Co. Use Cars	Site of Lee Service Center
1605 North Shepherd Drive	Empire Motor Exchange	Appears to be part of the large lot that is currently Auto Expertees
1616 North Shepherd Drive	Al Parker Buick Co.	Appears to be part of lot with Ene Motor Co.

1962
North Shepherd Drive

1501 North Shepherd Drive	Northwest Auto Sales	No change between 1962 and 1967
1601 North Shepherd Drive	Brosh Motor Co.	Site of Lee Service Center
1605 North Shepherd Drive	Empire Motor Exchange	No change between 1962 and 1967

1957
North Shepherd Drive

1440 North Shepherd Drive (23)	Fourteenth Avenue Cleaners & Dyers	Appears to be part of La Espiga de Oro tortilla factory and commercial building
1601 North Shepherd Drive	Brosh Motor Co.	No change between 1957 and 1962
1604 North Shepherd Drive	Harold Service Center	Current site of Eagle Hand Wash and Car Detail
1605 North Shepherd Drive	We-Wash-It Laundromat	Listed as Empire Motor Exchange in 1962
1607 North Shepherd Drive	Empire Motor Exchange	Empire Motor Exchange was listed at 1605 North Shepherd in 1962. Auto Expertees is currently located at 1607 North Shepherd.
1619 North Shepherd Drive	Maynard's Service Station	Currently site of USA Auto Brokers

[22] 1967 is the last year that City Directory information was available for North Durham Drive.

1625 North Shepherd Drive	Milner Chas Welding	Appears to be part of the site with USA Auto Brokers
1705 North Shepherd Drive	Village Washeteria	Appears to be part of the lot with USA Vehicle Corporation at 1701 North Shepherd
1951		
North Shepherd Drive		
1506 North Shepherd Drive (20)	Automatic Laundry Shop Washeteria	Currently a self-storage facility
1946		
North Shepherd Drive		
1439 North Shepherd Drive	Dobkins Welding Works	Appears to be on the same site as the Longhorn Motor Company at 1433 North Shepherd
1604 North Shepherd Drive	Mitchell Service Station	Listed as Harold Service Station in 1957
1619 North Shepherd Drive	Harris & Aycock Service Station	Listed as Maynard's Service Station in 1957
1941[23]		
North Shepherd Drive		
1503 North Shepherd Drive	Dunn's Cleaners	Appears to be part of the lot with Zalaya Auto Sales
1619 North Shepherd Drive	George Lalley Filling Station	Listed as Harris & Aycock Service Station in 1946

Table 8 (City Directory Image Report, EDR. December 20, 2017.)

[23] City Directory information was available for the project area for the years 1936 and 1931, but there were no at-risk sites identified.

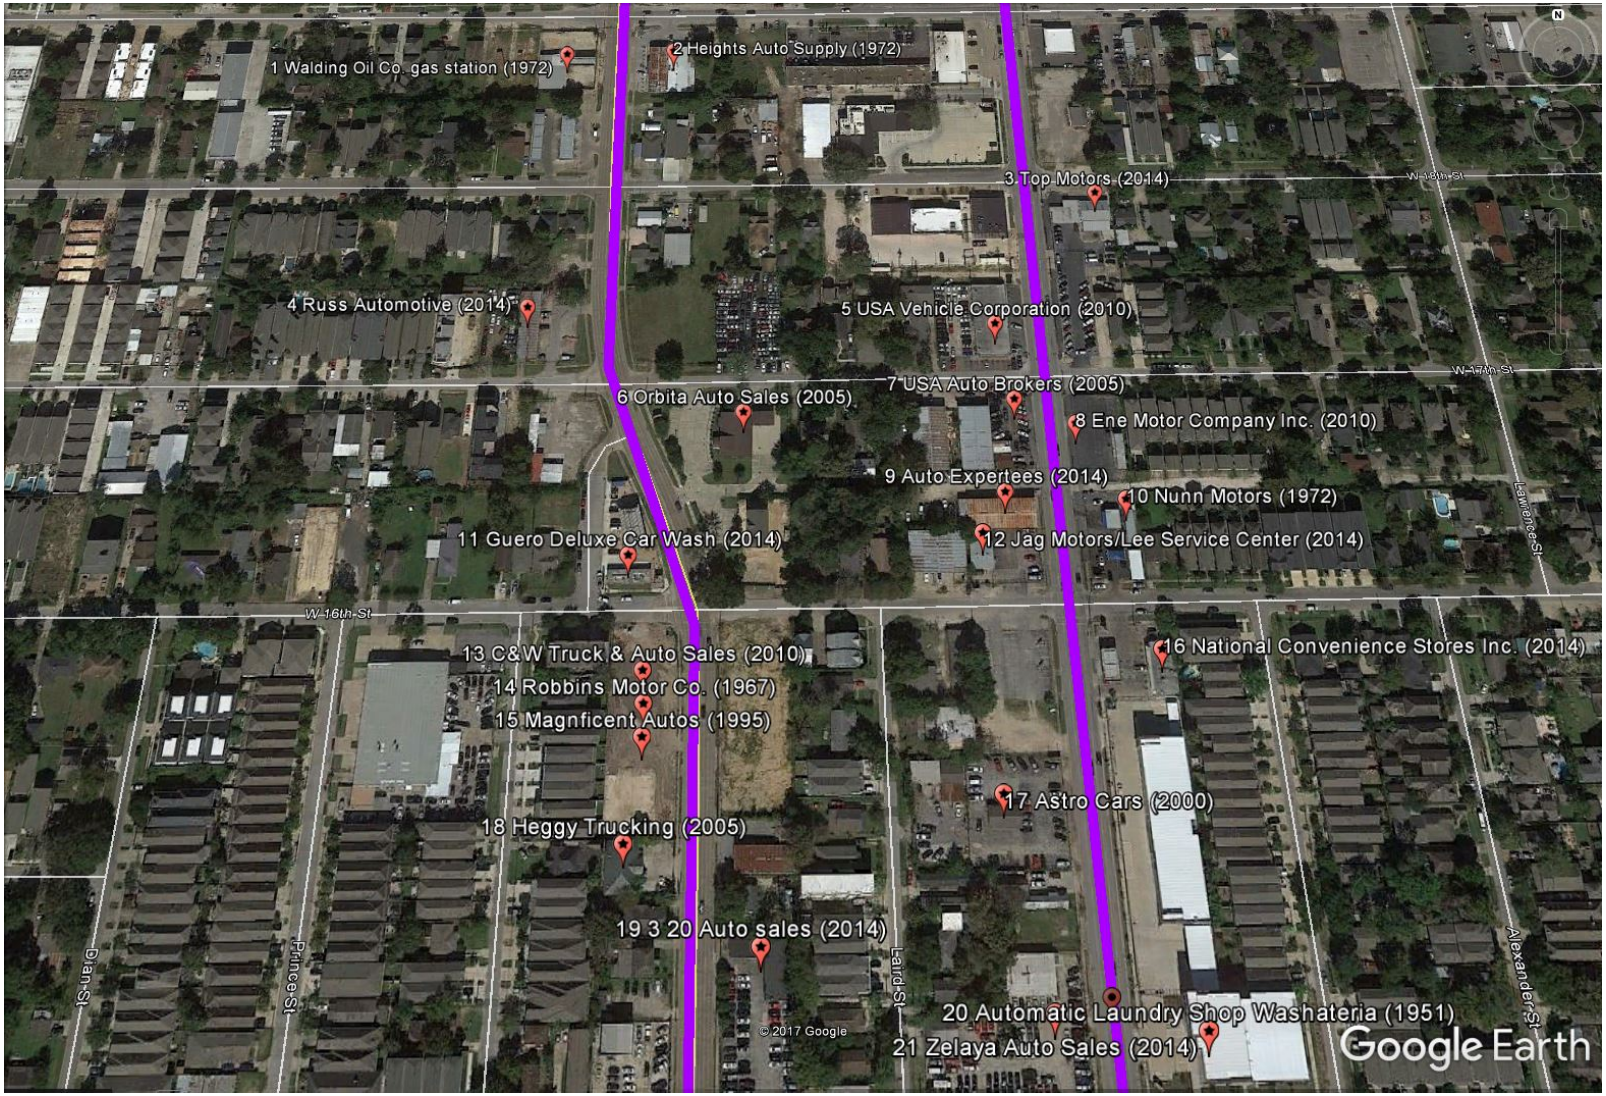

Figure 32 Historic City Directory properties, north [City Directory Image Report, EDR (December 20, 2017) and Google Earth, December 21, 2017.]

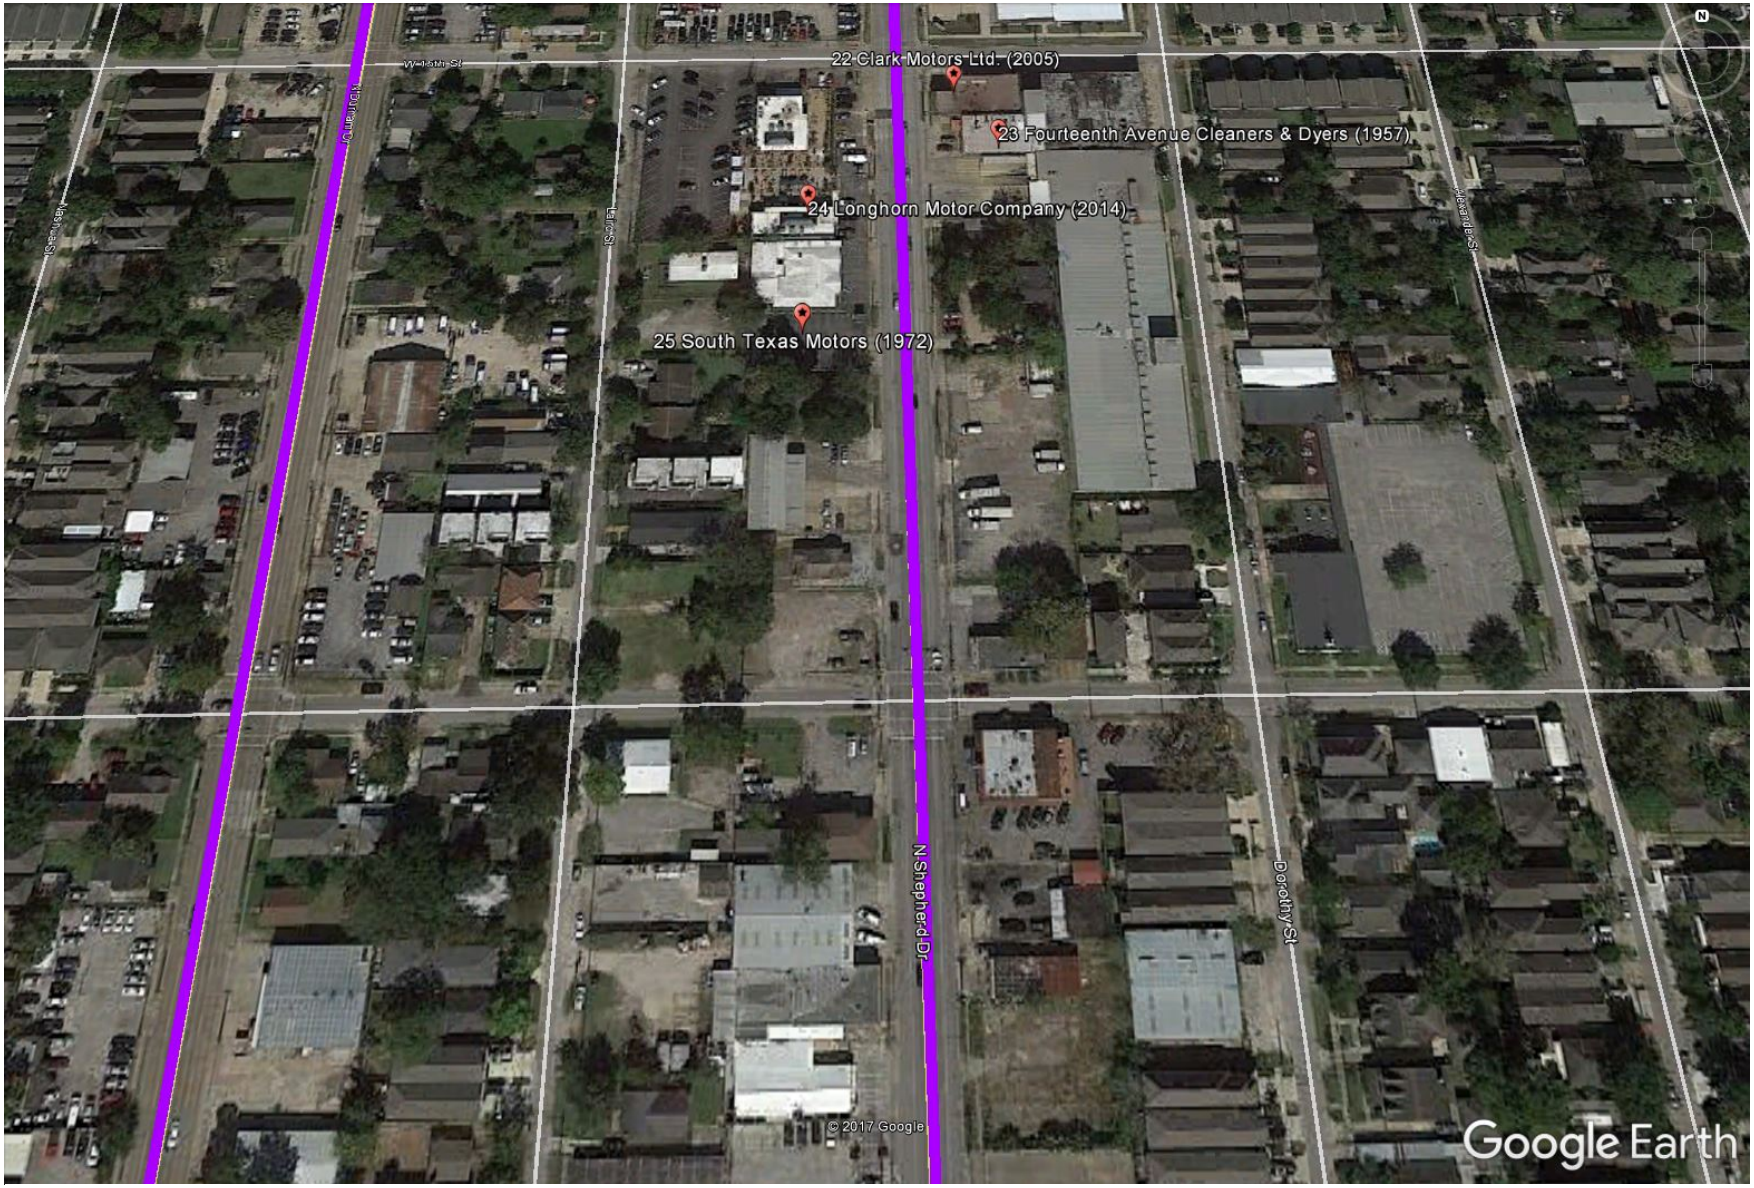

Figure 33 Historic City Directory properties, south [City Directory Image Report, EDR (December 20, 2017) and Google Earth, December 21, 2017.]

Historic Aerial Photographs

Historic aerial photographs were available for the following years: 2014, 2012, 2010, 2005, 1996, 1989, 1978, 1973, 1966, 1953, 1944, and 1938. Copies of the photos are included in Appendix F. The table below summarizes these photos.

Historic Aerial Photographs

YEAR	SUMMARY
2014 (south)	Residential development is dominant to the east and west of Shepherd and Durham. Larger scaled commercial development is visible between Shepherd and Durham and at the southern end of the project area. White Oak Bayou and the Katy Freeway are also visible at the southern end of the aerial photo. Location of Eureka Yard and adjacent tracks appears to be vacant/dirt.
2014 (north)	This area is largely residential. IH 610 is visible at the northern end of the project corridor.
2012 (south)	Conditions are similar to 2014.
2012 (north)	Conditions are similar to 2014.
2010 (south)	There is slightly more tree cover in the 2010 aerial photos, but conditions appear largely the same as 2012 and 2014.
2010 (north)	There is slightly more tree cover in the 2010 aerial photos, but conditions appear largely the same as 2012 and 2014.
2005 (south)	The 2005 aerials are darker and have tree cover, but conditions appear similar to 2010, 2012, and 2014.
2005 (north)	The 2005 aerials are darker and have tree cover, but conditions appear similar to 2010, 2012, and 2014.
1996 (south)	Other than an additional paved/developed area north of Eureka Yards that appears unpaved/grassed in 1996, conditions are similar to subsequent years.
1996 (north)	Conditions appear similar to subsequent years.
1989 (south)	Aerial photos from 1986 and earlier were in black and white, rather than color. Conditions in 1986 appear similar to subsequent years.
1989 (north)	A large parcel one block from IH 610 to the west of Durham that was later developed with a big box shopping center and parking lot is vacant and appears to be covered in grass. Otherwise, conditions appear similar to subsequent years.
1978 (south)	The grassed portion of the Eureka Yards area appears to be covered in light-colored dirt. The industrial area directly to the north of White Oak Bayou and east of Shepherd is very dark in the aerial photo but seems to have fewer buildings. Otherwise, conditions appear similar to subsequent years.
1978 (north)	The large parcel one block from IH 610 that was vacant in 1989 appears to be a residential neighborhood in 1978. Otherwise, conditions appear similar to subsequent years.
1973 (south)	There is more undeveloped land around Eureka Yards on both sides of White Oak Bayou, and the area that appeared covered with light dirt is covered with trees. The area between Durham and Shepherd both north and south of White Oak Bayou is cleared but largely undeveloped. The industrial area south

	of the MKT tracks and east of Shepherd is developed, but with more and smaller structures. The rest of the development in the area appears to be residential.
1973 (north)	Conditions appear similar to subsequent years.
1966 (south)	The undeveloped areas east of Durham and north of White Oak Bayou that appear covered with dirt in the 1973 aerials look to have tree cover in 1966. The Katy Freeway is under construction. Otherwise, conditions in the area look similar to subsequent years.
1966 (north)	Development is largely residential and similar to subsequent years.
1953 (south)	While the street grid is similar to subsequent years, development is much sparser, especially in the areas around White Oak Bayou and the MKT rail line. The development that is visible is almost all residential, with the exception of the industrial area east of Shepherd and south of the MKT line. Much of Durham is not present and it is not a continuous street. Construction has not begun on the Katy Freeway.
1953 (north)	IH 610 has not been constructed. The area to the northwest of what will be IH 610 in the future is undeveloped. The large parcel a block from IH 610 that was vacant in 1989 and residential in 1978 was cleared but vacant in 1953. Durham is not a continuous street.
1944 (south)	The majority of the area along White Oak Bayou is undeveloped and covered with trees. West 11th Street and the MKT tracks cross the bayou. There are a couple of blocks of residential development west of Shepherd and some of the industrial development south of the MKT line is present. The street that becomes part of Durham in the future does not begin until north of West 10th. Most development visible is residential.
1944 (north)	What is a residential area in the southwest corner of the 1953 aerial photo is vacant in 1944. Otherwise, conditions are similar to those in 1953.
1938 (south)	All of the area around White Oak Bayou depicted in the aerial photo is covered with trees. Otherwise, conditions are similar to those in 1944.
1938 (north)	Conditions are similar to those in 1944.

Table 9 (Aerial Photo Decade Package, EDR. December 18, 2017.)

Historic Topographic Maps

Historic topographic maps were obtained for the years 2013, 1995, 1982, 1967, 1955, 1946, 1922, and 1915. Copies of the maps are provided in Appendix G. The maps are summarized in Table 10.

Historic Topographic Maps

YEAR	SUMMARY
2013	The majority of the project area has little variation in topography/elevation, with the exception of the area around White Oak Bayou. The only structures of note are the Oriental Textile Mill and Eureka Yard. The textile mill, located at Lawrence and West 22nd Street (one block east of Shepherd), was one of the first industrial complexes in Houston. It is no longer active for manufacturing and has been historically landmarked. Eureka Yards, on Eureka Street west of TC Jester Boulevard (approximately 0.7 mile west of Durham), served the MKT rail line, but it is no longer active. The site is currently used for equipment storage. The tracks for the Houston and Belt Terminal Railroad, which run parallel to West 34th Street north of the project corridor, are visible.
1995	Railroad tracks are shown running down Nicholson Street (approximately 0.25 mile east of Shepherd, connecting to the MKT line and Eureka Yard. There are two water tanks adjacent to the tracks at 20th Street. There are several oil wells near the intersection of Bevis Street and East 18th Street (approximately 0.6 mile west of Durham). The overall street grid is generally the same as in 2013. The Houston and Belt Terminal tracks are visible.
1982	Tracks along Nicholson, water towers, oil wells, MKT tracks, Houston Belt and Terminal tracks, and Eureka Yard are all shown. The overall street grid is generally the same as 1995.
1967	The overall street grid is generally the same as 1982. Tanks and/or wells appear to be present in the vicinity of Eureka Yard and the development between Shepherd, White Oak Bayou, and the Katy Freeway. Tracks along Nicholson, water towers, oil wells, MKT tracks, Houston Belt and Terminal tracks, and Eureka Yard are all shown.
1955	IH 610 has not been developed. The overall street grid is generally the same as 1967, but the area west of White Oak Bayou to the north of the MKT tracks has not been as developed yet; West 11th appears to be the only major street in the area, with a couple of blocks developed to the north and south. Durham is not a continuous corridor from White Oak Bayou to where IH 610 is today. A ditch connecting to White Oak Bayou is visible just north of West 26th Avenue west of Shepherd. Oaks Water Tank is visible at the northern end of the alignment. Oil wells are visible in the undeveloped area west of White Oak Bayou (the Bevis/18th Street area in maps from subsequent years). Tracks along Nicholson, oil wells, water towers, MKT tracks, Houston Belt and Terminal tracks, and Eureka Yard are all shown.
1946	The Houston Belt Terminal line is the northern end of the project corridor. Roslyn Road is the major street at the northern end of the corridor. Other than the 11th Street Extension, the area west of White Oak Bayou is largely undeveloped. There is some development between Shepherd and White Oak Bayou from 16th to 25th. Durham is not a continuous corridor. The tracks along Nicholson, the MKT tracks, Houston Belt and Terminal tracks, and oil wells are shown. The location of Eureka Yards is labeled as Eureka Junction.

1922	Variations in topography are evident in the largely undeveloped area between Shepherd and the MKT rail line. Durham is not a continuous corridor. The street grid does not extend all the way north to Roslyn Road. Rail lines visible. The tracks along Nicholson, the MKT tracks, Eureka Junction, and Houston Belt and Terminal tracks (labeled Valley) are shown.
1915	There is little change from 1915 to 1922 on the topo map. Varying topography in the undeveloped area is evident. Durham is not a continuous corridor. Street grid does not extend to Roslyn Road. The tracks along Nicholson, the MKT tracks, Eureka Junction, and Houston Belt and Terminal tracks (labeled Valley) are shown.

Table 10 (Historical Topo Map Report, EDR. December 18, 2017.)

Property Usage History

In addition to the other records reviewed, the City of Houston requires that any sites within the IH 610 Loop "shall have property usage identified from the present, back a minimum of 100 years (where available), or to the property's obvious first development, whichever is earlier."[24] Table 11 provides information on any sites adjacent to the corridor that may be considered a risk. The maps below indicate the locations of the sites identified in Table 11. Copies of all Harris County Appraisal District (HCAD) records for properties along the project corridor are available in Appendix H.

HCAD Property Record Review

MAP #	ADDRESS	SUMMARY
1	733 North Loop West	A service station with mini-mart/convenience store was built in 1970 and remodeled in 2000. Two 12,000-gallon petroleum storage tanks (coated, single wall) were installed in 1970. An automatic car wash was built in 1984.
2	2721 North Shepherd Drive	Auto service garage built in 1960
3	642 West 28th Street	Single occupancy retail store built in 1945 Auto service garage built in 1965
4	2521 North Shepherd Drive	Used car lot built in 1950
5	2425 North Shepherd Drive	Auto service garage built in 1970
6	2440 North Shepherd Drive	Used car lot built in 1950
7	2401 North Shepherd Drive	Auto service garage built in 1950

[24] *City of Houston Department of Public Works & Engineering Geotechnical and Environmental Requirements Design Manual*, Chapter 11.

8	2319 North Shepherd Drive	Auto service garage built in 1950. HCAD records indicate another auto service garage built in 2009. Two metallic shell warehouses were installed on the site, one in 2004 and one in 2010.
9	2200 North Shepherd Drive	HCAD records indicate construction of two auto service garages, one in 1950 and one in 1960
10	2101 North Shepherd Drive	Used car lot built in 1945
11	2020 North Durham Drive	An auto service garage was built on the site in 2006. The site also has a medical office that was built in 1930 and remodeled in 2013.
12	2002 North Shepherd Drive	Used car lot built in 1950. At the time of the field visit, the site was undergoing demolition and new construction.
13	1918 North Shepherd Drive	Manual car wash built in 1970
14	1818 North Shepherd Drive	Auto service garage built 1984 and remodeled in 2016
15	801 West 18th Street	Manual car wash built in 1983
16	1718 North Shepherd Drive	Used car lot built in 1960. Additional office building constructed in 1970.
17	802 West 17th Street	Auto service garage built in 1975
18	1603 North Durham Drive	Used car lot (built in 1969, remodeled in 2012)
19	1607 North Shepherd Drive	Auto service garage built in 1968
20	1601 North Shepherd Drive	Used car lot built in 1981
21	1544 North Shepherd Drive	Service station built in 1983. One 12,000-gallon fiber glass single-walled petroleum storage tank is listed.
22	1501 West 15th Street	Used car lot built in 2009
23	1407 North Shepherd Drive	Auto service garage built in 1986
24	1340 North Shepherd Drive	Used car lot built in 1978
25	1309 North Durham Drive	A residence was constructed on this site in 1935. In 1984, it was converted to an auto service garage.
26	1311 North Shepherd Drive	Used car lot built in 1986
27	1423 West 13th Street	Used car lot built in 1985
28	1406 West 13th Street	Single family residence built in 1938. Site is currently a used car lot.

29	1201 North Shepherd Drive	Full service auto dealership built in 2013
30	1145 North Shepherd Drive	Site began as an auto service garage in 1969. In 2002, it became a full-service auto dealer with additional construction on site in 2014.
31	1132 North Shepherd Drive	Single family residence built in 1950. Remodeled in 1989 and is now a used car lot.
32	915 North Shepherd Drive	This shopping center was originally constructed in 1942. Retail additions were made in 1956, 1960, 1997, and 2010. Supermarket improvements were added in 1997 and 2009. A gas station was added to the site in 2009. The gas station has three steel double-walled 15,000 gallon petroleum storage tanks.
33	932 North Shepherd Drive	Auto service garage built in 1973
34	840 North Shepherd Drive	This site was originally developed as a retail store in 1960; the retail component was remodeled in 2012. The site added a full-service auto dealer in 1977, with additional components added in 1999. In 2016, and auto service garage was added. Since 2006, there has been a steel single-walled 6,000-gallon petroleum storage tank on site.

Table 11 (Houston Map Viewer, http://mycity.houstontx.gov/houstonmapviewer/. Accessed December 26 and 27, 2017.)

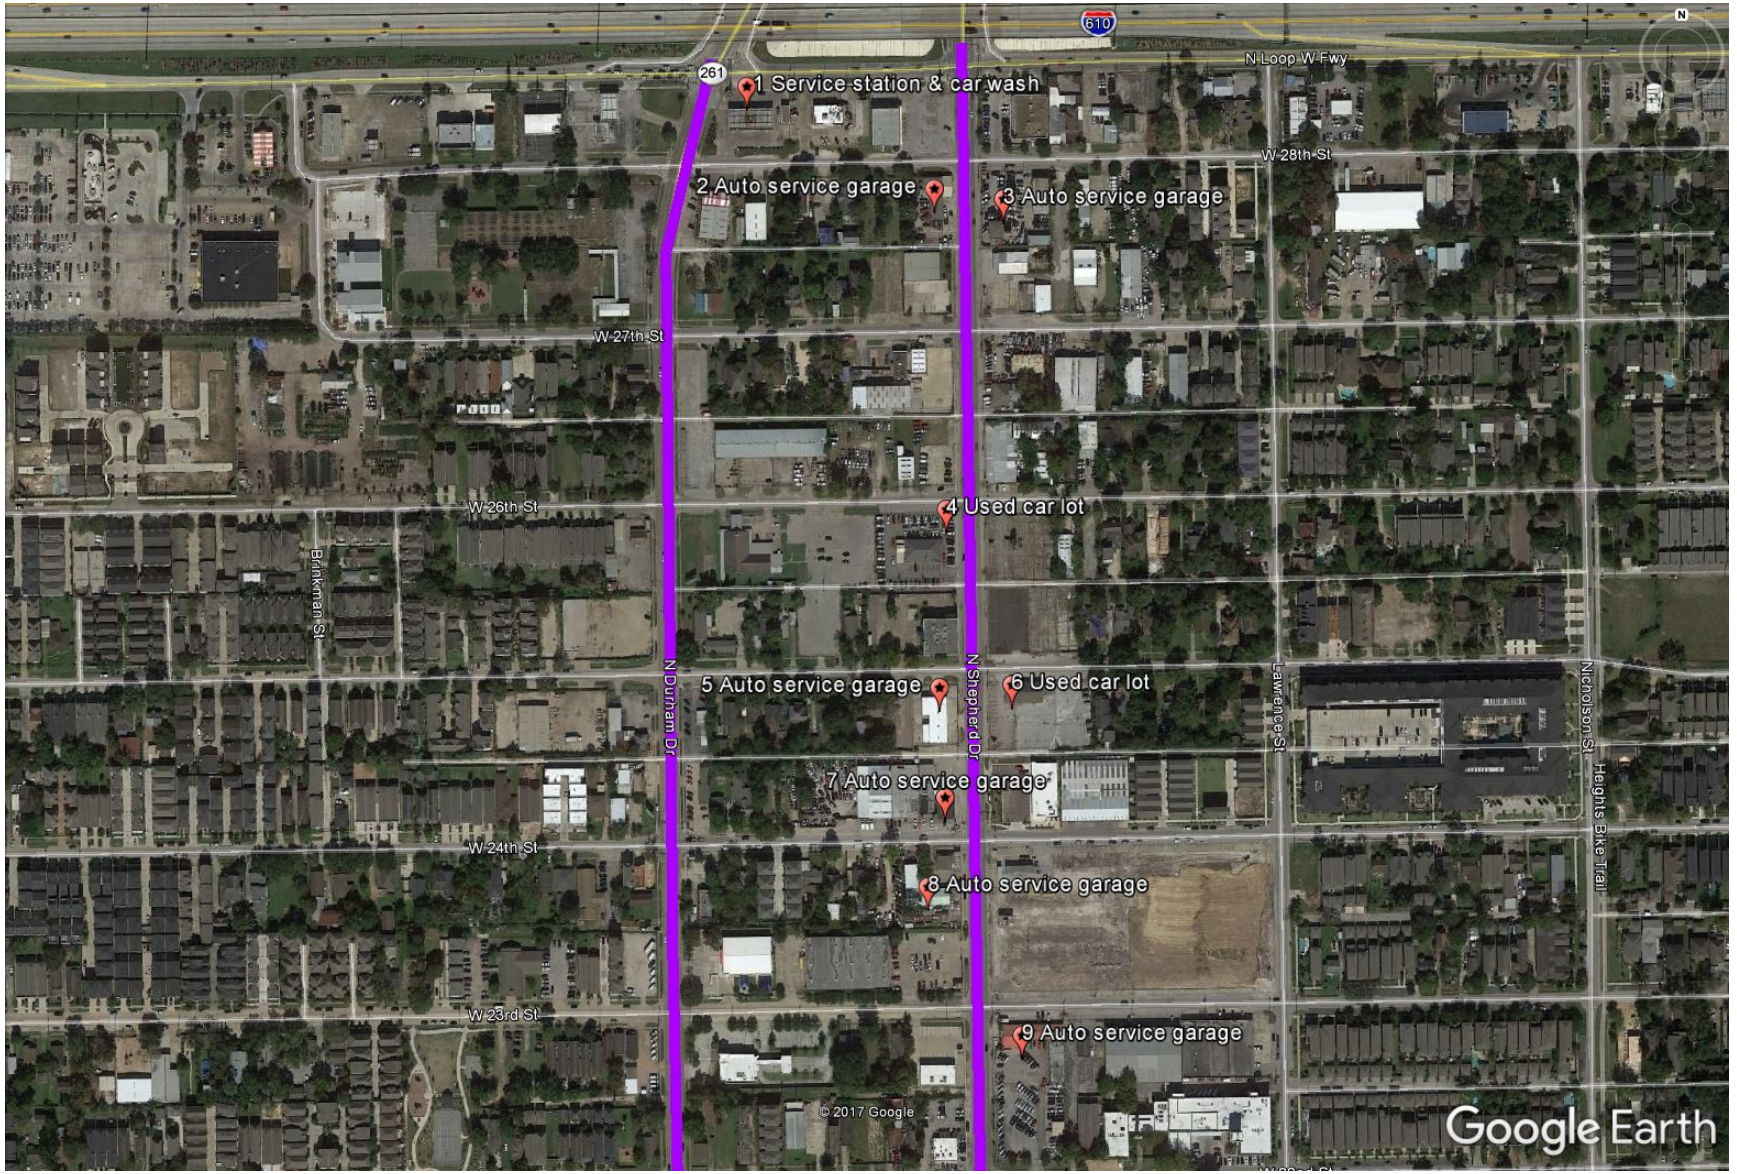

Figure 34 Property records search, IH 610 to West 23rd Street [Houston Map Viewer, http://mycity.houstontx.gov/houstonmapviewer/ (accessed December 26 and 27, 2017) and Google Earth (accessed December 26 and 27, 2017).]

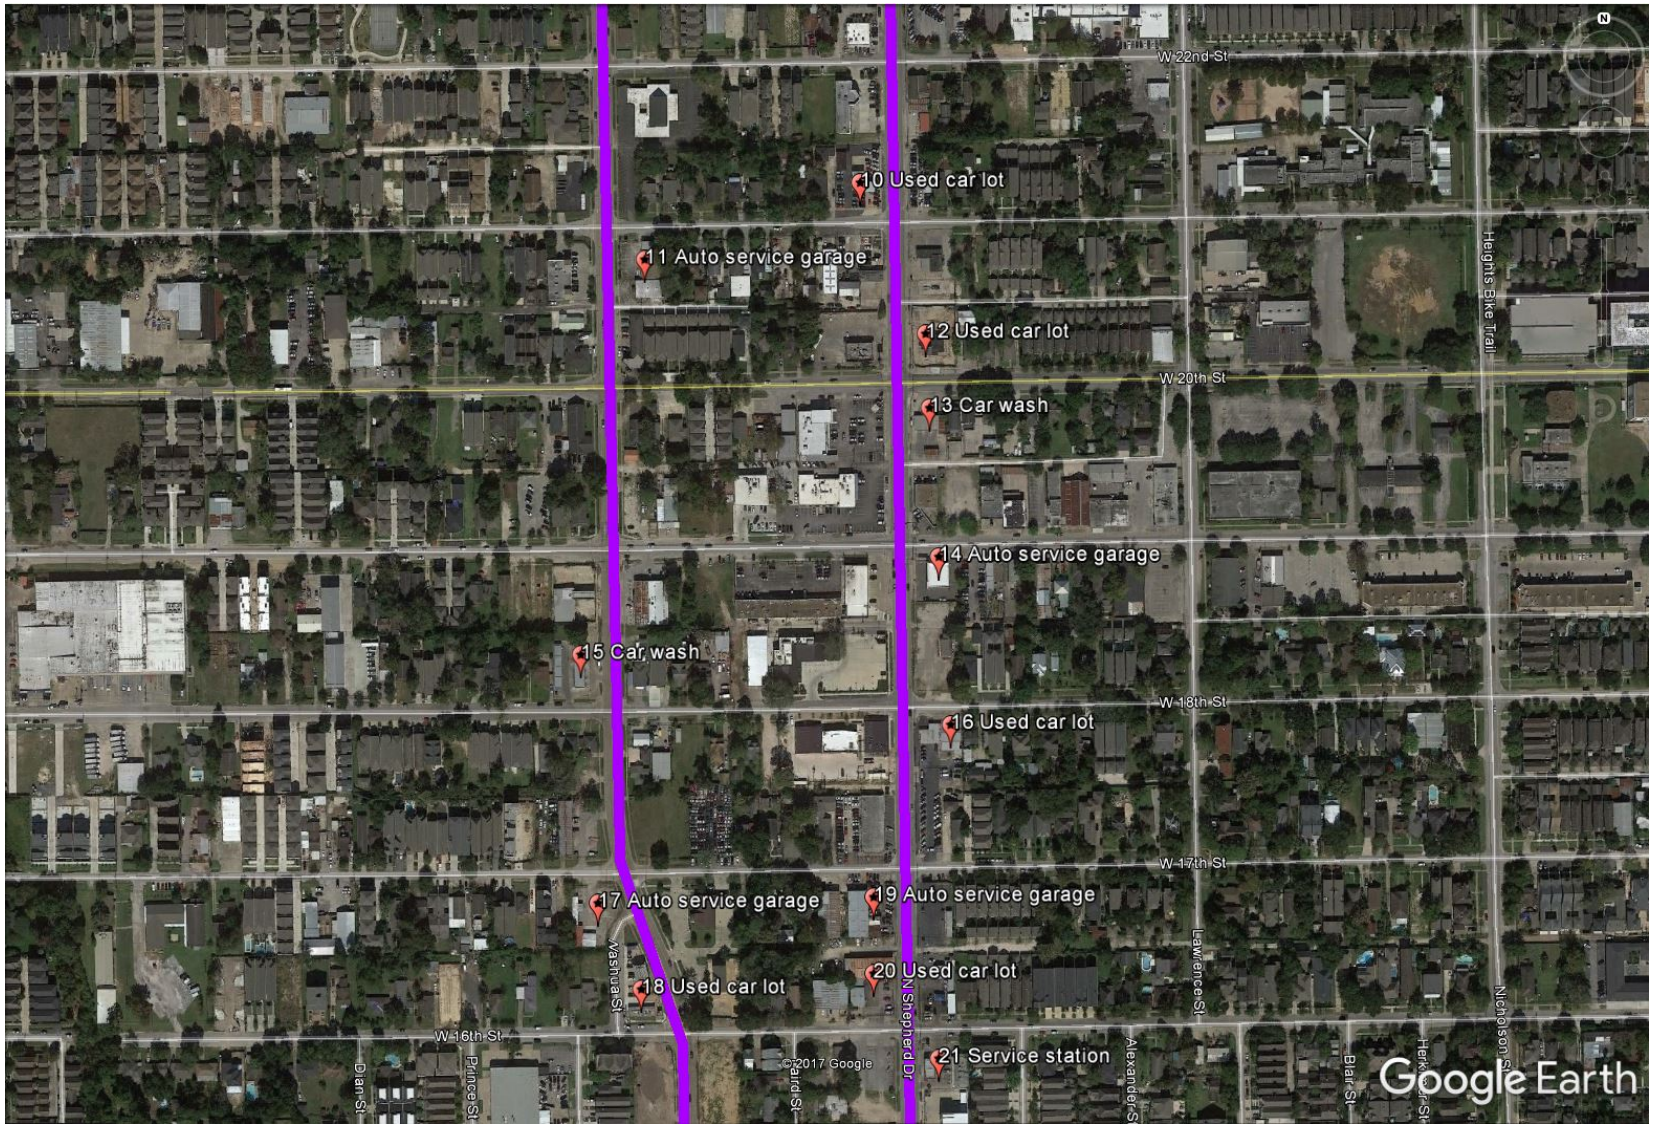

Figure 35 Property records search, West 23rd Street to West 16th Street [Houston Map Viewer, http://mycity.houstontx.gov/houstonmapviewer/ (accessed December 26 and 27, 2017) and Google Earth (accessed December 26 and 27, 2017).]

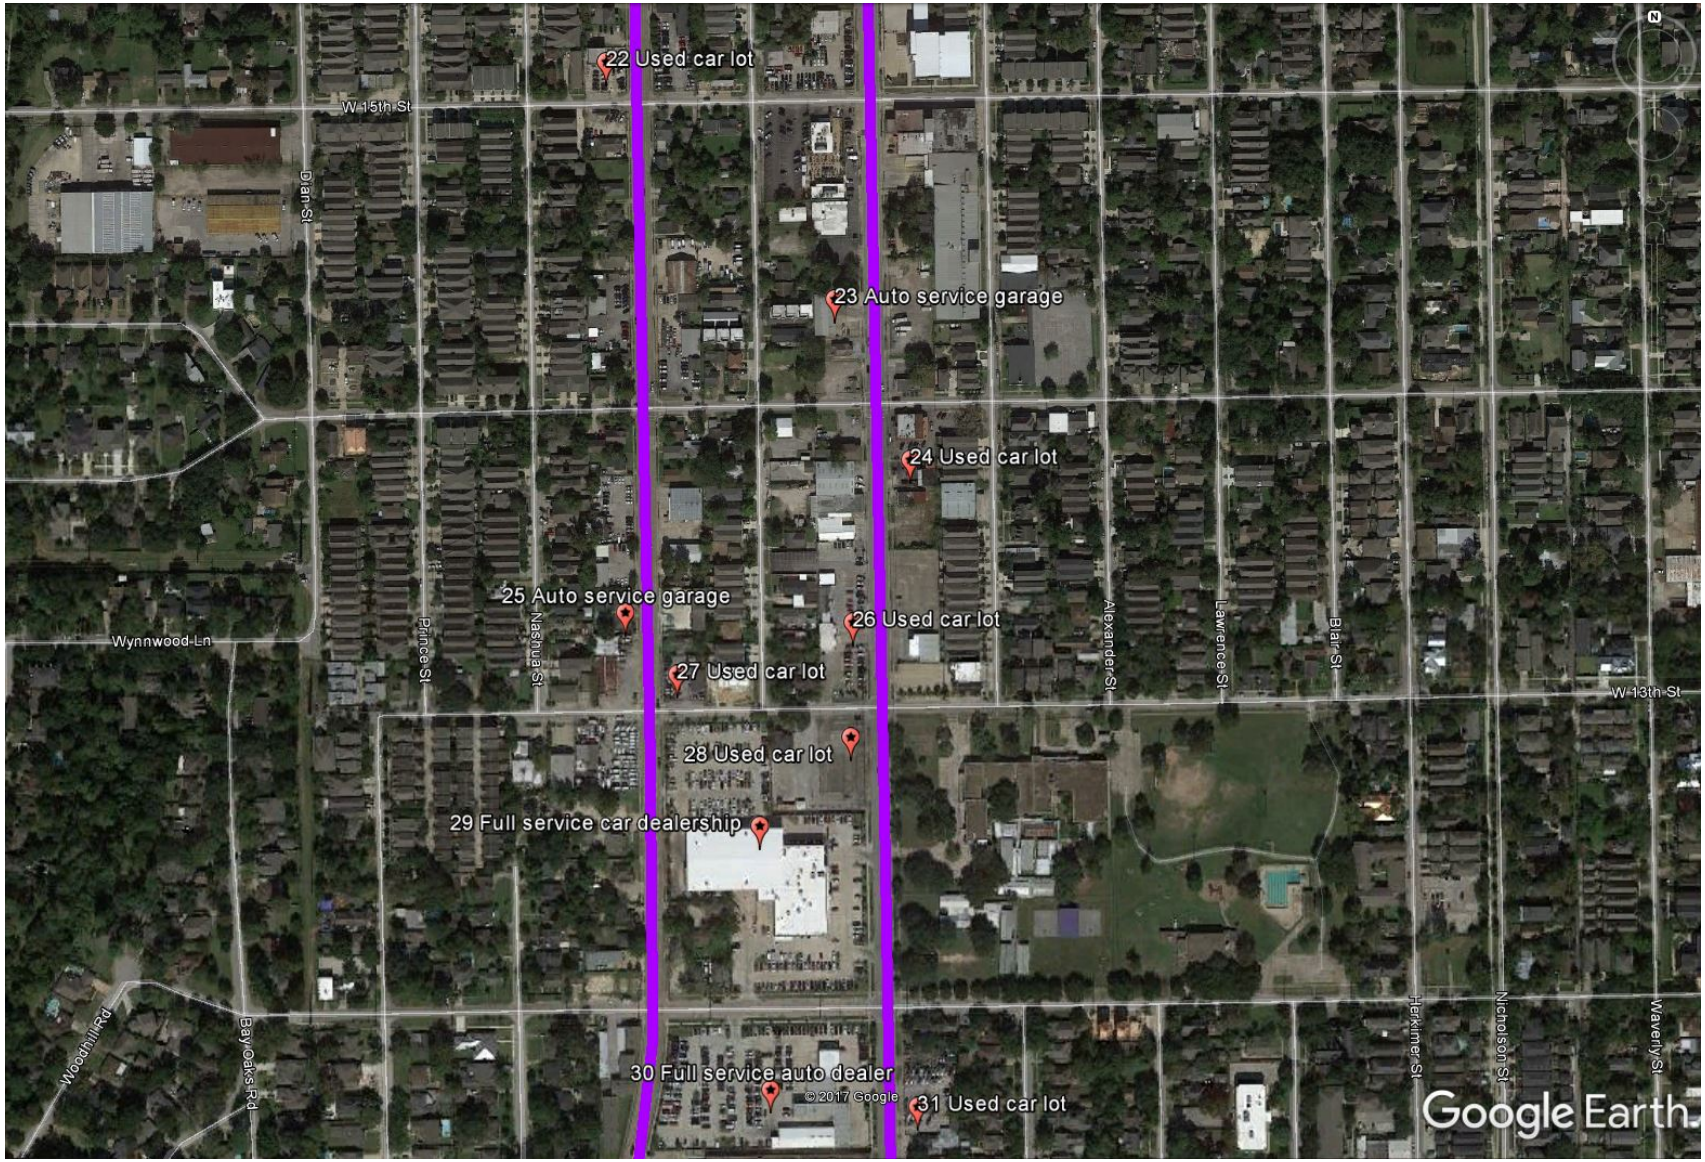

Figure 36 Property records search, West 16th Street to West 12th Street [Houston Map Viewer, http://mycity.houstontx.gov/houstonmapviewer/ (accessed December 26 and 27, 2017) and Google Earth (accessed December 26 and 27, 2017).]

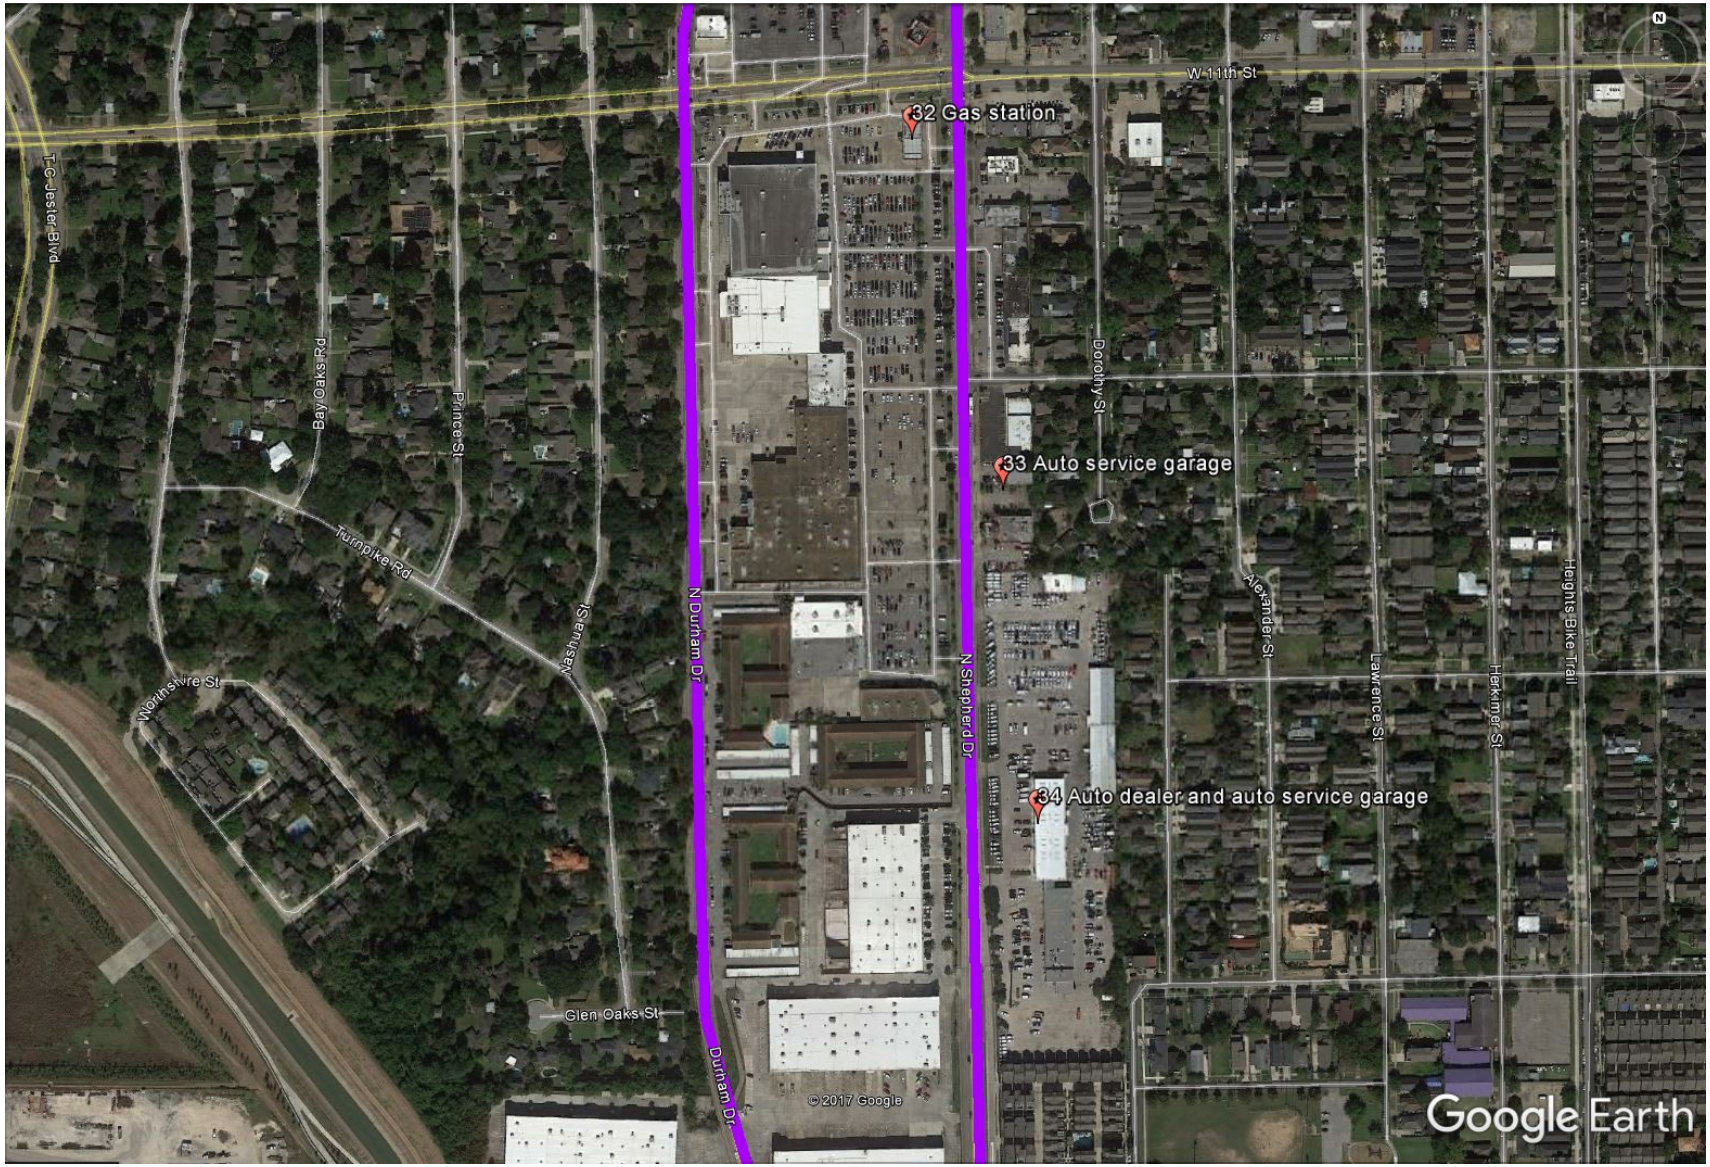

Figure 37 Property records search, West 12th Street to Larkin Street [Houston Map Viewer, http://mycity.houstontx.gov/houstonmapviewer/ (accessed December 26 and 27, 2017) and Google Earth (accessed December 26 and 27, 2017).]

EDR Historic Auto Stations

EDR has created a database of sites based on the review of source categories that might, in EDR's opinion, include gas/service station establishments. The categories reviewed include, but are not limited to, gas, gas station, gasoline station, filling station, auto, automobile repair, auto service station, service station, etc. This database falls within a category of information EDR classifies as "High Risk Historical Records," or HRHR. EDR's HRHR effort presents unique and sometimes proprietary data about past sites and operations that typically create environmental concerns but may not show up in current government records searches.

Sites within 500 feet of the project corridor are identified in Table 12 and Figures 38 through 46.

Historic Auto Stations (EDR)

MAP #	SITE	DISTANCE FROM PROJECT CORRIDOR	KNOWN YEARS OF OPERATION	OTHER ENVIRONMENTAL RECORDS
1	Burns Mobil Station 2902 North Shepherd Drive	353.25 feet	1971	
2	Hall S Conoco Service Station 2905 North Shepherd Drive	151.41 feet	1944-1953	
3	Nick & Sons Texaco 801 North Loop West	174.46 feet	1988-2014	Also listed as two LPST sites and discussed in that section of this report
4	Allbritton Service Station 2845 North Shepherd Drive	Adjacent	1944-1953	
5	Walding Oil Company 2807 North Shepherd Drive	63.82 feet	1953-1980	Also listed as an LPST site and discussed in that section of this report
6	North Shepherd Mobil Station 2802 North Shepherd Drive	Adjacent	1975-1995	Also listed as an ENF and LPST site and discussed in those sections of this report The site has been redeveloped as a strip mall with a fast food restaurant and commercial/retail businesses
7	Gulf Service Station 733 West 28th Avenue	158.41 feet	1980	
8	Enterprise Transmission 2721 North Shepherd Drive	101.28 feet	1980-2008	Also listed in IHW, ECHO, FINDS, and RCRA databases – no violations identified in EDR report
9	MR Coy Jack Garage 640 West 28th Avenue	129.42 feet	1971-2009	

10	Garden Oaks Auto Service 2705 North Shepherd Drive	Adjacent	1953-1975	
11	K and G Automotive Truck Repr 619 West 27th Street	353.18 feet	1979-2014	
12	Truck Stop 2632 North Durham Drive	60.49 feet	1995-2013	
13	P & P Garage 2610 North Shepherd Drive	Adjacent	1940-1948	
14	North Shepherd Mobil Oil Center 2602 North Shepherd Drive	Adjacent	1968	
15	Hall LT 647 West 26th Avenue	131.11 feet	1930	
16	Barrett Auto Repair 621 West 26th Avenue	315.12 feet	1975-1980	
17	Walkers Garage 739 West 25th Avenue	105.51 feet	1948	
18	B and B Radiator Company 2421 North Shepherd Drive	Adjacent	1972-1975	Also listed at 2425 North Shepherd and tracked in IHW database – no violations identified in EDR report
19	J I Pritchett 2403 North Shepherd Drive	Adjacent	1935	
20	Reiff Johnny Auto Service 707 West 24th Avenue	100.52 feet	1953-1997	Corporate Auto Services is also listed at this address and is tracked in IHW, RCRA, FINDS, and ECHO databases – no violations identified in EDR report
21	Cain and Son Service Station 2401 North Shepherd Drive	61.07 feet	1940-2013	
22	Stelter Richd Auto Service 2319 North Shepherd Drive	100.98 feet	1953-2008	
23	Finley Everest R 700 West 23rd Avenue	Adjacent	1940	
24	Nowalk Benj D 2221 North Shepherd Drive	Adjacent	1944	
25	Bales Transmission 2222 North Shepherd Drive	Adjacent	1969-2009	Trans-Motive is also listed at this address and is tracked in IHW, RCRA, FINDS, and ECHO database – no violations identified in EDR report
26	Childs B E Service Station 2218 North Shepherd Drive	Adjacent	1962	
27	Seidl Service Station 2219 North Shepherd Drive	Adjacent	1948-1953	

28	Cascio S Joe Garage 2217 North Shepherd Drive	Adjacent	1953-1962	
29	Walco Service Station 2203 North Durham Drive	Adjacent	1991-1992	Stewarts Walco is also listed at this address and tracked in the UST database – no violations identified in EDR report
30	Eddies Body Shop 821 West 22nd Street	275.37 feet	1971	
31	Clemmons J C 801 West 22nd Avenue	Adjacent	1926	
32	Lonnie S Auto Service 808 West 22nd Avenue	192.67 feet	1971-1990	
33	Moyers and Yates Serv Ste 2121 North Shepherd Drive	80.44 feet	1953	
34	Danco Automotive 2101 North Shepherd Drive	61.27 feet	1953-1980	DHP Sales listed at this address is tracked in UST database – no violations identified in EDR report
35	D C Auto Electric Co. 2118 North Shepherd Drive	Adjacent	1953-1968	
36	Charlies Service Station 2102 North Shepherd Drive	Adjacent	1935-1980	
37	Hancock J C 2019 North Shepherd Drive	95.67 feet	1935-1940	
38	Foster Joseph T 2018 North Shepherd Drive	61.30 feet	1962-1972	McQuillan Surveying is listed at this address and is an LPST site (discussed in that section of this report) The site is currently vacant and for lease
39	Sharp Automotive 2017 North Durham Drive	Adjacent	1985-1987	
40	Heights Auto Parts and Service Station 813 East 20th Avenue	206.40 feet	1926-1930	
41	Schulz A H 805 East 20th Avenue	132.87 feet	1930	
42	Patterson J C 815 East 20th Avenue	215.64 feet	1926	
43	Dugan Geo Shell Service 2002 North Shepherd Drive	65.78 feet	1944-1962	At the time of the field visit, the site was undergoing demolition and new construction

				Abel Motors is listed at this address and is an LPST site (discussed in that section of this report)
44	North Shepherd Garage 1910 North Shepherd Drive	Adjacent	1935	
45	Shippey S E Service Station 1902 North Shepherd Drive	Adjacent	1953	
46	Freeman Ellis Park WH 647 West 19th Avenue	Adjacent	1930	
47	Thompson Troy Service Station North Shepherd corner of 19th Avenue W	Adjacent	1940	
48	Jorns Supply Station 648 West 19th Avenue	Adjacent	1935-1948	
49	Tune Up Plus 1818 North Shepherd Drive	82.41 feet	1986-2014	Also tracked in the UST database – no violations identified in the EDR report
50	Lemon Auto Service 620 West 19th Avenue	323.11 feet	1962	
51	Lang James 619 West 19th Avenue	426.12 feet	1935-1940	There is also a warehouse listed at this address that is in the UST database – no violations identified in the EDR report
52	Stallones W M 702 West 19th Avenue	88.72 feet	1935	
53	Mathes Mobil Service 1835 North Shepherd Drive	74.04 feet	1948-1977	Houston Alternator is listed at this address and is an LPST site (discussed in that section of this report) The site is now a strip mall with restaurants
54	Walding Oil Co. 1815 North Durham Drive	61.09 feet	1971-2012	Win Auto Sale is listed at this address and is an LPST site (discussed in that section of this report) At the time of the field visit, the business was closed and the building was undergoing demolition
55	Stipp John C 1816 North Shepherd Drive	Adjacent	1940	
56	Jorns Service Station 1814 North Shepherd Drive	Adjacent	1935	
57	Allbrook Service Station 1824 North Shepherd Drive	Adjacent	1940	

58	DC Auto Electric Co. 1819 North Shepherd Drive	Adjacent	1971	
59	Seditas Auto Service 746 West 18th Street	Adjacent	1980-2009	
60	Vogler Norbert C 1717 North Shepherd Drive	Adjacent	1940	
61	Heights Repair Shop 637 West 17th Avenue	149.47 feet	1953-1962	
62	Empire Motor Exchange Serv Sta 1619 North Shepherd Drive	Adjacent	1944-1986	Likely to be part of a single business operation on a large lot with Empire sites at 1605 and 1607 North Shepherd
63	Luke B R 1617 North Shepherd Drive	Adjacent	1935	
64	Empire Motor Exchange 1605 North Shepherd Drive	Adjacent	1962-1968	Likely to be part of a single business operation on a large lot with Empire sites at 1607 and 1619 North Shepherd
65	Empire General Auto Repair 1607 North Shepherd Drive	170.14 - 77.90 feet	1971-2014	Empire Motor Exchange is also listed at this address and is tracked in IHW, RCRA, FINDS, and ECHO database – no violations identified in EDR report Likely to be part of a single business operation on a large lot with Empire sites at 1605 and 1619 North Shepherd
66	Mitehells Service Station 1604 North Shepherd Drive	Adjacent	1935-1953	A former used car lot is listed at this address and is an LPST site (discussed in that section of this report) The site is now Eagle Hand Wash and Car Detail
67	Costal Gulf 1535 North Durham Drive	Adjacent	2005-2008	Champs Auto Sales is also listed at this address and is in the FINDS database – no violations identified in the EDR report
68	Valero Energy Station 1544 North Shepherd Drive	61.22 feet	2011	Corner Store 2591 is also listed at this address and is tracked in the UST database - no violations identified in the EDR report
69	SNS Shop 1511 North Shepherd Drive	Adjacent	1989-1993	
70	Coastal Transmission Inc. 1231 West 15th Street	Adjacent	1997-2000	
71	Klander Alvin 1510 North Shepherd Drive	Adjacent	1935	

72	Texas Motor Garage 1416 North Shepherd Drive	Adjacent	1962	
73	Mitchells Automotive Service 1404 North Shepherd Drive	Adjacent	1948	
74	Kim Bro Tone Up Co. 1327 Dorothy Street	181.39 feet	1975	Also site of Romair Rug Co. historic dry cleaner
75	Autos Venegas 1321 North Durham Drive	Adjacent	2006-2014	
76	Bowmans Service Station 1323 North Shepherd Drive	Adjacent	1935	
77	North Shepherd Drive Service Station 1321 North Shepherd Drive	Adjacent	1940	
78	Griffin Service Station 1301 North Shepherd Drive	75.85 feet	1935	
79	P and J Garage 1311 North Shepherd Drive	Adjacent	1948-1962	
80	Harris Joseph A 1306 North Shepherd Drive	Adjacent	1940	
81	Galena Pk Msnry Bp 1210 West 13th Street	212.87 feet	1992-1995	
82	A+ Transmission 1213 North Shepherd Drive	Adjacent	1994-2000	
83	Eleventh and Shepherd Gulf Service Station 1102 North Shepherd Drive	Adjacent	1962-1990	Chevron is also listed at this address and is tracked in the UST database - no violations identified in the EDR report
84	Quaglino Conoco Service Station 1101 North Shepherd Drive	61.29 feet	1962-1975	
85	National Cnvenience Stores, Inc. 1421 West 11th Street	204.81 feet	1996-2013	Valero Corner Store 2474 is listed at this address and is an LPST site (discussed in that section of this report) The site is now Title Max
86	National Cnvenience Stores, Inc. 1420 West 11th Street	243.19 feet	1989-1995	
87	Everitt J R Texaco Station 1049 North Shepherd Drive	Adjacent	1962-2008	Shepherd ET is listed at this address and is an LPST site (discussed in that section of this report) The site is now a Kroger gas station

88	Exxon Oil and Refining Co. Service Station 1048 North Shepherd Drive	Adjacent	1962-1986	Exxon RS 67233 is listed at this address and is an LPST site (discussed in that section of this report) This site is now a Mattress Firm Super Center
89	AAA Shamrock Inc. 1018 North Shepherd Drive	Adjacent	1987-1988	
90	Guss Mobile Station 1004 North Shepherd Drive	Adjacent	1962	Also listed as address of historic dry cleaner (Merchant Park Cleaners)
91	Liban Enterprise Inc. 1002 North Shepherd Drive	Adjacent	2014	
92	Exxon Corporation 1003 Nashua Street	244.79 feet	1998	
93	Meineke Discount Muffler Shop 932 North Shepherd Drive	60.86 feet	1975-2014	
94	Campo Juan M 817 North 7th Street	180.84 feet	1935	
95	Four Point Service Station 630 North Shepherd Drive	Adjacent	1948	
96	Gulf Coast Hose 600 North Shepherd Drive		2008-2010	Marvest, Inc. is also listed at this address and is tracked in RCRA, FINDS, and ECHO database – no violations identified in EDR report
97	Walco Service Station 2203 Durham Avenue	Adjacent	1968-2008	Kerr McGee 9031 is also listed at this address and is tracked in the UST database - no violations identified in the EDR report
98	City Auto Glass 4802 Larkin	Adjacent	1976-2014	
99	Forston Bros. Service Station 4803 Larkin	Adjacent	1930	
100	Mauke Bros. Service Station 4801 Larkin	Adjacent	1940	
101	Conrad Service Station 2117 Shepherd Drive	82.70 feet	1953-1962	
102	MC Whirter Geo M 2115 Shepherd Drive	95.77 feet	1944-1948	
103	Midas Muffler Shop 2101 Shepherd Drive	182.95 feet	1962-1997	
104	C and J Service Station 2120 Shepherd Drive	163.31 feet	1944-2013	The site was redeveloped with new (2014) construction for Johnstone

				Johnstone Supply Warehouse is listed at this address and is an LPST site (discussed in that section of this report) ABC Auto Parts is listed at this address and is an IHWCA site (discussed in that section of this report) A VCP site is listed at this address (discussed in that section of this report)
105	Walding Enterprises 2102 Shepherd Drive	182.73 feet	1953-1962	
106	ALS Texaco 2015 Shepherd Drive	319.26 feet	1972-2007	The site has been redeveloped with a Cane's restaurant Dons Texaco Inc. is listed at this address and is an LPST site (discussed in that section of this report)
107	Lampasas Service Station 2002 Shepherd Drive	381.12 feet	1940-1953	
108	Falcon Exxon 4710 Katy Freeway	415.25 feet	1973-1990	The site was redeveloped in 2012 and is now the Texas Orthopedic and Spinal Institute RAS 6 3889 is listed at this address and is an LPST site (discussed in that section of this report)

Table 12 (EDR Report, December 18, 2017.)

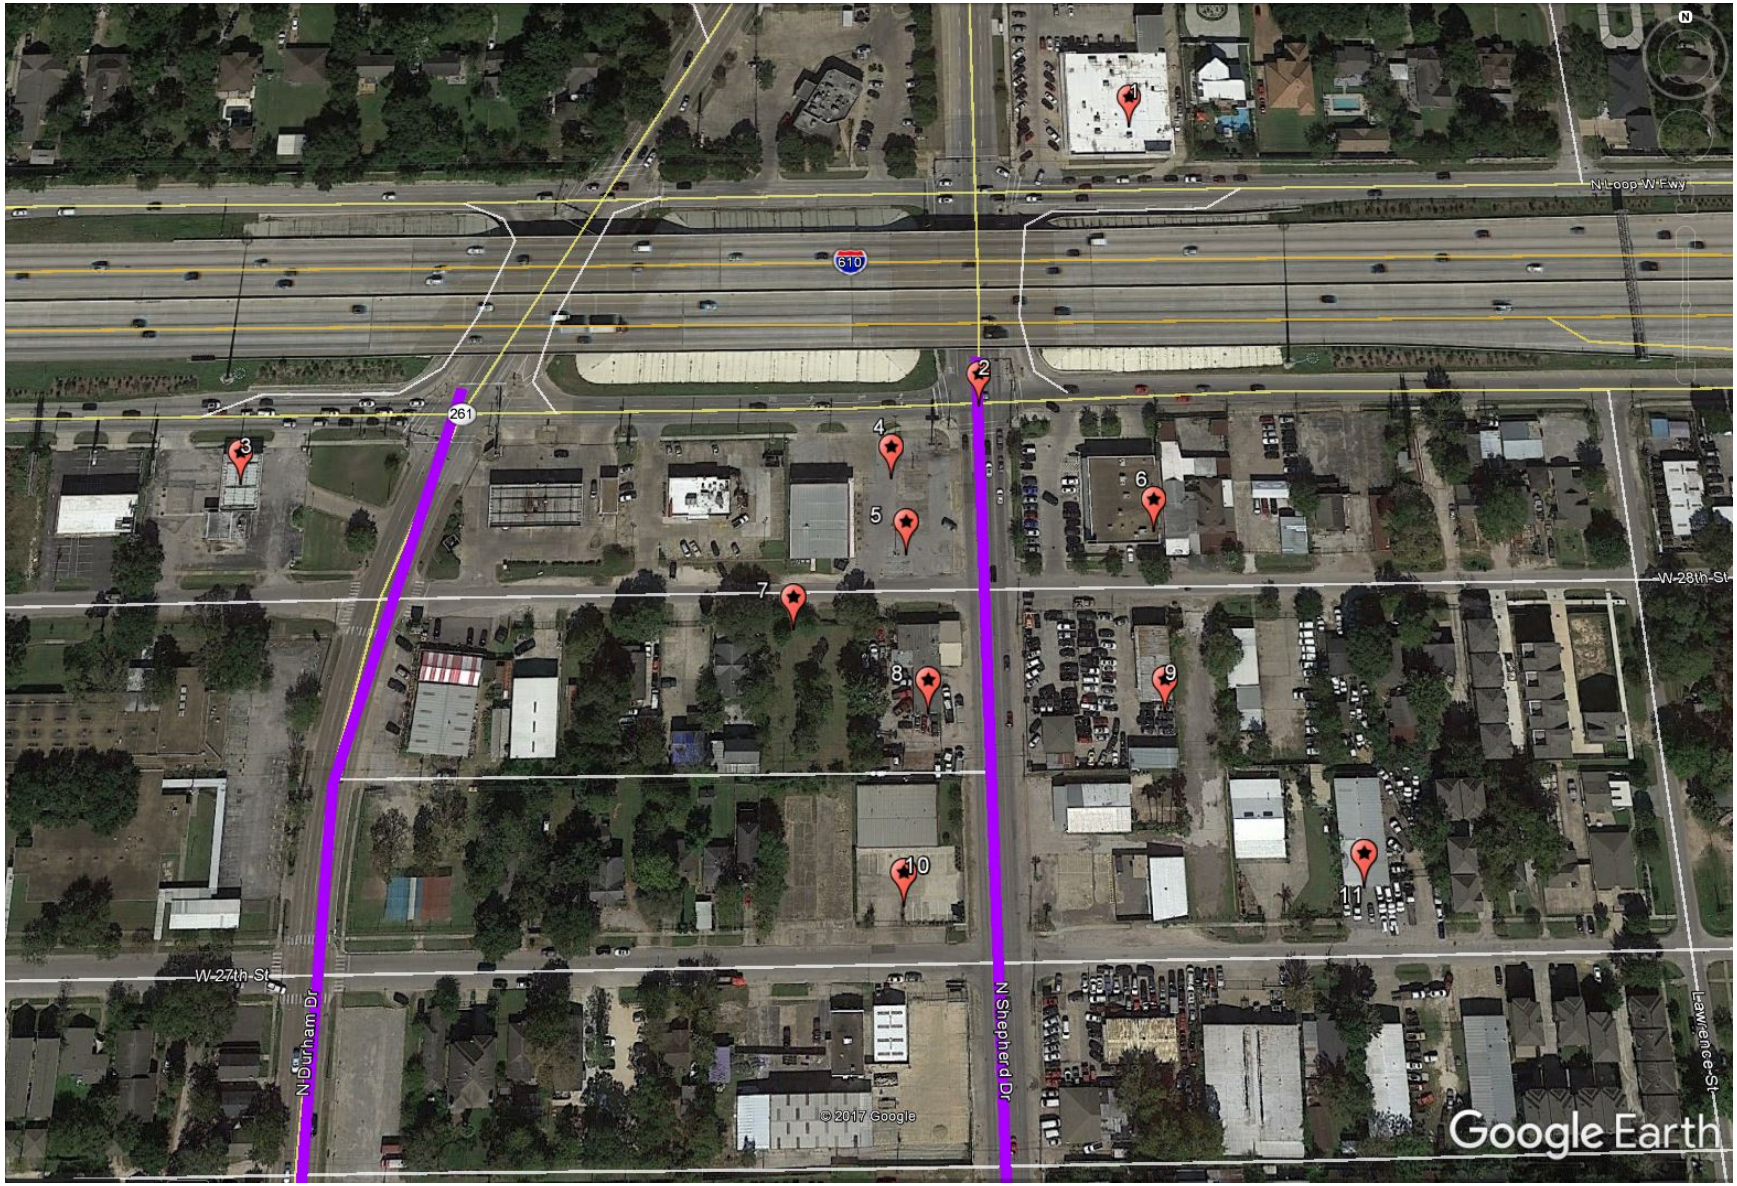

Figure 38 EDR Historic Auto Sites #1-11

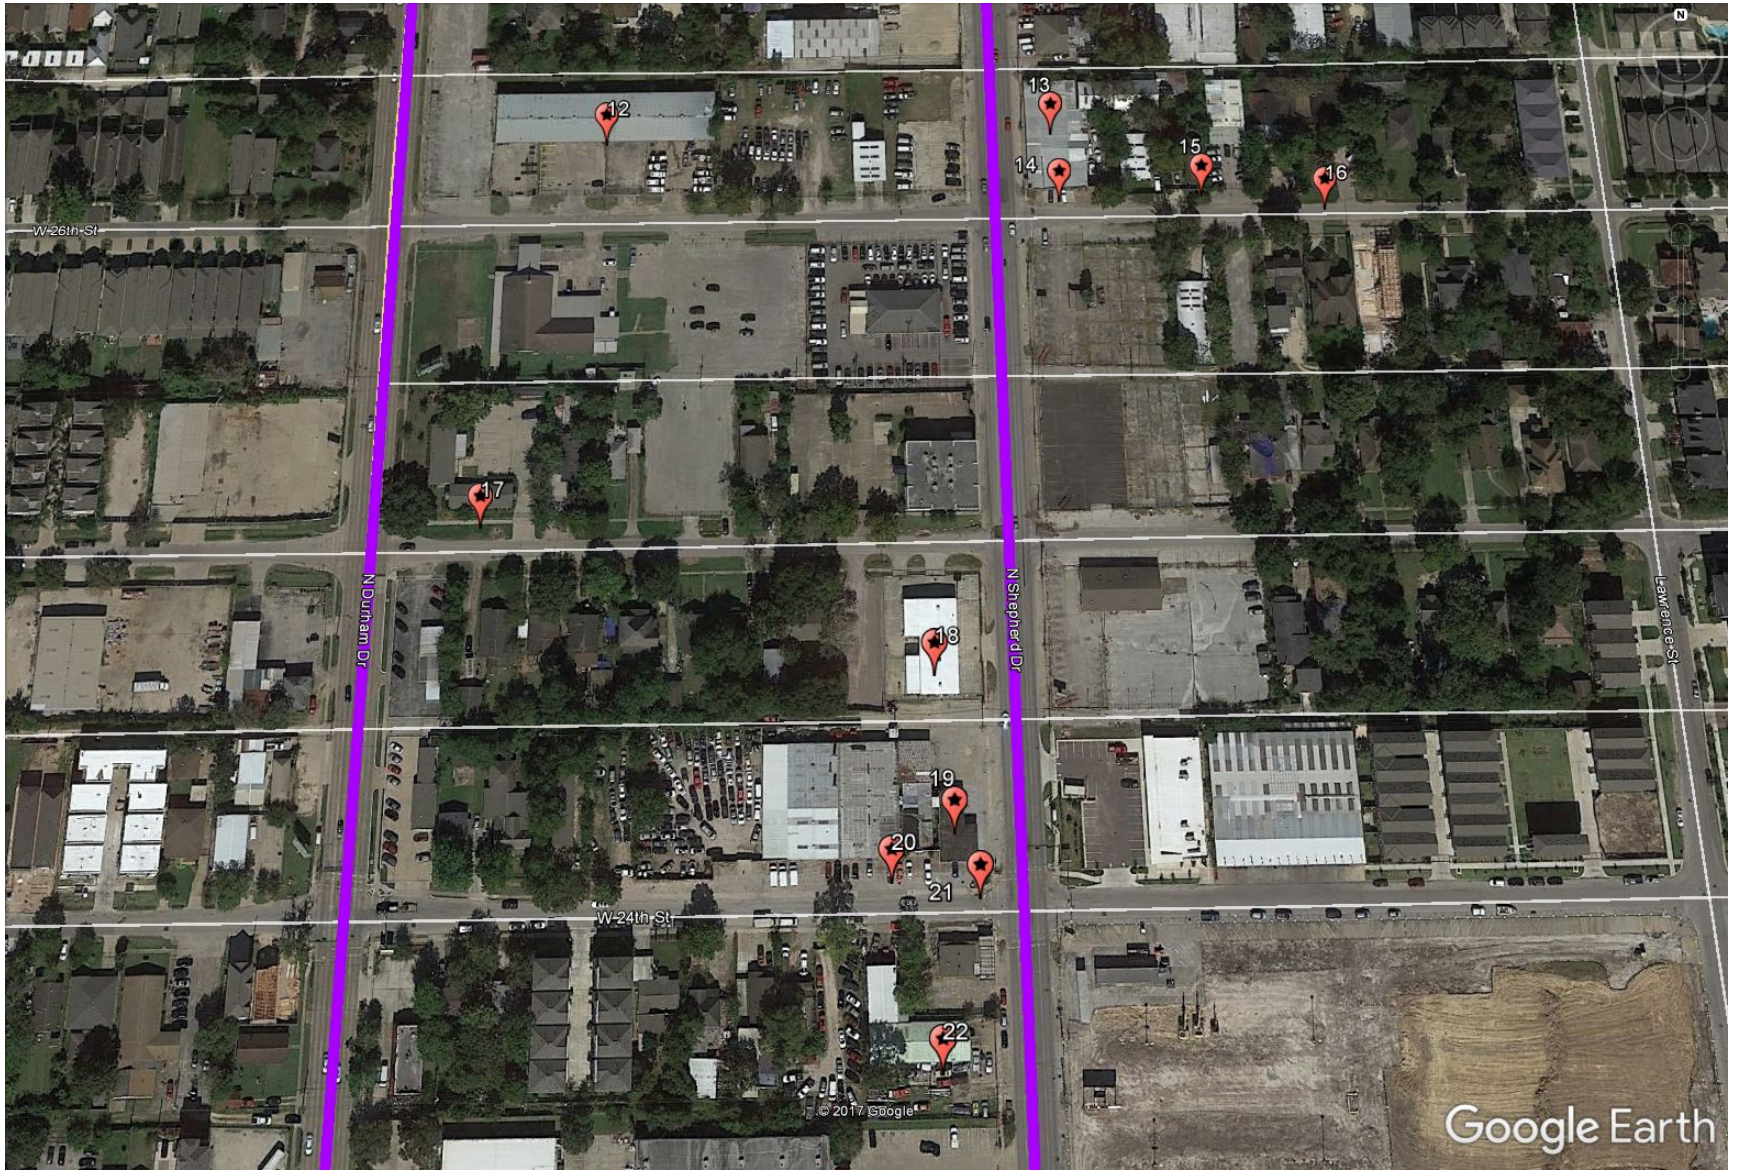

Figure 39 EDR Historic Auto Sites #12-22

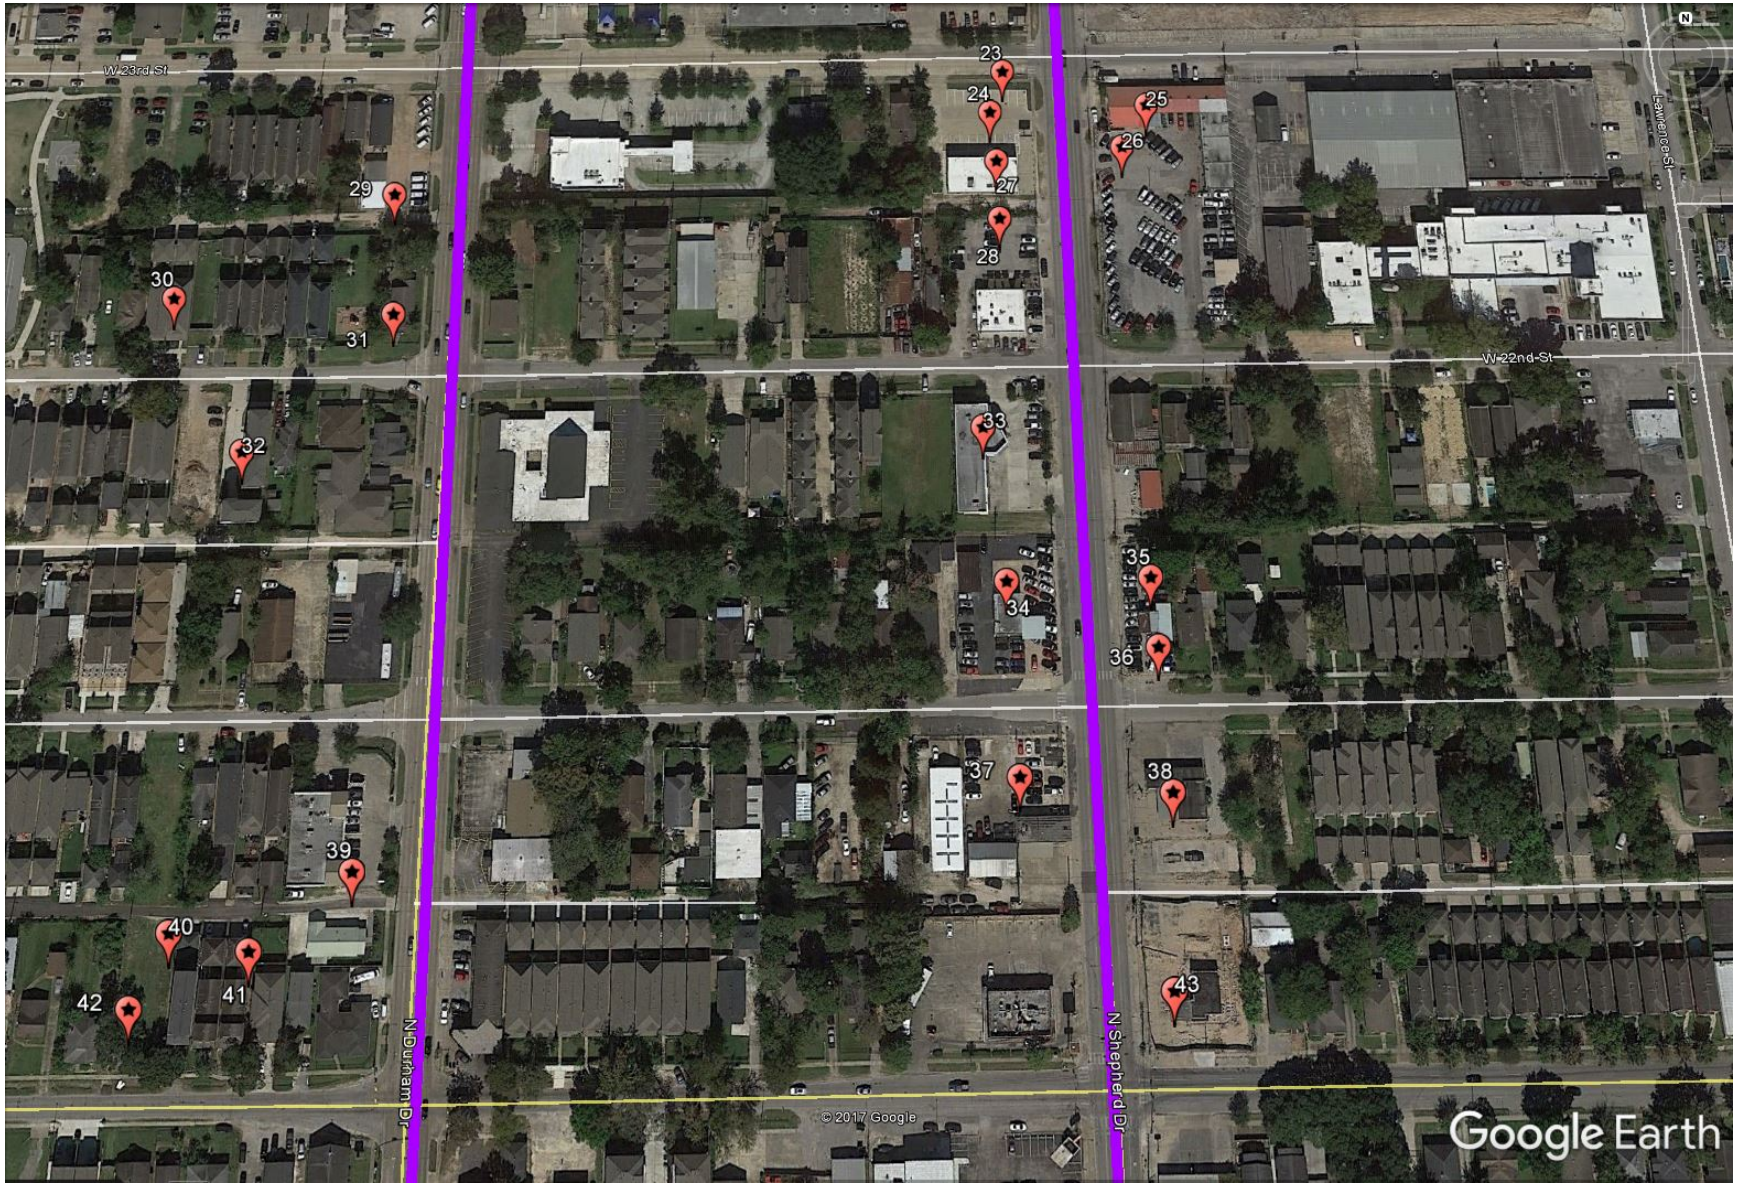

Figure 40 EDR Historic Auto Sites #23-43

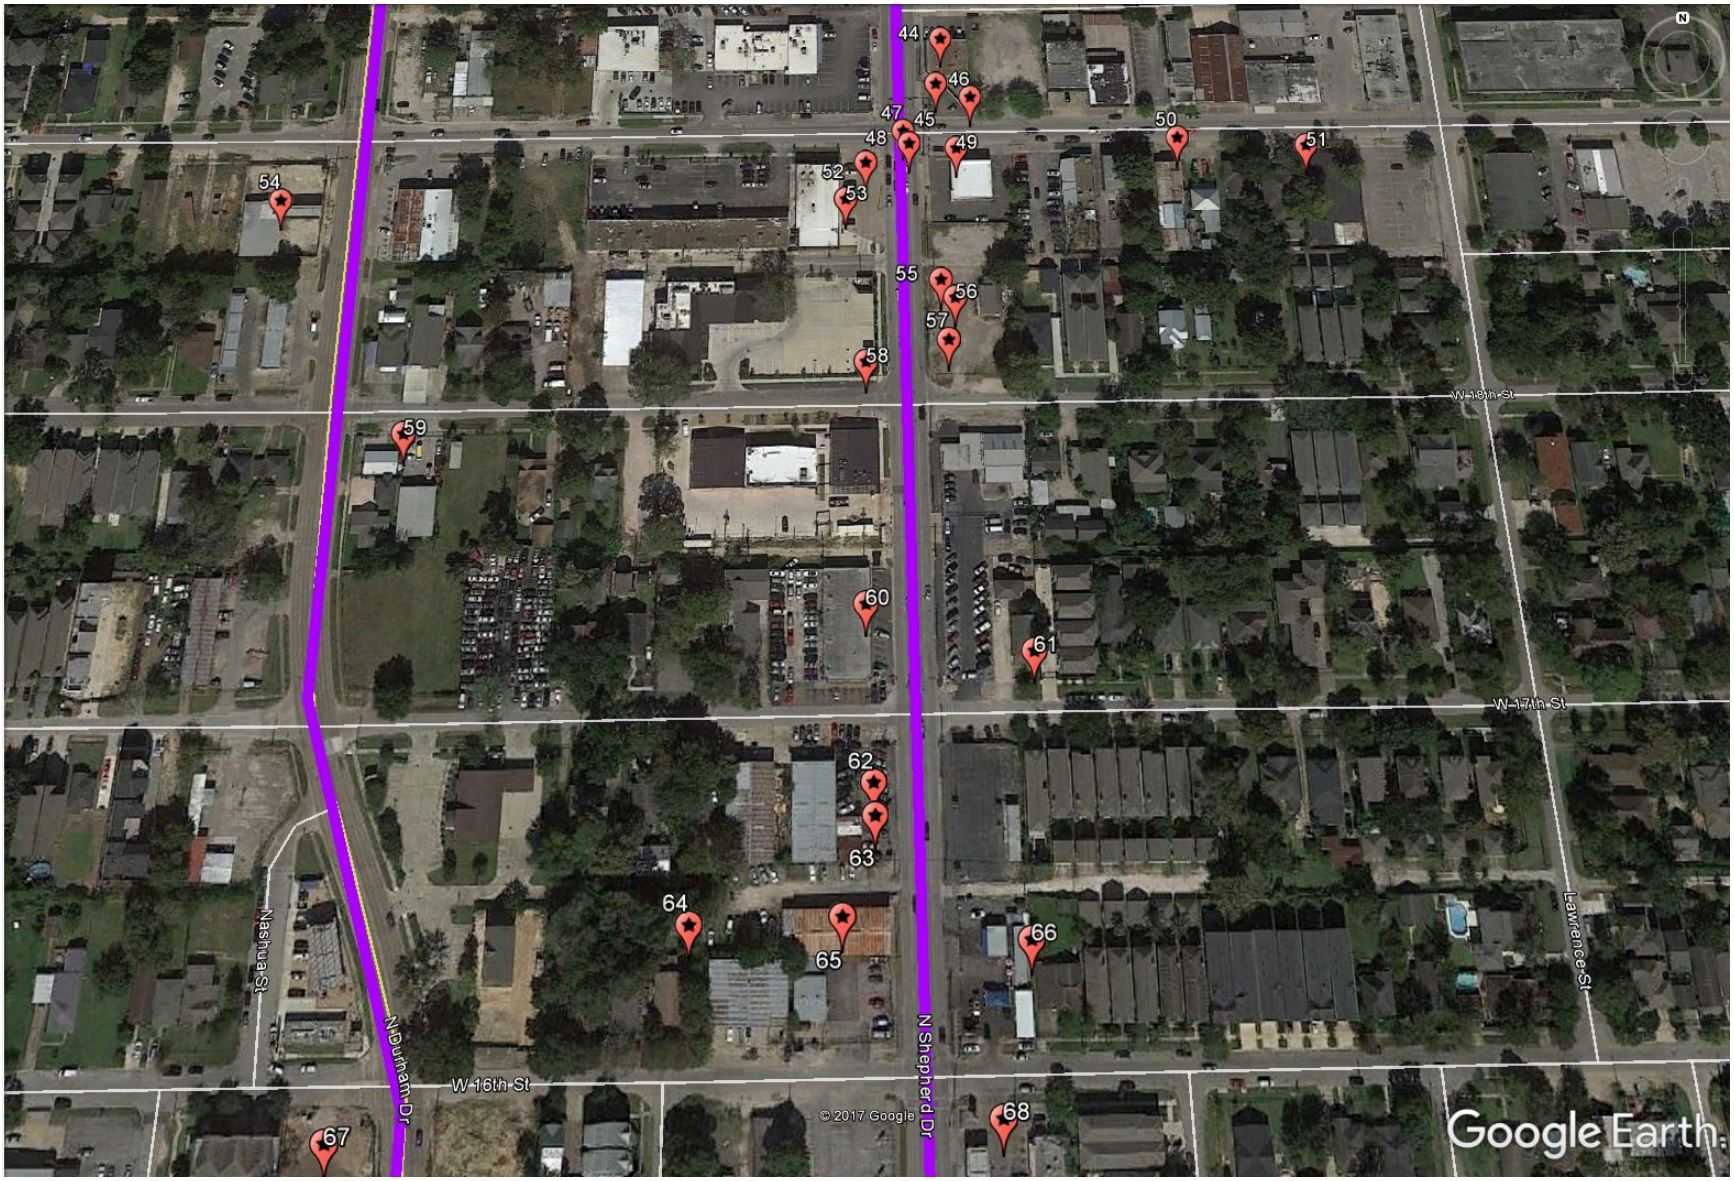

Figure 41 EDR Historic Auto Sites #44-68

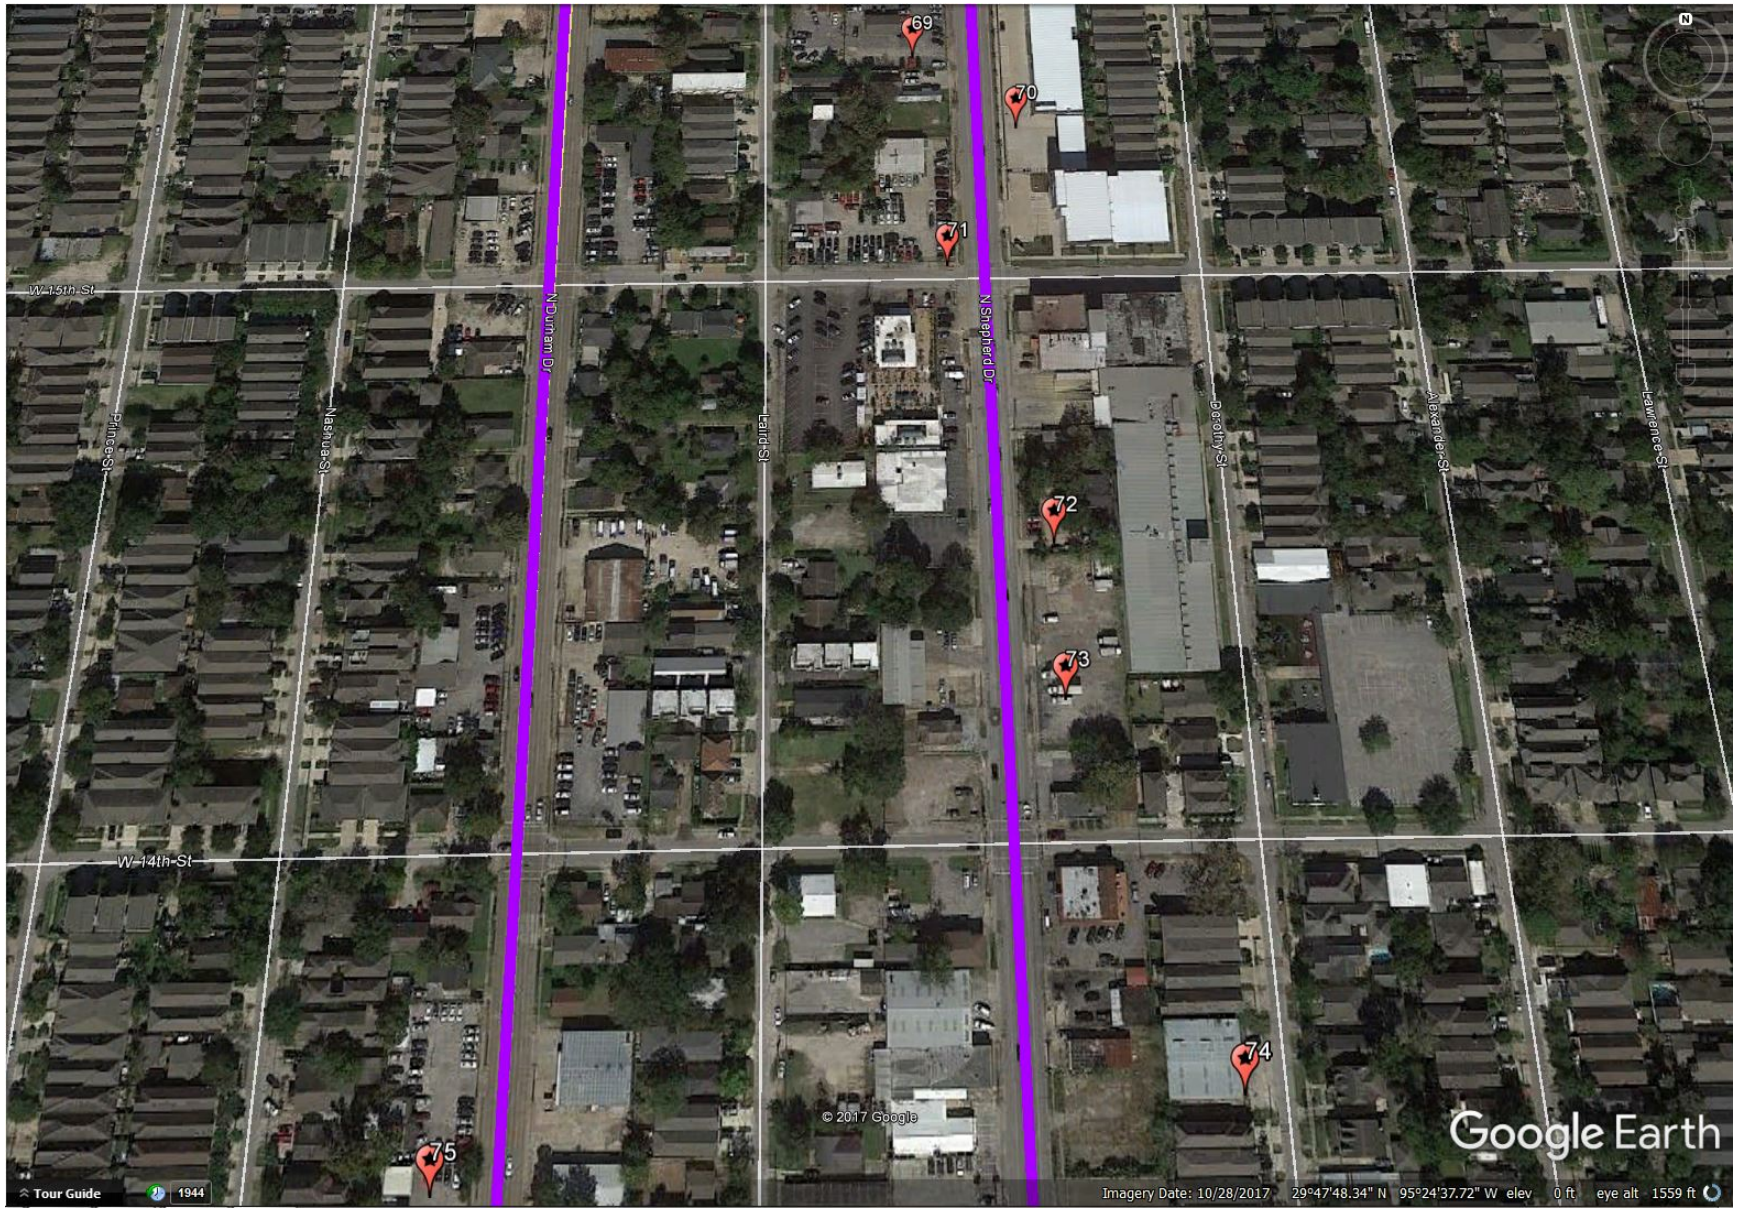

Figure 42 EDR Historic Auto Sites #69-75

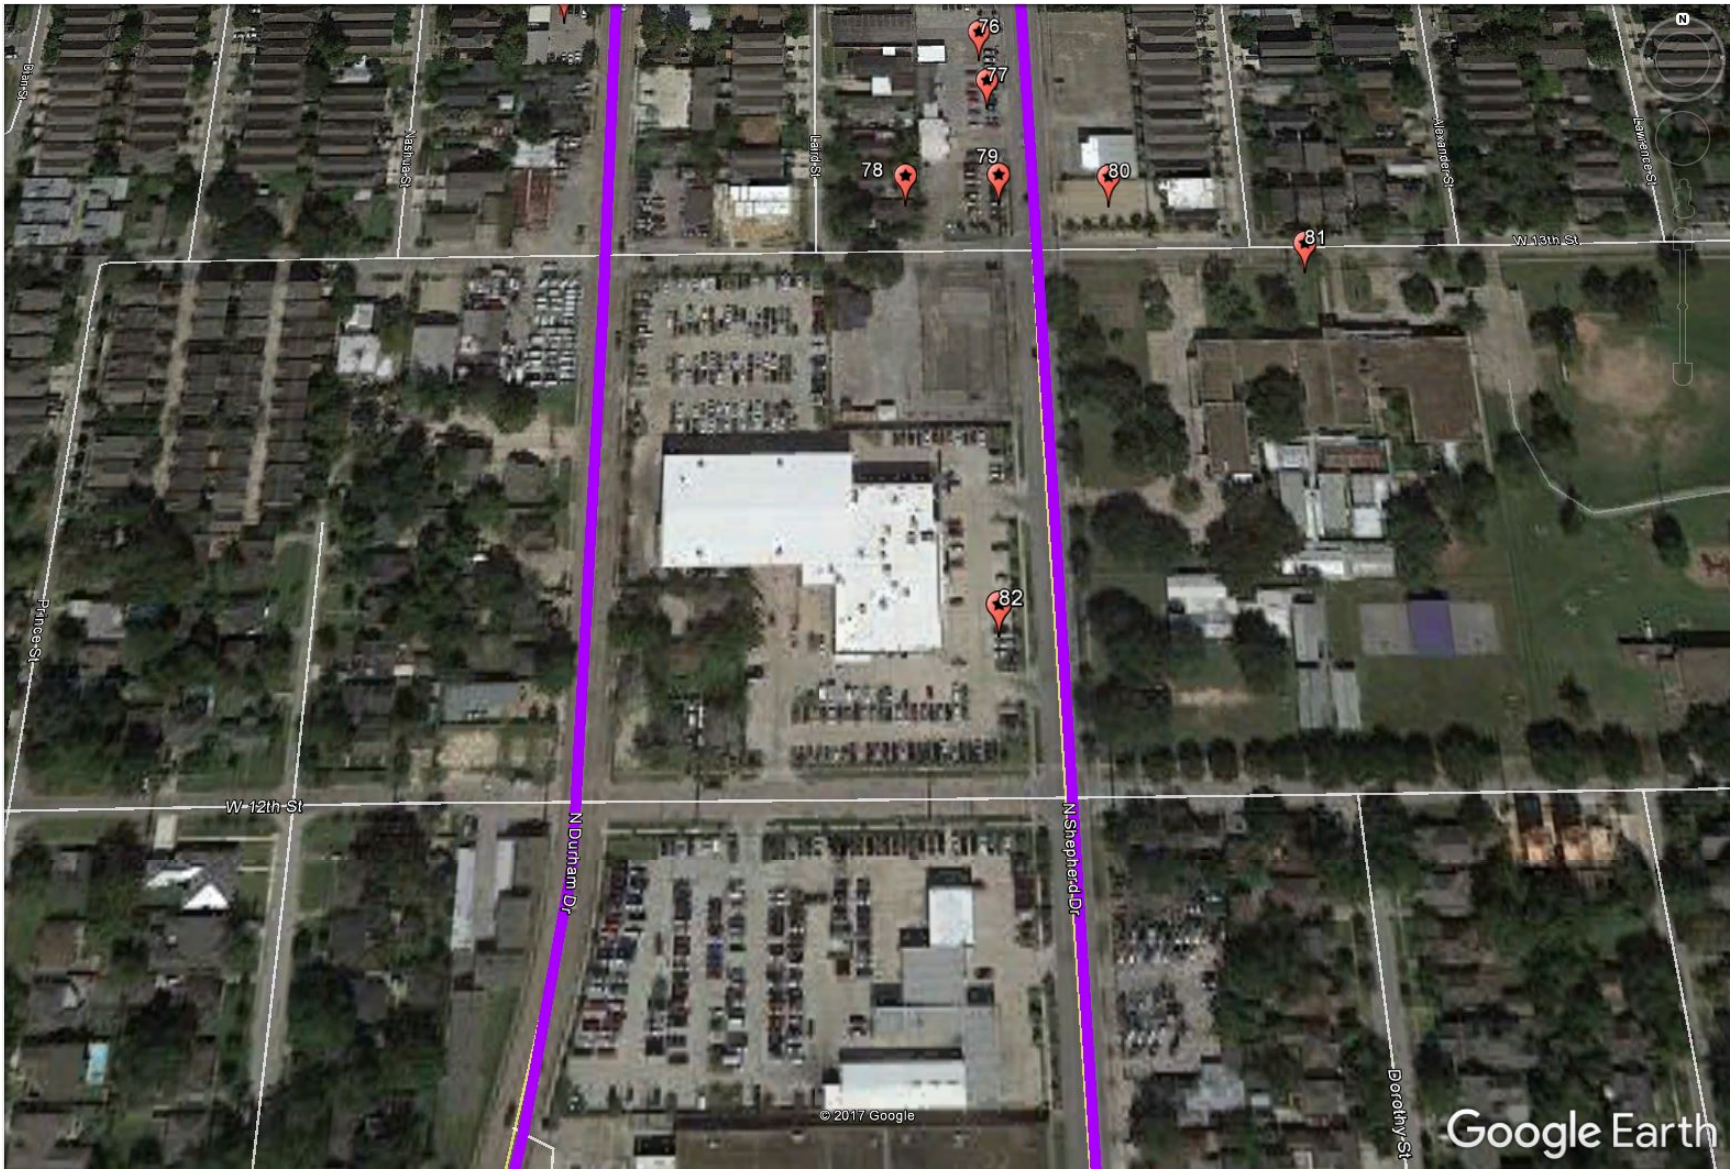

Figure 43 EDR Historic Auto Sites #76-82

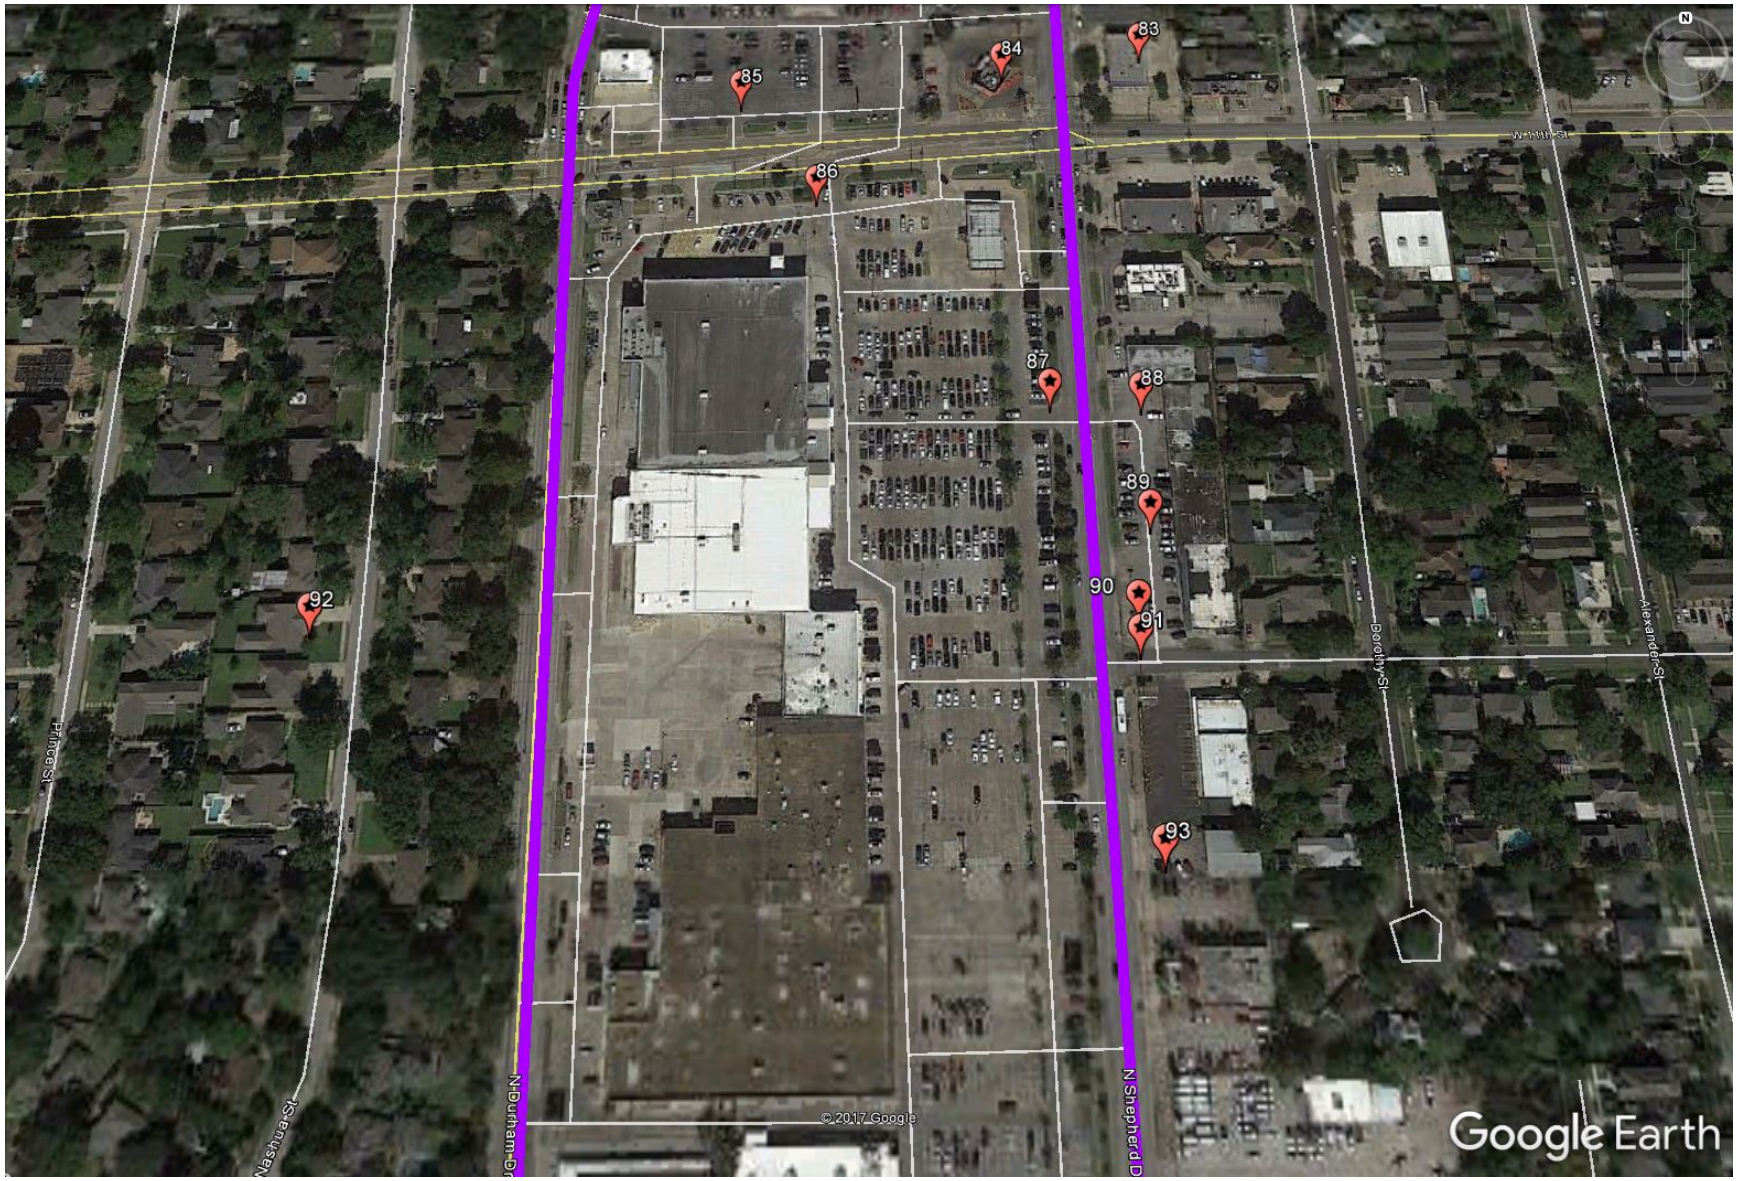

Figure 44 EDR Historic Auto Sites #83-93

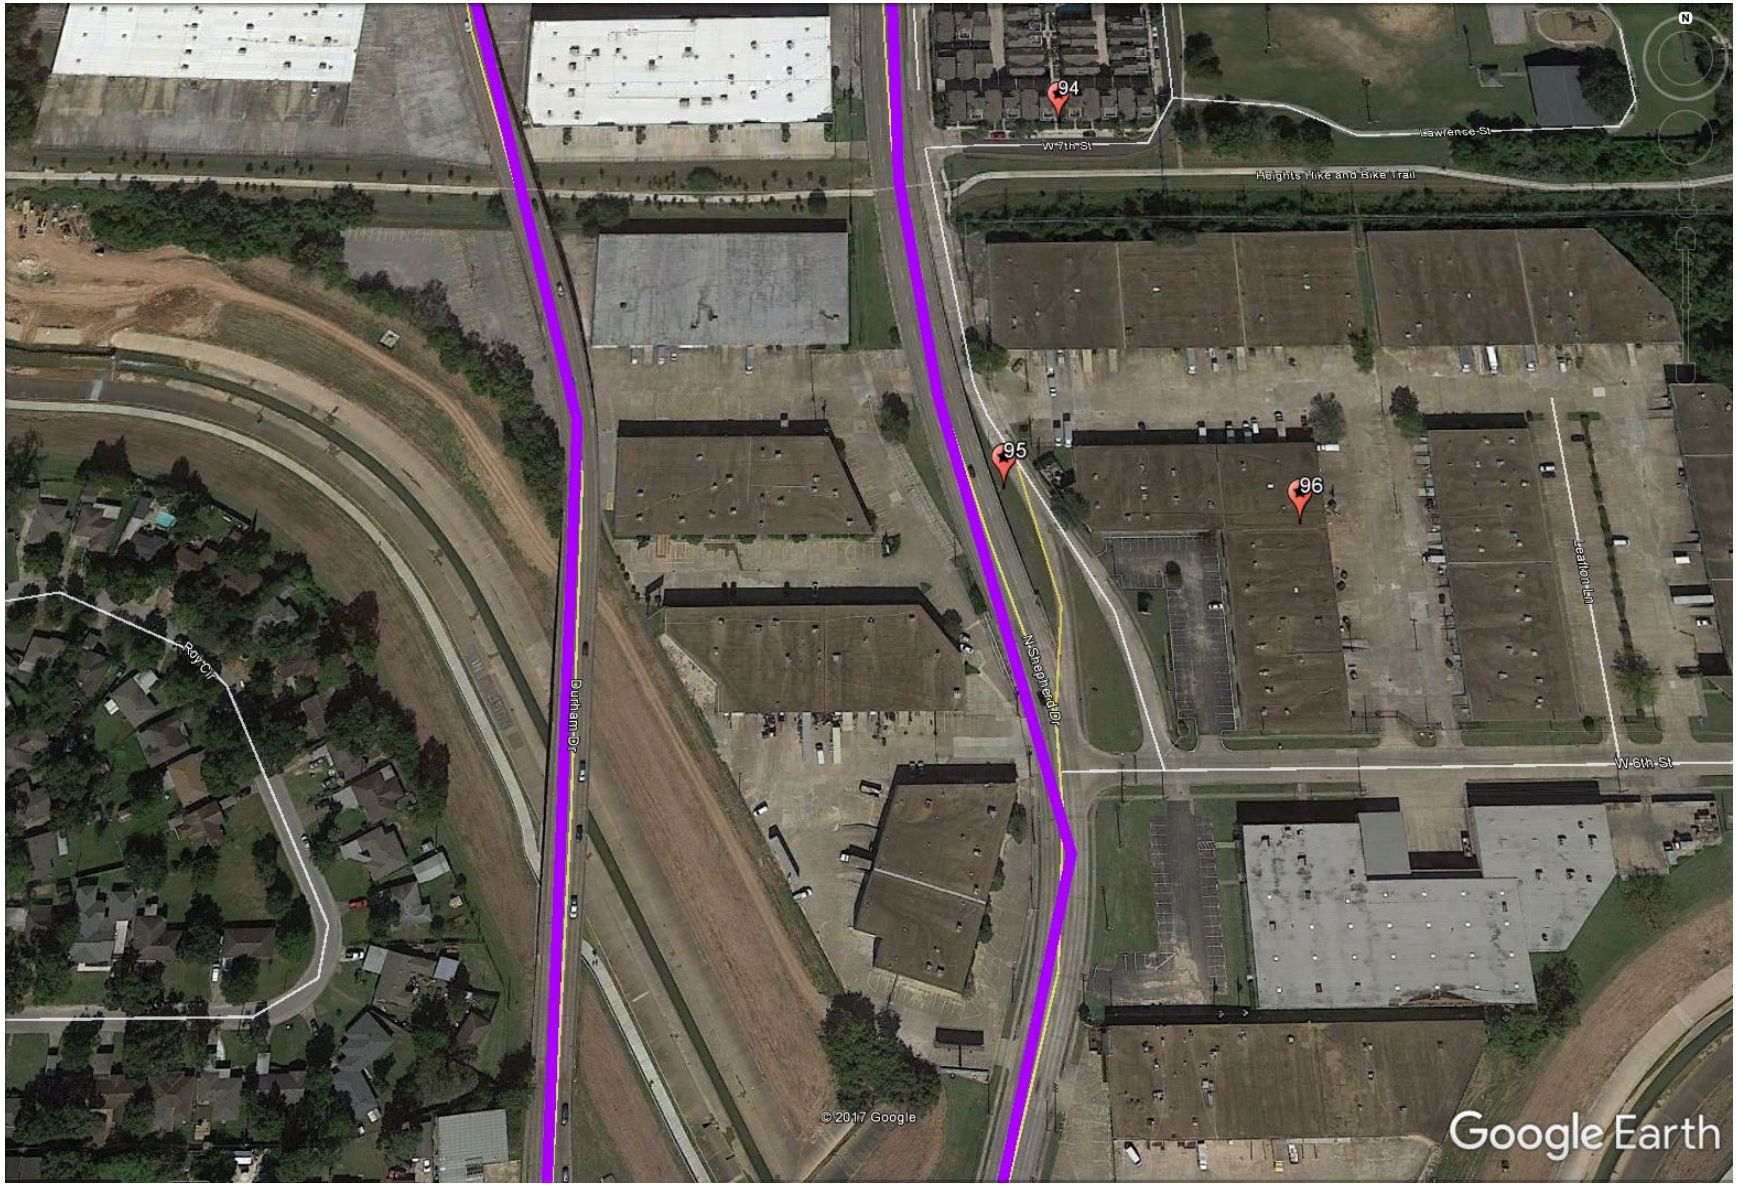

Figure 45 EDR Historic Auto Sites #94-96

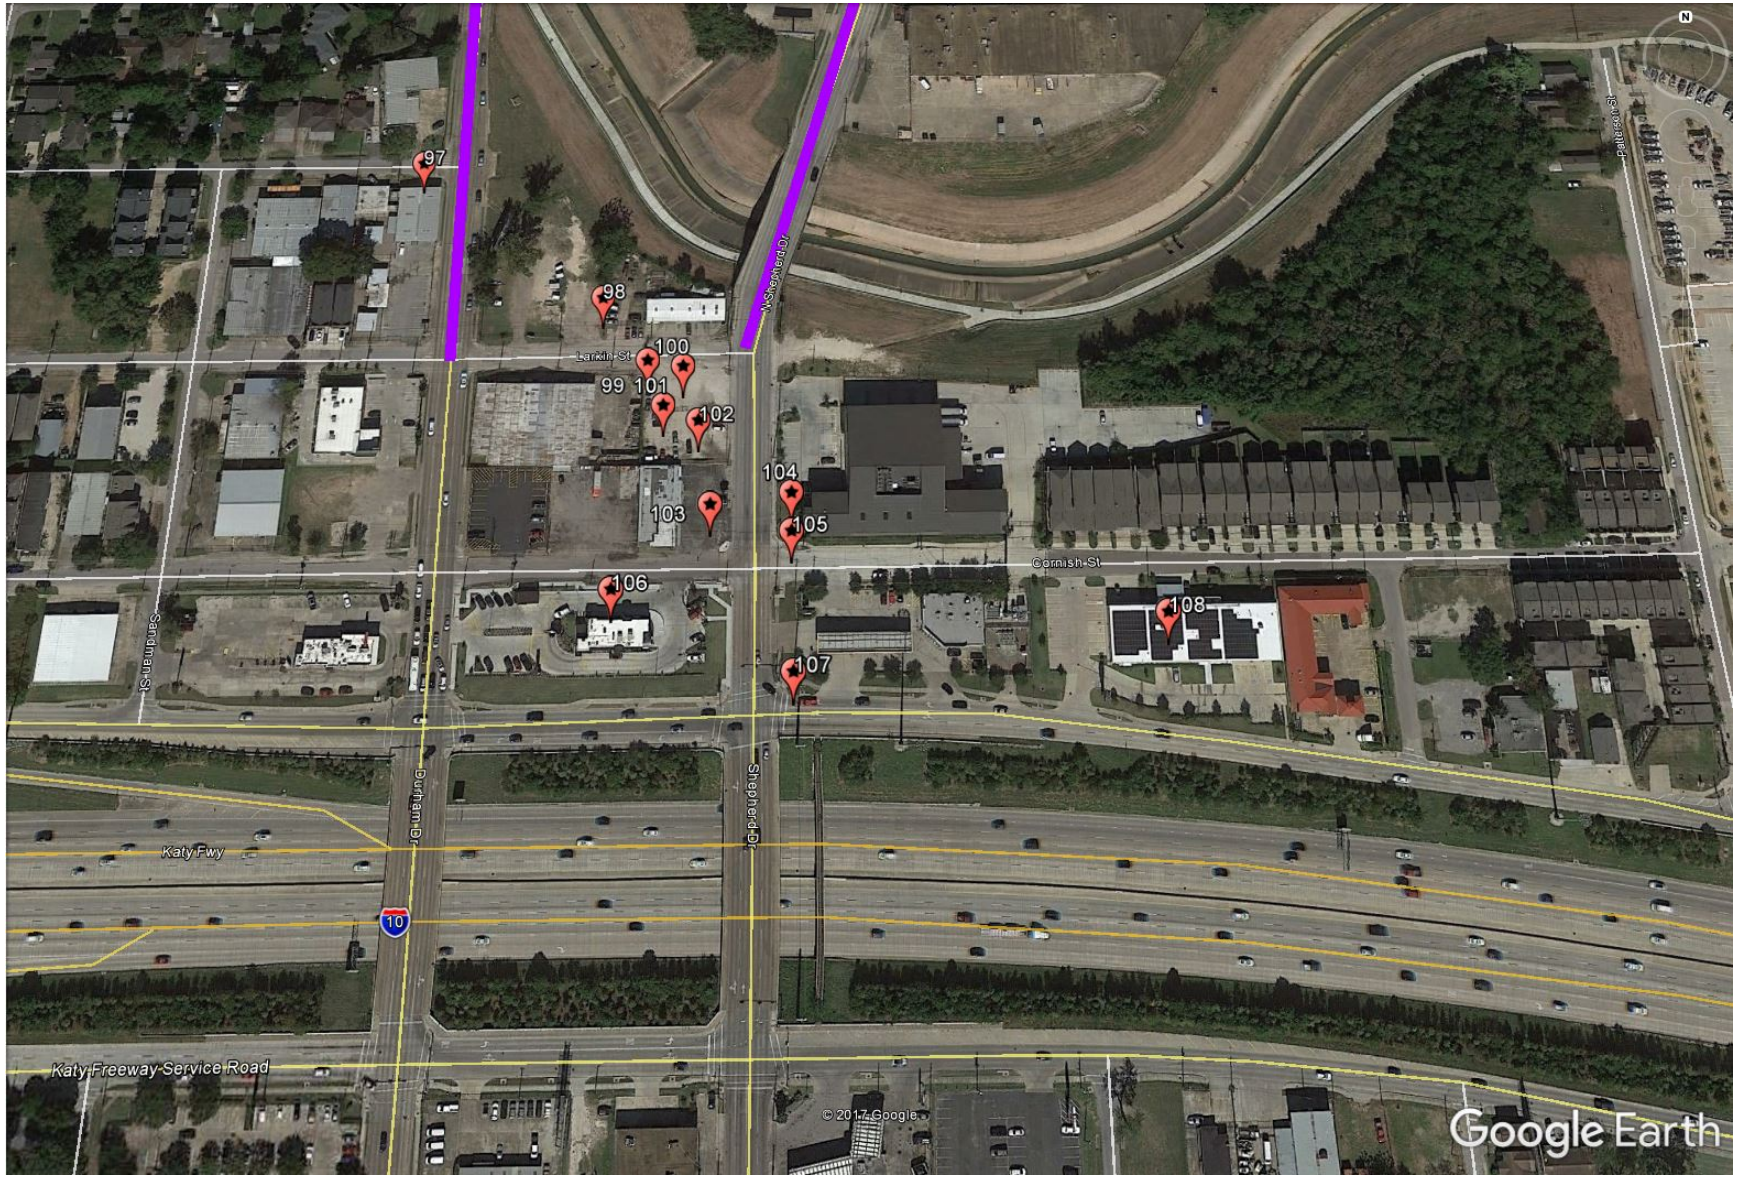

Figure 46 EDR Historic Auto Sites #97-108

EDR Historic Dry Cleaners

EDR has searched selected national collections of business directories and listings of potential dry cleaner sites to create a database of historic sites. The categories reviewed include, but are not limited to, dry cleaners, cleaners, laundry, laundromat, cleaning/laundry, wash & dry etc. This database is considered HRHR.

Sites within 500 feet of the project corridor are identified in Table 13 and Figures 47 through 51.

Historic Dry Cleaners (EDR)

MAP #	SITE	DISTANCE FROM PROJECT CORRIDOR	KNOWN YEARS OF OPERATION	OTHER ENVIRONMENTAL RECORDS
1	Garden Oak Cleaners 2915 North Shepherd Drive	167.25 feet	1948-1986	
2	Monarch Cleaning and Laundry 2815 Shepherd Drive	Adjacent	1948	
3	Mauler Cleaners and Laundry 2616 North Shepherd	78.41 feet	1962-1975	
4	Master Cleaners 2613 North Shepherd Drive	Adjacent	1948-1953	
5	Lily Cleaners 2429 North Shepherd Drive	Adjacent	1948	
6	Lily Cleaners 2427 North Shepherd Drive	Adjacent	1953	
7	Wasco May Laundry Coin-Op 2406 North Shepherd Drive	Adjacent	1975-1986	
8	Guess Cleaners 2021 North Durham Drive	60.47 feet	2006-2010	
9	Frank Dale F Carpet Service 710 West 21st Avenue	158.78 feet	1962	
10	Master Cleaners and Laundry 745 West 20th Avenue	124.37 feet	1968-1971	
11	Clayton Cleaners 730 West 19th Street	217.49 feet	1962-2005	This site is also listed in the IHW and Dry Cleaner databases. The site is registered as a drop station in the Dry Cleaner database, meaning no dry cleaning is done on site. It is listed as a non-industrial waste generator in the IHW database. There are no violations identified in the EDR report.

12	Texas Dry Clean 722 West 19th Street	215.60 feet	2014	The site is registered as a drop station in the Dry Cleaner database, meaning no dry cleaning is done on site.
13	Imperial Rug Cleaners 1711 North Shepherd Drive	63.65 feet	1948	
14	Orchid Cleaners 1709 North Shepherd Drive	Adjacent	1948-1962	
15	George Jas 2305 Nashua	61.99 feet	1926	
16	Serres Ed Place 1508 North Shepherd Drive	Adjacent	1948	
17	Automatic Laundry Shop 1506 North Shepherd Drive	Adjacent	1948-1953	
18	Fourteenth Avenue Cleaners 1402 North Shepherd Drive	Adjacent	1935-1940	
19	Fourteenth Avenue Cleaners 1400 North Shepherd Drive	62.84 feet	1948-1986	
20	Fourteenth Avenue Cleaners 1211 West 14th Avenue	97.60 feet	1930	
21	Romair Rug Co. 1327 Dorothy	181.39 feet	1940-1962	Also site of Kim Bro historic auto station
22	Sparkle Cleaners 1330 North Shepherd Drive	Adjacent	1953-1962	
23	Presto Cleaners 1423 West 13th Avenue	76.52 feet	1930	
24	Big Bills Washeteria 1311 West 11th Avenue	Adjacent	1975-1980	This site is also listed as an Autozone that is tracked in the FINDS database – no violations were listed in the EDR report
25	Dry Clean Super Center 1223 West 11th Street	93.27 feet	2014	This site is listed in the Dry cleaner, IHW, RCRA, FINDS, and ECHO databases. It is a CESQG. There is a violation identified in the EDR database. The site is discussed in the Dry Cleaner section of this report.
26	Space Cleaners 1011 Nashua Street	246.39 feet	1997-2003	
27	Piazzas Cleaners and Laundry 1011 North Shepherd Drive	Adjacent	1962	
28	Merchant Park Cleaners 1004 North Shepherd Drive	Adjacent	1968-1975	This site is also listed as the historic auto station site Guss Mobile Station
29	EKV Corporation 946 North Shepherd Drive	92.68 feet	2003-2009	This site is also listed as Joeys Engine and is tracked in the IHW, RCRA, FINDS, and

				ECHO databases – no violations were identified in the EDR report. The site is also listed as Fashion Touch in the Dry Cleaner database; it is discussed in more detail in that section of this report.
30	Presto Drapery Service Inc. 580 North Shepherd Drive	Adjacent	2005-2014	
31	Family Cleaners 502 North Shepherd Drive	Adjacent	1962	

Table 13 (EDR Report, December 18, 2017.)

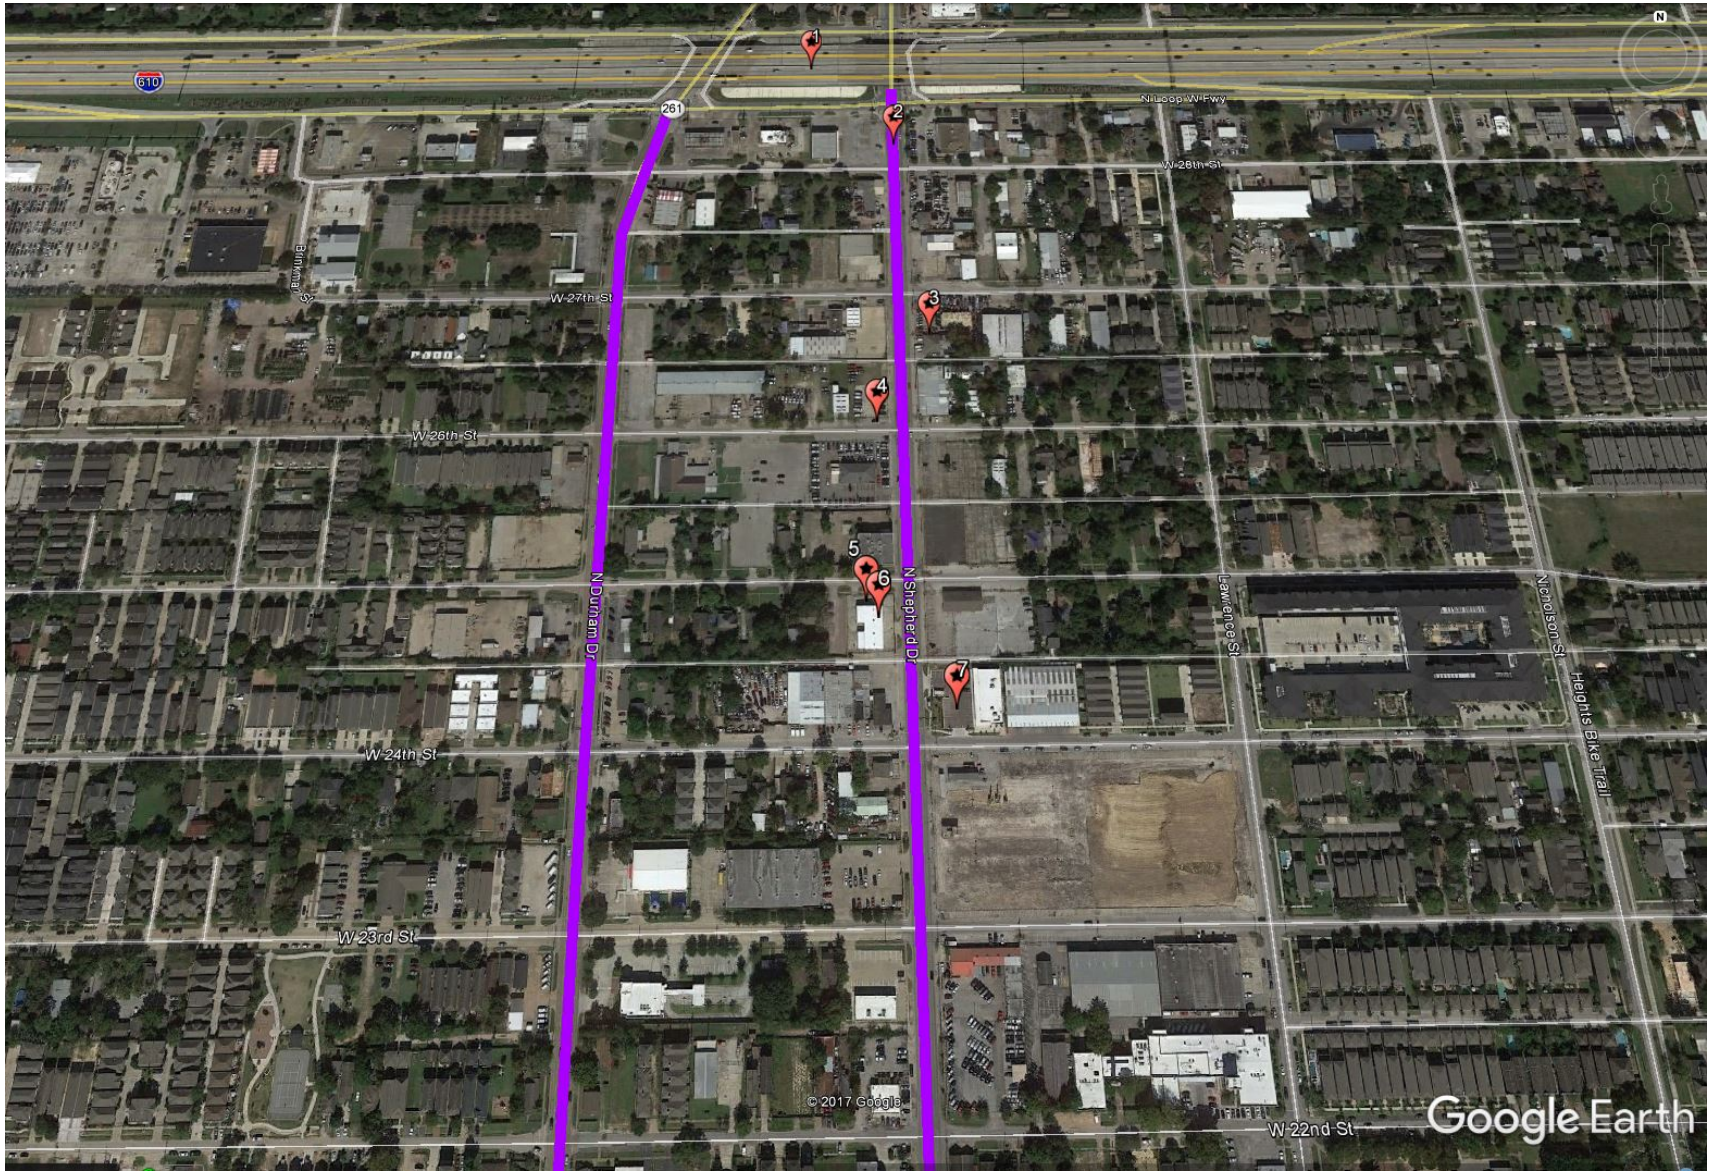

Figure 47 EDR Historic Dry Cleaner Sites, #1-7

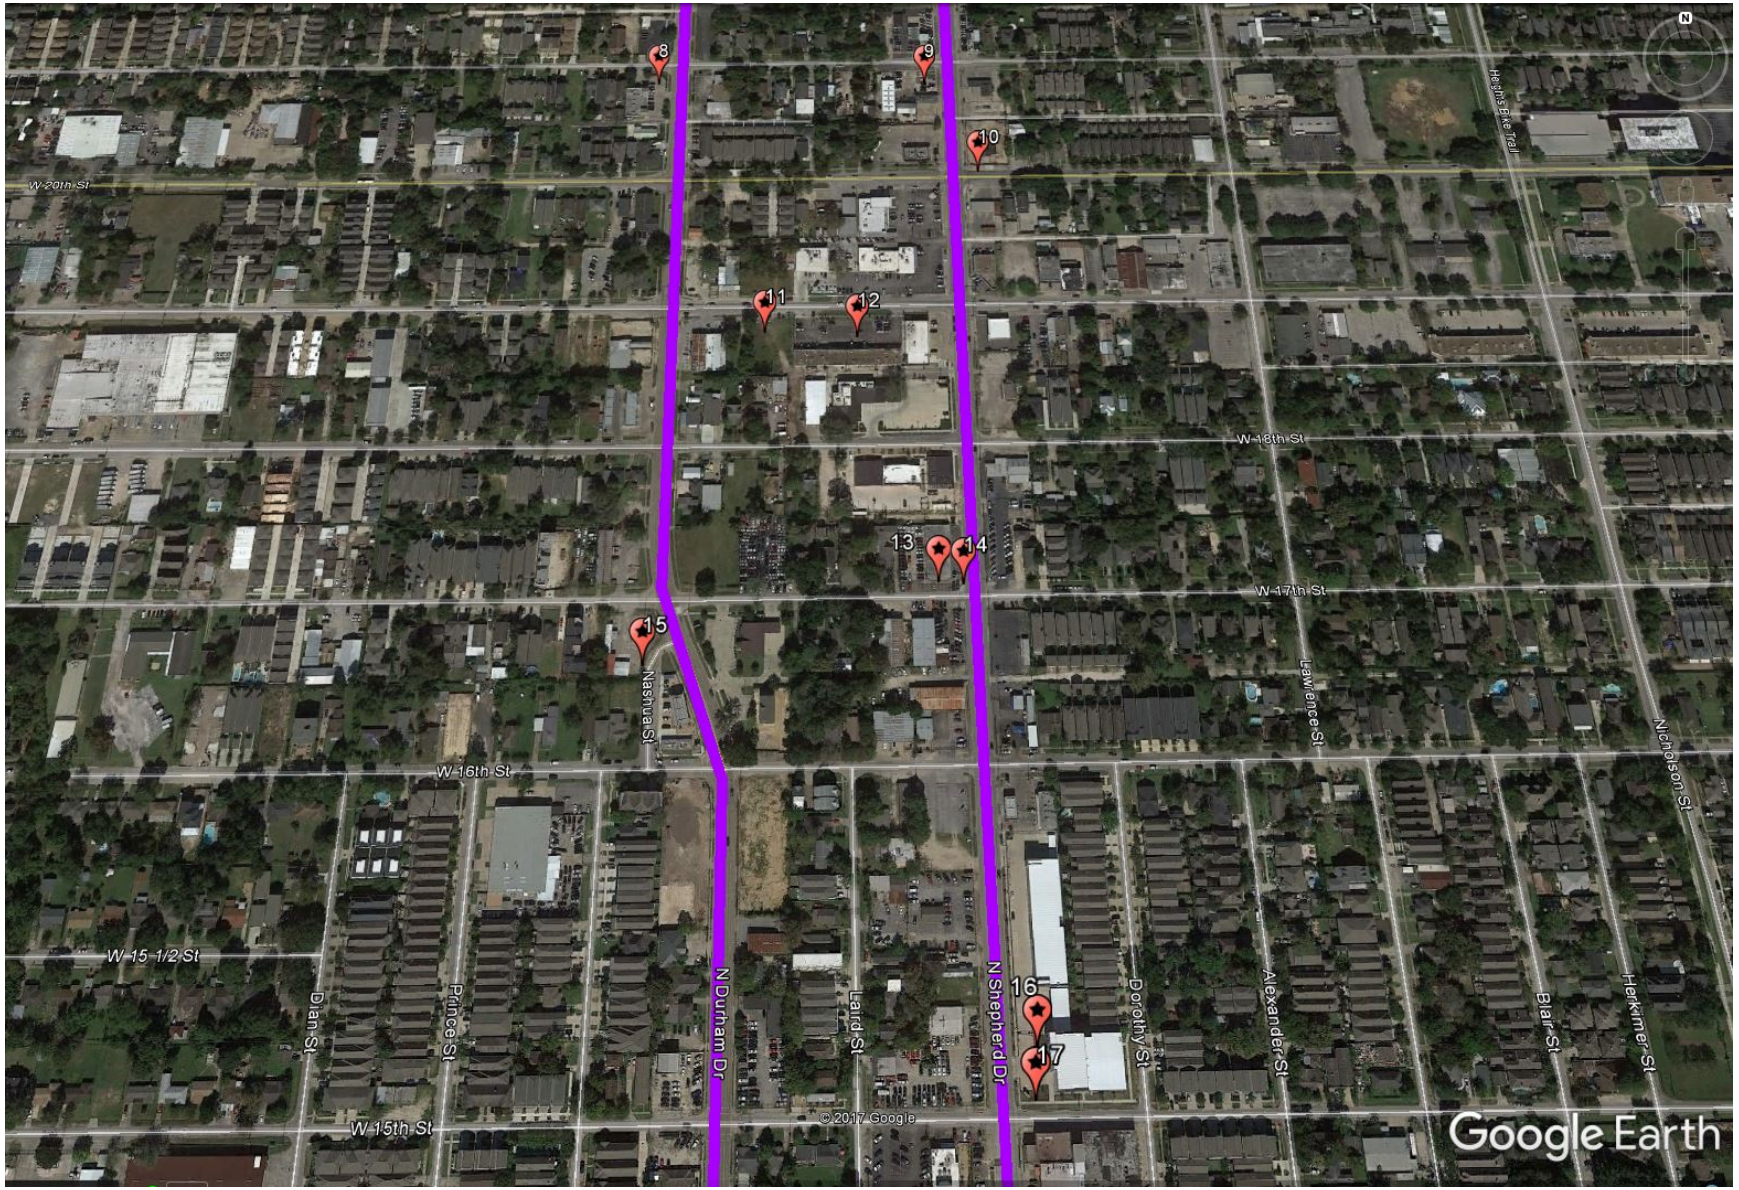

Figure 48 EDR Historic Dry Cleaner Sites, #8-17

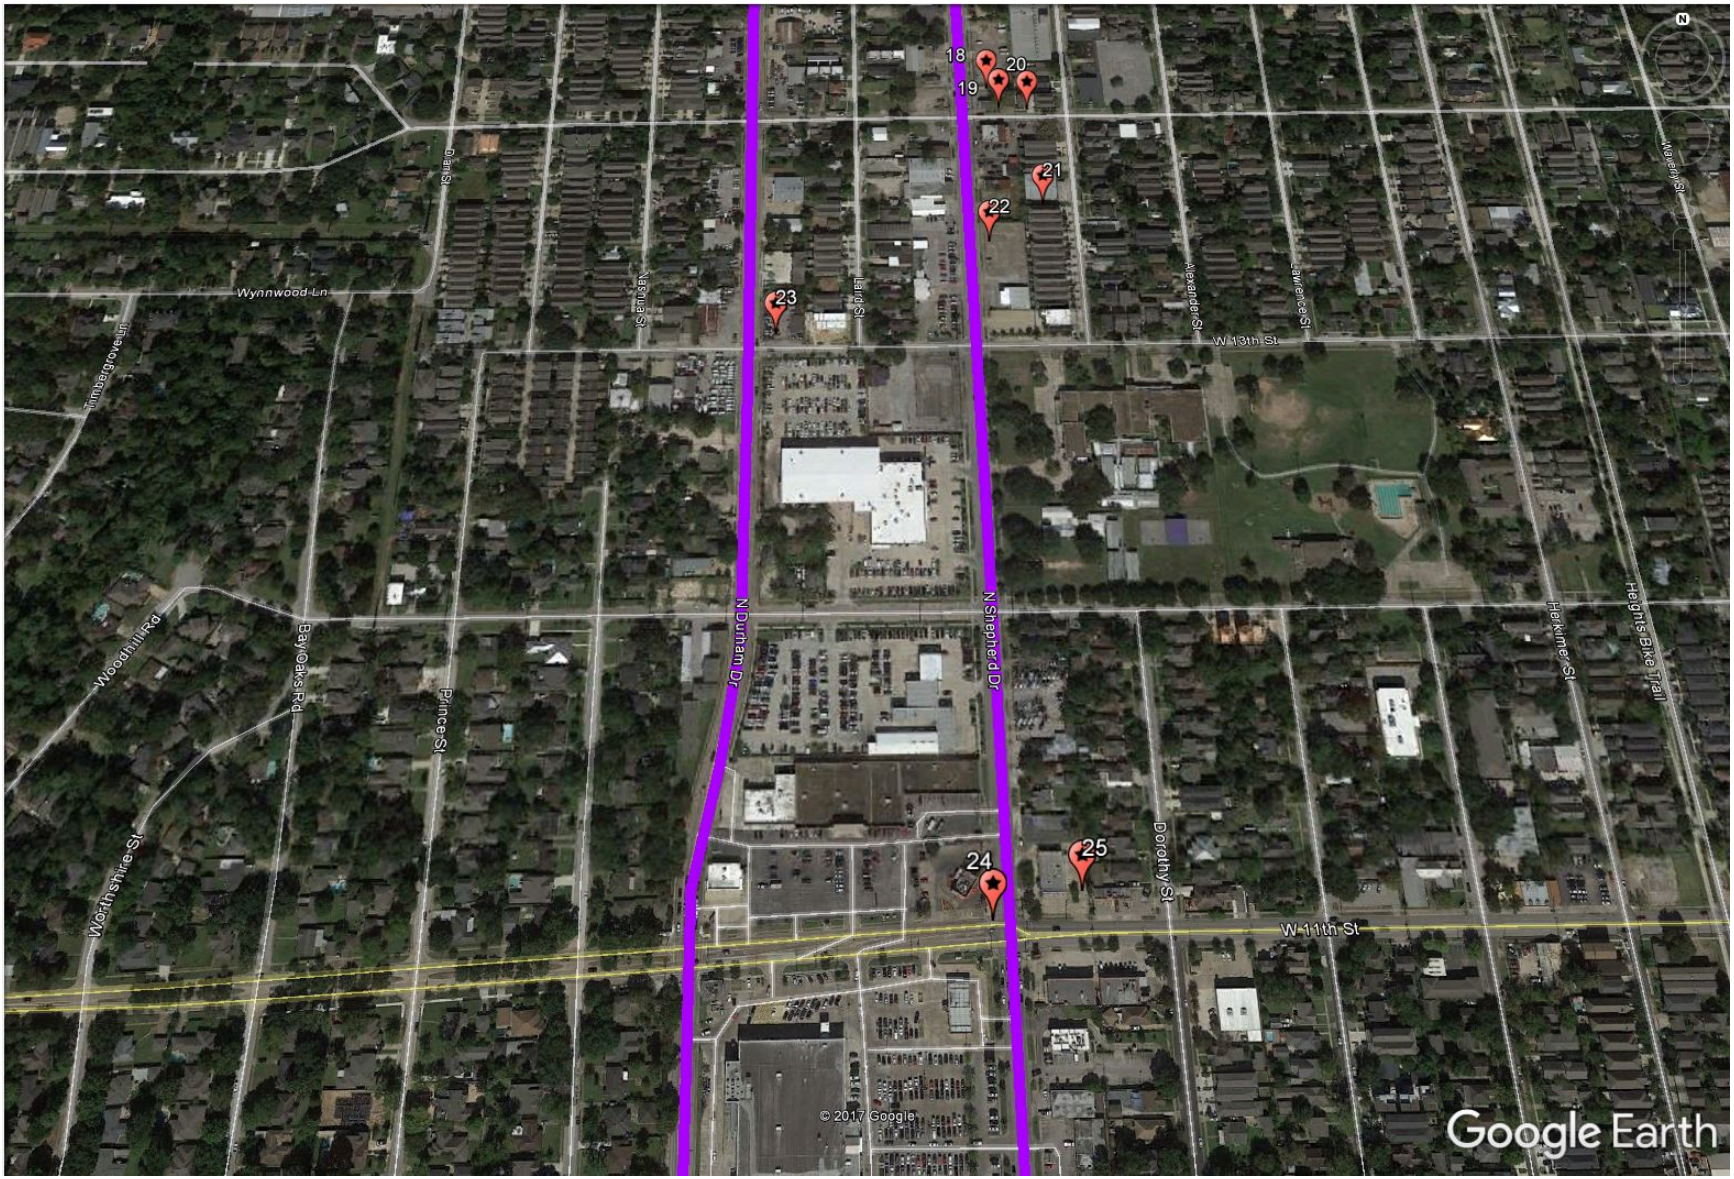

Figure 49 EDR Historic Dry Cleaner Sites, 318-25

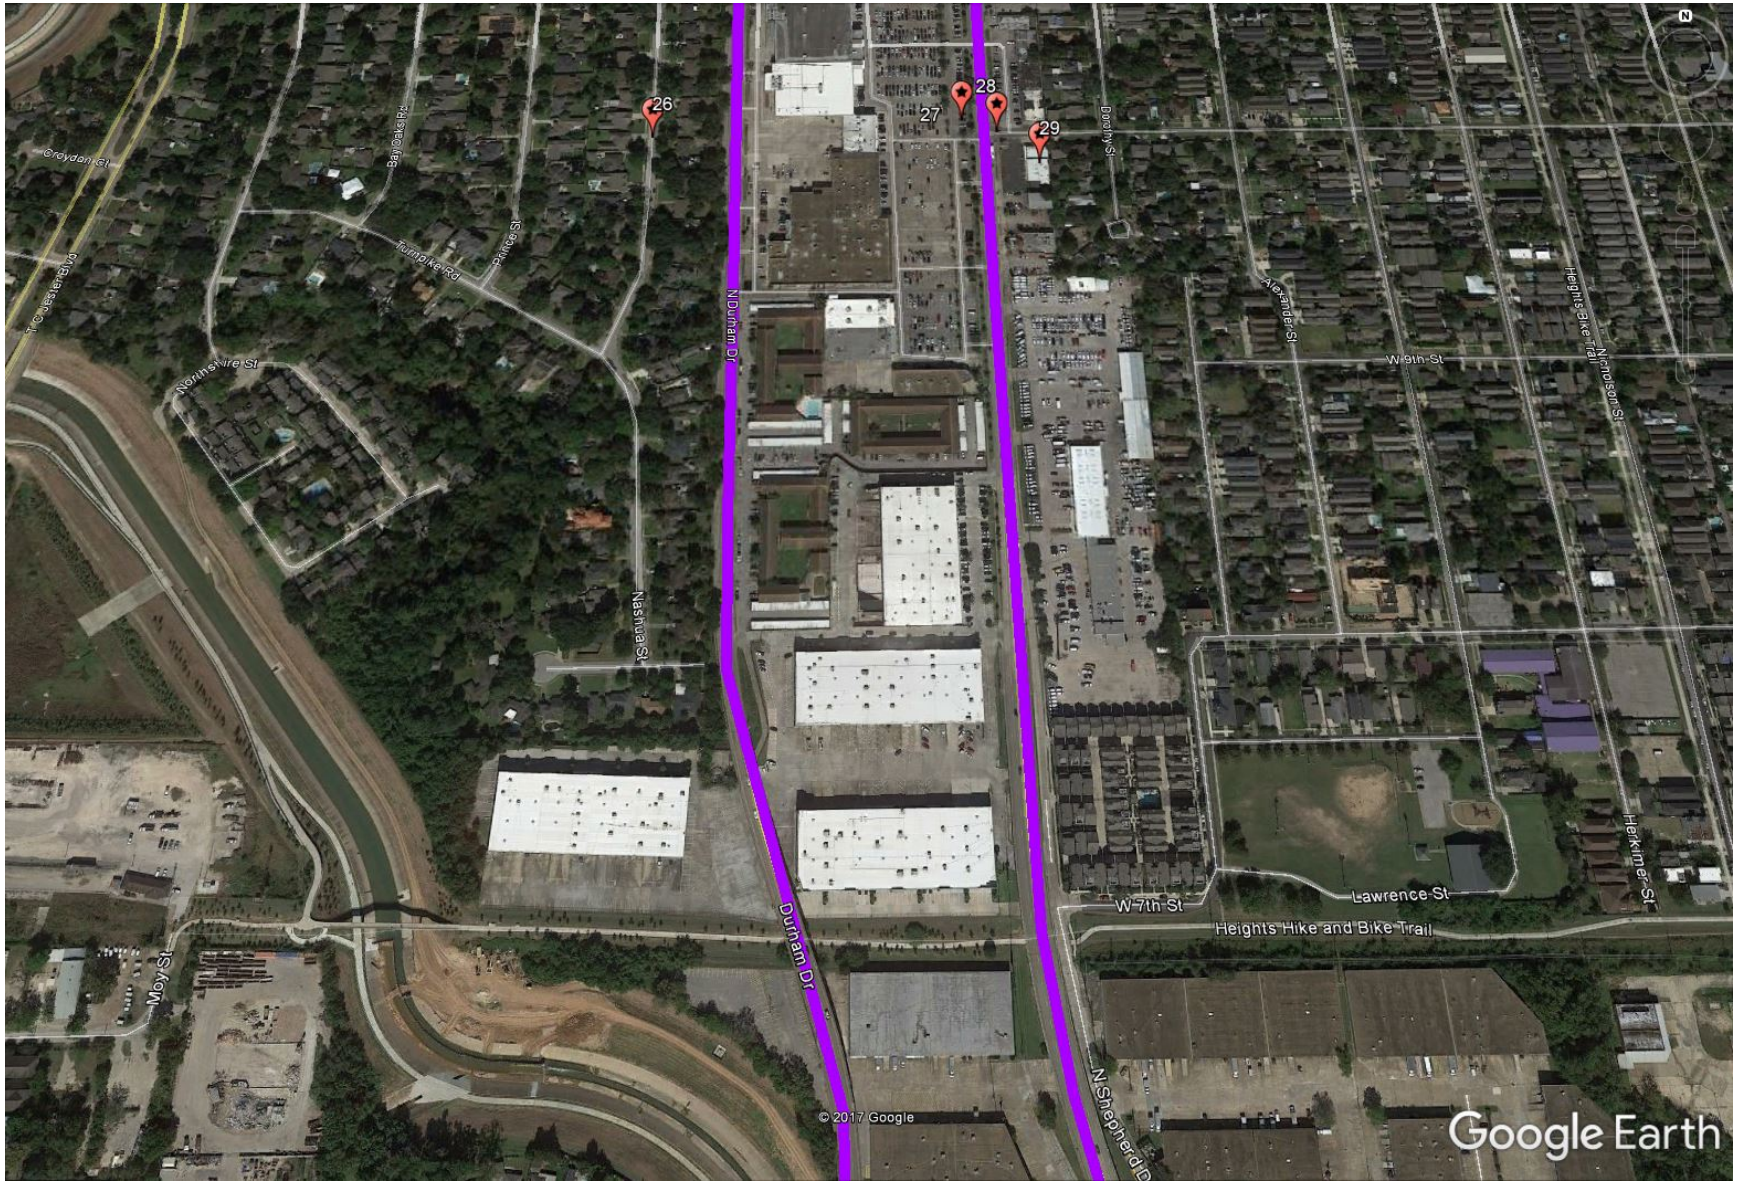

Figure 50 EDR Historic Dry Cleaner Sites, #26-29

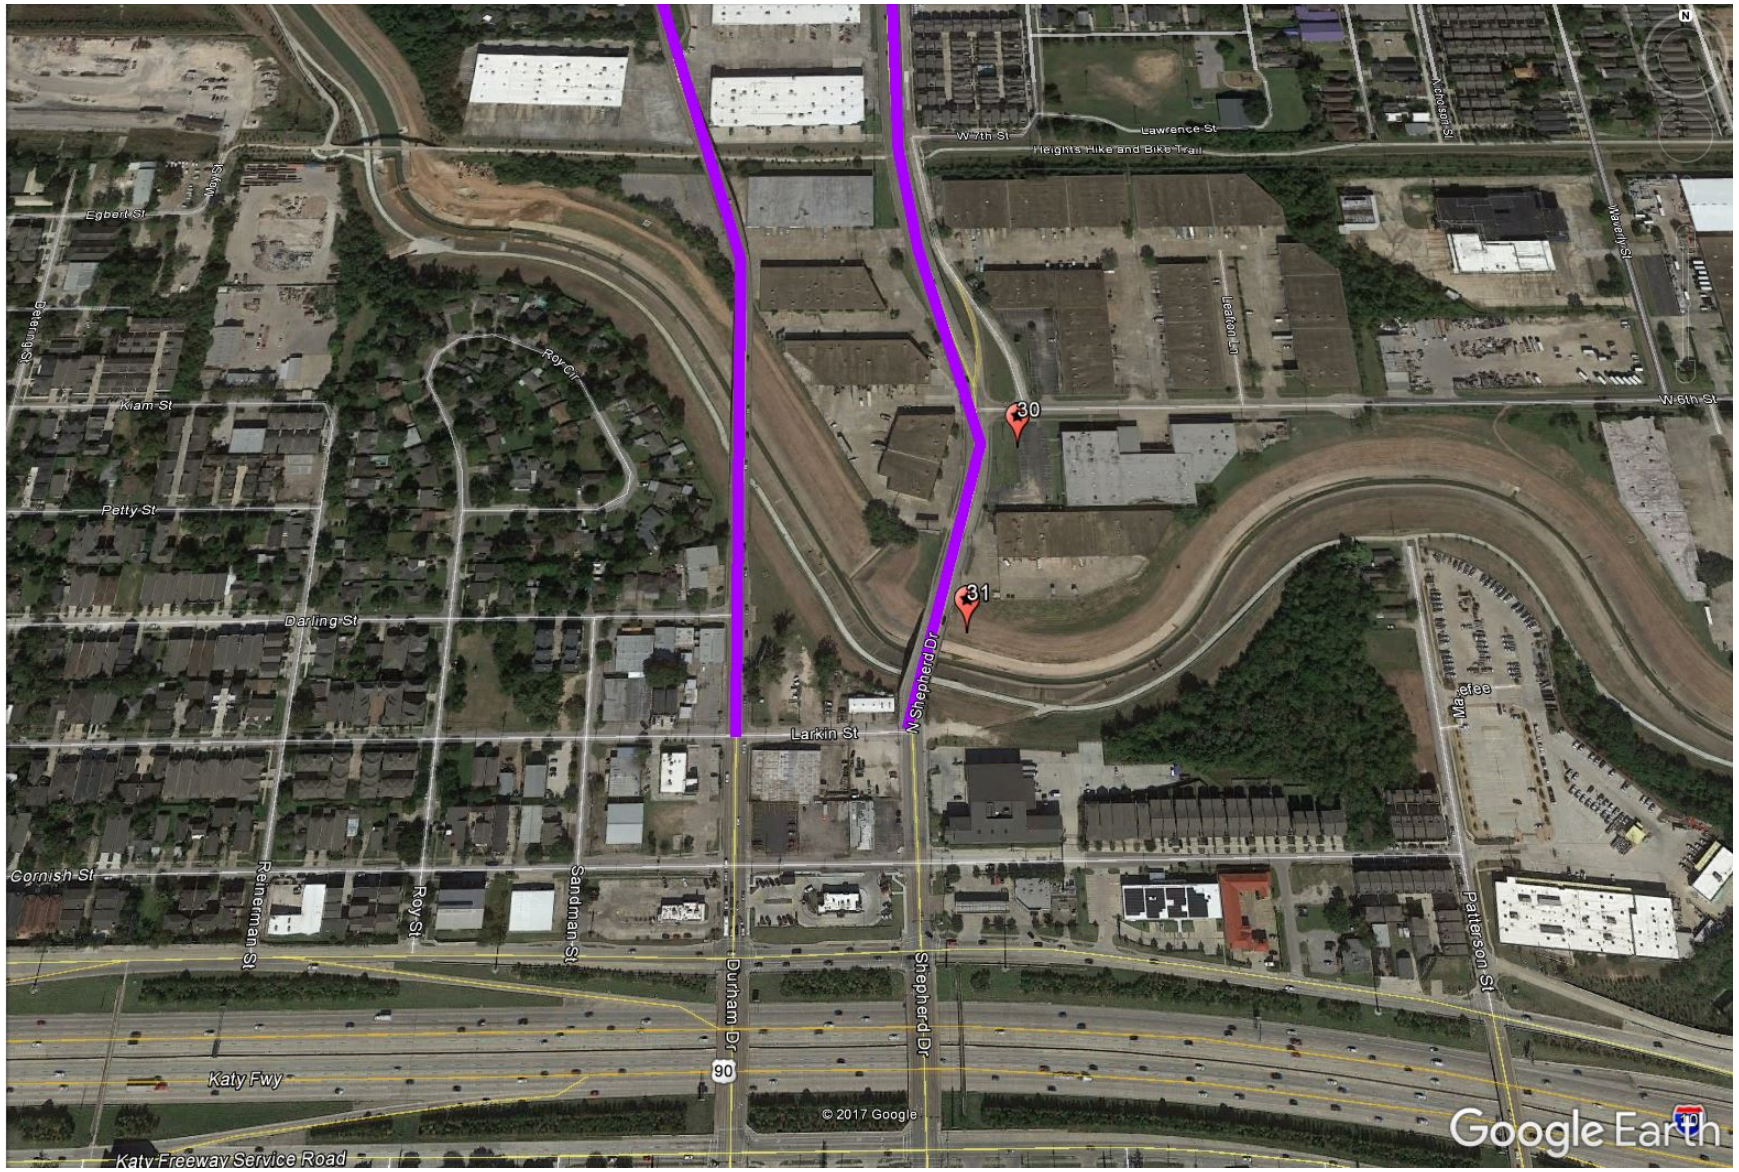

Figure 51 EDR Historic Dry Cleaner Sites, #30-31

Summary of Historical Records Review

With as much accuracy as possible with the available data, the maps below depict the sites identified in all of the historic records searches in the project corridor. Any historic sites with current, definitive information on releases were identified previously in this section with a reference to the section of the report where conditions at the site are discussed in more detail.

There are over 200 historic high risk sites within 500 feet of the project corridor. Because of the large number of historic sites and the lack of any reported evidence of actual releases for most of the sites, intersections/blocks with high concentrations of sites are identified below as Historic Recognized Environmental Conditions (HREC areas):

- North Shepherd at West 28th
- North Shepherd between West 27th and West 26th/midblock
- North Shepherd between West 25th and West 24th/midblock
- North Shepherd and West 23rd
- North Shepherd between West 21st and West 20th/midblock
- North Durham between West 21st and West 20th/midblock
- North Shepherd and West 19th
- North Shepherd between West 18th and West 17th/midblock
- North Shepherd between West 17th and West 16th/midblock
- North Durham and West 16th
- North Shepherd between West 16th and West 15th/midblock
- North Shepherd between West 15th and West 14th/midblock
- North Shepherd between West 14th and West 13th/midblock
- North Shepherd and West 11th
- North Shepherd and West 10th
- North Shepherd and Larkin

These areas are depicted in maps and photos below. Individual sites previously discussed in this document are designated by the red pins. High concentration HREC areas that are being designated for the purposes of determining Phase II recommendations are identified with the yellow bullseyes.

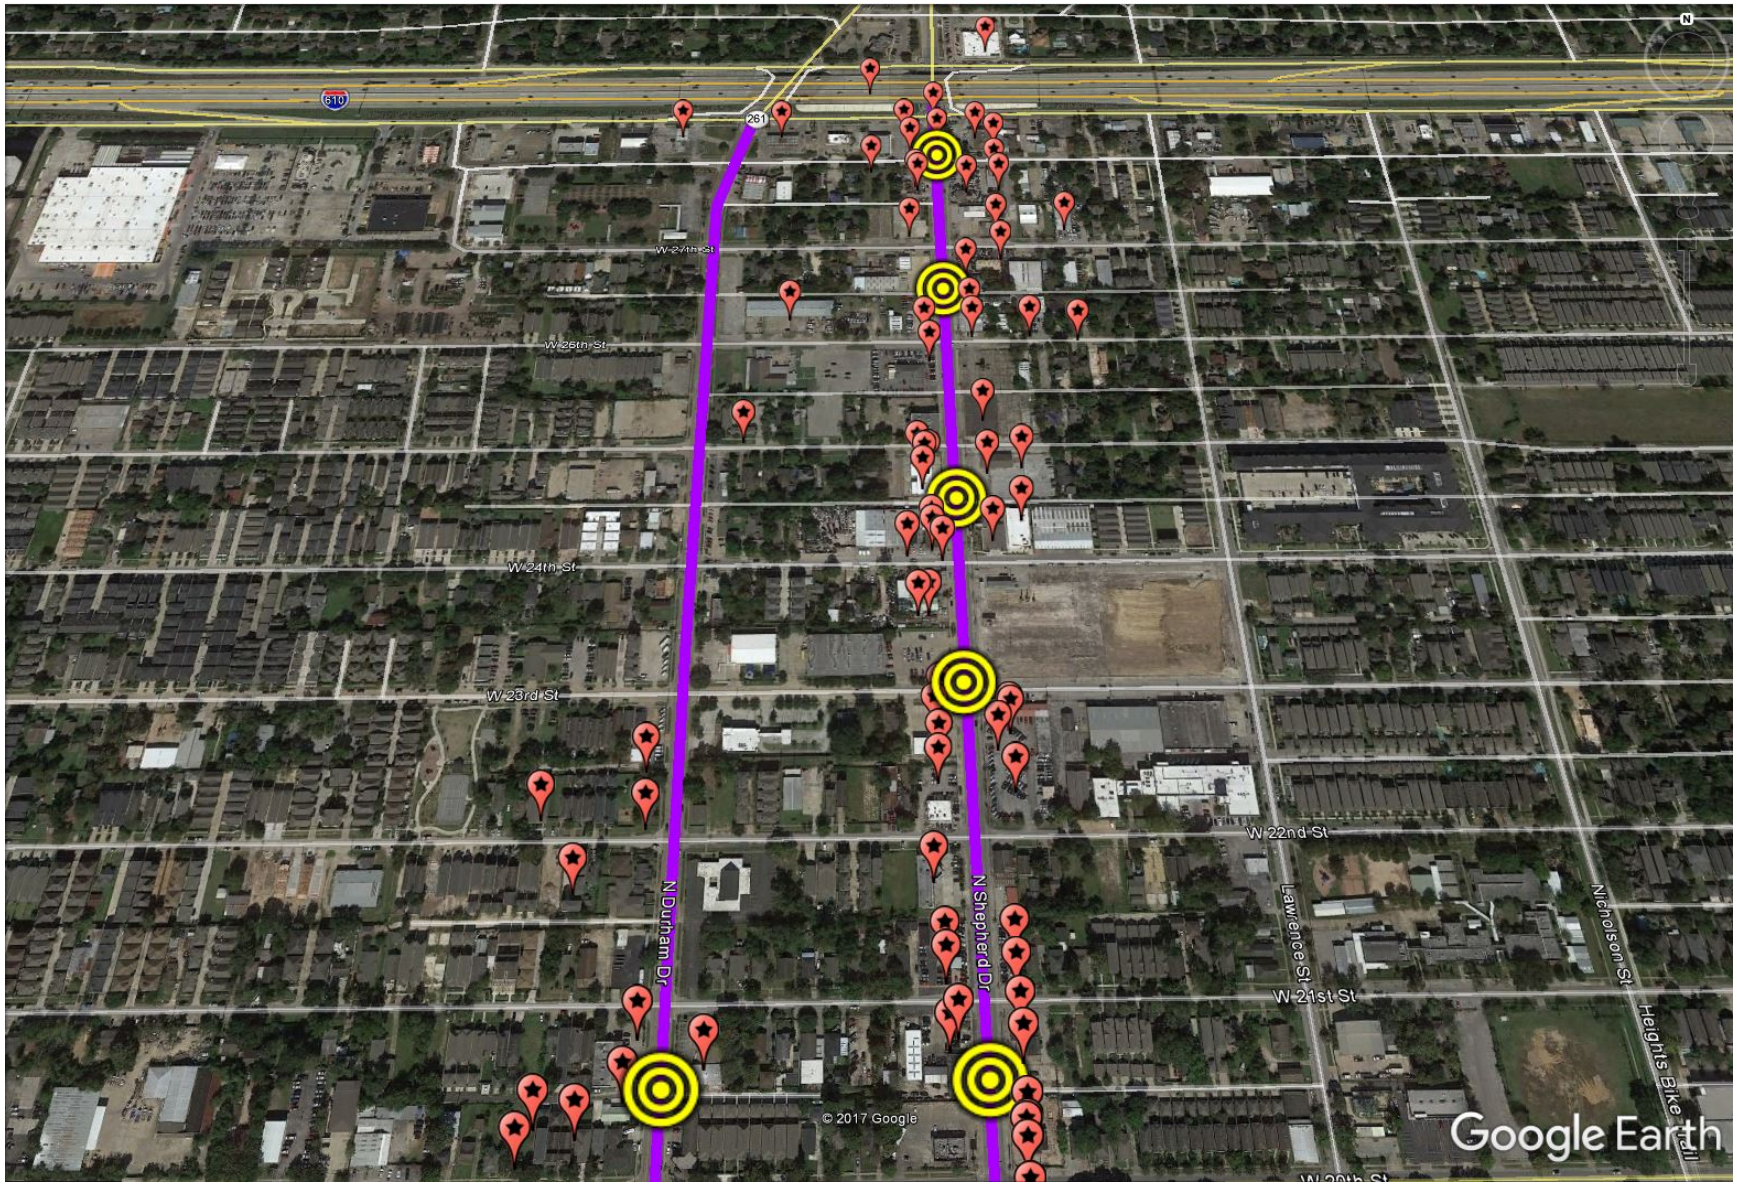

Figure 52 Summary of historic site, IH 610 to West 21th Street

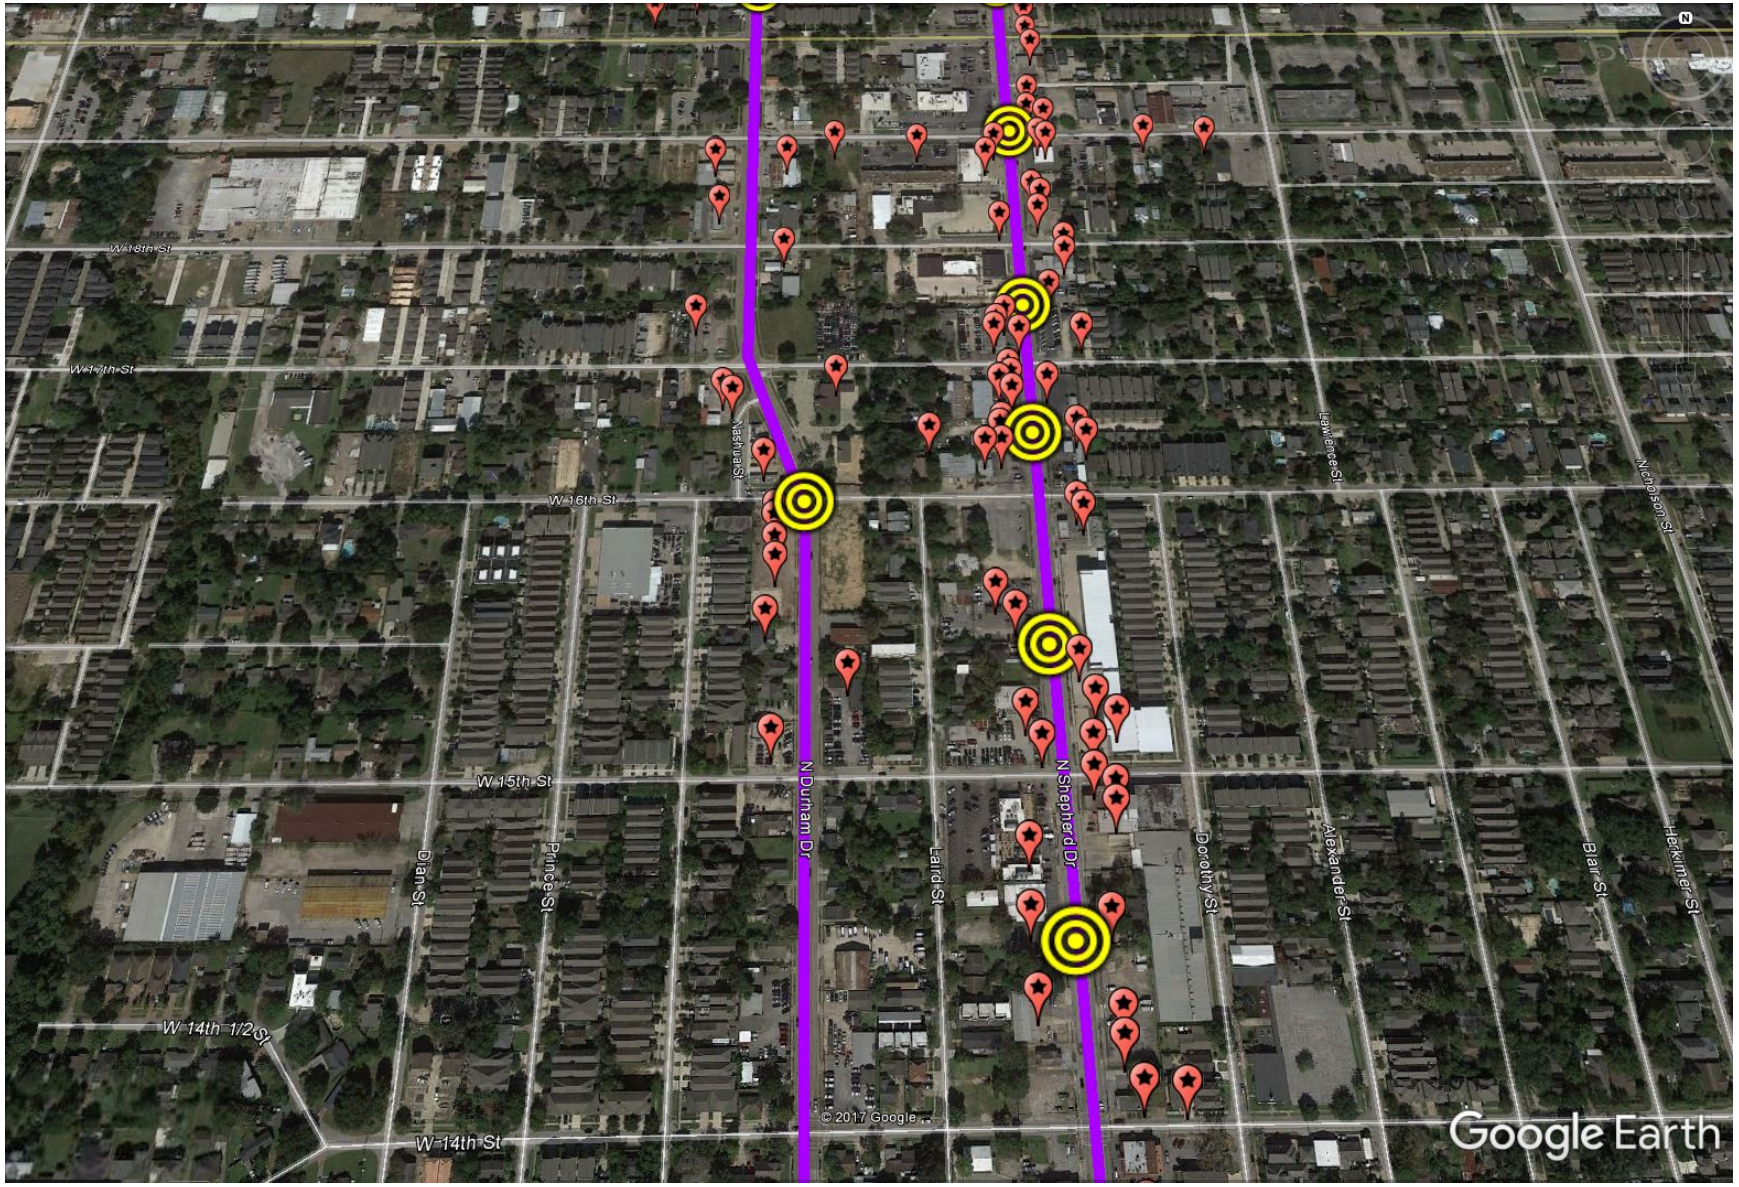

Figure 53 Summary of historic sites, West 21st Street to West 14th Street

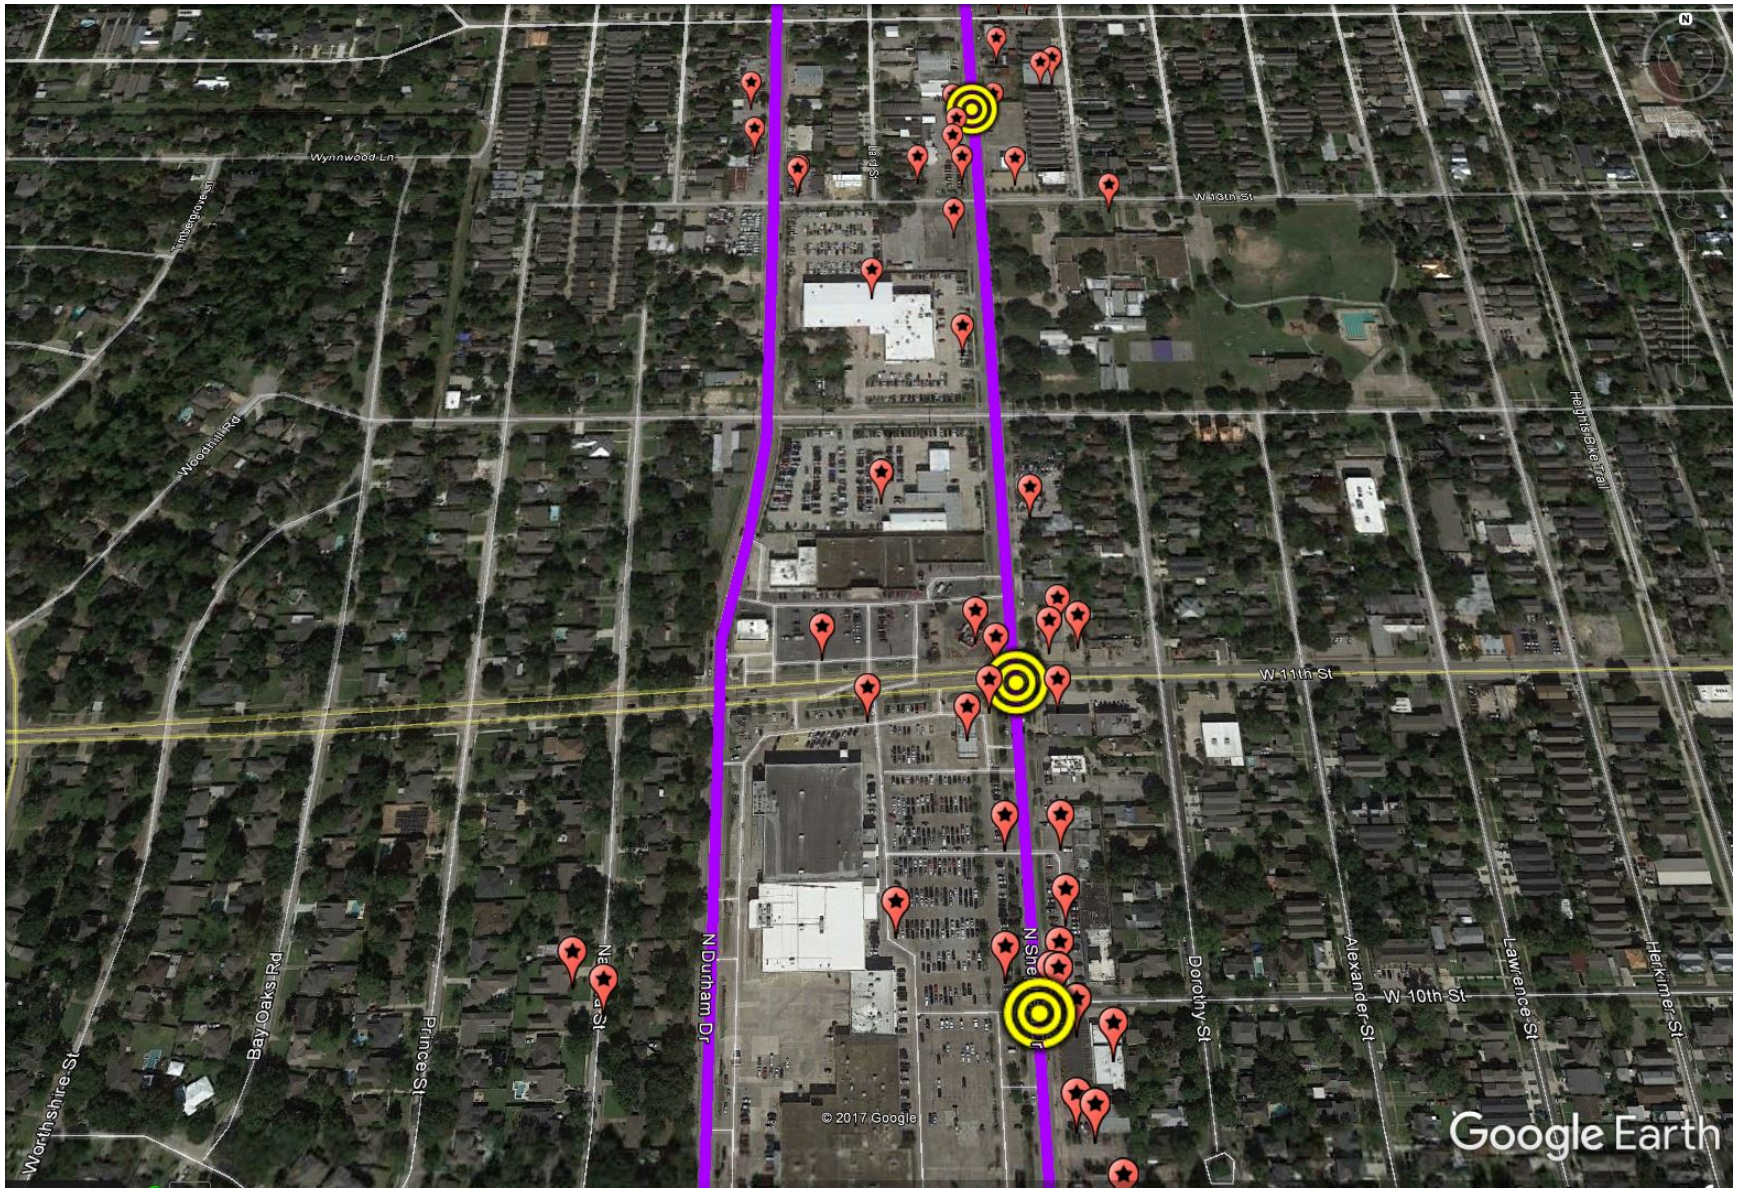

Figure 54 Summary of historic sites, West 14th Street to West 10th Street

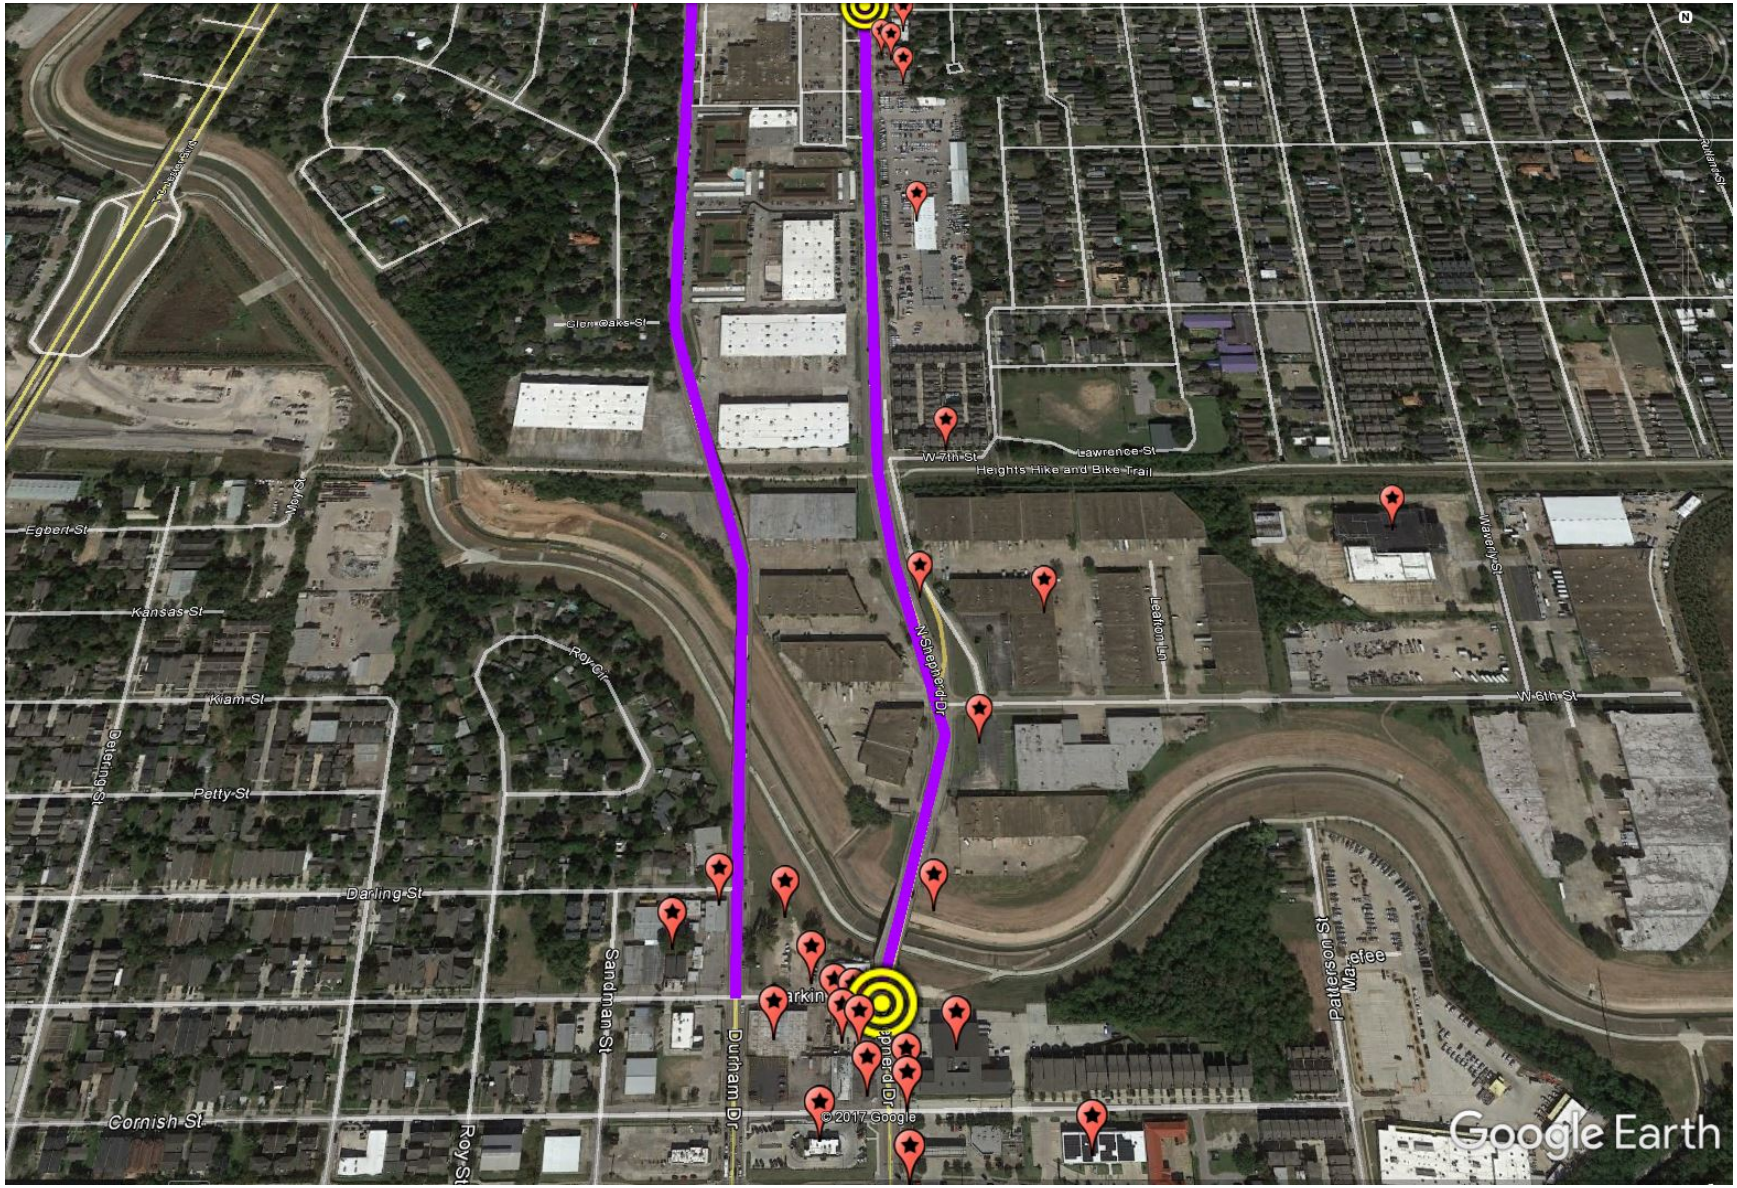

Figure 55 Summary of historic sites, West 10th Street to Larkin Street

Figure 56 North Shepherd and West 28th

Figure 57 North Shepherd between West 26th and West 27th

Figure 58 North Shepherd between West 24th and West 25th

Figure 59 North Shepherd and West 23rd

Figure 60 North Shepherd between West 20th and West 21st

Figure 61 North Durham between West 20th and West 21st

Figure 62 North Shepherd and West 19th

Figure 63 North Shepherd between West 17th and West 18th

Figure 64 North Shepherd between West 16th and West 17th

Figure 65 North Durham and West 16th

Figure 66 North Shepherd between West 15th and West 16th

Figure 67 North Shepherd between West 14th and West 15th

Figure 68 North Shepherd between West 13th and West 14th

Figure 69 North Shepherd and West 11th

Figure 70 North Shepherd and West 10th

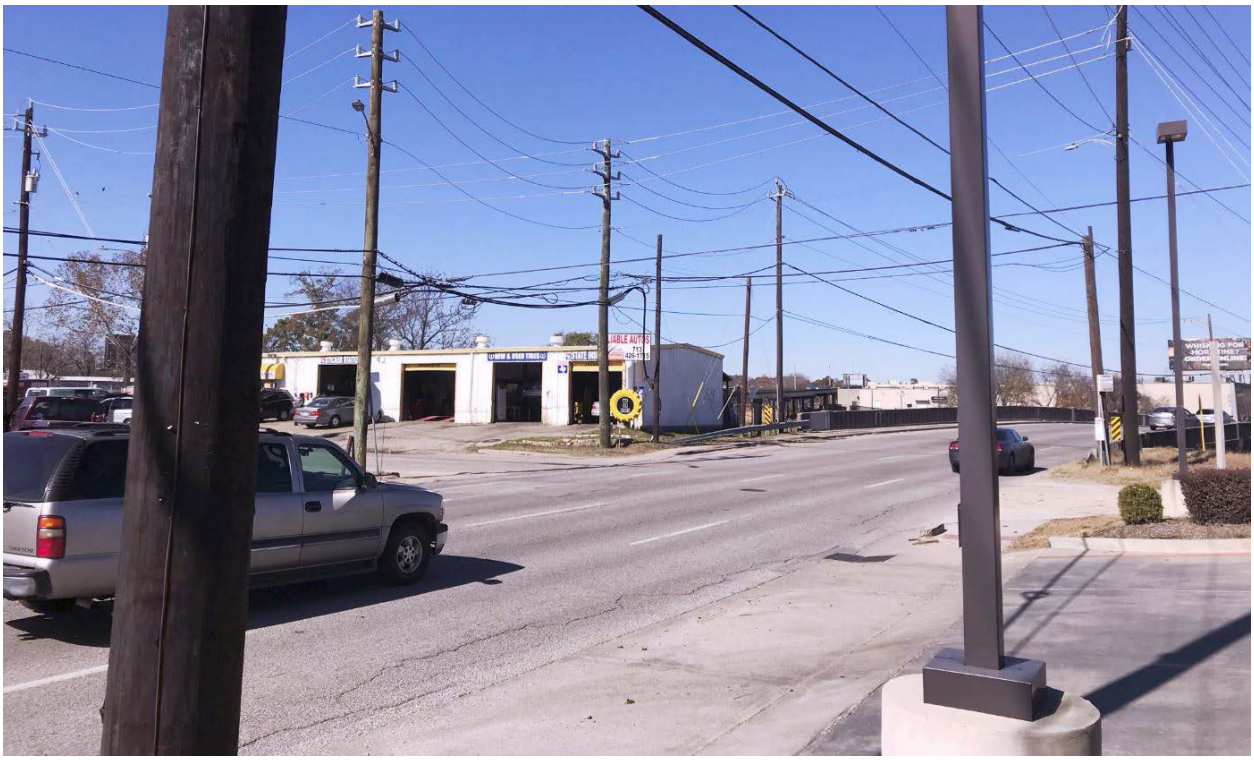

Figure 71 North Shepherd and Larkin

SITE RECONNAISSANCE

Ms. Julie Arbeau of TGC visited the site corridor on January 13, 2018 and January 20, 2018.

METHODOLOGY AND LIMITING CONDITIONS

Because the project studied in this ESA consists of roadway and back-of-curb improvements, no existing structures are anticipated to be impacted; therefore, TGC did not perform inspections inside any properties in the project area. In addition, due to the size of the project area (over two miles in length), TGC conducted a driving survey of the corridor overall, and then performed more in-depth observation of properties known to have contamination, or presumed to have handled, stored, or disposed of hazardous materials. Photos of these properties are provided throughout the body of the report where relevant.

ON-SITE OBSERVATIONS

The table below summarizes observations made during the field inspection of the project corridor.

On-Site Observations		
		POTENTIAL REC?
Current and past use of property	The "property" is approximately two miles of Shepherd and Durham Drives from IH 610 to Larkin Street. Both roadways have two lanes for traffic heading north and south. There is roughly one block of development separating Durham on the west from Shepherd on the east. The project alignment crosses White Oak Bayou at the southern end. The oldest topo map examined was 1915. Shepherd Drive had already been developed at that time. Durham was present in 1915 but did not become the continuous corridor from White Oak Bayou to IH 610 that it is today until the late 1960s.	N
Current and past use of adjacent properties	There is a great variety of development along the corridor, but it is largely commercial abutting Shepherd and Durham, with residential development to the east and west. Eureka Yards, on Eureka Street west of TC Jester Boulevard (approximately 0.7 mile west of Durham), served the MKT rail line since at least 1915, but it is no longer active. Tracks for the Houston and Belt Terminal Railroad, which run parallel to West 34th Street north of the project corridor, were active in at least 1915, but are no longer in use. Tracks were also located along Nicholson Street as early as 1915 but are no longer in use. Until the 1950s, much of the area to the north and west of White Oak Bayou was undeveloped. IH 610 was not constructed until the 1960s.	Y

	There are many gas stations, car dealerships, mechanics, and dry cleaners in the area both currently and historically; there are potential RECs.	
Topographic and geologic setting	The project area is largely flat, other than some variation in elevation around White Oak Bayou.	N
Structures	Shepherd and Durham are paved roadways with curbs and sidewalks, as well as periodic traffic signals, gutters, driveway entrances, and utility poles.	N
Roadways	The project is Shepherd and Durham, paved roadways with curbs and sidewalks, as well as periodic traffic signals, gutters, driveway entrances, and utility poles. Major intersections include IH 610 and 11th Street. The project also crosses the Heights Hike and Bike Trail and White Oak Bayou.	N
Potable water supply	Several water supply wells were identified in the project corridor in the EDR report: • Durham between IH 610 and 28th Street – owned by City of Houston and Garden Oaks • Shepherd and IH 610 – owned by Chevron and associated with monitoring wells at the site • Shepherd and West 19th – owned by Nav Real Estate • Shepherd and West 16th – owned by HTK, Ltd. • Shepherd and West 11th – owned by Valero and associated with monitoring wells at the site • Durham and West 11th – owned by Exxon and associated with monitoring wells at the site • Shepherd and Larkin – owned by EPMA and associated with monitoring wells at the site These wells were not located during the field visit.	N
Sewage disposal system	Not applicable to the roadway. It is assumed that any adjacent properties are served by City of Houston utilities.	N
Hazardous substances and petroleum products	No hazardous substances or petroleum products were observed in the roadway or back of curb environment being used in ways other than intended.	N
Storage tanks	No storage tanks were observed in the roadway or back of curb environment other than those assumed to be present at gas stations.	N
Noxious odors	None observed.	N
Pools of liquids	Some standing water was observed in areas where the roadway was more damaged (North Shepherd at West 23rd) and at sites that were under construction (2002 North Shepherd, 1815 North Durham).	N
Drums	None observed.	N

PCBs	No leaking transformers were observed in the roadway or back of curb area.	N
Pits, ponds, or lagoons	None observed in roadway or back of curb area.	N
Stained soil or pavement	Nothing out of the ordinary was observed in roadway or back of curb area.	N
Stressed vegetation	Nothing out of the ordinary was observed in roadway or back of curb area.	N
Solid waste	None observed in roadway or back of curb area.	N
Wastewater	No wastewater discharge was observed in the roadway or back of curb area.	N
Septic systems	None observed in roadway or back of curb area.	N
Floor drains and sumps	None observed in roadway or back of curb area.	N
Unidentified substance containers	None observed in roadway or back of curb area.	N
Heating/cooling systems	Not applicable to roadway/sidewalk improvements project	N
Stains or corrosion	None observed in roadway or back of curb area.	N
Suspicious filled or graded areas	None observed in roadway or back of curb area.	N
Farm wastes, pesticides, or fertilizers	None observed in roadway or back of curb area.	N
Wastewater discharge	No wastewater discharge was observed in the roadway or back of curb area.	N
Wells	Water supply wells are discussed in the potable water supply section of this table. In addition, the EDR report identified an oil and gas well on Durham between Glen Oaks and Heights Hike & Bike Trail. Wells at the site were plugged in 2001 and 2007. The remnants of plugged monitoring wells were observed at some sites (identified in discussion of those specific sites in the document).	N
Other indicators of liquid or solid waste disposal	None observed in roadway or back of curb area.	N
Fuel sources	None observed in the roadway or back of curb project area. There are several gas stations in the corridor adjacent to the project area, which are discussed in the records review section of this document.	Y
Landfills	None observed in roadway or back of curb area.	N

Radon	Not applicable to roadway/sidewalk improvements project	N
Asbestos-containing materials	Not applicable to roadway/sidewalk improvements project	N
Lead-based paint	Not applicable to roadway/sidewalk improvements project	N
Other observations	No other observations of note.	N

INTERVIEWS

In addition to the questionnaire completed by Ms. Sherry Weesner of the Memorial Heights Redevelopment Authority, TGC attempted to interview property owners of sites in the corridor that may have used, stored, or disposed of hazardous materials. Summaries of the interviews are provided in the table below.

Interviews

LOCATION	PERSON INTERVIEWED	DATE	
Advance America 2802 North Shepherd Drive Former Phillips 66 LPST site	Ms. Lisa Contreras Assistant Manager	January 20, 2018	Ms. Contreras did not know of any environmental issues at the property or nearby properties.
AT&T 2802 North Shepherd Drive Former Phillips 66 LPST site	Manager	January 20, 2018	The store manager did not know of any environmental issues at the property or nearby properties. He believed the current use of the property was consistent with past uses.
Fiesta Mart 2807 North Shepherd Drive LPST site	Mr. Jesus R.	January 20, 2018	Mr. R. did not know of any environmental issues at the property or nearby properties.
Mattress Firm 1048 North Shepherd Drive Former Exxon LPST site	Ms. Tracy Ly Area Sales Manager	January 13, 2018	Ms. Ly was aware that the site had previously been a gas station. She did not know anything specific about the chemicals handled on site other than the standard fuel that would be present at any gas station. She was not aware of any other environmental issues at the property or nearby properties.
Balls Out Burger 1603 North Durham Drive Former Guerrero Car Wash LPST site	Mr. Paul Rickman General Manager	January 13, 2018	Mr. Rickman was aware that the site had been a car wash and gas station, as well as an insurance company. He was not aware of any other environmental issues at the property or nearby properties.

Sunrise Dental 2707 North Shepherd Drive Former Old Service Station LPST site	January 20, 2018	Attempted interview. Office was not open.
Strip mall 1835 North Shepherd Drive Former Houston Alternator LPST site	January 20, 2018	Attempted to interview people at different establishments. No one was willing to give an interview.
Eagle Hand Wash and Car Detail 1604 North Shepherd Drive Former Used Car Lot LPST site	January 20, 2018	No one was willing to answer questions at this location.
Heights Bier Garten 1433 North Shepherd Drive Former FV LPST site	January 20, 2018	No one was willing to answer questions at this location. People spoken to said they did not know anything.
Title Max 1421 West 11th Street Former Valero 2474 LPST site	January 20, 2018	Employees were busy with customers and were not willing to answer questions.
Tommie Vaughn Motors 914 North Shepherd Drive Former LPST site	January 20, 2018	Site was gated and could not be entered.
Johnstone 2120 Shepherd Drive VCP, LPST, and IHWCA site	January 20, 2018	Building was gated and could not be entered.
Texas Orthopedic and Spinal Institute 4710 Katy Freeway Former RAS 6 3889 LPST site	January 20, 2018	Offices were not open.
Offices 2200 Patterson Former landfill and auto site	January 20, 2018	Offices were not open.

In addition, several sites with reported past contamination were visited in the field and were undergoing demolition and/or new construction and property representatives were not easily accessible on site:

- Former McQuillan Surveying at 2018 North Shepherd Drive (LPST site)
- Former Abel Motors at 2002 North Shepherd Drive (LPST site)
- Former Win Auto Sales at 1815 North Durham Drive (LPST site)

DATA GAPS

It is beyond the scope of a Phase I ESA investigation to perform subsurface exploration or chemical screening of soil and groundwater at the subject property. No statement of scientific certainty can be made regarding subsurface conditions. The conclusions drawn in this report are not scientific certainties, but are probabilities based on professional judgment used to evaluate the available data. TGC cannot confirm that the project corridor or adjacent properties contain no hazardous waste, petroleum products, or other impairments beyond what was detected or observed during the ESA. There is always a possibility that contaminants exist on the subject property and/or may have migrated onto and around the subject property through surface water, air, or groundwater. The ability to address the environmental risk associated with transport of these media with certainty is beyond the scope of this investigation.

When in the field, several businesses were inaccessible, closed, no longer operating, or employees on site were not willing to answer questions.

Sites with potential for risk from the historic City Directories were identified to the best of the reviewer's ability based on the abbreviated names provided. The sites were mapped as accurately as possible, but numbering conventions have changed over time and some addresses were estimated based on available information.

In some instances, labeling on Sanborn maps was not legible. Sites were identified to the best of the ability of the reviewer.

TCEQ's Central Registry was unable to provide hard copies or electronic scanned version of hard copies of project files for two sites: RAS 6 3889 at 4710 Katy Freeway (LPST 93326) and ABC Auto Parts at 2120 Shepherd Drive (IHWCA T3083). Conclusions drawn regarding these sites were based on information available from the EDR report, TCEQ and EPA on line records, and field observations. Excavation in these areas for project work is expected to be less than five feet, so they are considered low risk.

These items constitute data gaps; however, they are minimal and do not pose RECs in and of themselves.

DEVIATIONS

This Phase I ESA has been performed without deviation from, and in accordance with, ASTM Practice E1527-13. No expressed or implied representation or warranty is included or intended in the report, other than that services were performed within the prescribed scope of work, up to professional industry standards.

ADDITIONAL SERVICES

The scope of services for this Phase I did not include the following non-ASTM items: radon, asbestos, lead-based paint, lead in drinking water, cultural and historic resources, industrial hygiene, health and safety, mold, indoor air quality unrelated to releases of hazardous substances or petroleum products into the environment, biological agents, and regulatory compliance.

FINDINGS

Using ASTM guidance, three types of RECs were identified in relation to the subject corridor:

- Recognized Environmental Condition - there is the presence or likely presence of hazardous substances or petroleum products at the site.
- Controlled Recognized Environmental Condition - there is a reported release and the agency has closed a site, but contamination was left in place with an on-going control such as deed restriction, cap requiring regular maintenance, etc.
- Historical Recognized Environmental Condition - a site has reported a release but is closed by the agency and there is no on-going monitoring or controls.

RECS

Two RECs were identified in relation to the project corridor, summarized in the table below.

RECs

SITE	DISTANCE FROM PROJECT CORRIDOR	IDENTIFICATION NUMBER	STATUS
White Oak Bayou MSD	Adjacent	City of Houston #2013-059-FCD	This MSD has been approved by the City of Houston and is pending with TCEQ. The western boundary of the MSD is Shepherd Drive. Surface soils have been impacted by arsenic, barium, cadmium, lead, mercury and silver, and shallow groundwater has been impacted by antimony, arsenic, barium, cadmium, chromium, and lead. Concentrations of metals in surface soil did not exceed TCEQ's Total Soil Combined PCL at any sampling locations. The highest concentrations of contaminants in groundwater have been identified in monitoring wells mid-site and 500 or more feet from Shepherd Drive; this is the presumed source area. The dominant direction of groundwater flow is away from the project area. Excavation for utility work in this area is expected to be less than five feet. This MSD is considered a Recognized Environmental Condition but is not anticipated to be impacted by project work.
Abel Motors 2002 North Shepherd Drive	65.78 feet	LPST 119947	Ghost tanks were reported at this site in December 2015. The assessment is incomplete, but no apparent receptors have been impacted. Soil is contaminated with benzene, ethylbenzene, total xylenes, and MTBE. The site is still active in the LPST remediation program and is therefore considered a REC.

At the time of the field visit, the site was undergoing demolition and new construction.

CONTROLLED RECS

VCP 2552 was listed in the AUL section of the EDR report, but no contamination was left in place at the site. It was remediated to residential standards and has no physical controls or monitoring required. Therefore, the site is considered an HREC rather than a CREC.

HRECS

HRECs are sites that have been issued certificates from TCEQ indicating that the agency deems the conditions on the property to be protective of human health and the environment. Sites that have been issued VCP COCs without institutional or engineering controls, sites that have been issued IOCs, and sites that have been designated Closed by the LPST program are categorized as HRECs in this report. Table 14 below lists all of the HRECs identified in the vicinity of the project corridor.

HRECs			
SITE	**DISTANCE FROM PROJECT CORRIDOR**	**IDENTIFICATION NUMBER**	**STATUS**
2120 Shepherd Drive	163.31 feet	VCP 2552 LPST 119249 IHWCA T3083	The site was redeveloped with new (2014) construction for Johnstone. Soil and groundwater were contaminated with VOCs, heavy metals, pesticides, and TPH. The site received a Certificate of Completion under residential land use standards in 2016 and is protective for construction workers. Excavation in this area will be less than five feet. Project work is not anticipated to be impacted by this site and it is considered an HREC.
Shell Texaco 801 North Loop	174.46 feet	LPST 117756 LPST 98541	TCEQ determined during remediation work in 2010 that concentrations of contaminants in soil and groundwater at the site are protective of construction workers; therefore, project work is not anticipated to be impacted by this site and it is considered an HREC.
Fiesta Mart 2807 North Shepherd Drive	63.82 feet	LPST 109139	TCEQ determined that concentrations of contaminants are protective of construction workers; therefore, project work is not anticipated to be impacted by this site and it is considered an HREC.
North Shepherd Phillips 66 2802 North Shepherd Drive	Adjacent	LPST 091026	The site has been redeveloped as a strip mall with a fast food restaurant and commercial/retail businesses. TCEQ determined that the soil and groundwater pathways were protective for construction workers; therefore, project work is not anticipated to be impacted by this site and it is considered an HREC.
Old Service Station 2707 North Shepherd Drive	Adjacent	LPST 106628	The site has been redeveloped with a Sunrise Dental office. Final concurrence was issued and the remediation actions were closed out in 1996; therefore, project work is not anticipated to be impacted by this site and it is considered an HREC.
McQuillan Surveying 2018 North Shepherd Drive	61.30 feet	LPST 111825	The site is currently vacant and for lease.

			TCEQ determined that the soil and groundwater pathways were protective for construction workers; therefore, project work is not anticipated to be impacted by this site and it is considered an HREC.
Win Auto Sale 1815 North Durham Drive	61.09 feet	LPST 114439	At the time of the field visit, the business was closed and the building was undergoing demolition. TCEQ determined that the soil and groundwater pathways were protective for construction workers; therefore, project work is not anticipated to be impacted by this site and it is considered an HREC.
Houston Alternator 1835 North Shepherd Drive	74.04 feet	LPST 119652	The site is now a strip mall with restaurants. TCEQ determined that conditions were protective for construction workers; therefore, project work is not anticipated to be impacted by this site and it is considered an HREC.
Former Guerrero Car Wash 1603 North Durham Drive	Adjacent	LPST 120006	The site is now Balls Out Burgers. TCEQ determined that conditions were protective for construction workers; therefore, project work is not anticipated to be impacted by this site and it is considered an HREC.
Former Used Car Lot 1604 North Shepherd Drive	Adjacent	LPST 119056	The site is now Eagle Hand Wash and Car Detail. Final concurrence was issued and the remediation actions were closed out in 2013; therefore, project work is not anticipated to be impacted by this site and it is considered an HREC.
FV 1433 North Shepherd Drive	Adjacent	LPST 100344	The site is now the Heights Bier Garten. Final concurrence was issued by TCEQ and the remediation actions were closed out in 1992; therefore, project work is not anticipated to be impacted by this site and it is considered an HREC.
Former Tommie Vaughn Motors Ford 1145 North Shepherd Drive	240.12 feet	LPST 95686	The site is still a Ford dealership. TCEQ determined that concentrations of contaminants were below Plan A Category I target levels; therefore, project work is not anticipated to be impacted by this site and it is considered an HREC.
Valero Corner Store 2474 1421 West 11th Street	204.81 feet	LPST 118887	The site is now Title Max. TCEQ determined that conditions were protective for construction workers; therefore, project work is not anticipated to be impacted by this site and it is considered an HREC.

Shepherd ET 1049 North Shepherd Drive	Adjacent	LPST 107211 LPST 112625	The site is now a Kroger gas station. TCEQ determined that conditions were protective for construction workers; therefore, project work is not anticipated to be impacted by this site and it is considered an HREC.
Exxon RS 67233 1048 North Shepherd Drive	Adjacent	LPST 108256	This site is now a Mattress Firm Super Center. The vertical extent of contamination was defined; there were no apparent threats or impacts to receptors. Final concurrence was issued and the remediation actions were closed out in 1996; therefore, project work is not anticipated to be impacted by this site and it is considered an HREC.
Tommie Vaughn Motors Ford 914 North Shepherd Drive	Adjacent	LPST 114431	TCEQ determined that conditions were protective for construction workers; therefore, project work is not anticipated to be impacted by this site and it is considered an HREC.
Dons Texaco Inc. 2015 Shepherd Drive	319.26 feet	LPST 115032	The site has been redeveloped with a Cane's restaurant. TCEQ determined that maximum soil concentrations do not exceed health-based target levels and groundwater concentrations do not exceed construction worker target levels. Excavation in this area is expected to be less than five feet. Project work is not anticipated to be impacted by this site and it is considered an HREC.
RAS 6 3889 4710 Katy Freeway	415.24 feet	LPST 93326	The site was redeveloped in 2012 and is now the Texas Orthopedic and Spinal Institute. Groundwater was impacted at the site, but off-site migration was unlikely. Final concurrence was issued and the site was closed out in 1992. TCEQ Central Files was unable to find any documentation on this site, but their online tracking indicates that monitoring took place at the site prior to its closure in 1992. Due to evidence of monitoring prior to closure, the amount of time since site closure, the site's current use as office space, and project excavation of less than five feet, project work is not anticipated to be impacted by this site and it is considered an HREC.

Table 14

All of these sites have been closed by TCEQ. TCEQ has concurred, based on submitted laboratory testing, that conditions are protective of, at a minimum, typical construction worker exposure. Because of this evidence, Phase II sampling is not recommended for these specific HREC sites; many of these sites are adjacent/in the immediate vicinity of HREC areas identified in the following section for consideration of Phase II sampling.

Additional City of Houston Requirements for HRECs

The City of Houston requires further investigation of HRECs: "a historical site (gasoline, filling, and service stations, and dry cleaners) not currently listed in the database shall be considered for ESA II provided it is located adjacent to the alignment/parcel."[25]

Over 200 historic high risk sites have been identified within 500 feet of the project corridor. Because of the large number of historic sites and the lack of any reported evidence of actual releases, intersections/blocks with high concentrations of sites were identified as HREC areas. These areas, based on available City Directories, Sanborn Maps, historic aerial photos and topographic maps, and EDR historic auto station and dry cleaner listings, are:

- North Shepherd at West 28th
- North Shepherd between West 27th and West 26th/midblock
- North Shepherd between West 25th and West 24th/midblock
- North Shepherd and West 23rd
- North Shepherd between West 21st and West 20th/midblock
- North Durham between West 21st and West 20th/midblock
- North Shepherd and West 19th
- North Shepherd between West 18th and West 17th/midblock
- North Shepherd between West 17th and West 16th/midblock
- North Durham and West 16th
- North Shepherd between West 16th and West 15th/midblock
- North Shepherd between West 15th and West 14th/midblock
- North Shepherd between West 14th and West 13th/midblock
- North Shepherd and West 11th
- North Shepherd and West 10th
- North Shepherd and Larkin

DE MINIMIS CONDITIONS

De minimis staining, cracking, and puddles in the roadway and back of curb environment from vehicular and pedestrian use were noted in the corridor.

OTHER ENVIRONMENTAL CONDITIONS

Vapor migration in the subsurface is described in ASTM Guide 2600; however, nothing in this practice should be construed to require application of the Guide E2600 standard to achieve compliance with All Appropriate Inquiries. Because the project entails roadway and back of curb improvements and does not involve any enclosed structures, vapor migration is not applicable.

[25] *City of Houston Department of Public Works & Engineering Geotechnical and Environmental Requirements Design Manual*, Chapter 11.

OPINION

Typical excavation for utilities along the entire corridor is expected to be five to 12 feet. South of White Oak Bayou, there will be no excavation over five feet. Excavation is anticipated to be up to 20 feet in the areas around 15th and 17th Streets.

In addition to sites with confirmed contamination, the City of Houston guidance recognizes unreported sites with potential risk listed in historic City Directories as HRECs. When these sites are located adjacent to the project corridor, Phase II sampling is recommended per the City of Houston's Design Manual.

In TGC's opinion, based on anticipated excavation greater than five feet along the entire corridor north of White Oak Bayou and actual or potential contamination identified through environmental records research, the highest risk areas are the following locations (see Figures 72 through 75):

- North Shepherd at West 28th
- North Shepherd between West 27th and West 26th/midblock
- North Shepherd between West 25th and West 24th/midblock
- North Shepherd and West 23rd
- North Shepherd between West 21st and West 20th/midblock and Abel Motors (2002 North Shepherd)
- North Durham between West 21st and West 20th/midblock
- North Shepherd and West 19th
- North Shepherd and West 18th
- North Shepherd and West 17th
- North Durham and West 17th
- North Shepherd between West 17th and West 16th/midblock
- North Durham and West 16th
- North Shepherd between West 16th and West 15th/midblock
- North Shepherd and West 15th
- North Durham and West 15th
- North Shepherd between West 15th and West 14th/midblock
- North Shepherd between West 14th and West 13th/midblock
- North Shepherd and West 11th
- North Shepherd and West 10th

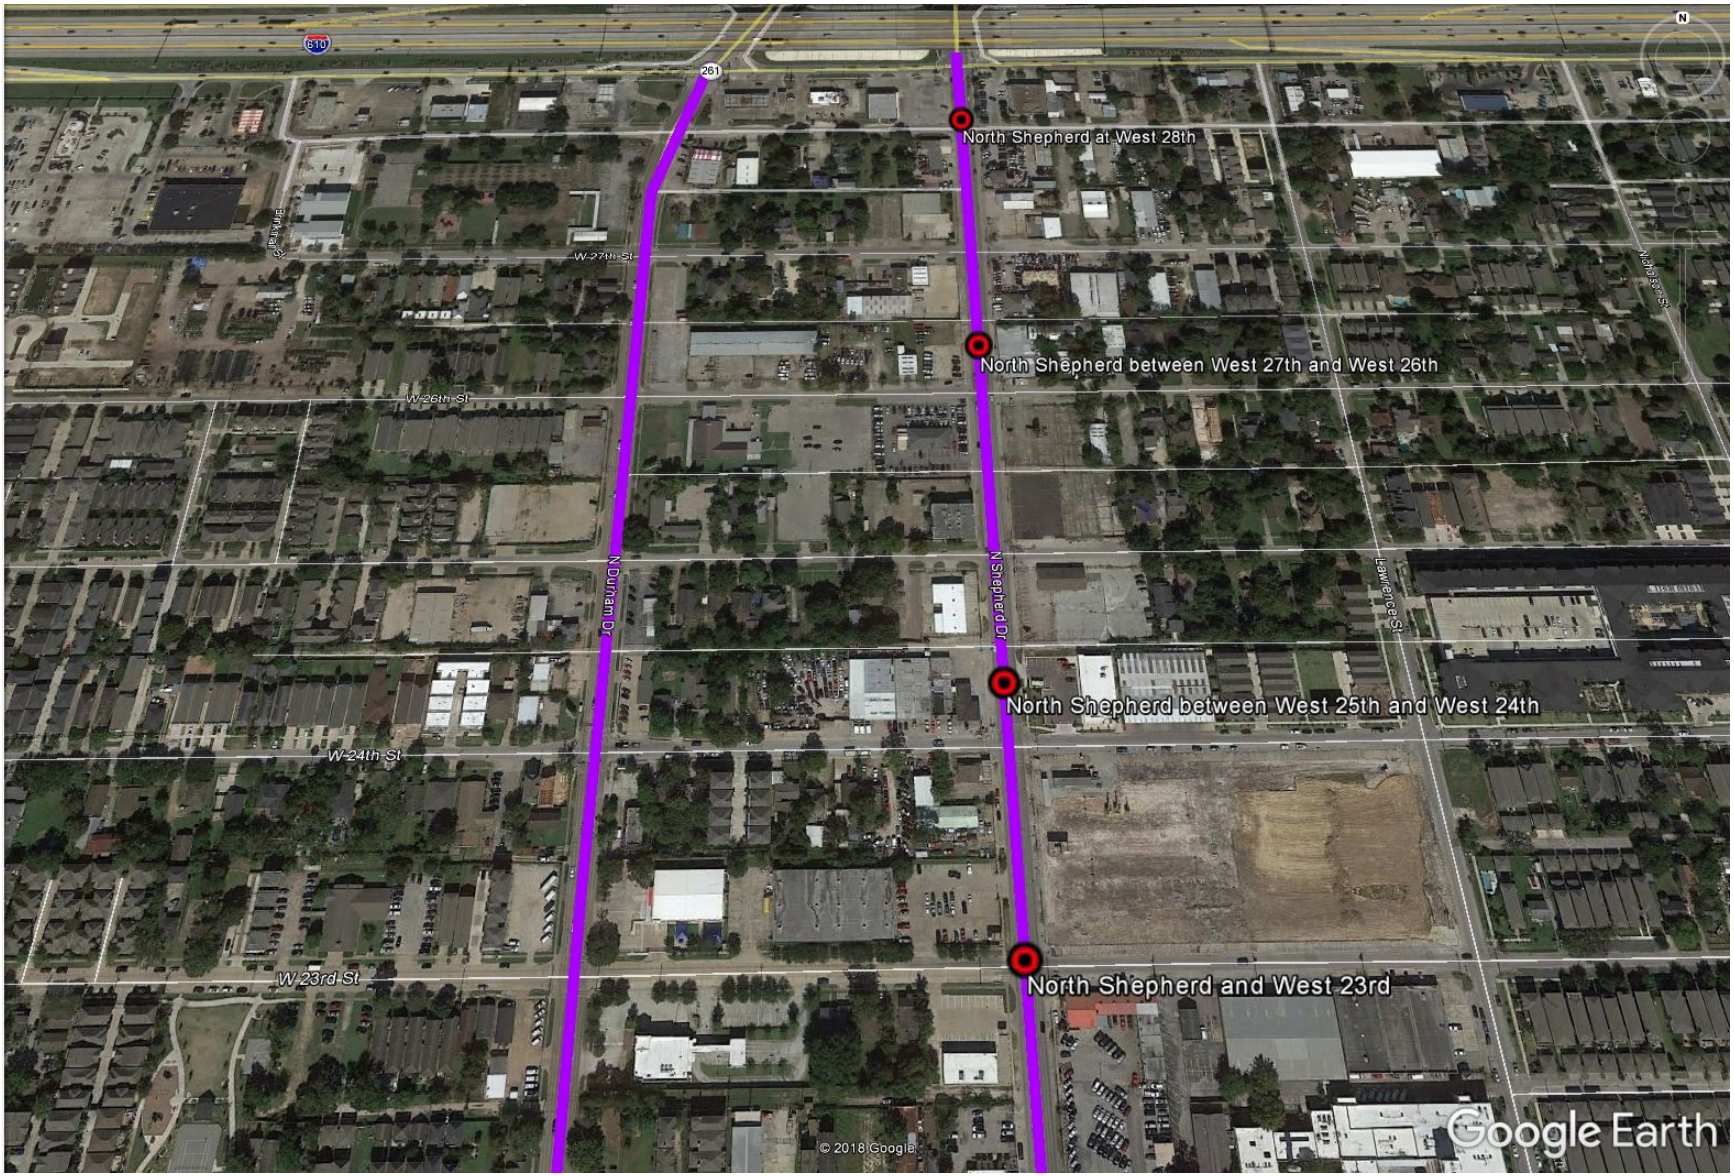

Figure 72 Potential boring locations, IH 610 to West 23rd Street

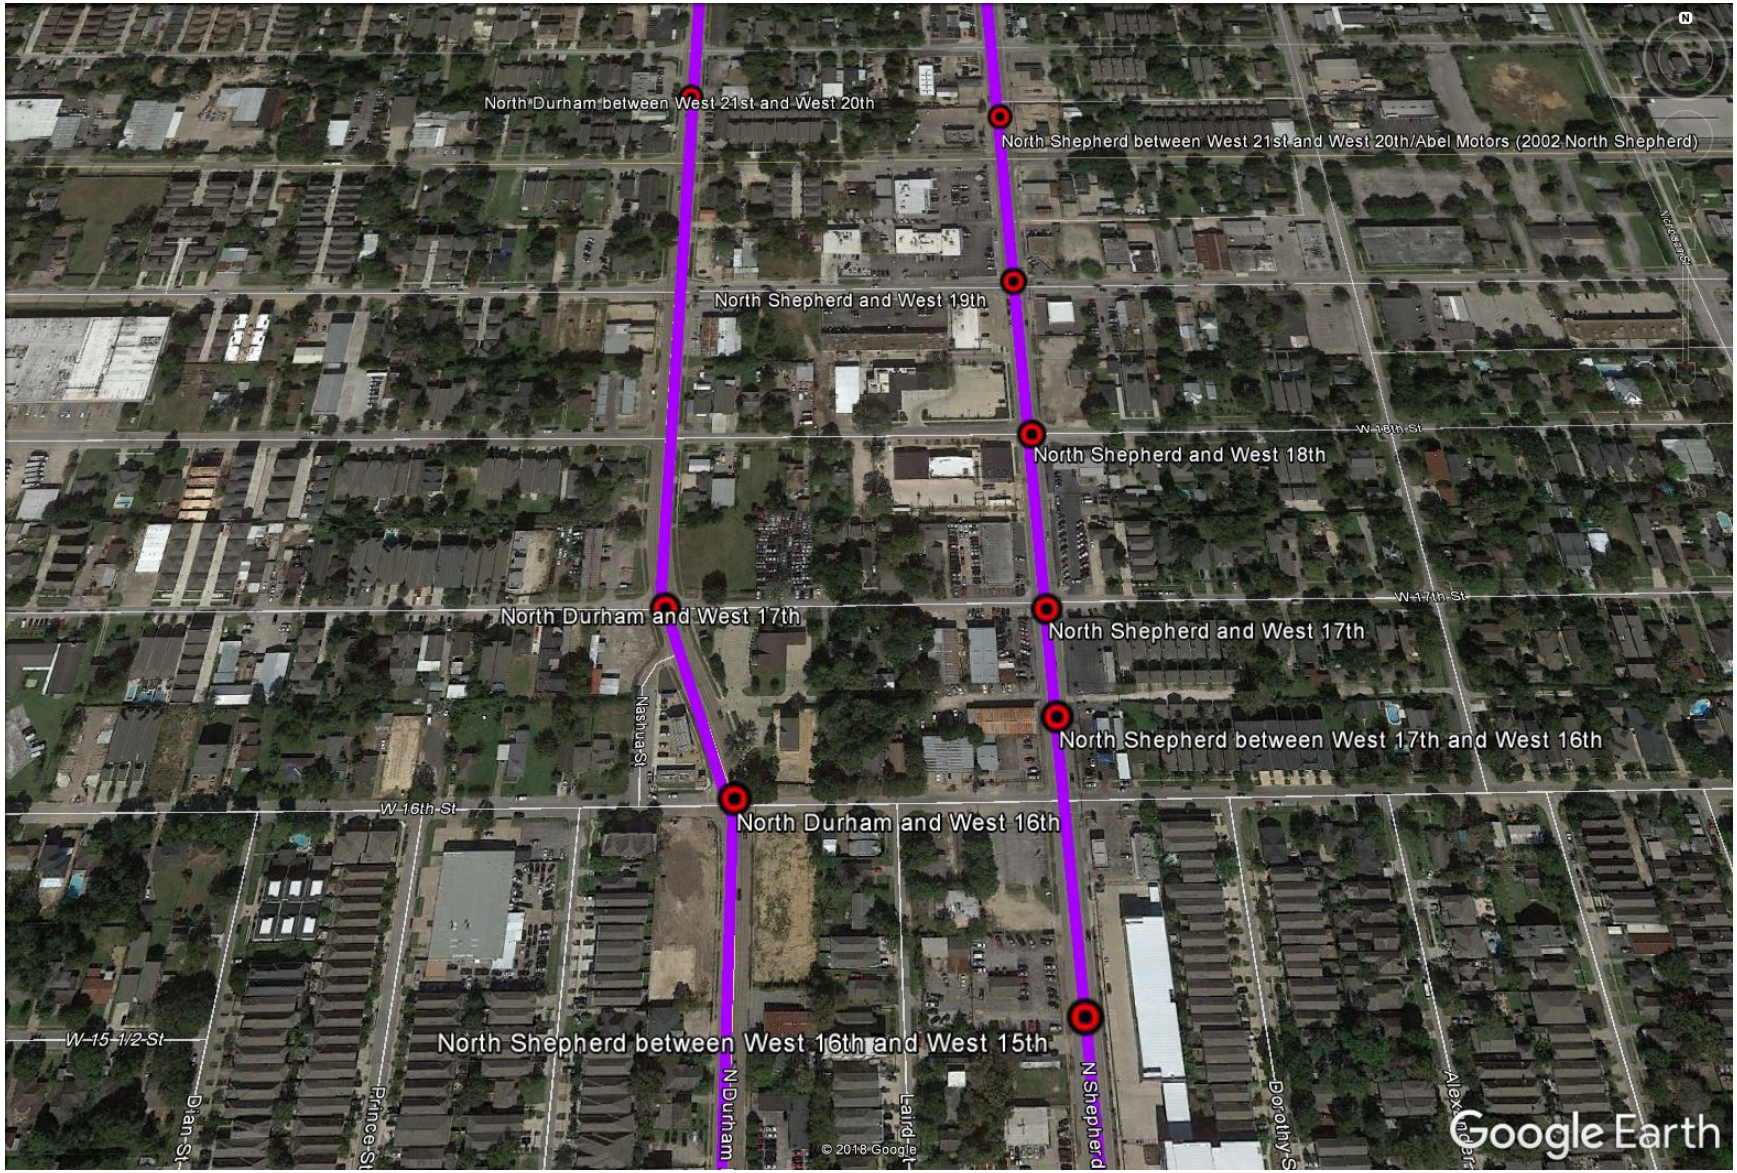

Figure 73 Potential boring locations, West 23rd Street to West 15th Street

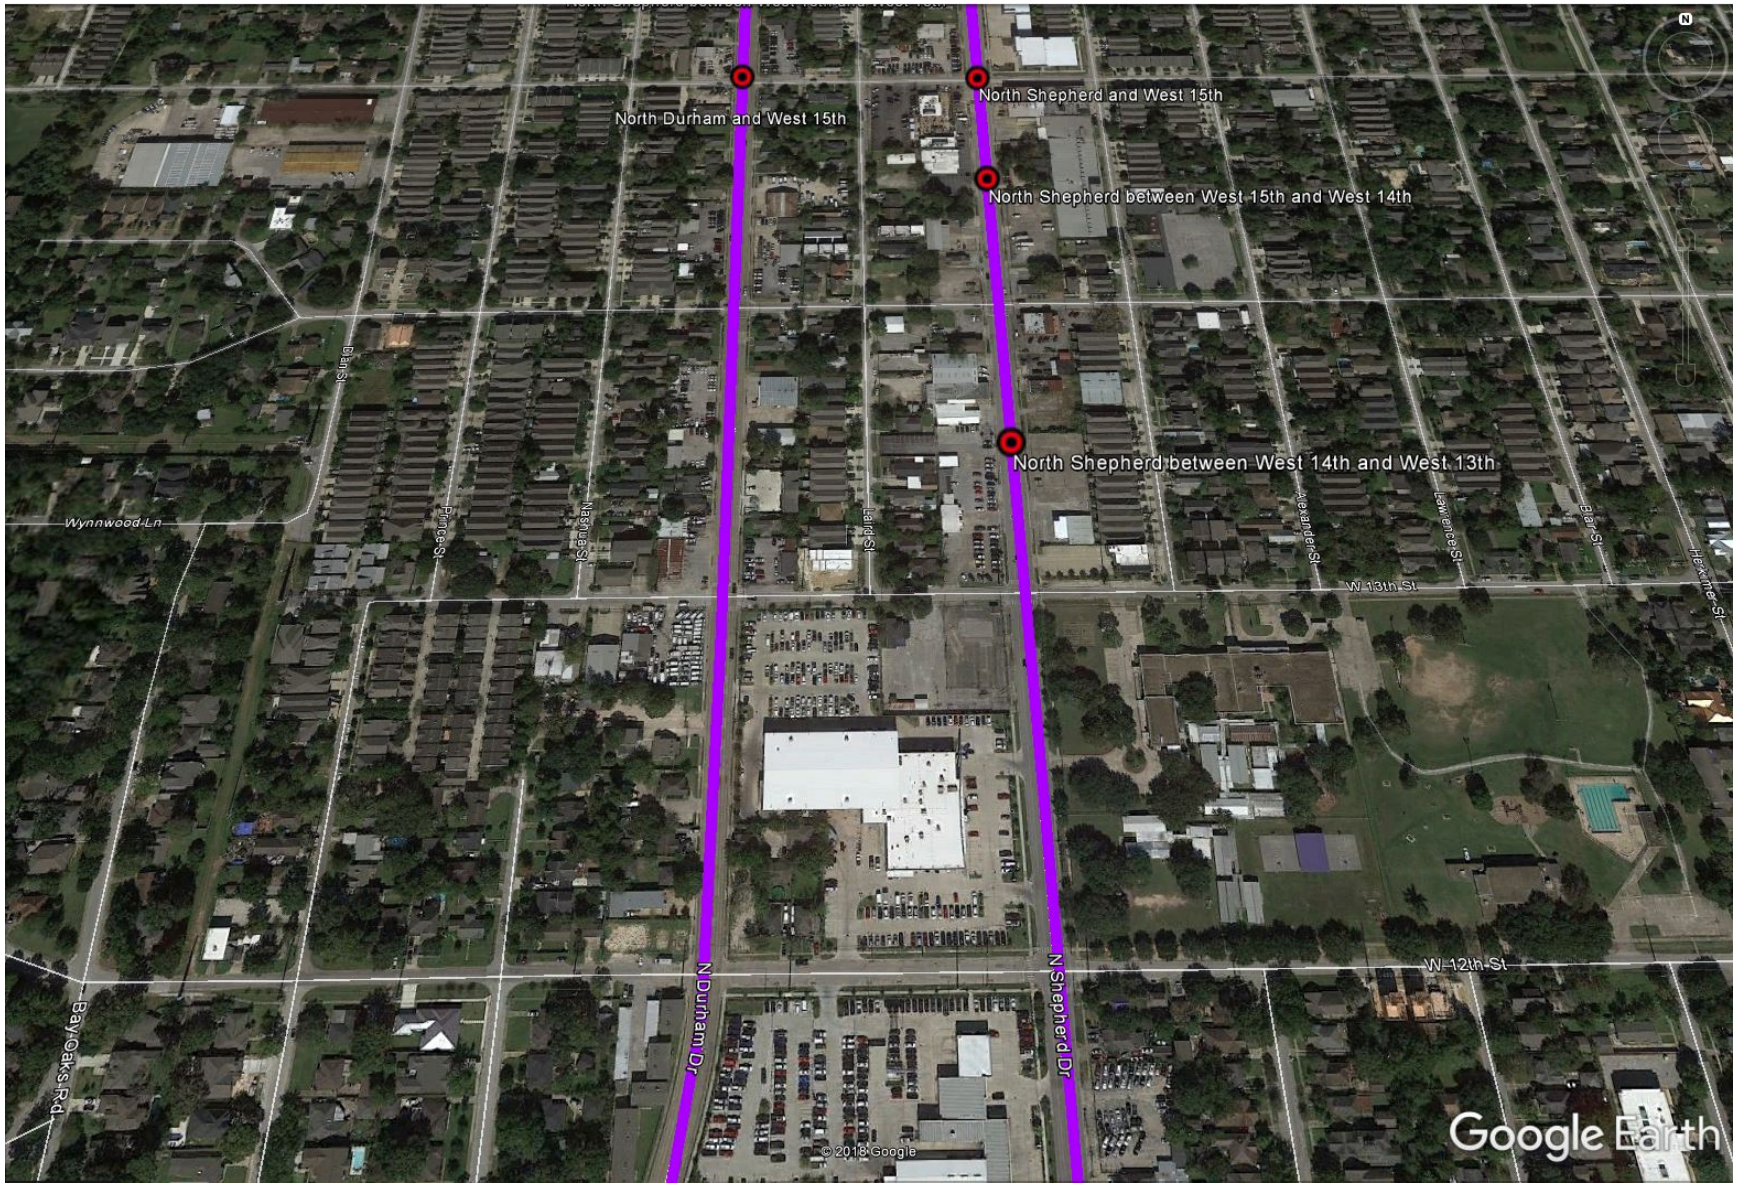

Figure 74 Potential boring locations, West 15th Street to West 12th Street

Figure 75 Potential boring locations, West 12th Street to West 9th Street

CONCLUSION

TGC has performed a Phase I Environmental Site Assessment in conformance with the scope and limitations of ASTM Practice E1527-13 and City of Houston requirements for Shepherd and Durham Drives between IH 610 and Larkin Street. Any exceptions to, or deletions from, this practice are described in the *Deviations* section of this report. This assessment has revealed no evidence of Recognized Environmental Conditions in connection with the project except for the following:

- White Oak Bayou MSD, North Shepherd Drive and White Oak Bayou
- Abel Motors, 2002 North Shepherd Drive

HRECs in the project corridor are:

- 2120 Shepherd Drive
- Shell/Texaco, 801 North Loop
- Fiesta Mart, 2807 North Shepherd Drive
- North Shepherd Phillips 66, 2802 North Shepherd Drive
- Old Service Station, 2707 North Shepherd Drive
- McQuillan Surveying, 2018 North Shepherd Drive
- Win Auto Sale, 1815 North Durham Drive
- Houston Alternator, 1835 North Shepherd Drive
- Former Guerrero Car Wash, 1603 North Durham Drive
- Former Used Car Lot, 1604 North Shepherd Drive
- FV, 1433 North Shepherd Drive
- Former Tommie Vaughn Motors Ford, 1145 North Shepherd Drive
- Valero Corner Store 2474, 1421 West 11th Street
- Shepherd ET, 1049 North Shepherd Drive
- Exxon RS 67233, 1048 North Shepherd Drive
- Tommie Vaughn Motors Ford, 914 North Shepherd Drive
- Dons Texaco Inc., 2015 Shepherd Drive
- RAS 6 3889, 4710 Katy Freeway

There are over 200 historic high risk sites within 500 feet of the project corridor that could be considered additional City of Houston HRECs. Because of the large number of historic sites and the lack of any reported evidence of actual releases, intersections/blocks with high concentrations of sites were identified as HREC areas. These areas, based on available City Directories, Sanborn Maps, historic aerial photos and topographic maps, and EDR historic auto station and dry cleaner listings, are:

- North Shepherd at West 28th
- North Shepherd between West 27th and West 26th/midblock
- North Shepherd between West 25th and West 24th/midblock
- North Shepherd and West 23rd
- North Shepherd between West 21st and West 20th/midblock
- North Durham between West 21st and West 20th/midblock
- North Shepherd and West 19th
- North Shepherd and West 18th
- North Shepherd and West 17th

- North Durham and West 17th
- North Shepherd between West 17th and West 16th/midblock
- North Durham and West 16th
- North Shepherd between West 16th and West 15th/midblock
- North Shepherd and West 15th
- North Durham and West 15th
- North Shepherd between West 15th and West 14th/midblock
- North Shepherd between West 14th and West 13th/midblock
- North Shepherd and West 11th
- North Shepherd and West 10th
- North Shepherd and Larkin

The City of Houston reviewed the Draft Phase I ESA for the project and designated both corridors as Potentially Petroleum Contaminated Areas (PPCA) and concluded that "conducting a subsurface assessment (Phase II ESA) for all identified REC sites may be cost prohibitive" (see Appendix I).[26] Based on the City's determination, a traditional Phase II ESA is not recommended.

The City of Houston has specific requirements for construction within PPCAs, including having the PPCA designation included on constructions plans, stockpiling soil, proper soil disposal, etc. The City of Houston Department of Public Works Guide Specifications Sections 02105 (Chemical Sampling and Analysis) and 02120 (Off-Site Transportation and Disposal) provide key guidance for construction within PPCAs.

RECOMMENDATION

Because the City of Houston has determined that the corridors are PPCAs, a traditional Phase II ESA is not recommended. As mentioned in the previous section, the contractor working on the project must adhere to the City's Department of Public Works Guide Specifications during construction.

[26] Letter from Maher Tanbouz, P.E., Supervising Engineer to Patricia K. Campbell, P.E., Supervising Engineer, City of Houston Public Works (March 27, 2018).

ENVIRONMENTAL PROFESSIONAL STATEMENT

I declare that, to the best of my professional knowledge and belief, I meet the definition of environmental professionals as defined in §312.10 of 40 CFR § 312. I have the specific qualifications based on education, training, and experience to assess a property of the nature, history, and setting of the subject property. I have developed and performed the all appropriate inquiries in conformance with the standards and practices set forth in 40 CFR Part 312.

Stephanie Kirschner, AICP, Project Manager and Environmental Specialist

DISCLAIMER

This report was prepared exclusively for the reliance of Jones and Carter and the Memorial Heights Redevelopment Authority/Tax Increment Reinvestment Zone #5. It contains information obtained from a variety of public sources and interviews. TGC makes no representation or warranty regarding the accuracy, reliability, quality, or completeness of said information. TGC conducted this assessment with the diligence utilized by similar firms performing similar work. Extraordinary verification was not performed. In no event is TGC liable for special, incidental, consequential or exemplary damages.

QUALIFICATIONS OF ENVIRONMENTAL PROFESSIONAL

Stephanie Kirschner, AICP, Project Manager

- BA in Geology and MUP in Urban Planning.
- American Society for Testing and Materials Technical Training Course (2016).
- Six years as an environmental planner, including work on federal and state environmental approvals for transportation projects.
- Three years as an environmental scientist, including experience conducting Environmental Site Assessments.
- One year as a Project Manager for Texas Commission on Environmental Quality (TCEQ) Remediation Division reviewing Phase Is, Phase IIs, and additional state-required documentation for Corrective Action and Voluntary Clean-Up Program sites.

REFERENCES

Aerial Photo Decade Package. EDR, December 18, 2017.

All Appropriate Inquiries User Questionnaire completed by Ms. Sherry Weesner, P.E. January 18, 2018

Arc GIS On line. https://www.arcgis.com. Specific sources are cited in the document with each individual figure.

Central Records. Texas Commission on Environmental Quality, on site file review January 12, 2018.

Central Registry Online. Texas Commission on Environmental Quality, http://www15.tceq.texas.gov.

Certified Sanborn Map Report. EDR, December 18, 2017.

City Directory Image Report. EDR, December 20, 2017.

City of Houston Department of Public Works & Engineering Geotechnical and Environmental Requirements Design Manual, Chapter 11.

City of Houston Map Viewer, (http://mycity.houstontx.gov/houstonmapviewer/).

Contreras, Lisa, Assistant Manager of Advance America (2802 North Shepherd Drive). Interviewed January 20, 2018.

EDR Report. December 18, 2017.

Enforcement and Compliance Online. Environmental Protection Agency, https://echo.epa.gov.

Google Earth (base maps).

Historical Topo Map Report. EDR, December 18, 2017

Houston-Galveston Area Council Closed Landfill Inventory, http://arcgis02.h-gac.com/Reference/CLI/Reports/U234.pdf.

Ly, Tracy, Area Sales Manager of Mattress Firm (1048 North Shepherd Drive). Interviewed January 13, 2018.

Major Aquifers. Texas Water Development Board, http://www.twdb.texas.gov/groundwater/aquifer/major.asp

Manager, AT&T Store (2802 North Shepherd Drive). Interviewed January 20, 2018.

Municipal Settings Designation. City of Houston, https://www.publicworks.houstontx.gov/pds/municipal-settings-designation.html/.

Municipal Settings Designations. Texas Commission on Environmental Quality, https://www.tceq.texas.gov/remediation/msd.html

Public Works and Engineering GIMS Application Portal, http://www.gims.houstontx.gov/PortalWS/MainPortal.aspx.

R., Jesus, Fiesta Mart (2807 North Shepherd Drive). Interviewed January 20, 2018.

Rickman, Paul, General Manager of Balls Out Burger (1603 North Durham Drive). Interviewed January 13, 2018.

Surf Your Watershed. Environmental Protection Agency, https://cfpub.epa.gov/surf/huc.cfm?huc_code=12040104

Surface Water Quality (Segments) Viewer. Texas Commission on Environmental Quality, http://tceq.maps.arcgis.com.

USGS Texas Geology Map Viewer, https://txpub.usgs.gov/DSS/texasgeology/.

Wheeler, Frankie F.; Crout, Jack D.; Ratliff, Larry F.; Hatherly, Don T.; Deshotels, Jesse D.; Wagner, John D. et al. *Soil Survey of Harris County, Texas*, 1976; Washington D.C. (texashistory.unt.edu/ark:/67531/metapth130219/: accessed December 13, 2017), University of North Texas Libraries, The Portal to Texas History, texashistory.unt.edu; and United States Department of Agriculture *National Comparative Soil Survey*, https://soilseries.sc.egov.usda.gov/OSD_Docs/C/CLODINE.html.

APPENDICES ARE INCLUDED UNDER A SEPARATE COVER

THE GOODMAN CORPORATION

APPENDICES FOR
PHASE I ENVIRONMENTAL SITE ASSESSMENT
SHEPHERD DRIVE AND DURHAM DRIVE
WBS #: N-T05000-0005-3
FROM IH 610 FRONTAGE ROAD TO LARKIN STREET

PRESENTED BY THE GOODMAN CORPORATION

April 5, 2018

APPENDIX A

ALL APPROPRIATE INQUIRIES QUESTIONNAIRE

Environmental Site Assessment - All Appropriate Inquiries User Questionnaire ASTM 1527

Subject Property Name: Shepherd / Durham Corridors (Approximately LP 610 to White Oak Bayou)

Subject Property Address: Various

1. Are you aware of any environmental cleanup liens or efforts at the Subject Property that are filed or recorded under federal, tribal, state, or local law?

   Yes / No / Unknown

   If yes, please attach a copy.

   Comments: None known at this point in time.

2. Are you aware of any Activity and Use Limitations, such as engineering controls, land use restrictions, or institutional controls that are in place at the site and/or have been filed or recorded in a registry under federal, tribal, state, or local law?

   Yes / No / Unknown

   If yes, please attach a copy.

   Comments: None known at this point in time.

3. As the user of this ESA, do you have any specialized knowledge or experience related to the Subject Property or nearby properties? For example:
   - Is the business you currently operate on the Subject Property consistent with its past uses? Is it consistent with surrounding uses?
   - Do you have any knowledge about chemicals that may have been used at adjacent properties?
   - Do you have any documentation for the Subject Property that would be relevant to this Phase I ESA (past Phase Is, Phase II subsurface investigations, tank removal reports, asbestos and/or lead sampling or abatement reports, remedial reports)?

   Yes / No / Unknown

   If yes, please attach a copy.

   Comments: As this ESA is for a corridor and not a specific property, we do not have enough specific knowledge regarding the entire corridor to provide additional information at this time.

4. Does the purchase price being paid for this Subject Property reasonably reflect the fair market value of the Subject Property?

   Yes / No / Unknown / Not Applicable

   If you conclude that there is a difference, have you considered whether the lower purchase price is because contamination is known or believed to be present at the Subject Property?

   Yes / No / Not Applicable

(over)

Comments: Certain portions of individual parcels may be obtained in order to acquire sufficient right of way to complete the ultimately desired project. Those exact limits are not yet known. All acquisitions will be consistent with the Uniform Act requirements which ensure that all acquisitions are made in a manner in which fair market value is paid via a summary and review appraisal.

5. Are you aware of commonly known or reasonably ascertainable information about the Subject Property that would help the environmental professional to identify conditions indicative of release or threatened releases? For example:
    - Do you know the past use of the Subject Property?
    - Do you know of specific chemicals that are or were once present at the Subject Property?
    - Do you know of any spills or chemical releases that have occurred at the Subject Property?
    - Do you know of any environmental cleanups that have occurred at the Subject Property?

    Yes / No

    Comments: The Goodman Corporation (TGC) prepared a desktop environmental review in 2016 that reviewed hazardous materials at that time. That information was made available to the Memorial Heights Redevelopment Authority. The same firm (TGC) is preparing the ESA and has access to all of that data and information.

6. Based on your knowledge and experience related to the property, are there any obvious indicators that point to the presence or likely presence of releases at the property?

    Yes / No

    Comments: None known at this time.

Completed by: Sherry Weesner, P.E.

Company Name: SMW Principal Principle Solutions

Title: Memorial Heights Redevelopment Authority Administrator

Date: January 18, 2018

APPENDIX B

EDR ENVIRONMENTAL DATABASE REPORT

Shepherd Durham Corridor
Houston, TX 77008

Inquiry Number: 5138375.2s
December 18, 2017

EDR DataMap™ Corridor Study

6 Armstrong Road, 4th floor
Shelton, CT 06484
Toll Free: 800.352.0050
www.edrnet.com

Thank you for your business.
Please contact EDR at 1-800-352-0050
with any questions or comments.

Disclaimer - Copyright and Trademark Notice

This Report contains certain information obtained from a variety of public and other sources reasonably available to Environmental Data Resources, Inc. It cannot be concluded from this Report that coverage information for the target and surrounding properties does not exist from other sources. **NO WARRANTY EXPRESSED OR IMPLIED, IS MADE WHATSOEVER IN CONNECTION WITH THIS REPORT. ENVIRONMENTAL DATA RESOURCES, INC. SPECIFICALLY DISCLAIMS THE MAKING OF ANY SUCH WARRANTIES, INCLUDING WITHOUT LIMITATION, MERCHANTABILITY OR FITNESS FOR A PARTICULAR USE OR PURPOSE. ALL RISK IS ASSUMED BY THE USER. IN NO EVENT SHALL ENVIRONMENTAL DATA RESOURCES, INC. BE LIABLE TO ANYONE, WHETHER ARISING OUT OF ERRORS OR OMISSIONS, NEGLIGENCE, ACCIDENT OR ANY OTHER CAUSE, FOR ANY LOSS OF DAMAGE, INCLUDING, WITHOUT LIMITATION, SPECIAL, INCIDENTAL, CONSEQUENTIAL, OR EXEMPLARY DAMAGES. ANY LIABILITY ON THE PART OF ENVIRONMENTAL DATA RESOURCES, INC. IS STRICTLY LIMITED TO A REFUND OF THE AMOUNT PAID FOR THIS REPORT.** Purchaser accepts this Report "AS IS". Any analyses, estimates, ratings, environmental risk levels or risk codes provided in this Report are provided for illustrative purposes only, and are not intended to provide, nor should they be interpreted as providing any facts regarding, or prediction or forecast of, any environmental risk for any property. Only a Phase I Environmental Site Assessment performed by an environmental professional can provide information regarding the environmental risk for any property. Additionally, the information provided in this Report is not to be construed as legal advice.

Copyright 2017 by Environmental Data Resources, Inc. All rights reserved. Reproduction in any media or format, in whole or in part, of any report or map of Environmental Data Resources, Inc., or its affiliates, is prohibited without prior written permission.

EDR and its logos (including Sanborn and Sanborn Map) are trademarks of Environmental Data Resources, Inc. or its affiliates. All other trademarks used herein are the property of their respective owners.

EXECUTIVE SUMMARY

TARGET PROPERTY INFORMATION

ADDRESS

HOUSTON, TX 77008
HOUSTON, TX 77008

DATABASES WITH NO MAPPED SITES

No mapped sites were found in EDR's search of available ("reasonably ascertainable ") government records within the requested search area for the following databases:

FEDERAL RECORDS

NPL	National Priority List
Proposed NPL	Proposed National Priority List Sites
Delisted NPL	National Priority List Deletions
NPL LIENS	Federal Superfund Liens
SEMS	Superfund Enterprise Management System
LIENS 2	CERCLA Lien Information
RCRA-TSDF	RCRA - Treatment, Storage and Disposal
RCRA-SQG	RCRA - Small Quantity Generators
US ENG CONTROLS	Engineering Controls Sites List
US INST CONTROL	Sites with Institutional Controls
ERNS	Emergency Response Notification System
HMIRS	Hazardous Materials Information Reporting System
DOT OPS	Incident and Accident Data
US CDL	National Clandestine Laboratory Register
US BROWNFIELDS	A Listing of Brownfields Sites
DOD	Department of Defense Sites
FUDS	Formerly Used Defense Sites
LUCIS	Land Use Control Information System
CONSENT	Superfund (CERCLA) Consent Decrees
ROD	Records Of Decision
UMTRA	Uranium Mill Tailings Sites
ODI	Open Dump Inventory
DEBRIS REGION 9	Torres Martinez Reservation Illegal Dump Site Locations
US MINES	Mines Master Index File
TRIS	Toxic Chemical Release Inventory System
TSCA	Toxic Substances Control Act
FTTS	FIFRA/ TSCA Tracking System - FIFRA (Federal Insecticide, Fungicide, & Rodenticide Act)/TSCA (Toxic Substances Control Act)
HIST FTTS	FIFRA/TSCA Tracking System Administrative Case Listing
SSTS	Section 7 Tracking Systems
PADS	PCB Activity Database System
MLTS	Material Licensing Tracking System
RADINFO	Radiation Information Database
RAATS	RCRA Administrative Action Tracking System
RMP	Risk Management Plans

FUELS PROGRAM	EPA Fuels Program Registered Listing
DOCKET HWC	Hazardous Waste Compliance Docket Listing
UXO	Unexploded Ordnance Sites
FUSRAP	Formerly Utilized Sites Remedial Action Program
COAL ASH DOE	Steam-Electric Plant Operation Data
2020 COR ACTION	2020 Corrective Action Program List
PRP	Potentially Responsible Parties
EPA WATCH LIST	EPA WATCH LIST
US FIN ASSUR	Financial Assurance Information
PCB TRANSFORMER	PCB Transformer Registration Database
US HIST CDL	Delisted National Clandestine Laboratory Register
SCRD DRYCLEANERS	State Coalition for Remediation of Drycleaners Listing
IHS OPEN DUMPS	Open Dumps on Indian Land
ABANDONED MINES	Abandoned Mines
COAL ASH EPA	Coal Combustion Residues Surface Impoundments List
FEMA UST	Underground Storage Tank Listing
FEDERAL FACILITY	Federal Facility Site Information listing
US AIRS	Aerometric Information Retrieval System Facility Subsystem
LEAD SMELTERS	Lead Smelter Sites

STATE AND LOCAL RECORDS

SHWS	State Superfund Registry
IOP	Innocent Owner/Operator Program
NPDES	NPDES Facility List
UIC	Underground Injection Wells Database Listing
SWRCY	Recycling Facility Listing
WasteMgt	Commercial Hazardous & Solid Waste Management Facilities
DEL SHWS	Deleted Superfund Registry Sites
LIENS	Environmental Liens Listing
SPILLS	Spills Database
PRIORITYCLEANERS	Dry Cleaner Remediation Program Prioritization List
BROWNFIELDS	Brownfields Site Assessments
ED AQUIF	Edwards Aquifer Permits
HIST LIENS	Environmental Liens Listing
RWS	Radioactive Waste Sites
COAL ASH	Coal Ash Disposal Sites

TRIBAL RECORDS

INDIAN RESERV	Indian Reservations
INDIAN ODI	Report on the Status of Open Dumps on Indian Lands
INDIAN LUST	Leaking Underground Storage Tanks on Indian Land
INDIAN UST	Underground Storage Tanks on Indian Land
INDIAN VCP	Voluntary Cleanup Priority Listing

EDR PROPRIETARY RECORDS

EDR MGP	EDR Proprietary Manufactured Gas Plants
RGA LF	Recovered Government Archive Solid Waste Facilities List
RGA HWS	Recovered Government Archive State Hazardous Waste Facilities List

SURROUNDING SITES: SEARCH RESULTS

Surrounding sites were identified.

EXECUTIVE SUMMARY

Page numbers and map identification numbers refer to the EDR Radius Map report where detailed data on individual sites can be reviewed.

Sites listed in ***bold italics*** are in multiple databases.

Unmappable (orphan) sites are not considered in the foregoing analysis.

FEDERAL RECORDS

SEMS-ARCHIVE: SEMS-ARCHIVE (Superfund Enterprise Management System Archive) tracks sites that have no further interest under the Federal Superfund Program based on available information. The list was formerly known as the CERCLIS-NFRAP, renamed to SEMS ARCHIVE by the EPA in 2015. EPA may perform a minimal level of assessment work at a site while it is archived if site conditions change and/or new information becomes available. Archived sites have been removed and archived from the inventory of SEMS sites. Archived status indicates that, to the best of EPA's knowledge, assessment at a site has been completed and that EPA has determined no further steps will be taken to list the site on the National Priorities List (NPL), unless information indicates this decision was not appropriate or other considerations require a recommendation for listing at a later time. The decision does not necessarily mean that there is no hazard associated with a given site; it only means that. based upon available information, the location is not judged to be potential NPL site.

A review of the SEMS-ARCHIVE list, as provided by EDR, and dated 07/11/2017 has revealed that there is 1 SEMS-ARCHIVE site within the searched area.

Site	Address	Map ID	Page
DRANE COURT SITE	922 DRANE CT OFF 11T	53	627

CORRACTS: CORRACTS is a list of handlers with RCRA Corrective Action Activity. This report shows which nationally-defined corrective action core events have occurred for every handler that has had corrective action activity.

A review of the CORRACTS list, as provided by EDR, and dated 09/13/2017 has revealed that there is 1 CORRACTS site within the searched area.

Site	Address	Map ID	Page
CENTRAL INDUSTRIAL P	***521-720 W 6TH ST***	***62***	***658***

RCRA-LQG: RCRAInfo is EPA's comprehensive information system, providing access to data supporting the Resource Conservation and Recovery Act (RCRA) of 1976 and the Hazardous and Solid Waste Amendments (HSWA) of 1984. The database includes selective information on sites which generate, transport, store, treat and/or dispose of hazardous waste as defined by the Resource Conservation and Recovery Act (RCRA). Large quantity generators (LQGs) generate over 1,000 kilograms (kg) of hazardous waste, or over 1 kg of acutely hazardous waste per month.

A review of the RCRA-LQG list, as provided by EDR, and dated 09/13/2017 has revealed that there is 1 RCRA-LQG site within the searched area.

Site	Address	Map ID	Page
STAR ENTERPRISE	***801 N LOOP WEST***	***7***	***149***

EXECUTIVE SUMMARY

RCRA-CESQG: RCRAInfo is EPA's comprehensive information system, providing access to data supporting the Resource Conservation and Recovery Act (RCRA) of 1976 and the Hazardous and Solid Waste Amendments (HSWA) of 1984. The database includes selective information on sites which generate, transport, store, treat and/or dispose of hazardous waste as defined by the Resource Conservation and Recovery Act (RCRA). Conditionally exempt small quantity generators (CESQGs) generate less than 100 kg of hazardous waste, or less than 1 kg of acutely hazardous waste per month.

A review of the RCRA-CESQG list, as provided by EDR, and dated 09/13/2017 has revealed that there are 4 RCRA-CESQG sites within the searched area.

Site	Address	Map ID	Page
GARDEN OAKS DRY CLEA	3201 N SHEPHERD	2	6
DRY CLEAN SUPER CENT	***1223 W 11TH STREET***	***46***	***456***
TEXACO STATION	***1049 N SHEPHERD ST***	***49***	***586***
TEXACO STATION	***2015 SHEPHERD ST***	***66***	***712***

RCRA NonGen / NLR: RCRAInfo is EPA's comprehensive information system, providing access to data supporting the Resource Conservation and Recovery Act (RCRA) of 1976 and the Hazardous and Solid Waste Amendments (HSWA) of 1984. The database includes selective information on sites which generate, transport, store, treat and/or dispose of hazardous waste as defined by the Resource Conservation and Recovery Act (RCRA). Non-Generators do not presently generate hazardous waste.

A review of the RCRA NonGen / NLR list, as provided by EDR, and dated 09/13/2017 has revealed that there are 25 RCRA NonGen / NLR sites within the searched area.

Site	Address	Map ID	Page
FIN-TECH	***630 W 27TH STREET***	***4***	***31***
TRANSMISSION EXCHANG	***2721 N SHEPHERD DR***	***4***	***48***
MOBIL OIL CORPORATIO	***2802 N SHEPHERD DR***	***4***	***61***
L B FOSTER HPIPECOAT	***811 NORTH LOOP***	***7***	***121***
EMPIRE MOTOR EXCHANG	***1607 N SHEPARD***	***17***	***203***
HOUSTON ALTERNATOR I	***1835 N SHEPHERD DR***	***17***	***239***
ORPHARM INC	***728 W 19TH ST***	***17***	***253***
TRAN-MOTIVE INC	***2222 N SHEPHARD***	***17***	***284***
CORPORATE AUTO SERVI	***707 W 24TH***	***17***	***304***
PROCARE GREATER HOUS	***910 W 22ND***	***23***	***340***
A GUARANTEED MOTORS	***841 W 20TH STREET***	***26***	***348***
PULIDO TRUCKING INC	514 W 16TH ST	35	376
METROPOLITAN COLLISI	***818 W 16TH STREET***	***36***	***382***
MILAM & COMPANY PAIN	***1313 HERKIMER***	***42***	***425***
TOMMIE VAUGHN MOTORS	***1145 N SHEPHERD***	***45***	***437***
GOODYEAR TIRE & RUBB	***1417-19 W 11TH ST***	***48***	***487***
TOMMY VAUGHN TRUCK &	***908 N SHEPHERD***	***49***	***515***
JOEYS ENGINE	***946 N SHEPHERD***	***49***	***534***
EXXON MOBIL CORPORAT	***1048 N SHEPHERD***	***49***	***588***
PURE WASTE INC	***601 N SHEPHERD, SUIT***	***60***	***637***
MARVEST INC	***600 N SHEPHERD #500***	***60***	***644***
CENTRAL INDUSTRIAL P	***521-720 W 6TH ST***	***62***	***658***
CITY OF HOUSTON	***2200 PATTERSON ST***	***64***	***670***
HOUSTON DRIVE SHAFT	***5115 CORNISH***	***67***	***739***
MILWAUKEE ELECTRIC T	***4801 KATY FWY***	***68***	***771***

EXECUTIVE SUMMARY

ICIS: The Integrated Compliance Information System (ICIS) supports the information needs of the national enforcement and compliance program as well as the unique needs of the National Pollutant Discharge Elimination System (NPDES) program.

A review of the ICIS list, as provided by EDR, and dated 11/18/2016 has revealed that there is 1 ICIS site within the searched area.

Site	Address	Map ID	Page
TOMMIE VAUGHN MOTORS	***1145 N SHEPHERD***	***45***	***437***

FINDS: The Facility Index System contains both facility information and "pointers" to other sources of information that contain more detail. These include: RCRIS; Permit Compliance System (PCS); Aerometric Information Retrieval System (AIRS); FATES (FIFRA [Federal Insecticide Fungicide Rodenticide Act] and TSCA Enforcement System, FTTS [FIFRA/TSCA Tracking System]; CERCLIS; DOCKET (Enforcement Docket used to manage and track information on civil judicial enforcement cases for all environmental statutes); Federal Underground Injection Control (FURS); Federal Reporting Data System (FRDS); Surface Impoundments (SIA); TSCA Chemicals in Commerce Information System (CICS); PADS; RCRA-J (medical waste transporters/disposers); TRIS; and TSCA. The source of this database is the U.S. EPA/NTIS.

A review of the FINDS list, as provided by EDR, and dated 07/23/2017 has revealed that there are 39 FINDS sites within the searched area.

Site	Address	Map ID	Page
FIN-TECH	***630 W 27TH STREET***	***4***	***31***
TBH AUTO BROKER	2702 N SHEPHERD DR	4	46
GOODYEAR MOTORS	2716 N SHEPHERD DR	4	47
TRANSMISSION EXCHANG	***2721 N SHEPHERD DR***	***4***	***48***
MOBIL OIL CORPORATIO	***2802 N SHEPHERD DR***	***4***	***61***
L B FOSTER HPIPECOAT	***811 NORTH LOOP***	***7***	***121***
STAR ENTERPRISE	***801 N LOOP WEST***	***7***	***149***
EMPIRE MOTOR EXCHANG	***1607 N SHEPARD***	***17***	***203***
HOUSTON ALTERNATOR I	***1835 N SHEPHERD DR***	***17***	***239***
ORPHARM INC	***728 W 19TH ST***	***17***	***253***
TRAN-MOTIVE INC	***2222 N SHEPHARD***	***17***	***284***
CORPORATE AUTO SERVI	***707 W 24TH***	***17***	***304***
PROCARE GREATER HOUS	***910 W 22ND***	***23***	***340***
A GUARANTEED MOTORS	***841 W 20TH STREET***	***26***	***348***
CHAMPS AUTO SALES	1535 N DURHAM DR	33	364
METROPOLITAN COLLISI	***818 W 16TH STREET***	***36***	***382***
CROWLEY SIGN & GRAPH	1331 N SHEPHERD DR	40	416
C & J AUTO SALES INC	1401 N SHEPHERD DR	40	423
MILAM & COMPANY PAIN	***1313 HERKIMER***	***42***	***425***
LA FIESTA AUTO SALES	1245 N SHEPHERD DR	43	432
TOMMIE VAUGHN MOTORS	***1145 N SHEPHERD***	***45***	***437***
AUTOZONE 1467	1311 W 11TH ST	46	451
DRY CLEAN SUPER CENT	***1223 W 11TH STREET***	***46***	***456***
GOODYEAR TIRE & RUBB	***1417-19 W 11TH ST***	***48***	***487***
TOMMY VAUGHN TRUCK &	***908 N SHEPHERD***	***49***	***515***
TOMMIE VAUGHN MOTORS	914 N SHEPHERD DR	49	527
JOEYS ENGINE	***946 N SHEPHERD***	***49***	***534***
MERCHANTS PARK SHOPP	1035 N SHEPHERD DR	49	545
TEXACO STATION	***1049 N SHEPHERD ST***	***49***	***586***
EXXON MOBIL CORPORAT	***1048 N SHEPHERD***	***49***	***588***
EXXON RS 67233	1048 N SHEPHERD DR	49	601
MERCHANT PARK NAIL &	918 N DURHAM DR STE	54	628

Site	Address	Map ID	Page
CENTER POINT ENERGY-	551 N SHEPHERD DR	60	637
PURE WASTE INC	***601 N SHEPHERD STE 3***	***60***	***643***
MARVEST INC	***600 N SHEPHERD #500***	***60***	***644***
CITY OF HOUSTON	***2200 PATTERSON ST***	***64***	***670***
TEXACO STATION	***2015 SHEPHERD ST***	***66***	***712***
HOUSTON DRIVE SHAFT	***5115 CORNISH***	***67***	***739***
MILWAUKEE ELECTRIC T	***4801 KATY FWY***	***68***	***771***

ECHO: ECHO provides integrated compliance and enforcement information for about 800,000 regulated facilities nationwide.

A review of the ECHO list, as provided by EDR, and dated 09/02/2017 has revealed that there are 27 ECHO sites within the searched area.

Site	Address	Map ID	Page
FIN-TECH	***630 W 27TH STREET***	***4***	***31***
TRANSMISSION EXCHANG	***2721 N SHEPHERD DR***	***4***	***48***
MOBIL OIL CORPORATIO	***2802 N SHEPHERD DR***	***4***	***61***
L B FOSTER HPIPECOAT	***811 NORTH LOOP***	***7***	***121***
STAR ENTERPRISE	***801 N LOOP WEST***	***7***	***149***
EMPIRE MOTOR EXCHANG	***1607 N SHEPARD***	***17***	***203***
HOUSTON ALTERNATOR I	***1835 N SHEPHERD DR***	***17***	***239***
ORPHARM INC	***728 W 19TH ST***	***17***	***253***
TRAN-MOTIVE INC	***2222 N SHEPHARD***	***17***	***284***
CORPORATE AUTO SERVI	***707 W 24TH***	***17***	***304***
PROCARE GREATER HOUS	***910 W 22ND***	***23***	***340***
A GUARANTEED MOTORS	***841 W 20TH STREET***	***26***	***348***
METROPOLITAN COLLISI	***818 W 16TH STREET***	***36***	***382***
MILAM & COMPANY PAIN	***1313 HERKIMER***	***42***	***425***
TOMMIE VAUGHN MOTORS	***1145 N SHEPHERD***	***45***	***437***
DRY CLEAN SUPER CENT	***1223 W 11TH STREET***	***46***	***456***
GOODYEAR TIRE & RUBB	***1417-19 W 11TH ST***	***48***	***487***
TOMMY VAUGHN TRUCK &	***908 N SHEPHERD***	***49***	***515***
JOEYS ENGINE	***946 N SHEPHERD***	***49***	***534***
TEXACO STATION	***1049 N SHEPHERD ST***	***49***	***586***
EXXON MOBIL CORPORAT	***1048 N SHEPHERD***	***49***	***588***
PURE WASTE INC	***601 N SHEPHERD STE 3***	***60***	***643***
MARVEST INC	***600 N SHEPHERD #500***	***60***	***644***
CITY OF HOUSTON	***2200 PATTERSON ST***	***64***	***670***
TEXACO STATION	***2015 SHEPHERD ST***	***66***	***712***
HOUSTON DRIVE SHAFT	***5115 CORNISH***	***67***	***739***
MILWAUKEE ELECTRIC T	***4801 KATY FWY***	***68***	***771***

STATE AND LOCAL RECORDS

SWF/LF: The Solid Waste Facilities/Landfill Sites records typically contain an inventory of solid waste disposal facilities or landfills in a particular state. The data come from the Texas Commission on Environmental Quality's permitted Solid Waste Facilities list.

A review of the SWF/LF list, as provided by EDR, and dated 10/27/2017 has revealed that there are 2

SWF/LF sites within the searched area.

Site	Address	Map ID	Page
GREEN ARROW TRANSFER Facility Status: INACTIVE Permit Number: 40197	603 W 17TH ST	32	363
EGBERT TRANSFER STAT Facility Status: ACTIVE Permit Number: 40189	5200 EGBERT ST	59	635

CLI: Closed and abandoned landfills (permitted as well as unauthorized) across the state of Texas. For current information regarding any of the sites included in this database, contact the appropriate Council of Governments agency.

A review of the CLI list, as provided by EDR, has revealed that there are 2 CLI sites within the searched area.

Site	Address	Map ID	Page
SEAY SITE Database: CLI, Date of Government Version: 08/30/1999 Date Closed: 1977	7200 RANDOL MILL RD,	1	4
2200 PATTERSON Database: H-GAC CLI, Date of Government Version: 10/31/2017 Site Id: U234	2200 PATTERSON, N EN	64	694

LPST: The Leaking Petroleum Storage Tank Incident Reports contain an inventory of reported leaking petroleum storage tank incidents. The data come from the Texas Commission on Environmental Quality's Leaking Petroleum Storage Tank Database.

A review of the LPST list, as provided by EDR, and dated 09/06/2017 has revealed that there are 37 LPST sites within the searched area.

Site	Address	Map ID	Page
FORMER EXXON STATION Status Code: FINAL CONCURRENCE ISSUED, CASE CLOSED LPST Id: 92859 CA Status: 6A - FINAL CONCURRENCE ISSUED Facility ID: 0026727	***3209 N SHEPHERD DR***	***2***	***7***
KIMS SERVICE STATION Status Code: FINAL CONCURRENCE ISSUED, CASE CLOSED LPST Id: 102912 CA Status: 6A - FINAL CONCURRENCE ISSUED Facility ID: 0043415	***3210 N SHEPHERD DR***	***2***	***21***
OLD SERVICE STATION Status Code: FINAL CONCURRENCE ISSUED, CASE CLOSED LPST Id: 106628 CA Status: 6A - FINAL CONCURRENCE ISSUED Facility ID: 0064543	***2707 N SHEPHERD DR***	***4***	***39***
FIESTA MART INC	2807 N SHEPHERD DR	4	53

Status Code: FINAL CONCURRENCE ISSUED, CASE CLOSED
LPST Id: 109139
CA Status: 6A - FINAL CONCURRENCE ISSUED
Facility ID: 0001502

NORTH SHEPHERD PHILL ***2802 N SHEPHERD DR*** ***4*** ***66***
Status Code: FINAL CONCURRENCE ISSUED, CASE CLOSED
LPST Id: 91026
CA Status: 6A - FINAL CONCURRENCE ISSUED
Facility ID: 0017559

FORMER SHELL FACILIT ***445 NORTH LOOP W*** ***5*** ***81***
Status Code: FINAL CONCURRENCE ISSUED, CASE CLOSED
LPST Id: 116833
CA Status: 6A - FINAL CONCURRENCE ISSUED
Facility ID: 0033041

TEXACO FACILITY 801 NORTH LOOP W 7 123
Status Code: FINAL CONCURRENCE ISSUED, CASE CLOSED
LPST Id: 98541
CA Status: 6A - FINAL CONCURRENCE ISSUED
Facility ID: 0023116

SHELL 801 NORTH LOOP W 7 150
Status Code: FINAL CONCURRENCE ISSUED, CASE CLOSED
LPST Id: 117756
CA Status: 6A - FINAL CONCURRENCE ISSUED
Facility ID: 0023116

RAY E MILLER ***1225 W 26TH ST*** ***12*** ***155***
Status Code: FINAL CONCURRENCE ISSUED, CASE CLOSED
LPST Id: 95226
CA Status: 6A - FINAL CONCURRENCE ISSUED
Facility ID: 0053150

FORMER USED CAR LOT ***1604 N SHEPHERD DR*** ***17*** ***202***
Status Code: FINAL CONCURRENCE ISSUED, CASE CLOSED
LPST Id: 119056
CA Status: 6A - FINAL CONCURRENCE ISSUED

WIN AUTO SALE ***1815 N DURHAM DR*** ***17*** ***218***
Status Code: FINAL CONCURRENCE ISSUED, CASE CLOSED
LPST Id: 114439
CA Status: 6A - FINAL CONCURRENCE ISSUED
Facility ID: 0022869

HOUSTON ALTERNATOR ***1835 N SHEPHERD DR*** ***17*** ***240***
LPST Id: 119652
CA Status: 6A - FINAL CONCURRENCE ISSUED

602 WEST 19TH LLC ***602 W 19TH ST*** ***17*** ***258***
LPST Id: 119603
CA Status: 6A - FINAL CONCURRENCE ISSUED

ABEL MOTORS 2002 N SHEPHERD DR 17 262
LPST Id: 119947
CA Status: 1 - RELEASE DETERMINATION

MCQUILLAN SURVEYING ***2018 N SHEPHERD DR*** ***17*** ***263***
Status Code: FINAL CONCURRENCE ISSUED, CASE CLOSED
LPST Id: 111825
CA Status: 6A - FINAL CONCURRENCE ISSUED

Facility ID: 0068766

YANKEE REALTY ***909 W 23RD ST*** ***19*** ***310***
Status Code: FINAL CONCURRENCE ISSUED, CASE CLOSED
LPST Id: 107138
CA Status: 6A - FINAL CONCURRENCE ISSUED
Facility ID: 0029556

FORMER SERVICE STATI 452 W 19TH ST 28 354
Status Code: FINAL CONCURRENCE ISSUED, CASE CLOSED
LPST Id: 113091
CA Status: 6A - FINAL CONCURRENCE ISSUED

ASHLAND TOLL ***1714 ASHLAND ST*** ***31*** ***358***
Status Code: FINAL CONCURRENCE ISSUED, CASE CLOSED
LPST Id: 106949
CA Status: 6A - FINAL CONCURRENCE ISSUED
Facility ID: 0019590

FORMER GUERRERO CAR ***1603 N DURHAM DR*** ***33*** ***375***
LPST Id: 120006
CA Status: 6A - FINAL CONCURRENCE ISSUED

F V ***1433 N SHEPHERD DR*** ***37*** ***386***
Status Code: FINAL CONCURRENCE ISSUED, CASE CLOSED
LPST Id: 100344
CA Status: 6A - FINAL CONCURRENCE ISSUED
Facility ID: 0012668

SNYDERVILLE GROCERY ***1723 W 14TH ST*** ***39*** ***393***
Status Code: PREASSESSMENT/RELEASE DETERMINATION
LPST Id: 117028
CA Status: 6A - FINAL CONCURRENCE ISSUED
Facility ID: 0008207

ATT WL 9184 1433 DIAN ST 39 403
Status Code: FINAL CONCURRENCE PENDING DOCUMENTATION OF WELL PLUGGING
LPST Id: 117921
CA Status: 6P - FINAL PENDING WELL PLUG
Facility ID: 0019214

FORMER TOMMIE VAUGHN ***1145 NORTH SHEPHERD*** ***45*** ***446***
Status Code: FINAL CONCURRENCE ISSUED, CASE CLOSED
LPST Id: 95686
CA Status: 6A - FINAL CONCURRENCE ISSUED
Facility ID: 0012436

OLD SERVICE STATION ***901 W 11TH ST*** ***47*** ***478***
Status Code: FINAL CONCURRENCE ISSUED, CASE CLOSED
LPST Id: 119683
LPST Id: 104270
CA Status: 6A - FINAL CONCURRENCE ISSUED
Facility ID: 0063951

VALERO CORNER STORE ***1421 W 11TH ST*** ***48*** ***489***
Status Code: FINAL CONCURRENCE ISSUED, CASE CLOSED
LPST Id: 118887
CA Status: 6A - FINAL CONCURRENCE ISSUED
Facility ID: 0035308

TOMMIE VAUGHN MOTORS 914 N SHEPHERD DR 49 522
Status Code: FINAL CONCURRENCE ISSUED, CASE CLOSED

LPST Id: 114431
CA Status: 6A - FINAL CONCURRENCE ISSUED
Facility ID: 0059554

SHEPHERD ET ***1049 N SHEPHERD DR*** ***49*** ***561***
Status Code: FINAL CONCURRENCE ISSUED, CASE CLOSED
LPST Id: 107211
LPST Id: 112625
CA Status: 6A - FINAL CONCURRENCE ISSUED
Facility ID: 0016738

EXXON RS 67233 ***1048 N SHEPHERD DR*** ***49*** ***590***
Status Code: FINAL CONCURRENCE ISSUED, CASE CLOSED
LPST Id: 108256
CA Status: 6A - FINAL CONCURRENCE ISSUED
Facility ID: 0026411

FREEDOM DISTRIBUTORS 621 WAVERLY ST 58 635
LPST Id: 119284
CA Status: 6P - FINAL PENDING WELL PLUG

FREEDMAN DISTRIBUTOR 707 W 6TH ST 61 656
LPST Id: 119282
CA Status: 6P - FINAL PENDING WELL PLUG

FORMER SPUR TRUCKING 5202 KIAM ST 63 669
Status Code: FINAL CONCURRENCE ISSUED, CASE CLOSED
LPST Id: 111099
CA Status: 6A - FINAL CONCURRENCE ISSUED
Facility ID: 0049094

RAS 6 3889 ***4710 KATY FWY*** ***66*** ***701***
Status Code: FINAL CONCURRENCE ISSUED, CASE CLOSED
LPST Id: 93326
CA Status: 6A - FINAL CONCURRENCE ISSUED
Facility ID: 0026707

DONS TEXACO INC ***2015 SHEPHERD DR*** ***66*** ***710***
Status Code: FINAL CONCURRENCE ISSUED, CASE CLOSED
LPST Id: 115032
CA Status: 6A - FINAL CONCURRENCE ISSUED
Facility ID: 0059539

JOHNSTONE SUPPLY WAR 2120 SHEPHERD DR 66 735
LPST Id: 119249
CA Status: 1 - RELEASE DETERMINATION

CORNER STORE 2318 ***1816 SHEPHERD DR*** ***68*** ***743***
Status Code: FINAL CONCURRENCE ISSUED, CASE CLOSED
LPST Id: 109713
CA Status: 6A - FINAL CONCURRENCE ISSUED
Facility ID: 0039859

BURNS PUMP SERVICE ***1612 SHEPHERD DR*** ***70*** ***780***
Status Code: FINAL CONCURRENCE ISSUED, CASE CLOSED
LPST Id: 113878
CA Status: 6A - FINAL CONCURRENCE ISSUED
Facility ID: 0050995

FORMER FINA STATION ***1120 SHEPHERD DR*** ***71*** ***791***
LPST Id: 119704
CA Status: 6A - FINAL CONCURRENCE ISSUED

EXECUTIVE SUMMARY

UST: The Underground Storage Tank database contains registered USTs. USTs are regulated under Subtitle I of the Resource Conservation and Recovery Act (RCRA). The data come from the Texas Commission on Environmental Quality's Petroleum Storage Tank Database.

A review of the UST list, as provided by EDR, and dated 07/03/2017 has revealed that there are 54 UST sites within the searched area.

Site	Address	Map ID	Page
FORMER EXXON STATION Facility Status: INACTIVE Facility Id: 26727 Facility Num: 95204 AI Number: 825577242002186	***3209 N SHEPHERD DR***	***2***	***7***
KIMS SERVICE STATION Facility Status: INACTIVE Facility Id: 43415 Facility Num: 88314 AI Number: 77731292002249	***3210 N SHEPHERD DR***	***2***	***21***
OLD SERVICE STATION Facility Status: INACTIVE Facility Id: 64543 Facility Num: 95790 AI Number: 507453592002138	***2707 N SHEPHERD DR***	***4***	***39***
FIESTA MART Facility Status: INACTIVE Facility Id: 1502 Facility Num: 39407 AI Number: 177617822002268	2807 N SHEPHERD DR	4	54
NORTH SHEPHERD PHILL Facility Status: INACTIVE Facility Id: 17559 Facility Num: 44928 AI Number: 614402012003094	***2802 N SHEPHERD DR***	***4***	***66***
SHELL Facility Status: INACTIVE Facility Id: 33041 Facility Num: 45011 AI Number: 114090492002139	445 NORTH LOOP W	5	82
BUDGET RENT A CAR 53 Facility Status: ACTIVE Facility Id: 22925 Facility Num: 57210 AI Number: 464755952002203	899 NORTH LOOP W	6	98
TPG 215 05 Facility Status: ACTIVE Facility Id: 23116 Facility Num: 79577 AI Number: 55686152002207	801 NORTH LOOP W	7	123
RAY E MILLER Facility Status: INACTIVE Facility Id: 53150 Facility Num: 83021	***1225 W 26TH ST***	***12***	***155***

AI Number: 705141422002139			
WAREHOUSE Facility Status: INACTIVE Facility Id: 78075 Facility Num: 120339 AI Number: 435313062006346	520 W 25TH ST	15	162
CORNER STORE 2591 Facility Status: ACTIVE Facility Id: 35324 Facility Num: 60821 AI Number: 586751982002149	1544 N SHEPHERD DR	17	178
DIRTYS Facility Status: INACTIVE Facility Id: 69795 Facility Num: 105960 AI Number: 706820112002247	1815 N DURHAM DR	17	209
WIN AUTO SALE Facility Status: INACTIVE Facility Id: 22869 Facility Num: 91896 AI Number: 229382952002087	***1815 N DURHAM DR***	***17***	***218***
HOUSTON ALTERNATOR Facility Status: INACTIVE Facility Id: 68347 Facility Num: 103292 AI Number: 56644672002152	1835 N SHEPHERD DR	17	234
TUNE UP PLUS Facility Status: INACTIVE Facility Id: 10449 Facility Num: 49805 AI Number: 568709302002204	1818 N SHEPHERD DR	17	243
MCQUILLAN SURVEYING Facility Status: INACTIVE Facility Id: 68766 Facility Num: 104076 AI Number: 802694192002086	***2018 N SHEPHERD DR***	***17***	***263***
DHP SALES Facility Status: INACTIVE Facility Id: 15564 Facility Num: 54260 AI Number: 440029752002150	2101 N SHEPHERD DR	17	273
WAREHOUSE Facility Status: INACTIVE Facility Id: 78074 Facility Num: 120338 AI Number: 419313032006346	616 W 23RD ST	17	289
CONOCOPHILLIPS 27065 Facility Status: INACTIVE Facility Id: 71287 Facility Num: 108543 AI Number: 874798862002246	2302 N SHEPHERD DR	17	292
YANKEE REALTY	***909 W 23RD ST***	***19***	***310***

Facility Status: INACTIVE Facility Id: 29556 Facility Num: 64238 AI Number: 289624312002152			
EAGLE INSULATORS Facility Status: INACTIVE Facility Id: 29758 Facility Num: 93083 AI Number: 806741242002153	553 W 23RD ST	20	314
STEWARTS WALCO SERVI Facility Status: INACTIVE Facility Id: 31440 Facility Num: 65497 AI Number: 31077222002087	2203 N DURHAM DR	21	320
WILLIAMS INSULATION Facility Status: INACTIVE Facility Id: 70414 Facility Num: 107001 AI Number: 294570512002089	553 W 22ND ST	22	328
BRAVENEC ELECTRIC SE Facility Status: INACTIVE Facility Id: 27566 Facility Num: 62675 AI Number: 653490582002087	902 W 22ND ST	23	334
ACTION ROOFING Facility Status: INACTIVE Facility Id: 49063 Facility Num: 80837 AI Number: 778328652006199	925 W 20TH ST	27	349
ASHLAND TOLL Facility Status: INACTIVE Facility Id: 19590 Facility Num: 76699 AI Number: 887647832002150	***1714 ASHLAND ST***	***31***	***358***
FORMER GUERRERO CAR Facility Status: INACTIVE Facility Id: 88530 Facility Num: 133644 AI Number: 870505362016166	1603 N DURHAM DR	33	365
F V Facility Status: INACTIVE Facility Id: 12668 Facility Num: 51900 AI Number: 578256152002118	***1433 N SHEPHERD DR***	***37***	***386***
SNYDERVILLE GROCERY Facility Status: INACTIVE Facility Id: 8207 Facility Num: 96479 AI Number: 987681292002089	***1723 W 14TH ST***	***39***	***393***
DIAN SOC WL9184 Facility Status: INACTIVE	1433 DIAN ST	39	404

Facility Id: 19214 Facility Num: 76350 AI Number: 677783262002150			
OFFICE-WAREHOUSE Facility Status: INACTIVE Facility Id: 65238 Facility Num: 96997 AI Number: 937824692002087	1339 DOROTHY ST	40	417
A W MECHANICAL SERVI Facility Status: INACTIVE Facility Id: 69083 Facility Num: 104695 AI Number: 171551582002087	1345 N SHEPHERD DR	40	420
TOMMIE VAUGHN MOTORS Facility Status: INACTIVE Facility Id: 12436 Facility Num: 51488 AI Number: 58857052002155	1145 N SHEPHERD DR	45	441
CHEVRON Facility Status: INACTIVE Facility Id: 29266 Facility Num: 63678 AI Number: 265651212002156	1102 N SHEPHERD DR	46	466
BILLUPS STATION 7966 Facility Status: INACTIVE Facility Id: 439 Facility Num: 95836 AI Number: 538135112002139	905 W 11TH ST	47	473
FORMER GAS STATION Facility Status: INACTIVE Facility Id: 63951 Facility Num: 94893 AI Number: 446819462002138	901 W 11TH ST	47	479
VALERO CORNER STORE Facility Status: INACTIVE Facility Id: 35308 Facility Num: 60807 AI Number: 948673832002149	***1421 W 11TH ST***	***48***	***489***
GOODYEAR TIRE & RUBB Facility Status: INACTIVE Facility Id: 13175 Facility Num: 88878 AI Number: 616261452002139	1417 W 11TH ST	48	508
TOMMIE VAUGHN MOTORS Facility Status: ACTIVE Facility Id: 59554 Facility Num: 51489 AI Number: 746706502002150	914 N SHEPHERD DR	49	522
WESTERN AUTO Facility Status: INACTIVE Facility Id: 55186	1029 N SHEPHERD DR	49	542

Facility Num: 59662 AI Number: 786858602002154			
KROGER FUEL FACILITY Facility Status: ACTIVE Facility Id: 80064 Facility Num: 124256 AI Number: 813477722010130	***1035 N SHEPHERD DR***	***49***	***545***
SHEPHERD ET Facility Status: INACTIVE Facility Id: 16738 Facility Num: 91983 AI Number: 982108742002153	***1049 N SHEPHERD DR***	***49***	***561***
EXXON RS 67233 Facility Status: INACTIVE Facility Id: 26411 Facility Num: 48240 AI Number: 920564122002175	***1048 N SHEPHERD DR***	***49***	***590***
BRANSON-ELDER Facility Status: INACTIVE Facility Id: 16421 Facility Num: 55027 AI Number: 652858062002154	1020 NICHOLSON ST	50	605
PHILLIPS 66 018866 Facility Status: INACTIVE Facility Id: 13748 Facility Num: 93685 AI Number: 974784632002116	938 NASHUA ST # 1	51	616
SCHULTZ BROS Facility Status: INACTIVE Facility Id: 38241 Facility Num: 69362 AI Number: 912350472002118	707 W 6TH ST	61	647
SPUR TRUCKLINE TERMI Facility Status: INACTIVE Facility Id: 49094 Facility Num: 80870 AI Number: 213091122002089	5202 KIAM ST	63	660
PWE TRAFFIC MANAGEME Facility Status: INACTIVE Facility Id: 33532 Facility Num: 51638 AI Number: 404752792002205	2200 PATTERSON ST	64	678
KERR MCGEE 9031 Facility Status: INACTIVE Facility Id: 2025 Facility Num: 77761 AI Number: 931705942002226	2203 DURHAM DR	65	697
RAS 6 3889 Facility Status: INACTIVE Facility Id: 26707 Facility Num: 48454	***4710 KATY FWY***	***66***	***701***

AI Number: 596633522002175			
SHEPHERD SHELL Facility Status: ACTIVE Facility Id: 79919 Facility Num: 123991 AI Number: 284512932009274	***4740 KATY FWY***	***66***	***714***
KATHERINE MITCHELL Facility Status: INACTIVE Facility Id: 63779 Facility Num: 94732 AI Number: 367272252002086	2103 DURHAM DR	66	728
CORNER STORE 2318 Facility Status: ACTIVE Facility Id: 39859 Facility Num: 61273 AI Number: 466759702002149	***1816 SHEPHERD DR***	***68***	***743***
BURNS PUMP SERVICE Facility Status: INACTIVE Facility Id: 50995 Facility Num: 82168 AI Number: 140392612008080	***1612 SHEPHERD DR***	***70***	***780***

AST: The Aboveground Storage Tank database contains registered ASTs. The data come from the Texas Commission on Environmental Quality's Petroleum Storage Tank Database.

A review of the AST list, as provided by EDR, and dated 07/03/2017 has revealed that there are 4 AST sites within the searched area.

Site	Address	Map ID	Page
TOMMIE VAUGHN MOTORS Facility Id: 51489 Facility Id: 746706502002150 Facility Id: 59554 Facility Status: ACTIVE	914 N SHEPHERD DR	49	526
BRANSON-ELDER Facility Id: 55027 Facility Id: 652858062002154 Facility Id: 16421 Facility Status: INACTIVE	1020 NICHOLSON ST	50	604
FREEDMAN DISTRIBUTOR Facility Id: 93044 Facility Id: 300777112002087 Facility Id: 62603 Facility Status: Inactive	621 WAVERLY ST	58	631
H & L MAIL SERVICE Facility Id: 116744 Facility Id: 623368342003296 Facility Id: 76095 Facility Status: ACTIVE	707 W 6TH ST	61	646

EXECUTIVE SUMMARY

AUL: Sites that have institutional controls.

A review of the AUL list, as provided by EDR, and dated 09/11/2017 has revealed that there is 1 AUL site within the searched area.

Site	Address	Map ID	Page
2120 SHEPHERD SITE	***2120 N SHEPHERD DR***	***17***	***278***
Facility Id: 2552			

VCP: Voluntary Cleanup Program Sites.

A review of the VCP list, as provided by EDR, has revealed that there are 5 VCP sites within the searched area.

Site	Address	Map ID	Page
CORROSION PROTECTION	***340 W 26TH ST***	***11***	***151***
Database: VCP TCEQ, Date of Government Version: 09/06/2017			
Facility ID: 2703			
BLOCK 39	***502 W 25TH ST***	***15***	***166***
Database: VCP TCEQ, Date of Government Version: 09/06/2017			
Facility ID: 2588			
NATIONAL FLAME & FOR	***330 W 25TH STREET***	***16***	***168***
Database: VCP TCEQ, Date of Government Version: 09/06/2017			
Facility ID: 2360			
NATIONAL FLAME & FOR	330 WEST 25TH STREET	16	177
Database: VCP TCEQ, Date of Government Version: 09/06/2017			
Facility ID: 2391			
2120 SHEPHERD SITE	***2120 N SHEPHERD DR***	***17***	***278***
Database: VCP TCEQ, Date of Government Version: 09/06/2017			
Facility ID: 2552			

DRYCLEANERS: Drycleaner Registration Database Listing.

A review of the DRYCLEANERS list, as provided by EDR, and dated 08/02/2017 has revealed that there are 7 DRYCLEANERS sites within the searched area.

Site	Address	Map ID	Page
GARDEN OAKS CLEANERS	3201 N SHEPHERD DR	2	5
AR Number: 24001157			
CN Number: CN600598387			
RN Number: RN100926179			
Site Status: ACTIVE			
CLAYTONS CLEANERS	***730 W 19TH ST***	***17***	***246***
AR Number: 24001413			
CN Number: CN602505448			
RN Number: RN100686831			
Site Status: ACTIVE			
TEXAS DRY CLEAN	722 W 19TH ST	17	256

AR Number: 24006546 CN Number: CN604032201 RN Number: RN106334154 Site Status: ACTIVE			
DRY CLEAN SUPER CENT AR Number: 24000202 CN Number: CN602460057 RN Number: RN102918406 Site Status: ACTIVE	1223 W 11TH ST	46	461
FASHION TOUCH AR Number: 24002625 AR Number: 24003955 AR Number: 24006278 CN Number: CN602678997 CN Number: CN602814170 CN Number: CN603825837 RN Number: RN100610781 Site Status: ACTIVE	946 N SHEPHERD DR ST	49	538
MERCHANT PARK NAIL & AR Number: 24000380 CN Number: CN602465387 RN Number: RN103968210 Site Status: ACTIVE	918 N DURHAM DR STE	54	628
SUPERMATIC CLEANERS AR Number: 24006154 AR Number: 24001987 AR Number: 24006461 CN Number: CN603076357 CN Number: CN600270367 CN Number: CN603991860 RN Number: RN104960810 Site Status: ACTIVE	1801 DURHAM DR STE 6	69	777

ENF: Administrative Orders issued to Municipal Solid Waste, Petroleum Storage Tank and Multi-Media Sites

A review of the ENF list, as provided by EDR, and dated 10/19/2017 has revealed that there are 8 ENF sites within the searched area.

Site	Address	Map ID	Page
GOODYEAR MOTORS 2 Unique TCEQ Ref# of Reg Entity: RN102543089 Status of NOV: ACTIVE	2716 N SHEPHERD DR.	4	47
MOBIL OIL CORP 12-LR Unique TCEQ Ref# of Reg Entity: RN100648211 Status of NOV: RESOLVED	2802 N SHEPHERD DR	4	65
CARRIAGE HOUSE MOTOR Unique TCEQ Ref# of Reg Entity: RN100898519 Status of NOV: ACTIVE	1718 N SHEPHERD	17	207
CLARK MOTORS II INC	2200 SHEPHERD DR N	17	281

Unique TCEQ Ref# of Reg Entity: RN102596467 Status of NOV: ACTIVE			
ORLANDO MOTOR COMPAN Unique TCEQ Ref# of Reg Entity: RN100899707 Status of NOV: ACTIVE	2203 SHEPHERD DR N	17	282
GILMORE AUTO SALES Unique TCEQ Ref# of Reg Entity: RN100858455 Status of NOV: ACTIVE	2221 NORTH DURHAM	21	327
CONTINENTAL AUTO SAL Unique TCEQ Ref# of Reg Entity: RN102543519 Status of NOV: ACTIVE	1501 15TH W	38	391
MILTON ORELLANA MOTO Unique TCEQ Ref# of Reg Entity: RN100864842 Status of NOV: ACTIVE	1507 N DURHAM	38	392

Ind. Haz Waste: The Industrial and Hazardous Waste Database contains summary reports by waste handlers, generators and shippers in Texas.

A review of the Ind. Haz Waste list, as provided by EDR, and dated 10/06/2017 has revealed that there are 39 Ind. Haz Waste sites within the searched area.

Site	Address	Map ID	Page
KWIK KOPY 1 Registration Number: 51265	707 W 30TH ST	3	28
FIN-TECH Registration Number: 71538	***630 W 27TH STREET***	***4***	***31***
FIN-TECH INC. - --SE Registration Number: 33782	630 W 27TH ST	4	36
TRANSMISSION EXCHANG Registration Number: 83352	***2721 N SHEPHERD DR***	***4***	***48***
MOBIL OIL 12-LR3 Registration Number: 80448	2802 N SHEPHERD DR	4	62
NORTH SHEPHERD PHILL Registration Number: 80639	***2802 N SHEPHERD DR***	***4***	***66***
CORROSION PROTECTION Registration Number: 36517	***340 W 26TH ST***	***11***	***151***
WALTER SCOTT Registration Number: 67694	927 W 25TH ST	14	160
NATIONAL FLAME & FOR Registration Number: 30327	***330 W 25TH STREET***	***16***	***168***
EMPIRE MOTOR EXCHANG Registration Number: 76947	1607 N SHEPHERD DR	17	199
HOUSTON ALTERNATOR Registration Number: 90162	***1835 N SHEPHERD DR***	***17***	***240***
CLAYTONS CLEANERS Registration Number: 51176	***730 W 19TH ST***	***17***	***246***
ORPHARM	728 W 19TH ST	17	250

Registration Number: 81834			
HEIGHTS MEDICAL TOWE Registration Number: 71371	427 W 20TH ST	17	260
TRAN-MOTIVE INC Registration Number: 90145	***2222 N SHEPHARD***	***17***	***284***
CORPORATE AUTO SERVI Registration Number: 79119	707 W 24TH ST	17	302
B&B RADIATOR Registration Number: 71481	2425 N SHEPHERD DR	17	308
PROCARE GREATER HOUS Registration Number: 90333	910 W 22ND ST	23	339
A GUARANTEED MOTORS Registration Number: 71395	841 W 20TH ST	26	343
A GUARANTEED MOTORS Registration Number: 76477	841 W 20TH ST	26	345
ALLIED DIVERSIFIED S Registration Number: 34590	502 W 18TH ST	29	355
METROPOLITAN COLLISI Registration Number: 80540	***818 W 16TH ST***	***36***	***378***
MILAM PAINTING Registration Number: 81354	1313 HERKIMER ST	42	428
CALDWELL PRINTING Registration Number: 32762	1218 N DURHAM DR	44	432
CALDWELL PRINTING Registration Number: 90014	1218 N DURHAM DR	44	434
CALDWELL PRINTING Registration Number: 71453	1218 N DURHAM DR	44	435
FORMER TOMMIE VAUGHN Registration Number: 66780	***1145 NORTH SHEPHERD***	***45***	***446***
1.39 DRY CLEAN SUPER Registration Number: 86082	1223 W 11TH ST	46	452
MERCHANTS PARK NORTH Registration Number: 73079	***1417 WEST 11TH STREE***	***48***	***511***
TOMMY VAUGHN TRUCK & Registration Number: 83277	***908 N SHEPHERD***	***49***	***515***
JOEYS ENGINE Registration Number: 85350	946 N SHEPHERD DR	49	536
EXXON MOBIL NO 67233 Registration Number: 77110	1048 N SHEPHERD DR	49	601
PURE WASTE INC Registration Number: 78117	***601 N SHEPHERD, SUIT***	***60***	***637***
GAINSBOROUGH WASTE Registration Number: 96312	5207 KIAM ST	63	659
CITY BUILDINGS Registration Number: 73775	***2200 PATTERSON STREE***	***64***	***672***
ITD PRECISION	2210 SANDMAN ST	65	694

Registration Number: 20765			
PELLETIZER KNIFES Registration Number: 20581	4922 CORNISH ST	66	732
HOUSTON DRIVE SHAFT Registration Number: 81383	***5115 CORNISH***	***67***	***739***
MILWAUKEE ELECTRIC T Registration Number: 90341	***4801 KATY FWY***	***68***	***771***

AIRS: The database lists by company, along with their actual emissions, the Texas Commission on Environmental Quality's air accounts that emit EPA criteria pollutants.

A review of the AIRS list, as provided by EDR, and dated 08/09/2017 has revealed that there are 2 AIRS sites within the searched area.

Site	Address	Map ID	Page
NATIONAL FLAME & FOR Permit Num: 72211 Regulated Id: RN100596121 Customer Id: CN600305957	***330 W 25TH STREET***	***16***	***168***
METROPOLITAN COLLISI Permit Num: 46116 Permit Num: 55257 Permit Num: 25968 Regulated Id: RN100602093 Regulated Id: RN103041240 Customer Id: CN600311773 Customer Id: CN601572233	***818 W 16TH ST***	***36***	***378***

MSD: An MSD is an official state designation given to property within a municipality or its extraterritorial jurisdiction that certifies that designated groundwater at the property is not use as potable water, and is prohibited from future use as potatable water because that groundwater is contaminated in excess of the applicable potable-water protective concentration level.

A review of the MSD list, as provided by EDR, and dated 10/30/2017 has revealed that there are 3 MSD sites within the searched area.

Site	Address	Map ID	Page
BLOCK 39 envid: 242 Status: Certified	***502 W 25TH ST***	***15***	***166***
NATIONAL FLAME AND F envid: 354 Status: Pending	349 W 24TH STREET	18	310
CENTRAL INDUSTRIAL P envid: 275 Status: Certified	***600-720 WEST 6TH***	***62***	***656***

EXECUTIVE SUMMARY

TIER 2: A listing of facilities which store or manufacture hazardous materials and submit a chemical inventory report.

A review of the TIER 2 list, as provided by EDR, and dated 12/31/2012 has revealed that there are 2 TIER 2 sites within the searched area.

Site	Address	Map ID	Page
ENRON CREDITORS RECO	727 N. SHEPHERD	56	629
Facility Id/Name: FATR20086CAH0G002DYF			
Facility Id/Name: FATR2005491FT6002M9E			
Facility Id/Name: FATR20064Z1296002XQC			
Facility Id/Name: FATR20075MDRT500284F			
FREEDMAN DISTRIBUTOR	***621 WAVERLY***	***58***	***632***
Facility Id/Name: FATR20086BQLLS002ACV			
Facility Id/Name: FATR200548QU500023CD			
Facility Id/Name: FATR200648QU500023CD			

ASBESTOS: A listing of asbestos notification site locations.

A review of the ASBESTOS list, as provided by EDR, and dated 08/02/2017 has revealed that there are 19 ASBESTOS sites within the searched area.

Site	Address	Map ID	Page
QUALITY USED CARS	1620 NORTH SHEPHERD	17	205
VACANT OFFICE BUILDI	1502 NORTH SHEPHERD	37	389
TOMMIE VAUGHN	1201 NORTH SHEPHERD	43	431
FORMER TOMMIE VAUGHN	***1145 NORTH SHEPHERD***	***45***	***446***
COMMERCIAL BLDG.	1111 N. DURHAM ST.	48	486
MERCHANTS PARK NORTH	***1417 WEST 11TH STREE***	***48***	***511***
PETCO #2431	901 N. SHEPHERD DR.	49	520
TUESDAY MORNING #106	901 N. SHEPHERD DR.,	49	521
BIG LOTS 4237	919 N. SHEPHERD DR.	49	527
MERCHANTS PARK SHOPP	925 NORTH SHEPHERD	49	529
KING DOLLAR #5	925 N. SHEPHERD DR.	49	530
MERCHANTS PARK SHOPP	924 NORTH SHEPHERD	49	531
O'REILLY AUTO PARTS	941 N. SHEPHERD DR.	49	532
O'REILLY AUTO PARTS	941 N. SHEPHERD DR.	49	533
KROGER FUEL FACILITY	***1035 N SHEPHERD DR***	***49***	***545***
CITY BUILDINGS	***2200 PATTERSON STREE***	***64***	***672***
SHEPHERD SHELL	***4740 KATY FWY***	***66***	***714***
ABC AUTO PARTS	***2120 SHEPHERD DR***	***66***	***735***
CORNER STORE 2318	***1816 SHEPHERD DR***	***68***	***743***

APAR: Listing of Sites That Have Received an APAR (Affected Property Assessment Report)

A review of the APAR list, as provided by EDR, and dated 09/07/2017 has revealed that there is 1 APAR site within the searched area.

Site	Address	Map ID	Page
CENTRAL INDUSTRIAL P	***600-720 WEST 6TH***	***62***	***656***

EXECUTIVE SUMMARY

Comm Id Number: 17226500
Comm Id Number: 13083136
Reference Number Text: RN104621412

IHW CORR ACTION: Industrial hazardous waste facilities with corrective actions.

A review of the IHW CORR ACTION list, as provided by EDR, and dated 09/07/2017 has revealed that there are 3 IHW CORR ACTION sites within the searched area.

Site	Address	Map ID	Page
BLOCK 39 RN NUM: RN105120216 Program Id: T3006 Status: INACTIVE	520 W 25TH ST	15	166
FREEDMAN DISTRIBUTOR RN NUM: RN101825016 Program Id: T3123 Status: INACTIVE	***621 WAVERLY***	***58***	***632***
ABC AUTO PARTS RN NUM: RN103007324 Program Id: T3083 Status: INACTIVE	***2120 SHEPHERD DR***	***66***	***735***

GCC: Texas Water Code, Section 26.406 requires the annual report to describe the current status of groundwater monitoring activities conducted or required by each agency at regulated facilities or associated with regulated activities. The report is required to contain a description of each case of groundwater contamination documented during the previous calendar year. Also to be included, is a description of each case of contamination documented during previous periods for which voluntary clean up action was incomplete at the time the preceding report was issued. The report is also required to indicate the status of enforcement action for each listed case.

A review of the GCC list, as provided by EDR, and dated 12/31/2016 has revealed that there are 14 GCC sites within the searched area.

Site	Address	Map ID	Page
FORMER SHELL FACILIT	***445 NORTH LOOP W***	***5***	***81***
BLOCK 39	***502 W 25TH ST***	***15***	***166***
FORMER USED CAR LOT	***1604 N SHEPHERD DR***	***17***	***202***
WIN AUTO SALE	***1815 N DURHAM DR***	***17***	***218***
602 WEST 19TH LLC	***602 W 19TH ST***	***17***	***258***
2120 SHEPHERD SITE	***2120 N SHEPHERD DR***	***17***	***278***
FORMER GUERRERO CAR	***1603 N DURHAM DR***	***33***	***375***
SNYDERVILLE GROCERY	***1723 W 14TH ST***	***39***	***393***
OLD SERVICE STATION	***901 W 11TH ST***	***47***	***478***
VALERO CORNER STORE	***1421 W 11TH ST***	***48***	***489***
FREEDMAN DISTRIBUTOR	***621 WAVERLY***	***58***	***632***
DONS TEXACO INC	***2015 SHEPHERD DR***	***66***	***710***
ABC AUTO PARTS	***2120 SHEPHERD DR***	***66***	***735***
FORMER FINA STATION	***1120 SHEPHERD DR***	***71***	***791***

EXECUTIVE SUMMARY

EDR PROPRIETARY RECORDS

EDR Hist Auto: EDR has searched selected national collections of business directories and has collected listings of potential gas station/filling station/service station sites that were available to EDR researchers. EDR's review was limited to those categories of sources that might, in EDR's opinion, include gas station/filling station/service station establishments. The categories reviewed included, but were not limited to gas, gas station, gasoline station, filling station, auto, automobile repair, auto service station, service station, etc. This database falls within a category of information EDR classifies as "High Risk Historical Records", or HRHR. EDR's HRHR effort presents unique and sometimes proprietary data about past sites and operations that typically create environmental concerns, but may not show up in current government records searches.

A review of the EDR Hist Auto list, as provided by EDR, has revealed that there are 118 EDR Hist Auto sites within the searched area.

Site	Address	Map ID	Page
HALL L T	647 W 26TH AVE	4	30
BARRETT AUTO REPR	621 W 26TH AVE	4	30
NORTH SHEPHERD MOBIL	2602 N SHEPHERD DR	4	30
P AND P GARAGE	2610 N SHEPHERD DR	4	31
GARDEN OAKS AUTO SER	2705 N SHEPHERD DR	4	38
K AND G AUTOMOTIVE T	619 W 27TH AVE	4	46
ENTERPRISE TRANSMISS	2721 N SHEPHERD DR	4	52
MR COY JACK GARAGE	640 W 28TH AVE	4	53
WALDING OIL CO	2807 N SHEPHERD DR	4	54
NORTH SHEPHERD MOBIL	2802 N SHEPHERD DR	4	65
ALLBRITTON SERVICE	2845 N SHEPHERD DR	4	80
HALL S CONOCO SERVIC	2905 N SHEPHERD DR	4	80
BURNS MOBIL STATION	2902 N SHEPHERD DR	4	81
NICK & SONS TEXACO	801 N LOOP W	7	122
GULF SELF SERVICE ST	733 W 28TH AVE	8	151
TRUCK STOP	2632 N DURHAM DR	9	151
WALKER S GARAGE	739 W 25TH AVE	13	160
VALERO ENERGY STATIO	1544 N SHEPHERD DR	17	178
LUKE S SERVICE STATI	1603 N SHEPHERD DR	17	199
EMPIRE GENERAL AUTO	1607 N SHEPHERD DR	17	201
MITEHELL S SERVICE S	1604 N SHEPHERD DR	17	202
EMPIRE MOTOR EXCHANG	1605 N SHEPHERD DR	17	203
LUKE B R	1617 N SHEPHERD DR	17	205
EMPIRE MOTOR EXCHANG	1619 N SHEPHERD DR	17	205
HEIGHTS REPAIR SHOP	637 W 17TH AVE	17	206
VOGLER NORBERT C	1717 N SHEPHERD DR	17	207
D C AUTO ELECTRIC CO	1819 N SHEPHERD DR	17	208
ALLBROOK SERVICE STA	1824 N SHEPHERD DR	17	208
JORNS SERVICE STATIO	1814 N SHEPHERD DR	17	208
STIPP JOHN C	1816 N SHEPHERD	17	208
WALDING OIL CO	1815 N DURHAM DR	17	217
MATHES MOBIL SERVICE	1835 N SHEPHERD DR	17	234
TUNE UP PLUS	1818 N SHEPHERD DR	17	242
LEMON AUTO SERVICE	620 W 19TH AVE	17	256
LANG JAMES	616 W 19TH AVE	17	258
STALLONES W M	702 W 19TH AVE	17	259
JORNS SUPPLY STATION	648 W 19TH AVE	17	259
THOMPSON TROY SERVIC	N SHEPHERD CORNER 19	17	259
FREEMAN ELLIS	647 W 19TH AVE	17	260
PIELOP W E	615 W 19TH AVE	17	260
SHIPPEY H E SERVICE	1902 N SHEPHERD DR	17	260

EXECUTIVE SUMMARY

Site	Address	Map ID	Page
NORTH SHEPHERD GARAG	1910 N SHEPHERD DR	17	260
DUGAN GEO SHELL SERV	2002 N SHEPHERD DR	17	263
HANCOCK J C	2019 N SHEPHERD DR	17	263
FOSTER JOSEPH T	2018 N SHEPHERD	17	272
DANCO AUTOMOTIVE	2101 N SHEPHERD DR	17	278
CHARLIE S SERVICE ST	2102 N SHEPHERD DR	17	278
D C AUTO ELECTRIC CO	2118 N SHEPHERD DR	17	278
MOYERS AND YATES SER	2121 N SHEPHERD DR	17	281
CASCIO S JOE GARAGE	2217 N SHEPHERD DR	17	282
SEIDL SERVICE STATIO	2219 N SHEPHERD DR	17	283
NOWAK BENJ D	2221 N SHEPHERD DR	17	283
CHILDS B E SERVICE S	2218 N SHEPHERD DR	17	283
BALES TRANSMISSION	2222 N SHEPHERD DR	17	283
FINLEY EVEREST R	700 W 23D AVE	17	288
STELTER RICHD AUTO S	2319 N SHEPHERD DR	17	301
REIFF JOHNNY AUTO SE	707 W 24TH AVE	17	306
CAIN AND SON SERVICE	2401 N SHEPHERD DR	17	307
PRITCHETT J I	2403 N SHEPHERD DR	17	307
B AND B RADIATOR CO	2421 N SHEPHERD DR	17	308
LONNIE S AUTO SERVIC	808 W 22D AVE	21	319
LONNIE S AUTO SERVIC	808 W 22ND AVE	21	319
EDDIE S BODY SHOP	821 W 22ND ST	21	319
CLEMMONS J C	801 W 22ND AVE	21	320
WALCO SERVICE STATIO	2203 N DURHAM DR	21	320
LARKINS AUTO SERVICE	619 W 21ST AVE	24	342
PATTERSON J C	815 E 20TH AVE	25	342
HEIGHTS AUTO PARTS A	813 E 20TH AVE	25	343
SCHULZ A H	805 E 20TH AVE	25	343
SHARP AUTOMOTIVE	2017 N DURHAM DR	25	343
A GUARANTEED MOTOR A	841 W 20TH AVE	26	347
SEDITA S AUTO SERVIC	746 W 18TH AVE	30	357
COSTAL GULF	1535 N DURHAM DR	33	364
REIFF JOHNNY AUTO SE	606 W 16TH ST	34	376
COASTAL TRANSMISSION	1231 W 15TH ST	37	389
KLANDER ALVIN	1510 N SHEPHERD DR	37	391
S NS SHOP	1511 N SHEPHERD DR	37	391
ROWELL ENTERPRISES	1710 W 15TH AVE	39	414
GALENA PK MSNRY BP	1210 W 13TH ST	40	415
HARRIS JOSEPH A	1306 N SHEPHERD DR	40	415
GRIFFIN SERVICE STAT	1301 N SHEPHERD DR	40	415
P AND J GARAGE	1311 N SHEPHERD DR	40	415
NORTH SHEPHERD DRIVE	1321 N SHEPHERD DR	40	415
BOWMAN S SERVICE STA	1323 N SHEPHERD DR	40	416
KIM BRO TONE-UP CO	1327 DOROTHY ST	40	416
MITCHELL S AUTOMOTIV	1404 N SHEPHERD DR	40	424
TEXAS MOTORS GARAGE	1416 N SHEPHERD DR	40	425
AUTOS VENEGAS	1321 N DURHAM DR	41	425
A+ TRANSMISSION	1213 N SHEPHERD DR	43	432
ELEVENTH AND SHEPHER	1102 N SHEPHERD DR	46	466
QUAGLINO CONOCO SERV	1101 N SHEPHERD DR	46	473
NATIONAL CNVENIENCE	1420 W 11TH ST	48	487
NATIONAL CNVENIENCE	1421 W 11TH ST	48	508
MEINEKE DISCOUNT MUF	932 N SHEPHERD DR	49	532
LIBAN ENTERPRISE INC	1002 N SHEPHERD DR	49	541
GUS S MOBILE STATION	1004 N SHEPHERD DR	49	541
AAA SHAMROCK INC	1018 NORTH SHEPHERD	49	545

EXECUTIVE SUMMARY

Site	Address	Map ID	Page
EVERITT J R TEXACO S	1049 N SHEPHERD DR	49	586
EXXON OIL AND REFINI	1048 N SHEPHERD DR	49	604
EXXON CORPORATION	1003 NASHUA ST 1	51	626
EASON AUTO SERVICE	1003 ALEXANDER	52	627
KELLEY S GARAGE	904 DOROTHY ST	55	629
CAMPO JUAN M	817 N 7TH	57	631
FOUR POINT SERVICE S	630 N SHEPHERD DR	60	643
GULF COAST HOSE	600 N SHEPHERD DR ST	60	646
WALCO SERVICE STATIO	2203 DURHAM AVE	65	696
RUTLEDGE THOS J REAR	4604 KOLB	66	700
LAMPASAS SERVICE STA	2002 SHEPHERD DR	66	700
FALCON EXXON	4710 KATY FRWY	66	710
ALS TEXACO	2015 SHEPHERD DR	66	713
WALDING ENTERPRISES	2102 SHEPHERD DR	66	732
MIDAS MUFLER SHOP	2101 SHEPHERD DR	66	733
C AND J SERVICE STAT	2120 SHEPHERD DR	66	734
MC WHIRTER GEO M	2115 SHEPHERD DR	66	737
CONRAD S SERVICE STA	2117 SHEPHERD DR	66	737
MAUKE BROS SERVICE S	4801 LARKIN	66	737
FORSTON BROS SERVICE	4803 LARKIN	66	738
CITY AUTO GLASS	4802 LARKIN	66	738

EDR Hist Cleaner: EDR has searched selected national collections of business directories and has collected listings of potential dry cleaner sites that were available to EDR researchers. EDR's review was limited to those categories of sources that might, in EDR's opinion, include dry cleaning establishments. The categories reviewed included, but were not limited to dry cleaners, cleaners, laundry, laundromat, cleaning/laundry, wash & dry etc. This database falls within a category of information EDR classifies as "High Risk Historical Records", or HRHR. EDR's HRHR effort presents unique and sometimes proprietary data about past sites and operations that typically create environmental concerns, but may not show up in current government records searches.

A review of the EDR Hist Cleaner list, as provided by EDR, has revealed that there are 36 EDR Hist Cleaner sites within the searched area.

Site	Address	Map ID	Page
MASTER CLEANERS	2613 N SHEPHERD DR	4	31
MAULER CLEANERS AND	2616 N SHEPHERD DR	4	31
MONARCH LAUNDRY AND	2815 SHEPHERD DR	4	80
GARDEN OAKS CLEANERS	2915 N SHEPHERD DR	4	81
PHELPS LAUNDRY	2610 LAWRENCE	10	151
ORCHID CLEANERS	1709 N SHEPHERD DR	17	207
IMPERIAL RUG CLEANER	1711 N SHEPHERD DR	17	207
CLAYTON CLEANERS	730 W 19TH AVE	17	249
TEXAS DRY CLEAN	722 W 19TH ST	17	258
FRANK DALE F CARPET	710 W 21ST AVE	17	273
WASCO MAY-LAUNDRY C	2406 N SHEPHERD DR	17	307
LILY CLEANERS	2427 N SHEPHERD DR	17	309
LILY CLEANERS	2429 N SHEPHERD DR	17	310
MASTER CLEANRES AND	745 W 20TH AVE	25	342
GUESS CLEANERS	2021 N DURHAM DR STE	25	343
GEORGE JAS	2305 NASHUA	33	376
EVER READY CLEANERS	605 W 16TH AVE	34	376
AUTOMATIC LAUNDRY SH	1506 N SHEPHERD DR	37	390

EXECUTIVE SUMMARY

Site	Address	Map ID	Page
SERRES ED PLACE	1508 N SHEPHERD DR	37	391
SNYDERVILLE CENTER C	1406 DIAN ST	39	403
WASHATERIA	1410 DIAN ST	39	403
SPARKLE CLEANERS	1330 N SHEPHERD DR	40	416
ROMAIR RUG CO	1327 DOROTHY	40	416
FOURTEENTH AVENUE CL	140002 N SHEPHERD DR	40	423
FOURTEENTH AV CLEANE	1211 W 14TH AVE	40	423
FOURTEENTH AVENUE CL	1400 N SHEPHERD DR	40	424
FOURTEENTH AVENUE CL	1402 N SHEPHERD DR	40	424
PRESTO CLEANERS	1423 W 13TH AVE	41	425
BIG BILL S WASHATERI	1311 W 11TH AVE	46	451
DRY CLEAN SUPER CENT	1223 W 11TH ST	46	452
EKV CORPORATION	946 N SHEPHERD DR	49	534
MERCHANT PARK CLEANE	1004 N SHEPHERD DR	49	541
PIAZZA S CLEANERS AN	1011 N SHEPHERD	49	542
SPACE CLEANERS	1011 NASHUA ST	51	626
PRESTO DRAPERY SERVI	580 N SHEPHERD DR	60	637
FAMILY CLEANERS	502 N SHEPHERD DR	66	739

EXECUTIVE SUMMARY

Please refer to the end of the findings report for unmapped orphan sites due to poor or inadequate address information.

MAP FINDINGS SUMMARY

Database	Total Plotted
FEDERAL RECORDS	
NPL	0
Proposed NPL	0
Delisted NPL	0
NPL LIENS	0
SEMS	0
SEMS-ARCHIVE	1
LIENS 2	0
CORRACTS	1
RCRA-TSDF	0
RCRA-LQG	1
RCRA-SQG	0
RCRA-CESQG	4
RCRA NonGen / NLR	25
US ENG CONTROLS	0
US INST CONTROL	0
ERNS	0
HMIRS	0
DOT OPS	0
US CDL	0
US BROWNFIELDS	0
DOD	0
FUDS	0
LUCIS	0
CONSENT	0
ROD	0
UMTRA	0
ODI	0
DEBRIS REGION 9	0
US MINES	0
TRIS	0
TSCA	0
FTTS	0
HIST FTTS	0
SSTS	0
ICIS	1
PADS	0
MLTS	0
RADINFO	0
FINDS	39
RAATS	0
RMP	0
ECHO	27
FUELS PROGRAM	0
DOCKET HWC	0
UXO	0
FUSRAP	0
COAL ASH DOE	0
2020 COR ACTION	0

MAP FINDINGS SUMMARY

Database	Total Plotted
PRP	0
EPA WATCH LIST	0
US FIN ASSUR	0
PCB TRANSFORMER	0
US HIST CDL	0
SCRD DRYCLEANERS	0
IHS OPEN DUMPS	0
ABANDONED MINES	0
COAL ASH EPA	0
FEMA UST	0
FEDERAL FACILITY	0
US AIRS	0
LEAD SMELTERS	0

STATE AND LOCAL RECORDS

SHWS	0
IOP	0
SWF/LF	2
CLI	2
NPDES	0
UIC	0
SWRCY	0
WasteMgt	0
LPST	37
UST	54
DEL SHWS	0
LIENS	0
AST	4
SPILLS	0
AUL	1
VCP	5
DRYCLEANERS	7
PRIORITYCLEANERS	0
BROWNFIELDS	0
ENF	8
Ind. Haz Waste	39
ED AQUIF	0
AIRS	2
MSD	3
TIER 2	2
HIST LIENS	0
RWS	0
ASBESTOS	19
APAR	1
IHW CORR ACTION	3
COAL ASH	0
GCC	14

TRIBAL RECORDS

INDIAN RESERV	0

MAP FINDINGS SUMMARY

Database	Total Plotted
INDIAN ODI	0
INDIAN LUST	0
INDIAN UST	0
INDIAN VCP	0
EDR PROPRIETARY RECORDS	
EDR MGP	0
EDR Hist Auto	118
EDR Hist Cleaner	36
RGA LF	0
RGA HWS	0

NOTES:

Sites may be listed in more than one database

1 **SEAY SITE** **CLI** **S103258427**
7200 RANDOL MILL RD, 400 FT FROM FT WORTH NORTHEAST LANDFILL **N/A**
TARRANT, TX

CLI:

Facility ID:	Not reported
Facility Name2:	Not reported
Site Status:	Not reported
Date Recieved:	Not reported
County:	Not reported
Region:	Not reported
Near City:	Not reported
Organic Acres:	Not reported
Area Served:	Not reported
Population Srvd:	Not reported
Tons per Day:	Not reported
Yards per Day:	Not reported
Permit Status:	Not reported
Removal Status:	Not reported
Status Date:	Not reported
Engineer:	Not reported
Source:	1
Source Code:	Not reported
Date Opened:	1974
Date Closed:	1977
Size - Acres:	Not reported
Size - Cubic Yrds:	Not reported
Lat Deg:	32
Lat Min:	46.79
Long Deg:	97
Long Min:	12.06
Lat/Long (deg):	32.779833 / -97.201000
Owner:	E.e. Hanschoker
Owner Address:	Not reported
Owner C,S,Z:	Not reported
Business Type:	Not reported
Facility Type:	Not reported
Version of Amendment:	Not reported
Extra Territorial Jurisdiction:	Not reported
Applicant Name:	Not reported
Applicant Address:	Not reported
Applicant City,St,Zip:	Not reported
Applicant Phone:	Not reported
Est Cleanup Date:	Not reported
River Basin Code:	Not reported
Earliest Date in the Records:	Not reported
Last Date in Records Site Accepted Waste:	Not reported
Texas Counsil of Government Code:	4
Texas Water Commision District Code:	4
Code for Landfill:	3
Parties:	Tarrant County
Accepts House Hold:	Yes
Accepts Construction Demolition:	Yes
Accepts Industrial Waste:	Not reported
Accepts Tires:	Not reported
Accepts Agriculture:	Not reported
Accepts Brush:	Yes
Accepts Other:	Not reported
Accepts Other Description:	Not reported

SEAY SITE (Continued) **S103258427**

Haz Waste Unlikey:	Not reported
Haz Waste Probably:	Not reported
Haz Waste Likey:	Not reported
Legal:	Not reported
Maximum Depth:	15
Depth Code:	B
Final Cover Has Been Applied:	Not reported
Minimun Thickness of Final Cover:	B
In Use Inspector:	Uk
Inspc Comments:	3/22/77-Trench operation;Area fill operation; Distance to nearest water course is adjacent; No burning observed; Closure confirmed in TDH memo dated 4/77
Comments:	???
Update:	0
Reviewer:	Not reported
Flag:	Not reported

---

2 **GARDEN OAKS CLEANERS** **DRYCLEANERS** **S109360468**
3201 N SHEPHERD DR **N/A**
HOUSTON, TX 77018

DRYCLEANERS:

RN Number:	RN100926179
Region:	12
CN Number:	CN600598387
DCR Number:	Not reported
AR Number:	24001157
Principal Name:	GARDEN OAKS CLEANERS INC
Bill Addr1:	6000 REIMS RD APT 2804
Bill Addr2:	Not reported
Bill City/State/Zip:	HOUSTON, TX 77036 3020
EMail:	Not reported
Phone Number:	Not reported
Site Name:	GARDEN OAKS CLEANERS
Site Type:	FACILITY REGISTRATION
Site Status:	ACTIVE
Fiscal Year:	FY2004
Solvent:	PETROLEUM
Gallons:	0
Part Stat:	YES
Gross Receipts:	> $100,000 AND < $200,000

RN Number:	RN100926179
Region:	12
CN Number:	CN600598387
DCR Number:	Not reported
AR Number:	24001157
Principal Name:	GARDEN OAKS CLEANERS INC
Bill Addr1:	6000 REIMS RD APT 2804
Bill Addr2:	Not reported
Bill City/State/Zip:	HOUSTON, TX 77036 3020
EMail:	Not reported
Phone Number:	Not reported
Site Name:	GARDEN OAKS CLEANERS
Site Type:	FACILITY REGISTRATION
Site Status:	ACTIVE
Fiscal Year:	FY2005
Solvent:	PETROLEUM

GARDEN OAKS CLEANERS (Continued) **S109360468**

Gallons:	960
Part Stat:	YES
Gross Receipts:	> $100,000 AND < $200,000
RN Number:	RN100926179
Region:	12
CN Number:	CN600598387
DCR Number:	Not reported
AR Number:	24001157
Principal Name:	GARDEN OAKS CLEANERS INC
Bill Addr1:	6000 REIMS RD APT 2804
Bill Addr2:	Not reported
Bill City/State/Zip:	HOUSTON, TX 77036 3020
EMail:	Not reported
Phone Number:	Not reported
Site Name:	GARDEN OAKS CLEANERS
Site Type:	FACILITY REGISTRATION
Site Status:	ACTIVE
Fiscal Year:	FY2006
Solvent:	Not reported
Gallons:	Not reported
Part Stat:	YES
Gross Receipts:	$150,000 OR LESS

---

2 **GARDEN OAKS DRY CLEANERS** **RCRA-CESQG** **1010332742**
3201 N SHEPHERD **TXR000023515**
HOUSTON, TX 77018

RCRA-CESQG:

Date form received by agency:	08/25/1997
Facility name:	GARDEN OAKS DRY CLEANERS
Facility address:	3201 N SHEPHERD HOUSTON, TX 77018
EPA ID:	TXR000023515
Contact:	Not reported
Contact address:	Not reported Not reported
Contact country:	Not reported
Contact telephone:	Not reported
Contact email:	Not reported
EPA Region:	06
Land type:	Facility is not located on Indian land. Additional information is not known.
Classification:	Conditionally Exempt Small Quantity Generator
Description:	Handler: generates 100 kg or less of hazardous waste per calendar month, and accumulates 1000 kg or less of hazardous waste at any time; or generates 1 kg or less of acutely hazardous waste per calendar month, and accumulates at any time: 1 kg or less of acutely hazardous waste; or 100 kg or less of any residue or contaminated soil, waste or other debris resulting from the cleanup of a spill, into or on any land or water, of acutely hazardous waste; or generates 100 kg or less of any residue or contaminated soil, waste or other debris resulting from the cleanup of a spill, into or on any land or water, of acutely hazardous waste during any calendar month, and accumulates at any time: 1 kg or less of acutely hazardous waste; or 100 kg or less of any residue or contaminated soil, waste or other debris resulting from the cleanup of a spill, into or on any land or water, of acutely hazardous waste

GARDEN OAKS DRY CLEANERS (Continued) **1010332742**

Owner/Operator Summary:
- Owner/operator name: UNKN
- Owner/operator address: UNKN
  HOUSTON, TX 00000
- Owner/operator country: Not reported
- Owner/operator telephone: 000-000-0000
- Owner/operator email: Not reported
- Owner/operator fax: Not reported
- Owner/operator extension: Not reported
- Legal status: Private
- Owner/Operator Type: Owner
- Owner/Op start date: Not reported
- Owner/Op end date: Not reported

Handler Activities Summary:
- U.S. importer of hazardous waste: No
- Mixed waste (haz. and radioactive): No
- Recycler of hazardous waste: No
- Transporter of hazardous waste: No
- Treater, storer or disposer of HW: No
- Underground injection activity: No
- On-site burner exemption: No
- Furnace exemption: No
- Used oil fuel burner: No
- Used oil processor: No
- User oil refiner: No
- Used oil fuel marketer to burner: No
- Used oil Specification marketer: No
- Used oil transfer facility: No
- Used oil transporter: No

Violation Status: No violations found

Evaluation Action Summary:
- Evaluation date: 07/16/1997
- Evaluation: COMPLIANCE EVALUATION INSPECTION ON-SITE
- Area of violation: Not reported
- Date achieved compliance: Not reported
- Evaluation lead agency: EPA

---

2 **FORMER EXXON STATION 6 1071** **LPST U001260640**
3209 N SHEPHERD DR **UST N/A**
HOUSTON, TX 77018

LPST:
- Facility ID: 0026727
- LPST Id: 92859
- Facility Location: 3209 N SHEPHERD DR @ 34TH
- TCEQ Region# and City: 12
- Region City: HOUSTON
- Reported Date: 02/08/1999
- Entered Date: 04/25/1989
- Priority: 4.1 - GW IMPACTED NO APPARENT THREATS OR IMPACTS TO RECEPTORS
- Program: 1 - RPR
- CA Status: 6A - FINAL CONCURRENCE ISSUED
- Priority Description: Groundwater is affected.
- **Status: FINAL CONCURRENCE ISSUED, CASE CLOSED**

FORMER EXXON STATION 6 1071 (Continued) **U001260640**

Coordinators Primary:	1
Coordinators RPR:	KKC
Responsible Party Name:	EXXON COMPANY USA
Responsible Party Contact:	CELESTE SAENZ
Responsible Party Address:	PO BOX 2180
Responsible Party City,St,Zip:	HOUSTON, TX 77252 2180
Responsible Party Telephone:	713/656-3478
Reported Date:	04/18/1989
Case Start Date:	04/25/1989

UST:

Facility Id:	26727
Facility Type:	RETAIL
Facility Begin Date:	08/31/1988
Facility Status:	INACTIVE
Facility Exempt Status:	No
Records Off-Site:	No
UST Financial Assurance Required:	No
Number Of Active UST:	0
Site Location Description:	Not reported
Site Location (Nearest City/County/Zip):	HARRIS 77018
Site Location (TCEQ Region):	12
Contact Name/Title:	BRYAN DANNA,
Contact Organization Name:	FORMER EXXON STATION 6 1071
Contact Mailing Address1:	Not reported
Contact Mailing Address2:	Not reported
Contact Mailing City/State/Zip:	Not reported
Contact Phone Number:	7133575800
Contact Fax Number:	Not reported
Contact Email Address:	Not reported
Facility Contact Address Deliverable:	Not reported
Application Received Date On Earliest Reg Form:	05/08/1986
Signature Date On Earliest Reg Form:	05/05/1986
Signature Name/Title On Earliest Reg Form:	R ATHERTON,SUPV
Signature Role On Earliest Reg Form:	Not reported
Signature Company On Earliest Reg Form:	Not reported
Enforcement Action:	Not reported
Facility Not Inspectable:	No

Facility Billing Contacts:

Princ Id:	884278872012344
AR Number:	Not reported
Contact Name/Title:	BRYAN DANNA/
Contact Organization Name:	DC SHEPHERD LP
Contact Mailing Address (Delivery):	1330 POST OAK BLVD STE 2190
Contact Mailing Address (Internal Delivery):	Not reported
Contact Mailing City/State/Zip:	HOUSTON, TX 77056 3158
Phone Number/Ext:	/
Contact Fax Number/Ext:	/
Contact EMail Address:	Not reported
Contact Address Deliverable:	Yes

Owner:

Princ Id:	884278872012344
Additional Id:	825577242002186
Facility Num/AI:	26727
Owner CN:	CN604194076

FORMER EXXON STATION 6 1071 (Continued) **U001260640**

Owner Name:	DC SHEPHERD LP
Owner Effective Begin Date:	07/27/2007
Owner Type:	OR
State Tax Id:	Not reported
Contact Role:	Not reported
Contact Name/Title:	/
Contact Organization Name:	Not reported
Contact Mailing Address (Delivery):	Not reported
Contact Mailing Address (Internal Delivery):	Not reported
Contact Mailing City/State/Zip:	Not reported
Contact Phone Number/Ext:	/
Contact Fax Number/Ext:	/
Contact Email Address:	Not reported

Operator:

Princ Id:	816577232002186
Additional Id:	825577242002186
Facility Num/AI:	26727
Operator CN:	CN601380934
Operator Name (Company Or Ind Last Name):	COOK
Operator Name (Individual First/Middle):	FORREST GLENN
Operator Effective Begin Date:	07/26/2007
Operator Type:	IN
Contact Role:	Not reported
Contact Name:	Not reported
Contact Title:	Not reported
Contact Organization Name:	Not reported
Contact Mailing Address (Delivery):	Not reported
Contact Mailing Address (Internal Delivery):	Not reported
Contact Mailing City/State/Zip:	Not reported
Contact Phone Number/Ext:	/
Contact Fax Number/Ext:	/
Contact Email Address:	Not reported

Self Certification:

Cert Id:	154555
Facility Num/AI:	26727
Self-Certification Date:	04/20/2001
Signature Name/Title:	FORREST GLENN COOK OWNER
Signature Type Role:	OWNER
Filing Status(Initial, Renewal, Amendment):	INITIAL
Registration Self-Certification Flag:	Yes
Facility Fees Self-Certification Flag:	Yes
Financial Assurance Self-Certification Flag:	Yes
Technical Standards Self-Certification Flag:	Yes
Delivery Certificate Expiration Date:	09/30/2002
Reporting Method:	Not reported
Tank Corrosion Protection Compliance:	Not reported
Piping Corrosion Protection Compliance:	Not reported
Compartment Release Detection Compliance:	Not reported
Piping Release Detection Compliance:	Not reported
Spill Prevention/Overfill Compliance:	Not reported

Cert Id:	154556
Facility Num/AI:	26727
Self-Certification Date:	09/09/2002

FORMER EXXON STATION 6 1071 (Continued) **U001260640**

Signature Name/Title:	FORREST GLENN COOK OWNER
Signature Type Role:	OWNER
Filing Status(Initial, Renewal, Amendment):	RENEWAL
Registration Self-Certification Flag:	Yes
Facility Fees Self-Certification Flag:	Yes
Financial Assurance Self-Certification Flag:	Yes
Technical Standards Self-Certification Flag:	Yes
Delivery Certificate Expiration Date:	09/30/2003
Reporting Method:	Not reported
Tank Corrosion Protection Compliance:	Not reported
Piping Corrosion Protection Compliance:	Not reported
Compartment Release Detection Compliance:	Not reported
Piping Release Detection Compliance:	Not reported
Spill Prevention/Overfill Compliance:	Not reported

Construction Notification:

NOC Id:	15141
Facility Num/AI:	26727
Application Received Date:	10/10/2007
Scheduled Construction Date:	11/09/2007
UST Improvement:	No
UST Installation:	No
UST Removal:	Yes
UST Repair:	No
UST Return To Service:	No
UST Replacement:	No
UST Abandonment:	No
UST Stage I:	No
AST Installation:	No
AST Stage I:	No
Historical Tracking Number:	M71010002
Waiver Flag:	No
Late Filing Flag:	No
Form Received Date:	Not reported
Signature Date On Form:	Not reported
Signature Name On Form:	Not reported
Signature Title On Form:	Not reported
Signature Role:	Not reported
Signature Company On Form:	Not reported
Owner Name At Time Of Construction:	Not reported
Owner CN At Time Of Construction:	Not reported
Owner AR At Time Of Construction:	68114
General Desc of Proposed Construction:	Not reported

Contractor, Consultant and Installer:

Cont/Cons/Installer Id:	16233
Ust Id:	Not reported
Noc Id:	15141
Facility Num/Ai:	26727
Type Of Contact:	CONTRACTOR
Contractor Crp Number Or Installer Ilp Number:	CRP000190
Company Name:	Not reported
Representative Name:	Not reported
Mailing Address (Delivery):	Not reported
Mailing Address (Internal Delivery):	Not reported
Mailing Address (City Name):	Not reported

FORMER EXXON STATION 6 1071 (Continued) **U001260640**

Mailing Address (State Code):	Not reported
Mailing Address (Five Digit Zip Code):	Not reported
Mailing Address (Foreign Postal Code):	Not reported
Mailing Address (Country Code):	Not reported
Phone Number (Country Code):	1
Phone Number (Area Code):	Not reported
Phone Number:	Not reported
Phone Number (Extension):	Not reported
Fax Number (Country Code):	Not reported
Fax Number (Area Code):	Not reported
Fax Number:	Not reported
Email Address:	Not reported

Tanks:

UST Id:	69956
Facility Num/AI:	26727
Tank Id:	1A
Number Of Compartments:	1
Tank Installation Date:	03/01/1989
Tank Registration Date:	05/08/1986
Tank Capacity (In Gallons):	8000
Tank Status (Current):	REMOVED FROM GROUND
Tank Status Date:	11/20/2007
Empty:	N
Tank Regulatory Status:	FULLY REGULATED
Tank Int Prot (Internal Tank Lining Date):	Not reported
Tank Design (Single Wall):	N
Tank Design (Double Wall):	Y
Piping Design (Single Wall):	Y
Piping Design (Double Wall):	N
Tank Ext Cont(Fac-Built Nonmetallic Jacket):	N
Tank Ext Cont(Syn Tank-Pit/Piping-Trench Liner):	N
Tank Ext Cont(Tank Vault/Rigid Trench Liner):	N
Piping Ext Cont(Fac-Built Nonmetallic Jacket):	N
Piping Ext Cont(Syn Tank-Pit/Piping-Trench Liner):	N
Piping Ext Cont(Tank Vault/Rigid Trench Liner):	N
Type Of Piping(P=Pressurized,S=Suction,G=Gravity):	S
Tank Material (Steel):	N
Tank Material(Frp(Fiberglass-Reinforced Plastic):	Y
Tank Mat(Composite (Steel W/Ext Frp Cladding)):	N
Tank Mat(Concrete):	N
Tank Mat(Jacketed (Steel W/Ext Nonmetallic Jck)):	N
Tank Mat(Coated(Steel W/ExtPolyurethane Cladding)):	N
Piping Material (Steel):	N
Piping Mat(Frp(Fiberglass Reinforced Plastic):	Y
Piping Mat(Concrete):	N
Piping Mat(Jacketed(Steel W/Ext Nonmetallic Jacket)):	N
Piping Mat(Nonmetallic Flex Piping):	N
PipingConnect/Valves(Shear/Impact Valves(Under Disp)):	N
Piping Connect/Valves(Steel Swing-Joints(End Of Piping)):	N
Piping Connect/Valves (Flex Connectors(Ends Of Piping)):	N
Tank Corr Prot Meth(TCPM)(Cathodic-Field Installation):	Y
TCPM (ExtDielectricCoat/Laminate/Tape/Wrap):	N
TCPM(Cathodic Prot-FacInstallation):	N
TCPM(Composite Tank(Steel W/Frp Ext Laminate):	N
TCPMeth(Coated Tank(Steel W/ExtPolyurethaneLaminate):	N
TCPM(FRP Tank Or Piping(Noncorrodible)):	Y

FORMER EXXON STATION 6 1071 (Continued) **U001260640**

TCPM(Ext Nonmetallic Jacket):	N
TCPMeth(Unnecessary Per Corrosion Prot Spec):	N
Piping Corr Prot Meth:	N
Piping Corr Prot Method(PCPM) (Cathodic Factory Install):	N
PCPM(Cathodic Prot-Field Install):	N
PCPMethod (FRP Tank Or Piping(Noncorrodible):	N
PCPM(Nonmetallic FlexPiping (Noncorrodible)):	N
PCPMeth(Isolated Open Area/2nd Containment):	N
PCPM (Dual Protected):	N
PCPM(Unnec Per Corrosion Prot Specialist):	N
Tank Corr Prot Compliance Flag:	Y
Piping Corr Prot Compliance Flag:	N
Tank Corrosion Prot Variance (:	N
Piping Corrosion Prot Variance:	N
Temp Out Of Service Compliance:	N
Technical Compliance Flag:	N
Tank Tested Flag:	N
Installation Signature Date:	04/15/1991

Compartment Records:

Tank Id:	1A
UST Comprt Id:	158661
UST Id:	69956
Facility Num/Ai:	26727
Compartment Id:	A
Capacity (In Gallons):	8000
Substance Stored1:	GASOLINE
Substance Stored2:	Not reported
Substance Stored3:	Not reported
CompartmentReleaseDetectionMethod(Vapor):	N
CRDM(GW Monitoring):	N
CRDM(Monitoring Of Secondary Cont Barrier):	N
CRDM(Auto Tank Gauge Test/Inv Control):	N
CRDM(Interstitial Monitoring SecWall/Jacket):	N
CRDM(Wkly Manual Gauging(Tanks<=1000 G):	N
CRDM(Mthly Tank Gauging(Emer Gen Tanks):	N
CRDM(Sir (Stat Inv Reconciliation)/Inv Control):	N
PipingReleaseDetectionMethod(PRDM)(Vapor):	N
PRDM(Groundwater Monitoring):	N
PRDM(Monitoring Sec Containment Barrier):	N
PRDM(InterstitialMonitoring w/in SecWall/Jacket):	N
PRDM(Mthly Piping Tightness Test)@.2Gph:	N
PRDM(AnnualPipingTightTest/ElecMon@.1Gph:	Y
PRDM(TriennialTightTest(Suction/GravityPiping):	N
PRDM AutoLineLeakDet(3.0 Gph PressPiping):	N
PRDM(Sir(StatInv Recon)/Inv Control)):	N
PRDM(Exempt System Suction:	N
Spill Overfill Prevention Equip(SOPE):	Y
SOPE(Spill Cont/Bucket/Sump):	Y
SOPE(DelShut-Off Valve)):	N
SOPE(FlowRestrictorValue:	Y
SOPE(Alarm (Set@<=90%) W/3a Or 3b:	N
SOPE(N/A Deliveries To Tank<=25G):	N
Compartment Release Det Compliance Flag:	N
Piping Release Detection Compliance Flag):	N
Spill/OverfillPreventionCompliance Flag:	Y
Compartment Release Detection Variance:	N
Piping Release Detection Variance:	N

FORMER EXXON STATION 6 1071 (Continued) **U001260640**

Spill And Overfill Prevention Variance:	N
Stage I Vapor Recovery:	COAXIAL SYSTEM
Stage 1 Installation Date:	Not reported

More Self Certification:

Facility Num/AI:	69956
Self Cert comprt id:	26727
Self Cert Id:	154555
UST Comprt Id:	439936
Ust Id:	158661
Tank Id:	1A
Compartment Id (A, B, C, Etc.):	A

Facility Num/AI:	69956
Self Cert comprt id:	26727
Self Cert Id:	154556
UST Comprt Id:	439937
Ust Id:	158661
Tank Id:	1A
Compartment Id (A, B, C, Etc.):	A

UST Id:	69951
Facility Num/AI:	26727
Tank Id:	1B
Number Of Compartments:	1
Tank Installation Date:	01/01/1945
Tank Registration Date:	05/08/1986
Tank Capacity (In Gallons):	4000
Tank Status (Current):	REMOVED FROM GROUND
Tank Status Date:	02/01/1989
Empty:	N
Tank Regulatory Status:	FULLY REGULATED
Tank Int Prot (Internal Tank Lining Date):	Not reported
Tank Design (Single Wall):	N
Tank Design (Double Wall):	N
Piping Design (Single Wall):	N
Piping Design (Double Wall):	N
Tank Ext Cont(Fac-Built Nonmetallic Jacket):	N
Tank Ext Cont(Syn Tank-Pit/Piping-Trench Liner):	N
Tank Ext Cont(Tank Vault/Rigid Trench Liner):	N
Piping Ext Cont(Fac-Built Nonmetallic Jacket):	N
Piping Ext Cont(Syn Tank-Pit/Piping-Trench Liner):	N
Piping Ext Cont(Tank Vault/Rigid Trench Liner):	N
Type Of Piping(P=Pressurized,S=Suction,G=Gravity):	Not reported
Tank Material (Steel):	Y
Tank Material(Frp(Fiberglass-Reinforced Plastic):	N
Tank Mat(Composite (Steel W/Ext Frp Cladding)):	N
Tank Mat(Concrete):	N
Tank Mat(Jacketed (Steel W/Ext Nonmetallic Jck)):	N
Tank Mat(Coated(Steel W/ExtPolyurethane Cladding)):	N
Piping Material (Steel):	Y
Piping Mat(Frp(Fiberglass Reinforced Plastic):	N
Piping Mat(Concrete):	N
Piping Mat(Jacketed(Steel W/Ext Nonmetallic Jacket)):	N
Piping Mat(Nonmetallic Flex Piping):	N
PipingConnect/Valves(Shear/Impact Valves(Under Disp)):	N

FORMER EXXON STATION 6 1071 (Continued) **U001260640**

Piping Connect/Valves(Steel Swing-Joints(End Of Piping)):	N
Piping Connect/Valves (Flex Connectors(Ends Of Piping)):	N
Tank Corr Prot Meth(TCPM)(Cathodic-Field Installation):	N
TCPM (ExtDielectricCoat/Laminate/Tape/Wrap):	N
TCPM(Cathodic Prot-FacInstallation):	N
TCPM(Composite Tank(Steel W/Frp Ext Laminate):	N
TCPMeth(Coated Tank(Steel W/ExtPolyurethaneLaminate):	N
TCPM(FRP Tank Or Piping(Noncorrodible)):	N
TCPM(Ext Nonmetallic Jacket):	N
TCPMeth(Unnecessary Per Corrosion Prot Spec):	N
Piping Corr Prot Meth:	N
Piping Corr Prot Method(PCPM) (Cathodic Factory Install):	N
PCPM(Cathodic Prot-Field Install):	N
PCPMethod (FRP Tank Or Piping(Noncorrodible):	N
PCPM(Nonmetallic FlexPiping (Noncorrodible)):	N
PCPMeth(Isolated Open Area/2nd Containment):	N
PCPM (Dual Protected):	N
PCPM(Unnec Per Corrosion Prot Specialist):	N
Tank Corr Prot Compliance Flag:	N
Piping Corr Prot Compliance Flag:	N
Tank Corrosion Prot Variance (:	N
Piping Corrosion Prot Variance:	N
Temp Out Of Service Compliance:	N
Technical Compliance Flag:	N
Tank Tested Flag:	N
Installation Signature Date:	04/15/1991

Compartment Records:

Tank Id:	1B
UST Comprt Id:	158656
UST Id:	69951
Facility Num/Ai:	26727
Compartment Id:	A
Capacity (In Gallons):	4000
Substance Stored1:	GASOLINE
Substance Stored2:	Not reported
Substance Stored3:	Not reported
CompartmentReleaseDetectionMethod(Vapor):	N
CRDM(GW Monitoring):	N
CRDM(Monitoring Of Secondary Cont Barrier):	N
CRDM(Auto Tank Gauge Test/Inv Control):	N
CRDM(Interstitial Monitoring SecWall/Jacket):	N
CRDM(Wkly Manual Gauging(Tanks<=1000 G):	N
CRDM(Mthly Tank Gauging(Emer Gen Tanks):	N
CRDM(Sir (Stat Inv Reconciliation)/Inv Control):	N
PipingReleaseDetectionMethod(PRDM)(Vapor):	N
PRDM(Groundwater Monitoring):	N
PRDM(Monitoring Sec Containment Barrier):	N
PRDM(InterstitialMonitoring w/in SecWall/Jacket):	N
PRDM(Mthly Piping Tightness Test)@.2Gph:	N
PRDM(AnnualPipingTightTest/ElecMon@.1Gph:	N
PRDM(TriennialTightTest(Suction/GravityPiping):	N
PRDM AutoLineLeakDet(3.0 Gph PressPiping):	N
PRDM(Sir(StatInv Recon)/Inv Control)):	N
PRDM(Exempt System Suction:	N
Spill Overfill Prevention Equip(SOPE):	N
SOPE(Spill Cont/Bucket/Sump):	N
SOPE(DelShut-Off Valve)):	N

FORMER EXXON STATION 6 1071 (Continued) **U001260640**

SOPE(FlowRestrictorValue:	N
SOPE(Alarm (Set@<=90%) W/3a Or 3b:	N
SOPE(N/A Deliveries To Tank<=25G):	N
Compartment Release Det Compliance Flag:	N
Piping Release Detection Compliance Flag):	N
Spill/OverfillPreventionCompliance Flag:	N
Compartment Release Detection Variance:	N
Piping Release Detection Variance:	N
Spill And Overfill Prevention Variance:	N
Stage I Vapor Recovery:	Not reported
Stage 1 Installation Date:	Not reported

Self Certification Records Not Found for this Facility:

UST Id:	69957
Facility Num/AI:	26727
Tank Id:	2A
Number Of Compartments:	1
Tank Installation Date:	03/01/1989
Tank Registration Date:	05/08/1986
Tank Capacity (In Gallons):	8000
Tank Status (Current):	REMOVED FROM GROUND
Tank Status Date:	11/20/2007
Empty:	N
Tank Regulatory Status:	FULLY REGULATED
Tank Int Prot (Internal Tank Lining Date):	Not reported
Tank Design (Single Wall):	N
Tank Design (Double Wall):	Y
Piping Design (Single Wall):	Y
Piping Design (Double Wall):	N
Tank Ext Cont(Fac-Built Nonmetallic Jacket):	N
Tank Ext Cont(Syn Tank-Pit/Piping-Trench Liner):	N
Tank Ext Cont(Tank Vault/Rigid Trench Liner):	N
Piping Ext Cont(Fac-Built Nonmetallic Jacket):	N
Piping Ext Cont(Syn Tank-Pit/Piping-Trench Liner):	N
Piping Ext Cont(Tank Vault/Rigid Trench Liner):	N
Type Of Piping(P=Pressurized,S=Suction,G=Gravity):	S
Tank Material (Steel):	N
Tank Material(Frp(Fiberglass-Reinforced Plastic):	Y
Tank Mat(Composite (Steel W/Ext Frp Cladding)):	N
Tank Mat(Concrete):	N
Tank Mat(Jacketed (Steel W/Ext Nonmetallic Jck)):	N
Tank Mat(Coated(Steel W/ExtPolyurethane Cladding)):	N
Piping Material (Steel):	N
Piping Mat(Frp(Fiberglass Reinforced Plastic):	Y
Piping Mat(Concrete):	N
Piping Mat(Jacketed(Steel W/Ext Nonmetallic Jacket)):	N
Piping Mat(Nonmetallic Flex Piping):	N
PipingConnect/Valves(Shear/Impact Valves(Under Disp)):	N
Piping Connect/Valves(Steel Swing-Joints(End Of Piping)):	N
Piping Connect/Valves (Flex Connectors(Ends Of Piping)):	N
Tank Corr Prot Meth(TCPM)(Cathodic-Field Installation):	Y
TCPM (ExtDielectricCoat/Laminate/Tape/Wrap):	N
TCPM(Cathodic Prot-FacInstallation):	N
TCPM(Composite Tank(Steel W/Frp Ext Laminate):	N
TCPMeth(Coated Tank(Steel W/ExtPolyurethaneLaminate):	N
TCPM(FRP Tank Or Piping(Noncorrodible)):	Y

FORMER EXXON STATION 6 1071 (Continued) **U001260640**

TCPM(Ext Nonmetallic Jacket):	N
TCPMeth(Unnecessary Per Corrosion Prot Spec):	N
Piping Corr Prot Meth:	N
Piping Corr Prot Method(PCPM) (Cathodic Factory Install):	N
PCPM(Cathodic Prot-Field Install):	N
PCPMethod (FRP Tank Or Piping(Noncorrodible):	N
PCPM(Nonmetallic FlexPiping (Noncorrodible)):	N
PCPMeth(Isolated Open Area/2nd Containment):	N
PCPM (Dual Protected):	N
PCPM(Unnec Per Corrosion Prot Specialist):	N
Tank Corr Prot Compliance Flag:	Y
Piping Corr Prot Compliance Flag:	N
Tank Corrosion Prot Variance (:	N
Piping Corrosion Prot Variance:	N
Temp Out Of Service Compliance:	N
Technical Compliance Flag:	N
Tank Tested Flag:	N
Installation Signature Date:	04/15/1991

Compartment Records:

Tank Id:	2A
UST Comprt Id:	158662
UST Id:	69957
Facility Num/Ai:	26727
Compartment Id:	A
Capacity (In Gallons):	8000
Substance Stored1:	GASOLINE
Substance Stored2:	Not reported
Substance Stored3:	Not reported
CompartmentReleaseDetectionMethod(Vapor):	N
CRDM(GW Monitoring):	N
CRDM(Monitoring Of Secondary Cont Barrier):	N
CRDM(Auto Tank Gauge Test/Inv Control):	N
CRDM(Interstitial Monitoring SecWall/Jacket):	N
CRDM(Wkly Manual Gauging(Tanks<=1000 G):	N
CRDM(Mthly Tank Gauging(Emer Gen Tanks):	N
CRDM(Sir (Stat Inv Reconciliation)/Inv Control):	N
PipingReleaseDetectionMethod(PRDM)(Vapor):	N
PRDM(Groundwater Monitoring):	N
PRDM(Monitoring Sec Containment Barrier):	N
PRDM(InterstitialMonitoring w/in SecWall/Jacket):	N
PRDM(Mthly Piping Tightness Test)@.2Gph:	N
PRDM(AnnualPipingTightTest/ElecMon@.1Gph:	Y
PRDM(TriennialTightTest(Suction/GravityPiping):	N
PRDM AutoLineLeakDet(3.0 Gph PressPiping):	N
PRDM(Sir(StatInv Recon)/Inv Control)):	N
PRDM(Exempt System Suction:	N
Spill Overfill Prevention Equip(SOPE):	Y
SOPE(Spill Cont/Bucket/Sump):	Y
SOPE(DelShut-Off Valve)):	N
SOPE(FlowRestrictorValue:	Y
SOPE(Alarm (Set@<=90%) W/3a Or 3b:	N
SOPE(N/A Deliveries To Tank<=25G):	N
Compartment Release Det Compliance Flag:	N
Piping Release Detection Compliance Flag):	N
Spill/OverfillPreventionCompliance Flag:	Y
Compartment Release Detection Variance:	N
Piping Release Detection Variance:	N

FORMER EXXON STATION 6 1071 (Continued) **U001260640**

Spill And Overfill Prevention Variance:	N
Stage I Vapor Recovery:	COAXIAL SYSTEM
Stage 1 Installation Date:	Not reported

More Self Certification:

Facility Num/AI:	69957
Self Cert comprt id:	26727
Self Cert Id:	154556
UST Comprt Id:	439939
Ust Id:	158662
Tank Id:	2A
Compartment Id (A, B, C, Etc.):	A

Facility Num/AI:	69957
Self Cert comprt id:	26727
Self Cert Id:	154555
UST Comprt Id:	439938
Ust Id:	158662
Tank Id:	2A
Compartment Id (A, B, C, Etc.):	A

UST Id:	69952
Facility Num/AI:	26727
Tank Id:	2B
Number Of Compartments:	1
Tank Installation Date:	01/01/1945
Tank Registration Date:	05/08/1986
Tank Capacity (In Gallons):	5000
Tank Status (Current):	REMOVED FROM GROUND
Tank Status Date:	02/01/1989
Empty:	N
Tank Regulatory Status:	FULLY REGULATED
Tank Int Prot (Internal Tank Lining Date):	Not reported
Tank Design (Single Wall):	N
Tank Design (Double Wall):	N
Piping Design (Single Wall):	N
Piping Design (Double Wall):	N
Tank Ext Cont(Fac-Built Nonmetallic Jacket):	N
Tank Ext Cont(Syn Tank-Pit/Piping-Trench Liner):	N
Tank Ext Cont(Tank Vault/Rigid Trench Liner):	N
Piping Ext Cont(Fac-Built Nonmetallic Jacket):	N
Piping Ext Cont(Syn Tank-Pit/Piping-Trench Liner):	N
Piping Ext Cont(Tank Vault/Rigid Trench Liner):	N
Type Of Piping(P=Pressurized,S=Suction,G=Gravity):	Not reported
Tank Material (Steel):	Y
Tank Material(Frp(Fiberglass-Reinforced Plastic):	N
Tank Mat(Composite (Steel W/Ext Frp Cladding)):	N
Tank Mat(Concrete):	N
Tank Mat(Jacketed (Steel W/Ext Nonmetallic Jck)):	N
Tank Mat(Coated(Steel W/ExtPolyurethane Cladding)):	N
Piping Material (Steel):	Y
Piping Mat(Frp(Fiberglass Reinforced Plastic):	N
Piping Mat(Concrete):	N
Piping Mat(Jacketed(Steel W/Ext Nonmetallic Jacket)):	N
Piping Mat(Nonmetallic Flex Piping):	N
PipingConnect/Valves(Shear/Impact Valves(Under Disp)):	N

FORMER EXXON STATION 6 1071 (Continued) **U001260640**

Piping Connect/Valves(Steel Swing-Joints(End Of Piping)):	N
Piping Connect/Valves (Flex Connectors(Ends Of Piping)):	N
Tank Corr Prot Meth(TCPM)(Cathodic-Field Installation):	N
TCPM (ExtDielectricCoat/Laminate/Tape/Wrap):	N
TCPM(Cathodic Prot-FacInstallation):	N
TCPM(Composite Tank(Steel W/Frp Ext Laminate):	N
TCPMeth(Coated Tank(Steel W/ExtPolyurethaneLaminate):	N
TCPM(FRP Tank Or Piping(Noncorrodible)):	N
TCPM(Ext Nonmetallic Jacket):	N
TCPMeth(Unnecessary Per Corrosion Prot Spec):	N
Piping Corr Prot Meth:	N
Piping Corr Prot Method(PCPM) (Cathodic Factory Install):	N
PCPM(Cathodic Prot-Field Install):	N
PCPMethod (FRP Tank Or Piping(Noncorrodible):	N
PCPM(Nonmetallic FlexPiping (Noncorrodible)):	N
PCPMeth(Isolated Open Area/2nd Containment):	N
PCPM (Dual Protected):	N
PCPM(Unnec Per Corrosion Prot Specialist):	N
Tank Corr Prot Compliance Flag:	N
Piping Corr Prot Compliance Flag:	N
Tank Corrosion Prot Variance (:	N
Piping Corrosion Prot Variance:	N
Temp Out Of Service Compliance:	N
Technical Compliance Flag:	N
Tank Tested Flag:	N
Installation Signature Date:	04/15/1991

Compartment Records:

Tank Id:	2B
UST Comprt Id:	158657
UST Id:	69952
Facility Num/Ai:	26727
Compartment Id:	A
Capacity (In Gallons):	5000
Substance Stored1:	GASOLINE
Substance Stored2:	Not reported
Substance Stored3:	Not reported
CompartmentReleaseDetectionMethod(Vapor):	N
CRDM(GW Monitoring):	N
CRDM(Monitoring Of Secondary Cont Barrier):	N
CRDM(Auto Tank Gauge Test/Inv Control):	N
CRDM(Interstitial Monitoring SecWall/Jacket):	N
CRDM(Wkly Manual Gauging(Tanks<=1000 G):	N
CRDM(Mthly Tank Gauging(Emer Gen Tanks):	N
CRDM(Sir (Stat Inv Reconciliation)/Inv Control):	N
PipingReleaseDetectionMethod(PRDM)(Vapor):	N
PRDM(Groundwater Monitoring):	N
PRDM(Monitoring Sec Containment Barrier):	N
PRDM(InterstitialMonitoring w/in SecWall/Jacket):	N
PRDM(Mthly Piping Tightness Test)@.2Gph:	N
PRDM(AnnualPipingTightTest/ElecMon@.1Gph:	N
PRDM(TriennialTightTest(Suction/GravityPiping):	N
PRDM AutoLineLeakDet(3.0 Gph PressPiping):	N
PRDM(Sir(StatInv Recon)/Inv Control)):	N
PRDM(Exempt System Suction:	N
Spill Overfill Prevention Equip(SOPE):	N
SOPE(Spill Cont/Bucket/Sump):	N
SOPE(DelShut-Off Valve)):	N

FORMER EXXON STATION 6 1071 (Continued) **U001260640**

SOPE(FlowRestrictorValue:	N
SOPE(Alarm (Set@<=90%) W/3a Or 3b:	N
SOPE(N/A Deliveries To Tank<=25G):	N
Compartment Release Det Compliance Flag:	N
Piping Release Detection Compliance Flag):	N
Spill/OverfillPreventionCompliance Flag:	N
Compartment Release Detection Variance:	N
Piping Release Detection Variance:	N
Spill And Overfill Prevention Variance:	N
Stage I Vapor Recovery:	Not reported
Stage 1 Installation Date:	Not reported

Self Certification Records Not Found for this Facility:

UST Id:	69958
Facility Num/AI:	26727
Tank Id:	3A
Number Of Compartments:	1
Tank Installation Date:	03/01/1989
Tank Registration Date:	05/08/1986
Tank Capacity (In Gallons):	8000
Tank Status (Current):	REMOVED FROM GROUND
Tank Status Date:	11/20/2007
Empty:	N
Tank Regulatory Status:	FULLY REGULATED
Tank Int Prot (Internal Tank Lining Date):	Not reported
Tank Design (Single Wall):	N
Tank Design (Double Wall):	Y
Piping Design (Single Wall):	Y
Piping Design (Double Wall):	N
Tank Ext Cont(Fac-Built Nonmetallic Jacket):	N
Tank Ext Cont(Syn Tank-Pit/Piping-Trench Liner):	N
Tank Ext Cont(Tank Vault/Rigid Trench Liner):	N
Piping Ext Cont(Fac-Built Nonmetallic Jacket):	N
Piping Ext Cont(Syn Tank-Pit/Piping-Trench Liner):	N
Piping Ext Cont(Tank Vault/Rigid Trench Liner):	N
Type Of Piping(P=Pressurized,S=Suction,G=Gravity):	Not reported
Tank Material (Steel):	N
Tank Material(Frp(Fiberglass-Reinforced Plastic):	Y
Tank Mat(Composite (Steel W/Ext Frp Cladding)):	N
Tank Mat(Concrete):	N
Tank Mat(Jacketed (Steel W/Ext Nonmetallic Jck)):	N
Tank Mat(Coated(Steel W/ExtPolyurethane Cladding)):	N
Piping Material (Steel):	N
Piping Mat(Frp(Fiberglass Reinforced Plastic):	Y
Piping Mat(Concrete):	N
Piping Mat(Jacketed(Steel W/Ext Nonmetallic Jacket)):	N
Piping Mat(Nonmetallic Flex Piping):	N
PipingConnect/Valves(Shear/Impact Valves(Under Disp)):	N
Piping Connect/Valves(Steel Swing-Joints(End Of Piping)):	N
Piping Connect/Valves (Flex Connectors(Ends Of Piping)):	N
Tank Corr Prot Meth(TCPM)(Cathodic-Field Installation):	Y
TCPM (ExtDielectricCoat/Laminate/Tape/Wrap):	N
TCPM(Cathodic Prot-FacInstallation):	N
TCPM(Composite Tank(Steel W/Frp Ext Laminate):	N
TCPMeth(Coated Tank(Steel W/ExtPolyurethaneLaminate):	N
TCPM(FRP Tank Or Piping(Noncorrodible)):	Y

FORMER EXXON STATION 6 1071 (Continued) **U001260640**

TCPM(Ext Nonmetallic Jacket):	N
TCPMeth(Unnecessary Per Corrosion Prot Spec):	N
Piping Corr Prot Meth:	N
Piping Corr Prot Method(PCPM) (Cathodic Factory Install):	N
PCPM(Cathodic Prot-Field Install):	N
PCPMethod (FRP Tank Or Piping(Noncorrodible):	N
PCPM(Nonmetallic FlexPiping (Noncorrodible)):	N
PCPMeth(Isolated Open Area/2nd Containment):	N
PCPM (Dual Protected):	N
PCPM(Unnec Per Corrosion Prot Specialist):	N
Tank Corr Prot Compliance Flag:	Y
Piping Corr Prot Compliance Flag:	N
Tank Corrosion Prot Variance (:	N
Piping Corrosion Prot Variance:	N
Temp Out Of Service Compliance:	N
Technical Compliance Flag:	N
Tank Tested Flag:	N
Installation Signature Date:	04/15/1991

Compartment Records:

Tank Id:	3A
UST Comprt Id:	158663
UST Id:	69958
Facility Num/Ai:	26727
Compartment Id:	A
Capacity (In Gallons):	8000
Substance Stored1:	GASOLINE
Substance Stored2:	Not reported
Substance Stored3:	Not reported
CompartmentReleaseDetectionMethod(Vapor):	N
CRDM(GW Monitoring):	N
CRDM(Monitoring Of Secondary Cont Barrier):	N
CRDM(Auto Tank Gauge Test/Inv Control):	N
CRDM(Interstitial Monitoring SecWall/Jacket):	N
CRDM(Wkly Manual Gauging(Tanks<=1000 G):	N
CRDM(Mthly Tank Gauging(Emer Gen Tanks):	N
CRDM(Sir (Stat Inv Reconciliation)/Inv Control):	N
PipingReleaseDetectionMethod(PRDM)(Vapor):	N
PRDM(Groundwater Monitoring):	N
PRDM(Monitoring Sec Containment Barrier):	N
PRDM(InterstitialMonitoring w/in SecWall/Jacket):	N
PRDM(Mthly Piping Tightness Test)@.2Gph:	N
PRDM(AnnualPipingTightTest/ElecMon@.1Gph:	Y
PRDM(TriennialTightTest(Suction/GravityPiping):	N
PRDM AutoLineLeakDet(3.0 Gph PressPiping):	N
PRDM(Sir(StatInv Recon)/Inv Control)):	N
PRDM(Exempt System Suction:	N
Spill Overfill Prevention Equip(SOPE):	Y
SOPE(Spill Cont/Bucket/Sump):	Y
SOPE(DelShut-Off Valve)):	N
SOPE(FlowRestrictorValue:	Y
SOPE(Alarm (Set@<=90%) W/3a Or 3b:	N
SOPE(N/A Deliveries To Tank<=25G):	N
Compartment Release Det Compliance Flag:	N
Piping Release Detection Compliance Flag):	N
Spill/OverfillPreventionCompliance Flag:	Y
Compartment Release Detection Variance:	N
Piping Release Detection Variance:	N

FORMER EXXON STATION 6 1071 (Continued) **U001260640**

Spill And Overfill Prevention Variance: N
Stage I Vapor Recovery: COAXIAL SYSTEM
Stage 1 Installation Date: Not reported

More Self Certification:
Facility Num/AI: 69958
Self Cert comprt id: 26727
Self Cert Id: 154556
UST Comprt Id: 439941
Ust Id: 158663
Tank Id: 3A
Compartment Id (A, B, C, Etc.): A

Facility Num/AI: 69958
Self Cert comprt id: 26727
Self Cert Id: 154555
UST Comprt Id: 439940
Ust Id: 158663
Tank Id: 3A
Compartment Id (A, B, C, Etc.): A

Click this hyperlink while viewing on your computer to access
3 additional TX UST: record(s) in the EDR Site Report.

---

2 **KIMS SERVICE STATION** **LPST U001275436**
3210 N SHEPHERD DR **UST N/A**
HOUSTON, TX 77018

LPST:
Facility ID: 0043415
LPST Id: 102912
Facility Location: 3210 N SHEPHERD
TCEQ Region# and City: 12
Region City: HOUSTON
Reported Date: 01/05/2004
Entered Date: 05/27/1992
Priority: 4.1 - GW IMPACTED NO APPARENT THREATS OR IMPACTS TO RECEPTORS
Program: 1 - RPR
CA Status: 6A - FINAL CONCURRENCE ISSUED
Priority Description: Groundwater is affected.
Status: **FINAL CONCURRENCE ISSUED, CASE CLOSED**
Coordinators Primary: 1/2
Coordinators RPR: MDS
Responsible Party Name: MCCLENDON SIDNEY III
Responsible Party Contact: SIDNEY MCCLENDON
Responsible Party Address: 1001 FANNIN FIRST CITY TW STE 3327
Responsible Party City,St,Zip: HOUSTON, TX 77002
Responsible Party Telephone: 713/758-2114
Reported Date: 03/04/1992
Case Start Date: 05/27/1992

UST:
Facility Id: 43415
Facility Type: RETAIL
Facility Begin Date: 09/01/1988
Facility Status: INACTIVE

KIMS SERVICE STATION (Continued) **U001275436**

Facility Exempt Status:	No
Records Off-Site:	No
UST Financial Assurance Required:	No
Number Of Active UST:	0
Site Location Description:	Not reported
Site Location (Nearest City/County/Zip):	HARRIS 77018
Site Location (TCEQ Region):	12
Contact Name/Title:	NAHM KIM,OWNER
Contact Organization Name:	KIMS SERVICE STATION
Contact Mailing Address1:	Not reported
Contact Mailing Address2:	Not reported
Contact Mailing City/State/Zip:	Not reported
Contact Phone Number:	7138610345
Contact Fax Number:	Not reported
Contact Email Address:	Not reported
Facility Contact Address Deliverable:	Not reported
Application Received Date On Earliest Reg Form:	05/20/1986
Signature Date On Earliest Reg Form:	04/29/1986
Signature Name/Title On Earliest Reg Form:	NAHM KIM,OWNER
Signature Role On Earliest Reg Form:	Not reported
Signature Company On Earliest Reg Form:	Not reported
Enforcement Action:	Not reported
Facility Not Inspectable:	No

Facility Billing Contacts:

Princ Id:	86731292002249
AR Number:	Not reported
Contact Name/Title:	/
Contact Organization Name:	MCCLENDON III SIDNEY S TRUSTEE
Contact Mailing Address (Delivery):	1001 FANNIN ST STE 3300
Contact Mailing Address (Internal Delivery):	Not reported
Contact Mailing City/State/Zip:	HOUSTON, TX 77002 6762
Phone Number/Ext:	/
Contact Fax Number/Ext:	/
Contact EMail Address:	Not reported
Contact Address Deliverable:	Yes

Owner:

Princ Id:	86731292002249
Additional Id:	77731292002249
Facility Num/AI:	43415
Owner CN:	CN601447493
Owner Name:	MCCLENDON III SIDNEY S TRUSTEE
Owner Effective Begin Date:	09/01/1988
Owner Type:	OR
State Tax Id:	Not reported
Contact Role:	Not reported
Contact Name/Title:	/
Contact Organization Name:	Not reported
Contact Mailing Address (Delivery):	Not reported
Contact Mailing Address (Internal Delivery):	Not reported
Contact Mailing City/State/Zip:	Not reported
Contact Phone Number/Ext:	/
Contact Fax Number/Ext:	/
Contact Email Address:	Not reported

KIMS SERVICE STATION (Continued) **U001275436**

Operator Records Not Found for this Facility:

Self Certification Records Not Found for this Facility/Owner:

Tanks:

UST Id:	114575
Facility Num/AI:	43415
Tank Id:	1
Number Of Compartments:	1
Tank Installation Date:	01/01/1979
Tank Registration Date:	05/20/1986
Tank Capacity (In Gallons):	6000
Tank Status (Current):	REMOVED FROM GROUND
Tank Status Date:	02/11/1992
Empty:	N
Tank Regulatory Status:	FULLY REGULATED
Tank Int Prot (Internal Tank Lining Date):	Not reported
Tank Design (Single Wall):	N
Tank Design (Double Wall):	N
Piping Design (Single Wall):	N
Piping Design (Double Wall):	N
Tank Ext Cont(Fac-Built Nonmetallic Jacket):	N
Tank Ext Cont(Syn Tank-Pit/Piping-Trench Liner):	N
Tank Ext Cont(Tank Vault/Rigid Trench Liner):	N
Piping Ext Cont(Fac-Built Nonmetallic Jacket):	N
Piping Ext Cont(Syn Tank-Pit/Piping-Trench Liner):	N
Piping Ext Cont(Tank Vault/Rigid Trench Liner):	N
Type Of Piping(P=Pressurized,S=Suction,G=Gravity):	Not reported
Tank Material (Steel):	Y
Tank Material(Frp(Fiberglass-Reinforced Plastic):	N
Tank Mat(Composite (Steel W/Ext Frp Cladding)):	N
Tank Mat(Concrete):	N
Tank Mat(Jacketed (Steel W/Ext Nonmetallic Jck)):	N
Tank Mat(Coated(Steel W/ExtPolyurethane Cladding)):	N
Piping Material (Steel):	N
Piping Mat(Frp(Fiberglass Reinforced Plastic):	N
Piping Mat(Concrete):	N
Piping Mat(Jacketed(Steel W/Ext Nonmetallic Jacket)):	N
Piping Mat(Nonmetallic Flex Piping):	N
PipingConnect/Valves(Shear/Impact Valves(Under Disp)):	N
Piping Connect/Valves(Steel Swing-Joints(End Of Piping)):	N
Piping Connect/Valves (Flex Connectors(Ends Of Piping)):	N
Tank Corr Prot Meth(TCPM)(Cathodic-Field Installation):	N
TCPM (ExtDielectricCoat/Laminate/Tape/Wrap):	N
TCPM(Cathodic Prot-FacInstallation):	N
TCPM(Composite Tank(Steel W/Frp Ext Laminate):	N
TCPMeth(Coated Tank(Steel W/ExtPolyurethaneLaminate):	N
TCPM(FRP Tank Or Piping(Noncorrodible)):	N
TCPM(Ext Nonmetallic Jacket):	N
TCPMeth(Unnecessary Per Corrosion Prot Spec):	N
Piping Corr Prot Meth:	N
Piping Corr Prot Method(PCPM) (Cathodic Factory Install):	N
PCPM(Cathodic Prot-Field Install):	N
PCPMethod (FRP Tank Or Piping(Noncorrodible):	N
PCPM(Nonmetallic FlexPiping (Noncorrodible)):	N
PCPMeth(Isolated Open Area/2nd Containment):	N
PCPM (Dual Protected):	N
PCPM(Unnec Per Corrosion Prot Specialist):	N

KIMS SERVICE STATION (Continued) **U001275436**

Tank Corr Prot Compliance Flag:	N
Piping Corr Prot Compliance Flag:	N
Tank Corrosion Prot Variance (:	N
Piping Corrosion Prot Variance:	N
Temp Out Of Service Compliance:	N
Technical Compliance Flag:	N
Tank Tested Flag:	N
Installation Signature Date:	Not reported

Compartment Records:

Tank Id:	1
UST Comprt Id:	141044
UST Id:	114575
Facility Num/Ai:	43415
Compartment Id:	A
Capacity (In Gallons):	6000
Substance Stored1:	GASOLINE
Substance Stored2:	Not reported
Substance Stored3:	Not reported
CompartmentReleaseDetectionMethod(Vapor):	Y
CRDM(GW Monitoring):	N
CRDM(Monitoring Of Secondary Cont Barrier):	N
CRDM(Auto Tank Gauge Test/Inv Control):	N
CRDM(Interstitial Monitoring SecWall/Jacket):	N
CRDM(Wkly Manual Gauging(Tanks<=1000 G):	N
CRDM(Mthly Tank Gauging(Emer Gen Tanks):	N
CRDM(Sir (Stat Inv Reconciliation)/Inv Control):	N
PipingReleaseDetectionMethod(PRDM)(Vapor):	N
PRDM(Groundwater Monitoring):	N
PRDM(Monitoring Sec Containment Barrier):	N
PRDM(InterstitialMonitoring w/in SecWall/Jacket):	N
PRDM(Mthly Piping Tightness Test)@.2Gph:	N
PRDM(AnnualPipingTightTest/ElecMon@.1Gph:	N
PRDM(TriennialTightTest(Suction/GravityPiping):	N
PRDM AutoLineLeakDet(3.0 Gph PressPiping):	N
PRDM(Sir(StatInv Recon)/Inv Control)):	N
PRDM(Exempt System Suction:	N
Spill Overfill Prevention Equip(SOPE):	N
SOPE(Spill Cont/Bucket/Sump):	N
SOPE(DelShut-Off Valve)):	N
SOPE(FlowRestrictorValue:	N
SOPE(Alarm (Set@<=90%) W/3a Or 3b:	N
SOPE(N/A Deliveries To Tank<=25G):	N
Compartment Release Det Compliance Flag:	Y
Piping Release Detection Compliance Flag):	N
Spill/OverfillPreventionCompliance Flag:	N
Compartment Release Detection Variance:	N
Piping Release Detection Variance:	N
Spill And Overfill Prevention Variance:	N
Stage I Vapor Recovery:	Not reported
Stage 1 Installation Date:	Not reported

Self Certification Records Not Found for this Facility:

UST Id:	114577
Facility Num/AI:	43415
Tank Id:	2

KIMS SERVICE STATION (Continued) **U001275436**

Number Of Compartments:	1
Tank Installation Date:	01/01/1979
Tank Registration Date:	05/20/1986
Tank Capacity (In Gallons):	8000
Tank Status (Current):	REMOVED FROM GROUND
Tank Status Date:	02/11/1992
Empty:	N
Tank Regulatory Status:	FULLY REGULATED
Tank Int Prot (Internal Tank Lining Date):	Not reported
Tank Design (Single Wall):	N
Tank Design (Double Wall):	N
Piping Design (Single Wall):	N
Piping Design (Double Wall):	N
Tank Ext Cont(Fac-Built Nonmetallic Jacket):	N
Tank Ext Cont(Syn Tank-Pit/Piping-Trench Liner):	N
Tank Ext Cont(Tank Vault/Rigid Trench Liner):	N
Piping Ext Cont(Fac-Built Nonmetallic Jacket):	N
Piping Ext Cont(Syn Tank-Pit/Piping-Trench Liner):	N
Piping Ext Cont(Tank Vault/Rigid Trench Liner):	N
Type Of Piping(P=Pressurized,S=Suction,G=Gravity):	Not reported
Tank Material (Steel):	Y
Tank Material(Frp(Fiberglass-Reinforced Plastic):	N
Tank Mat(Composite (Steel W/Ext Frp Cladding)):	N
Tank Mat(Concrete):	N
Tank Mat(Jacketed (Steel W/Ext Nonmetallic Jck)):	N
Tank Mat(Coated(Steel W/ExtPolyurethane Cladding)):	N
Piping Material (Steel):	N
Piping Mat(Frp(Fiberglass Reinforced Plastic):	N
Piping Mat(Concrete):	N
Piping Mat(Jacketed(Steel W/Ext Nonmetallic Jacket)):	N
Piping Mat(Nonmetallic Flex Piping):	N
PipingConnect/Valves(Shear/Impact Valves(Under Disp)):	N
Piping Connect/Valves(Steel Swing-Joints(End Of Piping)):	N
Piping Connect/Valves (Flex Connectors(Ends Of Piping)):	N
Tank Corr Prot Meth(TCPM)(Cathodic-Field Installation):	N
TCPM (ExtDielectricCoat/Laminate/Tape/Wrap):	N
TCPM(Cathodic Prot-FacInstallation):	N
TCPM(Composite Tank(Steel W/Frp Ext Laminate):	N
TCPMeth(Coated Tank(Steel W/ExtPolyurethaneLaminate):	N
TCPM(FRP Tank Or Piping(Noncorrodible)):	N
TCPM(Ext Nonmetallic Jacket):	N
TCPMeth(Unnecessary Per Corrosion Prot Spec):	N
Piping Corr Prot Meth:	N
Piping Corr Prot Method(PCPM) (Cathodic Factory Install):	N
PCPM(Cathodic Prot-Field Install):	N
PCPMethod (FRP Tank Or Piping(Noncorrodible):	N
PCPM(Nonmetallic FlexPiping (Noncorrodible)):	N
PCPMeth(Isolated Open Area/2nd Containment):	N
PCPM (Dual Protected):	N
PCPM(Unnec Per Corrosion Prot Specialist):	N
Tank Corr Prot Compliance Flag:	N
Piping Corr Prot Compliance Flag:	N
Tank Corrosion Prot Variance (:	N
Piping Corrosion Prot Variance:	N
Temp Out Of Service Compliance:	N
Technical Compliance Flag:	N
Tank Tested Flag:	N

KIMS SERVICE STATION (Continued) **U001275436**

Installation Signature Date: Not reported

Compartment Records:

Tank Id:	2
UST Comprt Id:	141046
UST Id:	114577
Facility Num/Ai:	43415
Compartment Id:	A
Capacity (In Gallons):	8000
Substance Stored1:	GASOLINE
Substance Stored2:	Not reported
Substance Stored3:	Not reported
CompartmentReleaseDetectionMethod(Vapor):	Y
CRDM(GW Monitoring):	N
CRDM(Monitoring Of Secondary Cont Barrier):	N
CRDM(Auto Tank Gauge Test/Inv Control):	N
CRDM(Interstitial Monitoring SecWall/Jacket):	N
CRDM(Wkly Manual Gauging(Tanks<=1000 G):	N
CRDM(Mthly Tank Gauging(Emer Gen Tanks):	N
CRDM(Sir (Stat Inv Reconciliation)/Inv Control):	N
PipingReleaseDetectionMethod(PRDM)(Vapor):	N
PRDM(Groundwater Monitoring):	N
PRDM(Monitoring Sec Containment Barrier):	N
PRDM(InterstitialMonitoring w/in SecWall/Jacket):	N
PRDM(Mthly Piping Tightness Test)@.2Gph:	N
PRDM(AnnualPipingTightTest/ElecMon@.1Gph:	N
PRDM(TriennialTightTest(Suction/GravityPiping):	N
PRDM AutoLineLeakDet(3.0 Gph PressPiping):	N
PRDM(Sir(StatInv Recon)/Inv Control)):	N
PRDM(Exempt System Suction:	N
Spill Overfill Prevention Equip(SOPE):	N
SOPE(Spill Cont/Bucket/Sump):	N
SOPE(DelShut-Off Valve)):	N
SOPE(FlowRestrictorValue:	N
SOPE(Alarm (Set@<=90%) W/3a Or 3b:	N
SOPE(N/A Deliveries To Tank<=25G):	N
Compartment Release Det Compliance Flag:	Y
Piping Release Detection Compliance Flag):	N
Spill/OverfillPreventionCompliance Flag:	N
Compartment Release Detection Variance:	N
Piping Release Detection Variance:	N
Spill And Overfill Prevention Variance:	N
Stage I Vapor Recovery:	Not reported
Stage 1 Installation Date:	Not reported

Self Certification Records Not Found for this Facility:

UST Id:	114576
Facility Num/AI:	43415
Tank Id:	3
Number Of Compartments:	1
Tank Installation Date:	01/01/1979
Tank Registration Date:	05/20/1986
Tank Capacity (In Gallons):	8000
Tank Status (Current):	REMOVED FROM GROUND
Tank Status Date:	02/11/1992
Empty:	N

KIMS SERVICE STATION (Continued) **U001275436**

Tank Regulatory Status:	FULLY REGULATED
Tank Int Prot (Internal Tank Lining Date):	Not reported
Tank Design (Single Wall):	N
Tank Design (Double Wall):	N
Piping Design (Single Wall):	N
Piping Design (Double Wall):	N
Tank Ext Cont(Fac-Built Nonmetallic Jacket):	N
Tank Ext Cont(Syn Tank-Pit/Piping-Trench Liner):	N
Tank Ext Cont(Tank Vault/Rigid Trench Liner):	N
Piping Ext Cont(Fac-Built Nonmetallic Jacket):	N
Piping Ext Cont(Syn Tank-Pit/Piping-Trench Liner):	N
Piping Ext Cont(Tank Vault/Rigid Trench Liner):	N
Type Of Piping(P=Pressurized,S=Suction,G=Gravity):	Not reported
Tank Material (Steel):	Y
Tank Material(Frp(Fiberglass-Reinforced Plastic):	N
Tank Mat(Composite (Steel W/Ext Frp Cladding)):	N
Tank Mat(Concrete):	N
Tank Mat(Jacketed (Steel W/Ext Nonmetallic Jck)):	N
Tank Mat(Coated(Steel W/ExtPolyurethane Cladding)):	N
Piping Material (Steel):	N
Piping Mat(Frp(Fiberglass Reinforced Plastic):	N
Piping Mat(Concrete):	N
Piping Mat(Jacketed(Steel W/Ext Nonmetallic Jacket)):	N
Piping Mat(Nonmetallic Flex Piping):	N
PipingConnect/Valves(Shear/Impact Valves(Under Disp)):	N
Piping Connect/Valves(Steel Swing-Joints(End Of Piping)):	N
Piping Connect/Valves (Flex Connectors(Ends Of Piping)):	N
Tank Corr Prot Meth(TCPM)(Cathodic-Field Installation):	N
TCPM (ExtDielectricCoat/Laminate/Tape/Wrap):	N
TCPM(Cathodic Prot-FacInstallation):	N
TCPM(Composite Tank(Steel W/Frp Ext Laminate):	N
TCPMeth(Coated Tank(Steel W/ExtPolyurethaneLaminate):	N
TCPM(FRP Tank Or Piping(Noncorrodible)):	N
TCPM(Ext Nonmetallic Jacket):	N
TCPMeth(Unnecessary Per Corrosion Prot Spec):	N
Piping Corr Prot Meth:	N
Piping Corr Prot Method(PCPM) (Cathodic Factory Install):	N
PCPM(Cathodic Prot-Field Install):	N
PCPMethod (FRP Tank Or Piping(Noncorrodible):	N
PCPM(Nonmetallic FlexPiping (Noncorrodible)):	N
PCPMeth(Isolated Open Area/2nd Containment):	N
PCPM (Dual Protected):	N
PCPM(Unnec Per Corrosion Prot Specialist):	N
Tank Corr Prot Compliance Flag:	N
Piping Corr Prot Compliance Flag:	N
Tank Corrosion Prot Variance (:	N
Piping Corrosion Prot Variance:	N
Temp Out Of Service Compliance:	N
Technical Compliance Flag:	N
Tank Tested Flag:	N
Installation Signature Date:	Not reported

Compartment Records:

Tank Id:	3
UST Comprt Id:	141045
UST Id:	114576
Facility Num/Ai:	43415
Compartment Id:	A

KIMS SERVICE STATION (Continued) **U001275436**

Capacity (In Gallons):	8000
Substance Stored1:	GASOLINE
Substance Stored2:	Not reported
Substance Stored3:	Not reported
CompartmentReleaseDetectionMethod(Vapor):	Y
CRDM(GW Monitoring):	N
CRDM(Monitoring Of Secondary Cont Barrier):	N
CRDM(Auto Tank Gauge Test/Inv Control):	N
CRDM(Interstitial Monitoring SecWall/Jacket):	N
CRDM(Wkly Manual Gauging(Tanks<=1000 G):	N
CRDM(Mthly Tank Gauging(Emer Gen Tanks):	N
CRDM(Sir (Stat Inv Reconciliation)/Inv Control):	N
PipingReleaseDetectionMethod(PRDM)(Vapor):	N
PRDM(Groundwater Monitoring):	N
PRDM(Monitoring Sec Containment Barrier):	N
PRDM(InterstitialMonitoring w/in SecWall/Jacket):	N
PRDM(Mthly Piping Tightness Test)@.2Gph:	N
PRDM(AnnualPipingTightTest/ElecMon@.1Gph:	N
PRDM(TriennialTightTest(Suction/GravityPiping):	N
PRDM AutoLineLeakDet(3.0 Gph PressPiping):	N
PRDM(Sir(StatInv Recon)/Inv Control)):	N
PRDM(Exempt System Suction:	N
Spill Overfill Prevention Equip(SOPE):	N
SOPE(Spill Cont/Bucket/Sump):	N
SOPE(DelShut-Off Valve)):	N
SOPE(FlowRestrictorValue:	N
SOPE(Alarm (Set@<=90%) W/3a Or 3b:	N
SOPE(N/A Deliveries To Tank<=25G):	N
Compartment Release Det Compliance Flag:	Y
Piping Release Detection Compliance Flag):	N
Spill/OverfillPreventionCompliance Flag:	N
Compartment Release Detection Variance:	N
Piping Release Detection Variance:	N
Spill And Overfill Prevention Variance:	N
Stage I Vapor Recovery:	Not reported
Stage 1 Installation Date:	Not reported

Self Certification Records Not Found for this Facility:

Tank Records Not Found for this Facility:

---

3 **KWIK KOPY 1** **Ind. Haz Waste** **S103605301**
707 W 30TH ST **N/A**
HOUSTON, TX 77018

Ind. Haz Waste:

Registration Number:	51265
Registration Initial Notification Date:	07/05/1985
Registration Last Amendment Date:	07/27/2001
EPA Identification:	Not reported
Primary NAICS Code:	Not reported
Status Change Date:	19850705
Land Type:	Not reported
Description of Facility Site Location:	707 W 30th St, Houston, TX
Site Primary Standard Industrial Code:	Not reported
Site Primary SIC Description:	Not reported
Registration is Generator of Waste:	Yes

KWIK KOPY 1 (Continued) **S103605301**

Registration is Receivers of Waste:	No
Registration is Transporter of Waste:	No
Registration is Transfer Facility:	No
Facility is STEERS Reporter:	No
Reqired to Submit Annual Waste Summary:	No
Facility Involved In Recycling:	No
Revcr Has Monthly Reporting Requirement:	0
Mexican Facility:	Not reported
Type of Generator:	NON INDUS
TNRCC Region:	Not reported
Company Name:	KWIK KOPY 1
Contact Name:	SCOTT G SHELDON
Contact Telephone Number:	713-8682264
Mailing Address:	707 W 30TH ST
Mailing Address2:	Not reported
Mailing City,St,Zip:	HOUSTON, TX 770188201
Mailing County:	UNITED STATES
Facility Country:	UNITED STATES
TNRCC Facility ID:	18789
Site Owner Tax ID:	0
Site Location Latitude:	-00.000
Site Location Longitude:	-000.000
Last Update to NOR Data:	20100604
Ind. waste permit Number:	Not reported
Mun waste permit Number:	Not reported
Non Notifier:	No

Business Records Not Found for this RegNo/Year:

Owner:

Owner Mailing Address:	707 W 30TH ST
Owner Mailing Address2:	Not reported
Owner Mailing Address3:	Not reported
Owner City,St,Zip:	HOUSTON, TX 77018 8201
Owner Country:	UNITED STA
Owner Phone Number:	1-713-8682264
Owner Fax Number:	Not reported
Owner Email Address:	Not reported
Owner Business Type:	Unknown
Owner Tax Id:	Not reported
Owner Bankruptcy Code:	Not reported

Operator Records Not Found for this RegNo/Year:

Contact:

Contact Name:	SCOTT SHELDON
Contact Title:	ENVIRONMENTAL MANAGER
Contact Role:	PRICONT
Contact Address:	707 W 30TH ST
Contact Address2:	Not reported
Conact City,St,Zip:	HOUSTON, TX 77018 8201
Contact Phone:	1-713-8682264
Contact Fax:	Not reported
Contact Email:	Not reported

Contact:

Contact Name:	Not reported
Contact Title:	Not reported
Contact Role:	OWNCON
Contact Address:	707 W 30TH ST

KWIK KOPY 1 (Continued) **S103605301**

Contact Address2: Not reported
Conact City,St,Zip: HOUSTON, TX 77018 8201
Contact Phone: 1-713-8682264
Contact Fax: Not reported
Contact Email: Not reported

Unit Records Not Found for this RegNo/Year:

One Time Shipper Records Not Found for this RegNo/Year:
Receiver Type: Not reported
Transporter for hire: 0
Transport own waste: 0
Eq 01, if transport waste type = 1: Not reported
Eq 02, if transport waste type = 2: Not reported
Eq 03, if transport waste type = 3: Not reported
Eq 04, if transport waste type = H: Not reported
Target TCEQ unique facid for discarded(merged) facility: Not reported

Waste Records Not Found for this RegNo/Year:

---

4 **HALL L T** **EDR Hist Auto** **1009379770**
647 W 26TH AVE **N/A**
HOUSTON, TX

EDR Hist Auto

Year:	Name:	Type:
1930	HALL L T	GASOLINE AND OIL SERVICE STATIONS

---

4 **BARRETT AUTO REPR** **EDR Hist Auto** **1009379111**
621 W 26TH AVE **N/A**
HOUSTON, TX

EDR Hist Auto

Year:	Name:	Type:
1975	BARRETT AUTO REPR	AUTOMOBILE REPAIRING
1980	BARRETT AUTO REPR	AUTOMOBILE REPAIRING

---

4 **NORTH SHEPHERD MOBIL OIL CENTER** **EDR Hist Auto** **1009365182**
2602 N SHEPHERD DR **N/A**
HOUSTON, TX

EDR Hist Auto

Year:	Name:	Type:
1968	NORTH SHEPHERD MOBIL OIL CENTER	GASOLINE STATIONS

4 **P AND P GARAGE** **EDR Hist Auto** **1009365275**
2610 N SHEPHERD DR **N/A**
HOUSTON, TX

EDR Hist Auto

Year:	Name:	Type:
1940	JEARL S SERVICE GARAGE	AUTOMOBILE REPAIRING
1948	P AND P GARAGE	AUTOMOBILE REPAIRING

---

4 **MASTER CLEANERS** **EDR Hist Cleaner** **1009340285**
2613 N SHEPHERD DR **N/A**
HOUSTON, TX

EDR Hist Cleaner

Year:	Name:	Type:
1948	MASTERS CLEANERS	CLEANERS AND PRESSERS
1953	MASTER CLEANERS	CLEANERS AND DYERS

---

4 **MAULER CLEANERS AND LAUNDRY** **EDR Hist Cleaner** **1009340297**
2616 N SHEPHERD DR **N/A**
HOUSTON, TX

EDR Hist Cleaner

Year:	Name:	Type:
1962	MASTER CLEANERS AND LAUNDRY	CLEANERS AND DYERS
1968	MASTER CLEANERS AND LAUNDRY	CLEANERS AND DYERS
1969	MASTER CLEANERS & LAUNDRY	Drycleaning Plants, Except Rugs
1970	MASTER CLEANERS & LAUNDRY	Drycleaning Plants, Except Rugs
1971	MAULER CLEANERS AND LAUNDRY	CLEANERS AND DYERS
1975	DUTCH MILLS CLEANERS AND LAUNDR	CLEANERS AND DYERS

---

4 **FIN-TECH** **RCRA NonGen / NLR** **1000139845**
630 W 27TH STREET **FINDS** **TXD096613161**
HOUSTON, TX 77008 **Ind. Haz Waste**
ECHO

RCRA NonGen / NLR:

Date form received by agency:	04/29/2011
Facility name:	FIN-TECH
Facility address:	630 W 27TH STREET HOUSTON, TX 77008
EPA ID:	TXD096613161
Contact:	ENVIRONMENTAL MANAGER
Contact address:	630 W 27TH STREET HOUSTON, TX 77008
Contact country:	US
Contact telephone:	713-123-1234
Contact email:	Not reported
EPA Region:	06
Classification:	Non-Generator
Description:	Handler: Non-Generators do not presently generate hazardous waste

Owner/Operator Summary:

FIN-TECH (Continued) **1000139845**

Owner/operator name:	FIN-TECH INC,
Owner/operator address:	630 W 27TH STREET
	HOUSTON, TX 77008
Owner/operator country:	US
Owner/operator telephone:	Not reported
Owner/operator email:	Not reported
Owner/operator fax:	Not reported
Owner/operator extension:	Not reported
Legal status:	Private
Owner/Operator Type:	Operator
Owner/Op start date:	07/27/2001
Owner/Op end date:	Not reported

Owner/operator name:	FIN-TECH INC,
Owner/operator address:	630 W 27TH STREET
	HOUSTON, TX 77008
Owner/operator country:	US
Owner/operator telephone:	Not reported
Owner/operator email:	Not reported
Owner/operator fax:	Not reported
Owner/operator extension:	Not reported
Legal status:	Private
Owner/Operator Type:	Owner
Owner/Op start date:	07/27/2001
Owner/Op end date:	Not reported

Handler Activities Summary:

U.S. importer of hazardous waste:	No
Mixed waste (haz. and radioactive):	No
Recycler of hazardous waste:	No
Transporter of hazardous waste:	No
Treater, storer or disposer of HW:	No
Underground injection activity:	No
On-site burner exemption:	No
Furnace exemption:	No
Used oil fuel burner:	No
Used oil processor:	No
User oil refiner:	No
Used oil fuel marketer to burner:	No
Used oil Specification marketer:	No
Used oil transfer facility:	No
Used oil transporter:	No

. Waste code:	D002
. Waste name:	CORROSIVE WASTE

Historical Generators:

Date form received by agency:	06/30/2010
Site name:	FIN-TECH INC
Classification:	Not a generator, verified

. Waste code:	D002
. Waste name:	CORROSIVE WASTE

Date form received by agency:	06/16/2010
Site name:	FIN-TECH INC

FIN-TECH (Continued) **1000139845**

Classification: Not a generator, verified

. Waste code: D002
. Waste name: CORROSIVE WASTE

. Waste code: D007
. Waste name: CHROMIUM

. Waste code: P076
. Waste name: NITRIC OXIDE (OR) NITROGEN OXIDE NO

. Waste code: U032
. Waste name: CALCIUM CHROMATE (OR) CHROMIC ACID H2CRO4, CALCIUM SALT

. Waste code: U103
. Waste name: DIMETHYL SULFATE (OR) SULFURIC ACID, DIMETHYL ESTER

. Waste code: U145
. Waste name: LEAD PHOSPHATE (OR) PHOSPHORIC ACID, LEAD(2+) SALT (2:3)

Date form received by agency: 07/27/2001
Site name: FIN-TECH INC
Classification: Not a generator, verified

. Waste code: D000
. Waste name: Not Defined

. Waste code: D002
. Waste name: CORROSIVE WASTE

Violation Status: No violations found

FINDS:

Registry ID: 110005068354

Environmental Interest/Information System
RCRAInfo is a national information system that supports the Resource Conservation and Recovery Act (RCRA) program through the tracking of events and activities related to facilities that generate, transport, and treat, store, or dispose of hazardous waste. RCRAInfo allows RCRA program staff to track the notification, permit, compliance, and corrective action activities required under RCRA.

Click this hyperlink while viewing on your computer to access additional FINDS: detail in the EDR Site Report.

Ind. Haz Waste:
Registration Number: 71538
Registration Initial Notification Date: 10/24/1983
Registration Last Amendment Date: 07/27/2001
EPA Identification: TXD096613161
Primary NAICS Code: 332813
Status Change Date: 19831024
Land Type: PRIVATE
Description of Facility Site Location: 630 W 27th Street, Houston, TX

FIN-TECH (Continued) **1000139845**

Site Primary Standard Industrial Code:	Not reported
Site Primary SIC Description:	Not reported
Registration is Generator of Waste:	Yes
Registration is Receivers of Waste:	No
Registration is Transporter of Waste:	No
Registration is Transfer Facility:	No
Facility is STEERS Reporter:	No
Reqired to Submit Annual Waste Summary:	No
Facility Involved In Recycling:	No
Revcr Has Monthly Reporting Requirement:	0
Mexican Facility:	Not reported
Type of Generator:	Not reported
TNRCC Region:	Not reported
Company Name:	FIN-TECH INC
Contact Name:	Not reported
Contact Telephone Number:	713-1231234
Mailing Address:	630 W 27TH ST
Mailing Address2:	Not reported
Mailing City,St,Zip:	HOUSTON, TX 770081912
Mailing County:	UNITED STATES
Facility Country:	UNITED STATES
TNRCC Facility ID:	26178
Site Owner Tax ID:	742019665
Site Location Latitude:	-00.000
Site Location Longitude:	-000.000
Last Update to NOR Data:	20110429
Ind. waste permit Number:	Not reported
Mun waste permit Number:	Not reported
Non Notifier:	No

Business Records Not Found for this RegNo/Year:

Owner:

Owner Mailing Address:	630 W 27TH ST
Owner Mailing Address2:	Not reported
Owner Mailing Address3:	Not reported
Owner City,St,Zip:	HOUSTON, TX 77008 1912
Owner Country:	UNITED STA
Owner Phone Number:	Not reported
Owner Fax Number:	Not reported
Owner Email Address:	Not reported
Owner Business Type:	Corporation
Owner Tax Id:	17420196655
Owner Bankruptcy Code:	Not reported

Operator:

Operator Last Name:	FIN-TECH INC
Operator First Name:	Not reported
Operator Name:	FIN-TECH INC
Operator Mailing Address:	630 W 27TH ST
Operator Mailing Address 2:	Not reported
Operator Mailing City,St,Zip:	HOUSTON, TX 77008 1912
Operator Country:	UNITED STA
Operator Phone:	Not reported
Operator Fax:	Not reported
Operator Email:	Not reported
Operator Business Type:	Corporation
Operator Tax Id:	17420196655
Operator Bankruptcy Code:	Not reported

FIN-TECH (Continued) **1000139845**

Contact:
- Contact Name: Not reported
- Contact Title: ENVIRONMENTAL MANAGER
- Contact Role: PRICONT
- Contact Address: 630 W 27TH ST
- Contact Address2: Not reported
- Conact City,St,Zip: HOUSTON, TX 77008 1912
- Contact Phone: 1-713-1231234
- Contact Fax: Not reported
- Contact Email: Not reported

Contact:
- Contact Name: Not reported
- Contact Title: Not reported
- Contact Role: OPRCON
- Contact Address: 630 W 27TH ST
- Contact Address2: Not reported
- Conact City,St,Zip: HOUSTON, TX 77008 1912
- Contact Phone: Not reported
- Contact Fax: Not reported
- Contact Email: Not reported

Contact:
- Contact Name: Not reported
- Contact Title: Not reported
- Contact Role: OWNCON
- Contact Address: 630 W 27TH ST
- Contact Address2: Not reported
- Conact City,St,Zip: HOUSTON, TX 77008 1912
- Contact Phone: Not reported
- Contact Fax: Not reported
- Contact Email: Not reported

Unit:
- Unit No: 001
- Deed Record Needed: Not reported
- Deed Recording Date: Not reported
- Unit Type Code: 03
- Unit Type: Not reported
- Unit Status: INACTIVE
- Unit Regulatory Status: Not reported
- UIC Permit Number: Not reported
- Capacity: Not reported
- Capacity Measurment: Not reported
- Off Site Hazardous Waste: No
- Off Site Class 1 Waste: Not reported
- Off Site Class 2 Waste: Not reported
- Off Site Class 3 Waste: Not reported
- Off Site Non Indstrl Sld Wst: Not reported
- System Type Code: Not reported
- System Type: Not reported
- System Type Code 1: 141
- System Type 1: Not reported
- System Type Code 2: Not reported
- System Type 2: Not reported
- System Type Code 3: Not reported
- System Type 3: Not reported
- System Type Code 4: Not reported

FIN-TECH (Continued) **1000139845**

System Type 4: Not reported
Permit Seq #: Not reported
Unit Description on NOR: Enclosed bulk storage area
Dt Last Changed: 19850901
TNRCC Facility ID: 26178
Unit ID: 001
Unit Description: Enclosed bulk storage area
WasteID: ,

One Time Shipper Records Not Found for this RegNo/Year:
Receiver Type: Not reported
Transporter for hire: 0
Transport own waste: 0
Eq 01, if transport waste type = 1: Not reported
Eq 02, if transport waste type = 2: Not reported
Eq 03, if transport waste type = 3: Not reported
Eq 04, if transport waste type = H: Not reported
Target TCEQ unique facid for discarded(merged) facility: Not reported

Waste Records Not Found for this RegNo/Year:

ECHO:
Envid: 1000139845
Registry ID: 110005068354
DFR URL: http://echo.epa.gov/detailed-facility-report?fid=110005068354

---

4 **FIN-TECH INC. - --SEE 32205--** **Ind. Haz Waste** **S111075183**
630 W 27TH ST **N/A**
HOUSTON, TX 77008

Ind. Haz Waste:
Registration Number: 33782
Registration Initial Notification Date: 04/28/1983
Registration Last Amendment Date: 10/31/1985
EPA Identification: Not reported
Primary NAICS Code: Not reported
Status Change Date: 19830428
Land Type: Not reported
Description of Facility Site Location: Not reported
Site Primary Standard Industrial Code: Not reported
Site Primary SIC Description: Not reported
Registration is Generator of Waste: Yes
Registration is Receivers of Waste: No
Registration is Transporter of Waste: No
Registration is Transfer Facility: No
Facility is STEERS Reporter: No
Reqired to Submit Annual Waste Summary: No
Facility Involved In Recycling: No
Revcr Has Monthly Reporting Requirement: 0
Mexican Facility: Not reported
Type of Generator: CLASS1
TNRCC Region: Not reported
Company Name: FIN-TECH INC
Contact Name: CRAIG RANEY
Contact Telephone Number: 713-8643311
Mailing Address: 5225 MILWEE ST
Mailing Address2: Not reported
Mailing City,St,Zip: HOUSTON, TX 770926619

FIN-TECH INC. - --SEE 32205-- (Continued) **S111075183**

Mailing County:	UNITED STATES
Facility Country:	UNITED STATES
TNRCC Facility ID:	11256
Site Owner Tax ID:	742019665
Site Location Latitude:	-00.000
Site Location Longitude:	-000.000
Last Update to NOR Data:	20100604
Ind. waste permit Number:	Not reported
Mun waste permit Number:	Not reported
Non Notifier:	No

Business Records Not Found for this RegNo/Year:

Owner:

Owner Mailing Address:	Not reported
Owner Mailing Address2:	Not reported
Owner Mailing Address3:	Not reported
Owner City,St,Zip:	Not reported
Owner Country:	Not reported
Owner Phone Number:	Not reported
Owner Fax Number:	Not reported
Owner Email Address:	Not reported
Owner Business Type:	Corporation
Owner Tax Id:	17420196655
Owner Bankruptcy Code:	Not reported

Operator Records Not Found for this RegNo/Year:

Contact:

Contact Name:	CRAIG RANEY
Contact Title:	Not reported
Contact Role:	PRICONT
Contact Address:	5225 MILWEE ST
Contact Address2:	Not reported
Conact City,St,Zip:	HOUSTON, TX 77092 6619
Contact Phone:	1-713-8643311
Contact Fax:	Not reported
Contact Email:	Not reported

Contact:

Contact Name:	Not reported
Contact Title:	Not reported
Contact Role:	PRICONT
Contact Address:	5225 MILWEE ST
Contact Address2:	Not reported
Conact City,St,Zip:	HOUSTON, TX 77092 6619
Contact Phone:	1-713-8643311
Contact Fax:	Not reported
Contact Email:	Not reported

Unit:

Unit No:	001
Deed Record Needed:	Not reported
Deed Recording Date:	Not reported
Unit Type Code:	03
Unit Type:	Not reported
Unit Status:	INACTIVE
Unit Regulatory Status:	Not reported
UIC Permit Number:	Not reported
Capacity:	Not reported

FIN-TECH INC. - --SEE 32205-- (Continued) **S111075183**

Capacity Measurment:	Not reported
Off Site Hazardous Waste:	No
Off Site Class 1 Waste:	Not reported
Off Site Class 2 Waste:	Not reported
Off Site Class 3 Waste:	Not reported
Off Site Non Indstrl Sld Wst:	Not reported
System Type Code:	Not reported
System Type:	Not reported
System Type Code 1:	Not reported
System Type 1:	Not reported
System Type Code 2:	Not reported
System Type 2:	Not reported
System Type Code 3:	Not reported
System Type 3:	Not reported
System Type Code 4:	Not reported
System Type 4:	Not reported
Permit Seq #:	Not reported
Unit Description on NOR:	Not reported
Dt Last Changed:	19850901
TNRCC Facility ID:	11256
Unit ID:	001
Unit Description:	Not reported
WasteID:	,

One Time Shipper Records Not Found for this RegNo/Year:

Receiver Type:	Not reported
Transporter for hire:	0
Transport own waste:	0
Eq 01, if transport waste type = 1:	Not reported
Eq 02, if transport waste type = 2:	Not reported
Eq 03, if transport waste type = 3:	Not reported
Eq 04, if transport waste type = H:	Not reported
Target TCEQ unique facid for discarded(merged) facility:	26178

Waste Records Not Found for this RegNo/Year:

---

4 **GARDEN OAKS AUTO SERVICE** **EDR Hist Auto** **1009365677**
2705 N SHEPHERD DR **N/A**
HOUSTON, TX

EDR Hist Auto

Year:	Name:	Type:
1953	GARDEN OAKS AUTO SERVICE	AUTOMOBILE REPAIRING
1962	MYERS TEXACO	GASOLINE STATIONS
1968	NORSHEP TEXACO SERVICE	GASOLINE STATIONS
1971	NORSHEP TEXACO SERVICE	GASOLINE STATIONS
1975	NORSHEP TEXACO SERVICE	GASOLINE STATIONS

4 **OLD SERVICE STATION** **LPST** **U001440789**
2707 N SHEPHERD DR **UST** **N/A**
HOUSTON, TX 77008

LPST:

Facility ID:	0064543
LPST Id:	106628
Facility Location:	Not reported
TCEQ Region# and City:	12
Region City:	HOUSTON
Reported Date:	05/31/1996
Entered Date:	06/17/1993
Priority:	4.1 - GW IMPACTED NO APPARENT THREATS OR IMPACTS TO RECEPTORS
Program:	1 - RPR
CA Status:	6A - FINAL CONCURRENCE ISSUED
Priority Description:	Groundwater is affected.
Status:	**FINAL CONCURRENCE ISSUED, CASE CLOSED**
Coordinators Primary:	1/2
Coordinators RPR:	RPR
Responsible Party Name:	DR SONG AHN
Responsible Party Contact:	SONG AHN
Responsible Party Address:	6444 WESTCHESTER ST
Responsible Party City,St,Zip:	HOUSTON, TX 77005 3762
Responsible Party Telephone:	713/869-9400
Reported Date:	05/11/1993
Case Start Date:	06/17/1993

UST:

Facility Id:	64543
Facility Type:	RETAIL
Facility Begin Date:	05/07/1993
Facility Status:	INACTIVE
Facility Exempt Status:	No
Records Off-Site:	No
UST Financial Assurance Required:	No
Number Of Active UST:	0
Site Location Description:	Not reported
Site Location (Nearest City/County/Zip):	HARRIS 77008
Site Location (TCEQ Region):	12
Contact Name/Title:	,
Contact Organization Name:	OLD SERVICE STATION
Contact Mailing Address1:	Not reported
Contact Mailing Address2:	Not reported
Contact Mailing City/State/Zip:	Not reported
Contact Phone Number:	7138699400
Contact Fax Number:	Not reported
Contact Email Address:	Not reported
Facility Contact Address Deliverable:	Not reported
Application Received Date On Earliest Reg Form:	05/06/1993
Signature Date On Earliest Reg Form:	05/01/1993
Signature Name/Title On Earliest Reg Form:	SONG AHN,OWNER
Signature Role On Earliest Reg Form:	Not reported
Signature Company On Earliest Reg Form:	Not reported
Enforcement Action:	Not reported
Facility Not Inspectable:	No

Facility Billing Contacts:

Princ Id:	497453592002138
AR Number:	Not reported

OLD SERVICE STATION (Continued) **U001440789**

Contact Name/Title:	SONG AHN/
Contact Organization Name:	SONG AHN
Contact Mailing Address (Delivery):	14103 LONG SHADOW DR
Contact Mailing Address (Internal Delivery):	Not reported
Contact Mailing City/State/Zip:	HOUSTON, TX 77015 1649
Phone Number/Ext:	/
Contact Fax Number/Ext:	/
Contact EMail Address:	Not reported
Contact Address Deliverable:	Yes

Owner:

Princ Id:	497453592002138
Additional Id:	507453592002138
Facility Num/AI:	64543
Owner CN:	CN601187818
Owner Name:	AHN SONG
Owner Effective Begin Date:	05/07/1993
Owner Type:	IN
State Tax Id:	Not reported
Contact Role:	Not reported
Contact Name/Title:	/
Contact Organization Name:	Not reported
Contact Mailing Address (Delivery):	Not reported
Contact Mailing Address (Internal Delivery):	Not reported
Contact Mailing City/State/Zip:	Not reported
Contact Phone Number/Ext:	/
Contact Fax Number/Ext:	/
Contact Email Address:	Not reported

Operator Records Not Found for this Facility:

Self Certification Records Not Found for this Facility/Owner:

Tanks:

UST Id:	148269
Facility Num/AI:	64543
Tank Id:	1
Number Of Compartments:	1
Tank Installation Date:	08/31/1987
Tank Registration Date:	05/06/1993
Tank Capacity (In Gallons):	Not reported
Tank Status (Current):	REMOVED FROM GROUND
Tank Status Date:	04/30/1993
Empty:	N
Tank Regulatory Status:	FULLY REGULATED
Tank Int Prot (Internal Tank Lining Date):	Not reported
Tank Design (Single Wall):	N
Tank Design (Double Wall):	N
Piping Design (Single Wall):	N
Piping Design (Double Wall):	N
Tank Ext Cont(Fac-Built Nonmetallic Jacket):	N
Tank Ext Cont(Syn Tank-Pit/Piping-Trench Liner):	N
Tank Ext Cont(Tank Vault/Rigid Trench Liner):	N
Piping Ext Cont(Fac-Built Nonmetallic Jacket):	N
Piping Ext Cont(Syn Tank-Pit/Piping-Trench Liner):	N
Piping Ext Cont(Tank Vault/Rigid Trench Liner):	N
Type Of Piping(P=Pressurized,S=Suction,G=Gravity):	Not reported

OLD SERVICE STATION (Continued) **U001440789**

Tank Material (Steel):	N
Tank Material(Frp(Fiberglass-Reinforced Plastic):	N
Tank Mat(Composite (Steel W/Ext Frp Cladding)):	N
Tank Mat(Concrete):	N
Tank Mat(Jacketed (Steel W/Ext Nonmetallic Jck)):	N
Tank Mat(Coated(Steel W/ExtPolyurethane Cladding)):	N
Piping Material (Steel):	N
Piping Mat(Frp(Fiberglass Reinforced Plastic):	N
Piping Mat(Concrete):	N
Piping Mat(Jacketed(Steel W/Ext Nonmetallic Jacket)):	N
Piping Mat(Nonmetallic Flex Piping):	N
PipingConnect/Valves(Shear/Impact Valves(Under Disp)):	N
Piping Connect/Valves(Steel Swing-Joints(End Of Piping)):	N
Piping Connect/Valves (Flex Connectors(Ends Of Piping)):	N
Tank Corr Prot Meth(TCPM)(Cathodic-Field Installation):	N
TCPM (ExtDielectricCoat/Laminate/Tape/Wrap):	N
TCPM(Cathodic Prot-FacInstallation):	N
TCPM(Composite Tank(Steel W/Frp Ext Laminate):	N
TCPMeth(Coated Tank(Steel W/ExtPolyurethaneLaminate):	N
TCPM(FRP Tank Or Piping(Noncorrodible)):	N
TCPM(Ext Nonmetallic Jacket):	N
TCPMeth(Unnecessary Per Corrosion Prot Spec):	N
Piping Corr Prot Meth:	N
Piping Corr Prot Method(PCPM) (Cathodic Factory Install):	N
PCPM(Cathodic Prot-Field Install):	N
PCPMethod (FRP Tank Or Piping(Noncorrodible):	N
PCPM(Nonmetallic FlexPiping (Noncorrodible)):	N
PCPMeth(Isolated Open Area/2nd Containment):	N
PCPM (Dual Protected):	N
PCPM(Unnec Per Corrosion Prot Specialist):	N
Tank Corr Prot Compliance Flag:	N
Piping Corr Prot Compliance Flag:	N
Tank Corrosion Prot Variance (:	N
Piping Corrosion Prot Variance:	N
Temp Out Of Service Compliance:	N
Technical Compliance Flag:	N
Tank Tested Flag:	N
Installation Signature Date:	04/14/1993

Compartment Records:

Tank Id:	1
UST Comprt Id:	164969
UST Id:	148269
Facility Num/Ai:	64543
Compartment Id:	A
Capacity (In Gallons):	0
Substance Stored1:	UNKNOWN
Substance Stored2:	Not reported
Substance Stored3:	Not reported
CompartmentReleaseDetectionMethod(Vapor):	N
CRDM(GW Monitoring):	N
CRDM(Monitoring Of Secondary Cont Barrier):	N
CRDM(Auto Tank Gauge Test/Inv Control):	N
CRDM(Interstitial Monitoring SecWall/Jacket):	N
CRDM(Wkly Manual Gauging(Tanks<=1000 G):	N
CRDM(Mthly Tank Gauging(Emer Gen Tanks):	N
CRDM(Sir (Stat Inv Reconciliation)/Inv Control):	N
PipingReleaseDetectionMethod(PRDM)(Vapor):	N

OLD SERVICE STATION (Continued) **U001440789**

PRDM(Groundwater Monitoring):	N
PRDM(Monitoring Sec Containment Barrier):	N
PRDM(InterstitialMonitoring w/in SecWall/Jacket):	N
PRDM(Mthly Piping Tightness Test)@.2Gph:	N
PRDM(AnnualPipingTightTest/ElecMon@.1Gph:	N
PRDM(TriennialTightTest(Suction/GravityPiping):	N
PRDM AutoLineLeakDet(3.0 Gph PressPiping):	N
PRDM(Sir(StatInv Recon)/Inv Control)):	N
PRDM(Exempt System Suction:	N
Spill Overfill Prevention Equip(SOPE):	N
SOPE(Spill Cont/Bucket/Sump):	N
SOPE(DelShut-Off Valve)):	N
SOPE(FlowRestrictorValue:	N
SOPE(Alarm (Set@<=90%) W/3a Or 3b:	N
SOPE(N/A Deliveries To Tank<=25G):	N
Compartment Release Det Compliance Flag:	N
Piping Release Detection Compliance Flag):	N
Spill/OverfillPreventionCompliance Flag:	N
Compartment Release Detection Variance:	N
Piping Release Detection Variance:	N
Spill And Overfill Prevention Variance:	N
Stage I Vapor Recovery:	Not reported
Stage 1 Installation Date:	Not reported

Self Certification Records Not Found for this Facility:

UST Id:	148270
Facility Num/AI:	64543
Tank Id:	2
Number Of Compartments:	1
Tank Installation Date:	08/31/1987
Tank Registration Date:	05/06/1993
Tank Capacity (In Gallons):	Not reported
Tank Status (Current):	REMOVED FROM GROUND
Tank Status Date:	04/30/1993
Empty:	N
Tank Regulatory Status:	FULLY REGULATED
Tank Int Prot (Internal Tank Lining Date):	Not reported
Tank Design (Single Wall):	N
Tank Design (Double Wall):	N
Piping Design (Single Wall):	N
Piping Design (Double Wall):	N
Tank Ext Cont(Fac-Built Nonmetallic Jacket):	N
Tank Ext Cont(Syn Tank-Pit/Piping-Trench Liner):	N
Tank Ext Cont(Tank Vault/Rigid Trench Liner):	N
Piping Ext Cont(Fac-Built Nonmetallic Jacket):	N
Piping Ext Cont(Syn Tank-Pit/Piping-Trench Liner):	N
Piping Ext Cont(Tank Vault/Rigid Trench Liner):	N
Type Of Piping(P=Pressurized,S=Suction,G=Gravity):	Not reported
Tank Material (Steel):	N
Tank Material(Frp(Fiberglass-Reinforced Plastic):	N
Tank Mat(Composite (Steel W/Ext Frp Cladding)):	N
Tank Mat(Concrete):	N
Tank Mat(Jacketed (Steel W/Ext Nonmetallic Jck)):	N
Tank Mat(Coated(Steel W/ExtPolyurethane Cladding)):	N
Piping Material (Steel):	N
Piping Mat(Frp(Fiberglass Reinforced Plastic):	N

OLD SERVICE STATION (Continued) **U001440789**

Piping Mat(Concrete):	N
Piping Mat(Jacketed(Steel W/Ext Nonmetallic Jacket)):	N
Piping Mat(Nonmetallic Flex Piping):	N
PipingConnect/Valves(Shear/Impact Valves(Under Disp)):	N
Piping Connect/Valves(Steel Swing-Joints(End Of Piping)):	N
Piping Connect/Valves (Flex Connectors(Ends Of Piping)):	N
Tank Corr Prot Meth(TCPM)(Cathodic-Field Installation):	N
TCPM (ExtDielectricCoat/Laminate/Tape/Wrap):	N
TCPM(Cathodic Prot-FacInstallation):	N
TCPM(Composite Tank(Steel W/Frp Ext Laminate):	N
TCPMeth(Coated Tank(Steel W/ExtPolyurethaneLaminate):	N
TCPM(FRP Tank Or Piping(Noncorrodible)):	N
TCPM(Ext Nonmetallic Jacket):	N
TCPMeth(Unnecessary Per Corrosion Prot Spec):	N
Piping Corr Prot Meth:	N
Piping Corr Prot Method(PCPM) (Cathodic Factory Install):	N
PCPM(Cathodic Prot-Field Install):	N
PCPMethod (FRP Tank Or Piping(Noncorrodible):	N
PCPM(Nonmetallic FlexPiping (Noncorrodible)):	N
PCPMeth(Isolated Open Area/2nd Containment):	N
PCPM (Dual Protected):	N
PCPM(Unnec Per Corrosion Prot Specialist):	N
Tank Corr Prot Compliance Flag:	N
Piping Corr Prot Compliance Flag:	N
Tank Corrosion Prot Variance (:	N
Piping Corrosion Prot Variance:	N
Temp Out Of Service Compliance:	N
Technical Compliance Flag:	N
Tank Tested Flag:	N
Installation Signature Date:	04/14/1993

Compartment Records:

Tank Id:	2
UST Comprt Id:	164970
UST Id:	148270
Facility Num/Ai:	64543
Compartment Id:	A
Capacity (In Gallons):	0
Substance Stored1:	UNKNOWN
Substance Stored2:	Not reported
Substance Stored3:	Not reported
CompartmentReleaseDetectionMethod(Vapor):	N
CRDM(GW Monitoring):	N
CRDM(Monitoring Of Secondary Cont Barrier):	N
CRDM(Auto Tank Gauge Test/Inv Control):	N
CRDM(Interstitial Monitoring SecWall/Jacket):	N
CRDM(Wkly Manual Gauging(Tanks<=1000 G):	N
CRDM(Mthly Tank Gauging(Emer Gen Tanks):	N
CRDM(Sir (Stat Inv Reconciliation)/Inv Control):	N
PipingReleaseDetectionMethod(PRDM)(Vapor):	N
PRDM(Groundwater Monitoring):	N
PRDM(Monitoring Sec Containment Barrier):	N
PRDM(InterstitialMonitoring w/in SecWall/Jacket):	N
PRDM(Mthly Piping Tightness Test)@.2Gph:	N
PRDM(AnnualPipingTightTest/ElecMon@.1Gph:	N
PRDM(TriennialTightTest(Suction/GravityPiping):	N
PRDM AutoLineLeakDet(3.0 Gph PressPiping):	N
PRDM(Sir(StatInv Recon)/Inv Control)):	N

OLD SERVICE STATION (Continued) **U001440789**

PRDM(Exempt System Suction:	N
Spill Overfill Prevention Equip(SOPE):	N
SOPE(Spill Cont/Bucket/Sump):	N
SOPE(DelShut-Off Valve)):	N
SOPE(FlowRestrictorValue:	N
SOPE(Alarm (Set@<=90%) W/3a Or 3b:	N
SOPE(N/A Deliveries To Tank<=25G):	N
Compartment Release Det Compliance Flag:	N
Piping Release Detection Compliance Flag):	N
Spill/OverfillPreventionCompliance Flag:	N
Compartment Release Detection Variance:	N
Piping Release Detection Variance:	N
Spill And Overfill Prevention Variance:	N
Stage I Vapor Recovery:	Not reported
Stage 1 Installation Date:	Not reported

Self Certification Records Not Found for this Facility:

UST Id:	148268
Facility Num/AI:	64543
Tank Id:	3
Number Of Compartments:	1
Tank Installation Date:	08/31/1987
Tank Registration Date:	05/06/1993
Tank Capacity (In Gallons):	Not reported
Tank Status (Current):	REMOVED FROM GROUND
Tank Status Date:	04/30/1993
Empty:	N
Tank Regulatory Status:	FULLY REGULATED
Tank Int Prot (Internal Tank Lining Date):	Not reported
Tank Design (Single Wall):	N
Tank Design (Double Wall):	N
Piping Design (Single Wall):	N
Piping Design (Double Wall):	N
Tank Ext Cont(Fac-Built Nonmetallic Jacket):	N
Tank Ext Cont(Syn Tank-Pit/Piping-Trench Liner):	N
Tank Ext Cont(Tank Vault/Rigid Trench Liner):	N
Piping Ext Cont(Fac-Built Nonmetallic Jacket):	N
Piping Ext Cont(Syn Tank-Pit/Piping-Trench Liner):	N
Piping Ext Cont(Tank Vault/Rigid Trench Liner):	N
Type Of Piping(P=Pressurized,S=Suction,G=Gravity):	Not reported
Tank Material (Steel):	N
Tank Material(Frp(Fiberglass-Reinforced Plastic):	N
Tank Mat(Composite (Steel W/Ext Frp Cladding)):	N
Tank Mat(Concrete):	N
Tank Mat(Jacketed (Steel W/Ext Nonmetallic Jck)):	N
Tank Mat(Coated(Steel W/ExtPolyurethane Cladding)):	N
Piping Material (Steel):	N
Piping Mat(Frp(Fiberglass Reinforced Plastic):	N
Piping Mat(Concrete):	N
Piping Mat(Jacketed(Steel W/Ext Nonmetallic Jacket)):	N
Piping Mat(Nonmetallic Flex Piping):	N
PipingConnect/Valves(Shear/Impact Valves(Under Disp)):	N
Piping Connect/Valves(Steel Swing-Joints(End Of Piping)):	N
Piping Connect/Valves (Flex Connectors(Ends Of Piping)):	N
Tank Corr Prot Meth(TCPM)(Cathodic-Field Installation):	N
TCPM (ExtDielectricCoat/Laminate/Tape/Wrap):	N

OLD SERVICE STATION (Continued) **U001440789**

TCPM(Cathodic Prot-FacInstallation):	N
TCPM(Composite Tank(Steel W/Frp Ext Laminate):	N
TCPMeth(Coated Tank(Steel W/ExtPolyurethaneLaminate):	N
TCPM(FRP Tank Or Piping(Noncorrodible)):	N
TCPM(Ext Nonmetallic Jacket):	N
TCPMeth(Unnecessary Per Corrosion Prot Spec):	N
Piping Corr Prot Meth:	N
Piping Corr Prot Method(PCPM) (Cathodic Factory Install):	N
PCPM(Cathodic Prot-Field Install):	N
PCPMethod (FRP Tank Or Piping(Noncorrodible):	N
PCPM(Nonmetallic FlexPiping (Noncorrodible)):	N
PCPMeth(Isolated Open Area/2nd Containment):	N
PCPM (Dual Protected):	N
PCPM(Unnec Per Corrosion Prot Specialist):	N
Tank Corr Prot Compliance Flag:	N
Piping Corr Prot Compliance Flag:	N
Tank Corrosion Prot Variance (:	N
Piping Corrosion Prot Variance:	N
Temp Out Of Service Compliance:	N
Technical Compliance Flag:	N
Tank Tested Flag:	N
Installation Signature Date:	04/14/1993

Compartment Records:

Tank Id:	3
UST Comprt Id:	164968
UST Id:	148268
Facility Num/Ai:	64543
Compartment Id:	A
Capacity (In Gallons):	0
Substance Stored1:	UNKNOWN
Substance Stored2:	Not reported
Substance Stored3:	Not reported
CompartmentReleaseDetectionMethod(Vapor):	N
CRDM(GW Monitoring):	N
CRDM(Monitoring Of Secondary Cont Barrier):	N
CRDM(Auto Tank Gauge Test/Inv Control):	N
CRDM(Interstitial Monitoring SecWall/Jacket):	N
CRDM(Wkly Manual Gauging(Tanks<=1000 G):	N
CRDM(Mthly Tank Gauging(Emer Gen Tanks):	N
CRDM(Sir (Stat Inv Reconciliation)/Inv Control):	N
PipingReleaseDetectionMethod(PRDM)(Vapor):	N
PRDM(Groundwater Monitoring):	N
PRDM(Monitoring Sec Containment Barrier):	N
PRDM(InterstitialMonitoring w/in SecWall/Jacket):	N
PRDM(Mthly Piping Tightness Test)@.2Gph:	N
PRDM(AnnualPipingTightTest/ElecMon@.1Gph:	N
PRDM(TriennialTightTest(Suction/GravityPiping):	N
PRDM AutoLineLeakDet(3.0 Gph PressPiping):	N
PRDM(Sir(StatInv Recon)/Inv Control)):	N
PRDM(Exempt System Suction:	N
Spill Overfill Prevention Equip(SOPE):	N
SOPE(Spill Cont/Bucket/Sump):	N
SOPE(DelShut-Off Valve)):	N
SOPE(FlowRestrictorValue:	N
SOPE(Alarm (Set@<=90%) W/3a Or 3b:	N
SOPE(N/A Deliveries To Tank<=25G):	N
Compartment Release Det Compliance Flag:	N

OLD SERVICE STATION (Continued) **U001440789**

Piping Release Detection Compliance Flag):	N
Spill/OverfillPreventionCompliance Flag:	N
Compartment Release Detection Variance:	N
Piping Release Detection Variance:	N
Spill And Overfill Prevention Variance:	N
Stage I Vapor Recovery:	Not reported
Stage 1 Installation Date:	Not reported

Self Certification Records Not Found for this Facility:

Tank Records Not Found for this Facility:

---

4 **TBH AUTO BROKER** **FINDS** **1011378581**
2702 N SHEPHERD DR **N/A**
HOUSTON, TX 77008

FINDS:

Registry ID: 110035081470

Environmental Interest/Information System

Texas Commission on Environmental Quality - Agency Central Registry (TX-TCEQ ACR) is a computer application that allows the Texas Commission on Environmental Quality (TCEQ) to use a single, centralized area to record common information, such as the company names, addresses, and telephone numbers of those the TCEQ regulates. It also contains additional IDs (permits, registrations, authorizations, etc) and their status.

Click this hyperlink while viewing on your computer to access additional FINDS: detail in the EDR Site Report.

---

4 **K AND G AUTOMOTIVE TRUCK REPR** **EDR Hist Auto** **1009379015**
619 W 27TH AVE **N/A**
HOUSTON, TX

EDR Hist Auto

Year:	Name:	Type:
1979	K-G AUTOMOTIVE & TRUCK REPAIR	General Automotive Repair Shops
1980	K AND G AUTOMOTIVE TRUCK REPR	AUTOMOBILE REPAIRING
1980	K-G AUTOMOTIVE & TRUCK REPAIR	General Automotive Repair Shops
1982	K-G AUTOMOTIVE & TRUCK REPAIR	General Automotive Repair Shops
1983	K-G AUTOMOTIVE & TRUCK REPAIR	General Automotive Repair Shops
2013	CLEAR LAKE AUTO TOWING LLC	General Automotive Repair Shops
2014	CLEAR LAKE AUTO TOWING LLC	General Automotive Repair Shops

4 **GOODYEAR MOTORS** **FINDS** **1010757099**
2716 N SHEPHERD DR **N/A**
HOUSTON, TX 77008

FINDS:

Registry ID: 110033781600

Environmental Interest/Information System
Texas Commission on Environmental Quality - Agency Central Registry (TX-TCEQ ACR) is a computer application that allows the Texas Commission on Environmental Quality (TCEQ) to use a single, centralized area to record common information, such as the company names, addresses, and telephone numbers of those the TCEQ regulates. It also contains additional IDs (permits, registrations, authorizations, etc) and their status.

Click this hyperlink while viewing on your computer to access additional FINDS: detail in the EDR Site Report.

---

4 **GOODYEAR MOTORS 2** **ENF** **S107648777**
2716 N SHEPHERD DR. **N/A**
HOUSTON, TX

ENFORCEMENT:

Unique TCEQ Ref # Of Customer:	Not reported
Unique TCEQ Ref # Of Reg. Entity:	RN102543089
Contact Person For The Reg. Entity:	Not reported
Owner/operator Of A Regulated Entity:	Not reported
Regulated Entity Associated With An NOV:	USED CAR SALES
Org Title Of The Contact Person:	Not reported
Mail Address:	2716 N SHEPHERD DR
Mail City,St,Zip:	HOUSTON, TX 77008-1932
Investigation Num:	Not reported
Status Code:	Not reported
Status Date:	Not reported
Violation Tracking Num:	Not reported
Violation Category:	Not reported
Nov Id:	Not reported
Role Code:	Not reported
Date Notice Of Violation Issued:	02/07/2002
Description 1:	Failure to Comply
Description 2:	Not reported
Category Of The NOV:	Moderate
Method Of Notice Issuance:	WRITTEN
TCEQ Prog Area Monitoring Violation:	AIR
TCEQ Rule # Cited For The Violation:	114.20(c)(3)
Status Of The NOV:	ACTIVE
Investigation:	Not reported
Investigation ID:	Not reported
Regulated Entity ID:	Not reported
Date of Notice Enforcement:	Not reported
Rejected:	Not reported
Type Code:	Not reported
Date Resolved:	Not reported
Assessed Amount:	Not reported
Deferred Amount:	Not reported
Payable Amount:	Not reported
Supplemental Env Project Offset Amount:	Not reported

4 TRANSMISSION EXCHANGE — **RCRA NonGen / NLR** — **1000992565**
2721 N SHEPHERD DR — **FINDS** — **TXR000004721**
HOUSTON, TX 77008 — **Ind. Haz Waste**
ECHO

RCRA NonGen / NLR:
Date form received by agency: 09/12/2001
Facility name: TRANSMISSION EXCHANGE
Facility address: 2721 N SHEPHERD DR
HOUSTON, TX 77008
EPA ID: TXR000004721
Mailing address: GULF FREEWAY
HOUSTON, TX 77017
Contact: GEORGE SPEER
Contact address: GULF FREEWAY
HOUSTON, TX 77017
Contact country: US
Contact telephone: 713-868-9229
Contact email: Not reported
EPA Region: 06
Classification: Non-Generator
Description: Handler: Non-Generators do not presently generate hazardous waste

Owner/Operator Summary:
Owner/operator name: TRANSMISSION EXCHANGE
Owner/operator address: GULF FREEWAY
HOUSTON, TX 77017
Owner/operator country: US
Owner/operator telephone: 713-868-9229
Owner/operator email: Not reported
Owner/operator fax: Not reported
Owner/operator extension: Not reported
Legal status: Private
Owner/Operator Type: Owner
Owner/Op start date: 09/12/2001
Owner/Op end date: Not reported

Owner/operator name: GEORGESPEER
Owner/operator address: N SHEPHERD DR
HOUSTON, TX 77008
Owner/operator country: US
Owner/operator telephone: 713-868-9229
Owner/operator email: Not reported
Owner/operator fax: Not reported
Owner/operator extension: Not reported
Legal status: Private
Owner/Operator Type: Operator
Owner/Op start date: 09/12/2001
Owner/Op end date: Not reported

Handler Activities Summary:
U.S. importer of hazardous waste: No
Mixed waste (haz. and radioactive): No
Recycler of hazardous waste: No
Transporter of hazardous waste: No
Treater, storer or disposer of HW: No
Underground injection activity: No
On-site burner exemption: No

TRANSMISSION EXCHANGE (Continued) **1000992565**

Furnace exemption: No
Used oil fuel burner: No
Used oil processor: No
User oil refiner: No
Used oil fuel marketer to burner: No
Used oil Specification marketer: No
Used oil transfer facility: No
Used oil transporter: No

. Waste code: D001
. Waste name: IGNITABLE WASTE

Historical Generators:
Date form received by agency: 03/05/1995
Site name: TRANSMISSION EXCHANGE INC
Classification: Conditionally Exempt Small Quantity Generator

. Waste code: D001
. Waste name: IGNITABLE WASTE

Violation Status: No violations found

FINDS:

Registry ID: 110005165784

Environmental Interest/Information System
RCRAInfo is a national information system that supports the Resource Conservation and Recovery Act (RCRA) program through the tracking of events and activities related to facilities that generate, transport, and treat, store, or dispose of hazardous waste. RCRAInfo allows RCRA program staff to track the notification, permit, compliance, and corrective action activities required under RCRA.

Click this hyperlink while viewing on your computer to access additional FINDS: detail in the EDR Site Report.

Ind. Haz Waste:
Registration Number: 83352
Registration Initial Notification Date: 05/03/1995
Registration Last Amendment Date: 09/12/2001
EPA Identification: TXR000004721
Primary NAICS Code: Not reported
Status Change Date: 19950503
Land Type: PRIVATE
Description of Facility Site Location: 2721 N Shepherd Dr Houston TX 77008
Site Primary Standard Industrial Code: Not reported
Site Primary SIC Description: Not reported
Registration is Generator of Waste: Yes
Registration is Receivers of Waste: No
Registration is Transporter of Waste: No
Registration is Transfer Facility: No
Facility is STEERS Reporter: No
Reqired to Submit Annual Waste Summary: No
Facility Involved In Recycling: No
Revcr Has Monthly Reporting Requirement: 0

TRANSMISSION EXCHANGE (Continued) **1000992565**

Mexican Facility:	Not reported
Type of Generator:	NON INDUS, CESQG
TNRCC Region:	Not reported
Company Name:	TRANSMISSION EXCHANGE
Contact Name:	GEORGE SPEER
Contact Telephone Number:	713-8689229
Mailing Address:	8534 GULF FWY
Mailing Address2:	Not reported
Mailing City,St,Zip:	HOUSTON, TX 770175025
Mailing County:	UNITED STATES
Facility Country:	UNITED STATES
TNRCC Facility ID:	100351
Site Owner Tax ID:	0
Site Location Latitude:	-00.000
Site Location Longitude:	-000.000
Last Update to NOR Data:	20051024
Ind. waste permit Number:	Not reported
Mun waste permit Number:	Not reported
Non Notifier:	No

Business Records Not Found for this RegNo/Year:

Owner:

Owner Mailing Address:	8534 GULFFWY
Owner Mailing Address2:	Not reported
Owner Mailing Address3:	Not reported
Owner City,St,Zip:	HOUSTON, TX 77017 5025
Owner Country:	UNITED STA
Owner Phone Number:	1-713-8689229
Owner Fax Number:	Not reported
Owner Email Address:	Not reported
Owner Business Type:	Other/Misc
Owner Tax Id:	Not reported
Owner Bankruptcy Code:	Not reported

Operator:

Operator Last Name:	GEORGE
Operator First Name:	SPEER
Operator Name:	SPEER GEORGE
Operator Mailing Address:	2721 N SHEPHERD DR
Operator Mailing Address 2:	Not reported
Operator Mailing City,St,Zip:	HOUSTON, TX 77008 1931
Operator Country:	UNITED STA
Operator Phone:	1-713-8689229
Operator Fax:	Not reported
Operator Email:	Not reported
Operator Business Type:	Individual
Operator Tax Id:	Not reported
Operator Bankruptcy Code:	Not reported

Contact:

Contact Name:	Not reported
Contact Title:	Not reported
Contact Role:	OWNCON
Contact Address:	8534 GULFFWY
Contact Address2:	Not reported
Conact City,St,Zip:	HOUSTON, TX 77017 5025
Contact Phone:	1-713-8689229
Contact Fax:	Not reported

TRANSMISSION EXCHANGE (Continued) **1000992565**

Contact Email: Not reported

Contact:
Contact Name: GEORGE SPEER
Contact Title: ENVIRONMENTAL MANAGER
Contact Role: PRICONT
Contact Address: 8534 GULFFWY
Contact Address2: Not reported
Conact City,St,Zip: HOUSTON, TX 77017 5025
Contact Phone: 1-713-8689229
Contact Fax: Not reported
Contact Email: Not reported

Contact:
Contact Name: SPEER GEORGE
Contact Title: Not reported
Contact Role: OPRCON
Contact Address: 2721 N SHEPHERD DR
Contact Address2: Not reported
Conact City,St,Zip: HOUSTON, TX 77008 1931
Contact Phone: 1-713-8689229
Contact Fax: Not reported
Contact Email: Not reported

Unit Records Not Found for this RegNo/Year:

One Time Shipper Records Not Found for this RegNo/Year:
Receiver Type: Not reported
Transporter for hire: 0
Transport own waste: 0
Eq 01, if transport waste type = 1: Not reported
Eq 02, if transport waste type = 2: Not reported
Eq 03, if transport waste type = 3: Not reported
Eq 04, if transport waste type = H: Not reported
Target TCEQ unique facid for discarded(merged) facility: Not reported

Waste:
Waste ID: 118198
Waste Description: Petroleum Naptha
Desc of Waste: Not reported
Texas Waste Code: Not reported
Texas Waste Code 2: 9229211H
Waste Code Status: INACTIVE
Waste Form: Not reported
Waste Classification: H
Waste is Radioactive: No
Waste Treated Off Site: 1
Standard Industrial Classification: Not reported
Primary Source: Not reported
Primary Measurenent Point: Not reported
Primary Origin: Not reported
Primary System Type: Not reported
New Chemical Substance: 0
Audit Performed: No
Company Waste ID: Not reported
Primary NAICS Code: 811113
EPA Waste Form Code: W211
Reason Waste Form No Longer Gen.: UNKNOWN
EPA Haz Waste: Not reported

TRANSMISSION EXCHANGE (Continued) **1000992565**

ECHO:
Envid: 1000992565
Registry ID: 110005165784
DFR URL: http://echo.epa.gov/detailed-facility-report?fid=110005165784

---

4 **ENTERPRISE TRANSMISSION CENTER INC** **EDR Hist Auto** **1009365816**
2721 N SHEPHERD DR **N/A**
HOUSTON, TX

EDR Hist Auto

Year:	Name:	Type:
1980	ENTERPRISE TRANSMISSION	Automotive Repair Shops, NEC
1982	ENTERPRISE TRANSMISSION	Automotive Repair Shops, NEC
1983	ENTERPRISE TRANSMISSION	Automotive Repair Shops, NEC
1985	ENTERPRISE TRANSMISSION	Automotive Repair Shops, NEC
1986	ENTERPRISE TRANSMISSION CENTER	AUTOMOBILE REPAIRING
1988	TRANSMISSION EXCHANGE INC	Automotive Repair Shops, NEC
1989	TRANSMISSION EXCHANGE INC	Automotive Repair Shops, NEC
1990	TRANSMISSION EXCHANGE INC	Automotive Repair Shops, NEC
1991	TRANSMISSION EXCHANGE INC	Automotive Repair Shops, NEC
1992	TRANSMISSION EXCHANGE INC	Automotive Repair Shops, NEC
1993	TRANSMISSION EXCHANGE INC	General Automotive Repair Shops
1994	TRANSMISSION EXCHANGE INC	Automotive Transmission Repair Shops
1994	TRANSMISSION EXCHANGE INC	General Automotive Repair Shops
1995	TRANSMISSION EXCHANGE INC	Automotive Transmission Repair Shops
1995	TRANSMISSION EXCHANGE INC	General Automotive Repair Shops
1996	TRANSMISSION EXCHANGE INC	Automotive Transmission Repair Shops
1996	TRANSMISSION EXCHANGE INC	General Automotive Repair Shops
1997	TRANSMISSION EXCHANGE INC	General Automotive Repair Shops
1997	TRANSMISSION EXCHANGE INC	Automotive Transmission Repair Shops
1998	TRANSMISSION EXCHANGE INC	General Automotive Repair Shops
1998	TRANSMISSION EXCHANGE INC	Automotive Transmission Repair Shops
1999	TRANSMISSION EXCHANGE INC	General Automotive Repair Shops
1999	TRANSMISSION EXCHANGE INC	Automotive Transmission Repair Shops
2000	TRANSMISSION EXCHANGE INC	Automotive Transmission Repair Shops
2000	TRANSMISSION EXCHANGE INC	General Automotive Repair Shops
2001	TRANSMISSION EXCHANGE INC	General Automotive Repair Shops
2002	TRANSMISSION EXCHANGE INC	General Automotive Repair Shops
2002	FREMENS AUTO SERVICE	General Automotive Repair Shops
2003	TRANSMISSION EXCHANGE INC	General Automotive Repair Shops
2003	FREMENS AUTO SERVICE	General Automotive Repair Shops
2004	FREMENS AUTO SERVICE	General Automotive Repair Shops
2005	FREMENS AUTO SERVICE	General Automotive Repair Shops
2006	FREMENS AUTO SERVICE	General Automotive Repair Shops
2007	FREMENS AUTO SERVICE	General Automotive Repair Shops
2008	FREMENS AUTO SERVICE	General Automotive Repair Shops

4 **MR COY JACK GARAGE** **EDR Hist Auto** **1009379579**
640 W 28TH AVE **N/A**
HOUSTON, TX

EDR Hist Auto

Year:	Name:	Type:
1971	MR COY JACK GARAGE	AUTOMOBILE REPAIRING
1996	NORTH SHEPHERD INSPECTION STN	General Automotive Repair Shops
1997	NORTH SHEPHERD INSPECTION STN	General Automotive Repair Shops
1998	NORTH SHEPHERD INSPECTION STN	General Automotive Repair Shops
1999	NORTH SHEPHERD INSPECTION STN	General Automotive Repair Shops
2000	NORTH SHEPHERD INSPECTION STN	General Automotive Repair Shops
2001	NORTH SHEPHERD INSPECTION STN	General Automotive Repair Shops
2002	NORTH SHEPHERD INSPECTION STN	General Automotive Repair Shops
2003	NORTH SHEPHERD INSPECTION STN	General Automotive Repair Shops
2004	NORTH SHEPHERD INSPECTION STN	General Automotive Repair Shops
2005	NORTH SHEPHERD INSPECTION STN	General Automotive Repair Shops
2006	NORTH SHEPHERD INSPECTION STN	General Automotive Repair Shops
2007	NORTH SHEPHERD INSPECTION STN	General Automotive Repair Shops
2008	NORTH SHEPHERD INSPECTION STN	General Automotive Repair Shops
2009	NORTH SHEPHERD INSPECTION STN	General Automotive Repair Shops

---

4 **FIESTA MART INC** **LPST** **S108025015**
2807 N SHEPHERD DR **N/A**
HOUSTON, TX 77008

LPST:

Facility ID:	0001502
LPST Id:	109139
Facility Location:	2807 N SHEPHERD
TCEQ Region# and City:	12
Region City:	HOUSTON
Reported Date:	04/05/2007
Entered Date:	03/02/1995
Priority:	4.1 - GW IMPACTED NO APPARENT THREATS OR IMPACTS TO RECEPTORS
Program:	1P - PRIVATIZATION CONTRACTOR
CA Status:	6A - FINAL CONCURRENCE ISSUED
Priority Description:	Groundwater is affected.
Status:	**FINAL CONCURRENCE ISSUED, CASE CLOSED**
Coordinators Primary:	1P/1/1P/1/1P/1
Coordinators RPR:	MWB
Responsible Party Name:	FIESTA MART INC
Responsible Party Contact:	LOUIS KATOPODIS
Responsible Party Address:	5235 KATY FWY
Responsible Party City,St,Zip:	HOUSTON, TX 77007
Responsible Party Telephone:	713/869-5060
Reported Date:	02/15/1995
Case Start Date:	03/02/1995

4 **WALDING OIL CO** **EDR Hist Auto** **1009366173**
2807 N SHEPHERD DR **N/A**
HOUSTON, TX

EDR Hist Auto

Year:	Name:	Type:
1953	SERV SELF	GASOLINE STATIONS
1962	WALDING OIL CO	GASOLINE STATIONS
1968	WALCO OIL STATION	GASOLINE STATIONS
1971	WALCO SERVICE STATION	GASOLINE STATIONS
1975	WAKOO SERVICE STATION	GASOLINE STATIONS
1980	WALCO SERVICE STATION	GASOLINE STATIONS

---

4 **FIESTA MART** **UST** **U003566659**
2807 N SHEPHERD DR **N/A**
HOUSTON, TX 77008

UST:

Facility Id:	1502
Facility Type:	RETAIL
Facility Begin Date:	06/04/1986
Facility Status:	INACTIVE
Facility Exempt Status:	No
Records Off-Site:	No
UST Financial Assurance Required:	No
Number Of Active UST:	0
Site Location Description:	Not reported
Site Location (Nearest City/County/Zip):	HARRIS 77008
Site Location (TCEQ Region):	12
Contact Name/Title:	,
Contact Organization Name:	FIESTA MART
Contact Mailing Address1:	Not reported
Contact Mailing Address2:	Not reported
Contact Mailing City/State/Zip:	Not reported
Contact Phone Number:	7138693334
Contact Fax Number:	Not reported
Contact Email Address:	Not reported
Facility Contact Address Deliverable:	Not reported
Application Received Date On Earliest Reg Form:	05/08/1986
Signature Date On Earliest Reg Form:	12/11/1985
Signature Name/Title On Earliest Reg Form:	DONALD BONHAM,PRESIDENT
Signature Role On Earliest Reg Form:	Not reported
Signature Company On Earliest Reg Form:	Not reported
Enforcement Action:	Not reported
Facility Not Inspectable:	No

Facility Billing Contacts:

Princ Id:	14428402001344
AR Number:	Not reported
Contact Name/Title:	CHRISTINE WILLENBERG/
Contact Organization Name:	FIESTA MART INC
Contact Mailing Address (Delivery):	5235 KATY FWY
Contact Mailing Address (Internal Delivery):	Not reported
Contact Mailing City/State/Zip:	HOUSTON, TX 77007 2210
Phone Number/Ext:	/
Contact Fax Number/Ext:	/
Contact EMail Address:	Not reported
Contact Address Deliverable:	Yes

FIESTA MART (Continued) **U003566659**

Owner:

Princ Id:	14428402001344
Additional Id:	177617822002268
Facility Num/AI:	1502
Owner CN:	CN600595599
Owner Name:	FIESTA MART INC
Owner Effective Begin Date:	06/04/1986
Owner Type:	CO
State Tax Id:	17418740332
Contact Role:	Not reported
Contact Name/Title:	/
Contact Organization Name:	Not reported
Contact Mailing Address (Delivery):	Not reported
Contact Mailing Address (Internal Delivery):	Not reported
Contact Mailing City/State/Zip:	Not reported
Contact Phone Number/Ext:	/
Contact Fax Number/Ext:	/
Contact Email Address:	Not reported

Operator Records Not Found for this Facility:

Self Certification Records Not Found for this Facility/Owner:

Tanks:

UST Id:	3795
Facility Num/AI:	1502
Tank Id:	1
Number Of Compartments:	1
Tank Installation Date:	01/01/1972
Tank Registration Date:	05/08/1986
Tank Capacity (In Gallons):	8000
Tank Status (Current):	REMOVED FROM GROUND
Tank Status Date:	02/08/1995
Empty:	N
Tank Regulatory Status:	FULLY REGULATED
Tank Int Prot (Internal Tank Lining Date):	Not reported
Tank Design (Single Wall):	Y
Tank Design (Double Wall):	N
Piping Design (Single Wall):	Y
Piping Design (Double Wall):	N
Tank Ext Cont(Fac-Built Nonmetallic Jacket):	N
Tank Ext Cont(Syn Tank-Pit/Piping-Trench Liner):	N
Tank Ext Cont(Tank Vault/Rigid Trench Liner):	N
Piping Ext Cont(Fac-Built Nonmetallic Jacket):	N
Piping Ext Cont(Syn Tank-Pit/Piping-Trench Liner):	N
Piping Ext Cont(Tank Vault/Rigid Trench Liner):	N
Type Of Piping(P=Pressurized,S=Suction,G=Gravity):	Not reported
Tank Material (Steel):	Y
Tank Material(Frp(Fiberglass-Reinforced Plastic):	N
Tank Mat(Composite (Steel W/Ext Frp Cladding)):	N
Tank Mat(Concrete):	N
Tank Mat(Jacketed (Steel W/Ext Nonmetallic Jck)):	N
Tank Mat(Coated(Steel W/ExtPolyurethane Cladding)):	N
Piping Material (Steel):	N
Piping Mat(Frp(Fiberglass Reinforced Plastic):	Y
Piping Mat(Concrete):	N
Piping Mat(Jacketed(Steel W/Ext Nonmetallic Jacket)):	N

FIESTA MART (Continued) **U003566659**

Piping Mat(Nonmetallic Flex Piping):	N
PipingConnect/Valves(Shear/Impact Valves(Under Disp)):	N
Piping Connect/Valves(Steel Swing-Joints(End Of Piping)):	N
Piping Connect/Valves (Flex Connectors(Ends Of Piping)):	N
Tank Corr Prot Meth(TCPM)(Cathodic-Field Installation):	N
TCPM (ExtDielectricCoat/Laminate/Tape/Wrap):	N
TCPM(Cathodic Prot-FacInstallation):	N
TCPM(Composite Tank(Steel W/Frp Ext Laminate):	N
TCPMeth(Coated Tank(Steel W/ExtPolyurethaneLaminate):	N
TCPM(FRP Tank Or Piping(Noncorrodible)):	N
TCPM(Ext Nonmetallic Jacket):	N
TCPMeth(Unnecessary Per Corrosion Prot Spec):	N
Piping Corr Prot Meth:	N
Piping Corr Prot Method(PCPM) (Cathodic Factory Install):	N
PCPM(Cathodic Prot-Field Install):	N
PCPMethod (FRP Tank Or Piping(Noncorrodible):	N
PCPM(Nonmetallic FlexPiping (Noncorrodible)):	N
PCPMeth(Isolated Open Area/2nd Containment):	N
PCPM (Dual Protected):	N
PCPM(Unnec Per Corrosion Prot Specialist):	N
Tank Corr Prot Compliance Flag:	N
Piping Corr Prot Compliance Flag:	N
Tank Corrosion Prot Variance (:	N
Piping Corrosion Prot Variance:	N
Temp Out Of Service Compliance:	N
Technical Compliance Flag:	N
Tank Tested Flag:	Y
Installation Signature Date:	12/04/1990

Compartment Records:

Tank Id:	1
UST Comprt Id:	5063
UST Id:	3795
Facility Num/Ai:	1502
Compartment Id:	A
Capacity (In Gallons):	8000
Substance Stored1:	GASOLINE
Substance Stored2:	Not reported
Substance Stored3:	Not reported
CompartmentReleaseDetectionMethod(Vapor):	N
CRDM(GW Monitoring):	N
CRDM(Monitoring Of Secondary Cont Barrier):	N
CRDM(Auto Tank Gauge Test/Inv Control):	N
CRDM(Interstitial Monitoring SecWall/Jacket):	N
CRDM(Wkly Manual Gauging(Tanks<=1000 G):	N
CRDM(Mthly Tank Gauging(Emer Gen Tanks):	N
CRDM(Sir (Stat Inv Reconciliation)/Inv Control):	N
PipingReleaseDetectionMethod(PRDM)(Vapor):	N
PRDM(Groundwater Monitoring):	N
PRDM(Monitoring Sec Containment Barrier):	N
PRDM(InterstitialMonitoring w/in SecWall/Jacket):	N
PRDM(Mthly Piping Tightness Test)@.2Gph:	N
PRDM(AnnualPipingTightTest/ElecMon@.1Gph:	N
PRDM(TriennialTightTest(Suction/GravityPiping):	N
PRDM AutoLineLeakDet(3.0 Gph PressPiping):	Y
PRDM(Sir(StatInv Recon)/Inv Control)):	N
PRDM(Exempt System Suction:	N
Spill Overfill Prevention Equip(SOPE):	Y

FIESTA MART (Continued) **U003566659**

SOPE(Spill Cont/Bucket/Sump):	N
SOPE(DelShut-Off Valve)):	N
SOPE(FlowRestrictorValue:	N
SOPE(Alarm (Set@<=90%) W/3a Or 3b:	N
SOPE(N/A Deliveries To Tank<=25G):	N
Compartment Release Det Compliance Flag:	N
Piping Release Detection Compliance Flag):	N
Spill/OverfillPreventionCompliance Flag:	N
Compartment Release Detection Variance:	N
Piping Release Detection Variance:	N
Spill And Overfill Prevention Variance:	N
Stage I Vapor Recovery:	Not reported
Stage 1 Installation Date:	Not reported

Self Certification Records Not Found for this Facility:

UST Id:	3794
Facility Num/AI:	1502
Tank Id:	2
Number Of Compartments:	1
Tank Installation Date:	01/01/1972
Tank Registration Date:	05/08/1986
Tank Capacity (In Gallons):	8000
Tank Status (Current):	REMOVED FROM GROUND
Tank Status Date:	02/08/1995
Empty:	N
Tank Regulatory Status:	FULLY REGULATED
Tank Int Prot (Internal Tank Lining Date):	Not reported
Tank Design (Single Wall):	Y
Tank Design (Double Wall):	N
Piping Design (Single Wall):	Y
Piping Design (Double Wall):	N
Tank Ext Cont(Fac-Built Nonmetallic Jacket):	N
Tank Ext Cont(Syn Tank-Pit/Piping-Trench Liner):	N
Tank Ext Cont(Tank Vault/Rigid Trench Liner):	N
Piping Ext Cont(Fac-Built Nonmetallic Jacket):	N
Piping Ext Cont(Syn Tank-Pit/Piping-Trench Liner):	N
Piping Ext Cont(Tank Vault/Rigid Trench Liner):	N
Type Of Piping(P=Pressurized,S=Suction,G=Gravity):	Not reported
Tank Material (Steel):	Y
Tank Material(Frp(Fiberglass-Reinforced Plastic):	N
Tank Mat(Composite (Steel W/Ext Frp Cladding)):	N
Tank Mat(Concrete):	N
Tank Mat(Jacketed (Steel W/Ext Nonmetallic Jck)):	N
Tank Mat(Coated(Steel W/ExtPolyurethane Cladding)):	N
Piping Material (Steel):	N
Piping Mat(Frp(Fiberglass Reinforced Plastic):	Y
Piping Mat(Concrete):	N
Piping Mat(Jacketed(Steel W/Ext Nonmetallic Jacket)):	N
Piping Mat(Nonmetallic Flex Piping):	N
PipingConnect/Valves(Shear/Impact Valves(Under Disp)):	N
Piping Connect/Valves(Steel Swing-Joints(End Of Piping)):	N
Piping Connect/Valves (Flex Connectors(Ends Of Piping)):	N
Tank Corr Prot Meth(TCPM)(Cathodic-Field Installation):	N
TCPM (ExtDielectricCoat/Laminate/Tape/Wrap):	N
TCPM(Cathodic Prot-FacInstallation):	N
TCPM(Composite Tank(Steel W/Frp Ext Laminate):	N

FIESTA MART (Continued) **U003566659**

TCPMeth(Coated Tank(Steel W/ExtPolyurethaneLaminate):	N
TCPM(FRP Tank Or Piping(Noncorrodible)):	N
TCPM(Ext Nonmetallic Jacket):	N
TCPMeth(Unnecessary Per Corrosion Prot Spec):	N
Piping Corr Prot Meth:	N
Piping Corr Prot Method(PCPM) (Cathodic Factory Install):	N
PCPM(Cathodic Prot-Field Install):	N
PCPMethod (FRP Tank Or Piping(Noncorrodible):	N
PCPM(Nonmetallic FlexPiping (Noncorrodible)):	N
PCPMeth(Isolated Open Area/2nd Containment):	N
PCPM (Dual Protected):	N
PCPM(Unnec Per Corrosion Prot Specialist):	N
Tank Corr Prot Compliance Flag:	N
Piping Corr Prot Compliance Flag:	N
Tank Corrosion Prot Variance (:	N
Piping Corrosion Prot Variance:	N
Temp Out Of Service Compliance:	N
Technical Compliance Flag:	N
Tank Tested Flag:	Y
Installation Signature Date:	12/04/1990

Compartment Records:

Tank Id:	2
UST Comprt Id:	5062
UST Id:	3794
Facility Num/Ai:	1502
Compartment Id:	A
Capacity (In Gallons):	8000
Substance Stored1:	GASOLINE
Substance Stored2:	Not reported
Substance Stored3:	Not reported
CompartmentReleaseDetectionMethod(Vapor):	N
CRDM(GW Monitoring):	N
CRDM(Monitoring Of Secondary Cont Barrier):	N
CRDM(Auto Tank Gauge Test/Inv Control):	N
CRDM(Interstitial Monitoring SecWall/Jacket):	N
CRDM(Wkly Manual Gauging(Tanks<=1000 G):	N
CRDM(Mthly Tank Gauging(Emer Gen Tanks):	N
CRDM(Sir (Stat Inv Reconciliation)/Inv Control):	N
PipingReleaseDetectionMethod(PRDM)(Vapor):	N
PRDM(Groundwater Monitoring):	N
PRDM(Monitoring Sec Containment Barrier):	N
PRDM(InterstitialMonitoring w/in SecWall/Jacket):	N
PRDM(Mthly Piping Tightness Test)@.2Gph:	N
PRDM(AnnualPipingTightTest/ElecMon@.1Gph:	N
PRDM(TriennialTightTest(Suction/GravityPiping):	N
PRDM AutoLineLeakDet(3.0 Gph PressPiping):	Y
PRDM(Sir(StatInv Recon)/Inv Control)):	N
PRDM(Exempt System Suction:	N
Spill Overfill Prevention Equip(SOPE):	Y
SOPE(Spill Cont/Bucket/Sump):	N
SOPE(DelShut-Off Valve)):	N
SOPE(FlowRestrictorValue:	N
SOPE(Alarm (Set@<=90%) W/3a Or 3b:	N
SOPE(N/A Deliveries To Tank<=25G):	N
Compartment Release Det Compliance Flag:	N
Piping Release Detection Compliance Flag):	N
Spill/OverfillPreventionCompliance Flag:	N

FIESTA MART (Continued) **U003566659**

Compartment Release Detection Variance:	N
Piping Release Detection Variance:	N
Spill And Overfill Prevention Variance:	N
Stage I Vapor Recovery:	Not reported
Stage 1 Installation Date:	Not reported

Self Certification Records Not Found for this Facility:

UST Id:	3796
Facility Num/AI:	1502
Tank Id:	3
Number Of Compartments:	1
Tank Installation Date:	01/01/1972
Tank Registration Date:	05/08/1986
Tank Capacity (In Gallons):	4000
Tank Status (Current):	REMOVED FROM GROUND
Tank Status Date:	02/08/1995
Empty:	N
Tank Regulatory Status:	FULLY REGULATED
Tank Int Prot (Internal Tank Lining Date):	Not reported
Tank Design (Single Wall):	Y
Tank Design (Double Wall):	N
Piping Design (Single Wall):	Y
Piping Design (Double Wall):	N
Tank Ext Cont(Fac-Built Nonmetallic Jacket):	N
Tank Ext Cont(Syn Tank-Pit/Piping-Trench Liner):	N
Tank Ext Cont(Tank Vault/Rigid Trench Liner):	N
Piping Ext Cont(Fac-Built Nonmetallic Jacket):	N
Piping Ext Cont(Syn Tank-Pit/Piping-Trench Liner):	N
Piping Ext Cont(Tank Vault/Rigid Trench Liner):	N
Type Of Piping(P=Pressurized,S=Suction,G=Gravity):	Not reported
Tank Material (Steel):	Y
Tank Material(Frp(Fiberglass-Reinforced Plastic):	N
Tank Mat(Composite (Steel W/Ext Frp Cladding)):	N
Tank Mat(Concrete):	N
Tank Mat(Jacketed (Steel W/Ext Nonmetallic Jck)):	N
Tank Mat(Coated(Steel W/ExtPolyurethane Cladding)):	N
Piping Material (Steel):	N
Piping Mat(Frp(Fiberglass Reinforced Plastic):	Y
Piping Mat(Concrete):	N
Piping Mat(Jacketed(Steel W/Ext Nonmetallic Jacket)):	N
Piping Mat(Nonmetallic Flex Piping):	N
PipingConnect/Valves(Shear/Impact Valves(Under Disp)):	N
Piping Connect/Valves(Steel Swing-Joints(End Of Piping)):	N
Piping Connect/Valves (Flex Connectors(Ends Of Piping)):	N
Tank Corr Prot Meth(TCPM)(Cathodic-Field Installation):	N
TCPM (ExtDielectricCoat/Laminate/Tape/Wrap):	N
TCPM(Cathodic Prot-FacInstallation):	N
TCPM(Composite Tank(Steel W/Frp Ext Laminate):	N
TCPMeth(Coated Tank(Steel W/ExtPolyurethaneLaminate):	N
TCPM(FRP Tank Or Piping(Noncorrodible)):	N
TCPM(Ext Nonmetallic Jacket):	N
TCPMeth(Unnecessary Per Corrosion Prot Spec):	N
Piping Corr Prot Meth:	N
Piping Corr Prot Method(PCPM) (Cathodic Factory Install):	N
PCPM(Cathodic Prot-Field Install):	N
PCPMethod (FRP Tank Or Piping(Noncorrodible):	N

FIESTA MART (Continued) **U003566659**

PCPM(Nonmetallic FlexPiping (Noncorrodible)):	N
PCPMeth(Isolated Open Area/2nd Containment):	N
PCPM (Dual Protected):	N
PCPM(Unnec Per Corrosion Prot Specialist):	N
Tank Corr Prot Compliance Flag:	N
Piping Corr Prot Compliance Flag:	N
Tank Corrosion Prot Variance (:	N
Piping Corrosion Prot Variance:	N
Temp Out Of Service Compliance:	N
Technical Compliance Flag:	N
Tank Tested Flag:	Y
Installation Signature Date:	12/04/1990

Compartment Records:

Tank Id:	3
UST Comprt Id:	5064
UST Id:	3796
Facility Num/Ai:	1502
Compartment Id:	A
Capacity (In Gallons):	4000
Substance Stored1:	GASOLINE
Substance Stored2:	Not reported
Substance Stored3:	Not reported
CompartmentReleaseDetectionMethod(Vapor):	N
CRDM(GW Monitoring):	N
CRDM(Monitoring Of Secondary Cont Barrier):	N
CRDM(Auto Tank Gauge Test/Inv Control):	N
CRDM(Interstitial Monitoring SecWall/Jacket):	N
CRDM(Wkly Manual Gauging(Tanks<=1000 G):	N
CRDM(Mthly Tank Gauging(Emer Gen Tanks):	N
CRDM(Sir (Stat Inv Reconciliation)/Inv Control):	N
PipingReleaseDetectionMethod(PRDM)(Vapor):	N
PRDM(Groundwater Monitoring):	N
PRDM(Monitoring Sec Containment Barrier):	N
PRDM(InterstitialMonitoring w/in SecWall/Jacket):	N
PRDM(Mthly Piping Tightness Test)@.2Gph:	N
PRDM(AnnualPipingTightTest/ElecMon@.1Gph:	N
PRDM(TriennialTightTest(Suction/GravityPiping):	N
PRDM AutoLineLeakDet(3.0 Gph PressPiping):	Y
PRDM(Sir(StatInv Recon)/Inv Control)):	N
PRDM(Exempt System Suction:	N
Spill Overfill Prevention Equip(SOPE):	Y
SOPE(Spill Cont/Bucket/Sump):	N
SOPE(DelShut-Off Valve)):	N
SOPE(FlowRestrictorValue:	N
SOPE(Alarm (Set@<=90%) W/3a Or 3b:	N
SOPE(N/A Deliveries To Tank<=25G):	N
Compartment Release Det Compliance Flag:	N
Piping Release Detection Compliance Flag):	N
Spill/OverfillPreventionCompliance Flag:	N
Compartment Release Detection Variance:	N
Piping Release Detection Variance:	N
Spill And Overfill Prevention Variance:	N
Stage I Vapor Recovery:	Not reported
Stage 1 Installation Date:	Not reported

Self Certification Records Not Found for this Facility:

FIESTA MART (Continued) **U003566659**

Tank Records Not Found for this Facility:

---

4 **MOBIL OIL CORPORATION** **RCRA NonGen / NLR** **1000653904**
2802 N SHEPHERD DR **FINDS** **TXD988037487**
HOUSTON, TX 77008 **ECHO**

RCRA NonGen / NLR:

Date form received by agency:	11/29/2005
Facility name:	MOBIL OIL CORPORATION
Facility address:	2802 N SHEPHERD DR HOUSTON, TX 77008
EPA ID:	TXD988037487
Mailing address:	GALLOWS RD FAIRFAX, VA 22037
Contact:	ROBIN A BUNN
Contact address:	GALLOWS RD FAIRFAX, VA 22037
Contact country:	US
Contact telephone:	703-849-3330
Contact email:	Not reported
EPA Region:	06
Classification:	Non-Generator
Description:	Handler: Non-Generators do not presently generate hazardous waste

Handler Activities Summary:

U.S. importer of hazardous waste:	No
Mixed waste (haz. and radioactive):	No
Recycler of hazardous waste:	No
Transporter of hazardous waste:	No
Treater, storer or disposer of HW:	No
Underground injection activity:	No
On-site burner exemption:	No
Furnace exemption:	No
Used oil fuel burner:	No
Used oil processor:	No
User oil refiner:	No
Used oil fuel marketer to burner:	No
Used oil Specification marketer:	No
Used oil transfer facility:	No
Used oil transporter:	No

. Waste code:	D001
. Waste name:	IGNITABLE WASTE

Historical Generators:

Date form received by agency:	07/27/2001
Site name:	MOBIL OIL CORPORATION
Classification:	Not a generator, verified

. Waste code:	D001
. Waste name:	IGNITABLE WASTE

Date form received by agency:	05/01/1991
Site name:	MOBIL OIL CORP SS# LR3
Classification:	Small Quantity Generator

MOBIL OIL CORPORATION (Continued) **1000653904**

. Waste code: D000
. Waste name: Not Defined

. Waste code: D001
. Waste name: IGNITABLE WASTE

. Waste code: D008
. Waste name: LEAD

Violation Status: No violations found

FINDS:

Registry ID: 110005135647

Environmental Interest/Information System
RCRAInfo is a national information system that supports the Resource Conservation and Recovery Act (RCRA) program through the tracking of events and activities related to facilities that generate, transport, and treat, store, or dispose of hazardous waste. RCRAInfo allows RCRA program staff to track the notification, permit, compliance, and corrective action activities required under RCRA.

Click this hyperlink while viewing on your computer to access additional FINDS: detail in the EDR Site Report.

ECHO:
Envid: 1000653904
Registry ID: 110005135647
DFR URL: http://echo.epa.gov/detailed-facility-report?fid=110005135647

---

4 **MOBIL OIL 12-LR3** **Ind. Haz Waste** **S103610648**
2802 N SHEPHERD DR **N/A**
HOUSTON, TX 77008

Ind. Haz Waste:
Registration Number: 80448
Registration Initial Notification Date: 07/28/1992
Registration Last Amendment Date: 11/29/2005
EPA Identification: TXD988037487
Primary NAICS Code: Not reported
Status Change Date: 19920728
Land Type: PRIVATE
Description of Facility Site Location: 2802 N Shepherd Dr, Houston, TX
Site Primary Standard Industrial Code: Not reported
Site Primary SIC Description: Not reported
Registration is Generator of Waste: Yes
Registration is Receivers of Waste: No
Registration is Transporter of Waste: No
Registration is Transfer Facility: No
Facility is STEERS Reporter: No
Reqired to Submit Annual Waste Summary: No
Facility Involved In Recycling: No
Revcr Has Monthly Reporting Requirement: 0
Mexican Facility: Not reported
Type of Generator: NON INDUS, SQG
TNRCC Region: Not reported

MOBIL OIL 12-LR3 (Continued) **S103610648**

Company Name:	EXXONMOBIL OIL CORPORATION
Contact Name:	ROBIN A BUNN
Contact Telephone Number:	703-8493330
Mailing Address:	3225 GALLOWS RD
Mailing Address2:	Not reported
Mailing City,St,Zip:	FAIRFAX, VA 220370001
Mailing County:	UNITED STATES
Facility Country:	UNITED STATES
TNRCC Facility ID:	35164
Site Owner Tax ID:	135401570
Site Location Latitude:	-00.000
Site Location Longitude:	-000.000
Last Update to NOR Data:	20100604
Ind. waste permit Number:	Not reported
Mun waste permit Number:	Not reported
Non Notifier:	No

Business Records Not Found for this RegNo/Year:

Owner:

Owner Mailing Address:	3225 GALLOWS RD
Owner Mailing Address2:	Not reported
Owner Mailing Address3:	Not reported
Owner City,St,Zip:	FAIRFAX, VA 22037 0001
Owner Country:	UNITED STA
Owner Phone Number:	1-703-8493330
Owner Fax Number:	Not reported
Owner Email Address:	Not reported
Owner Business Type:	Corporation
Owner Tax Id:	11354015700
Owner Bankruptcy Code:	Not reported

Operator Records Not Found for this RegNo/Year:

Contact:

Contact Name:	Not reported
Contact Title:	Not reported
Contact Role:	OWNCON
Contact Address:	3225 GALLOWS RD
Contact Address2:	Not reported
Conact City,St,Zip:	FAIRFAX, VA 22037 0001
Contact Phone:	1-703-8493330
Contact Fax:	Not reported
Contact Email:	Not reported

Contact:

Contact Name:	DAPHYNE JENKINS
Contact Title:	Not reported
Contact Role:	STEERCNT
Contact Address:	PO BOX 142667
Contact Address2:	Not reported
Conact City,St,Zip:	AUSTIN, TX 78714 2667
Contact Phone:	1-800-8004633
Contact Fax:	Not reported
Contact Email:	Not reported

Contact:

Contact Name:	ROBIN BUNN
Contact Title:	ENVIRONMENTAL MANAGER
Contact Role:	PRICONT

MOBIL OIL 12-LR3 (Continued) **S103610648**

Contact Address:	3225 GALLOWS RD
Contact Address2:	Not reported
Conact City,St,Zip:	FAIRFAX, VA 22037 0001
Contact Phone:	1-703-8493330
Contact Fax:	Not reported
Contact Email:	Not reported

Unit:

Unit No:	001
Deed Record Needed:	Not reported
Deed Recording Date:	Not reported
Unit Type Code:	22
Unit Type:	Not reported
Unit Status:	ACTIVE
Unit Regulatory Status:	Not reported
UIC Permit Number:	Not reported
Capacity:	Not reported
Capacity Measurment:	Not reported
Off Site Hazardous Waste:	No
Off Site Class 1 Waste:	Not reported
Off Site Class 2 Waste:	Not reported
Off Site Class 3 Waste:	Not reported
Off Site Non Indstrl Sld Wst:	Not reported
System Type Code:	Not reported
System Type:	Not reported
System Type Code 1:	Not reported
System Type 1:	Not reported
System Type Code 2:	Not reported
System Type 2:	Not reported
System Type Code 3:	Not reported
System Type 3:	Not reported
System Type Code 4:	Not reported
System Type 4:	Not reported
Permit Seq #:	Not reported
Unit Description on NOR:	Not reported
Dt Last Changed:	19920728
TNRCC Facility ID:	35164
Unit ID:	001
Unit Description:	Not reported
WasteID:	,

One Time Shipper Records Not Found for this RegNo/Year:

Receiver Type:	Not reported
Transporter for hire:	0
Transport own waste:	0
Eq 01, if transport waste type = 1:	Not reported
Eq 02, if transport waste type = 2:	Not reported
Eq 03, if transport waste type = 3:	Not reported
Eq 04, if transport waste type = H:	Not reported

Target TCEQ unique facid for discarded(merged) facility: Not reported

Waste Records Not Found for this RegNo/Year:

4 **MOBIL OIL CORP 12-LR3** **ENF** **S107633746**
2802 N SHEPHERD DR **N/A**
HOUSTON, TX

ENFORCEMENT:

Unique TCEQ Ref # Of Customer:	Not reported
Unique TCEQ Ref # Of Reg. Entity:	RN100648211
Contact Person For The Reg. Entity:	Not reported
Owner/operator Of A Regulated Entity:	Not reported
Regulated Entity Associated With An NOV:	RETAIL
Org Title Of The Contact Person:	Not reported
Mail Address:	Not reported
Mail City,St,Zip:	Not reported
Investigation Num:	Not reported
Status Code:	Not reported
Status Date:	Not reported
Violation Tracking Num:	Not reported
Violation Category:	Not reported
Nov Id:	Not reported
Role Code:	Not reported
Date Notice Of Violation Issued:	03/14/2001
Description 1:	FAILURE TO COMPLY
Description 2:	Not reported
Category Of The NOV:	Moderate
Method Of Notice Issuance:	WRITTEN
TCEQ Prog Area Monitoring Violation:	WASTE
TCEQ Rule # Cited For The Violation:	115.245(2)
Status Of The NOV:	RESOLVED
Investigation:	Not reported
Investigation ID:	Not reported
Regulated Entity ID:	Not reported
Date of Notice Enforcement:	Not reported
Rejected:	Not reported
Type Code:	Not reported
Date Resolved:	Not reported
Assessed Amount:	Not reported
Deferred Amount:	Not reported
Payable Amount:	Not reported
Supplemental Env Project Offset Amount:	Not reported

---

4 **NORTH SHEPHERD MOBIL STATION** **EDR Hist Auto** **1009366107**
2802 N SHEPHERD DR **N/A**
HOUSTON, TX

EDR Hist Auto

Year:	Name:	Type:
1975	COTTON BILL A MOBIL STATION	GASOLINE STATIONS
1980	NORTH SHEPHERD MOBIL STATION	GASOLINE STATIONS
1986	NORTH SHEPHERD MOBIL STATION	GASOLINE STATIONS
1988	NORTH SHEPHERD MOBIL STATION	Gasoline Service Stations
1989	NORTH SHEPHERD MOBIL STATION	Gasoline Service Stations
1990	NORTH SHEPHERD MOBIL STATION	Gasoline Service Stations
1991	NORTH SHEPHERD MOBIL STATION	Gasoline Service Stations
1992	NORTH SHEPHERD MOBIL STATION	Gasoline Service Stations
1993	NORTH SHEPHERD MOBIL STATION	Gasoline Service Stations
1994	NORTH SHEPHERD MOBIL STATION	Gasoline Service Stations
1995	NORTH SHEPHERD MOBIL STATION	Gasoline Service Stations

4 **NORTH SHEPHERD PHILLIPS 66** **LPST** **U003422321**
2802 N SHEPHERD DR **UST** **N/A**
HOUSTON, TX 77008 **Ind. Haz Waste**

LPST:

Facility ID:	0017559
LPST Id:	91026
Facility Location:	2802 N SHEPHERD @ LOOP 610
TCEQ Region# and City:	12
Region City:	HOUSTON
Reported Date:	04/10/2001
Entered Date:	07/21/1986
Priority:	4.1 - GW IMPACTED NO APPARENT THREATS OR IMPACTS TO RECEPTORS
Program:	1 - RPR
CA Status:	6A - FINAL CONCURRENCE ISSUED
Priority Description:	Groundwater is affected.
Status:	**FINAL CONCURRENCE ISSUED, CASE CLOSED**
Coordinators Primary:	1
Coordinators RPR:	DMR
Responsible Party Name:	EXXONMOBIL
Responsible Party Contact:	JOLENE FERGUSON
Responsible Party Address:	16800 GREENSPOINT PK STE 215 S
Responsible Party City,St,Zip:	HOUSTON, TX 77060
Responsible Party Telephone:	281/836-1485
Reported Date:	07/21/1986
Case Start Date:	07/21/1986

UST:

Facility Id:	17559
Facility Type:	RETAIL
Facility Begin Date:	09/01/1989
Facility Status:	INACTIVE
Facility Exempt Status:	No
Records Off-Site:	No
UST Financial Assurance Required:	No
Number Of Active UST:	0
Site Location Description:	Not reported
Site Location (Nearest City/County/Zip):	HARRIS 77008
Site Location (TCEQ Region):	12
Contact Name/Title:	,
Contact Organization Name:	NORTH SHEPHERD PHILLIPS 66
Contact Mailing Address1:	Not reported
Contact Mailing Address2:	Not reported
Contact Mailing City/State/Zip:	Not reported
Contact Phone Number:	7138622362
Contact Fax Number:	Not reported
Contact Email Address:	Not reported
Facility Contact Address Deliverable:	Not reported
Application Received Date On Earliest Reg Form:	05/08/1986
Signature Date On Earliest Reg Form:	04/21/1986
Signature Name/Title On Earliest Reg Form:	T B NEWMAN,MKTG RETAIL MGR
Signature Role On Earliest Reg Form:	Not reported
Signature Company On Earliest Reg Form:	Not reported
Enforcement Action:	Not reported
Facility Not Inspectable:	No

Facility Billing Contacts:

Princ Id:	607401992003094
AR Number:	Not reported

NORTH SHEPHERD PHILLIPS 66 (Continued) **U003422321**

Contact Name/Title:	IMRAN IQBAL/
Contact Organization Name:	NIFA ENTERPRISE INC
Contact Mailing Address (Delivery):	PO BOX 2788
Contact Mailing Address (Internal Delivery):	Not reported
Contact Mailing City/State/Zip:	SUGAR LAND, TX 77487 2788
Phone Number/Ext:	/
Contact Fax Number/Ext:	/
Contact EMail Address:	Not reported
Contact Address Deliverable:	Yes

Owner:

Princ Id:	607401992003094
Additional Id:	614402012003094
Facility Num/AI:	17559
Owner CN:	CN601591407
Owner Name:	NIFA ENTERPRISE INC
Owner Effective Begin Date:	03/30/2000
Owner Type:	CO
State Tax Id:	17604731830
Contact Role:	OWNCON
Contact Name/Title:	IMRAN IQBAL/DIR OPNS
Contact Organization Name:	NIFA ENTERPRISE INC
Contact Mailing Address (Delivery):	PO BOX 2788
Contact Mailing Address (Internal Delivery):	Not reported
Contact Mailing City/State/Zip:	SUGAR LAND, TX 77487 2788
Contact Phone Number/Ext:	1 713 9951175/0
Contact Fax Number/Ext:	/
Contact Email Address:	Not reported

Operator:

Princ Id:	607401992003094
Additional Id:	614402012003094
Facility Num/AI:	17559
Operator CN:	CN601591407
Operator Name (Company Or Ind Last Name):	NIFA ENTERPRISE INC
Operator Name (Individual First/Middle):	Not reported
Operator Effective Begin Date:	03/30/2000
Operator Type:	CO
Contact Role:	OPRCON
Contact Name:	IQBAL
Contact Title:	DIR OPNS
Contact Organization Name:	NIFA ENTERPRISE INC
Contact Mailing Address (Delivery):	PO BOX 741754
Contact Mailing Address (Internal Delivery):	Not reported
Contact Mailing City/State/Zip:	HOUSTON, TX 77274 1754
Contact Phone Number/Ext:	1 713 8622362/0
Contact Fax Number/Ext:	/
Contact Email Address:	Not reported

Self Certification:

Cert Id:	22098
Facility Num/AI:	17559
Self-Certification Date:	04/30/2001
Signature Name/Title:	IMRAN IQBAL DIR OPINS
Signature Type Role:	LEGAL AUTH REP OWNER
Filing Status(Initial, Renewal, Amendment):	INITIAL

NORTH SHEPHERD PHILLIPS 66 (Continued) **U003422321**

Registration Self-Certification Flag:	Yes
Facility Fees Self-Certification Flag:	Yes
Financial Assurance Self-Certification Flag:	Yes
Technical Standards Self-Certification Flag:	Yes
Delivery Certificate Expiration Date:	03/31/2002
Reporting Method:	Not reported
Tank Corrosion Protection Compliance:	Not reported
Piping Corrosion Protection Compliance:	Not reported
Compartment Release Detection Compliance:	Not reported
Piping Release Detection Compliance:	Not reported
Spill Prevention/Overfill Compliance:	Not reported

Construction Notification:

NOC Id:	2164
Facility Num/AI:	17559
Application Received Date:	12/03/2002
Scheduled Construction Date:	01/02/2003
UST Improvement:	No
UST Installation:	No
UST Removal:	Yes
UST Repair:	No
UST Return To Service:	No
UST Replacement:	No
UST Abandonment:	No
UST Stage I:	No
AST Installation:	No
AST Stage I:	No
Historical Tracking Number:	M21203002
Waiver Flag:	No
Late Filing Flag:	No
Form Received Date:	Not reported
Signature Date On Form:	Not reported
Signature Name On Form:	Not reported
Signature Title On Form:	Not reported
Signature Role:	Not reported
Signature Company On Form:	Not reported
Owner Name At Time Of Construction:	Not reported
Owner CN At Time Of Construction:	Not reported
Owner AR At Time Of Construction:	56073
General Desc of Proposed Construction:	Not reported

Contractor, Consultant and Installer:

Cont/Cons/Installer Id:	2450
Ust Id:	Not reported
Noc Id:	2164
Facility Num/Ai:	17559
Type Of Contact:	CONTRACTOR
Contractor Crp Number Or Installer Ilp Number:	CRP000243
Company Name:	Not reported
Representative Name:	Not reported
Mailing Address (Delivery):	Not reported
Mailing Address (Internal Delivery):	Not reported
Mailing Address (City Name):	Not reported
Mailing Address (State Code):	Not reported
Mailing Address (Five Digit Zip Code):	Not reported
Mailing Address (Foreign Postal Code):	Not reported

NORTH SHEPHERD PHILLIPS 66 (Continued) **U003422321**

Mailing Address (Country Code):	Not reported
Phone Number (Country Code):	1
Phone Number (Area Code):	Not reported
Phone Number:	Not reported
Phone Number (Extension):	Not reported
Fax Number (Country Code):	Not reported
Fax Number (Area Code):	Not reported
Fax Number:	Not reported
Email Address:	Not reported

Tanks:

UST Id:	44811
Facility Num/AI:	17559
Tank Id:	1A
Number Of Compartments:	1
Tank Installation Date:	07/01/1987
Tank Registration Date:	05/08/1986
Tank Capacity (In Gallons):	12000
Tank Status (Current):	REMOVED FROM GROUND
Tank Status Date:	01/14/2003
Empty:	N
Tank Regulatory Status:	FULLY REGULATED
Tank Int Prot (Internal Tank Lining Date):	Not reported
Tank Design (Single Wall):	Y
Tank Design (Double Wall):	N
Piping Design (Single Wall):	Y
Piping Design (Double Wall):	N
Tank Ext Cont(Fac-Built Nonmetallic Jacket):	N
Tank Ext Cont(Syn Tank-Pit/Piping-Trench Liner):	N
Tank Ext Cont(Tank Vault/Rigid Trench Liner):	N
Piping Ext Cont(Fac-Built Nonmetallic Jacket):	N
Piping Ext Cont(Syn Tank-Pit/Piping-Trench Liner):	N
Piping Ext Cont(Tank Vault/Rigid Trench Liner):	N
Type Of Piping(P=Pressurized,S=Suction,G=Gravity):	P
Tank Material (Steel):	N
Tank Material(Frp(Fiberglass-Reinforced Plastic):	Y
Tank Mat(Composite (Steel W/Ext Frp Cladding)):	N
Tank Mat(Concrete):	N
Tank Mat(Jacketed (Steel W/Ext Nonmetallic Jck)):	N
Tank Mat(Coated(Steel W/ExtPolyurethane Cladding)):	N
Piping Material (Steel):	N
Piping Mat(Frp(Fiberglass Reinforced Plastic):	Y
Piping Mat(Concrete):	N
Piping Mat(Jacketed(Steel W/Ext Nonmetallic Jacket)):	N
Piping Mat(Nonmetallic Flex Piping):	N
PipingConnect/Valves(Shear/Impact Valves(Under Disp)):	N
Piping Connect/Valves(Steel Swing-Joints(End Of Piping)):	N
Piping Connect/Valves (Flex Connectors(Ends Of Piping)):	N
Tank Corr Prot Meth(TCPM)(Cathodic-Field Installation):	N
TCPM (ExtDielectricCoat/Laminate/Tape/Wrap):	N
TCPM(Cathodic Prot-FacInstallation):	N
TCPM(Composite Tank(Steel W/Frp Ext Laminate):	N
TCPMeth(Coated Tank(Steel W/ExtPolyurethaneLaminate):	N
TCPM(FRP Tank Or Piping(Noncorrodible)):	Y
TCPM(Ext Nonmetallic Jacket):	N
TCPMeth(Unnecessary Per Corrosion Prot Spec):	N
Piping Corr Prot Meth:	N

NORTH SHEPHERD PHILLIPS 66 (Continued) **U003422321**

Piping Corr Prot Method(PCPM) (Cathodic Factory Install):	N
PCPM(Cathodic Prot-Field Install):	N
PCPMethod (FRP Tank Or Piping(Noncorrodible):	Y
PCPM(Nonmetallic FlexPiping (Noncorrodible)):	N
PCPMeth(Isolated Open Area/2nd Containment):	N
PCPM (Dual Protected):	N
PCPM(Unnec Per Corrosion Prot Specialist):	N
Tank Corr Prot Compliance Flag:	Y
Piping Corr Prot Compliance Flag:	Y
Tank Corrosion Prot Variance (:	N
Piping Corrosion Prot Variance:	N
Temp Out Of Service Compliance:	N
Technical Compliance Flag:	N
Tank Tested Flag:	N
Installation Signature Date:	03/26/1990

Compartment Records:

Tank Id:	1A
UST Comprt Id:	20417
UST Id:	44811
Facility Num/Ai:	17559
Compartment Id:	A
Capacity (In Gallons):	12000
Substance Stored1:	GASOLINE
Substance Stored2:	Not reported
Substance Stored3:	Not reported
CompartmentReleaseDetectionMethod(Vapor):	N
CRDM(GW Monitoring):	N
CRDM(Monitoring Of Secondary Cont Barrier):	N
CRDM(Auto Tank Gauge Test/Inv Control):	Y
CRDM(Interstitial Monitoring SecWall/Jacket):	N
CRDM(Wkly Manual Gauging(Tanks<=1000 G):	N
CRDM(Mthly Tank Gauging(Emer Gen Tanks):	N
CRDM(Sir (Stat Inv Reconciliation)/Inv Control):	N
PipingReleaseDetectionMethod(PRDM)(Vapor):	N
PRDM(Groundwater Monitoring):	N
PRDM(Monitoring Sec Containment Barrier):	N
PRDM(InterstitialMonitoring w/in SecWall/Jacket):	N
PRDM(Mthly Piping Tightness Test)@.2Gph:	N
PRDM(AnnualPipingTightTest/ElecMon@.1Gph:	N
PRDM(TriennialTightTest(Suction/GravityPiping):	N
PRDM AutoLineLeakDet(3.0 Gph PressPiping):	Y
PRDM(Sir(StatInv Recon)/Inv Control)):	N
PRDM(Exempt System Suction:	N
Spill Overfill Prevention Equip(SOPE):	Y
SOPE(Spill Cont/Bucket/Sump):	Y
SOPE(DelShut-Off Valve)):	Y
SOPE(FlowRestrictorValue:	N
SOPE(Alarm (Set@<=90%) W/3a Or 3b:	N
SOPE(N/A Deliveries To Tank<=25G):	N
Compartment Release Det Compliance Flag:	Y
Piping Release Detection Compliance Flag):	N
Spill/OverfillPreventionCompliance Flag:	Y
Compartment Release Detection Variance:	N
Piping Release Detection Variance:	N
Spill And Overfill Prevention Variance:	N
Stage I Vapor Recovery:	Not reported
Stage 1 Installation Date:	Not reported

NORTH SHEPHERD PHILLIPS 66 (Continued) **U003422321**

More Self Certification:

Facility Num/AI:	44811
Self Cert comprt id:	17559
Self Cert Id:	22098
UST Comprt Id:	57662
Ust Id:	20417
Tank Id:	1A
Compartment Id (A, B, C, Etc.):	A

UST Id:	44807
Facility Num/AI:	17559
Tank Id:	1B
Number Of Compartments:	1
Tank Installation Date:	01/01/1977
Tank Registration Date:	05/08/1986
Tank Capacity (In Gallons):	6000
Tank Status (Current):	REMOVED FROM GROUND
Tank Status Date:	07/31/1987
Empty:	N
Tank Regulatory Status:	FULLY REGULATED
Tank Int Prot (Internal Tank Lining Date):	Not reported
Tank Design (Single Wall):	N
Tank Design (Double Wall):	N
Piping Design (Single Wall):	N
Piping Design (Double Wall):	N
Tank Ext Cont(Fac-Built Nonmetallic Jacket):	N
Tank Ext Cont(Syn Tank-Pit/Piping-Trench Liner):	N
Tank Ext Cont(Tank Vault/Rigid Trench Liner):	N
Piping Ext Cont(Fac-Built Nonmetallic Jacket):	N
Piping Ext Cont(Syn Tank-Pit/Piping-Trench Liner):	N
Piping Ext Cont(Tank Vault/Rigid Trench Liner):	N
Type Of Piping(P=Pressurized,S=Suction,G=Gravity):	Not reported
Tank Material (Steel):	N
Tank Material(Frp(Fiberglass-Reinforced Plastic):	Y
Tank Mat(Composite (Steel W/Ext Frp Cladding)):	N
Tank Mat(Concrete):	N
Tank Mat(Jacketed (Steel W/Ext Nonmetallic Jck)):	N
Tank Mat(Coated(Steel W/ExtPolyurethane Cladding)):	N
Piping Material (Steel):	N
Piping Mat(Frp(Fiberglass Reinforced Plastic):	Y
Piping Mat(Concrete):	N
Piping Mat(Jacketed(Steel W/Ext Nonmetallic Jacket)):	N
Piping Mat(Nonmetallic Flex Piping):	N
PipingConnect/Valves(Shear/Impact Valves(Under Disp)):	N
Piping Connect/Valves(Steel Swing-Joints(End Of Piping)):	N
Piping Connect/Valves (Flex Connectors(Ends Of Piping)):	N
Tank Corr Prot Meth(TCPM)(Cathodic-Field Installation):	N
TCPM (ExtDielectricCoat/Laminate/Tape/Wrap):	N
TCPM(Cathodic Prot-FacInstallation):	N
TCPM(Composite Tank(Steel W/Frp Ext Laminate):	N
TCPMeth(Coated Tank(Steel W/ExtPolyurethaneLaminate):	N
TCPM(FRP Tank Or Piping(Noncorrodible)):	N
TCPM(Ext Nonmetallic Jacket):	N
TCPMeth(Unnecessary Per Corrosion Prot Spec):	N
Piping Corr Prot Meth:	N
Piping Corr Prot Method(PCPM) (Cathodic Factory Install):	N

NORTH SHEPHERD PHILLIPS 66 (Continued) **U003422321**

PCPM(Cathodic Prot-Field Install):	N
PCPMethod (FRP Tank Or Piping(Noncorrodible):	N
PCPM(Nonmetallic FlexPiping (Noncorrodible)):	N
PCPMeth(Isolated Open Area/2nd Containment):	N
PCPM (Dual Protected):	N
PCPM(Unnec Per Corrosion Prot Specialist):	N
Tank Corr Prot Compliance Flag:	N
Piping Corr Prot Compliance Flag:	N
Tank Corrosion Prot Variance (:	N
Piping Corrosion Prot Variance:	N
Temp Out Of Service Compliance:	N
Technical Compliance Flag:	N
Tank Tested Flag:	N
Installation Signature Date:	03/26/1990

Compartment Records:

Tank Id:	1B
UST Comprt Id:	20413
UST Id:	44807
Facility Num/Ai:	17559
Compartment Id:	A
Capacity (In Gallons):	6000
Substance Stored1:	GASOLINE
Substance Stored2:	Not reported
Substance Stored3:	Not reported
CompartmentReleaseDetectionMethod(Vapor):	N
CRDM(GW Monitoring):	N
CRDM(Monitoring Of Secondary Cont Barrier):	N
CRDM(Auto Tank Gauge Test/Inv Control):	N
CRDM(Interstitial Monitoring SecWall/Jacket):	N
CRDM(Wkly Manual Gauging(Tanks<=1000 G):	N
CRDM(Mthly Tank Gauging(Emer Gen Tanks):	N
CRDM(Sir (Stat Inv Reconciliation)/Inv Control):	N
PipingReleaseDetectionMethod(PRDM)(Vapor):	N
PRDM(Groundwater Monitoring):	N
PRDM(Monitoring Sec Containment Barrier):	N
PRDM(InterstitialMonitoring w/in SecWall/Jacket):	N
PRDM(Mthly Piping Tightness Test)@.2Gph:	N
PRDM(AnnualPipingTightTest/ElecMon@.1Gph:	N
PRDM(TriennialTightTest(Suction/GravityPiping):	N
PRDM AutoLineLeakDet(3.0 Gph PressPiping):	N
PRDM(Sir(StatInv Recon)/Inv Control)):	N
PRDM(Exempt System Suction:	N
Spill Overfill Prevention Equip(SOPE):	N
SOPE(Spill Cont/Bucket/Sump):	N
SOPE(DelShut-Off Valve)):	N
SOPE(FlowRestrictorValue:	N
SOPE(Alarm (Set@<=90%) W/3a Or 3b:	N
SOPE(N/A Deliveries To Tank<=25G):	N
Compartment Release Det Compliance Flag:	N
Piping Release Detection Compliance Flag):	N
Spill/OverfillPreventionCompliance Flag:	N
Compartment Release Detection Variance:	N
Piping Release Detection Variance:	N
Spill And Overfill Prevention Variance:	N
Stage I Vapor Recovery:	Not reported
Stage 1 Installation Date:	Not reported

NORTH SHEPHERD PHILLIPS 66 (Continued) **U003422321**

Self Certification Records Not Found for this Facility:

UST Id:	44812
Facility Num/AI:	17559
Tank Id:	2A
Number Of Compartments:	1
Tank Installation Date:	07/01/1987
Tank Registration Date:	05/08/1986
Tank Capacity (In Gallons):	10000
Tank Status (Current):	REMOVED FROM GROUND
Tank Status Date:	01/14/2003
Empty:	N
Tank Regulatory Status:	FULLY REGULATED
Tank Int Prot (Internal Tank Lining Date):	Not reported
Tank Design (Single Wall):	Y
Tank Design (Double Wall):	N
Piping Design (Single Wall):	Y
Piping Design (Double Wall):	N
Tank Ext Cont(Fac-Built Nonmetallic Jacket):	N
Tank Ext Cont(Syn Tank-Pit/Piping-Trench Liner):	N
Tank Ext Cont(Tank Vault/Rigid Trench Liner):	N
Piping Ext Cont(Fac-Built Nonmetallic Jacket):	N
Piping Ext Cont(Syn Tank-Pit/Piping-Trench Liner):	N
Piping Ext Cont(Tank Vault/Rigid Trench Liner):	N
Type Of Piping(P=Pressurized,S=Suction,G=Gravity):	P
Tank Material (Steel):	N
Tank Material(Frp(Fiberglass-Reinforced Plastic):	Y
Tank Mat(Composite (Steel W/Ext Frp Cladding)):	N
Tank Mat(Concrete):	N
Tank Mat(Jacketed (Steel W/Ext Nonmetallic Jck)):	N
Tank Mat(Coated(Steel W/ExtPolyurethane Cladding)):	N
Piping Material (Steel):	N
Piping Mat(Frp(Fiberglass Reinforced Plastic):	Y
Piping Mat(Concrete):	N
Piping Mat(Jacketed(Steel W/Ext Nonmetallic Jacket)):	N
Piping Mat(Nonmetallic Flex Piping):	N
PipingConnect/Valves(Shear/Impact Valves(Under Disp)):	N
Piping Connect/Valves(Steel Swing-Joints(End Of Piping)):	N
Piping Connect/Valves (Flex Connectors(Ends Of Piping)):	N
Tank Corr Prot Meth(TCPM)(Cathodic-Field Installation):	N
TCPM (ExtDielectricCoat/Laminate/Tape/Wrap):	N
TCPM(Cathodic Prot-FacInstallation):	N
TCPM(Composite Tank(Steel W/Frp Ext Laminate):	N
TCPMeth(Coated Tank(Steel W/ExtPolyurethaneLaminate):	N
TCPM(FRP Tank Or Piping(Noncorrodible)):	Y
TCPM(Ext Nonmetallic Jacket):	N
TCPMeth(Unnecessary Per Corrosion Prot Spec):	N
Piping Corr Prot Meth:	N
Piping Corr Prot Method(PCPM) (Cathodic Factory Install):	N
PCPM(Cathodic Prot-Field Install):	N
PCPMethod (FRP Tank Or Piping(Noncorrodible):	Y
PCPM(Nonmetallic FlexPiping (Noncorrodible)):	N
PCPMeth(Isolated Open Area/2nd Containment):	N
PCPM (Dual Protected):	N
PCPM(Unnec Per Corrosion Prot Specialist):	N
Tank Corr Prot Compliance Flag:	Y
Piping Corr Prot Compliance Flag:	Y

NORTH SHEPHERD PHILLIPS 66 (Continued) **U003422321**

Tank Corrosion Prot Variance (:	N
Piping Corrosion Prot Variance:	N
Temp Out Of Service Compliance:	N
Technical Compliance Flag:	N
Tank Tested Flag:	N
Installation Signature Date:	03/26/1990

Compartment Records:

Tank Id:	2A
UST Comprt Id:	20418
UST Id:	44812
Facility Num/Ai:	17559
Compartment Id:	A
Capacity (In Gallons):	10000
Substance Stored1:	GASOLINE
Substance Stored2:	Not reported
Substance Stored3:	Not reported
CompartmentReleaseDetectionMethod(Vapor):	N
CRDM(GW Monitoring):	N
CRDM(Monitoring Of Secondary Cont Barrier):	N
CRDM(Auto Tank Gauge Test/Inv Control):	Y
CRDM(Interstitial Monitoring SecWall/Jacket):	N
CRDM(Wkly Manual Gauging(Tanks<=1000 G):	N
CRDM(Mthly Tank Gauging(Emer Gen Tanks):	N
CRDM(Sir (Stat Inv Reconciliation)/Inv Control):	N
PipingReleaseDetectionMethod(PRDM)(Vapor):	N
PRDM(Groundwater Monitoring):	N
PRDM(Monitoring Sec Containment Barrier):	N
PRDM(InterstitialMonitoring w/in SecWall/Jacket):	N
PRDM(Mthly Piping Tightness Test)@.2Gph:	N
PRDM(AnnualPipingTightTest/ElecMon@.1Gph:	N
PRDM(TriennialTightTest(Suction/GravityPiping):	N
PRDM AutoLineLeakDet(3.0 Gph PressPiping):	Y
PRDM(Sir(StatInv Recon)/Inv Control)):	N
PRDM(Exempt System Suction:	N
Spill Overfill Prevention Equip(SOPE):	Y
SOPE(Spill Cont/Bucket/Sump):	Y
SOPE(DelShut-Off Valve)):	Y
SOPE(FlowRestrictorValue:	Y
SOPE(Alarm (Set@<=90%) W/3a Or 3b:	N
SOPE(N/A Deliveries To Tank<=25G):	N
Compartment Release Det Compliance Flag:	Y
Piping Release Detection Compliance Flag):	N
Spill/OverfillPreventionCompliance Flag:	Y
Compartment Release Detection Variance:	N
Piping Release Detection Variance:	N
Spill And Overfill Prevention Variance:	N
Stage I Vapor Recovery:	Not reported
Stage 1 Installation Date:	Not reported

More Self Certification:

Facility Num/AI:	44812
Self Cert comprt id:	17559
Self Cert Id:	22098
UST Comprt Id:	57663
Ust Id:	20418
Tank Id:	2A

NORTH SHEPHERD PHILLIPS 66 (Continued) **U003422321**

Compartment Id (A, B, C, Etc.):	A
UST Id:	44809
Facility Num/AI:	17559
Tank Id:	2B
Number Of Compartments:	1
Tank Installation Date:	01/01/1962
Tank Registration Date:	05/08/1986
Tank Capacity (In Gallons):	6000
Tank Status (Current):	REMOVED FROM GROUND
Tank Status Date:	07/31/1987
Empty:	N
Tank Regulatory Status:	FULLY REGULATED
Tank Int Prot (Internal Tank Lining Date):	Not reported
Tank Design (Single Wall):	N
Tank Design (Double Wall):	N
Piping Design (Single Wall):	N
Piping Design (Double Wall):	N
Tank Ext Cont(Fac-Built Nonmetallic Jacket):	N
Tank Ext Cont(Syn Tank-Pit/Piping-Trench Liner):	N
Tank Ext Cont(Tank Vault/Rigid Trench Liner):	N
Piping Ext Cont(Fac-Built Nonmetallic Jacket):	N
Piping Ext Cont(Syn Tank-Pit/Piping-Trench Liner):	N
Piping Ext Cont(Tank Vault/Rigid Trench Liner):	N
Type Of Piping(P=Pressurized,S=Suction,G=Gravity):	Not reported
Tank Material (Steel):	Y
Tank Material(Frp(Fiberglass-Reinforced Plastic):	N
Tank Mat(Composite (Steel W/Ext Frp Cladding)):	N
Tank Mat(Concrete):	N
Tank Mat(Jacketed (Steel W/Ext Nonmetallic Jck)):	N
Tank Mat(Coated(Steel W/ExtPolyurethane Cladding)):	N
Piping Material (Steel):	Y
Piping Mat(Frp(Fiberglass Reinforced Plastic):	N
Piping Mat(Concrete):	N
Piping Mat(Jacketed(Steel W/Ext Nonmetallic Jacket)):	N
Piping Mat(Nonmetallic Flex Piping):	N
PipingConnect/Valves(Shear/Impact Valves(Under Disp)):	N
Piping Connect/Valves(Steel Swing-Joints(End Of Piping)):	N
Piping Connect/Valves (Flex Connectors(Ends Of Piping)):	N
Tank Corr Prot Meth(TCPM)(Cathodic-Field Installation):	N
TCPM (ExtDielectricCoat/Laminate/Tape/Wrap):	N
TCPM(Cathodic Prot-FacInstallation):	N
TCPM(Composite Tank(Steel W/Frp Ext Laminate):	N
TCPMeth(Coated Tank(Steel W/ExtPolyurethaneLaminate):	N
TCPM(FRP Tank Or Piping(Noncorrodible)):	N
TCPM(Ext Nonmetallic Jacket):	N
TCPMeth(Unnecessary Per Corrosion Prot Spec):	N
Piping Corr Prot Meth:	N
Piping Corr Prot Method(PCPM) (Cathodic Factory Install):	N
PCPM(Cathodic Prot-Field Install):	N
PCPMethod (FRP Tank Or Piping(Noncorrodible):	N
PCPM(Nonmetallic FlexPiping (Noncorrodible)):	N
PCPMeth(Isolated Open Area/2nd Containment):	N
PCPM (Dual Protected):	N
PCPM(Unnec Per Corrosion Prot Specialist):	N
Tank Corr Prot Compliance Flag:	N

NORTH SHEPHERD PHILLIPS 66 (Continued) **U003422321**

Piping Corr Prot Compliance Flag:	N
Tank Corrosion Prot Variance (:	N
Piping Corrosion Prot Variance:	N
Temp Out Of Service Compliance:	N
Technical Compliance Flag:	N
Tank Tested Flag:	N
Installation Signature Date:	03/26/1990

Compartment Records:

Tank Id:	2B
UST Comprt Id:	20415
UST Id:	44809
Facility Num/Ai:	17559
Compartment Id:	A
Capacity (In Gallons):	6000
Substance Stored1:	GASOLINE
Substance Stored2:	Not reported
Substance Stored3:	Not reported
CompartmentReleaseDetectionMethod(Vapor):	N
CRDM(GW Monitoring):	N
CRDM(Monitoring Of Secondary Cont Barrier):	N
CRDM(Auto Tank Gauge Test/Inv Control):	N
CRDM(Interstitial Monitoring SecWall/Jacket):	N
CRDM(Wkly Manual Gauging(Tanks<=1000 G):	N
CRDM(Mthly Tank Gauging(Emer Gen Tanks):	N
CRDM(Sir (Stat Inv Reconciliation)/Inv Control):	N
PipingReleaseDetectionMethod(PRDM)(Vapor):	N
PRDM(Groundwater Monitoring):	N
PRDM(Monitoring Sec Containment Barrier):	N
PRDM(InterstitialMonitoring w/in SecWall/Jacket):	N
PRDM(Mthly Piping Tightness Test)@.2Gph:	N
PRDM(AnnualPipingTightTest/ElecMon@.1Gph:	N
PRDM(TriennialTightTest(Suction/GravityPiping):	N
PRDM AutoLineLeakDet(3.0 Gph PressPiping):	N
PRDM(Sir(StatInv Recon)/Inv Control)):	N
PRDM(Exempt System Suction:	N
Spill Overfill Prevention Equip(SOPE):	N
SOPE(Spill Cont/Bucket/Sump):	N
SOPE(DelShut-Off Valve)):	N
SOPE(FlowRestrictorValue:	N
SOPE(Alarm (Set@<=90%) W/3a Or 3b:	N
SOPE(N/A Deliveries To Tank<=25G):	N
Compartment Release Det Compliance Flag:	N
Piping Release Detection Compliance Flag):	N
Spill/OverfillPreventionCompliance Flag:	N
Compartment Release Detection Variance:	N
Piping Release Detection Variance:	N
Spill And Overfill Prevention Variance:	N
Stage I Vapor Recovery:	Not reported
Stage 1 Installation Date:	Not reported

Self Certification Records Not Found for this Facility:

UST Id:	44814
Facility Num/AI:	17559
Tank Id:	3A
Number Of Compartments:	1

NORTH SHEPHERD PHILLIPS 66 (Continued) **U003422321**

Tank Installation Date:	07/01/1987
Tank Registration Date:	05/08/1986
Tank Capacity (In Gallons):	10000
Tank Status (Current):	REMOVED FROM GROUND
Tank Status Date:	01/14/2003
Empty:	N
Tank Regulatory Status:	FULLY REGULATED
Tank Int Prot (Internal Tank Lining Date):	Not reported
Tank Design (Single Wall):	Y
Tank Design (Double Wall):	N
Piping Design (Single Wall):	Y
Piping Design (Double Wall):	N
Tank Ext Cont(Fac-Built Nonmetallic Jacket):	N
Tank Ext Cont(Syn Tank-Pit/Piping-Trench Liner):	N
Tank Ext Cont(Tank Vault/Rigid Trench Liner):	N
Piping Ext Cont(Fac-Built Nonmetallic Jacket):	N
Piping Ext Cont(Syn Tank-Pit/Piping-Trench Liner):	N
Piping Ext Cont(Tank Vault/Rigid Trench Liner):	N
Type Of Piping(P=Pressurized,S=Suction,G=Gravity):	P
Tank Material (Steel):	N
Tank Material(Frp(Fiberglass-Reinforced Plastic):	Y
Tank Mat(Composite (Steel W/Ext Frp Cladding)):	N
Tank Mat(Concrete):	N
Tank Mat(Jacketed (Steel W/Ext Nonmetallic Jck)):	N
Tank Mat(Coated(Steel W/ExtPolyurethane Cladding)):	N
Piping Material (Steel):	N
Piping Mat(Frp(Fiberglass Reinforced Plastic):	Y
Piping Mat(Concrete):	N
Piping Mat(Jacketed(Steel W/Ext Nonmetallic Jacket)):	N
Piping Mat(Nonmetallic Flex Piping):	N
PipingConnect/Valves(Shear/Impact Valves(Under Disp)):	N
Piping Connect/Valves(Steel Swing-Joints(End Of Piping)):	N
Piping Connect/Valves (Flex Connectors(Ends Of Piping)):	N
Tank Corr Prot Meth(TCPM)(Cathodic-Field Installation):	N
TCPM (ExtDielectricCoat/Laminate/Tape/Wrap):	N
TCPM(Cathodic Prot-FacInstallation):	N
TCPM(Composite Tank(Steel W/Frp Ext Laminate):	N
TCPMeth(Coated Tank(Steel W/ExtPolyurethaneLaminate):	N
TCPM(FRP Tank Or Piping(Noncorrodible)):	Y
TCPM(Ext Nonmetallic Jacket):	N
TCPMeth(Unnecessary Per Corrosion Prot Spec):	N
Piping Corr Prot Meth:	N
Piping Corr Prot Method(PCPM) (Cathodic Factory Install):	N
PCPM(Cathodic Prot-Field Install):	N
PCPMethod (FRP Tank Or Piping(Noncorrodible):	Y
PCPM(Nonmetallic FlexPiping (Noncorrodible)):	N
PCPMeth(Isolated Open Area/2nd Containment):	N
PCPM (Dual Protected):	N
PCPM(Unnec Per Corrosion Prot Specialist):	N
Tank Corr Prot Compliance Flag:	Y
Piping Corr Prot Compliance Flag:	Y
Tank Corrosion Prot Variance (:	N
Piping Corrosion Prot Variance:	N
Temp Out Of Service Compliance:	N
Technical Compliance Flag:	N
Tank Tested Flag:	N
Installation Signature Date:	03/26/1990

NORTH SHEPHERD PHILLIPS 66 (Continued) **U003422321**

Compartment Records:

Tank Id:	3A
UST Comprt Id:	20420
UST Id:	44814
Facility Num/Ai:	17559
Compartment Id:	A
Capacity (In Gallons):	10000
Substance Stored1:	GASOLINE
Substance Stored2:	Not reported
Substance Stored3:	Not reported
CompartmentReleaseDetectionMethod(Vapor):	N
CRDM(GW Monitoring):	N
CRDM(Monitoring Of Secondary Cont Barrier):	N
CRDM(Auto Tank Gauge Test/Inv Control):	Y
CRDM(Interstitial Monitoring SecWall/Jacket):	N
CRDM(Wkly Manual Gauging(Tanks<=1000 G):	N
CRDM(Mthly Tank Gauging(Emer Gen Tanks):	N
CRDM(Sir (Stat Inv Reconciliation)/Inv Control):	N
PipingReleaseDetectionMethod(PRDM)(Vapor):	N
PRDM(Groundwater Monitoring):	N
PRDM(Monitoring Sec Containment Barrier):	N
PRDM(InterstitialMonitoring w/in SecWall/Jacket):	N
PRDM(Mthly Piping Tightness Test)@.2Gph:	N
PRDM(AnnualPipingTightTest/ElecMon@.1Gph:	N
PRDM(TriennialTightTest(Suction/GravityPiping):	N
PRDM AutoLineLeakDet(3.0 Gph PressPiping):	Y
PRDM(Sir(StatInv Recon)/Inv Control)):	N
PRDM(Exempt System Suction:	N
Spill Overfill Prevention Equip(SOPE):	Y
SOPE(Spill Cont/Bucket/Sump):	Y
SOPE(DelShut-Off Valve)):	Y
SOPE(FlowRestrictorValue:	Y
SOPE(Alarm (Set@<=90%) W/3a Or 3b:	N
SOPE(N/A Deliveries To Tank<=25G):	N
Compartment Release Det Compliance Flag:	Y
Piping Release Detection Compliance Flag):	N
Spill/OverfillPreventionCompliance Flag:	Y
Compartment Release Detection Variance:	N
Piping Release Detection Variance:	N
Spill And Overfill Prevention Variance:	N
Stage I Vapor Recovery:	Not reported
Stage 1 Installation Date:	Not reported

More Self Certification:

Facility Num/AI:	44814
Self Cert comprt id:	17559
Self Cert Id:	22098
UST Comprt Id:	57664
Ust Id:	20420
Tank Id:	3A
Compartment Id (A, B, C, Etc.):	A

Click this hyperlink while viewing on your computer to access
3 additional TX UST: record(s) in the EDR Site Report.

NORTH SHEPHERD PHILLIPS 66 (Continued) **U003422321**

Ind. Haz Waste:

Registration Number:	80639
Registration Initial Notification Date:	08/13/1991
Registration Last Amendment Date:	02/20/1996
EPA Identification:	Not reported
Primary NAICS Code:	Not reported
Status Change Date:	19910813
Land Type:	Not reported
Description of Facility Site Location:	Not reported
Site Primary Standard Industrial Code:	Not reported
Site Primary SIC Description:	Not reported
Registration is Generator of Waste:	Yes
Registration is Receivers of Waste:	No
Registration is Transporter of Waste:	No
Registration is Transfer Facility:	No
Facility is STEERS Reporter:	No
Reqired to Submit Annual Waste Summary:	No
Facility Involved In Recycling:	No
Revcr Has Monthly Reporting Requirement:	0
Mexican Facility:	Not reported
Type of Generator:	NON INDUS, SQG
TNRCC Region:	Not reported
Company Name:	APPLIED EARTH SCIENCES
Contact Name:	REBECCA WORK
Contact Telephone Number:	713-9817140
Mailing Address:	7322 SOUTHWEST FWY STE 1000
Mailing Address2:	SUITE 1000
Mailing City,St,Zip:	HOUSTON, TX 770742010
Mailing County:	UNITED STATES
Facility Country:	UNITED STATES
TNRCC Facility ID:	35429
Site Owner Tax ID:	0
Site Location Latitude:	-00.000
Site Location Longitude:	-000.000
Last Update to NOR Data:	20100604
Ind. waste permit Number:	Not reported
Mun waste permit Number:	Not reported
Non Notifier:	No

Business Records Not Found for this RegNo/Year:

Owner:

Owner Mailing Address:	Not reported
Owner Mailing Address2:	Not reported
Owner Mailing Address3:	Not reported
Owner City,St,Zip:	Not reported
Owner Country:	Not reported
Owner Phone Number:	Not reported
Owner Fax Number:	Not reported
Owner Email Address:	Not reported
Owner Business Type:	Unknown
Owner Tax Id:	Not reported
Owner Bankruptcy Code:	Not reported

Operator Records Not Found for this RegNo/Year:

Contact:

Contact Name:	REBECCA WORK
Contact Title:	Not reported

NORTH SHEPHERD PHILLIPS 66 (Continued) **U003422321**

Contact Role:	PRICONT
Contact Address:	7322 SOUTHWEST FWY STE 1000
Contact Address2:	SUITE 1000
Conact City,St,Zip:	HOUSTON, TX 77074 2010
Contact Phone:	1-713-9817140
Contact Fax:	Not reported
Contact Email:	Not reported

Unit Records Not Found for this RegNo/Year:

One Time Shipper Records Not Found for this RegNo/Year:

Receiver Type:	Not reported
Transporter for hire:	0
Transport own waste:	0
Eq 01, if transport waste type = 1:	Not reported
Eq 02, if transport waste type = 2:	Not reported
Eq 03, if transport waste type = 3:	Not reported
Eq 04, if transport waste type = H:	Not reported
Target TCEQ unique facid for discarded(merged) facility:	35164

Waste Records Not Found for this RegNo/Year:

---

4 **MONARCH LAUNDRY AND CLEANING** **EDR Hist Cleaner** **1009340848**
2815 SHEPHERD DR **N/A**
HOUSTON, TX

EDR Hist Cleaner

Year:	Name:	Type:
1948	MONARCH LAUNDRY AND CLEANING	LAUNDRIES STEAM

---

4 **ALLBRITTON SERVICE STATION** **EDR Hist Auto** **1009366384**
2845 N SHEPHERD DR **N/A**
HOUSTON, TX

EDR Hist Auto

Year:	Name:	Type:
1944	MC SPADDEN SERVICE STATION	GASOLINE AND OIL SERVICE STATIONS
1948	ALLBRITTON SERVICE STATION	GASOLINE AND OIL SERVICE STATIONS
1953	RABNER S GULF SERVICE STATION	GASOLINE STATIONS
1953	PETERSON HOWARD M GULF SERVICE	GASOLINE STATIONS

---

4 **HALL S CONOCO SERVICE STATION** **EDR Hist Auto** **1009366594**
2905 N SHEPHERD DR **N/A**
HOUSTON, TX

EDR Hist Auto

Year:	Name:	Type:
1944	HALL S CONOCO SERVICE STATION	GASOLINE AND OIL SERVICE STATIONS
1948	SMITH T C SERVICE STATION	GASOLINE AND OIL SERVICE STATIONS
1953	FOX 0 A SERVICE STATION	GASOLINE STATIONS

4 **GARDEN OAKS CLEANERS** **EDR Hist Cleaner** **1009341110**
2915 N SHEPHERD DR **N/A**
HOUSTON, TX

EDR Hist Cleaner

Year:	Name:	Type:
1948	GARDEN OAKS CLEANERS	CLEANERS AND PRESSERS
1953	GARDEN OAKS CLEANERS	CLEANERS AND DYERS
1962	GARDEN OAKS CLEANERS	CLEANERS AND DYERS
1968	GARDEN OAKS CLEANERS	CLEANERS AND DYERS
1969	GARDEN OAKS CLEANERS	Drycleaning Plants, Except Rugs
1970	GARDEN OAKS CLEANERS	Drycleaning Plants, Except Rugs
1971	GARDEN OAKS CLEANERS	CLEANERS AND DYERS
1971	GARDEN OAKS CLEANERS INC	Drycleaning Plants, Except Rugs
1972	GARDEN OAKS CLEANERS INC	Drycleaning Plants, Except Rugs
1973	GARDEN OAKS CLEANERS INC	Drycleaning Plants, Except Rugs
1974	GARDEN OAKS CLEANERS INC	Drycleaning Plants, Except Rugs
1975	GARDEN OAKS CLEANERS	CLEANERS AND DYERS
1975	GARDEN OAKS CLEANERS INC	Drycleaning Plants, Except Rugs
1976	GARDEN OAKS CLEANERS INC	Drycleaning Plants, Except Rugs
1980	GARDEN OAKS CLEANERS	CLEANERS AND DYERS
1986	GARDEN OAKS CLEANERS	CLEANERS AND DYERS

---

4 **BURNS MOBIL STATION** **EDR Hist Auto** **1009366565**
2902 N SHEPHERD DR **N/A**
HOUSTON, TX

EDR Hist Auto

Year:	Name:	Type:
1971	BURNS MOBIL STATION	GASOLINE STATIONS

---

5 **FORMER SHELL FACILITY** **LPST** **S107695477**
445 NORTH LOOP W **GCC** **N/A**
HOUSTON, TX 77008

LPST:

Facility ID:	0033041
LPST Id:	116833
Facility Location:	445 NORTH LOOP
TCEQ Region# and City:	12
Region City:	HOUSTON
Reported Date:	11/13/2009
Entered Date:	04/11/2006
Priority:	4.1 - GW IMPACTED NO APPARENT THREATS OR IMPACTS TO RECEPTORS
Program:	1P - PRIVATIZATION CONTRACTOR
CA Status:	6A - FINAL CONCURRENCE ISSUED
Priority Description:	Groundwater is affected.
Status:	**FINAL CONCURRENCE ISSUED, CASE CLOSED**
Coordinators Primary:	1P/1
Coordinators RPR:	TH2
Responsible Party Name:	MOTIVA ENTERPRISES LLC
Responsible Party Contact:	SCOTT BURKEY
Responsible Party Address:	7750 N MACARTHUR BLVD STE 120
Responsible Party City,St,Zip:	IRVING, TX 75063
Responsible Party Telephone:	214/483-5460
Reported Date:	03/23/2006

FORMER SHELL FACILITY (Continued) **S107695477**

Case Start Date: 04/11/2006

GCC:

Division:	RMD/PST
New Cases:	Not reported
File Number:	116833
Contamination Description:	GASOLINE
Date Of Earliest Known Contamination Confirmation:	4/11/2006
Enforcement Status - Level Of Agency Response:	6
Enforcement Status - Site Activity Status:	6
Data Quality 1:	E,Q
Section 5236:	Not reported
Type:	GROUNDWATER CONTAMINATION CASE DESCRIPTION BY COUNTY TEXAS COMMISSION ON ENVIRONMENTAL QUALITY
Agency:	Not reported
Section:	Not reported
Year Deleted:	Not reported
Location:	Not reported
Data Quality 2:	Not reported

Division:	RMD/PST
New Cases:	Not reported
File Number:	116833
Contamination Description:	GASOLINE
Date Of Earliest Known Contamination Confirmation:	4/11/2006
Enforcement Status - Level Of Agency Response:	2A
Enforcement Status - Site Activity Status:	2A
Data Quality 1:	E,Q
Section 5236:	Not reported
Type:	TEXAS COMMISSION ON ENVIRONMENTAL QUALITY
Agency:	Not reported
Section:	Not reported
Year Deleted:	Not reported
Location:	Not reported
Data Quality 2:	Not reported

---

5 **SHELL** **UST** **U003567068**
445 NORTH LOOP W **N/A**
HOUSTON, TX 77008

UST:

Facility Id:	33041
Facility Type:	RETAIL
Facility Begin Date:	11/26/1986
Facility Status:	INACTIVE
Facility Exempt Status:	No
Records Off-Site:	Yes
UST Financial Assurance Required:	No
Number Of Active UST:	0
Site Location Description:	Not reported
Site Location (Nearest City/County/Zip):	HARRIS 77008
Site Location (TCEQ Region):	12
Contact Name/Title:	DAVID MULKEY,HSE COMP COORD
Contact Organization Name:	SHELL
Contact Mailing Address1:	Not reported
Contact Mailing Address2:	Not reported
Contact Mailing City/State/Zip:	Not reported

SHELL (Continued) **U003567068**

Contact Phone Number:	2813762455
Contact Fax Number:	Not reported
Contact Email Address:	Not reported
Facility Contact Address Deliverable:	Not reported
Application Received Date On Earliest Reg Form:	05/05/1986
Signature Date On Earliest Reg Form:	05/05/1986
Signature Name/Title On Earliest Reg Form:	B T BATY,DIST MGR
Signature Role On Earliest Reg Form:	Not reported
Signature Company On Earliest Reg Form:	Not reported
Enforcement Action:	Not reported
Facility Not Inspectable:	No

Facility Billing Contacts:

Princ Id:	504380502001134
AR Number:	Not reported
Contact Name/Title:	/
Contact Organization Name:	MOTIVA ENTERPRISES LLC
Contact Mailing Address (Delivery):	PO BOX 22087
Contact Mailing Address (Internal Delivery):	Not reported
Contact Mailing City/State/Zip:	GREENSBORO, NC 27420 2087
Phone Number/Ext:	/
Contact Fax Number/Ext:	/
Contact EMail Address:	Not reported
Contact Address Deliverable:	Yes

Owner:

Princ Id:	504380502001134
Additional Id:	114090492002139
Facility Num/AI:	33041
Owner CN:	CN600124051
Owner Name:	MOTIVA ENTERPRISES LLC
Owner Effective Begin Date:	10/01/1998
Owner Type:	CO
State Tax Id:	17602624904
Contact Role:	OWNCON
Contact Name/Title:	/
Contact Organization Name:	MOTIVA ENTERPRISES LLC
Contact Mailing Address (Delivery):	100 E PORT NECHES AVE
Contact Mailing Address (Internal Delivery):	C/O NAOMI MCELROY
Contact Mailing City/State/Zip:	PORT NECHES, TX 77651 3172
Contact Phone Number/Ext:	/
Contact Fax Number/Ext:	/
Contact Email Address:	Not reported

Operator:

Princ Id:	504380502001134
Additional Id:	114090492002139
Facility Num/AI:	33041
Operator CN:	CN600124051
Operator Name (Company Or Ind Last Name):	MOTIVA ENTERPRISES LLC
Operator Name (Individual First/Middle):	Not reported
Operator Effective Begin Date:	10/01/1998
Operator Type:	CO
Contact Role:	OPRCON
Contact Name:	PORRAS
Contact Title:	REGIONAL MANAGER
Contact Organization Name:	MOTIVA ENTERPRISES LLC

SHELL (Continued) **U003567068**

Contact Mailing Address (Delivery):	PO BOX 4540
Contact Mailing Address (Internal Delivery):	Not reported
Contact Mailing City/State/Zip:	HOUSTON, TX 77210 4540
Contact Phone Number/Ext:	1 713 4273410/0
Contact Fax Number/Ext:	1 281 8987868/0
Contact Email Address:	DANIEL.PORRAS@MOTIVAENT.COM

Self Certification:

Cert Id:	25012
Facility Num/AI:	33041
Self-Certification Date:	12/01/2000
Signature Name/Title:	GEORGE CARTWRIGHT ENV COOR
Signature Type Role:	LEGAL AUTH REP OWNER
Filing Status(Initial, Renewal, Amendment):	INITIAL
Registration Self-Certification Flag:	Yes
Facility Fees Self-Certification Flag:	Yes
Financial Assurance Self-Certification Flag:	Yes
Technical Standards Self-Certification Flag:	Yes
Delivery Certificate Expiration Date:	04/30/2002
Reporting Method:	Not reported
Tank Corrosion Protection Compliance:	Not reported
Piping Corrosion Protection Compliance:	Not reported
Compartment Release Detection Compliance:	Not reported
Piping Release Detection Compliance:	Not reported
Spill Prevention/Overfill Compliance:	Not reported

Cert Id:	25013
Facility Num/AI:	33041
Self-Certification Date:	03/01/2002
Signature Name/Title:	GEORGE CARTWRIGHT SHE COORD
Signature Type Role:	LEGAL AUTH REP OWNER
Filing Status(Initial, Renewal, Amendment):	RENEWAL
Registration Self-Certification Flag:	Yes
Facility Fees Self-Certification Flag:	Yes
Financial Assurance Self-Certification Flag:	Yes
Technical Standards Self-Certification Flag:	Yes
Delivery Certificate Expiration Date:	04/30/2003
Reporting Method:	Not reported
Tank Corrosion Protection Compliance:	Not reported
Piping Corrosion Protection Compliance:	Not reported
Compartment Release Detection Compliance:	Not reported
Piping Release Detection Compliance:	Not reported
Spill Prevention/Overfill Compliance:	Not reported

Cert Id:	25014
Facility Num/AI:	33041
Self-Certification Date:	02/20/2003
Signature Name/Title:	DAVID MULKEY HSE COMP COORD
Signature Type Role:	LEGAL AUTH REP OWNER
Filing Status(Initial, Renewal, Amendment):	RENEWAL
Registration Self-Certification Flag:	Yes
Facility Fees Self-Certification Flag:	Yes
Financial Assurance Self-Certification Flag:	Yes
Technical Standards Self-Certification Flag:	Yes
Delivery Certificate Expiration Date:	04/30/2004
Reporting Method:	Not reported
Tank Corrosion Protection Compliance:	Not reported

SHELL (Continued) **U003567068**

Piping Corrosion Protection Compliance:	Not reported
Compartment Release Detection Compliance:	Not reported
Piping Release Detection Compliance:	Not reported
Spill Prevention/Overfill Compliance:	Not reported

Cert Id:	25015
Facility Num/AI:	33041
Self-Certification Date:	01/15/2004
Signature Name/Title:	DAVID MULKEY HSE COMP COORD
Signature Type Role:	LEGAL AUTH REP OWNER
Filing Status(Initial, Renewal, Amendment):	RENEWAL
Registration Self-Certification Flag:	Yes
Facility Fees Self-Certification Flag:	Yes
Financial Assurance Self-Certification Flag:	Yes
Technical Standards Self-Certification Flag:	Yes
Delivery Certificate Expiration Date:	04/30/2005
Reporting Method:	Not reported
Tank Corrosion Protection Compliance:	Not reported
Piping Corrosion Protection Compliance:	Not reported
Compartment Release Detection Compliance:	Not reported
Piping Release Detection Compliance:	Not reported
Spill Prevention/Overfill Compliance:	Not reported

Cert Id:	25016
Facility Num/AI:	33041
Self-Certification Date:	02/17/2005
Signature Name/Title:	DAVID MULKEY HSE COMP COORD
Signature Type Role:	LEGAL AUTH REP OWNER
Filing Status(Initial, Renewal, Amendment):	RENEWAL
Registration Self-Certification Flag:	Yes
Facility Fees Self-Certification Flag:	Yes
Financial Assurance Self-Certification Flag:	Yes
Technical Standards Self-Certification Flag:	Yes
Delivery Certificate Expiration Date:	04/30/2006
Reporting Method:	Not reported
Tank Corrosion Protection Compliance:	Not reported
Piping Corrosion Protection Compliance:	Not reported
Compartment Release Detection Compliance:	Not reported
Piping Release Detection Compliance:	Not reported
Spill Prevention/Overfill Compliance:	Not reported

Construction Notification:

NOC Id:	2269
Facility Num/AI:	33041
Application Received Date:	01/30/2006
Scheduled Construction Date:	02/21/2006
UST Improvement:	No
UST Installation:	No
UST Removal:	Yes
UST Repair:	No
UST Return To Service:	No
UST Replacement:	No
UST Abandonment:	No
UST Stage I:	No
AST Installation:	No
AST Stage I:	No
Historical Tracking Number:	M60130006

SHELL (Continued) **U003567068**

Waiver Flag:	No
Late Filing Flag:	Yes
Form Received Date:	Not reported
Signature Date On Form:	Not reported
Signature Name On Form:	Not reported
Signature Title On Form:	Not reported
Signature Role:	Not reported
Signature Company On Form:	Not reported
Owner Name At Time Of Construction:	Not reported
Owner CN At Time Of Construction:	Not reported
Owner AR At Time Of Construction:	52374
General Desc of Proposed Construction:	Not reported

Contractor, Consultant and Installer:

Cont/Cons/Installer Id:	2557
Ust Id:	Not reported
Noc Id:	2269
Facility Num/Ai:	33041
Type Of Contact:	CONTRACTOR
Contractor Crp Number Or Installer Ilp Number:	CRP000020
Company Name:	Not reported
Representative Name:	Not reported
Mailing Address (Delivery):	Not reported
Mailing Address (Internal Delivery):	Not reported
Mailing Address (City Name):	Not reported
Mailing Address (State Code):	Not reported
Mailing Address (Five Digit Zip Code):	Not reported
Mailing Address (Foreign Postal Code):	Not reported
Mailing Address (Country Code):	Not reported
Phone Number (Country Code):	1
Phone Number (Area Code):	Not reported
Phone Number:	Not reported
Phone Number (Extension):	Not reported
Fax Number (Country Code):	Not reported
Fax Number (Area Code):	Not reported
Fax Number:	Not reported
Email Address:	Not reported

Tanks:

UST Id:	87057
Facility Num/AI:	33041
Tank Id:	1
Number Of Compartments:	1
Tank Installation Date:	05/01/1987
Tank Registration Date:	05/05/1986
Tank Capacity (In Gallons):	10000
Tank Status (Current):	REMOVED FROM GROUND
Tank Status Date:	02/21/2006
Empty:	N
Tank Regulatory Status:	FULLY REGULATED
Tank Int Prot (Internal Tank Lining Date):	Not reported
Tank Design (Single Wall):	Y
Tank Design (Double Wall):	N
Piping Design (Single Wall):	Y
Piping Design (Double Wall):	N
Tank Ext Cont(Fac-Built Nonmetallic Jacket):	N

SHELL (Continued) **U003567068**

Tank Ext Cont(Syn Tank-Pit/Piping-Trench Liner):	N
Tank Ext Cont(Tank Vault/Rigid Trench Liner):	N
Piping Ext Cont(Fac-Built Nonmetallic Jacket):	N
Piping Ext Cont(Syn Tank-Pit/Piping-Trench Liner):	N
Piping Ext Cont(Tank Vault/Rigid Trench Liner):	N
Type Of Piping(P=Pressurized,S=Suction,G=Gravity):	P
Tank Material (Steel):	N
Tank Material(Frp(Fiberglass-Reinforced Plastic):	Y
Tank Mat(Composite (Steel W/Ext Frp Cladding)):	N
Tank Mat(Concrete):	N
Tank Mat(Jacketed (Steel W/Ext Nonmetallic Jck)):	N
Tank Mat(Coated(Steel W/ExtPolyurethane Cladding)):	N
Piping Material (Steel):	N
Piping Mat(Frp(Fiberglass Reinforced Plastic):	Y
Piping Mat(Concrete):	N
Piping Mat(Jacketed(Steel W/Ext Nonmetallic Jacket)):	N
Piping Mat(Nonmetallic Flex Piping):	N
PipingConnect/Valves(Shear/Impact Valves(Under Disp)):	N
Piping Connect/Valves(Steel Swing-Joints(End Of Piping)):	N
Piping Connect/Valves (Flex Connectors(Ends Of Piping)):	N
Tank Corr Prot Meth(TCPM)(Cathodic-Field Installation):	N
TCPM (ExtDielectricCoat/Laminate/Tape/Wrap):	N
TCPM(Cathodic Prot-FacInstallation):	N
TCPM(Composite Tank(Steel W/Frp Ext Laminate):	N
TCPMeth(Coated Tank(Steel W/ExtPolyurethaneLaminate):	N
TCPM(FRP Tank Or Piping(Noncorrodible)):	Y
TCPM(Ext Nonmetallic Jacket):	N
TCPMeth(Unnecessary Per Corrosion Prot Spec):	N
Piping Corr Prot Meth:	N
Piping Corr Prot Method(PCPM) (Cathodic Factory Install):	N
PCPM(Cathodic Prot-Field Install):	N
PCPMethod (FRP Tank Or Piping(Noncorrodible):	Y
PCPM(Nonmetallic FlexPiping (Noncorrodible)):	N
PCPMeth(Isolated Open Area/2nd Containment):	Y
PCPM (Dual Protected):	N
PCPM(Unnec Per Corrosion Prot Specialist):	N
Tank Corr Prot Compliance Flag:	Y
Piping Corr Prot Compliance Flag:	Y
Tank Corrosion Prot Variance (:	N
Piping Corrosion Prot Variance:	N
Temp Out Of Service Compliance:	N
Technical Compliance Flag:	N
Tank Tested Flag:	N
Installation Signature Date:	03/14/1990

Compartment Records:

Tank Id:	1
UST Comprt Id:	21387
UST Id:	87057
Facility Num/Ai:	33041
Compartment Id:	A
Capacity (In Gallons):	10000
Substance Stored1:	GASOLINE
Substance Stored2:	Not reported
Substance Stored3:	Not reported
CompartmentReleaseDetectionMethod(Vapor):	N
CRDM(GW Monitoring):	N
CRDM(Monitoring Of Secondary Cont Barrier):	N

SHELL (Continued) **U003567068**

CRDM(Auto Tank Gauge Test/Inv Control):	Y
CRDM(Interstitial Monitoring SecWall/Jacket):	N
CRDM(Wkly Manual Gauging(Tanks<=1000 G):	N
CRDM(Mthly Tank Gauging(Emer Gen Tanks):	N
CRDM(Sir (Stat Inv Reconciliation)/Inv Control):	N
PipingReleaseDetectionMethod(PRDM)(Vapor):	N
PRDM(Groundwater Monitoring):	N
PRDM(Monitoring Sec Containment Barrier):	N
PRDM(InterstitialMonitoring w/in SecWall/Jacket):	N
PRDM(Mthly Piping Tightness Test)@.2Gph:	N
PRDM(AnnualPipingTightTest/ElecMon@.1Gph:	Y
PRDM(TriennialTightTest(Suction/GravityPiping):	N
PRDM AutoLineLeakDet(3.0 Gph PressPiping):	Y
PRDM(Sir(StatInv Recon)/Inv Control)):	N
PRDM(Exempt System Suction:	N
Spill Overfill Prevention Equip(SOPE):	Y
SOPE(Spill Cont/Bucket/Sump):	Y
SOPE(DelShut-Off Valve)):	Y
SOPE(FlowRestrictorValue:	N
SOPE(Alarm (Set@<=90%) W/3a Or 3b:	N
SOPE(N/A Deliveries To Tank<=25G):	N
Compartment Release Det Compliance Flag:	Y
Piping Release Detection Compliance Flag):	Y
Spill/OverfillPreventionCompliance Flag:	Y
Compartment Release Detection Variance:	N
Piping Release Detection Variance:	N
Spill And Overfill Prevention Variance:	N
Stage I Vapor Recovery:	TWO POINT SYSTEM
Stage 1 Installation Date:	05/01/1987

More Self Certification:

Facility Num/AI:	87057
Self Cert comprt id:	33041
Self Cert Id:	25014
UST Comprt Id:	66859
Ust Id:	21387
Tank Id:	1
Compartment Id (A, B, C, Etc.):	A
Facility Num/AI:	87057
Self Cert comprt id:	33041
Self Cert Id:	25016
UST Comprt Id:	66855
Ust Id:	21387
Tank Id:	1
Compartment Id (A, B, C, Etc.):	A
Facility Num/AI:	87057
Self Cert comprt id:	33041
Self Cert Id:	25015
UST Comprt Id:	66856
Ust Id:	21387
Tank Id:	1
Compartment Id (A, B, C, Etc.):	A
Facility Num/AI:	87057
Self Cert comprt id:	33041

SHELL (Continued) **U003567068**

Self Cert Id:	25013
UST Comprt Id:	66858
Ust Id:	21387
Tank Id:	1
Compartment Id (A, B, C, Etc.):	A
Facility Num/AI:	87057
Self Cert comprt id:	33041
Self Cert Id:	25012
UST Comprt Id:	66857
Ust Id:	21387
Tank Id:	1
Compartment Id (A, B, C, Etc.):	A
UST Id:	87056
Facility Num/AI:	33041
Tank Id:	2
Number Of Compartments:	1
Tank Installation Date:	05/01/1987
Tank Registration Date:	05/05/1986
Tank Capacity (In Gallons):	10000
Tank Status (Current):	REMOVED FROM GROUND
Tank Status Date:	02/21/2006
Empty:	N
Tank Regulatory Status:	FULLY REGULATED
Tank Int Prot (Internal Tank Lining Date):	Not reported
Tank Design (Single Wall):	Y
Tank Design (Double Wall):	N
Piping Design (Single Wall):	Y
Piping Design (Double Wall):	N
Tank Ext Cont(Fac-Built Nonmetallic Jacket):	N
Tank Ext Cont(Syn Tank-Pit/Piping-Trench Liner):	N
Tank Ext Cont(Tank Vault/Rigid Trench Liner):	N
Piping Ext Cont(Fac-Built Nonmetallic Jacket):	N
Piping Ext Cont(Syn Tank-Pit/Piping-Trench Liner):	N
Piping Ext Cont(Tank Vault/Rigid Trench Liner):	N
Type Of Piping(P=Pressurized,S=Suction,G=Gravity):	P
Tank Material (Steel):	N
Tank Material(Frp(Fiberglass-Reinforced Plastic):	Y
Tank Mat(Composite (Steel W/Ext Frp Cladding)):	N
Tank Mat(Concrete):	N
Tank Mat(Jacketed (Steel W/Ext Nonmetallic Jck)):	N
Tank Mat(Coated(Steel W/ExtPolyurethane Cladding)):	N
Piping Material (Steel):	N
Piping Mat(Frp(Fiberglass Reinforced Plastic):	Y
Piping Mat(Concrete):	N
Piping Mat(Jacketed(Steel W/Ext Nonmetallic Jacket)):	N
Piping Mat(Nonmetallic Flex Piping):	N
PipingConnect/Valves(Shear/Impact Valves(Under Disp)):	N
Piping Connect/Valves(Steel Swing-Joints(End Of Piping)):	N
Piping Connect/Valves (Flex Connectors(Ends Of Piping)):	N
Tank Corr Prot Meth(TCPM)(Cathodic-Field Installation):	N
TCPM (ExtDielectricCoat/Laminate/Tape/Wrap):	N
TCPM(Cathodic Prot-FacInstallation):	N
TCPM(Composite Tank(Steel W/Frp Ext Laminate):	N
TCPMeth(Coated Tank(Steel W/ExtPolyurethaneLaminate):	N

SHELL (Continued) **U003567068**

TCPM(FRP Tank Or Piping(Noncorrodible)):	Y
TCPM(Ext Nonmetallic Jacket):	N
TCPMeth(Unnecessary Per Corrosion Prot Spec):	N
Piping Corr Prot Meth:	N
Piping Corr Prot Method(PCPM) (Cathodic Factory Install):	N
PCPM(Cathodic Prot-Field Install):	N
PCPMethod (FRP Tank Or Piping(Noncorrodible):	Y
PCPM(Nonmetallic FlexPiping (Noncorrodible)):	N
PCPMeth(Isolated Open Area/2nd Containment):	Y
PCPM (Dual Protected):	N
PCPM(Unnec Per Corrosion Prot Specialist):	N
Tank Corr Prot Compliance Flag:	Y
Piping Corr Prot Compliance Flag:	Y
Tank Corrosion Prot Variance (:	N
Piping Corrosion Prot Variance:	N
Temp Out Of Service Compliance:	N
Technical Compliance Flag:	N
Tank Tested Flag:	N
Installation Signature Date:	03/14/1990

Compartment Records:

Tank Id:	2
UST Comprt Id:	21386
UST Id:	87056
Facility Num/Ai:	33041
Compartment Id:	A
Capacity (In Gallons):	10000
Substance Stored1:	GASOLINE
Substance Stored2:	Not reported
Substance Stored3:	Not reported
CompartmentReleaseDetectionMethod(Vapor):	N
CRDM(GW Monitoring):	N
CRDM(Monitoring Of Secondary Cont Barrier):	N
CRDM(Auto Tank Gauge Test/Inv Control):	Y
CRDM(Interstitial Monitoring SecWall/Jacket):	N
CRDM(Wkly Manual Gauging(Tanks<=1000 G):	N
CRDM(Mthly Tank Gauging(Emer Gen Tanks):	N
CRDM(Sir (Stat Inv Reconciliation)/Inv Control):	N
PipingReleaseDetectionMethod(PRDM)(Vapor):	N
PRDM(Groundwater Monitoring):	N
PRDM(Monitoring Sec Containment Barrier):	N
PRDM(InterstitialMonitoring w/in SecWall/Jacket):	N
PRDM(Mthly Piping Tightness Test)@.2Gph:	N
PRDM(AnnualPipingTightTest/ElecMon@.1Gph:	Y
PRDM(TriennialTightTest(Suction/GravityPiping):	N
PRDM AutoLineLeakDet(3.0 Gph PressPiping):	Y
PRDM(Sir(StatInv Recon)/Inv Control)):	N
PRDM(Exempt System Suction:	N
Spill Overfill Prevention Equip(SOPE):	Y
SOPE(Spill Cont/Bucket/Sump):	Y
SOPE(DelShut-Off Valve)):	Y
SOPE(FlowRestrictorValue:	N
SOPE(Alarm (Set@<=90%) W/3a Or 3b:	N
SOPE(N/A Deliveries To Tank<=25G):	N
Compartment Release Det Compliance Flag:	Y
Piping Release Detection Compliance Flag):	Y
Spill/OverfillPreventionCompliance Flag:	Y
Compartment Release Detection Variance:	N

SHELL (Continued) **U003567068**

Piping Release Detection Variance:	N
Spill And Overfill Prevention Variance:	N
Stage I Vapor Recovery:	TWO POINT SYSTEM
Stage 1 Installation Date:	05/01/1987

More Self Certification:

Facility Num/AI:	87056
Self Cert comprt id:	33041
Self Cert Id:	25013
UST Comprt Id:	66853
Ust Id:	21386
Tank Id:	2
Compartment Id (A, B, C, Etc.):	A

Facility Num/AI:	87056
Self Cert comprt id:	33041
Self Cert Id:	25012
UST Comprt Id:	66852
Ust Id:	21386
Tank Id:	2
Compartment Id (A, B, C, Etc.):	A

Facility Num/AI:	87056
Self Cert comprt id:	33041
Self Cert Id:	25016
UST Comprt Id:	66850
Ust Id:	21386
Tank Id:	2
Compartment Id (A, B, C, Etc.):	A

Facility Num/AI:	87056
Self Cert comprt id:	33041
Self Cert Id:	25015
UST Comprt Id:	66851
Ust Id:	21386
Tank Id:	2
Compartment Id (A, B, C, Etc.):	A

Facility Num/AI:	87056
Self Cert comprt id:	33041
Self Cert Id:	25014
UST Comprt Id:	66854
Ust Id:	21386
Tank Id:	2
Compartment Id (A, B, C, Etc.):	A

UST Id:	87055
Facility Num/AI:	33041
Tank Id:	3
Number Of Compartments:	1
Tank Installation Date:	05/01/1987
Tank Registration Date:	05/05/1986
Tank Capacity (In Gallons):	10000
Tank Status (Current):	REMOVED FROM GROUND
Tank Status Date:	02/21/2006
Empty:	N

SHELL (Continued) **U003567068**

Tank Regulatory Status:	FULLY REGULATED
Tank Int Prot (Internal Tank Lining Date):	Not reported
Tank Design (Single Wall):	Y
Tank Design (Double Wall):	N
Piping Design (Single Wall):	Y
Piping Design (Double Wall):	N
Tank Ext Cont(Fac-Built Nonmetallic Jacket):	N
Tank Ext Cont(Syn Tank-Pit/Piping-Trench Liner):	N
Tank Ext Cont(Tank Vault/Rigid Trench Liner):	N
Piping Ext Cont(Fac-Built Nonmetallic Jacket):	N
Piping Ext Cont(Syn Tank-Pit/Piping-Trench Liner):	N
Piping Ext Cont(Tank Vault/Rigid Trench Liner):	N
Type Of Piping(P=Pressurized,S=Suction,G=Gravity):	P
Tank Material (Steel):	N
Tank Material(Frp(Fiberglass-Reinforced Plastic):	Y
Tank Mat(Composite (Steel W/Ext Frp Cladding)):	N
Tank Mat(Concrete):	N
Tank Mat(Jacketed (Steel W/Ext Nonmetallic Jck)):	N
Tank Mat(Coated(Steel W/ExtPolyurethane Cladding)):	N
Piping Material (Steel):	N
Piping Mat(Frp(Fiberglass Reinforced Plastic):	Y
Piping Mat(Concrete):	N
Piping Mat(Jacketed(Steel W/Ext Nonmetallic Jacket)):	N
Piping Mat(Nonmetallic Flex Piping):	N
PipingConnect/Valves(Shear/Impact Valves(Under Disp)):	N
Piping Connect/Valves(Steel Swing-Joints(End Of Piping)):	N
Piping Connect/Valves (Flex Connectors(Ends Of Piping)):	N
Tank Corr Prot Meth(TCPM)(Cathodic-Field Installation):	N
TCPM (ExtDielectricCoat/Laminate/Tape/Wrap):	N
TCPM(Cathodic Prot-FacInstallation):	N
TCPM(Composite Tank(Steel W/Frp Ext Laminate):	N
TCPMeth(Coated Tank(Steel W/ExtPolyurethaneLaminate):	N
TCPM(FRP Tank Or Piping(Noncorrodible)):	Y
TCPM(Ext Nonmetallic Jacket):	N
TCPMeth(Unnecessary Per Corrosion Prot Spec):	N
Piping Corr Prot Meth:	N
Piping Corr Prot Method(PCPM) (Cathodic Factory Install):	N
PCPM(Cathodic Prot-Field Install):	N
PCPMethod (FRP Tank Or Piping(Noncorrodible):	Y
PCPM(Nonmetallic FlexPiping (Noncorrodible)):	N
PCPMeth(Isolated Open Area/2nd Containment):	Y
PCPM (Dual Protected):	N
PCPM(Unnec Per Corrosion Prot Specialist):	N
Tank Corr Prot Compliance Flag:	Y
Piping Corr Prot Compliance Flag:	Y
Tank Corrosion Prot Variance (:	N
Piping Corrosion Prot Variance:	N
Temp Out Of Service Compliance:	N
Technical Compliance Flag:	N
Tank Tested Flag:	N
Installation Signature Date:	03/14/1990

Compartment Records:

Tank Id:	3
UST Comprt Id:	21385
UST Id:	87055
Facility Num/Ai:	33041
Compartment Id:	A

SHELL (Continued) **U003567068**

Capacity (In Gallons):	10000
Substance Stored1:	GASOLINE
Substance Stored2:	Not reported
Substance Stored3:	Not reported
CompartmentReleaseDetectionMethod(Vapor):	N
CRDM(GW Monitoring):	N
CRDM(Monitoring Of Secondary Cont Barrier):	N
CRDM(Auto Tank Gauge Test/Inv Control):	Y
CRDM(Interstitial Monitoring SecWall/Jacket):	N
CRDM(Wkly Manual Gauging(Tanks<=1000 G):	N
CRDM(Mthly Tank Gauging(Emer Gen Tanks):	N
CRDM(Sir (Stat Inv Reconciliation)/Inv Control):	N
PipingReleaseDetectionMethod(PRDM)(Vapor):	N
PRDM(Groundwater Monitoring):	N
PRDM(Monitoring Sec Containment Barrier):	N
PRDM(InterstitialMonitoring w/in SecWall/Jacket):	N
PRDM(Mthly Piping Tightness Test)@.2Gph:	N
PRDM(AnnualPipingTightTest/ElecMon@.1Gph:	Y
PRDM(TriennialTightTest(Suction/GravityPiping):	N
PRDM AutoLineLeakDet(3.0 Gph PressPiping):	Y
PRDM(Sir(StatInv Recon)/Inv Control)):	N
PRDM(Exempt System Suction:	N
Spill Overfill Prevention Equip(SOPE):	Y
SOPE(Spill Cont/Bucket/Sump):	Y
SOPE(DelShut-Off Valve)):	Y
SOPE(FlowRestrictorValue:	N
SOPE(Alarm (Set@<=90%) W/3a Or 3b:	N
SOPE(N/A Deliveries To Tank<=25G):	N
Compartment Release Det Compliance Flag:	Y
Piping Release Detection Compliance Flag):	Y
Spill/OverfillPreventionCompliance Flag:	Y
Compartment Release Detection Variance:	N
Piping Release Detection Variance:	N
Spill And Overfill Prevention Variance:	N
Stage I Vapor Recovery:	TWO POINT SYSTEM
Stage 1 Installation Date:	05/01/1987

More Self Certification:

Facility Num/AI:	87055
Self Cert comprt id:	33041
Self Cert Id:	25016
UST Comprt Id:	66845
Ust Id:	21385
Tank Id:	3
Compartment Id (A, B, C, Etc.):	A
Facility Num/AI:	87055
Self Cert comprt id:	33041
Self Cert Id:	25012
UST Comprt Id:	66847
Ust Id:	21385
Tank Id:	3
Compartment Id (A, B, C, Etc.):	A
Facility Num/AI:	87055
Self Cert comprt id:	33041
Self Cert Id:	25014

SHELL (Continued) **U003567068**

UST Comprt Id:	66849
Ust Id:	21385
Tank Id:	3
Compartment Id (A, B, C, Etc.):	A
Facility Num/AI:	87055
Self Cert comprt id:	33041
Self Cert Id:	25015
UST Comprt Id:	66846
Ust Id:	21385
Tank Id:	3
Compartment Id (A, B, C, Etc.):	A
Facility Num/AI:	87055
Self Cert comprt id:	33041
Self Cert Id:	25013
UST Comprt Id:	66848
Ust Id:	21385
Tank Id:	3
Compartment Id (A, B, C, Etc.):	A
UST Id:	87058
Facility Num/AI:	33041
Tank Id:	4
Number Of Compartments:	1
Tank Installation Date:	05/01/1987
Tank Registration Date:	05/05/1986
Tank Capacity (In Gallons):	1000
Tank Status (Current):	REMOVED FROM GROUND
Tank Status Date:	03/31/1991
Empty:	N
Tank Regulatory Status:	FULLY REGULATED
Tank Int Prot (Internal Tank Lining Date):	Not reported
Tank Design (Single Wall):	N
Tank Design (Double Wall):	N
Piping Design (Single Wall):	N
Piping Design (Double Wall):	N
Tank Ext Cont(Fac-Built Nonmetallic Jacket):	N
Tank Ext Cont(Syn Tank-Pit/Piping-Trench Liner):	N
Tank Ext Cont(Tank Vault/Rigid Trench Liner):	N
Piping Ext Cont(Fac-Built Nonmetallic Jacket):	N
Piping Ext Cont(Syn Tank-Pit/Piping-Trench Liner):	N
Piping Ext Cont(Tank Vault/Rigid Trench Liner):	N
Type Of Piping(P=Pressurized,S=Suction,G=Gravity):	Not reported
Tank Material (Steel):	N
Tank Material(Frp(Fiberglass-Reinforced Plastic):	Y
Tank Mat(Composite (Steel W/Ext Frp Cladding)):	N
Tank Mat(Concrete):	N
Tank Mat(Jacketed (Steel W/Ext Nonmetallic Jck)):	N
Tank Mat(Coated(Steel W/ExtPolyurethane Cladding)):	N
Piping Material (Steel):	Y
Piping Mat(Frp(Fiberglass Reinforced Plastic):	N
Piping Mat(Concrete):	N
Piping Mat(Jacketed(Steel W/Ext Nonmetallic Jacket)):	N
Piping Mat(Nonmetallic Flex Piping):	N
PipingConnect/Valves(Shear/Impact Valves(Under Disp)):	N

SHELL (Continued) **U003567068**

Piping Connect/Valves(Steel Swing-Joints(End Of Piping)):	N
Piping Connect/Valves (Flex Connectors(Ends Of Piping)):	N
Tank Corr Prot Meth(TCPM)(Cathodic-Field Installation):	N
TCPM (ExtDielectricCoat/Laminate/Tape/Wrap):	N
TCPM(Cathodic Prot-FacInstallation):	N
TCPM(Composite Tank(Steel W/Frp Ext Laminate):	N
TCPMeth(Coated Tank(Steel W/ExtPolyurethaneLaminate):	N
TCPM(FRP Tank Or Piping(Noncorrodible)):	Y
TCPM(Ext Nonmetallic Jacket):	N
TCPMeth(Unnecessary Per Corrosion Prot Spec):	N
Piping Corr Prot Meth:	N
Piping Corr Prot Method(PCPM) (Cathodic Factory Install):	N
PCPM(Cathodic Prot-Field Install):	N
PCPMethod (FRP Tank Or Piping(Noncorrodible):	N
PCPM(Nonmetallic FlexPiping (Noncorrodible)):	N
PCPMeth(Isolated Open Area/2nd Containment):	N
PCPM (Dual Protected):	N
PCPM(Unnec Per Corrosion Prot Specialist):	N
Tank Corr Prot Compliance Flag:	Y
Piping Corr Prot Compliance Flag:	N
Tank Corrosion Prot Variance (:	N
Piping Corrosion Prot Variance:	N
Temp Out Of Service Compliance:	N
Technical Compliance Flag:	N
Tank Tested Flag:	N
Installation Signature Date:	03/14/1990

Compartment Records:

Tank Id:	4
UST Comprt Id:	21388
UST Id:	87058
Facility Num/Ai:	33041
Compartment Id:	A
Capacity (In Gallons):	1000
Substance Stored1:	USED OIL
Substance Stored2:	Not reported
Substance Stored3:	Not reported
CompartmentReleaseDetectionMethod(Vapor):	N
CRDM(GW Monitoring):	N
CRDM(Monitoring Of Secondary Cont Barrier):	N
CRDM(Auto Tank Gauge Test/Inv Control):	N
CRDM(Interstitial Monitoring SecWall/Jacket):	N
CRDM(Wkly Manual Gauging(Tanks<=1000 G):	N
CRDM(Mthly Tank Gauging(Emer Gen Tanks):	N
CRDM(Sir (Stat Inv Reconciliation)/Inv Control):	N
PipingReleaseDetectionMethod(PRDM)(Vapor):	N
PRDM(Groundwater Monitoring):	N
PRDM(Monitoring Sec Containment Barrier):	N
PRDM(InterstitialMonitoring w/in SecWall/Jacket):	N
PRDM(Mthly Piping Tightness Test)@.2Gph:	N
PRDM(AnnualPipingTightTest/ElecMon@.1Gph:	Y
PRDM(TriennialTightTest(Suction/GravityPiping):	N
PRDM AutoLineLeakDet(3.0 Gph PressPiping):	Y
PRDM(Sir(StatInv Recon)/Inv Control)):	N
PRDM(Exempt System Suction:	N
Spill Overfill Prevention Equip(SOPE):	N
SOPE(Spill Cont/Bucket/Sump):	N
SOPE(DelShut-Off Valve)):	N

SHELL (Continued) **U003567068**

SOPE(FlowRestrictorValue:	N
SOPE(Alarm (Set@<=90%) W/3a Or 3b:	N
SOPE(N/A Deliveries To Tank<=25G):	N
Compartment Release Det Compliance Flag:	N
Piping Release Detection Compliance Flag):	N
Spill/OverfillPreventionCompliance Flag:	N
Compartment Release Detection Variance:	N
Piping Release Detection Variance:	N
Spill And Overfill Prevention Variance:	N
Stage I Vapor Recovery:	Not reported
Stage 1 Installation Date:	Not reported

Self Certification Records Not Found for this Facility:

UST Id:	169766
Facility Num/AI:	33041
Tank Id:	5
Number Of Compartments:	1
Tank Installation Date:	01/01/1966
Tank Registration Date:	05/05/1986
Tank Capacity (In Gallons):	44
Tank Status (Current):	REMOVED FROM GROUND
Tank Status Date:	03/31/1991
Empty:	N
Tank Regulatory Status:	EXEMPT
Tank Int Prot (Internal Tank Lining Date):	Not reported
Tank Design (Single Wall):	N
Tank Design (Double Wall):	N
Piping Design (Single Wall):	N
Piping Design (Double Wall):	N
Tank Ext Cont(Fac-Built Nonmetallic Jacket):	N
Tank Ext Cont(Syn Tank-Pit/Piping-Trench Liner):	N
Tank Ext Cont(Tank Vault/Rigid Trench Liner):	N
Piping Ext Cont(Fac-Built Nonmetallic Jacket):	N
Piping Ext Cont(Syn Tank-Pit/Piping-Trench Liner):	N
Piping Ext Cont(Tank Vault/Rigid Trench Liner):	N
Type Of Piping(P=Pressurized,S=Suction,G=Gravity):	Not reported
Tank Material (Steel):	Y
Tank Material(Frp(Fiberglass-Reinforced Plastic):	N
Tank Mat(Composite (Steel W/Ext Frp Cladding)):	N
Tank Mat(Concrete):	N
Tank Mat(Jacketed (Steel W/Ext Nonmetallic Jck)):	N
Tank Mat(Coated(Steel W/ExtPolyurethane Cladding)):	N
Piping Material (Steel):	Y
Piping Mat(Frp(Fiberglass Reinforced Plastic):	N
Piping Mat(Concrete):	N
Piping Mat(Jacketed(Steel W/Ext Nonmetallic Jacket)):	N
Piping Mat(Nonmetallic Flex Piping):	N
PipingConnect/Valves(Shear/Impact Valves(Under Disp)):	N
Piping Connect/Valves(Steel Swing-Joints(End Of Piping)):	N
Piping Connect/Valves (Flex Connectors(Ends Of Piping)):	N
Tank Corr Prot Meth(TCPM)(Cathodic-Field Installation):	N
TCPM (ExtDielectricCoat/Laminate/Tape/Wrap):	N
TCPM(Cathodic Prot-FacInstallation):	N
TCPM(Composite Tank(Steel W/Frp Ext Laminate):	N
TCPMeth(Coated Tank(Steel W/ExtPolyurethaneLaminate):	N
TCPM(FRP Tank Or Piping(Noncorrodible)):	N

SHELL (Continued) **U003567068**

TCPM(Ext Nonmetallic Jacket):	N
TCPMeth(Unnecessary Per Corrosion Prot Spec):	N
Piping Corr Prot Meth:	N
Piping Corr Prot Method(PCPM) (Cathodic Factory Install):	N
PCPM(Cathodic Prot-Field Install):	N
PCPMethod (FRP Tank Or Piping(Noncorrodible):	N
PCPM(Nonmetallic FlexPiping (Noncorrodible)):	N
PCPMeth(Isolated Open Area/2nd Containment):	N
PCPM (Dual Protected):	N
PCPM(Unnec Per Corrosion Prot Specialist):	N
Tank Corr Prot Compliance Flag:	N
Piping Corr Prot Compliance Flag:	N
Tank Corrosion Prot Variance (:	N
Piping Corrosion Prot Variance:	N
Temp Out Of Service Compliance:	N
Technical Compliance Flag:	N
Tank Tested Flag:	N
Installation Signature Date:	Not reported

Compartment Records:

Tank Id:	5
UST Comprt Id:	21389
UST Id:	169766
Facility Num/Ai:	33041
Compartment Id:	A
Capacity (In Gallons):	44
Substance Stored1:	HYDRAULIC LIFT OIL
Substance Stored2:	Not reported
Substance Stored3:	Not reported
CompartmentReleaseDetectionMethod(Vapor):	N
CRDM(GW Monitoring):	N
CRDM(Monitoring Of Secondary Cont Barrier):	N
CRDM(Auto Tank Gauge Test/Inv Control):	N
CRDM(Interstitial Monitoring SecWall/Jacket):	N
CRDM(Wkly Manual Gauging(Tanks<=1000 G):	N
CRDM(Mthly Tank Gauging(Emer Gen Tanks):	N
CRDM(Sir (Stat Inv Reconciliation)/Inv Control):	N
PipingReleaseDetectionMethod(PRDM)(Vapor):	N
PRDM(Groundwater Monitoring):	N
PRDM(Monitoring Sec Containment Barrier):	N
PRDM(InterstitialMonitoring w/in SecWall/Jacket):	N
PRDM(Mthly Piping Tightness Test)@.2Gph:	N
PRDM(AnnualPipingTightTest/ElecMon@.1Gph:	N
PRDM(TriennialTightTest(Suction/GravityPiping):	N
PRDM AutoLineLeakDet(3.0 Gph PressPiping):	N
PRDM(Sir(StatInv Recon)/Inv Control)):	N
PRDM(Exempt System Suction:	N
Spill Overfill Prevention Equip(SOPE):	N
SOPE(Spill Cont/Bucket/Sump):	N
SOPE(DelShut-Off Valve)):	N
SOPE(FlowRestrictorValue:	N
SOPE(Alarm (Set@<=90%) W/3a Or 3b:	N
SOPE(N/A Deliveries To Tank<=25G):	N
Compartment Release Det Compliance Flag:	N
Piping Release Detection Compliance Flag):	N
Spill/OverfillPreventionCompliance Flag:	N
Compartment Release Detection Variance:	N
Piping Release Detection Variance:	N

SHELL (Continued) **U003567068**

Spill And Overfill Prevention Variance:	N
Stage I Vapor Recovery:	Not reported
Stage 1 Installation Date:	Not reported

Self Certification Records Not Found for this Facility:

Click this hyperlink while viewing on your computer to access
1 additional TX UST: record(s) in the EDR Site Report.

---

6 **BUDGET RENT A CAR 5314** **UST** **U001257326**
899 NORTH LOOP W **N/A**
HOUSTON, TX 77008

UST:

Facility Id:	22925
Facility Type:	FLEET REFUELING
Facility Begin Date:	08/12/1986
Facility Status:	ACTIVE
Facility Exempt Status:	No
Records Off-Site:	No
UST Financial Assurance Required:	Yes
Number Of Active UST:	2
Site Location Description:	Not reported
Site Location (Nearest City/County/Zip):	HARRIS 77008
Site Location (TCEQ Region):	12
Contact Name/Title:	DENISE MAIS,AGENCY OPERATOR
Contact Organization Name:	BUDGET RENT A CAR 5314
Contact Mailing Address1:	Not reported
Contact Mailing Address2:	Not reported
Contact Mailing City/State/Zip:	Not reported
Contact Phone Number:	7138695171
Contact Fax Number:	Not reported
Contact Email Address:	Not reported
Facility Contact Address Deliverable:	Not reported
Application Received Date On Earliest Reg Form:	08/19/2016
Signature Date On Earliest Reg Form:	08/15/2016
Signature Name/Title On Earliest Reg Form:	ROBERT BOUTA,SR VP
Signature Role On Earliest Reg Form:	OWNER
Signature Company On Earliest Reg Form:	Not reported
Enforcement Action:	No
Facility Not Inspectable:	No

Facility Billing Contacts:

Princ Id:	561285142001297
AR Number:	9399
Contact Name/Title:	MICHAEL FEELEY/
Contact Organization Name:	BUDGET RENT A CAR SYSTEM INC
Contact Mailing Address (Delivery):	6 SYLVAN WAY
Contact Mailing Address (Internal Delivery):	Not reported
Contact Mailing City/State/Zip:	PARSIPPANY, NJ 07054 3826
Phone Number/Ext:	/
Contact Fax Number/Ext:	/
Contact EMail Address:	Not reported
Contact Address Deliverable:	Yes

Owner:

Princ Id:	561285142001297

BUDGET RENT A CAR 5314 (Continued) **U001257326**

Additional Id:	464755952002203
Facility Num/AI:	22925
Owner CN:	CN600259337
Owner Name:	BUDGET RENT A CAR SYSTEM INC
Owner Effective Begin Date:	12/01/2003
Owner Type:	CO
State Tax Id:	14215532467
Contact Role:	OWNCON
Contact Name/Title:	MICHAEL FEELEY/PROPERTIES
Contact Organization Name:	BUDGET RENT A CAR SYSTEM INC
Contact Mailing Address (Delivery):	6 SYLVAN WAY
Contact Mailing Address (Internal Delivery):	Not reported
Contact Mailing City/State/Zip:	PARSIPPANY, NJ 07054 3826
Contact Phone Number/Ext:	1 973 4963467/0
Contact Fax Number/Ext:	/
Contact Email Address:	Not reported

Operator:

Princ Id:	561285142001297
Additional Id:	464755952002203
Facility Num/AI:	22925
Operator CN:	CN600259337
Operator Name (Company Or Ind Last Name):	BUDGET RENT A CAR SYSTEM INC
Operator Name (Individual First/Middle):	Not reported
Operator Effective Begin Date:	12/01/2003
Operator Type:	CO
Contact Role:	OPRCON
Contact Name:	FEELEY
Contact Title:	PROPERTIES
Contact Organization Name:	BUDGET RENT A CAR SYSTEM INC
Contact Mailing Address (Delivery):	6 SYLVAN WAY
Contact Mailing Address (Internal Delivery):	DEPT 29-093-36
Contact Mailing City/State/Zip:	PARSIPPANY, NJ 07054 3826
Contact Phone Number/Ext:	1 973 4963467/0
Contact Fax Number/Ext:	/
Contact Email Address:	Not reported

Self Certification:

Cert Id:	224708
Facility Num/AI:	22925
Self-Certification Date:	08/02/2013
Signature Name/Title:	ROBERT BOUTA SR VP
Signature Type Role:	OWNER
Filing Status(Initial, Renewal, Amendment):	RENEWAL
Registration Self-Certification Flag:	Yes
Facility Fees Self-Certification Flag:	Yes
Financial Assurance Self-Certification Flag:	Yes
Technical Standards Self-Certification Flag:	Yes
Delivery Certificate Expiration Date:	09/30/2014
Reporting Method:	P
Tank Corrosion Protection Compliance:	Yes
Piping Corrosion Protection Compliance:	Yes
Compartment Release Detection Compliance:	Yes
Piping Release Detection Compliance:	Yes
Spill Prevention/Overfill Compliance:	Yes

BUDGET RENT A CAR 5314 (Continued) **U001257326**

Cert Id:	243590
Facility Num/AI:	22925
Self-Certification Date:	09/23/2014
Signature Name/Title:	ROBERT BOUTA SR VP
Signature Type Role:	OWNER
Filing Status(Initial, Renewal, Amendment):	RENEWAL
Registration Self-Certification Flag:	Yes
Facility Fees Self-Certification Flag:	Yes
Financial Assurance Self-Certification Flag:	Yes
Technical Standards Self-Certification Flag:	Yes
Delivery Certificate Expiration Date:	09/30/2015
Reporting Method:	P
Tank Corrosion Protection Compliance:	Yes
Piping Corrosion Protection Compliance:	Yes
Compartment Release Detection Compliance:	Yes
Piping Release Detection Compliance:	Yes
Spill Prevention/Overfill Compliance:	Yes

Cert Id:	260572
Facility Num/AI:	22925
Self-Certification Date:	09/29/2015
Signature Name/Title:	ROBERT BOUTA SEN VP
Signature Type Role:	OWNER
Filing Status(Initial, Renewal, Amendment):	RENEWAL
Registration Self-Certification Flag:	Yes
Facility Fees Self-Certification Flag:	Yes
Financial Assurance Self-Certification Flag:	Yes
Technical Standards Self-Certification Flag:	Yes
Delivery Certificate Expiration Date:	09/30/2016
Reporting Method:	P
Tank Corrosion Protection Compliance:	Yes
Piping Corrosion Protection Compliance:	Yes
Compartment Release Detection Compliance:	Yes
Piping Release Detection Compliance:	Yes
Spill Prevention/Overfill Compliance:	Yes

Cert Id:	274888
Facility Num/AI:	22925
Self-Certification Date:	08/15/2016
Signature Name/Title:	ROBERT BOUTA SR VP
Signature Type Role:	OWNER
Filing Status(Initial, Renewal, Amendment):	RENEWAL
Registration Self-Certification Flag:	Yes
Facility Fees Self-Certification Flag:	Yes
Financial Assurance Self-Certification Flag:	Yes
Technical Standards Self-Certification Flag:	Yes
Delivery Certificate Expiration Date:	09/30/2017
Reporting Method:	P
Tank Corrosion Protection Compliance:	Yes
Piping Corrosion Protection Compliance:	Yes
Compartment Release Detection Compliance:	Yes
Piping Release Detection Compliance:	Yes
Spill Prevention/Overfill Compliance:	Yes

Cert Id:	55745
Facility Num/AI:	22925
Self-Certification Date:	04/27/2001

BUDGET RENT A CAR 5314 (Continued) **U001257326**

Signature Name/Title:	JANE KEITH
Signature Type Role:	LEGAL AUTH REP OWNER
Filing Status(Initial, Renewal, Amendment):	INITIAL
Registration Self-Certification Flag:	Yes
Facility Fees Self-Certification Flag:	Yes
Financial Assurance Self-Certification Flag:	Yes
Technical Standards Self-Certification Flag:	Yes
Delivery Certificate Expiration Date:	09/30/2002
Reporting Method:	Not reported
Tank Corrosion Protection Compliance:	Not reported
Piping Corrosion Protection Compliance:	Not reported
Compartment Release Detection Compliance:	Not reported
Piping Release Detection Compliance:	Not reported
Spill Prevention/Overfill Compliance:	Not reported

Cert Id:	55746
Facility Num/AI:	22925
Self-Certification Date:	07/18/2002
Signature Name/Title:	EMILY J DAIGNEAU
Signature Type Role:	LEGAL AUTH REP OWNER
Filing Status(Initial, Renewal, Amendment):	RENEWAL
Registration Self-Certification Flag:	Yes
Facility Fees Self-Certification Flag:	Yes
Financial Assurance Self-Certification Flag:	Yes
Technical Standards Self-Certification Flag:	Yes
Delivery Certificate Expiration Date:	09/30/2003
Reporting Method:	Not reported
Tank Corrosion Protection Compliance:	Not reported
Piping Corrosion Protection Compliance:	Not reported
Compartment Release Detection Compliance:	Not reported
Piping Release Detection Compliance:	Not reported
Spill Prevention/Overfill Compliance:	Not reported

Cert Id:	55747
Facility Num/AI:	22925
Self-Certification Date:	07/01/2003
Signature Name/Title:	EMILY DAIGNEAU PROGRAM MANAGER
Signature Type Role:	LEGAL AUTH REP OWNER
Filing Status(Initial, Renewal, Amendment):	INITIAL
Registration Self-Certification Flag:	Yes
Facility Fees Self-Certification Flag:	Yes
Financial Assurance Self-Certification Flag:	Yes
Technical Standards Self-Certification Flag:	Yes
Delivery Certificate Expiration Date:	10/31/2003
Reporting Method:	Not reported
Tank Corrosion Protection Compliance:	Not reported
Piping Corrosion Protection Compliance:	Not reported
Compartment Release Detection Compliance:	Not reported
Piping Release Detection Compliance:	Not reported
Spill Prevention/Overfill Compliance:	Not reported

Cert Id:	55748
Facility Num/AI:	22925
Self-Certification Date:	07/02/2003
Signature Name/Title:	EMILY DAIGNEAU PROGRAM MANAGER
Signature Type Role:	LEGAL AUTH REP OWNER
Filing Status(Initial, Renewal, Amendment):	RENEWAL

BUDGET RENT A CAR 5314 (Continued) **U001257326**

Registration Self-Certification Flag:	Yes
Facility Fees Self-Certification Flag:	Yes
Financial Assurance Self-Certification Flag:	Yes
Technical Standards Self-Certification Flag:	Yes
Delivery Certificate Expiration Date:	10/31/2004
Reporting Method:	Not reported
Tank Corrosion Protection Compliance:	Not reported
Piping Corrosion Protection Compliance:	Not reported
Compartment Release Detection Compliance:	Not reported
Piping Release Detection Compliance:	Not reported
Spill Prevention/Overfill Compliance:	Not reported
Cert Id:	55749
Facility Num/AI:	22925
Self-Certification Date:	08/31/2004
Signature Name/Title:	ROBERT BOUTA SEN VP
Signature Type Role:	OWNER
Filing Status(Initial, Renewal, Amendment):	RENEWAL
Registration Self-Certification Flag:	Yes
Facility Fees Self-Certification Flag:	Yes
Financial Assurance Self-Certification Flag:	Yes
Technical Standards Self-Certification Flag:	Yes
Delivery Certificate Expiration Date:	09/30/2005
Reporting Method:	Not reported
Tank Corrosion Protection Compliance:	Not reported
Piping Corrosion Protection Compliance:	Not reported
Compartment Release Detection Compliance:	Not reported
Piping Release Detection Compliance:	Not reported
Spill Prevention/Overfill Compliance:	Not reported
Cert Id:	55750
Facility Num/AI:	22925
Self-Certification Date:	08/05/2005
Signature Name/Title:	ROBERT BOVTA SR VP
Signature Type Role:	OWNER
Filing Status(Initial, Renewal, Amendment):	RENEWAL
Registration Self-Certification Flag:	Yes
Facility Fees Self-Certification Flag:	Yes
Financial Assurance Self-Certification Flag:	Yes
Technical Standards Self-Certification Flag:	Yes
Delivery Certificate Expiration Date:	09/30/2006
Reporting Method:	Not reported
Tank Corrosion Protection Compliance:	Not reported
Piping Corrosion Protection Compliance:	Not reported
Compartment Release Detection Compliance:	Not reported
Piping Release Detection Compliance:	Not reported
Spill Prevention/Overfill Compliance:	Not reported
Cert Id:	55751
Facility Num/AI:	22925
Self-Certification Date:	08/16/2006
Signature Name/Title:	ROBERT BOUTA SENIOR VP
Signature Type Role:	OWNER
Filing Status(Initial, Renewal, Amendment):	RENEWAL
Registration Self-Certification Flag:	Yes
Facility Fees Self-Certification Flag:	Yes
Financial Assurance Self-Certification Flag:	Yes

BUDGET RENT A CAR 5314 (Continued) **U001257326**

Technical Standards Self-Certification Flag:	Yes
Delivery Certificate Expiration Date:	09/30/2007
Reporting Method:	Not reported
Tank Corrosion Protection Compliance:	Not reported
Piping Corrosion Protection Compliance:	Not reported
Compartment Release Detection Compliance:	Not reported
Piping Release Detection Compliance:	Not reported
Spill Prevention/Overfill Compliance:	Not reported
Cert Id:	55752
Facility Num/AI:	22925
Self-Certification Date:	09/12/2007
Signature Name/Title:	ROBERT BOUTA SR VP
Signature Type Role:	OWNER
Filing Status(Initial, Renewal, Amendment):	RENEWAL
Registration Self-Certification Flag:	Yes
Facility Fees Self-Certification Flag:	Yes
Financial Assurance Self-Certification Flag:	Yes
Technical Standards Self-Certification Flag:	Yes
Delivery Certificate Expiration Date:	09/30/2008
Reporting Method:	Not reported
Tank Corrosion Protection Compliance:	Not reported
Piping Corrosion Protection Compliance:	Not reported
Compartment Release Detection Compliance:	Not reported
Piping Release Detection Compliance:	Not reported
Spill Prevention/Overfill Compliance:	Not reported
Cert Id:	55753
Facility Num/AI:	22925
Self-Certification Date:	08/06/2008
Signature Name/Title:	ROBERT BOUTA SR VP
Signature Type Role:	OWNER
Filing Status(Initial, Renewal, Amendment):	RENEWAL
Registration Self-Certification Flag:	Yes
Facility Fees Self-Certification Flag:	Yes
Financial Assurance Self-Certification Flag:	Yes
Technical Standards Self-Certification Flag:	Yes
Delivery Certificate Expiration Date:	09/30/2009
Reporting Method:	Not reported
Tank Corrosion Protection Compliance:	Not reported
Piping Corrosion Protection Compliance:	Not reported
Compartment Release Detection Compliance:	Not reported
Piping Release Detection Compliance:	Not reported
Spill Prevention/Overfill Compliance:	Not reported
Cert Id:	55754
Facility Num/AI:	22925
Self-Certification Date:	08/27/2009
Signature Name/Title:	ROBERT BOUTA SR VP
Signature Type Role:	OWNER
Filing Status(Initial, Renewal, Amendment):	RENEWAL
Registration Self-Certification Flag:	Yes
Facility Fees Self-Certification Flag:	Yes
Financial Assurance Self-Certification Flag:	Yes
Technical Standards Self-Certification Flag:	Yes
Delivery Certificate Expiration Date:	09/30/2010
Reporting Method:	Not reported

BUDGET RENT A CAR 5314 (Continued) **U001257326**

Tank Corrosion Protection Compliance:	Not reported
Piping Corrosion Protection Compliance:	Not reported
Compartment Release Detection Compliance:	Not reported
Piping Release Detection Compliance:	Not reported
Spill Prevention/Overfill Compliance:	Not reported
Cert Id:	55755
Facility Num/AI:	22925
Self-Certification Date:	07/26/2010
Signature Name/Title:	ROBERT BOUTA SR VP
Signature Type Role:	OWNER
Filing Status(Initial, Renewal, Amendment):	RENEWAL
Registration Self-Certification Flag:	Yes
Facility Fees Self-Certification Flag:	Yes
Financial Assurance Self-Certification Flag:	Yes
Technical Standards Self-Certification Flag:	Yes
Delivery Certificate Expiration Date:	09/30/2011
Reporting Method:	Not reported
Tank Corrosion Protection Compliance:	Not reported
Piping Corrosion Protection Compliance:	Not reported
Compartment Release Detection Compliance:	Not reported
Piping Release Detection Compliance:	Not reported
Spill Prevention/Overfill Compliance:	Not reported
Cert Id:	55756
Facility Num/AI:	22925
Self-Certification Date:	07/27/2011
Signature Name/Title:	ROBERT BOUTA SR VP
Signature Type Role:	OWNER
Filing Status(Initial, Renewal, Amendment):	RENEWAL
Registration Self-Certification Flag:	Yes
Facility Fees Self-Certification Flag:	Yes
Financial Assurance Self-Certification Flag:	Yes
Technical Standards Self-Certification Flag:	Yes
Delivery Certificate Expiration Date:	09/30/2012
Reporting Method:	Not reported
Tank Corrosion Protection Compliance:	Not reported
Piping Corrosion Protection Compliance:	Not reported
Compartment Release Detection Compliance:	Not reported
Piping Release Detection Compliance:	Not reported
Spill Prevention/Overfill Compliance:	Not reported
Cert Id:	55757
Facility Num/AI:	22925
Self-Certification Date:	09/13/2012
Signature Name/Title:	ROBERT BOUTA SR VP
Signature Type Role:	OWNER
Filing Status(Initial, Renewal, Amendment):	RENEWAL
Registration Self-Certification Flag:	Yes
Facility Fees Self-Certification Flag:	Yes
Financial Assurance Self-Certification Flag:	Yes
Technical Standards Self-Certification Flag:	Yes
Delivery Certificate Expiration Date:	09/30/2013
Reporting Method:	Not reported
Tank Corrosion Protection Compliance:	Not reported
Piping Corrosion Protection Compliance:	Not reported
Compartment Release Detection Compliance:	Not reported

BUDGET RENT A CAR 5314 (Continued) **U001257326**

Piping Release Detection Compliance:	Not reported
Spill Prevention/Overfill Compliance:	Not reported

Contractor, Consultant and Installer:

Cont/Cons/Installer Id:	28126
Ust Id:	182907
Noc Id:	Not reported
Facility Num/Ai:	22925
Type Of Contact:	CONTRACTOR
Contractor Crp Number Or Installer Ilp Number:	Not reported
Company Name:	The Favor Company
Representative Name:	Not reported
Mailing Address (Delivery):	Not reported
Mailing Address (Internal Delivery):	Not reported
Mailing Address (City Name):	Not reported
Mailing Address (State Code):	Not reported
Mailing Address (Five Digit Zip Code):	Not reported
Mailing Address (Foreign Postal Code):	Not reported
Mailing Address (Country Code):	Not reported
Phone Number (Country Code):	Not reported
Phone Number (Area Code):	Not reported
Phone Number:	Not reported
Phone Number (Extension):	Not reported
Fax Number (Country Code):	Not reported
Fax Number (Area Code):	Not reported
Fax Number:	Not reported
Email Address:	Not reported

Cont/Cons/Installer Id:	28125
Ust Id:	182906
Noc Id:	Not reported
Facility Num/Ai:	22925
Type Of Contact:	CONTRACTOR
Contractor Crp Number Or Installer Ilp Number:	Not reported
Company Name:	The Favor Company
Representative Name:	Not reported
Mailing Address (Delivery):	Not reported
Mailing Address (Internal Delivery):	Not reported
Mailing Address (City Name):	Not reported
Mailing Address (State Code):	Not reported
Mailing Address (Five Digit Zip Code):	Not reported
Mailing Address (Foreign Postal Code):	Not reported
Mailing Address (Country Code):	Not reported
Phone Number (Country Code):	Not reported
Phone Number (Area Code):	Not reported
Phone Number:	Not reported
Phone Number (Extension):	Not reported
Fax Number (Country Code):	Not reported
Fax Number (Area Code):	Not reported
Fax Number:	Not reported
Email Address:	Not reported

Cont/Cons/Installer Id:	43291
Ust Id:	182906
Noc Id:	Not reported
Facility Num/Ai:	22925
Type Of Contact:	INSTALLER

BUDGET RENT A CAR 5314 (Continued) **U001257326**

Contractor Crp Number Or Installer Ilp Number:	ILP000163
Company Name:	Not reported
Representative Name:	JOSE MONTOYA
Mailing Address (Delivery):	Not reported
Mailing Address (Internal Delivery):	Not reported
Mailing Address (City Name):	Not reported
Mailing Address (State Code):	Not reported
Mailing Address (Five Digit Zip Code):	Not reported
Mailing Address (Foreign Postal Code):	Not reported
Mailing Address (Country Code):	Not reported
Phone Number (Country Code):	Not reported
Phone Number (Area Code):	Not reported
Phone Number:	Not reported
Phone Number (Extension):	Not reported
Fax Number (Country Code):	Not reported
Fax Number (Area Code):	Not reported
Fax Number:	Not reported
Email Address:	Not reported

Cont/Cons/Installer Id:	43292
Ust Id:	182907
Noc Id:	Not reported
Facility Num/Ai:	22925
Type Of Contact:	INSTALLER
Contractor Crp Number Or Installer Ilp Number:	ILP000163
Company Name:	Not reported
Representative Name:	JOSE MONTOYA
Mailing Address (Delivery):	Not reported
Mailing Address (Internal Delivery):	Not reported
Mailing Address (City Name):	Not reported
Mailing Address (State Code):	Not reported
Mailing Address (Five Digit Zip Code):	Not reported
Mailing Address (Foreign Postal Code):	Not reported
Mailing Address (Country Code):	Not reported
Phone Number (Country Code):	Not reported
Phone Number (Area Code):	Not reported
Phone Number:	Not reported
Phone Number (Extension):	Not reported
Fax Number (Country Code):	Not reported
Fax Number (Area Code):	Not reported
Fax Number:	Not reported
Email Address:	Not reported

Tanks:

UST Id:	182907
Facility Num/AI:	22925
Tank Id:	1
Number Of Compartments:	1
Tank Installation Date:	01/01/1997
Tank Registration Date:	03/12/1997
Tank Capacity (In Gallons):	12000
Tank Status (Current):	IN USE
Tank Status Date:	01/01/1997
Empty:	N
Tank Regulatory Status:	FULLY REGULATED
Tank Int Prot (Internal Tank Lining Date):	Not reported
Tank Design (Single Wall):	N

BUDGET RENT A CAR 5314 (Continued) **U001257326**

Tank Design (Double Wall):	Y
Piping Design (Single Wall):	N
Piping Design (Double Wall):	Y
Tank Ext Cont(Fac-Built Nonmetallic Jacket):	N
Tank Ext Cont(Syn Tank-Pit/Piping-Trench Liner):	N
Tank Ext Cont(Tank Vault/Rigid Trench Liner):	N
Piping Ext Cont(Fac-Built Nonmetallic Jacket):	N
Piping Ext Cont(Syn Tank-Pit/Piping-Trench Liner):	N
Piping Ext Cont(Tank Vault/Rigid Trench Liner):	N
Type Of Piping(P=Pressurized,S=Suction,G=Gravity):	P
Tank Material (Steel):	N
Tank Material(Frp(Fiberglass-Reinforced Plastic):	Y
Tank Mat(Composite (Steel W/Ext Frp Cladding)):	N
Tank Mat(Concrete):	N
Tank Mat(Jacketed (Steel W/Ext Nonmetallic Jck)):	N
Tank Mat(Coated(Steel W/ExtPolyurethane Cladding)):	N
Piping Material (Steel):	N
Piping Mat(Frp(Fiberglass Reinforced Plastic):	Y
Piping Mat(Concrete):	N
Piping Mat(Jacketed(Steel W/Ext Nonmetallic Jacket)):	N
Piping Mat(Nonmetallic Flex Piping):	N
PipingConnect/Valves(Shear/Impact Valves(Under Disp)):	N
Piping Connect/Valves(Steel Swing-Joints(End Of Piping)):	N
Piping Connect/Valves (Flex Connectors(Ends Of Piping)):	N
Tank Corr Prot Meth(TCPM)(Cathodic-Field Installation):	N
TCPM (ExtDielectricCoat/Laminate/Tape/Wrap):	N
TCPM(Cathodic Prot-FacInstallation):	N
TCPM(Composite Tank(Steel W/Frp Ext Laminate):	N
TCPMeth(Coated Tank(Steel W/ExtPolyurethaneLaminate):	N
TCPM(FRP Tank Or Piping(Noncorrodible)):	Y
TCPM(Ext Nonmetallic Jacket):	N
TCPMeth(Unnecessary Per Corrosion Prot Spec):	N
Piping Corr Prot Meth:	N
Piping Corr Prot Method(PCPM) (Cathodic Factory Install):	N
PCPM(Cathodic Prot-Field Install):	N
PCPMethod (FRP Tank Or Piping(Noncorrodible):	Y
PCPM(Nonmetallic FlexPiping (Noncorrodible)):	N
PCPMeth(Isolated Open Area/2nd Containment):	N
PCPM (Dual Protected):	N
PCPM(Unnec Per Corrosion Prot Specialist):	N
Tank Corr Prot Compliance Flag:	Y
Piping Corr Prot Compliance Flag:	Y
Tank Corrosion Prot Variance (:	N
Piping Corrosion Prot Variance:	N
Temp Out Of Service Compliance:	N
Technical Compliance Flag:	N
Tank Tested Flag:	Y
Installation Signature Date:	02/28/1997

Compartment Records:

Tank Id:	1
UST Comprt Id:	54781
UST Id:	182907
Facility Num/Ai:	22925
Compartment Id:	A
Capacity (In Gallons):	12000
Substance Stored1:	GASOLINE
Substance Stored2:	Not reported

BUDGET RENT A CAR 5314 (Continued) **U001257326**

Substance Stored3:	Not reported
CompartmentReleaseDetectionMethod(Vapor):	N
CRDM(GW Monitoring):	N
CRDM(Monitoring Of Secondary Cont Barrier):	N
CRDM(Auto Tank Gauge Test/Inv Control):	N
CRDM(Interstitial Monitoring SecWall/Jacket):	Y
CRDM(Wkly Manual Gauging(Tanks<=1000 G):	N
CRDM(Mthly Tank Gauging(Emer Gen Tanks):	N
CRDM(Sir (Stat Inv Reconciliation)/Inv Control):	N
PipingReleaseDetectionMethod(PRDM)(Vapor):	N
PRDM(Groundwater Monitoring):	N
PRDM(Monitoring Sec Containment Barrier):	N
PRDM(InterstitialMonitoring w/in SecWall/Jacket):	N
PRDM(Mthly Piping Tightness Test)@.2Gph:	Y
PRDM(AnnualPipingTightTest/ElecMon@.1Gph:	N
PRDM(TriennialTightTest(Suction/GravityPiping):	N
PRDM AutoLineLeakDet(3.0 Gph PressPiping):	Y
PRDM(Sir(StatInv Recon)/Inv Control)):	N
PRDM(Exempt System Suction:	N
Spill Overfill Prevention Equip(SOPE):	Y
SOPE(Spill Cont/Bucket/Sump):	Y
SOPE(DelShut-Off Valve)):	Y
SOPE(FlowRestrictorValue:	Y
SOPE(Alarm (Set@<=90%) W/3a Or 3b:	Y
SOPE(N/A Deliveries To Tank<=25G):	N
Compartment Release Det Compliance Flag:	Y
Piping Release Detection Compliance Flag):	Y
Spill/OverfillPreventionCompliance Flag:	Y
Compartment Release Detection Variance:	N
Piping Release Detection Variance:	N
Spill And Overfill Prevention Variance:	N
Stage I Vapor Recovery:	TWO POINT SYSTEM
Stage 1 Installation Date:	01/01/1996

More Self Certification:

Facility Num/AI:	182907
Self Cert comprt id:	22925
Self Cert Id:	274888
UST Comprt Id:	792320
Ust Id:	54781
Tank Id:	1
Compartment Id (A, B, C, Etc.):	A
Facility Num/AI:	182907
Self Cert comprt id:	22925
Self Cert Id:	55757
UST Comprt Id:	168877
Ust Id:	54781
Tank Id:	1
Compartment Id (A, B, C, Etc.):	A
Facility Num/AI:	182907
Self Cert comprt id:	22925
Self Cert Id:	55756
UST Comprt Id:	168878
Ust Id:	54781
Tank Id:	1

BUDGET RENT A CAR 5314 (Continued) **U001257326**

Compartment Id (A, B, C, Etc.):	A
Facility Num/AI:	182907
Self Cert comprt id:	22925
Self Cert Id:	55755
UST Comprt Id:	168879
Ust Id:	54781
Tank Id:	1
Compartment Id (A, B, C, Etc.):	A
Facility Num/AI:	182907
Self Cert comprt id:	22925
Self Cert Id:	55754
UST Comprt Id:	168880
Ust Id:	54781
Tank Id:	1
Compartment Id (A, B, C, Etc.):	A
Facility Num/AI:	182907
Self Cert comprt id:	22925
Self Cert Id:	55753
UST Comprt Id:	168881
Ust Id:	54781
Tank Id:	1
Compartment Id (A, B, C, Etc.):	A
Facility Num/AI:	182907
Self Cert comprt id:	22925
Self Cert Id:	55752
UST Comprt Id:	168882
Ust Id:	54781
Tank Id:	1
Compartment Id (A, B, C, Etc.):	A
Facility Num/AI:	182907
Self Cert comprt id:	22925
Self Cert Id:	55751
UST Comprt Id:	168883
Ust Id:	54781
Tank Id:	1
Compartment Id (A, B, C, Etc.):	A
Facility Num/AI:	182907
Self Cert comprt id:	22925
Self Cert Id:	55750
UST Comprt Id:	168884
Ust Id:	54781
Tank Id:	1
Compartment Id (A, B, C, Etc.):	A
Facility Num/AI:	182907
Self Cert comprt id:	22925
Self Cert Id:	55749
UST Comprt Id:	168885
Ust Id:	54781
Tank Id:	1
Compartment Id (A, B, C, Etc.):	A

BUDGET RENT A CAR 5314 (Continued) **U001257326**

Facility Num/AI:	182907
Self Cert comprt id:	22925
Self Cert Id:	55748
UST Comprt Id:	168889
Ust Id:	54781
Tank Id:	1
Compartment Id (A, B, C, Etc.):	A
Facility Num/AI:	182907
Self Cert comprt id:	22925
Self Cert Id:	55747
UST Comprt Id:	168888
Ust Id:	54781
Tank Id:	1
Compartment Id (A, B, C, Etc.):	A
Facility Num/AI:	182907
Self Cert comprt id:	22925
Self Cert Id:	55746
UST Comprt Id:	168887
Ust Id:	54781
Tank Id:	1
Compartment Id (A, B, C, Etc.):	A
Facility Num/AI:	182907
Self Cert comprt id:	22925
Self Cert Id:	55745
UST Comprt Id:	168886
Ust Id:	54781
Tank Id:	1
Compartment Id (A, B, C, Etc.):	A
Facility Num/AI:	182907
Self Cert comprt id:	22925
Self Cert Id:	260572
UST Comprt Id:	750030
Ust Id:	54781
Tank Id:	1
Compartment Id (A, B, C, Etc.):	A
Facility Num/AI:	182907
Self Cert comprt id:	22925
Self Cert Id:	243590
UST Comprt Id:	699935
Ust Id:	54781
Tank Id:	1
Compartment Id (A, B, C, Etc.):	A
Facility Num/AI:	182907
Self Cert comprt id:	22925
Self Cert Id:	224708
UST Comprt Id:	644607
Ust Id:	54781
Tank Id:	1
Compartment Id (A, B, C, Etc.):	A

BUDGET RENT A CAR 5314 (Continued) **U001257326**

UST Id:	58531
Facility Num/AI:	22925
Tank Id:	1A
Number Of Compartments:	1
Tank Installation Date:	01/01/1980
Tank Registration Date:	08/12/1986
Tank Capacity (In Gallons):	10000
Tank Status (Current):	REMOVED FROM GROUND
Tank Status Date:	01/06/1997
Empty:	N
Tank Regulatory Status:	FULLY REGULATED
Tank Int Prot (Internal Tank Lining Date):	Not reported
Tank Design (Single Wall):	N
Tank Design (Double Wall):	N
Piping Design (Single Wall):	N
Piping Design (Double Wall):	N
Tank Ext Cont(Fac-Built Nonmetallic Jacket):	N
Tank Ext Cont(Syn Tank-Pit/Piping-Trench Liner):	N
Tank Ext Cont(Tank Vault/Rigid Trench Liner):	N
Piping Ext Cont(Fac-Built Nonmetallic Jacket):	N
Piping Ext Cont(Syn Tank-Pit/Piping-Trench Liner):	N
Piping Ext Cont(Tank Vault/Rigid Trench Liner):	N
Type Of Piping(P=Pressurized,S=Suction,G=Gravity):	Not reported
Tank Material (Steel):	Y
Tank Material(Frp(Fiberglass-Reinforced Plastic):	N
Tank Mat(Composite (Steel W/Ext Frp Cladding)):	N
Tank Mat(Concrete):	N
Tank Mat(Jacketed (Steel W/Ext Nonmetallic Jck)):	N
Tank Mat(Coated(Steel W/ExtPolyurethane Cladding)):	N
Piping Material (Steel):	Y
Piping Mat(Frp(Fiberglass Reinforced Plastic):	N
Piping Mat(Concrete):	N
Piping Mat(Jacketed(Steel W/Ext Nonmetallic Jacket)):	N
Piping Mat(Nonmetallic Flex Piping):	N
PipingConnect/Valves(Shear/Impact Valves(Under Disp)):	N
Piping Connect/Valves(Steel Swing-Joints(End Of Piping)):	N
Piping Connect/Valves (Flex Connectors(Ends Of Piping)):	N
Tank Corr Prot Meth(TCPM)(Cathodic-Field Installation):	N
TCPM (ExtDielectricCoat/Laminate/Tape/Wrap):	N
TCPM(Cathodic Prot-FacInstallation):	N
TCPM(Composite Tank(Steel W/Frp Ext Laminate):	N
TCPMeth(Coated Tank(Steel W/ExtPolyurethaneLaminate):	N
TCPM(FRP Tank Or Piping(Noncorrodible)):	N
TCPM(Ext Nonmetallic Jacket):	N
TCPMeth(Unnecessary Per Corrosion Prot Spec):	N
Piping Corr Prot Meth:	N
Piping Corr Prot Method(PCPM) (Cathodic Factory Install):	N
PCPM(Cathodic Prot-Field Install):	N
PCPMethod (FRP Tank Or Piping(Noncorrodible):	N
PCPM(Nonmetallic FlexPiping (Noncorrodible)):	N
PCPMeth(Isolated Open Area/2nd Containment):	N
PCPM (Dual Protected):	N
PCPM(Unnec Per Corrosion Prot Specialist):	N
Tank Corr Prot Compliance Flag:	N
Piping Corr Prot Compliance Flag:	N
Tank Corrosion Prot Variance (:	N
Piping Corrosion Prot Variance:	N

BUDGET RENT A CAR 5314 (Continued) **U001257326**

Temp Out Of Service Compliance:	N
Technical Compliance Flag:	N
Tank Tested Flag:	N
Installation Signature Date:	10/26/1990

Compartment Records:

Tank Id:	1A
UST Comprt Id:	54773
UST Id:	58531
Facility Num/Ai:	22925
Compartment Id:	A
Capacity (In Gallons):	10000
Substance Stored1:	DIESEL
Substance Stored2:	Not reported
Substance Stored3:	Not reported
CompartmentReleaseDetectionMethod(Vapor):	N
CRDM(GW Monitoring):	N
CRDM(Monitoring Of Secondary Cont Barrier):	N
CRDM(Auto Tank Gauge Test/Inv Control):	N
CRDM(Interstitial Monitoring SecWall/Jacket):	N
CRDM(Wkly Manual Gauging(Tanks<=1000 G):	N
CRDM(Mthly Tank Gauging(Emer Gen Tanks):	N
CRDM(Sir (Stat Inv Reconciliation)/Inv Control):	N
PipingReleaseDetectionMethod(PRDM)(Vapor):	N
PRDM(Groundwater Monitoring):	N
PRDM(Monitoring Sec Containment Barrier):	N
PRDM(InterstitialMonitoring w/in SecWall/Jacket):	N
PRDM(Mthly Piping Tightness Test)@.2Gph:	N
PRDM(AnnualPipingTightTest/ElecMon@.1Gph:	N
PRDM(TriennialTightTest(Suction/GravityPiping):	N
PRDM AutoLineLeakDet(3.0 Gph PressPiping):	N
PRDM(Sir(StatInv Recon)/Inv Control)):	N
PRDM(Exempt System Suction:	N
Spill Overfill Prevention Equip(SOPE):	N
SOPE(Spill Cont/Bucket/Sump):	N
SOPE(DelShut-Off Valve)):	N
SOPE(FlowRestrictorValue:	N
SOPE(Alarm (Set@<=90%) W/3a Or 3b:	N
SOPE(N/A Deliveries To Tank<=25G):	N
Compartment Release Det Compliance Flag:	N
Piping Release Detection Compliance Flag):	N
Spill/OverfillPreventionCompliance Flag:	N
Compartment Release Detection Variance:	N
Piping Release Detection Variance:	N
Spill And Overfill Prevention Variance:	N
Stage I Vapor Recovery:	Not reported
Stage 1 Installation Date:	Not reported

Self Certification Records Not Found for this Facility:

UST Id:	182906
Facility Num/AI:	22925
Tank Id:	2
Number Of Compartments:	1
Tank Installation Date:	01/01/1997
Tank Registration Date:	03/12/1997
Tank Capacity (In Gallons):	12000

BUDGET RENT A CAR 5314 (Continued) **U001257326**

Tank Status (Current):	IN USE
Tank Status Date:	01/01/1997
Empty:	N
Tank Regulatory Status:	FULLY REGULATED
Tank Int Prot (Internal Tank Lining Date):	Not reported
Tank Design (Single Wall):	N
Tank Design (Double Wall):	Y
Piping Design (Single Wall):	N
Piping Design (Double Wall):	Y
Tank Ext Cont(Fac-Built Nonmetallic Jacket):	N
Tank Ext Cont(Syn Tank-Pit/Piping-Trench Liner):	N
Tank Ext Cont(Tank Vault/Rigid Trench Liner):	N
Piping Ext Cont(Fac-Built Nonmetallic Jacket):	N
Piping Ext Cont(Syn Tank-Pit/Piping-Trench Liner):	N
Piping Ext Cont(Tank Vault/Rigid Trench Liner):	N
Type Of Piping(P=Pressurized,S=Suction,G=Gravity):	P
Tank Material (Steel):	N
Tank Material(Frp(Fiberglass-Reinforced Plastic):	Y
Tank Mat(Composite (Steel W/Ext Frp Cladding)):	N
Tank Mat(Concrete):	N
Tank Mat(Jacketed (Steel W/Ext Nonmetallic Jck)):	N
Tank Mat(Coated(Steel W/ExtPolyurethane Cladding)):	N
Piping Material (Steel):	N
Piping Mat(Frp(Fiberglass Reinforced Plastic):	Y
Piping Mat(Concrete):	N
Piping Mat(Jacketed(Steel W/Ext Nonmetallic Jacket)):	N
Piping Mat(Nonmetallic Flex Piping):	N
PipingConnect/Valves(Shear/Impact Valves(Under Disp)):	N
Piping Connect/Valves(Steel Swing-Joints(End Of Piping)):	N
Piping Connect/Valves (Flex Connectors(Ends Of Piping)):	N
Tank Corr Prot Meth(TCPM)(Cathodic-Field Installation):	N
TCPM (ExtDielectricCoat/Laminate/Tape/Wrap):	N
TCPM(Cathodic Prot-FacInstallation):	N
TCPM(Composite Tank(Steel W/Frp Ext Laminate):	N
TCPMeth(Coated Tank(Steel W/ExtPolyurethaneLaminate):	N
TCPM(FRP Tank Or Piping(Noncorrodible)):	Y
TCPM(Ext Nonmetallic Jacket):	N
TCPMeth(Unnecessary Per Corrosion Prot Spec):	N
Piping Corr Prot Meth:	N
Piping Corr Prot Method(PCPM) (Cathodic Factory Install):	N
PCPM(Cathodic Prot-Field Install):	N
PCPMethod (FRP Tank Or Piping(Noncorrodible):	Y
PCPM(Nonmetallic FlexPiping (Noncorrodible)):	N
PCPMeth(Isolated Open Area/2nd Containment):	N
PCPM (Dual Protected):	N
PCPM(Unnec Per Corrosion Prot Specialist):	N
Tank Corr Prot Compliance Flag:	Y
Piping Corr Prot Compliance Flag:	Y
Tank Corrosion Prot Variance (:	N
Piping Corrosion Prot Variance:	N
Temp Out Of Service Compliance:	N
Technical Compliance Flag:	N
Tank Tested Flag:	Y
Installation Signature Date:	02/28/1997

Compartment Records:

Tank Id:	2
UST Comprt Id:	54780

BUDGET RENT A CAR 5314 (Continued) **U001257326**

UST Id:	182906
Facility Num/Ai:	22925
Compartment Id:	A
Capacity (In Gallons):	12000
Substance Stored1:	DIESEL
Substance Stored2:	Not reported
Substance Stored3:	Not reported
CompartmentReleaseDetectionMethod(Vapor):	N
CRDM(GW Monitoring):	N
CRDM(Monitoring Of Secondary Cont Barrier):	N
CRDM(Auto Tank Gauge Test/Inv Control):	N
CRDM(Interstitial Monitoring SecWall/Jacket):	Y
CRDM(Wkly Manual Gauging(Tanks<=1000 G):	N
CRDM(Mthly Tank Gauging(Emer Gen Tanks):	N
CRDM(Sir (Stat Inv Reconciliation)/Inv Control):	N
PipingReleaseDetectionMethod(PRDM)(Vapor):	N
PRDM(Groundwater Monitoring):	N
PRDM(Monitoring Sec Containment Barrier):	N
PRDM(InterstitialMonitoring w/in SecWall/Jacket):	N
PRDM(Mthly Piping Tightness Test)@.2Gph:	Y
PRDM(AnnualPipingTightTest/ElecMon@.1Gph:	N
PRDM(TriennialTightTest(Suction/GravityPiping):	N
PRDM AutoLineLeakDet(3.0 Gph PressPiping):	Y
PRDM(Sir(StatInv Recon)/Inv Control)):	N
PRDM(Exempt System Suction:	N
Spill Overfill Prevention Equip(SOPE):	Y
SOPE(Spill Cont/Bucket/Sump):	Y
SOPE(DelShut-Off Valve)):	Y
SOPE(FlowRestrictorValue:	Y
SOPE(Alarm (Set@<=90%) W/3a Or 3b:	Y
SOPE(N/A Deliveries To Tank<=25G):	N
Compartment Release Det Compliance Flag:	Y
Piping Release Detection Compliance Flag):	Y
Spill/OverfillPreventionCompliance Flag:	Y
Compartment Release Detection Variance:	N
Piping Release Detection Variance:	N
Spill And Overfill Prevention Variance:	N
Stage I Vapor Recovery:	TWO POINT SYSTEM
Stage 1 Installation Date:	01/01/1996

More Self Certification:

Facility Num/AI:	182906
Self Cert comprt id:	22925
Self Cert Id:	55756
UST Comprt Id:	168865
Ust Id:	54780
Tank Id:	2
Compartment Id (A, B, C, Etc.):	A

Facility Num/AI:	182906
Self Cert comprt id:	22925
Self Cert Id:	274888
UST Comprt Id:	792321
Ust Id:	54780
Tank Id:	2
Compartment Id (A, B, C, Etc.):	A

BUDGET RENT A CAR 5314 (Continued) **U001257326**

Facility Num/AI:	182906
Self Cert comprt id:	22925
Self Cert Id:	55752
UST Comprt Id:	168869
Ust Id:	54780
Tank Id:	2
Compartment Id (A, B, C, Etc.):	A
Facility Num/AI:	182906
Self Cert comprt id:	22925
Self Cert Id:	55747
UST Comprt Id:	168875
Ust Id:	54780
Tank Id:	2
Compartment Id (A, B, C, Etc.):	A
Facility Num/AI:	182906
Self Cert comprt id:	22925
Self Cert Id:	55754
UST Comprt Id:	168867
Ust Id:	54780
Tank Id:	2
Compartment Id (A, B, C, Etc.):	A
Facility Num/AI:	182906
Self Cert comprt id:	22925
Self Cert Id:	55746
UST Comprt Id:	168874
Ust Id:	54780
Tank Id:	2
Compartment Id (A, B, C, Etc.):	A
Facility Num/AI:	182906
Self Cert comprt id:	22925
Self Cert Id:	55751
UST Comprt Id:	168870
Ust Id:	54780
Tank Id:	2
Compartment Id (A, B, C, Etc.):	A
Facility Num/AI:	182906
Self Cert comprt id:	22925
Self Cert Id:	55745
UST Comprt Id:	168873
Ust Id:	54780
Tank Id:	2
Compartment Id (A, B, C, Etc.):	A
Facility Num/AI:	182906
Self Cert comprt id:	22925
Self Cert Id:	55755
UST Comprt Id:	168866
Ust Id:	54780
Tank Id:	2
Compartment Id (A, B, C, Etc.):	A
Facility Num/AI:	182906

BUDGET RENT A CAR 5314 (Continued) **U001257326**

Self Cert comprt id:	22925
Self Cert Id:	260572
UST Comprt Id:	750029
Ust Id:	54780
Tank Id:	2
Compartment Id (A, B, C, Etc.):	A
Facility Num/AI:	182906
Self Cert comprt id:	22925
Self Cert Id:	55750
UST Comprt Id:	168871
Ust Id:	54780
Tank Id:	2
Compartment Id (A, B, C, Etc.):	A
Facility Num/AI:	182906
Self Cert comprt id:	22925
Self Cert Id:	243590
UST Comprt Id:	699934
Ust Id:	54780
Tank Id:	2
Compartment Id (A, B, C, Etc.):	A
Facility Num/AI:	182906
Self Cert comprt id:	22925
Self Cert Id:	55753
UST Comprt Id:	168868
Ust Id:	54780
Tank Id:	2
Compartment Id (A, B, C, Etc.):	A
Facility Num/AI:	182906
Self Cert comprt id:	22925
Self Cert Id:	55749
UST Comprt Id:	168872
Ust Id:	54780
Tank Id:	2
Compartment Id (A, B, C, Etc.):	A
Facility Num/AI:	182906
Self Cert comprt id:	22925
Self Cert Id:	224708
UST Comprt Id:	644608
Ust Id:	54780
Tank Id:	2
Compartment Id (A, B, C, Etc.):	A
Facility Num/AI:	182906
Self Cert comprt id:	22925
Self Cert Id:	55757
UST Comprt Id:	168864
Ust Id:	54780
Tank Id:	2
Compartment Id (A, B, C, Etc.):	A
Facility Num/AI:	182906
Self Cert comprt id:	22925

BUDGET RENT A CAR 5314 (Continued) **U001257326**

Self Cert Id:	55748
UST Comprt Id:	168876
Ust Id:	54780
Tank Id:	2
Compartment Id (A, B, C, Etc.):	A

UST Id:	58530
Facility Num/AI:	22925
Tank Id:	2A
Number Of Compartments:	1
Tank Installation Date:	01/01/1980
Tank Registration Date:	08/12/1986
Tank Capacity (In Gallons):	10000
Tank Status (Current):	REMOVED FROM GROUND
Tank Status Date:	01/06/1997
Empty:	N
Tank Regulatory Status:	FULLY REGULATED
Tank Int Prot (Internal Tank Lining Date):	Not reported
Tank Design (Single Wall):	N
Tank Design (Double Wall):	N
Piping Design (Single Wall):	N
Piping Design (Double Wall):	N
Tank Ext Cont(Fac-Built Nonmetallic Jacket):	N
Tank Ext Cont(Syn Tank-Pit/Piping-Trench Liner):	N
Tank Ext Cont(Tank Vault/Rigid Trench Liner):	N
Piping Ext Cont(Fac-Built Nonmetallic Jacket):	N
Piping Ext Cont(Syn Tank-Pit/Piping-Trench Liner):	N
Piping Ext Cont(Tank Vault/Rigid Trench Liner):	N
Type Of Piping(P=Pressurized,S=Suction,G=Gravity):	Not reported
Tank Material (Steel):	Y
Tank Material(Frp(Fiberglass-Reinforced Plastic):	N
Tank Mat(Composite (Steel W/Ext Frp Cladding)):	N
Tank Mat(Concrete):	N
Tank Mat(Jacketed (Steel W/Ext Nonmetallic Jck)):	N
Tank Mat(Coated(Steel W/ExtPolyurethane Cladding)):	N
Piping Material (Steel):	Y
Piping Mat(Frp(Fiberglass Reinforced Plastic):	N
Piping Mat(Concrete):	N
Piping Mat(Jacketed(Steel W/Ext Nonmetallic Jacket)):	N
Piping Mat(Nonmetallic Flex Piping):	N
PipingConnect/Valves(Shear/Impact Valves(Under Disp)):	N
Piping Connect/Valves(Steel Swing-Joints(End Of Piping)):	N
Piping Connect/Valves (Flex Connectors(Ends Of Piping)):	N
Tank Corr Prot Meth(TCPM)(Cathodic-Field Installation):	N
TCPM (ExtDielectricCoat/Laminate/Tape/Wrap):	N
TCPM(Cathodic Prot-FacInstallation):	N
TCPM(Composite Tank(Steel W/Frp Ext Laminate):	N
TCPMeth(Coated Tank(Steel W/ExtPolyurethaneLaminate):	N
TCPM(FRP Tank Or Piping(Noncorrodible)):	N
TCPM(Ext Nonmetallic Jacket):	N
TCPMeth(Unnecessary Per Corrosion Prot Spec):	N
Piping Corr Prot Meth:	N
Piping Corr Prot Method(PCPM) (Cathodic Factory Install):	N
PCPM(Cathodic Prot-Field Install):	N
PCPMethod (FRP Tank Or Piping(Noncorrodible):	N
PCPM(Nonmetallic FlexPiping (Noncorrodible)):	N

BUDGET RENT A CAR 5314 (Continued) **U001257326**

PCPMeth(Isolated Open Area/2nd Containment):	N
PCPM (Dual Protected):	N
PCPM(Unnec Per Corrosion Prot Specialist):	N
Tank Corr Prot Compliance Flag:	N
Piping Corr Prot Compliance Flag:	N
Tank Corrosion Prot Variance (:	N
Piping Corrosion Prot Variance:	N
Temp Out Of Service Compliance:	N
Technical Compliance Flag:	N
Tank Tested Flag:	N
Installation Signature Date:	10/26/1990

Compartment Records:

Tank Id:	2A
UST Comprt Id:	54772
UST Id:	58530
Facility Num/Ai:	22925
Compartment Id:	A
Capacity (In Gallons):	10000
Substance Stored1:	GASOLINE
Substance Stored2:	Not reported
Substance Stored3:	Not reported
CompartmentReleaseDetectionMethod(Vapor):	N
CRDM(GW Monitoring):	N
CRDM(Monitoring Of Secondary Cont Barrier):	N
CRDM(Auto Tank Gauge Test/Inv Control):	N
CRDM(Interstitial Monitoring SecWall/Jacket):	N
CRDM(Wkly Manual Gauging(Tanks<=1000 G):	N
CRDM(Mthly Tank Gauging(Emer Gen Tanks):	N
CRDM(Sir (Stat Inv Reconciliation)/Inv Control):	N
PipingReleaseDetectionMethod(PRDM)(Vapor):	N
PRDM(Groundwater Monitoring):	N
PRDM(Monitoring Sec Containment Barrier):	N
PRDM(InterstitialMonitoring w/in SecWall/Jacket):	N
PRDM(Mthly Piping Tightness Test)@.2Gph:	N
PRDM(AnnualPipingTightTest/ElecMon@.1Gph:	N
PRDM(TriennialTightTest(Suction/GravityPiping):	N
PRDM AutoLineLeakDet(3.0 Gph PressPiping):	N
PRDM(Sir(StatInv Recon)/Inv Control)):	N
PRDM(Exempt System Suction:	N
Spill Overfill Prevention Equip(SOPE):	N
SOPE(Spill Cont/Bucket/Sump):	N
SOPE(DelShut-Off Valve)):	N
SOPE(FlowRestrictorValue:	N
SOPE(Alarm (Set@<=90%) W/3a Or 3b:	N
SOPE(N/A Deliveries To Tank<=25G):	N
Compartment Release Det Compliance Flag:	N
Piping Release Detection Compliance Flag):	N
Spill/OverfillPreventionCompliance Flag:	N
Compartment Release Detection Variance:	N
Piping Release Detection Variance:	N
Spill And Overfill Prevention Variance:	N
Stage I Vapor Recovery:	Not reported
Stage 1 Installation Date:	Not reported

Self Certification Records Not Found for this Facility:

BUDGET RENT A CAR 5314 (Continued) **U001257326**

UST Id:	58537
Facility Num/AI:	22925
Tank Id:	3
Number Of Compartments:	1
Tank Installation Date:	01/01/1980
Tank Registration Date:	08/12/1986
Tank Capacity (In Gallons):	10000
Tank Status (Current):	PERM FILLED IN PLACE
Tank Status Date:	01/17/1997
Empty:	N
Tank Regulatory Status:	FULLY REGULATED
Tank Int Prot (Internal Tank Lining Date):	Not reported
Tank Design (Single Wall):	N
Tank Design (Double Wall):	N
Piping Design (Single Wall):	N
Piping Design (Double Wall):	N
Tank Ext Cont(Fac-Built Nonmetallic Jacket):	N
Tank Ext Cont(Syn Tank-Pit/Piping-Trench Liner):	N
Tank Ext Cont(Tank Vault/Rigid Trench Liner):	N
Piping Ext Cont(Fac-Built Nonmetallic Jacket):	N
Piping Ext Cont(Syn Tank-Pit/Piping-Trench Liner):	N
Piping Ext Cont(Tank Vault/Rigid Trench Liner):	N
Type Of Piping(P=Pressurized,S=Suction,G=Gravity):	Not reported
Tank Material (Steel):	Y
Tank Material(Frp(Fiberglass-Reinforced Plastic):	N
Tank Mat(Composite (Steel W/Ext Frp Cladding)):	N
Tank Mat(Concrete):	N
Tank Mat(Jacketed (Steel W/Ext Nonmetallic Jck)):	N
Tank Mat(Coated(Steel W/ExtPolyurethane Cladding)):	N
Piping Material (Steel):	N
Piping Mat(Frp(Fiberglass Reinforced Plastic):	Y
Piping Mat(Concrete):	N
Piping Mat(Jacketed(Steel W/Ext Nonmetallic Jacket)):	N
Piping Mat(Nonmetallic Flex Piping):	N
PipingConnect/Valves(Shear/Impact Valves(Under Disp)):	N
Piping Connect/Valves(Steel Swing-Joints(End Of Piping)):	N
Piping Connect/Valves (Flex Connectors(Ends Of Piping)):	N
Tank Corr Prot Meth(TCPM)(Cathodic-Field Installation):	N
TCPM (ExtDielectricCoat/Laminate/Tape/Wrap):	N
TCPM(Cathodic Prot-FacInstallation):	N
TCPM(Composite Tank(Steel W/Frp Ext Laminate):	N
TCPMeth(Coated Tank(Steel W/ExtPolyurethaneLaminate):	N
TCPM(FRP Tank Or Piping(Noncorrodible)):	N
TCPM(Ext Nonmetallic Jacket):	N
TCPMeth(Unnecessary Per Corrosion Prot Spec):	N
Piping Corr Prot Meth:	N
Piping Corr Prot Method(PCPM) (Cathodic Factory Install):	N
PCPM(Cathodic Prot-Field Install):	N
PCPMethod (FRP Tank Or Piping(Noncorrodible):	N
PCPM(Nonmetallic FlexPiping (Noncorrodible)):	N
PCPMeth(Isolated Open Area/2nd Containment):	N
PCPM (Dual Protected):	N
PCPM(Unnec Per Corrosion Prot Specialist):	N
Tank Corr Prot Compliance Flag:	N
Piping Corr Prot Compliance Flag:	N
Tank Corrosion Prot Variance (:	N
Piping Corrosion Prot Variance:	N

BUDGET RENT A CAR 5314 (Continued) **U001257326**

Temp Out Of Service Compliance:	N
Technical Compliance Flag:	N
Tank Tested Flag:	N
Installation Signature Date:	10/26/1990

Compartment Records:

Tank Id:	3
UST Comprt Id:	54779
UST Id:	58537
Facility Num/Ai:	22925
Compartment Id:	A
Capacity (In Gallons):	Not reported
Substance Stored1:	EMPTY
Substance Stored2:	Not reported
Substance Stored3:	Not reported
CompartmentReleaseDetectionMethod(Vapor):	N
CRDM(GW Monitoring):	N
CRDM(Monitoring Of Secondary Cont Barrier):	N
CRDM(Auto Tank Gauge Test/Inv Control):	N
CRDM(Interstitial Monitoring SecWall/Jacket):	N
CRDM(Wkly Manual Gauging(Tanks<=1000 G):	N
CRDM(Mthly Tank Gauging(Emer Gen Tanks):	N
CRDM(Sir (Stat Inv Reconciliation)/Inv Control):	N
PipingReleaseDetectionMethod(PRDM)(Vapor):	N
PRDM(Groundwater Monitoring):	N
PRDM(Monitoring Sec Containment Barrier):	N
PRDM(InterstitialMonitoring w/in SecWall/Jacket):	N
PRDM(Mthly Piping Tightness Test)@.2Gph:	N
PRDM(AnnualPipingTightTest/ElecMon@.1Gph:	N
PRDM(TriennialTightTest(Suction/GravityPiping):	N
PRDM AutoLineLeakDet(3.0 Gph PressPiping):	N
PRDM(Sir(StatInv Recon)/Inv Control)):	N
PRDM(Exempt System Suction:	N
Spill Overfill Prevention Equip(SOPE):	N
SOPE(Spill Cont/Bucket/Sump):	N
SOPE(DelShut-Off Valve)):	N
SOPE(FlowRestrictorValue:	N
SOPE(Alarm (Set@<=90%) W/3a Or 3b:	N
SOPE(N/A Deliveries To Tank<=25G):	N
Compartment Release Det Compliance Flag:	N
Piping Release Detection Compliance Flag):	N
Spill/OverfillPreventionCompliance Flag:	N
Compartment Release Detection Variance:	N
Piping Release Detection Variance:	N
Spill And Overfill Prevention Variance:	N
Stage I Vapor Recovery:	Not reported
Stage 1 Installation Date:	Not reported

Self Certification Records Not Found for this Facility:

Click this hyperlink while viewing on your computer to access
5 additional TX UST: record(s) in the EDR Site Report.

7 L B FOSTER HPIPECOATING F — **RCRA NonGen / NLR** — **1000230448**
811 NORTH LOOP — **FINDS** — **TXD000807941**
HOUSTON, TX 77022 — **ECHO**

RCRA NonGen / NLR:

Date form received by agency:	08/23/2001
Facility name:	L B FOSTER HPIPECOATING F
Facility address:	811 NORTH LOOP HOUSTON, TX 77022
EPA ID:	TXD000807941
Mailing address:	RIVERWAY STE 1100 HOUSTON, TX 77056
Contact:	ENVIRONMENTAL MANAGER
Contact address:	RIVERWAY STE 1100 HOUSTON, TX 77056
Contact country:	US
Contact telephone:	Not reported
Contact email:	Not reported
EPA Region:	06
Classification:	Non-Generator
Description:	Handler: Non-Generators do not presently generate hazardous waste

Owner/Operator Summary:

Owner/operator name:	L B FOSTER HPIPECOATING F
Owner/operator address:	RIVERWAY STE 1100 HOUSTON, TX 77056
Owner/operator country:	US
Owner/operator telephone:	Not reported
Owner/operator email:	Not reported
Owner/operator fax:	Not reported
Owner/operator extension:	Not reported
Legal status:	Not reported
Owner/Operator Type:	Owner
Owner/Op start date:	08/23/2001
Owner/Op end date:	Not reported

Owner/operator name:	L B FOSTER HPIPECOATING F
Owner/operator address:	RIVERWAY STE 1100 HOUSTON, TX 77056
Owner/operator country:	US
Owner/operator telephone:	Not reported
Owner/operator email:	Not reported
Owner/operator fax:	Not reported
Owner/operator extension:	Not reported
Legal status:	Not reported
Owner/Operator Type:	Operator
Owner/Op start date:	08/23/2001
Owner/Op end date:	Not reported

Handler Activities Summary:

U.S. importer of hazardous waste:	No
Mixed waste (haz. and radioactive):	No
Recycler of hazardous waste:	No
Transporter of hazardous waste:	No
Treater, storer or disposer of HW:	No
Underground injection activity:	No
On-site burner exemption:	No
Furnace exemption:	No

L B FOSTER HPIPECOATING F (Continued) **1000230448**

Used oil fuel burner: No
Used oil processor: No
User oil refiner: No
Used oil fuel marketer to burner: No
Used oil Specification marketer: No
Used oil transfer facility: No
Used oil transporter: No

Historical Generators:
Date form received by agency: 08/18/1980
Site name: LB FOSTER HOUSTON PIPECOATING FACILITY
Classification: Not a generator, verified

. Waste code: U120
. Waste name: FLUORANTHENE

. Waste code: U165
. Waste name: NAPHTHALENE

Violation Status: No violations found

FINDS:

Registry ID: 110064118164

Environmental Interest/Information System
RCRAInfo is a national information system that supports the Resource Conservation and Recovery Act (RCRA) program through the tracking of events and activities related to facilities that generate, transport, and treat, store, or dispose of hazardous waste. RCRAInfo allows RCRA program staff to track the notification, permit, compliance, and corrective action activities required under RCRA.

Click this hyperlink while viewing on your computer to access additional FINDS: detail in the EDR Site Report.

ECHO:
Envid: 1000230448
Registry ID: 110064118164
DFR URL: http://echo.epa.gov/detailed-facility-report?fid=110064118164

---

7 **NICK & SONS TEXACO** **EDR Hist Auto** **1020232148**
801 N LOOP W **N/A**
HOUSTON, TX 77008

EDR Hist Auto

Year:	Name:	Type:
1988	NICK & SONS TEXACO	Gasoline Service Stations
1989	NICK & SONS TEXACO	Gasoline Service Stations
1990	NICK & SONS TEXACO	Gasoline Service Stations
1991	NICK & SONS TEXACO	Gasoline Service Stations
1992	NICK & SONS TEXACO	Gasoline Service Stations
1993	NICK & SONS TEXACO	Gasoline Service Stations
1994	NICK & SONS TEXACO	Gasoline Service Stations
1995	NICK & SONS TEXACO	Gasoline Service Stations

NICK & SONS TEXACO (Continued) **1020232148**

1996	AZZAM TEXACO	Gasoline Service Stations
1997	AZZAM TEXACO	Gasoline Service Stations
1998	AZZAM TEXACO	Gasoline Service Stations
2003	NORTH LOOP TEXACO	General Automotive Repair Shops
2004	NORTH LOOP TEXACO	General Automotive Repair Shops
2005	NORTH LOOP TEXACO	Gasoline Service Stations, NEC
2006	NORTH LOOP TEXACO	Gasoline Service Stations, NEC
2007	NORTH LOOP TEXACO	Gasoline Service Stations, NEC
2008	NORTH LOOP TEXACO	Gasoline Service Stations, NEC
2009	NORTH LOOP TEXACO	Gasoline Service Stations, NEC
2010	NORTH LOOP TEXACO	Gasoline Service Stations, NEC
2011	NORTH LOOP TEXACO	Gasoline Service Stations, NEC
2012	NORTH LOOP TEXACO	Gasoline Service Stations, NEC
2013	NORTH LOOP TEXACO	Gasoline Service Stations, NEC
2014	NORTH LOOP TEXACO	Gasoline Service Stations, NEC

---

7 **TEXACO FACILITY** **LPST** **S116704256**
801 NORTH LOOP W **N/A**
HOUSTON, TX 77008

LPST:

Facility ID:	0023116
LPST Id:	98541
Facility Location:	N LOOP 610 W
TCEQ Region# and City:	12
Region City:	HOUSTON
Reported Date:	01/30/2004
Entered Date:	04/08/1991
Priority:	4.1 - GW IMPACTED NO APPARENT THREATS OR IMPACTS TO RECEPTORS
Program:	1P - PRIVATIZATION CONTRACTOR
CA Status:	6A - FINAL CONCURRENCE ISSUED
Priority Description:	Groundwater is affected.
Status:	**FINAL CONCURRENCE ISSUED, CASE CLOSED**
Coordinators Primary:	1P/1
Coordinators RPR:	DB2
Responsible Party Name:	MOTIVA ENTERPRISES LLC
Responsible Party Contact:	JOYCE DAVIS
Responsible Party Address:	13258 W FM 1960
Responsible Party City,St,Zip:	HOUSTON, TX 77065
Responsible Party Telephone:	281/874-1402
Reported Date:	04/04/1991
Case Start Date:	04/08/1991

---

7 **TPG 215 05** **UST** **U003422362**
801 NORTH LOOP W **N/A**
HOUSTON, TX 77008

UST:

Facility Id:	23116
Facility Type:	RETAIL
Facility Begin Date:	09/24/1986
Facility Status:	ACTIVE
Facility Exempt Status:	No
Records Off-Site:	Yes
UST Financial Assurance Required:	Yes
Number Of Active UST:	3

TPG 215 05 (Continued) **U003422362**

Site Location Description:	Not reported
Site Location (Nearest City/County/Zip):	HARRIS 77008
Site Location (TCEQ Region):	12
Contact Name/Title:	LOGAN KELLY,
Contact Organization Name:	TPG 215 05
Contact Mailing Address1:	Not reported
Contact Mailing Address2:	Not reported
Contact Mailing City/State/Zip:	Not reported
Contact Phone Number:	7137892018
Contact Fax Number:	Not reported
Contact Email Address:	Not reported
Facility Contact Address Deliverable:	Not reported
Application Received Date On Earliest Reg Form:	04/20/2017
Signature Date On Earliest Reg Form:	04/18/2017
Signature Name/Title On Earliest Reg Form:	LOGAN KELLY,COMP COORD
Signature Role On Earliest Reg Form:	LEGAL AUTH REP OWNER
Signature Company On Earliest Reg Form:	Not reported
Enforcement Action:	No
Facility Not Inspectable:	No

Facility Billing Contacts:

Princ Id:	517519982009013
AR Number:	69253
Contact Name/Title:	LOGAN KELLY/
Contact Organization Name:	TEXAS PETROLEUM GROUP LLC
Contact Mailing Address (Delivery):	11111 WILCREST GREEN DR STE 100
Contact Mailing Address (Internal Delivery):	Not reported
Contact Mailing City/State/Zip:	HOUSTON, TX 77042 4739
Phone Number/Ext:	713 7892018/0
Contact Fax Number/Ext:	/
Contact EMail Address:	LOGAN@LANDMARKINDUSTRIES.COM
Contact Address Deliverable:	Yes

Owner:

Princ Id:	517519982009013
Additional Id:	55686152002207
Facility Num/AI:	23116
Owner CN:	CN603438003
Owner Name:	TEXAS PETROLEUM GROUP LLC
Owner Effective Begin Date:	10/31/2008
Owner Type:	CO
State Tax Id:	12624594912
Contact Role:	OWNCON
Contact Name/Title:	J BRANDON DUJKA/ENV COORD
Contact Organization Name:	TEXAS PETROLEUM GROUP LLC
Contact Mailing Address (Delivery):	11111 WILCREST GREEN DR STE 100
Contact Mailing Address (Internal Delivery):	Not reported
Contact Mailing City/State/Zip:	HOUSTON, TX 77042 4739
Contact Phone Number/Ext:	1 713 2433486/0
Contact Fax Number/Ext:	/
Contact Email Address:	Not reported

Operator:

Princ Id:	517519982009013
Additional Id:	55686152002207
Facility Num/AI:	23116
Operator CN:	CN603438003

TPG 215 05 (Continued) **U003422362**

Operator Name (Company Or Ind Last Name):	TEXAS PETROLEUM GROUP LLC
Operator Name (Individual First/Middle):	Not reported
Operator Effective Begin Date:	10/31/2008
Operator Type:	CO
Contact Role:	OPRCON
Contact Name:	SALERNO
Contact Title:	MANAGER
Contact Organization Name:	TEXAS PETROLEUM GROUP LLC
Contact Mailing Address (Delivery):	1111 WILCREST GREEN
Contact Mailing Address (Internal Delivery):	SUITE 100
Contact Mailing City/State/Zip:	HOUSTON, TX 77042
Contact Phone Number/Ext:	1 713 7890310/0
Contact Fax Number/Ext:	1 713 7892907/0
Contact Email Address:	JS@LANDMARKINDUSTRIES.COM

Self Certification:

Cert Id:	125273
Facility Num/AI:	23116
Self-Certification Date:	12/01/2000
Signature Name/Title:	GEORGE CARTWRIGHT SH&E
Signature Type Role:	LEGAL AUTH REP OWNER
Filing Status(Initial, Renewal, Amendment):	INITIAL
Registration Self-Certification Flag:	Yes
Facility Fees Self-Certification Flag:	Yes
Financial Assurance Self-Certification Flag:	Yes
Technical Standards Self-Certification Flag:	Yes
Delivery Certificate Expiration Date:	04/30/2002
Reporting Method:	Not reported
Tank Corrosion Protection Compliance:	Not reported
Piping Corrosion Protection Compliance:	Not reported
Compartment Release Detection Compliance:	Not reported
Piping Release Detection Compliance:	Not reported
Spill Prevention/Overfill Compliance:	Not reported

Cert Id:	125274
Facility Num/AI:	23116
Self-Certification Date:	03/01/2002
Signature Name/Title:	GEORGE CARTWRIGHT SHE COORD
Signature Type Role:	LEGAL AUTH REP OWNER
Filing Status(Initial, Renewal, Amendment):	RENEWAL
Registration Self-Certification Flag:	Yes
Facility Fees Self-Certification Flag:	Yes
Financial Assurance Self-Certification Flag:	Yes
Technical Standards Self-Certification Flag:	Yes
Delivery Certificate Expiration Date:	04/30/2003
Reporting Method:	Not reported
Tank Corrosion Protection Compliance:	Not reported
Piping Corrosion Protection Compliance:	Not reported
Compartment Release Detection Compliance:	Not reported
Piping Release Detection Compliance:	Not reported
Spill Prevention/Overfill Compliance:	Not reported

Cert Id:	125508
Facility Num/AI:	23116
Self-Certification Date:	02/20/2003
Signature Name/Title:	DAVID MULKEY HSE COMP COORD
Signature Type Role:	LEGAL AUTH REP OWNER

TPG 215 05 (Continued) **U003422362**

Filing Status(Initial, Renewal, Amendment):	RENEWAL
Registration Self-Certification Flag:	Yes
Facility Fees Self-Certification Flag:	Yes
Financial Assurance Self-Certification Flag:	Yes
Technical Standards Self-Certification Flag:	Yes
Delivery Certificate Expiration Date:	04/30/2004
Reporting Method:	Not reported
Tank Corrosion Protection Compliance:	Not reported
Piping Corrosion Protection Compliance:	Not reported
Compartment Release Detection Compliance:	Not reported
Piping Release Detection Compliance:	Not reported
Spill Prevention/Overfill Compliance:	Not reported

Cert Id:	125509
Facility Num/AI:	23116
Self-Certification Date:	01/15/2004
Signature Name/Title:	DAVID MULKEY HSE COMP COORD
Signature Type Role:	LEGAL AUTH REP OWNER
Filing Status(Initial, Renewal, Amendment):	RENEWAL
Registration Self-Certification Flag:	Yes
Facility Fees Self-Certification Flag:	Yes
Financial Assurance Self-Certification Flag:	Yes
Technical Standards Self-Certification Flag:	Yes
Delivery Certificate Expiration Date:	04/30/2005
Reporting Method:	Not reported
Tank Corrosion Protection Compliance:	Not reported
Piping Corrosion Protection Compliance:	Not reported
Compartment Release Detection Compliance:	Not reported
Piping Release Detection Compliance:	Not reported
Spill Prevention/Overfill Compliance:	Not reported

Cert Id:	125510
Facility Num/AI:	23116
Self-Certification Date:	02/17/2005
Signature Name/Title:	DAVID MULKEY HSE COMP COORD
Signature Type Role:	LEGAL AUTH REP OWNER
Filing Status(Initial, Renewal, Amendment):	RENEWAL
Registration Self-Certification Flag:	Yes
Facility Fees Self-Certification Flag:	Yes
Financial Assurance Self-Certification Flag:	Yes
Technical Standards Self-Certification Flag:	Yes
Delivery Certificate Expiration Date:	04/30/2006
Reporting Method:	Not reported
Tank Corrosion Protection Compliance:	Not reported
Piping Corrosion Protection Compliance:	Not reported
Compartment Release Detection Compliance:	Not reported
Piping Release Detection Compliance:	Not reported
Spill Prevention/Overfill Compliance:	Not reported

Cert Id:	125511
Facility Num/AI:	23116
Self-Certification Date:	02/20/2006
Signature Name/Title:	DAVID MULKEY HSE COMP COOR
Signature Type Role:	LEGAL AUTH REP OWNER
Filing Status(Initial, Renewal, Amendment):	RENEWAL
Registration Self-Certification Flag:	Yes
Facility Fees Self-Certification Flag:	Yes

TPG 215 05 (Continued) **U003422362**

Financial Assurance Self-Certification Flag:	Yes
Technical Standards Self-Certification Flag:	Yes
Delivery Certificate Expiration Date:	04/30/2007
Reporting Method:	Not reported
Tank Corrosion Protection Compliance:	Not reported
Piping Corrosion Protection Compliance:	Not reported
Compartment Release Detection Compliance:	Not reported
Piping Release Detection Compliance:	Not reported
Spill Prevention/Overfill Compliance:	Not reported
Cert Id:	125512
Facility Num/AI:	23116
Self-Certification Date:	04/01/2007
Signature Name/Title:	S DEMARCUS CHAVOUS PERMITTING MANAGER
Signature Type Role:	LEGAL AUTH REP OWNER
Filing Status(Initial, Renewal, Amendment):	RENEWAL
Registration Self-Certification Flag:	Yes
Facility Fees Self-Certification Flag:	Yes
Financial Assurance Self-Certification Flag:	Yes
Technical Standards Self-Certification Flag:	Yes
Delivery Certificate Expiration Date:	04/30/2008
Reporting Method:	Not reported
Tank Corrosion Protection Compliance:	Not reported
Piping Corrosion Protection Compliance:	Not reported
Compartment Release Detection Compliance:	Not reported
Piping Release Detection Compliance:	Not reported
Spill Prevention/Overfill Compliance:	Not reported
Cert Id:	125513
Facility Num/AI:	23116
Self-Certification Date:	03/26/2008
Signature Name/Title:	TARONZA GRAVES AUTHORIZED AGENT
Signature Type Role:	LEGAL AUTH REP OWNER
Filing Status(Initial, Renewal, Amendment):	RENEWAL
Registration Self-Certification Flag:	Yes
Facility Fees Self-Certification Flag:	Yes
Financial Assurance Self-Certification Flag:	Yes
Technical Standards Self-Certification Flag:	Yes
Delivery Certificate Expiration Date:	04/30/2009
Reporting Method:	Not reported
Tank Corrosion Protection Compliance:	Not reported
Piping Corrosion Protection Compliance:	Not reported
Compartment Release Detection Compliance:	Not reported
Piping Release Detection Compliance:	Not reported
Spill Prevention/Overfill Compliance:	Not reported
Cert Id:	125514
Facility Num/AI:	23116
Self-Certification Date:	11/07/2008
Signature Name/Title:	STEPHEN J GRISELL ENV COORDINATOR
Signature Type Role:	LEGAL AUTH REP OWNER
Filing Status(Initial, Renewal, Amendment):	RENEWAL
Registration Self-Certification Flag:	Yes
Facility Fees Self-Certification Flag:	Yes
Financial Assurance Self-Certification Flag:	Yes
Technical Standards Self-Certification Flag:	Yes
Delivery Certificate Expiration Date:	03/31/2009

TPG 215 05 (Continued) **U003422362**

Reporting Method:	Not reported
Tank Corrosion Protection Compliance:	Not reported
Piping Corrosion Protection Compliance:	Not reported
Compartment Release Detection Compliance:	Not reported
Piping Release Detection Compliance:	Not reported
Spill Prevention/Overfill Compliance:	Not reported
Cert Id:	125515
Facility Num/AI:	23116
Self-Certification Date:	03/19/2009
Signature Name/Title:	STEPHEN J GRISELL ENVIRONMENTAL COORDI
Signature Type Role:	LEGAL AUTH REP OWNER
Filing Status(Initial, Renewal, Amendment):	RENEWAL
Registration Self-Certification Flag:	Yes
Facility Fees Self-Certification Flag:	Yes
Financial Assurance Self-Certification Flag:	Yes
Technical Standards Self-Certification Flag:	Yes
Delivery Certificate Expiration Date:	03/31/2010
Reporting Method:	Not reported
Tank Corrosion Protection Compliance:	Not reported
Piping Corrosion Protection Compliance:	Not reported
Compartment Release Detection Compliance:	Not reported
Piping Release Detection Compliance:	Not reported
Spill Prevention/Overfill Compliance:	Not reported
Cert Id:	125516
Facility Num/AI:	23116
Self-Certification Date:	02/23/2010
Signature Name/Title:	STEPHEN J GRISELL ENV COORDINATOR
Signature Type Role:	LEGAL AUTH REP OWNER
Filing Status(Initial, Renewal, Amendment):	RENEWAL
Registration Self-Certification Flag:	Yes
Facility Fees Self-Certification Flag:	Yes
Financial Assurance Self-Certification Flag:	Yes
Technical Standards Self-Certification Flag:	Yes
Delivery Certificate Expiration Date:	03/31/2011
Reporting Method:	Not reported
Tank Corrosion Protection Compliance:	Not reported
Piping Corrosion Protection Compliance:	Not reported
Compartment Release Detection Compliance:	Not reported
Piping Release Detection Compliance:	Not reported
Spill Prevention/Overfill Compliance:	Not reported
Cert Id:	125517
Facility Num/AI:	23116
Self-Certification Date:	02/03/2011
Signature Name/Title:	JOHN B DUJKA EVV COORD
Signature Type Role:	LEGAL AUTH REP OWNER
Filing Status(Initial, Renewal, Amendment):	RENEWAL
Registration Self-Certification Flag:	Yes
Facility Fees Self-Certification Flag:	Yes
Financial Assurance Self-Certification Flag:	Yes
Technical Standards Self-Certification Flag:	Yes
Delivery Certificate Expiration Date:	03/31/2012
Reporting Method:	Not reported
Tank Corrosion Protection Compliance:	Not reported
Piping Corrosion Protection Compliance:	Not reported

TPG 215 05 (Continued) **U003422362**

Compartment Release Detection Compliance:	Not reported
Piping Release Detection Compliance:	Not reported
Spill Prevention/Overfill Compliance:	Not reported
Cert Id:	125518
Facility Num/AI:	23116
Self-Certification Date:	02/21/2012
Signature Name/Title:	JOHN B DUJKA ENV COORD
Signature Type Role:	LEGAL AUTH REP OWNER
Filing Status(Initial, Renewal, Amendment):	RENEWAL
Registration Self-Certification Flag:	Yes
Facility Fees Self-Certification Flag:	Yes
Financial Assurance Self-Certification Flag:	Yes
Technical Standards Self-Certification Flag:	Yes
Delivery Certificate Expiration Date:	03/31/2013
Reporting Method:	Not reported
Tank Corrosion Protection Compliance:	Not reported
Piping Corrosion Protection Compliance:	Not reported
Compartment Release Detection Compliance:	Not reported
Piping Release Detection Compliance:	Not reported
Spill Prevention/Overfill Compliance:	Not reported
Cert Id:	125519
Facility Num/AI:	23116
Self-Certification Date:	03/14/2013
Signature Name/Title:	J BRANDON DUJKA ENV COORD
Signature Type Role:	LEGAL AUTH REP OWNER
Filing Status(Initial, Renewal, Amendment):	RENEWAL
Registration Self-Certification Flag:	Yes
Facility Fees Self-Certification Flag:	Yes
Financial Assurance Self-Certification Flag:	Yes
Technical Standards Self-Certification Flag:	Yes
Delivery Certificate Expiration Date:	03/31/2014
Reporting Method:	Not reported
Tank Corrosion Protection Compliance:	Not reported
Piping Corrosion Protection Compliance:	Not reported
Compartment Release Detection Compliance:	Not reported
Piping Release Detection Compliance:	Not reported
Spill Prevention/Overfill Compliance:	Not reported
Cert Id:	232523
Facility Num/AI:	23116
Self-Certification Date:	02/24/2014
Signature Name/Title:	John B Dujka env coord
Signature Type Role:	OWNER
Filing Status(Initial, Renewal, Amendment):	RENEWAL
Registration Self-Certification Flag:	Yes
Facility Fees Self-Certification Flag:	Yes
Financial Assurance Self-Certification Flag:	Yes
Technical Standards Self-Certification Flag:	Yes
Delivery Certificate Expiration Date:	03/31/2015
Reporting Method:	S
Tank Corrosion Protection Compliance:	Yes
Piping Corrosion Protection Compliance:	Yes
Compartment Release Detection Compliance:	Yes
Piping Release Detection Compliance:	Yes
Spill Prevention/Overfill Compliance:	Yes

TPG 215 05 (Continued) **U003422362**

Cert Id:	249702
Facility Num/AI:	23116
Self-Certification Date:	03/02/2015
Signature Name/Title:	Michael D Spurgeon Environmental Coordi
Signature Type Role:	LEGAL AUTH REP OWNER
Filing Status(Initial, Renewal, Amendment):	RENEWAL
Registration Self-Certification Flag:	Yes
Facility Fees Self-Certification Flag:	Yes
Financial Assurance Self-Certification Flag:	Yes
Technical Standards Self-Certification Flag:	Yes
Delivery Certificate Expiration Date:	03/31/2016
Reporting Method:	S
Tank Corrosion Protection Compliance:	Yes
Piping Corrosion Protection Compliance:	Yes
Compartment Release Detection Compliance:	Yes
Piping Release Detection Compliance:	Yes
Spill Prevention/Overfill Compliance:	Yes

Cert Id:	266761
Facility Num/AI:	23116
Self-Certification Date:	03/16/2016
Signature Name/Title:	Michael Zubel Project Manager
Signature Type Role:	LEGAL AUTH REP OWNER
Filing Status(Initial, Renewal, Amendment):	RENEWAL
Registration Self-Certification Flag:	Yes
Facility Fees Self-Certification Flag:	Yes
Financial Assurance Self-Certification Flag:	Yes
Technical Standards Self-Certification Flag:	Yes
Delivery Certificate Expiration Date:	03/31/2017
Reporting Method:	S
Tank Corrosion Protection Compliance:	Yes
Piping Corrosion Protection Compliance:	Yes
Compartment Release Detection Compliance:	Yes
Piping Release Detection Compliance:	Yes
Spill Prevention/Overfill Compliance:	Yes

Cert Id:	282697
Facility Num/AI:	23116
Self-Certification Date:	02/23/2017
Signature Name/Title:	Logan Kelly Compliance Coordinat
Signature Type Role:	LEGAL AUTH REP OWNER
Filing Status(Initial, Renewal, Amendment):	RENEWAL
Registration Self-Certification Flag:	Yes
Facility Fees Self-Certification Flag:	Yes
Financial Assurance Self-Certification Flag:	Yes
Technical Standards Self-Certification Flag:	Yes
Delivery Certificate Expiration Date:	03/31/2018
Reporting Method:	S
Tank Corrosion Protection Compliance:	Yes
Piping Corrosion Protection Compliance:	Yes
Compartment Release Detection Compliance:	Yes
Piping Release Detection Compliance:	Yes
Spill Prevention/Overfill Compliance:	Yes

Construction Notification:

NOC Id:	13681
Facility Num/AI:	23116

TPG 215 05 (Continued) **U003422362**

Application Received Date:	03/10/2005
Scheduled Construction Date:	03/28/2005
UST Improvement:	No
UST Installation:	No
UST Removal:	Yes
UST Repair:	No
UST Return To Service:	No
UST Replacement:	No
UST Abandonment:	No
UST Stage I:	No
AST Installation:	No
AST Stage I:	No
Historical Tracking Number:	M50310003
Waiver Flag:	No
Late Filing Flag:	No
Form Received Date:	Not reported
Signature Date On Form:	Not reported
Signature Name On Form:	Not reported
Signature Title On Form:	Not reported
Signature Role:	Not reported
Signature Company On Form:	Not reported
Owner Name At Time Of Construction:	Not reported
Owner CN At Time Of Construction:	Not reported
Owner AR At Time Of Construction:	52374
General Desc of Proposed Construction:	Not reported

Contractor, Consultant and Installer:

Cont/Cons/Installer Id:	14666
Ust Id:	Not reported
Noc Id:	13681
Facility Num/Ai:	23116
Type Of Contact:	CONTRACTOR
Contractor Crp Number Or Installer Ilp Number:	CRP000020
Company Name:	Not reported
Representative Name:	Not reported
Mailing Address (Delivery):	Not reported
Mailing Address (Internal Delivery):	Not reported
Mailing Address (City Name):	Not reported
Mailing Address (State Code):	Not reported
Mailing Address (Five Digit Zip Code):	Not reported
Mailing Address (Foreign Postal Code):	Not reported
Mailing Address (Country Code):	Not reported
Phone Number (Country Code):	1
Phone Number (Area Code):	Not reported
Phone Number:	Not reported
Phone Number (Extension):	Not reported
Fax Number (Country Code):	Not reported
Fax Number (Area Code):	Not reported
Fax Number:	Not reported
Email Address:	Not reported

Tanks:

UST Id:	59307
Facility Num/AI:	23116
Tank Id:	1
Number Of Compartments:	1

TPG 215 05 (Continued) **U003422362**

Tank Installation Date:	03/01/1991
Tank Registration Date:	05/08/1986
Tank Capacity (In Gallons):	10000
Tank Status (Current):	IN USE
Tank Status Date:	03/01/1991
Empty:	N
Tank Regulatory Status:	FULLY REGULATED
Tank Int Prot (Internal Tank Lining Date):	Not reported
Tank Design (Single Wall):	N
Tank Design (Double Wall):	Y
Piping Design (Single Wall):	Y
Piping Design (Double Wall):	N
Tank Ext Cont(Fac-Built Nonmetallic Jacket):	N
Tank Ext Cont(Syn Tank-Pit/Piping-Trench Liner):	N
Tank Ext Cont(Tank Vault/Rigid Trench Liner):	N
Piping Ext Cont(Fac-Built Nonmetallic Jacket):	N
Piping Ext Cont(Syn Tank-Pit/Piping-Trench Liner):	N
Piping Ext Cont(Tank Vault/Rigid Trench Liner):	N
Type Of Piping(P=Pressurized,S=Suction,G=Gravity):	P
Tank Material (Steel):	N
Tank Material(Frp(Fiberglass-Reinforced Plastic):	Y
Tank Mat(Composite (Steel W/Ext Frp Cladding)):	N
Tank Mat(Concrete):	N
Tank Mat(Jacketed (Steel W/Ext Nonmetallic Jck)):	N
Tank Mat(Coated(Steel W/ExtPolyurethane Cladding)):	N
Piping Material (Steel):	N
Piping Mat(Frp(Fiberglass Reinforced Plastic):	Y
Piping Mat(Concrete):	N
Piping Mat(Jacketed(Steel W/Ext Nonmetallic Jacket)):	N
Piping Mat(Nonmetallic Flex Piping):	N
PipingConnect/Valves(Shear/Impact Valves(Under Disp)):	N
Piping Connect/Valves(Steel Swing-Joints(End Of Piping)):	N
Piping Connect/Valves (Flex Connectors(Ends Of Piping)):	N
Tank Corr Prot Meth(TCPM)(Cathodic-Field Installation):	N
TCPM (ExtDielectricCoat/Laminate/Tape/Wrap):	N
TCPM(Cathodic Prot-FacInstallation):	N
TCPM(Composite Tank(Steel W/Frp Ext Laminate):	N
TCPMeth(Coated Tank(Steel W/ExtPolyurethaneLaminate):	N
TCPM(FRP Tank Or Piping(Noncorrodible)):	Y
TCPM(Ext Nonmetallic Jacket):	N
TCPMeth(Unnecessary Per Corrosion Prot Spec):	N
Piping Corr Prot Meth:	N
Piping Corr Prot Method(PCPM) (Cathodic Factory Install):	N
PCPM(Cathodic Prot-Field Install):	N
PCPMethod (FRP Tank Or Piping(Noncorrodible):	Y
PCPM(Nonmetallic FlexPiping (Noncorrodible)):	N
PCPMeth(Isolated Open Area/2nd Containment):	N
PCPM (Dual Protected):	N
PCPM(Unnec Per Corrosion Prot Specialist):	N
Tank Corr Prot Compliance Flag:	Y
Piping Corr Prot Compliance Flag:	Y
Tank Corrosion Prot Variance (:	N
Piping Corrosion Prot Variance:	N
Temp Out Of Service Compliance:	Y
Technical Compliance Flag:	Y
Tank Tested Flag:	Y
Installation Signature Date:	10/24/1990

TPG 215 05 (Continued) **U003422362**

Compartment Records:

Tank Id:	1
UST Comprt Id:	121387
UST Id:	59307
Facility Num/Ai:	23116
Compartment Id:	A
Capacity (In Gallons):	10000
Substance Stored1:	GASOLINE
Substance Stored2:	Not reported
Substance Stored3:	Not reported
CompartmentReleaseDetectionMethod(Vapor):	N
CRDM(GW Monitoring):	N
CRDM(Monitoring Of Secondary Cont Barrier):	N
CRDM(Auto Tank Gauge Test/Inv Control):	Y
CRDM(Interstitial Monitoring SecWall/Jacket):	N
CRDM(Wkly Manual Gauging(Tanks<=1000 G):	N
CRDM(Mthly Tank Gauging(Emer Gen Tanks):	N
CRDM(Sir (Stat Inv Reconciliation)/Inv Control):	N
PipingReleaseDetectionMethod(PRDM)(Vapor):	N
PRDM(Groundwater Monitoring):	N
PRDM(Monitoring Sec Containment Barrier):	N
PRDM(InterstitialMonitoring w/in SecWall/Jacket):	N
PRDM(Mthly Piping Tightness Test)@.2Gph:	Y
PRDM(AnnualPipingTightTest/ElecMon@.1Gph:	Y
PRDM(TriennialTightTest(Suction/GravityPiping):	N
PRDM AutoLineLeakDet(3.0 Gph PressPiping):	Y
PRDM(Sir(StatInv Recon)/Inv Control)):	N
PRDM(Exempt System Suction:	N
Spill Overfill Prevention Equip(SOPE):	Y
SOPE(Spill Cont/Bucket/Sump):	Y
SOPE(DelShut-Off Valve)):	Y
SOPE(FlowRestrictorValue:	Y
SOPE(Alarm (Set@<=90%) W/3a Or 3b:	N
SOPE(N/A Deliveries To Tank<=25G):	N
Compartment Release Det Compliance Flag:	Y
Piping Release Detection Compliance Flag):	Y
Spill/OverfillPreventionCompliance Flag:	Y
Compartment Release Detection Variance:	N
Piping Release Detection Variance:	N
Spill And Overfill Prevention Variance:	N
Stage I Vapor Recovery:	TWO POINT SYSTEM
Stage 1 Installation Date:	09/07/2006

More Self Certification:

Facility Num/AI:	59307
Self Cert comprt id:	23116
Self Cert Id:	125511
UST Comprt Id:	363919
Ust Id:	121387
Tank Id:	1
Compartment Id (A, B, C, Etc.):	A

Facility Num/AI:	59307
Self Cert comprt id:	23116
Self Cert Id:	125516
UST Comprt Id:	363914

TPG 215 05 (Continued) **U003422362**

Ust Id:	121387
Tank Id:	1
Compartment Id (A, B, C, Etc.):	A
Facility Num/AI:	59307
Self Cert comprt id:	23116
Self Cert Id:	125514
UST Comprt Id:	363916
Ust Id:	121387
Tank Id:	1
Compartment Id (A, B, C, Etc.):	A
Facility Num/AI:	59307
Self Cert comprt id:	23116
Self Cert Id:	282697
UST Comprt Id:	815533
Ust Id:	121387
Tank Id:	1
Compartment Id (A, B, C, Etc.):	A
Facility Num/AI:	59307
Self Cert comprt id:	23116
Self Cert Id:	125512
UST Comprt Id:	363918
Ust Id:	121387
Tank Id:	1
Compartment Id (A, B, C, Etc.):	A
Facility Num/AI:	59307
Self Cert comprt id:	23116
Self Cert Id:	125515
UST Comprt Id:	363915
Ust Id:	121387
Tank Id:	1
Compartment Id (A, B, C, Etc.):	A
Facility Num/AI:	59307
Self Cert comprt id:	23116
Self Cert Id:	249702
UST Comprt Id:	717819
Ust Id:	121387
Tank Id:	1
Compartment Id (A, B, C, Etc.):	A
Facility Num/AI:	59307
Self Cert comprt id:	23116
Self Cert Id:	125508
UST Comprt Id:	363924
Ust Id:	121387
Tank Id:	1
Compartment Id (A, B, C, Etc.):	A
Facility Num/AI:	59307
Self Cert comprt id:	23116
Self Cert Id:	266761
UST Comprt Id:	768393
Ust Id:	121387

TPG 215 05 (Continued) **U003422362**

Tank Id:	1
Compartment Id (A, B, C, Etc.):	A
Facility Num/AI:	59307
Self Cert comprt id:	23116
Self Cert Id:	125519
UST Comprt Id:	363911
Ust Id:	121387
Tank Id:	1
Compartment Id (A, B, C, Etc.):	A
Facility Num/AI:	59307
Self Cert comprt id:	23116
Self Cert Id:	232523
UST Comprt Id:	667663
Ust Id:	121387
Tank Id:	1
Compartment Id (A, B, C, Etc.):	A
Facility Num/AI:	59307
Self Cert comprt id:	23116
Self Cert Id:	125510
UST Comprt Id:	363920
Ust Id:	121387
Tank Id:	1
Compartment Id (A, B, C, Etc.):	A
Facility Num/AI:	59307
Self Cert comprt id:	23116
Self Cert Id:	125273
UST Comprt Id:	363922
Ust Id:	121387
Tank Id:	1
Compartment Id (A, B, C, Etc.):	A
Facility Num/AI:	59307
Self Cert comprt id:	23116
Self Cert Id:	125518
UST Comprt Id:	363912
Ust Id:	121387
Tank Id:	1
Compartment Id (A, B, C, Etc.):	A
Facility Num/AI:	59307
Self Cert comprt id:	23116
Self Cert Id:	125509
UST Comprt Id:	363921
Ust Id:	121387
Tank Id:	1
Compartment Id (A, B, C, Etc.):	A
Facility Num/AI:	59307
Self Cert comprt id:	23116
Self Cert Id:	125517
UST Comprt Id:	363913
Ust Id:	121387
Tank Id:	1

TPG 215 05 (Continued) **U003422362**

Compartment Id (A, B, C, Etc.):	A
Facility Num/AI:	59307
Self Cert comprt id:	23116
Self Cert Id:	125274
UST Comprt Id:	363923
Ust Id:	121387
Tank Id:	1
Compartment Id (A, B, C, Etc.):	A
Facility Num/AI:	59307
Self Cert comprt id:	23116
Self Cert Id:	125513
UST Comprt Id:	363917
Ust Id:	121387
Tank Id:	1
Compartment Id (A, B, C, Etc.):	A
UST Id:	59301
Facility Num/AI:	23116
Tank Id:	1A
Number Of Compartments:	1
Tank Installation Date:	01/01/1972
Tank Registration Date:	05/08/1986
Tank Capacity (In Gallons):	10000
Tank Status (Current):	REMOVED FROM GROUND
Tank Status Date:	03/01/1991
Empty:	N
Tank Regulatory Status:	FULLY REGULATED
Tank Int Prot (Internal Tank Lining Date):	Not reported
Tank Design (Single Wall):	N
Tank Design (Double Wall):	N
Piping Design (Single Wall):	N
Piping Design (Double Wall):	N
Tank Ext Cont(Fac-Built Nonmetallic Jacket):	N
Tank Ext Cont(Syn Tank-Pit/Piping-Trench Liner):	N
Tank Ext Cont(Tank Vault/Rigid Trench Liner):	N
Piping Ext Cont(Fac-Built Nonmetallic Jacket):	N
Piping Ext Cont(Syn Tank-Pit/Piping-Trench Liner):	N
Piping Ext Cont(Tank Vault/Rigid Trench Liner):	N
Type Of Piping(P=Pressurized,S=Suction,G=Gravity):	Not reported
Tank Material (Steel):	Y
Tank Material(Frp(Fiberglass-Reinforced Plastic):	N
Tank Mat(Composite (Steel W/Ext Frp Cladding)):	N
Tank Mat(Concrete):	N
Tank Mat(Jacketed (Steel W/Ext Nonmetallic Jck)):	N
Tank Mat(Coated(Steel W/ExtPolyurethane Cladding)):	N
Piping Material (Steel):	Y
Piping Mat(Frp(Fiberglass Reinforced Plastic):	N
Piping Mat(Concrete):	N
Piping Mat(Jacketed(Steel W/Ext Nonmetallic Jacket)):	N
Piping Mat(Nonmetallic Flex Piping):	N
PipingConnect/Valves(Shear/Impact Valves(Under Disp)):	N
Piping Connect/Valves(Steel Swing-Joints(End Of Piping)):	N
Piping Connect/Valves (Flex Connectors(Ends Of Piping)):	N
Tank Corr Prot Meth(TCPM)(Cathodic-Field Installation):	Y

TPG 215 05 (Continued) **U003422362**

TCPM (ExtDielectricCoat/Laminate/Tape/Wrap):	N
TCPM(Cathodic Prot-FacInstallation):	N
TCPM(Composite Tank(Steel W/Frp Ext Laminate):	N
TCPMeth(Coated Tank(Steel W/ExtPolyurethaneLaminate):	N
TCPM(FRP Tank Or Piping(Noncorrodible)):	N
TCPM(Ext Nonmetallic Jacket):	N
TCPMeth(Unnecessary Per Corrosion Prot Spec):	N
Piping Corr Prot Meth:	N
Piping Corr Prot Method(PCPM) (Cathodic Factory Install):	N
PCPM(Cathodic Prot-Field Install):	Y
PCPMethod (FRP Tank Or Piping(Noncorrodible):	N
PCPM(Nonmetallic FlexPiping (Noncorrodible)):	N
PCPMeth(Isolated Open Area/2nd Containment):	N
PCPM (Dual Protected):	N
PCPM(Unnec Per Corrosion Prot Specialist):	N
Tank Corr Prot Compliance Flag:	Y
Piping Corr Prot Compliance Flag:	Y
Tank Corrosion Prot Variance (:	N
Piping Corrosion Prot Variance:	N
Temp Out Of Service Compliance:	N
Technical Compliance Flag:	N
Tank Tested Flag:	Y
Installation Signature Date:	10/24/1990

Compartment Records:

Tank Id:	1A
UST Comprt Id:	121381
UST Id:	59301
Facility Num/Ai:	23116
Compartment Id:	A
Capacity (In Gallons):	10000
Substance Stored1:	GASOLINE
Substance Stored2:	Not reported
Substance Stored3:	Not reported
CompartmentReleaseDetectionMethod(Vapor):	N
CRDM(GW Monitoring):	N
CRDM(Monitoring Of Secondary Cont Barrier):	N
CRDM(Auto Tank Gauge Test/Inv Control):	N
CRDM(Interstitial Monitoring SecWall/Jacket):	N
CRDM(Wkly Manual Gauging(Tanks<=1000 G):	N
CRDM(Mthly Tank Gauging(Emer Gen Tanks):	N
CRDM(Sir (Stat Inv Reconciliation)/Inv Control):	N
PipingReleaseDetectionMethod(PRDM)(Vapor):	N
PRDM(Groundwater Monitoring):	N
PRDM(Monitoring Sec Containment Barrier):	N
PRDM(InterstitialMonitoring w/in SecWall/Jacket):	N
PRDM(Mthly Piping Tightness Test)@.2Gph:	N
PRDM(AnnualPipingTightTest/ElecMon@.1Gph:	N
PRDM(TriennialTightTest(Suction/GravityPiping):	N
PRDM AutoLineLeakDet(3.0 Gph PressPiping):	N
PRDM(Sir(StatInv Recon)/Inv Control)):	N
PRDM(Exempt System Suction:	N
Spill Overfill Prevention Equip(SOPE):	N
SOPE(Spill Cont/Bucket/Sump):	N
SOPE(DelShut-Off Valve)):	N
SOPE(FlowRestrictorValue:	N
SOPE(Alarm (Set@<=90%) W/3a Or 3b:	N
SOPE(N/A Deliveries To Tank<=25G):	N

TPG 215 05 (Continued) **U003422362**

Compartment Release Det Compliance Flag:	N
Piping Release Detection Compliance Flag):	N
Spill/OverfillPreventionCompliance Flag:	N
Compartment Release Detection Variance:	N
Piping Release Detection Variance:	N
Spill And Overfill Prevention Variance:	N
Stage I Vapor Recovery:	Not reported
Stage 1 Installation Date:	Not reported

Self Certification Records Not Found for this Facility:

UST Id:	59305
Facility Num/AI:	23116
Tank Id:	2
Number Of Compartments:	1
Tank Installation Date:	03/01/1991
Tank Registration Date:	05/08/1986
Tank Capacity (In Gallons):	10000
Tank Status (Current):	IN USE
Tank Status Date:	03/01/1991
Empty:	N
Tank Regulatory Status:	FULLY REGULATED
Tank Int Prot (Internal Tank Lining Date):	Not reported
Tank Design (Single Wall):	N
Tank Design (Double Wall):	Y
Piping Design (Single Wall):	Y
Piping Design (Double Wall):	N
Tank Ext Cont(Fac-Built Nonmetallic Jacket):	N
Tank Ext Cont(Syn Tank-Pit/Piping-Trench Liner):	N
Tank Ext Cont(Tank Vault/Rigid Trench Liner):	N
Piping Ext Cont(Fac-Built Nonmetallic Jacket):	N
Piping Ext Cont(Syn Tank-Pit/Piping-Trench Liner):	N
Piping Ext Cont(Tank Vault/Rigid Trench Liner):	N
Type Of Piping(P=Pressurized,S=Suction,G=Gravity):	P
Tank Material (Steel):	N
Tank Material(Frp(Fiberglass-Reinforced Plastic):	Y
Tank Mat(Composite (Steel W/Ext Frp Cladding)):	N
Tank Mat(Concrete):	N
Tank Mat(Jacketed (Steel W/Ext Nonmetallic Jck)):	N
Tank Mat(Coated(Steel W/ExtPolyurethane Cladding)):	N
Piping Material (Steel):	N
Piping Mat(Frp(Fiberglass Reinforced Plastic):	Y
Piping Mat(Concrete):	N
Piping Mat(Jacketed(Steel W/Ext Nonmetallic Jacket)):	N
Piping Mat(Nonmetallic Flex Piping):	N
PipingConnect/Valves(Shear/Impact Valves(Under Disp)):	N
Piping Connect/Valves(Steel Swing-Joints(End Of Piping)):	N
Piping Connect/Valves (Flex Connectors(Ends Of Piping)):	N
Tank Corr Prot Meth(TCPM)(Cathodic-Field Installation):	N
TCPM (ExtDielectricCoat/Laminate/Tape/Wrap):	N
TCPM(Cathodic Prot-FacInstallation):	N
TCPM(Composite Tank(Steel W/Frp Ext Laminate):	N
TCPMeth(Coated Tank(Steel W/ExtPolyurethaneLaminate):	N
TCPM(FRP Tank Or Piping(Noncorrodible)):	Y
TCPM(Ext Nonmetallic Jacket):	N
TCPMeth(Unnecessary Per Corrosion Prot Spec):	N
Piping Corr Prot Meth:	N

TPG 215 05 (Continued) **U003422362**

Piping Corr Prot Method(PCPM) (Cathodic Factory Install):	N
PCPM(Cathodic Prot-Field Install):	N
PCPMethod (FRP Tank Or Piping(Noncorrodible):	Y
PCPM(Nonmetallic FlexPiping (Noncorrodible)):	N
PCPMeth(Isolated Open Area/2nd Containment):	N
PCPM (Dual Protected):	N
PCPM(Unnec Per Corrosion Prot Specialist):	N
Tank Corr Prot Compliance Flag:	Y
Piping Corr Prot Compliance Flag:	Y
Tank Corrosion Prot Variance (:	N
Piping Corrosion Prot Variance:	N
Temp Out Of Service Compliance:	Y
Technical Compliance Flag:	Y
Tank Tested Flag:	Y
Installation Signature Date:	10/24/1990

Compartment Records:

Tank Id:	2
UST Comprt Id:	121385
UST Id:	59305
Facility Num/Ai:	23116
Compartment Id:	A
Capacity (In Gallons):	10000
Substance Stored1:	GASOLINE
Substance Stored2:	Not reported
Substance Stored3:	Not reported
CompartmentReleaseDetectionMethod(Vapor):	N
CRDM(GW Monitoring):	N
CRDM(Monitoring Of Secondary Cont Barrier):	N
CRDM(Auto Tank Gauge Test/Inv Control):	Y
CRDM(Interstitial Monitoring SecWall/Jacket):	N
CRDM(Wkly Manual Gauging(Tanks<=1000 G):	N
CRDM(Mthly Tank Gauging(Emer Gen Tanks):	N
CRDM(Sir (Stat Inv Reconciliation)/Inv Control):	N
PipingReleaseDetectionMethod(PRDM)(Vapor):	N
PRDM(Groundwater Monitoring):	N
PRDM(Monitoring Sec Containment Barrier):	N
PRDM(InterstitialMonitoring w/in SecWall/Jacket):	N
PRDM(Mthly Piping Tightness Test)@.2Gph:	Y
PRDM(AnnualPipingTightTest/ElecMon@.1Gph:	Y
PRDM(TriennialTightTest(Suction/GravityPiping):	N
PRDM AutoLineLeakDet(3.0 Gph PressPiping):	Y
PRDM(Sir(StatInv Recon)/Inv Control)):	N
PRDM(Exempt System Suction:	N
Spill Overfill Prevention Equip(SOPE):	Y
SOPE(Spill Cont/Bucket/Sump):	Y
SOPE(DelShut-Off Valve)):	Y
SOPE(FlowRestrictorValue:	Y
SOPE(Alarm (Set@<=90%) W/3a Or 3b:	N
SOPE(N/A Deliveries To Tank<=25G):	N
Compartment Release Det Compliance Flag:	Y
Piping Release Detection Compliance Flag):	Y
Spill/OverfillPreventionCompliance Flag:	Y
Compartment Release Detection Variance:	N
Piping Release Detection Variance:	N
Spill And Overfill Prevention Variance:	N
Stage I Vapor Recovery:	TWO POINT SYSTEM
Stage 1 Installation Date:	09/07/2006

TPG 215 05 (Continued) **U003422362**

More Self Certification:

Facility Num/AI:	59305
Self Cert comprt id:	23116
Self Cert Id:	125513
UST Comprt Id:	363898
Ust Id:	121385
Tank Id:	2
Compartment Id (A, B, C, Etc.):	A
Facility Num/AI:	59305
Self Cert comprt id:	23116
Self Cert Id:	125512
UST Comprt Id:	363899
Ust Id:	121385
Tank Id:	2
Compartment Id (A, B, C, Etc.):	A
Facility Num/AI:	59305
Self Cert comprt id:	23116
Self Cert Id:	125274
UST Comprt Id:	363904
Ust Id:	121385
Tank Id:	2
Compartment Id (A, B, C, Etc.):	A
Facility Num/AI:	59305
Self Cert comprt id:	23116
Self Cert Id:	125273
UST Comprt Id:	363903
Ust Id:	121385
Tank Id:	2
Compartment Id (A, B, C, Etc.):	A
Facility Num/AI:	59305
Self Cert comprt id:	23116
Self Cert Id:	232523
UST Comprt Id:	667662
Ust Id:	121385
Tank Id:	2
Compartment Id (A, B, C, Etc.):	A
Facility Num/AI:	59305
Self Cert comprt id:	23116
Self Cert Id:	266761
UST Comprt Id:	768395
Ust Id:	121385
Tank Id:	2
Compartment Id (A, B, C, Etc.):	A
Facility Num/AI:	59305
Self Cert comprt id:	23116
Self Cert Id:	249702
UST Comprt Id:	717818
Ust Id:	121385
Tank Id:	2
Compartment Id (A, B, C, Etc.):	A

TPG 215 05 (Continued) **U003422362**

Facility Num/AI:	59305
Self Cert comprt id:	23116
Self Cert Id:	282697
UST Comprt Id:	815532
Ust Id:	121385
Tank Id:	2
Compartment Id (A, B, C, Etc.):	A
Facility Num/AI:	59305
Self Cert comprt id:	23116
Self Cert Id:	125511
UST Comprt Id:	363900
Ust Id:	121385
Tank Id:	2
Compartment Id (A, B, C, Etc.):	A
Facility Num/AI:	59305
Self Cert comprt id:	23116
Self Cert Id:	125510
UST Comprt Id:	363901
Ust Id:	121385
Tank Id:	2
Compartment Id (A, B, C, Etc.):	A
Facility Num/AI:	59305
Self Cert comprt id:	23116
Self Cert Id:	125509
UST Comprt Id:	363902
Ust Id:	121385
Tank Id:	2
Compartment Id (A, B, C, Etc.):	A
Facility Num/AI:	59305
Self Cert comprt id:	23116
Self Cert Id:	125508
UST Comprt Id:	363905
Ust Id:	121385
Tank Id:	2
Compartment Id (A, B, C, Etc.):	A
Facility Num/AI:	59305
Self Cert comprt id:	23116
Self Cert Id:	125519
UST Comprt Id:	363892
Ust Id:	121385
Tank Id:	2
Compartment Id (A, B, C, Etc.):	A
Facility Num/AI:	59305
Self Cert comprt id:	23116
Self Cert Id:	125518
UST Comprt Id:	363893
Ust Id:	121385
Tank Id:	2
Compartment Id (A, B, C, Etc.):	A
Facility Num/AI:	59305

TPG 215 05 (Continued) **U003422362**

Self Cert comprt id:	23116
Self Cert Id:	125517
UST Comprt Id:	363894
Ust Id:	121385
Tank Id:	2
Compartment Id (A, B, C, Etc.):	A
Facility Num/AI:	59305
Self Cert comprt id:	23116
Self Cert Id:	125516
UST Comprt Id:	363895
Ust Id:	121385
Tank Id:	2
Compartment Id (A, B, C, Etc.):	A
Facility Num/AI:	59305
Self Cert comprt id:	23116
Self Cert Id:	125515
UST Comprt Id:	363896
Ust Id:	121385
Tank Id:	2
Compartment Id (A, B, C, Etc.):	A
Facility Num/AI:	59305
Self Cert comprt id:	23116
Self Cert Id:	125514
UST Comprt Id:	363897
Ust Id:	121385
Tank Id:	2
Compartment Id (A, B, C, Etc.):	A
UST Id:	59303
Facility Num/AI:	23116
Tank Id:	2A
Number Of Compartments:	1
Tank Installation Date:	01/01/1972
Tank Registration Date:	05/08/1986
Tank Capacity (In Gallons):	10000
Tank Status (Current):	REMOVED FROM GROUND
Tank Status Date:	03/01/1991
Empty:	N
Tank Regulatory Status:	FULLY REGULATED
Tank Int Prot (Internal Tank Lining Date):	Not reported
Tank Design (Single Wall):	N
Tank Design (Double Wall):	N
Piping Design (Single Wall):	N
Piping Design (Double Wall):	N
Tank Ext Cont(Fac-Built Nonmetallic Jacket):	N
Tank Ext Cont(Syn Tank-Pit/Piping-Trench Liner):	N
Tank Ext Cont(Tank Vault/Rigid Trench Liner):	N
Piping Ext Cont(Fac-Built Nonmetallic Jacket):	N
Piping Ext Cont(Syn Tank-Pit/Piping-Trench Liner):	N
Piping Ext Cont(Tank Vault/Rigid Trench Liner):	N
Type Of Piping(P=Pressurized,S=Suction,G=Gravity):	Not reported
Tank Material (Steel):	Y
Tank Material(Frp(Fiberglass-Reinforced Plastic):	N

TPG 215 05 (Continued) **U003422362**

Tank Mat(Composite (Steel W/Ext Frp Cladding)):	N
Tank Mat(Concrete):	N
Tank Mat(Jacketed (Steel W/Ext Nonmetallic Jck)):	N
Tank Mat(Coated(Steel W/ExtPolyurethane Cladding)):	N
Piping Material (Steel):	Y
Piping Mat(Frp(Fiberglass Reinforced Plastic):	N
Piping Mat(Concrete):	N
Piping Mat(Jacketed(Steel W/Ext Nonmetallic Jacket)):	N
Piping Mat(Nonmetallic Flex Piping):	N
PipingConnect/Valves(Shear/Impact Valves(Under Disp)):	N
Piping Connect/Valves(Steel Swing-Joints(End Of Piping)):	N
Piping Connect/Valves (Flex Connectors(Ends Of Piping)):	N
Tank Corr Prot Meth(TCPM)(Cathodic-Field Installation):	Y
TCPM (ExtDielectricCoat/Laminate/Tape/Wrap):	N
TCPM(Cathodic Prot-FacInstallation):	N
TCPM(Composite Tank(Steel W/Frp Ext Laminate):	N
TCPMeth(Coated Tank(Steel W/ExtPolyurethaneLaminate):	N
TCPM(FRP Tank Or Piping(Noncorrodible)):	N
TCPM(Ext Nonmetallic Jacket):	N
TCPMeth(Unnecessary Per Corrosion Prot Spec):	N
Piping Corr Prot Meth:	N
Piping Corr Prot Method(PCPM) (Cathodic Factory Install):	N
PCPM(Cathodic Prot-Field Install):	Y
PCPMethod (FRP Tank Or Piping(Noncorrodible):	N
PCPM(Nonmetallic FlexPiping (Noncorrodible)):	N
PCPMeth(Isolated Open Area/2nd Containment):	N
PCPM (Dual Protected):	N
PCPM(Unnec Per Corrosion Prot Specialist):	N
Tank Corr Prot Compliance Flag:	Y
Piping Corr Prot Compliance Flag:	Y
Tank Corrosion Prot Variance (:	N
Piping Corrosion Prot Variance:	N
Temp Out Of Service Compliance:	N
Technical Compliance Flag:	N
Tank Tested Flag:	Y
Installation Signature Date:	10/24/1990

Compartment Records:

Tank Id:	2A
UST Comprt Id:	121383
UST Id:	59303
Facility Num/Ai:	23116
Compartment Id:	A
Capacity (In Gallons):	10000
Substance Stored1:	GASOLINE
Substance Stored2:	Not reported
Substance Stored3:	Not reported
CompartmentReleaseDetectionMethod(Vapor):	N
CRDM(GW Monitoring):	N
CRDM(Monitoring Of Secondary Cont Barrier):	N
CRDM(Auto Tank Gauge Test/Inv Control):	N
CRDM(Interstitial Monitoring SecWall/Jacket):	N
CRDM(Wkly Manual Gauging(Tanks<=1000 G):	N
CRDM(Mthly Tank Gauging(Emer Gen Tanks):	N
CRDM(Sir (Stat Inv Reconciliation)/Inv Control):	N
PipingReleaseDetectionMethod(PRDM)(Vapor):	N
PRDM(Groundwater Monitoring):	N
PRDM(Monitoring Sec Containment Barrier):	N

TPG 215 05 (Continued) **U003422362**

PRDM(InterstitialMonitoring w/in SecWall/Jacket):	N
PRDM(Mthly Piping Tightness Test)@.2Gph:	N
PRDM(AnnualPipingTightTest/ElecMon@.1Gph:	N
PRDM(TriennialTightTest(Suction/GravityPiping):	N
PRDM AutoLineLeakDet(3.0 Gph PressPiping):	N
PRDM(Sir(StatInv Recon)/Inv Control)):	N
PRDM(Exempt System Suction:	N
Spill Overfill Prevention Equip(SOPE):	N
SOPE(Spill Cont/Bucket/Sump):	N
SOPE(DelShut-Off Valve)):	N
SOPE(FlowRestrictorValue:	N
SOPE(Alarm (Set@<=90%) W/3a Or 3b:	N
SOPE(N/A Deliveries To Tank<=25G):	N
Compartment Release Det Compliance Flag:	N
Piping Release Detection Compliance Flag):	N
Spill/OverfillPreventionCompliance Flag:	N
Compartment Release Detection Variance:	N
Piping Release Detection Variance:	N
Spill And Overfill Prevention Variance:	N
Stage I Vapor Recovery:	Not reported
Stage 1 Installation Date:	Not reported

Self Certification Records Not Found for this Facility:

UST Id:	59304
Facility Num/AI:	23116
Tank Id:	3
Number Of Compartments:	1
Tank Installation Date:	03/01/1991
Tank Registration Date:	05/08/1986
Tank Capacity (In Gallons):	10000
Tank Status (Current):	IN USE
Tank Status Date:	03/01/1991
Empty:	N
Tank Regulatory Status:	FULLY REGULATED
Tank Int Prot (Internal Tank Lining Date):	Not reported
Tank Design (Single Wall):	N
Tank Design (Double Wall):	Y
Piping Design (Single Wall):	Y
Piping Design (Double Wall):	N
Tank Ext Cont(Fac-Built Nonmetallic Jacket):	N
Tank Ext Cont(Syn Tank-Pit/Piping-Trench Liner):	N
Tank Ext Cont(Tank Vault/Rigid Trench Liner):	N
Piping Ext Cont(Fac-Built Nonmetallic Jacket):	N
Piping Ext Cont(Syn Tank-Pit/Piping-Trench Liner):	N
Piping Ext Cont(Tank Vault/Rigid Trench Liner):	N
Type Of Piping(P=Pressurized,S=Suction,G=Gravity):	P
Tank Material (Steel):	N
Tank Material(Frp(Fiberglass-Reinforced Plastic):	Y
Tank Mat(Composite (Steel W/Ext Frp Cladding)):	N
Tank Mat(Concrete):	N
Tank Mat(Jacketed (Steel W/Ext Nonmetallic Jck)):	N
Tank Mat(Coated(Steel W/ExtPolyurethane Cladding)):	N
Piping Material (Steel):	N
Piping Mat(Frp(Fiberglass Reinforced Plastic):	Y
Piping Mat(Concrete):	N
Piping Mat(Jacketed(Steel W/Ext Nonmetallic Jacket)):	N

TPG 215 05 (Continued) **U003422362**

Piping Mat(Nonmetallic Flex Piping):	N
PipingConnect/Valves(Shear/Impact Valves(Under Disp)):	N
Piping Connect/Valves(Steel Swing-Joints(End Of Piping)):	N
Piping Connect/Valves (Flex Connectors(Ends Of Piping)):	N
Tank Corr Prot Meth(TCPM)(Cathodic-Field Installation):	N
TCPM (ExtDielectricCoat/Laminate/Tape/Wrap):	N
TCPM(Cathodic Prot-FacInstallation):	N
TCPM(Composite Tank(Steel W/Frp Ext Laminate):	N
TCPMeth(Coated Tank(Steel W/ExtPolyurethaneLaminate):	N
TCPM(FRP Tank Or Piping(Noncorrodible)):	Y
TCPM(Ext Nonmetallic Jacket):	N
TCPMeth(Unnecessary Per Corrosion Prot Spec):	N
Piping Corr Prot Meth:	N
Piping Corr Prot Method(PCPM) (Cathodic Factory Install):	N
PCPM(Cathodic Prot-Field Install):	N
PCPMethod (FRP Tank Or Piping(Noncorrodible):	Y
PCPM(Nonmetallic FlexPiping (Noncorrodible)):	N
PCPMeth(Isolated Open Area/2nd Containment):	N
PCPM (Dual Protected):	N
PCPM(Unnec Per Corrosion Prot Specialist):	N
Tank Corr Prot Compliance Flag:	Y
Piping Corr Prot Compliance Flag:	Y
Tank Corrosion Prot Variance (:	N
Piping Corrosion Prot Variance:	N
Temp Out Of Service Compliance:	Y
Technical Compliance Flag:	Y
Tank Tested Flag:	Y
Installation Signature Date:	10/24/1990

Compartment Records:

Tank Id:	3
UST Comprt Id:	121384
UST Id:	59304
Facility Num/Ai:	23116
Compartment Id:	A
Capacity (In Gallons):	10000
Substance Stored1:	GASOLINE
Substance Stored2:	Not reported
Substance Stored3:	Not reported
CompartmentReleaseDetectionMethod(Vapor):	N
CRDM(GW Monitoring):	N
CRDM(Monitoring Of Secondary Cont Barrier):	N
CRDM(Auto Tank Gauge Test/Inv Control):	Y
CRDM(Interstitial Monitoring SecWall/Jacket):	N
CRDM(Wkly Manual Gauging(Tanks<=1000 G):	N
CRDM(Mthly Tank Gauging(Emer Gen Tanks):	N
CRDM(Sir (Stat Inv Reconciliation)/Inv Control):	N
PipingReleaseDetectionMethod(PRDM)(Vapor):	N
PRDM(Groundwater Monitoring):	N
PRDM(Monitoring Sec Containment Barrier):	N
PRDM(InterstitialMonitoring w/in SecWall/Jacket):	N
PRDM(Mthly Piping Tightness Test)@.2Gph:	Y
PRDM(AnnualPipingTightTest/ElecMon@.1Gph:	Y
PRDM(TriennialTightTest(Suction/GravityPiping):	N
PRDM AutoLineLeakDet(3.0 Gph PressPiping):	Y
PRDM(Sir(StatInv Recon)/Inv Control)):	N
PRDM(Exempt System Suction:	N
Spill Overfill Prevention Equip(SOPE):	Y

TPG 215 05 (Continued) **U003422362**

SOPE(Spill Cont/Bucket/Sump):	Y
SOPE(DelShut-Off Valve)):	Y
SOPE(FlowRestrictorValue:	Y
SOPE(Alarm (Set@<=90%) W/3a Or 3b:	N
SOPE(N/A Deliveries To Tank<=25G):	N
Compartment Release Det Compliance Flag:	Y
Piping Release Detection Compliance Flag):	Y
Spill/OverfillPreventionCompliance Flag:	Y
Compartment Release Detection Variance:	N
Piping Release Detection Variance:	N
Spill And Overfill Prevention Variance:	N
Stage I Vapor Recovery:	TWO POINT SYSTEM
Stage 1 Installation Date:	09/07/2006

More Self Certification:

Facility Num/AI:	59304
Self Cert comprt id:	23116
Self Cert Id:	125509
UST Comprt Id:	363888
Ust Id:	121384
Tank Id:	3
Compartment Id (A, B, C, Etc.):	A

Facility Num/AI:	59304
Self Cert comprt id:	23116
Self Cert Id:	125513
UST Comprt Id:	363884
Ust Id:	121384
Tank Id:	3
Compartment Id (A, B, C, Etc.):	A

Facility Num/AI:	59304
Self Cert comprt id:	23116
Self Cert Id:	125517
UST Comprt Id:	363880
Ust Id:	121384
Tank Id:	3
Compartment Id (A, B, C, Etc.):	A

Facility Num/AI:	59304
Self Cert comprt id:	23116
Self Cert Id:	125512
UST Comprt Id:	363885
Ust Id:	121384
Tank Id:	3
Compartment Id (A, B, C, Etc.):	A

Facility Num/AI:	59304
Self Cert comprt id:	23116
Self Cert Id:	249702
UST Comprt Id:	717820
Ust Id:	121384
Tank Id:	3
Compartment Id (A, B, C, Etc.):	A

Facility Num/AI:	59304
Self Cert comprt id:	23116

TPG 215 05 (Continued) **U003422362**

Self Cert Id:	125514
UST Comprt Id:	363883
Ust Id:	121384
Tank Id:	3
Compartment Id (A, B, C, Etc.):	A
Facility Num/AI:	59304
Self Cert comprt id:	23116
Self Cert Id:	125274
UST Comprt Id:	363890
Ust Id:	121384
Tank Id:	3
Compartment Id (A, B, C, Etc.):	A
Facility Num/AI:	59304
Self Cert comprt id:	23116
Self Cert Id:	282697
UST Comprt Id:	815531
Ust Id:	121384
Tank Id:	3
Compartment Id (A, B, C, Etc.):	A
Facility Num/AI:	59304
Self Cert comprt id:	23116
Self Cert Id:	125518
UST Comprt Id:	363879
Ust Id:	121384
Tank Id:	3
Compartment Id (A, B, C, Etc.):	A
Facility Num/AI:	59304
Self Cert comprt id:	23116
Self Cert Id:	232523
UST Comprt Id:	667664
Ust Id:	121384
Tank Id:	3
Compartment Id (A, B, C, Etc.):	A
Facility Num/AI:	59304
Self Cert comprt id:	23116
Self Cert Id:	125519
UST Comprt Id:	363878
Ust Id:	121384
Tank Id:	3
Compartment Id (A, B, C, Etc.):	A
Facility Num/AI:	59304
Self Cert comprt id:	23116
Self Cert Id:	266761
UST Comprt Id:	768394
Ust Id:	121384
Tank Id:	3
Compartment Id (A, B, C, Etc.):	A
Facility Num/AI:	59304
Self Cert comprt id:	23116
Self Cert Id:	125511

TPG 215 05 (Continued) **U003422362**

UST Comprt Id:	363886
Ust Id:	121384
Tank Id:	3
Compartment Id (A, B, C, Etc.):	A
Facility Num/AI:	59304
Self Cert comprt id:	23116
Self Cert Id:	125508
UST Comprt Id:	363891
Ust Id:	121384
Tank Id:	3
Compartment Id (A, B, C, Etc.):	A
Facility Num/AI:	59304
Self Cert comprt id:	23116
Self Cert Id:	125273
UST Comprt Id:	363889
Ust Id:	121384
Tank Id:	3
Compartment Id (A, B, C, Etc.):	A
Facility Num/AI:	59304
Self Cert comprt id:	23116
Self Cert Id:	125516
UST Comprt Id:	363881
Ust Id:	121384
Tank Id:	3
Compartment Id (A, B, C, Etc.):	A
Facility Num/AI:	59304
Self Cert comprt id:	23116
Self Cert Id:	125510
UST Comprt Id:	363887
Ust Id:	121384
Tank Id:	3
Compartment Id (A, B, C, Etc.):	A
Facility Num/AI:	59304
Self Cert comprt id:	23116
Self Cert Id:	125515
UST Comprt Id:	363882
Ust Id:	121384
Tank Id:	3
Compartment Id (A, B, C, Etc.):	A

Click this hyperlink while viewing on your computer to access
3 additional TX UST: record(s) in the EDR Site Report.

7 STAR ENTERPRISE — **RCRA-LQG** **1001460463**
801 N LOOP WEST — **FINDS** **TX0000994558**
HOUSTON, TX 77008 — **ECHO**

RCRA-LQG:

Date form received by agency:	12/27/1994
Facility name:	STAR ENTERPRISE
Facility address:	801 N LOOP WEST HOUSTON, TX 77008
EPA ID:	TX0000994558
Mailing address:	PO BOX 2099 HOUSTON, TX 77252-2099
Contact:	E V (JENA) HENRY
Contact address:	PO BOX 2099 HOUSTON, TX 77252-2099
Contact country:	US
Contact telephone:	713-241-0236
Contact email:	Not reported
EPA Region:	06
Classification:	Large Quantity Generator
Description:	Handler: generates 1,000 kg or more of hazardous waste during any calendar month; or generates more than 1 kg of acutely hazardous waste during any calendar month; or generates more than 100 kg of any residue or contaminated soil, waste or other debris resulting from the cleanup of a spill, into or on any land or water, of acutely hazardous waste during any calendar month; or generates 1 kg or less of acutely hazardous waste during any calendar month, and accumulates more than 1 kg of acutely hazardous waste at any time; or generates 100 kg or less of any residue or contaminated soil, waste or other debris resulting from the cleanup of a spill, into or on any land or water, of acutely hazardous waste during any calendar month, and accumulates more than 100 kg of that material at any time

Owner/Operator Summary:

Owner/operator name:	MOTIVA ENTERPRISES LLC
Owner/operator address:	PO BOX 4540 HOUSTON, TX 77210
Owner/operator country:	Not reported
Owner/operator telephone:	713-241-0236
Owner/operator email:	Not reported
Owner/operator fax:	Not reported
Owner/operator extension:	Not reported
Legal status:	Private
Owner/Operator Type:	Owner
Owner/Op start date:	Not reported
Owner/Op end date:	Not reported

Handler Activities Summary:

U.S. importer of hazardous waste:	No
Mixed waste (haz. and radioactive):	No
Recycler of hazardous waste:	No
Transporter of hazardous waste:	No
Treater, storer or disposer of HW:	No
Underground injection activity:	No
On-site burner exemption:	No
Furnace exemption:	No
Used oil fuel burner:	No
Used oil processor:	No

STAR ENTERPRISE (Continued) **1001460463**

User oil refiner: No
Used oil fuel marketer to burner: No
Used oil Specification marketer: No
Used oil transfer facility: No
Used oil transporter: No

. Waste code: D001
. Waste name: IGNITABLE WASTE

. Waste code: D018
. Waste name: BENZENE

Violation Status: No violations found

FINDS:

Registry ID: 110005023349

Environmental Interest/Information System
RCRAInfo is a national information system that supports the Resource Conservation and Recovery Act (RCRA) program through the tracking of events and activities related to facilities that generate, transport, and treat, store, or dispose of hazardous waste. RCRAInfo allows RCRA program staff to track the notification, permit, compliance, and corrective action activities required under RCRA.

Click this hyperlink while viewing on your computer to access additional FINDS: detail in the EDR Site Report.

ECHO:
Envid: 1001460463
Registry ID: 110005023349
DFR URL: http://echo.epa.gov/detailed-facility-report?fid=110005023349

---

7 **SHELL** **LPST** **S116701058**
801 NORTH LOOP W **N/A**
HOUSTON, TX 77008

LPST:
Facility ID: 0023116
LPST Id: 117756
Facility Location: 801 NORTH LOOP WEST
TCEQ Region# and City: 12
Region City: HOUSTON
Reported Date: 03/04/2010
Entered Date: 06/23/2008
Priority: 4.1 - GW IMPACTED NO APPARENT THREATS OR IMPACTS TO RECEPTORS
Program: 1P - PRIVATIZATION CONTRACTOR
CA Status: 6A - FINAL CONCURRENCE ISSUED
Priority Description: Groundwater is affected.
Status: **FINAL CONCURRENCE ISSUED, CASE CLOSED**
Coordinators Primary: 1P/1
Coordinators RPR: DB2
Responsible Party Name: MOTIVA ENTERPRISES LLC
Responsible Party Contact: SCOTT BURKEY
Responsible Party Address: 7750 N MACARTHUR
Responsible Party City,St,Zip: IRVING, TX 75063

SHELL (Continued) **S116701058**

Responsible Party Telephone: 214/483-5461
Reported Date: 07/10/2007
Case Start Date: 06/23/2008

---

8 **GULF SELF SERVICE STATION** **EDR Hist Auto** **1009381910**
733 W 28TH AVE **N/A**
HOUSTON, TX

EDR Hist Auto

Year:	Name:	Type:
1980	GULF SELF SERVICE STATION	GASOLINE STATIONS

---

9 **TRUCK STOP** **EDR Hist Auto** **1022144222**
2632 N DURHAM DR **N/A**
HOUSTON, TX 77008

EDR Hist Auto

Year:	Name:	Type:
1995	TRUCK STOP	Gasoline Service Stations, NEC
1996	TRUCK STOP	Gasoline Service Stations, NEC
1997	TRUCK STOP	Gasoline Service Stations, NEC
2006	TRUCK STOP	Gasoline Service Stations, NEC
2007	TRUCK STOP	Gasoline Service Stations, NEC
2008	TRUCK STOP	Gasoline Service Stations, NEC
2009	TRUCK STOP	Gasoline Service Stations, NEC
2010	TRUCK STOP	Gasoline Service Stations, NEC
2011	TRUCK STOP	Gasoline Service Stations, NEC
2012	TRUCK STOP	Gasoline Service Stations, NEC
2013	TRUCK STOP	Gasoline Service Stations, NEC

---

10 **PHELPS LAUNDRY** **EDR Hist Cleaner** **1009340269**
2610 LAWRENCE **N/A**
HOUSTON, TX

EDR Hist Cleaner

Year:	Name:	Type:
1948	PHELPS LAUNDRY	LAUNDRIES STEAM
1953	PHELPS LAUNDRY	LAUNDRIES
1962	PHELPS LAUNDRY	LAUNDRIES

---

11 **CORROSION PROTECTION PROCESSES** **VCP** **S103602702**
340 W 26TH ST **Ind. Haz Waste** **N/A**
HOUSTON, TX 77008

VCP TCEQ:
Region: 12
Facility ID: 2703
Facility Type: MATERIAL COATING OPERATIONS
VCP Received: 11/10/2014
PCA Number: 34896

CORROSION PROTECTION PROCESSES (Continued) **S103602702**

Project Number:	Jimenez
Type Lead:	Owner
Phase:	Investigation
Lat/Long:	Not reported
Lat/Long (DD):	29.809722 / -95.403055
Acres at Site:	0.458
Contaminant Categories:	VOCS, CHLORINATED SOLVENTS
Media Affected:	GROUNDWATER
Applicant:	PALADIN VENTURES INC DBA CORROSION PROTECTION SERVICES
Applicant Contact Title:	OWNER
Applicant Address:	340 W 26TH ST
Applicant City,St,Zip:	HOUSTON, TX 77008
Applicant Phone:	713-869-9454
Applicant Fax:	713-869-8255
Consultant/Attorney:	ROSS BANKS MAY CRON & CAVIN PC
Consultant/Attorney Name:	JIM HAMILTON
Consultant/Attorney Contact Title:	ATTORNEY
Consultant/Attorney Address:	2 RIVERWAY STE 700
Consultant/Attorney City,St,Zip:	HOUSTON, TX 77056
Consultant/Attorney Phone:	713-626-1200
Consultant/Attorney Fax:	713-623-6014
TNRCC Solid Waste Registration:	71659, 36517
EPA Texas ID/CERCLIS Registration:	TXD052473311
EPA Registration:	Not reported
Application Signed By Applicant:	Not reported
Standards:	B
TX Risk Reduction Prgm:	1,2
Institutional Controls:	Not reported
Certificate of Completion:	Not reported
Remedy Type:	Not reported
Risk Reduction or Petroleum Storage Tank:	TRRP
Leaking Petroleum Storage Registration Tank:	Not reported
Cashier Recvd:	11/07/2014
App Accepted?:	Y
Date Accepted:	12/15/2014
Region?:	Y
Alt VCP Id:	Not reported
Project No.:	348960
Contaminants Identified:	TCA, DCE, DCA, TCE, VC
OffSite?:	Not reported
Billing Company:	PALADIN VENTURES INC DBA CORROSION PROTECTION SERVICES
Billing c/o Name:	KENNETH KLEINMANN
Billing Address1:	340 W 26TH ST
Billing Address2:	Not reported
Billing City:	HOUSTON
Billing State:	TX
Billing Zip:	77008
Billing Phone:	713-869-9454
IOP No.:	Not reported
Region COC?:	Not reported
Region R/W?:	Not reported
Survey?:	Not reported
Comments:	Not reported
Media:	P/E
File Location:	D/200-43/CR

CORROSION PROTECTION PROCESSES (Continued) **S103602702**

Ind. Haz Waste:

Registration Number:	36517
Registration Initial Notification Date:	03/29/1985
Registration Last Amendment Date:	07/17/1997
EPA Identification:	TXD052473311
Primary NAICS Code:	331491
Status Change Date:	19850329
Land Type:	PRIVATE
Description of Facility Site Location:	340 W 26th Street, Houston, TX
Site Primary Standard Industrial Code:	Not reported
Site Primary SIC Description:	Not reported
Registration is Generator of Waste:	Yes
Registration is Receivers of Waste:	No
Registration is Transporter of Waste:	No
Registration is Transfer Facility:	No
Facility is STEERS Reporter:	No
Reqired to Submit Annual Waste Summary:	No
Facility Involved In Recycling:	No
Revcr Has Monthly Reporting Requirement:	0
Mexican Facility:	Not reported
Type of Generator:	CESQG
TNRCC Region:	Not reported
Company Name:	CORROSION PROTECTION PROCESSES
Contact Name:	KEN KLEINMANN
Contact Telephone Number:	713-8699454
Mailing Address:	PO BOX 7435
Mailing Address2:	Not reported
Mailing City,St,Zip:	HOUSTON, TX 772487435
Mailing County:	UNITED STATES
Facility Country:	UNITED STATES
TNRCC Facility ID:	13394
Site Owner Tax ID:	0
Site Location Latitude:	-00.000
Site Location Longitude:	-000.000
Last Update to NOR Data:	20051025
Ind. waste permit Number:	Not reported
Mun waste permit Number:	Not reported
Non Notifier:	No

Business Records Not Found for this RegNo/Year:

Owner:

Owner Mailing Address:	PO BOX 7435
Owner Mailing Address2:	Not reported
Owner Mailing Address3:	Not reported
Owner City,St,Zip:	HOUSTON, TX 77248 7435
Owner Country:	UNITED STA
Owner Phone Number:	1-713-8699454
Owner Fax Number:	Not reported
Owner Email Address:	Not reported
Owner Business Type:	Unknown
Owner Tax Id:	17416530418
Owner Bankruptcy Code:	Not reported

Operator:

Operator Last Name:	CORROSION PROTECTION PROCESSES
Operator First Name:	Not reported
Operator Name:	CORROSION PROTECTION PROCESSES

CORROSION PROTECTION PROCESSES (Continued) **S103602702**

Operator Mailing Address: PO BOX 7435
Operator Mailing Address 2: Not reported
Operator Mailing City,St,Zip: HOUSTON, TX 77248 7435
Operator Country: UNITED STA
Operator Phone: 1-713-8699454
Operator Fax: Not reported
Operator Email: Not reported
Operator Business Type: Unknown
Operator Tax Id: 17416530418
Operator Bankruptcy Code: Not reported

Contact:
Contact Name: KEN KLEINMANN
Contact Title: ENVIRONMENTAL MANAGER
Contact Role: PRICONT
Contact Address: PO BOX 7435
Contact Address2: Not reported
Conact City,St,Zip: HOUSTON, TX 77248 7435
Contact Phone: 1-713-8699454
Contact Fax: Not reported
Contact Email: Not reported

Contact:
Contact Name: Not reported
Contact Title: Not reported
Contact Role: OWNOPRCON
Contact Address: PO BOX 7435
Contact Address2: Not reported
Conact City,St,Zip: HOUSTON, TX 77248 7435
Contact Phone: 1-713-8699454
Contact Fax: Not reported
Contact Email: Not reported

Unit Records Not Found for this RegNo/Year:

One Time Shipper Records Not Found for this RegNo/Year:
Receiver Type: Not reported
Transporter for hire: 0
Transport own waste: 0
Eq 01, if transport waste type = 1: Not reported
Eq 02, if transport waste type = 2: Not reported
Eq 03, if transport waste type = 3: Not reported
Eq 04, if transport waste type = H: Not reported
Target TCEQ unique facid for discarded(merged) facility: Not reported

Waste:
Waste ID: 67719
Waste Description: Paint waste
Desc of Waste: Not reported
Texas Waste Code: Not reported
Texas Waste Code 2: 0340211H
Waste Code Status: INACTIVE
Waste Form: Not reported
Waste Classification: H
Waste is Radioactive: No
Waste Treated Off Site: 1
Standard Industrial Classification: Not reported
Primary Source: Not reported
Primary Measurenent Point: Not reported
Primary Origin: Not reported

CORROSION PROTECTION PROCESSES (Continued) **S103602702**

Primary System Type:	Not reported
New Chemical Substance:	0
Audit Performed:	No
Company Waste ID:	Not reported
Primary NAICS Code:	Not reported
EPA Waste Form Code:	W211
Reason Waste Form No Longer Gen.:	UNKNOWN
EPA Haz Waste:	Not reported

---

12 **RAY E MILLER** **LPST U003567324**
1225 W 26TH ST **UST N/A**
HOUSTON, TX 77008

LPST:

Facility ID:	0053150
LPST Id:	95226
Facility Location:	1225 WEST 26TH
TCEQ Region# and City:	12
Region City:	HOUSTON
Reported Date:	06/16/2003
Entered Date:	04/16/1990
Priority:	4A - SOIL CONTAMINATION ONLY REQUIRES FULL SITE ASSESSMENT RAP
Program:	1P - PRIVATIZATION CONTRACTOR
CA Status:	6A - FINAL CONCURRENCE ISSUED
Priority Description:	SOIL CONTAMINATION ONLY, REQUIRES FULL SITE ASSESSMENT & RAP
Status:	**FINAL CONCURRENCE ISSUED, CASE CLOSED**
Coordinators Primary:	1P/1/2
Coordinators RPR:	TMM
Responsible Party Name:	P M ELECTRIC
Responsible Party Contact:	RAY MILLER
Responsible Party Address:	206 TEXARKANA DR
Responsible Party City,St,Zip:	MAGNOLIA, TX 77355
Responsible Party Telephone:	713/681-3959
Reported Date:	02/26/1990
Case Start Date:	04/16/1990

UST:

Facility Id:	53150
Facility Type:	FLEET REFUELING
Facility Begin Date:	11/01/1974
Facility Status:	INACTIVE
Facility Exempt Status:	No
Records Off-Site:	No
UST Financial Assurance Required:	No
Number Of Active UST:	0
Site Location Description:	Not reported
Site Location (Nearest City/County/Zip):	HARRIS 77008
Site Location (TCEQ Region):	12
Contact Name/Title:	RAY MILLER,OWNER
Contact Organization Name:	RAY E MILLER
Contact Mailing Address1:	Not reported
Contact Mailing Address2:	Not reported
Contact Mailing City/State/Zip:	Not reported
Contact Phone Number:	7136813959
Contact Fax Number:	Not reported
Contact Email Address:	Not reported
Facility Contact Address Deliverable:	Not reported

RAY E MILLER (Continued) **U003567324**

Application Received Date On Earliest Reg Form:	03/19/1990
Signature Date On Earliest Reg Form:	03/16/1990
Signature Name/Title On Earliest Reg Form:	RAY MILLER,OWNER
Signature Role On Earliest Reg Form:	Not reported
Signature Company On Earliest Reg Form:	Not reported
Enforcement Action:	Not reported
Facility Not Inspectable:	No

Facility Billing Contacts:

Princ Id:	942592942011187
AR Number:	Not reported
Contact Name/Title:	RAY MILLER/
Contact Organization Name:	MILLER RAY E
Contact Mailing Address (Delivery):	206 TEXARKANA DR
Contact Mailing Address (Internal Delivery):	Not reported
Contact Mailing City/State/Zip:	MAGNOLIA, TX 77354 5290
Phone Number/Ext:	/
Contact Fax Number/Ext:	/
Contact EMail Address:	Not reported
Contact Address Deliverable:	Yes

Owner:

Princ Id:	715141422002139
Additional Id:	705141422002139
Facility Num/AI:	53150
Owner CN:	CN601206725
Owner Name:	MILLER RAY E
Owner Effective Begin Date:	05/03/1990
Owner Type:	OR
State Tax Id:	Not reported
Contact Role:	Not reported
Contact Name/Title:	/
Contact Organization Name:	Not reported
Contact Mailing Address (Delivery):	Not reported
Contact Mailing Address (Internal Delivery):	Not reported
Contact Mailing City/State/Zip:	Not reported
Contact Phone Number/Ext:	/
Contact Fax Number/Ext:	/
Contact Email Address:	Not reported

Operator Records Not Found for this Facility:

Self Certification Records Not Found for this Facility/Owner:

Tanks:

UST Id:	131471
Facility Num/AI:	53150
Tank Id:	1
Number Of Compartments:	1
Tank Installation Date:	01/01/1974
Tank Registration Date:	03/19/1990
Tank Capacity (In Gallons):	Not reported
Tank Status (Current):	REMOVED FROM GROUND
Tank Status Date:	02/28/1990
Empty:	N
Tank Regulatory Status:	FULLY REGULATED
Tank Int Prot (Internal Tank Lining Date):	Not reported
Tank Design (Single Wall):	Y

RAY E MILLER (Continued) **U003567324**

Tank Design (Double Wall):	N
Piping Design (Single Wall):	Y
Piping Design (Double Wall):	N
Tank Ext Cont(Fac-Built Nonmetallic Jacket):	N
Tank Ext Cont(Syn Tank-Pit/Piping-Trench Liner):	N
Tank Ext Cont(Tank Vault/Rigid Trench Liner):	N
Piping Ext Cont(Fac-Built Nonmetallic Jacket):	N
Piping Ext Cont(Syn Tank-Pit/Piping-Trench Liner):	N
Piping Ext Cont(Tank Vault/Rigid Trench Liner):	N
Type Of Piping(P=Pressurized,S=Suction,G=Gravity):	S
Tank Material (Steel):	Y
Tank Material(Frp(Fiberglass-Reinforced Plastic):	N
Tank Mat(Composite (Steel W/Ext Frp Cladding)):	N
Tank Mat(Concrete):	N
Tank Mat(Jacketed (Steel W/Ext Nonmetallic Jck)):	N
Tank Mat(Coated(Steel W/ExtPolyurethane Cladding)):	N
Piping Material (Steel):	Y
Piping Mat(Frp(Fiberglass Reinforced Plastic):	N
Piping Mat(Concrete):	N
Piping Mat(Jacketed(Steel W/Ext Nonmetallic Jacket)):	N
Piping Mat(Nonmetallic Flex Piping):	N
PipingConnect/Valves(Shear/Impact Valves(Under Disp)):	N
Piping Connect/Valves(Steel Swing-Joints(End Of Piping)):	N
Piping Connect/Valves (Flex Connectors(Ends Of Piping)):	N
Tank Corr Prot Meth(TCPM)(Cathodic-Field Installation):	N
TCPM (ExtDielectricCoat/Laminate/Tape/Wrap):	N
TCPM(Cathodic Prot-FacInstallation):	N
TCPM(Composite Tank(Steel W/Frp Ext Laminate):	N
TCPMeth(Coated Tank(Steel W/ExtPolyurethaneLaminate):	N
TCPM(FRP Tank Or Piping(Noncorrodible)):	N
TCPM(Ext Nonmetallic Jacket):	N
TCPMeth(Unnecessary Per Corrosion Prot Spec):	N
Piping Corr Prot Meth:	N
Piping Corr Prot Method(PCPM) (Cathodic Factory Install):	N
PCPM(Cathodic Prot-Field Install):	N
PCPMethod (FRP Tank Or Piping(Noncorrodible):	N
PCPM(Nonmetallic FlexPiping (Noncorrodible)):	N
PCPMeth(Isolated Open Area/2nd Containment):	N
PCPM (Dual Protected):	N
PCPM(Unnec Per Corrosion Prot Specialist):	N
Tank Corr Prot Compliance Flag:	N
Piping Corr Prot Compliance Flag:	N
Tank Corrosion Prot Variance (:	N
Piping Corrosion Prot Variance:	N
Temp Out Of Service Compliance:	N
Technical Compliance Flag:	N
Tank Tested Flag:	N
Installation Signature Date:	03/30/1990

Compartment Records:

Tank Id:	1
UST Comprt Id:	136878
UST Id:	131471
Facility Num/Ai:	53150
Compartment Id:	A
Capacity (In Gallons):	0
Substance Stored1:	GASOLINE
Substance Stored2:	Not reported

RAY E MILLER (Continued) **U003567324**

Substance Stored3:	Not reported
CompartmentReleaseDetectionMethod(Vapor):	N
CRDM(GW Monitoring):	N
CRDM(Monitoring Of Secondary Cont Barrier):	N
CRDM(Auto Tank Gauge Test/Inv Control):	N
CRDM(Interstitial Monitoring SecWall/Jacket):	N
CRDM(Wkly Manual Gauging(Tanks<=1000 G):	N
CRDM(Mthly Tank Gauging(Emer Gen Tanks):	N
CRDM(Sir (Stat Inv Reconciliation)/Inv Control):	N
PipingReleaseDetectionMethod(PRDM)(Vapor):	N
PRDM(Groundwater Monitoring):	N
PRDM(Monitoring Sec Containment Barrier):	N
PRDM(InterstitialMonitoring w/in SecWall/Jacket):	N
PRDM(Mthly Piping Tightness Test)@.2Gph:	N
PRDM(AnnualPipingTightTest/ElecMon@.1Gph:	N
PRDM(TriennialTightTest(Suction/GravityPiping):	N
PRDM AutoLineLeakDet(3.0 Gph PressPiping):	N
PRDM(Sir(StatInv Recon)/Inv Control)):	N
PRDM(Exempt System Suction:	N
Spill Overfill Prevention Equip(SOPE):	N
SOPE(Spill Cont/Bucket/Sump):	N
SOPE(DelShut-Off Valve)):	N
SOPE(FlowRestrictorValue:	N
SOPE(Alarm (Set@<=90%) W/3a Or 3b:	N
SOPE(N/A Deliveries To Tank<=25G):	N
Compartment Release Det Compliance Flag:	N
Piping Release Detection Compliance Flag):	N
Spill/OverfillPreventionCompliance Flag:	N
Compartment Release Detection Variance:	N
Piping Release Detection Variance:	N
Spill And Overfill Prevention Variance:	N
Stage I Vapor Recovery:	Not reported
Stage 1 Installation Date:	Not reported

Self Certification Records Not Found for this Facility:

UST Id:	131472
Facility Num/AI:	53150
Tank Id:	2
Number Of Compartments:	1
Tank Installation Date:	01/01/1984
Tank Registration Date:	03/19/1990
Tank Capacity (In Gallons):	Not reported
Tank Status (Current):	REMOVED FROM GROUND
Tank Status Date:	02/28/1990
Empty:	N
Tank Regulatory Status:	FULLY REGULATED
Tank Int Prot (Internal Tank Lining Date):	Not reported
Tank Design (Single Wall):	Y
Tank Design (Double Wall):	N
Piping Design (Single Wall):	Y
Piping Design (Double Wall):	N
Tank Ext Cont(Fac-Built Nonmetallic Jacket):	N
Tank Ext Cont(Syn Tank-Pit/Piping-Trench Liner):	N
Tank Ext Cont(Tank Vault/Rigid Trench Liner):	N
Piping Ext Cont(Fac-Built Nonmetallic Jacket):	N
Piping Ext Cont(Syn Tank-Pit/Piping-Trench Liner):	N

RAY E MILLER (Continued) **U003567324**

Piping Ext Cont(Tank Vault/Rigid Trench Liner):	N
Type Of Piping(P=Pressurized,S=Suction,G=Gravity):	Not reported
Tank Material (Steel):	Y
Tank Material(Frp(Fiberglass-Reinforced Plastic):	N
Tank Mat(Composite (Steel W/Ext Frp Cladding)):	N
Tank Mat(Concrete):	N
Tank Mat(Jacketed (Steel W/Ext Nonmetallic Jck)):	N
Tank Mat(Coated(Steel W/ExtPolyurethane Cladding)):	N
Piping Material (Steel):	Y
Piping Mat(Frp(Fiberglass Reinforced Plastic):	N
Piping Mat(Concrete):	N
Piping Mat(Jacketed(Steel W/Ext Nonmetallic Jacket)):	N
Piping Mat(Nonmetallic Flex Piping):	N
PipingConnect/Valves(Shear/Impact Valves(Under Disp)):	N
Piping Connect/Valves(Steel Swing-Joints(End Of Piping)):	N
Piping Connect/Valves (Flex Connectors(Ends Of Piping)):	N
Tank Corr Prot Meth(TCPM)(Cathodic-Field Installation):	N
TCPM (ExtDielectricCoat/Laminate/Tape/Wrap):	N
TCPM(Cathodic Prot-FacInstallation):	N
TCPM(Composite Tank(Steel W/Frp Ext Laminate):	N
TCPMeth(Coated Tank(Steel W/ExtPolyurethaneLaminate):	N
TCPM(FRP Tank Or Piping(Noncorrodible)):	N
TCPM(Ext Nonmetallic Jacket):	N
TCPMeth(Unnecessary Per Corrosion Prot Spec):	N
Piping Corr Prot Meth:	N
Piping Corr Prot Method(PCPM) (Cathodic Factory Install):	N
PCPM(Cathodic Prot-Field Install):	N
PCPMethod (FRP Tank Or Piping(Noncorrodible):	N
PCPM(Nonmetallic FlexPiping (Noncorrodible)):	N
PCPMeth(Isolated Open Area/2nd Containment):	N
PCPM (Dual Protected):	N
PCPM(Unnec Per Corrosion Prot Specialist):	N
Tank Corr Prot Compliance Flag:	N
Piping Corr Prot Compliance Flag:	N
Tank Corrosion Prot Variance (:	N
Piping Corrosion Prot Variance:	N
Temp Out Of Service Compliance:	N
Technical Compliance Flag:	N
Tank Tested Flag:	N
Installation Signature Date:	03/30/1990

Compartment Records:

Tank Id:	2
UST Comprt Id:	136879
UST Id:	131472
Facility Num/Ai:	53150
Compartment Id:	A
Capacity (In Gallons):	0
Substance Stored1:	GASOLINE
Substance Stored2:	Not reported
Substance Stored3:	Not reported
CompartmentReleaseDetectionMethod(Vapor):	N
CRDM(GW Monitoring):	N
CRDM(Monitoring Of Secondary Cont Barrier):	N
CRDM(Auto Tank Gauge Test/Inv Control):	N
CRDM(Interstitial Monitoring SecWall/Jacket):	N
CRDM(Wkly Manual Gauging(Tanks<=1000 G):	N
CRDM(Mthly Tank Gauging(Emer Gen Tanks):	N

RAY E MILLER (Continued) **U003567324**

CRDM(Sir (Stat Inv Reconciliation)/Inv Control):	N
PipingReleaseDetectionMethod(PRDM)(Vapor):	N
PRDM(Groundwater Monitoring):	N
PRDM(Monitoring Sec Containment Barrier):	N
PRDM(InterstitialMonitoring w/in SecWall/Jacket):	N
PRDM(Mthly Piping Tightness Test)@.2Gph:	N
PRDM(AnnualPipingTightTest/ElecMon@.1Gph:	N
PRDM(TriennialTightTest(Suction/GravityPiping):	N
PRDM AutoLineLeakDet(3.0 Gph PressPiping):	N
PRDM(Sir(StatInv Recon)/Inv Control)):	N
PRDM(Exempt System Suction:	N
Spill Overfill Prevention Equip(SOPE):	N
SOPE(Spill Cont/Bucket/Sump):	N
SOPE(DelShut-Off Valve)):	N
SOPE(FlowRestrictorValue:	N
SOPE(Alarm (Set@<=90%) W/3a Or 3b:	N
SOPE(N/A Deliveries To Tank<=25G):	N
Compartment Release Det Compliance Flag:	N
Piping Release Detection Compliance Flag):	N
Spill/OverfillPreventionCompliance Flag:	N
Compartment Release Detection Variance:	N
Piping Release Detection Variance:	N
Spill And Overfill Prevention Variance:	N
Stage I Vapor Recovery:	Not reported
Stage 1 Installation Date:	Not reported

Self Certification Records Not Found for this Facility:

Tank Records Not Found for this Facility:

---

13 **WALKER S GARAGE** **EDR Hist Auto** **1009381989**
739 W 25TH AVE **N/A**
HOUSTON, TX

EDR Hist Auto

Year:	Name:	Type:
1948	WALKER S GARAGE	AUTOMOBILE REPAIRING

---

14 **WALTER SCOTT** **Ind. Haz Waste** **S102750836**
927 W 25TH ST **N/A**
HOUSTON, TX 77008

Ind. Haz Waste:

Registration Number:	67694
Registration Initial Notification Date:	02/14/1986
Registration Last Amendment Date:	08/23/2001
EPA Identification:	Not reported
Primary NAICS Code:	Not reported
Status Change Date:	19860214
Land Type:	Not reported
Description of Facility Site Location:	927 W 25th St, Houston, TX
Site Primary Standard Industrial Code:	Not reported
Site Primary SIC Description:	Not reported
Registration is Generator of Waste:	Yes

WALTER SCOTT (Continued) **S102750836**

Registration is Receivers of Waste:	No
Registration is Transporter of Waste:	No
Registration is Transfer Facility:	No
Facility is STEERS Reporter:	No
Reqired to Submit Annual Waste Summary:	No
Facility Involved In Recycling:	No
Revcr Has Monthly Reporting Requirement:	0
Mexican Facility:	Not reported
Type of Generator:	NON INDUS, CESQG
TNRCC Region:	Not reported
Company Name:	WALTER SCOTT
Contact Name:	WALTER SCOTT
Contact Telephone Number:	Not reported
Mailing Address:	927 W 25TH ST
Mailing Address2:	Not reported
Mailing City,St,Zip:	HOUSTON, TX 770081825
Mailing County:	UNITED STATES
Facility Country:	UNITED STATES
TNRCC Facility ID:	22798
Site Owner Tax ID:	0
Site Location Latitude:	-00.000
Site Location Longitude:	-000.000
Last Update to NOR Data:	20100604
Ind. waste permit Number:	Not reported
Mun waste permit Number:	Not reported
Non Notifier:	No

Business Records Not Found for this RegNo/Year:

Owner:

Owner Mailing Address:	927 W 25TH ST
Owner Mailing Address2:	Not reported
Owner Mailing Address3:	Not reported
Owner City,St,Zip:	HOUSTON, TX 77008 1825
Owner Country:	UNITED STA
Owner Phone Number:	Not reported
Owner Fax Number:	Not reported
Owner Email Address:	Not reported
Owner Business Type:	Unknown
Owner Tax Id:	Not reported
Owner Bankruptcy Code:	Not reported

Operator Records Not Found for this RegNo/Year:

Contact:

Contact Name:	Not reported
Contact Title:	Not reported
Contact Role:	OWNCON
Contact Address:	927 W 25TH ST
Contact Address2:	Not reported
Conact City,St,Zip:	HOUSTON, TX 77008 1825
Contact Phone:	Not reported
Contact Fax:	Not reported
Contact Email:	Not reported

Contact:

Contact Name:	WALTER SCOTT
Contact Title:	ENVIRONMENTAL MANAGER
Contact Role:	PRICONT
Contact Address:	927 W 25TH ST

WALTER SCOTT (Continued) **S102750836**

Contact Address2:	Not reported
Conact City,St,Zip:	HOUSTON, TX 77008 1825
Contact Phone:	Not reported
Contact Fax:	Not reported
Contact Email:	Not reported

Unit Records Not Found for this RegNo/Year:

One Time Shipper Records Not Found for this RegNo/Year:

Receiver Type:	Not reported
Transporter for hire:	0
Transport own waste:	0
Eq 01, if transport waste type = 1:	Not reported
Eq 02, if transport waste type = 2:	Not reported
Eq 03, if transport waste type = 3:	Not reported
Eq 04, if transport waste type = H:	Not reported

Target TCEQ unique facid for discarded(merged) facility: Not reported

Waste Records Not Found for this RegNo/Year:

---

15 **WAREHOUSE** **UST** **U004053522**
520 W 25TH ST **N/A**
HOUSTON, TX 77008

UST:

Facility Id:	78075
Facility Type:	FLEET REFUELING
Facility Begin Date:	08/31/1987
Facility Status:	INACTIVE
Facility Exempt Status:	Yes
Records Off-Site:	No
UST Financial Assurance Required:	No
Number Of Active UST:	0
Site Location Description:	Not reported
Site Location (Nearest City/County/Zip):	HARRIS 77008
Site Location (TCEQ Region):	12
Contact Name/Title:	,
Contact Organization Name:	Not reported
Contact Mailing Address1:	Not reported
Contact Mailing Address2:	Not reported
Contact Mailing City/State/Zip:	Not reported
Contact Phone Number:	Not reported
Contact Fax Number:	Not reported
Contact Email Address:	Not reported
Facility Contact Address Deliverable:	Not reported
Application Received Date On Earliest Reg Form:	07/12/2006
Signature Date On Earliest Reg Form:	06/26/2006
Signature Name/Title On Earliest Reg Form:	ROBERT W PATE,REP
Signature Role On Earliest Reg Form:	OWNER
Signature Company On Earliest Reg Form:	Not reported
Enforcement Action:	Not reported
Facility Not Inspectable:	No

Facility Billing Contacts:

Princ Id:	264535152005273
AR Number:	Not reported
Contact Name/Title:	/
Contact Organization Name:	HEIGHTS INDUSTRIAL CENTER LP
Contact Mailing Address (Delivery):	4708 CAROLINE ST
Contact Mailing Address (Internal Delivery):	Not reported

WAREHOUSE (Continued) **U004053522**

Contact Mailing City/State/Zip:	HOUSTON, TX 77004 5025
Phone Number/Ext:	/
Contact Fax Number/Ext:	/
Contact EMail Address:	Not reported
Contact Address Deliverable:	Yes

Owner:

Princ Id:	264535152005273
Additional Id:	435313062006346
Facility Num/AI:	78075
Owner CN:	CN602918500
Owner Name:	HEIGHTS INDUSTRIAL CENTER LP
Owner Effective Begin Date:	08/31/1987
Owner Type:	CO
State Tax Id:	32042057839
Contact Role:	Not reported
Contact Name/Title:	/
Contact Organization Name:	Not reported
Contact Mailing Address (Delivery):	Not reported
Contact Mailing Address (Internal Delivery):	Not reported
Contact Mailing City/State/Zip:	Not reported
Contact Phone Number/Ext:	/
Contact Fax Number/Ext:	/
Contact Email Address:	Not reported

Operator Records Not Found for this Facility:

Self Certification Records Not Found for this Facility/Owner:

Construction Notification:

NOC Id:	21382
Facility Num/AI:	78075
Application Received Date:	06/09/2006
Scheduled Construction Date:	06/06/2006
UST Improvement:	No
UST Installation:	No
UST Removal:	Yes
UST Repair:	No
UST Return To Service:	No
UST Replacement:	No
UST Abandonment:	No
UST Stage I:	No
AST Installation:	No
AST Stage I:	No
Historical Tracking Number:	M60609004
Waiver Flag:	No
Late Filing Flag:	Yes
Form Received Date:	Not reported
Signature Date On Form:	Not reported
Signature Name On Form:	Not reported
Signature Title On Form:	Not reported
Signature Role:	Not reported
Signature Company On Form:	Not reported
Owner Name At Time Of Construction:	Not reported
Owner CN At Time Of Construction:	Not reported
Owner AR At Time Of Construction:	66063
General Desc of Proposed Construction:	Not reported

WAREHOUSE (Continued) **U004053522**

Tanks:

UST Id:	206923
Facility Num/AI:	78075
Tank Id:	1
Number Of Compartments:	1
Tank Installation Date:	08/31/1987
Tank Registration Date:	07/12/2006
Tank Capacity (In Gallons):	1000
Tank Status (Current):	REMOVED FROM GROUND
Tank Status Date:	06/06/2006
Empty:	N
Tank Regulatory Status:	EXEMPT NON-USE SINCE 1974
Tank Int Prot (Internal Tank Lining Date):	Not reported
Tank Design (Single Wall):	N
Tank Design (Double Wall):	N
Piping Design (Single Wall):	N
Piping Design (Double Wall):	N
Tank Ext Cont(Fac-Built Nonmetallic Jacket):	N
Tank Ext Cont(Syn Tank-Pit/Piping-Trench Liner):	N
Tank Ext Cont(Tank Vault/Rigid Trench Liner):	N
Piping Ext Cont(Fac-Built Nonmetallic Jacket):	N
Piping Ext Cont(Syn Tank-Pit/Piping-Trench Liner):	N
Piping Ext Cont(Tank Vault/Rigid Trench Liner):	N
Type Of Piping(P=Pressurized,S=Suction,G=Gravity):	Not reported
Tank Material (Steel):	N
Tank Material(Frp(Fiberglass-Reinforced Plastic):	N
Tank Mat(Composite (Steel W/Ext Frp Cladding)):	N
Tank Mat(Concrete):	N
Tank Mat(Jacketed (Steel W/Ext Nonmetallic Jck)):	N
Tank Mat(Coated(Steel W/ExtPolyurethane Cladding)):	N
Piping Material (Steel):	N
Piping Mat(Frp(Fiberglass Reinforced Plastic):	N
Piping Mat(Concrete):	N
Piping Mat(Jacketed(Steel W/Ext Nonmetallic Jacket)):	N
Piping Mat(Nonmetallic Flex Piping):	N
PipingConnect/Valves(Shear/Impact Valves(Under Disp)):	N
Piping Connect/Valves(Steel Swing-Joints(End Of Piping)):	N
Piping Connect/Valves (Flex Connectors(Ends Of Piping)):	N
Tank Corr Prot Meth(TCPM)(Cathodic-Field Installation):	N
TCPM (ExtDielectricCoat/Laminate/Tape/Wrap):	N
TCPM(Cathodic Prot-FacInstallation):	N
TCPM(Composite Tank(Steel W/Frp Ext Laminate):	N
TCPMeth(Coated Tank(Steel W/ExtPolyurethaneLaminate):	N
TCPM(FRP Tank Or Piping(Noncorrodible)):	N
TCPM(Ext Nonmetallic Jacket):	N
TCPMeth(Unnecessary Per Corrosion Prot Spec):	N
Piping Corr Prot Meth:	N
Piping Corr Prot Method(PCPM) (Cathodic Factory Install):	N
PCPM(Cathodic Prot-Field Install):	N
PCPMethod (FRP Tank Or Piping(Noncorrodible):	N
PCPM(Nonmetallic FlexPiping (Noncorrodible)):	N
PCPMeth(Isolated Open Area/2nd Containment):	N
PCPM (Dual Protected):	N
PCPM(Unnec Per Corrosion Prot Specialist):	N
Tank Corr Prot Compliance Flag:	N
Piping Corr Prot Compliance Flag:	N
Tank Corrosion Prot Variance (:	N

WAREHOUSE (Continued) **U004053522**

Piping Corrosion Prot Variance:	N
Temp Out Of Service Compliance:	N
Technical Compliance Flag:	N
Tank Tested Flag:	N
Installation Signature Date:	Not reported

Compartment Records:

Tank Id:	1
UST Comprt Id:	180827
UST Id:	206923
Facility Num/Ai:	78075
Compartment Id:	A
Capacity (In Gallons):	1000
Substance Stored1:	GASOLINE
Substance Stored2:	Not reported
Substance Stored3:	Not reported
CompartmentReleaseDetectionMethod(Vapor):	N
CRDM(GW Monitoring):	N
CRDM(Monitoring Of Secondary Cont Barrier):	N
CRDM(Auto Tank Gauge Test/Inv Control):	N
CRDM(Interstitial Monitoring SecWall/Jacket):	N
CRDM(Wkly Manual Gauging(Tanks<=1000 G):	N
CRDM(Mthly Tank Gauging(Emer Gen Tanks):	N
CRDM(Sir (Stat Inv Reconciliation)/Inv Control):	N
PipingReleaseDetectionMethod(PRDM)(Vapor):	N
PRDM(Groundwater Monitoring):	N
PRDM(Monitoring Sec Containment Barrier):	N
PRDM(InterstitialMonitoring w/in SecWall/Jacket):	N
PRDM(Mthly Piping Tightness Test)@.2Gph:	N
PRDM(AnnualPipingTightTest/ElecMon@.1Gph:	N
PRDM(TriennialTightTest(Suction/GravityPiping):	N
PRDM AutoLineLeakDet(3.0 Gph PressPiping):	N
PRDM(Sir(StatInv Recon)/Inv Control)):	N
PRDM(Exempt System Suction:	N
Spill Overfill Prevention Equip(SOPE):	N
SOPE(Spill Cont/Bucket/Sump):	N
SOPE(DelShut-Off Valve)):	N
SOPE(FlowRestrictorValue:	N
SOPE(Alarm (Set@<=90%) W/3a Or 3b:	N
SOPE(N/A Deliveries To Tank<=25G):	N
Compartment Release Det Compliance Flag:	N
Piping Release Detection Compliance Flag):	N
Spill/OverfillPreventionCompliance Flag:	N
Compartment Release Detection Variance:	N
Piping Release Detection Variance:	N
Spill And Overfill Prevention Variance:	N
Stage I Vapor Recovery:	Not reported
Stage 1 Installation Date:	Not reported

Self Certification Records Not Found for this Facility:

Tank Records Not Found for this Facility:

15 **BLOCK 39** **IHW CORR ACTION** **S113417140**
520 W 25TH ST **N/A**
HOUSTON, TX 77008

IHW CORR ACTION:

Program Id:	T3006
Location Desc:	Not reported
RN NUM:	RN105120216
Status:	INACTIVE
Status Date:	07/30/2013
EDR Link ID:	T3006

---

15 **BLOCK 39** **VCP** **S113870675**
502 W 25TH ST **MSD** **N/A**
HOUSTON, TX 77008 **GCC**

VCP TCEQ:

Region:	12
Facility ID:	2588
Facility Type:	Commercial Offices/Warehouse
VCP Received:	06/14/2013
PCA Number:	34781
Project Number:	Jimenez
Type Lead:	Owner
Phase:	Completed
Lat/Long:	Not reported
Lat/Long (DD):	29.8089061 / -95.4072746
Acres at Site:	3.6
Contaminant Categories:	VOCs, Heavy Metals, Chlorinated Solvents, TPH
Media Affected:	Soil, Groundwater
Applicant:	Heights Block 39 LLC
Applicant Contact Title:	Manager
Applicant Address:	PO Box 980815
Applicant City,St,Zip:	Houston, TX 77098
Applicant Phone:	713-524-3347
Applicant Fax:	713-524-1845
Consultant/Attorney:	Terracon Consultants Inc
Consultant/Attorney Name:	Mary Helen Niemann
Consultant/Attorney Contact Title:	Sr Project Geologist
Consultant/Attorney Address:	8901 John W Carpenter Fwy Ste 100
Consultant/Attorney City,St,Zip:	Dallas, TX 75247
Consultant/Attorney Phone:	214-630-1010
Consultant/Attorney Fax:	214-630-7070
TNRCC Solid Waste Registration:	T3006
EPA Texas ID/CERCLIS Registration:	Not reported
EPA Registration:	Not reported
Application Signed By Applicant:	Not reported
Standards:	A
TX Risk Reduction Prgm:	2
Institutional Controls:	Not reported
Certificate of Completion:	Not reported
Remedy Type:	Not reported
Risk Reduction or Petroleum Storage Tank:	TRRP
Leaking Petroleum Storage Registration Tank:	0078705
Cashier Recvd:	06/13/2013
App Accepted?:	Y
Date Accepted:	07/24/2013
Region?:	y
Alt VCP Id:	Not reported
Project No.:	347810

BLOCK 39 (Continued) **S113870675**

Contaminants Identified:	Arsenic,
OffSite?:	Not reported
Billing Company:	Heights Block 39 LLC
Billing c/o Name:	Jonathan Grenader
Billing Address1:	PO Box 980815
Billing Address2:	Not reported
Billing City:	Houston
Billing State:	TX
Billing Zip:	77098
Billing Phone:	713-524-3347
IOP No.:	Not reported
Region COC?:	Not reported
Region R/W?:	Not reported
Survey?:	Not reported
Comments:	Not reported
Media:	P
File Location:	D2/211

MSD:

Id:	242
Project Manager:	Julia Mechler
MSD Certification Number:	242
MSD Application Number:	MSD AP 242
Acres:	4.132
GW Zone Feet To:	14
Feet:	40
Contaminants:	TCE, cis-1,2-DCE, 1,1-DCE, 1,2-DCA
Applicant:	Heights Block 39 LLC
Updated:	08/20/2013
Remediation Program PM:	Julia Mechler
Application Received Date:	08/16/2013
90 Day Deadline:	11/14/2013
Tceq Response 1:	Not reported
Final Date Req Info Rec Date:	Not reported
45 Day Deadline:	Not reported
Status:	Certified
Precertification Date:	Not reported
Certification Date:	02/21/2014
Denial Date:	Not reported
Reason Denied:	Not reported
Withdrawal Date:	Not reported
Ordinance:	True
Resolution/Restrictive Covenant:	False
Other City Resolution:	False
Retail Public Util Resolution:	True
Mail Out:	True
HB3030:	Not reported
Other Program:	VCP 2588

GCC:

Division:	REM/VC
New Cases:	*
File Number:	2588
Contamination Description:	VOCS, METALS, CHLORINATED SOLVENTS, TPH
Date Of Earliest Known Contamination Confirmation:	6/14/2013
Enforcement Status - Level Of Agency Response:	0B

BLOCK 39 (Continued) **S113870675**

Enforcement Status - Site Activity Status: 2
Data Quality 1: E
Section 5236: Not reported
Type: GROUNDWATER CONTAMINATION CASE DESCRIPTION BY COUNTY TEXAS COMMISSION ON ENVIRONMENTAL QUALITY
Agency: Not reported
Section: Not reported
Year Deleted: Not reported
Location: Not reported
Data Quality 2: Not reported

---

16 **NATIONAL FLAME & FORGE - TRACT 1** **VCP** **S102738460**
330 W 25TH STREET **Ind. Haz Waste** **N/A**
HOUSTON, TX 77008 **AIRS**

VCP TCEQ:
Region: 12
Facility ID: 2360
Facility Type: Decommissioned Forge & Machining Facility
VCP Received: 11/18/2010
PCA Number: 34551
Project Number: Ekpo-Otu
Type Lead: Operator
Phase: Completed
Lat/Long: Not reported
Lat/Long (DD): 29.48332 / -95.24133
Acres at Site: 7
Contaminant Categories: Heavy Metals,TPH
Media Affected: Soil
Applicant: National Flame & Forge Inc.
Applicant Contact Title: HR Manager
Applicant Address: 2828 Trout St
Applicant City,St,Zip: Houston, TX 77093
Applicant Phone: 713-695-3693
Applicant Fax: 713-695-3520
Consultant/Attorney: ESE Partners LLC
Consultant/Attorney Name: Tim O'Neil, P.E
Consultant/Attorney Contact Title: Consultant
Consultant/Attorney Address: 10497 Town & Country Way, Ste 520
Consultant/Attorney City,St,Zip: Houston, TX 77024
Consultant/Attorney Phone: 281-501-6100
Consultant/Attorney Fax: 281-501-6105
TNRCC Solid Waste Registration: Not reported
EPA Texas ID/CERCLIS Registration: Not reported
EPA Registration: Not reported
Application Signed By Applicant: 12/21/2010
Standards: B
TX Risk Reduction Prgm: 1
Institutional Controls: Not reported
Certificate of Completion: Not reported
Remedy Type: Not reported
Risk Reduction or Petroleum Storage Tank: TRRP
Leaking Petroleum Storage Registration Tank: Not reported
Cashier Recvd: 11/17/2010
App Accepted?: Y
Date Accepted: 12/21/2010
Region?: Y
Alt VCP Id: Not reported

NATIONAL FLAME & FORGE - TRACT 1 (Continued) **S102738460**

Project No.:	345510
Contaminants Identified:	Not reported
OffSite?:	Not reported
Billing Company:	National Flame & Forge Inc.
Billing c/o Name:	Allan Becker
Billing Address1:	2828 Trout St.
Billing Address2:	Not reported
Billing City:	Houston
Billing State:	TX
Billing Zip:	77093
Billing Phone:	7136953693
IOP No.:	Not reported
Region COC?:	Not reported
Region R/W?:	Not reported
Survey?:	Not reported
Comments:	Not reported
Media:	P
File Location:	D/200-12

Ind. Haz Waste:

Registration Number:	30327
Registration Initial Notification Date:	04/07/1976
Registration Last Amendment Date:	01/08/2013
EPA Identification:	TXD008081283
Primary NAICS Code:	333132
Status Change Date:	20130320
Land Type:	Not reported
Description of Facility Site Location:	330 West 25th Houston Texas
Site Primary Standard Industrial Code:	Not reported
Site Primary SIC Description:	Not reported
Registration is Generator of Waste:	Yes
Registration is Receivers of Waste:	No
Registration is Transporter of Waste:	No
Registration is Transfer Facility:	No
Facility is STEERS Reporter:	No
Reqired to Submit Annual Waste Summary:	No
Facility Involved In Recycling:	No
Revcr Has Monthly Reporting Requirement:	0
Mexican Facility:	Not reported
Type of Generator:	INDUS, CESQG
TNRCC Region:	Not reported
Company Name:	NATIONAL FLAME & FORGE INC
Contact Name:	ALLAN BECKER
Contact Telephone Number:	Not reported
Mailing Address:	PO BOX 7385
Mailing Address2:	Not reported
Mailing City,St,Zip:	HOUSTON, TX 772487385
Mailing County:	UNITED STATES
Facility Country:	UNITED STATES
TNRCC Facility ID:	7893
Site Owner Tax ID:	741849279
Site Location Latitude:	-00.000
Site Location Longitude:	-000.000
Last Update to NOR Data:	20130320
Ind. waste permit Number:	Not reported
Mun waste permit Number:	Not reported
Non Notifier:	No

NATIONAL FLAME & FORGE - TRACT 1 (Continued) **S102738460**

Business Records Not Found for this RegNo/Year:

Owner:

Owner Mailing Address:	PO BOX 7385
Owner Mailing Address2:	Not reported
Owner Mailing Address3:	Not reported
Owner City,St,Zip:	HOUSTON, TX 77248 7385
Owner Country:	UNITED STA
Owner Phone Number:	Not reported
Owner Fax Number:	Not reported
Owner Email Address:	Not reported
Owner Business Type:	Unknown
Owner Tax Id:	17418492793
Owner Bankruptcy Code:	Not reported

Operator:

Operator Last Name:	NATIONAL FLAME & FORGE INC
Operator First Name:	Not reported
Operator Name:	NATIONAL FLAME & FORGE INC
Operator Mailing Address:	PO BOX 7385
Operator Mailing Address 2:	Not reported
Operator Mailing City,St,Zip:	HOUSTON, TX 77248 7385
Operator Country:	UNITED STA
Operator Phone:	Not reported
Operator Fax:	Not reported
Operator Email:	Not reported
Operator Business Type:	Unknown
Operator Tax Id:	17418492793
Operator Bankruptcy Code:	Not reported

Contact:

Contact Name:	Not reported
Contact Title:	Not reported
Contact Role:	OPRCON
Contact Address:	PO BOX 7385
Contact Address2:	Not reported
Conact City,St,Zip:	HOUSTON, TX 77248 7385
Contact Phone:	Not reported
Contact Fax:	Not reported
Contact Email:	Not reported

Contact:

Contact Name:	Not reported
Contact Title:	Not reported
Contact Role:	OWNCON
Contact Address:	PO BOX 7385
Contact Address2:	Not reported
Conact City,St,Zip:	HOUSTON, TX 77248 7385
Contact Phone:	Not reported
Contact Fax:	Not reported
Contact Email:	Not reported

Contact:

Contact Name:	ALLAN BECKER
Contact Title:	HUMAN RESOURCES MANAGER
Contact Role:	PRICONT
Contact Address:	PO BOX 7385
Contact Address2:	Not reported
Conact City,St,Zip:	HOUSTON, TX 77248 7385

NATIONAL FLAME & FORGE - TRACT 1 (Continued) **S102738460**

Contact Phone:	Not reported
Contact Fax:	Not reported
Contact Email:	Not reported

Unit:

Unit No:	001
Deed Record Needed:	Not reported
Deed Recording Date:	Not reported
Unit Type Code:	14
Unit Type:	Not reported
Unit Status:	ACTIVE
Unit Regulatory Status:	05
UIC Permit Number:	Not reported
Capacity:	Not reported
Capacity Measurment:	Not reported
Off Site Hazardous Waste:	No
Off Site Class 1 Waste:	Not reported
Off Site Class 2 Waste:	Not reported
Off Site Class 3 Waste:	Not reported
Off Site Non Indstrl Sld Wst:	Not reported
System Type Code:	Not reported
System Type:	Not reported
System Type Code 1:	141
System Type 1:	Not reported
System Type Code 2:	Not reported
System Type 2:	Not reported
System Type Code 3:	Not reported
System Type 3:	Not reported
System Type Code 4:	Not reported
System Type 4:	Not reported
Permit Seq #:	Not reported
Unit Description on NOR:	Enclosed waste accumulation area - Bay 10
Dt Last Changed:	19940628
TNRCC Facility ID:	7893
Unit ID:	001
Unit Description:	Enclosed waste accumulation area - Bay 10
WasteID:	,

Unit:

Unit No:	002
Deed Record Needed:	Not reported
Deed Recording Date:	Not reported
Unit Type Code:	22
Unit Type:	Not reported
Unit Status:	ACTIVE
Unit Regulatory Status:	05
UIC Permit Number:	Not reported
Capacity:	Not reported
Capacity Measurment:	Not reported
Off Site Hazardous Waste:	No
Off Site Class 1 Waste:	Not reported
Off Site Class 2 Waste:	Not reported
Off Site Class 3 Waste:	Not reported
Off Site Non Indstrl Sld Wst:	Not reported
System Type Code:	Not reported
System Type:	Not reported
System Type Code 1:	141
System Type 1:	Not reported

NATIONAL FLAME & FORGE - TRACT 1 (Continued) **S102738460**

System Type Code 2: Not reported
System Type 2: Not reported
System Type Code 3: Not reported
System Type 3: Not reported
System Type Code 4: Not reported
System Type 4: Not reported
Permit Seq #: Not reported
Unit Description on NOR: 8 cu. yd. front end loading bin - Bay 14
Dt Last Changed: 19940628
TNRCC Facility ID: 7893
Unit ID: 002
Unit Description: 8 cu. yd. front end loading bin - Bay 14
WasteID: ,

One Time Shipper Records Not Found for this RegNo/Year:
Receiver Type: Not reported
Transporter for hire: 0
Transport own waste: 0
Eq 01, if transport waste type = 1: Not reported
Eq 02, if transport waste type = 2: Not reported
Eq 03, if transport waste type = 3: Not reported
Eq 04, if transport waste type = H: Not reported
Target TCEQ unique facid for discarded(merged) facility: Not reported

Waste:
Waste ID: 309914
Waste Description: Not reported
Desc of Waste: Not reported
Texas Waste Code: Not reported
Texas Waste Code 2: F4Y23012
Waste Code Status: INACTIVE
Waste Form: Not reported
Waste Classification: 2
Waste is Radioactive: No
Waste Treated Off Site: Not reported
Standard Industrial Classification: Not reported
Primary Source: Not reported
Primary Measurenent Point: Not reported
Primary Origin: Not reported
Primary System Type: Not reported
New Chemical Substance: 0
Audit Performed: No
Company Waste ID: Not reported
Primary NAICS Code: Not reported
EPA Waste Form Code: Not reported
Reason Waste Form No Longer Gen.: Not reported
EPA Haz Waste: Not reported

Waste:
Waste ID: 309722
Waste Description: Not reported
Desc of Waste: Not reported
Texas Waste Code: Not reported
Texas Waste Code 2: F3JX4891
Waste Code Status: INACTIVE
Waste Form: Not reported
Waste Classification: 1
Waste is Radioactive: No
Waste Treated Off Site: Not reported

NATIONAL FLAME & FORGE - TRACT 1 (Continued) **S102738460**

Standard Industrial Classification: Not reported
Primary Source: Not reported
Primary Measurenent Point: Not reported
Primary Origin: Not reported
Primary System Type: Not reported
New Chemical Substance: 0
Audit Performed: No
Company Waste ID: Not reported
Primary NAICS Code: Not reported
EPA Waste Form Code: Not reported
Reason Waste Form No Longer Gen.: Not reported
EPA Haz Waste: Not reported

Waste:
Waste ID: 304381
Waste Description: Not reported
Desc of Waste: Not reported
Texas Waste Code: Not reported
Texas Waste Code 2: F49Z3111
Waste Code Status: INACTIVE
Waste Form: Not reported
Waste Classification: 1
Waste is Radioactive: No
Waste Treated Off Site: Not reported
Standard Industrial Classification: Not reported
Primary Source: Not reported
Primary Measurenent Point: Not reported
Primary Origin: Not reported
Primary System Type: Not reported
New Chemical Substance: 0
Audit Performed: No
Company Waste ID: Not reported
Primary NAICS Code: Not reported
EPA Waste Form Code: Not reported
Reason Waste Form No Longer Gen.: Not reported
EPA Haz Waste: Not reported

Waste:
Waste ID: 187472
Waste Description: TPH CONTAMINATED SOIL/SEDIMENT REMOVED FROM STORM WATER SYSTEM. ONE TIME CLEANO
Desc of Waste: Not reported
Texas Waste Code: Not reported
Texas Waste Code 2: 00073012
Waste Code Status: INACTIVE
Waste Form: Not reported
Waste Classification: 2
Waste is Radioactive: No
Waste Treated Off Site: 1
Standard Industrial Classification: Not reported
Primary Source: Not reported
Primary Measurenent Point: Not reported
Primary Origin: Not reported
Primary System Type: Not reported
New Chemical Substance: 0
Audit Performed: Yes
Company Waste ID: Not reported
Primary NAICS Code: Not reported

NATIONAL FLAME & FORGE - TRACT 1 (Continued) **S102738460**

EPA Waste Form Code: Not reported
Reason Waste Form No Longer Gen.: Not reported
EPA Haz Waste: Not reported

Waste:
Waste ID: 103450
Waste Description: Plant trash, paper, cardboard, food wastes, and plastics that are produced as ar
Desc of Waste: Not reported
Texas Waste Code: Not reported
Texas Waste Code 2: 00019012
Waste Code Status: INACTIVE
Waste Form: Not reported
Waste Classification: 2
Waste is Radioactive: No
Waste Treated Off Site: Not reported
Standard Industrial Classification: Not reported
Primary Source: Not reported
Primary Measurenent Point: Not reported
Primary Origin: Not reported
Primary System Type: Not reported
New Chemical Substance: 0
Audit Performed: Yes
Company Waste ID: Trash
Primary NAICS Code: Not reported
EPA Waste Form Code: Not reported
Reason Waste Form No Longer Gen.: Not reported
EPA Haz Waste: Not reported

Waste:
Waste ID: 103449
Waste Description: Supplemental plant trash, metal parts, wooden packaging materials, floor sweepin
Desc of Waste: Not reported
Texas Waste Code: Not reported
Texas Waste Code 2: 00029022
Waste Code Status: INACTIVE
Waste Form: Not reported
Waste Classification: 2
Waste is Radioactive: No
Waste Treated Off Site: Not reported
Standard Industrial Classification: Not reported
Primary Source: Not reported
Primary Measurenent Point: Not reported
Primary Origin: Not reported
Primary System Type: Not reported
New Chemical Substance: 0
Audit Performed: Yes
Company Waste ID: Plant trash
Primary NAICS Code: Not reported
EPA Waste Form Code: Not reported
Reason Waste Form No Longer Gen.: Not reported
EPA Haz Waste: Not reported

Waste:
Waste ID: 103447
Waste Description: Spent oil-water emulsion or mixture of cutting oils, synthetic lubricants and wa
Desc of Waste: Not reported

NATIONAL FLAME & FORGE - TRACT 1 (Continued) **S102738460**

Texas Waste Code: Not reported
Texas Waste Code 2: 00032051
Waste Code Status: INACTIVE
Waste Form: Not reported
Waste Classification: 1
Waste is Radioactive: No
Waste Treated Off Site: Not reported
Standard Industrial Classification: Not reported
Primary Source: Not reported
Primary Measurenent Point: Not reported
Primary Origin: Not reported
Primary System Type: Not reported
New Chemical Substance: 0
Audit Performed: No
Company Waste ID: Spent coolant
Primary NAICS Code: Not reported
EPA Waste Form Code: Not reported
Reason Waste Form No Longer Gen.: Not reported
EPA Haz Waste: Not reported

Waste:
Waste ID: 103445
Waste Description: Oily sludge from forging operations, die lubricant used in forging process mixed
Desc of Waste: Not reported
Texas Waste Code: Not reported
Texas Waste Code 2: 00046031
Waste Code Status: INACTIVE
Waste Form: Not reported
Waste Classification: 1
Waste is Radioactive: No
Waste Treated Off Site: Not reported
Standard Industrial Classification: Not reported
Primary Source: Not reported
Primary Measurenent Point: Not reported
Primary Origin: Not reported
Primary System Type: Not reported
New Chemical Substance: 0
Audit Performed: No
Company Waste ID: Forging sludge
Primary NAICS Code: Not reported
EPA Waste Form Code: Not reported
Reason Waste Form No Longer Gen.: Not reported
EPA Haz Waste: Not reported

Waste:
Waste ID: 103443
Waste Description: Soil-like misture of abrasives and metal filings generated by the honing of stee
Desc of Waste: Not reported
Texas Waste Code: Not reported
Texas Waste Code 2: 00053191
Waste Code Status: INACTIVE
Waste Form: Not reported
Waste Classification: 1
Waste is Radioactive: No
Waste Treated Off Site: Not reported
Standard Industrial Classification: Not reported

NATIONAL FLAME & FORGE - TRACT 1 (Continued) **S102738460**

Primary Source:	Not reported
Primary Measurenent Point:	Not reported
Primary Origin:	Not reported
Primary System Type:	Not reported
New Chemical Substance:	0
Audit Performed:	No
Company Waste ID:	Honing mud
Primary NAICS Code:	Not reported
EPA Waste Form Code:	Not reported
Reason Waste Form No Longer Gen.:	Not reported
EPA Haz Waste:	Not reported

Waste:

Waste ID:	103442
Waste Description:	Soil-like moisture of abrasives and metal filings generated by grinding steel pa
Desc of Waste:	Not reported
Texas Waste Code:	Not reported
Texas Waste Code 2:	00063191
Waste Code Status:	INACTIVE
Waste Form:	Not reported
Waste Classification:	1
Waste is Radioactive:	No
Waste Treated Off Site:	Not reported
Standard Industrial Classification:	Not reported
Primary Source:	Not reported
Primary Measurenent Point:	Not reported
Primary Origin:	Not reported
Primary System Type:	Not reported
New Chemical Substance:	0
Audit Performed:	No
Company Waste ID:	Grinding mud
Primary NAICS Code:	Not reported
EPA Waste Form Code:	Not reported
Reason Waste Form No Longer Gen.:	Not reported
EPA Haz Waste:	Not reported

AIRS:

Permit Num:	72211
Regulated Id:	RN100596121
Permit Type:	PBR
Permit Status:	EFFECTIVE
Permit Issued Date:	06/29/2004
Expiration Date:	12/31/2000
Customer Id:	CN600305957
Company Name:	NATIONAL FLAME & FORGE INC
Physical Location Desc:	330 West 25th Houston Texas
Rep Official(RO):	HUMAN RESOURCES MANAGER
RO Name:	MR ALLAN BECKER
RO Delivery Address:	330 W 25TH ST
RO City/State/Zip:	HOUSTON, TX 77008 200
RO Phone:	Not reported
RO Ext Num:	0
RO EMail Address:	Not reported
Lat Dec Coord Num:	29.80917
Long Dec Coord Num:	-95.40333

16 **NATIONAL FLAME & FORGE - TRACT 2** **VCP** **S110823382**
330 WEST 25TH STREET **N/A**
HOUSTON, TX 77093

VCP TCEQ:

Region:	12
Facility ID:	2391
Facility Type:	Decommissioned Forge Facility
VCP Received:	02/24/2011
PCA Number:	34583
Project Number:	Ekpo-Otu
Type Lead:	Operator
Phase:	Investigation
Lat/Long:	Not reported
Lat/Long (DD):	29.48305 / -95.24957
Acres at Site:	3.5
Contaminant Categories:	Heavy Metals, TPH
Media Affected:	Soil
Applicant:	National Flame & Forge Inc.
Applicant Contact Title:	Operater
Applicant Address:	2828 Trout St.
Applicant City,St,Zip:	Houston, TX 77093
Applicant Phone:	713-695-3693
Applicant Fax:	713-695-3520
Consultant/Attorney:	ESE Partners LLC
Consultant/Attorney Name:	Tim O'Neil, P.E.
Consultant/Attorney Contact Title:	Consultant
Consultant/Attorney Address:	10497 Town & Country Way, Suite 520
Consultant/Attorney City,St,Zip:	Houston, TX 77093
Consultant/Attorney Phone:	281-501-6100
Consultant/Attorney Fax:	281-501-6105
TNRCC Solid Waste Registration:	Not reported
EPA Texas ID/CERCLIS Registration:	Not reported
EPA Registration:	Not reported
Application Signed By Applicant:	03/28/2011
Standards:	A
TX Risk Reduction Prgm:	1
Institutional Controls:	Not reported
Certificate of Completion:	Not reported
Remedy Type:	Not reported
Risk Reduction or Petroleum Storage Tank:	TRRP
Leaking Petroleum Storage Registration Tank:	Not reported
Cashier Recvd:	02/22/2011
App Accepted?:	Y
Date Accepted:	03/28/2011
Region?:	Y
Alt VCP Id:	Not reported
Project No.:	345830
Contaminants Identified:	Not reported
OffSite?:	Not reported
Billing Company:	National Flame & Forge Inc.
Billing c/o Name:	Allan Becker
Billing Address1:	2828 Trout St.
Billing Address2:	Not reported
Billing City:	Houston
Billing State:	TX
Billing Zip:	77093
Billing Phone:	713-695-3693
IOP No.:	Not reported

NATIONAL FLAME & FORGE - TRACT 2 (Continued) **S110823382**

Region COC?:	Not reported
Region R/W?:	Not reported
Survey?:	Not reported
Comments:	Not reported
Media:	P
File Location:	D/200-12

---

17 **VALERO ENERGY STATION** **EDR Hist Auto** **1020313508**
1544 N SHEPHERD DR **N/A**
HOUSTON, TX 77008

EDR Hist Auto

Year:	Name:	Type:
2011	VALERO ENERGY STATION	Gasoline Service Stations

---

17 **CORNER STORE 2591** **UST** **U003040712**
1544 N SHEPHERD DR **N/A**
HOUSTON, TX 77008

UST:

Facility Id:	35324
Facility Type:	RETAIL
Facility Begin Date:	12/11/1986
Facility Status:	ACTIVE
Facility Exempt Status:	No
Records Off-Site:	Yes
UST Financial Assurance Required:	Yes
Number Of Active UST:	3
Site Location Description:	Not reported
Site Location (Nearest City/County/Zip):	HARRIS 77008
Site Location (TCEQ Region):	12
Contact Name/Title:	TERRY HANKINS,O&E SPECIALIST
Contact Organization Name:	CORNER STORE 2591
Contact Mailing Address1:	Not reported
Contact Mailing Address2:	Not reported
Contact Mailing City/State/Zip:	Not reported
Contact Phone Number:	7138123041
Contact Fax Number:	Not reported
Contact Email Address:	Not reported
Facility Contact Address Deliverable:	Not reported
Application Received Date On Earliest Reg Form:	08/26/2015
Signature Date On Earliest Reg Form:	08/24/2015
Signature Name/Title On Earliest Reg Form:	TERRY HANKINS,COMP COORD
Signature Role On Earliest Reg Form:	LEGAL AUTH REP OWNER
Signature Company On Earliest Reg Form:	Not reported
Enforcement Action:	No
Facility Not Inspectable:	No

Facility Billing Contacts:

Princ Id:	274412542013130
AR Number:	74619
Contact Name/Title:	/MANAGER RETAIL COMPLIANCE
Contact Organization Name:	SKIPPER BEVERAGE COMPANY LLC
Contact Mailing Address (Delivery):	PO BOX 690350
Contact Mailing Address (Internal Delivery):	Not reported
Contact Mailing City/State/Zip:	SAN ANTONIO, TX 78269 0350

CORNER STORE 2591 (Continued) **U003040712**

Phone Number/Ext:	/
Contact Fax Number/Ext:	/
Contact EMail Address:	Not reported
Contact Address Deliverable:	Yes

Owner:

Princ Id:	274412542013130
Additional Id:	586751982002149
Facility Num/AI:	35324
Owner CN:	CN604312868
Owner Name:	SKIPPER BEVERAGE COMPANY LLC
Owner Effective Begin Date:	04/29/2013
Owner Type:	CO
State Tax Id:	17421065883
Contact Role:	OWNCON
Contact Name/Title:	GEORGE GALE/
Contact Organization Name:	SKIPPER BEVERAGE COMPANY LLC
Contact Mailing Address (Delivery):	PO BOX 690350
Contact Mailing Address (Internal Delivery):	Not reported
Contact Mailing City/State/Zip:	SAN ANTONIO, TX 78269 0350
Contact Phone Number/Ext:	1 210 6922287/0
Contact Fax Number/Ext:	/
Contact Email Address:	Not reported

Operator:

Princ Id:	274412542013130
Additional Id:	586751982002149
Facility Num/AI:	35324
Operator CN:	CN604312868
Operator Name (Company Or Ind Last Name):	SKIPPER BEVERAGE COMPANY LLC
Operator Name (Individual First/Middle):	Not reported
Operator Effective Begin Date:	04/29/2013
Operator Type:	CO
Contact Role:	OWNOPRCON
Contact Name:	RESNIK
Contact Title:	COMPLIANCE COORDINATOR
Contact Organization Name:	SKIPPER BEVERAGE COMPANY LLC
Contact Mailing Address (Delivery):	PO BOX 690350
Contact Mailing Address (Internal Delivery):	Not reported
Contact Mailing City/State/Zip:	SAN ANTONIO, TX 78269 0350
Contact Phone Number/Ext:	1 210 6922628/0
Contact Fax Number/Ext:	/
Contact Email Address:	JENNIFER.RESNIK@CSTBRANDS.COM

Self Certification:

Cert Id:	225431
Facility Num/AI:	35324
Self-Certification Date:	08/27/2013
Signature Name/Title:	TERRY HANKINS COMPIANCE COORD
Signature Type Role:	LEGAL AUTH REP OWNER
Filing Status(Initial, Renewal, Amendment):	INITIAL
Registration Self-Certification Flag:	Yes
Facility Fees Self-Certification Flag:	Yes
Financial Assurance Self-Certification Flag:	Yes
Technical Standards Self-Certification Flag:	Yes
Delivery Certificate Expiration Date:	09/30/2014

CORNER STORE 2591 (Continued) **U003040712**

Reporting Method:	P
Tank Corrosion Protection Compliance:	Yes
Piping Corrosion Protection Compliance:	Yes
Compartment Release Detection Compliance:	Yes
Piping Release Detection Compliance:	Yes
Spill Prevention/Overfill Compliance:	Yes
Cert Id:	242657
Facility Num/AI:	35324
Self-Certification Date:	08/25/2014
Signature Name/Title:	TERRY HANKINS COMP COORD
Signature Type Role:	LEGAL AUTH REP OWNER
Filing Status(Initial, Renewal, Amendment):	RENEWAL
Registration Self-Certification Flag:	Yes
Facility Fees Self-Certification Flag:	Yes
Financial Assurance Self-Certification Flag:	Yes
Technical Standards Self-Certification Flag:	Yes
Delivery Certificate Expiration Date:	09/30/2015
Reporting Method:	P
Tank Corrosion Protection Compliance:	Yes
Piping Corrosion Protection Compliance:	Yes
Compartment Release Detection Compliance:	Yes
Piping Release Detection Compliance:	Yes
Spill Prevention/Overfill Compliance:	Yes
Cert Id:	258872
Facility Num/AI:	35324
Self-Certification Date:	08/24/2015
Signature Name/Title:	TERRY HANKINS COMP COORD
Signature Type Role:	LEGAL AUTH REP OWNER
Filing Status(Initial, Renewal, Amendment):	RENEWAL
Registration Self-Certification Flag:	Yes
Facility Fees Self-Certification Flag:	Yes
Financial Assurance Self-Certification Flag:	Yes
Technical Standards Self-Certification Flag:	Yes
Delivery Certificate Expiration Date:	09/30/2016
Reporting Method:	P
Tank Corrosion Protection Compliance:	Yes
Piping Corrosion Protection Compliance:	Yes
Compartment Release Detection Compliance:	Yes
Piping Release Detection Compliance:	Yes
Spill Prevention/Overfill Compliance:	Yes
Cert Id:	275608
Facility Num/AI:	35324
Self-Certification Date:	08/29/2016
Signature Name/Title:	TERRY HANKINS COMP COORD
Signature Type Role:	LEGAL AUTH REP OWNER
Filing Status(Initial, Renewal, Amendment):	RENEWAL
Registration Self-Certification Flag:	Yes
Facility Fees Self-Certification Flag:	Yes
Financial Assurance Self-Certification Flag:	Yes
Technical Standards Self-Certification Flag:	Yes
Delivery Certificate Expiration Date:	09/30/2017
Reporting Method:	P
Tank Corrosion Protection Compliance:	Yes
Piping Corrosion Protection Compliance:	Yes

CORNER STORE 2591 (Continued) **U003040712**

Compartment Release Detection Compliance:	Yes
Piping Release Detection Compliance:	Yes
Spill Prevention/Overfill Compliance:	Yes
Cert Id:	66187
Facility Num/AI:	35324
Self-Certification Date:	01/05/2001
Signature Name/Title:	DAVID MENDOZA O&E SPEC
Signature Type Role:	LEGAL AUTH REP OWNER
Filing Status(Initial, Renewal, Amendment):	INITIAL
Registration Self-Certification Flag:	Yes
Facility Fees Self-Certification Flag:	Yes
Financial Assurance Self-Certification Flag:	Yes
Technical Standards Self-Certification Flag:	Yes
Delivery Certificate Expiration Date:	09/30/2002
Reporting Method:	Not reported
Tank Corrosion Protection Compliance:	Not reported
Piping Corrosion Protection Compliance:	Not reported
Compartment Release Detection Compliance:	Not reported
Piping Release Detection Compliance:	Not reported
Spill Prevention/Overfill Compliance:	Not reported
Cert Id:	66188
Facility Num/AI:	35324
Self-Certification Date:	08/14/2002
Signature Name/Title:	DAVID MENDOZA O & E SPECIALIST
Signature Type Role:	LEGAL AUTH REP OWNER
Filing Status(Initial, Renewal, Amendment):	RENEWAL
Registration Self-Certification Flag:	Yes
Facility Fees Self-Certification Flag:	Yes
Financial Assurance Self-Certification Flag:	Yes
Technical Standards Self-Certification Flag:	Yes
Delivery Certificate Expiration Date:	09/30/2003
Reporting Method:	Not reported
Tank Corrosion Protection Compliance:	Not reported
Piping Corrosion Protection Compliance:	Not reported
Compartment Release Detection Compliance:	Not reported
Piping Release Detection Compliance:	Not reported
Spill Prevention/Overfill Compliance:	Not reported
Cert Id:	66189
Facility Num/AI:	35324
Self-Certification Date:	08/01/2003
Signature Name/Title:	TERRY HANKINS O & E SPECIALIST
Signature Type Role:	LEGAL AUTH REP OWNER
Filing Status(Initial, Renewal, Amendment):	RENEWAL
Registration Self-Certification Flag:	Yes
Facility Fees Self-Certification Flag:	Yes
Financial Assurance Self-Certification Flag:	Yes
Technical Standards Self-Certification Flag:	Yes
Delivery Certificate Expiration Date:	09/30/2004
Reporting Method:	Not reported
Tank Corrosion Protection Compliance:	Not reported
Piping Corrosion Protection Compliance:	Not reported
Compartment Release Detection Compliance:	Not reported
Piping Release Detection Compliance:	Not reported
Spill Prevention/Overfill Compliance:	Not reported

CORNER STORE 2591 (Continued) **U003040712**

Cert Id:	66190
Facility Num/AI:	35324
Self-Certification Date:	07/12/2004
Signature Name/Title:	TERRY HANKINS O & E SPECIALIST
Signature Type Role:	LEGAL AUTH REP OWNER
Filing Status(Initial, Renewal, Amendment):	RENEWAL
Registration Self-Certification Flag:	Yes
Facility Fees Self-Certification Flag:	Yes
Financial Assurance Self-Certification Flag:	Yes
Technical Standards Self-Certification Flag:	Yes
Delivery Certificate Expiration Date:	09/30/2005
Reporting Method:	Not reported
Tank Corrosion Protection Compliance:	Not reported
Piping Corrosion Protection Compliance:	Not reported
Compartment Release Detection Compliance:	Not reported
Piping Release Detection Compliance:	Not reported
Spill Prevention/Overfill Compliance:	Not reported

Cert Id:	66191
Facility Num/AI:	35324
Self-Certification Date:	07/27/2005
Signature Name/Title:	TERRY HANKINS
Signature Type Role:	LEGAL AUTH REP OWNER
Filing Status(Initial, Renewal, Amendment):	RENEWAL
Registration Self-Certification Flag:	Yes
Facility Fees Self-Certification Flag:	Yes
Financial Assurance Self-Certification Flag:	Yes
Technical Standards Self-Certification Flag:	Yes
Delivery Certificate Expiration Date:	09/30/2006
Reporting Method:	Not reported
Tank Corrosion Protection Compliance:	Not reported
Piping Corrosion Protection Compliance:	Not reported
Compartment Release Detection Compliance:	Not reported
Piping Release Detection Compliance:	Not reported
Spill Prevention/Overfill Compliance:	Not reported

Cert Id:	66192
Facility Num/AI:	35324
Self-Certification Date:	07/25/2006
Signature Name/Title:	TERRY HANKINS O & E SPECIALIST
Signature Type Role:	LEGAL AUTH REP OWNER
Filing Status(Initial, Renewal, Amendment):	RENEWAL
Registration Self-Certification Flag:	Yes
Facility Fees Self-Certification Flag:	Yes
Financial Assurance Self-Certification Flag:	Yes
Technical Standards Self-Certification Flag:	Yes
Delivery Certificate Expiration Date:	09/30/2007
Reporting Method:	Not reported
Tank Corrosion Protection Compliance:	Not reported
Piping Corrosion Protection Compliance:	Not reported
Compartment Release Detection Compliance:	Not reported
Piping Release Detection Compliance:	Not reported
Spill Prevention/Overfill Compliance:	Not reported

Cert Id:	66193
Facility Num/AI:	35324
Self-Certification Date:	06/04/2007

CORNER STORE 2591 (Continued) **U003040712**

Signature Name/Title:	TERRY HANKINS COMP COORD
Signature Type Role:	LEGAL AUTH REP OWNER
Filing Status(Initial, Renewal, Amendment):	RENEWAL
Registration Self-Certification Flag:	Yes
Facility Fees Self-Certification Flag:	Yes
Financial Assurance Self-Certification Flag:	Yes
Technical Standards Self-Certification Flag:	Yes
Delivery Certificate Expiration Date:	09/30/2008
Reporting Method:	Not reported
Tank Corrosion Protection Compliance:	Not reported
Piping Corrosion Protection Compliance:	Not reported
Compartment Release Detection Compliance:	Not reported
Piping Release Detection Compliance:	Not reported
Spill Prevention/Overfill Compliance:	Not reported

Cert Id:	66194
Facility Num/AI:	35324
Self-Certification Date:	03/11/2008
Signature Name/Title:	TERRY HANKINS O & E SPECIALIST
Signature Type Role:	LEGAL AUTH REP OWNER
Filing Status(Initial, Renewal, Amendment):	INITIAL
Registration Self-Certification Flag:	Yes
Facility Fees Self-Certification Flag:	Yes
Financial Assurance Self-Certification Flag:	Yes
Technical Standards Self-Certification Flag:	Yes
Delivery Certificate Expiration Date:	09/30/2008
Reporting Method:	Not reported
Tank Corrosion Protection Compliance:	Not reported
Piping Corrosion Protection Compliance:	Not reported
Compartment Release Detection Compliance:	Not reported
Piping Release Detection Compliance:	Not reported
Spill Prevention/Overfill Compliance:	Not reported

Cert Id:	66195
Facility Num/AI:	35324
Self-Certification Date:	08/29/2008
Signature Name/Title:	TERRY HANKINS COMP COORD
Signature Type Role:	LEGAL AUTH REP OWNER
Filing Status(Initial, Renewal, Amendment):	RENEWAL
Registration Self-Certification Flag:	Yes
Facility Fees Self-Certification Flag:	Yes
Financial Assurance Self-Certification Flag:	Yes
Technical Standards Self-Certification Flag:	Yes
Delivery Certificate Expiration Date:	09/30/2009
Reporting Method:	Not reported
Tank Corrosion Protection Compliance:	Not reported
Piping Corrosion Protection Compliance:	Not reported
Compartment Release Detection Compliance:	Not reported
Piping Release Detection Compliance:	Not reported
Spill Prevention/Overfill Compliance:	Not reported

Cert Id:	66196
Facility Num/AI:	35324
Self-Certification Date:	08/24/2009
Signature Name/Title:	TERRY HANKINS COMP COORD
Signature Type Role:	LEGAL AUTH REP OWNER
Filing Status(Initial, Renewal, Amendment):	RENEWAL

CORNER STORE 2591 (Continued) **U003040712**

Registration Self-Certification Flag:	Yes
Facility Fees Self-Certification Flag:	Yes
Financial Assurance Self-Certification Flag:	Yes
Technical Standards Self-Certification Flag:	Yes
Delivery Certificate Expiration Date:	09/30/2010
Reporting Method:	Not reported
Tank Corrosion Protection Compliance:	Not reported
Piping Corrosion Protection Compliance:	Not reported
Compartment Release Detection Compliance:	Not reported
Piping Release Detection Compliance:	Not reported
Spill Prevention/Overfill Compliance:	Not reported

Cert Id:	66197
Facility Num/AI:	35324
Self-Certification Date:	05/17/2010
Signature Name/Title:	TERRY HANKINS COMP COORD
Signature Type Role:	LEGAL AUTH REP OWNER
Filing Status(Initial, Renewal, Amendment):	INITIAL
Registration Self-Certification Flag:	Yes
Facility Fees Self-Certification Flag:	Yes
Financial Assurance Self-Certification Flag:	Yes
Technical Standards Self-Certification Flag:	Yes
Delivery Certificate Expiration Date:	09/30/2010
Reporting Method:	Not reported
Tank Corrosion Protection Compliance:	Not reported
Piping Corrosion Protection Compliance:	Not reported
Compartment Release Detection Compliance:	Not reported
Piping Release Detection Compliance:	Not reported
Spill Prevention/Overfill Compliance:	Not reported

Cert Id:	66198
Facility Num/AI:	35324
Self-Certification Date:	05/18/2010
Signature Name/Title:	TERRY HANKINS COMP COORD
Signature Type Role:	LEGAL AUTH REP OWNER
Filing Status(Initial, Renewal, Amendment):	RENEWAL
Registration Self-Certification Flag:	Yes
Facility Fees Self-Certification Flag:	Yes
Financial Assurance Self-Certification Flag:	Yes
Technical Standards Self-Certification Flag:	Yes
Delivery Certificate Expiration Date:	09/30/2011
Reporting Method:	Not reported
Tank Corrosion Protection Compliance:	Not reported
Piping Corrosion Protection Compliance:	Not reported
Compartment Release Detection Compliance:	Not reported
Piping Release Detection Compliance:	Not reported
Spill Prevention/Overfill Compliance:	Not reported

Cert Id:	66199
Facility Num/AI:	35324
Self-Certification Date:	08/22/2011
Signature Name/Title:	TERRY HANKINS COMPL COORD
Signature Type Role:	LEGAL AUTH REP OWNER
Filing Status(Initial, Renewal, Amendment):	RENEWAL
Registration Self-Certification Flag:	Yes
Facility Fees Self-Certification Flag:	Yes
Financial Assurance Self-Certification Flag:	Yes

CORNER STORE 2591 (Continued) **U003040712**

Technical Standards Self-Certification Flag:	Yes
Delivery Certificate Expiration Date:	09/30/2012
Reporting Method:	Not reported
Tank Corrosion Protection Compliance:	Not reported
Piping Corrosion Protection Compliance:	Not reported
Compartment Release Detection Compliance:	Not reported
Piping Release Detection Compliance:	Not reported
Spill Prevention/Overfill Compliance:	Not reported

Cert Id:	66200
Facility Num/AI:	35324
Self-Certification Date:	08/22/2012
Signature Name/Title:	TERRY HANKINS COMP COORD
Signature Type Role:	LEGAL AUTH REP OWNER
Filing Status(Initial, Renewal, Amendment):	RENEWAL
Registration Self-Certification Flag:	Yes
Facility Fees Self-Certification Flag:	Yes
Financial Assurance Self-Certification Flag:	Yes
Technical Standards Self-Certification Flag:	Yes
Delivery Certificate Expiration Date:	09/30/2013
Reporting Method:	Not reported
Tank Corrosion Protection Compliance:	Not reported
Piping Corrosion Protection Compliance:	Not reported
Compartment Release Detection Compliance:	Not reported
Piping Release Detection Compliance:	Not reported
Spill Prevention/Overfill Compliance:	Not reported

Construction Notification:

NOC Id:	6499
Facility Num/AI:	35324
Application Received Date:	07/01/2002
Scheduled Construction Date:	07/31/2002
UST Improvement:	Yes
UST Installation:	No
UST Removal:	No
UST Repair:	No
UST Return To Service:	No
UST Replacement:	No
UST Abandonment:	No
UST Stage I:	No
AST Installation:	No
AST Stage I:	No
Historical Tracking Number:	M20701002
Waiver Flag:	No
Late Filing Flag:	No
Form Received Date:	Not reported
Signature Date On Form:	Not reported
Signature Name On Form:	Not reported
Signature Title On Form:	Not reported
Signature Role:	Not reported
Signature Company On Form:	Not reported
Owner Name At Time Of Construction:	Not reported
Owner CN At Time Of Construction:	Not reported
Owner AR At Time Of Construction:	12307
General Desc of Proposed Construction:	Not reported

CORNER STORE 2591 (Continued) **U003040712**

Tanks:

UST Id:	93459
Facility Num/AI:	35324
Tank Id:	1
Number Of Compartments:	1
Tank Installation Date:	06/01/1983
Tank Registration Date:	05/08/1986
Tank Capacity (In Gallons):	11682
Tank Status (Current):	IN USE
Tank Status Date:	06/01/1983
Empty:	N
Tank Regulatory Status:	FULLY REGULATED
Tank Int Prot (Internal Tank Lining Date):	Not reported
Tank Design (Single Wall):	Y
Tank Design (Double Wall):	N
Piping Design (Single Wall):	Y
Piping Design (Double Wall):	N
Tank Ext Cont(Fac-Built Nonmetallic Jacket):	N
Tank Ext Cont(Syn Tank-Pit/Piping-Trench Liner):	N
Tank Ext Cont(Tank Vault/Rigid Trench Liner):	N
Piping Ext Cont(Fac-Built Nonmetallic Jacket):	N
Piping Ext Cont(Syn Tank-Pit/Piping-Trench Liner):	N
Piping Ext Cont(Tank Vault/Rigid Trench Liner):	N
Type Of Piping(P=Pressurized,S=Suction,G=Gravity):	P
Tank Material (Steel):	N
Tank Material(Frp(Fiberglass-Reinforced Plastic):	Y
Tank Mat(Composite (Steel W/Ext Frp Cladding)):	N
Tank Mat(Concrete):	N
Tank Mat(Jacketed (Steel W/Ext Nonmetallic Jck)):	N
Tank Mat(Coated(Steel W/ExtPolyurethane Cladding)):	N
Piping Material (Steel):	N
Piping Mat(Frp(Fiberglass Reinforced Plastic):	Y
Piping Mat(Concrete):	N
Piping Mat(Jacketed(Steel W/Ext Nonmetallic Jacket)):	N
Piping Mat(Nonmetallic Flex Piping):	N
PipingConnect/Valves(Shear/Impact Valves(Under Disp)):	N
Piping Connect/Valves(Steel Swing-Joints(End Of Piping)):	N
Piping Connect/Valves (Flex Connectors(Ends Of Piping)):	N
Tank Corr Prot Meth(TCPM)(Cathodic-Field Installation):	N
TCPM (ExtDielectricCoat/Laminate/Tape/Wrap):	N
TCPM(Cathodic Prot-FacInstallation):	N
TCPM(Composite Tank(Steel W/Frp Ext Laminate):	N
TCPMeth(Coated Tank(Steel W/ExtPolyurethaneLaminate):	N
TCPM(FRP Tank Or Piping(Noncorrodible)):	Y
TCPM(Ext Nonmetallic Jacket):	N
TCPMeth(Unnecessary Per Corrosion Prot Spec):	N
Piping Corr Prot Meth:	N
Piping Corr Prot Method(PCPM) (Cathodic Factory Install):	N
PCPM(Cathodic Prot-Field Install):	N
PCPMethod (FRP Tank Or Piping(Noncorrodible):	Y
PCPM(Nonmetallic FlexPiping (Noncorrodible)):	N
PCPMeth(Isolated Open Area/2nd Containment):	N
PCPM (Dual Protected):	N
PCPM(Unnec Per Corrosion Prot Specialist):	N
Tank Corr Prot Compliance Flag:	Y
Piping Corr Prot Compliance Flag:	Y
Tank Corrosion Prot Variance (:	N

CORNER STORE 2591 (Continued) **U003040712**

Piping Corrosion Prot Variance:	N
Temp Out Of Service Compliance:	N
Technical Compliance Flag:	N
Tank Tested Flag:	N
Installation Signature Date:	Not reported

Compartment Records:

Tank Id:	1
UST Comprt Id:	65056
UST Id:	93459
Facility Num/Ai:	35324
Compartment Id:	A
Capacity (In Gallons):	11682
Substance Stored1:	GASOLINE
Substance Stored2:	Not reported
Substance Stored3:	Not reported
CompartmentReleaseDetectionMethod(Vapor):	N
CRDM(GW Monitoring):	N
CRDM(Monitoring Of Secondary Cont Barrier):	N
CRDM(Auto Tank Gauge Test/Inv Control):	N
CRDM(Interstitial Monitoring SecWall/Jacket):	N
CRDM(Wkly Manual Gauging(Tanks<=1000 G):	N
CRDM(Mthly Tank Gauging(Emer Gen Tanks):	N
CRDM(Sir (Stat Inv Reconciliation)/Inv Control):	Y
PipingReleaseDetectionMethod(PRDM)(Vapor):	N
PRDM(Groundwater Monitoring):	N
PRDM(Monitoring Sec Containment Barrier):	N
PRDM(InterstitialMonitoring w/in SecWall/Jacket):	N
PRDM(Mthly Piping Tightness Test)@.2Gph:	N
PRDM(AnnualPipingTightTest/ElecMon@.1Gph:	N
PRDM(TriennialTightTest(Suction/GravityPiping):	N
PRDM AutoLineLeakDet(3.0 Gph PressPiping):	Y
PRDM(Sir(StatInv Recon)/Inv Control)):	Y
PRDM(Exempt System Suction:	N
Spill Overfill Prevention Equip(SOPE):	Y
SOPE(Spill Cont/Bucket/Sump):	Y
SOPE(DelShut-Off Valve)):	Y
SOPE(FlowRestrictorValue:	N
SOPE(Alarm (Set@<=90%) W/3a Or 3b:	N
SOPE(N/A Deliveries To Tank<=25G):	N
Compartment Release Det Compliance Flag:	Y
Piping Release Detection Compliance Flag):	Y
Spill/OverfillPreventionCompliance Flag:	Y
Compartment Release Detection Variance:	N
Piping Release Detection Variance:	N
Spill And Overfill Prevention Variance:	N
Stage I Vapor Recovery:	TWO POINT SYSTEM
Stage 1 Installation Date:	Not reported

More Self Certification:

Facility Num/AI:	93459
Self Cert comprt id:	35324
Self Cert Id:	66200
UST Comprt Id:	183605
Ust Id:	65056
Tank Id:	1
Compartment Id (A, B, C, Etc.):	A

CORNER STORE 2591 (Continued) **U003040712**

Facility Num/AI:	93459
Self Cert comprt id:	35324
Self Cert Id:	66188
UST Comprt Id:	183617
Ust Id:	65056
Tank Id:	1
Compartment Id (A, B, C, Etc.):	A
Facility Num/AI:	93459
Self Cert comprt id:	35324
Self Cert Id:	225431
UST Comprt Id:	646772
Ust Id:	65056
Tank Id:	1
Compartment Id (A, B, C, Etc.):	A
Facility Num/AI:	93459
Self Cert comprt id:	35324
Self Cert Id:	66189
UST Comprt Id:	183618
Ust Id:	65056
Tank Id:	1
Compartment Id (A, B, C, Etc.):	A
Facility Num/AI:	93459
Self Cert comprt id:	35324
Self Cert Id:	66198
UST Comprt Id:	183607
Ust Id:	65056
Tank Id:	1
Compartment Id (A, B, C, Etc.):	A
Facility Num/AI:	93459
Self Cert comprt id:	35324
Self Cert Id:	275608
UST Comprt Id:	794530
Ust Id:	65056
Tank Id:	1
Compartment Id (A, B, C, Etc.):	A
Facility Num/AI:	93459
Self Cert comprt id:	35324
Self Cert Id:	66193
UST Comprt Id:	183612
Ust Id:	65056
Tank Id:	1
Compartment Id (A, B, C, Etc.):	A
Facility Num/AI:	93459
Self Cert comprt id:	35324
Self Cert Id:	66197
UST Comprt Id:	183608
Ust Id:	65056
Tank Id:	1
Compartment Id (A, B, C, Etc.):	A
Facility Num/AI:	93459

CORNER STORE 2591 (Continued) **U003040712**

Self Cert comprt id:	35324
Self Cert Id:	66194
UST Comprt Id:	183611
Ust Id:	65056
Tank Id:	1
Compartment Id (A, B, C, Etc.):	A
Facility Num/AI:	93459
Self Cert comprt id:	35324
Self Cert Id:	66187
UST Comprt Id:	183616
Ust Id:	65056
Tank Id:	1
Compartment Id (A, B, C, Etc.):	A
Facility Num/AI:	93459
Self Cert comprt id:	35324
Self Cert Id:	66196
UST Comprt Id:	183609
Ust Id:	65056
Tank Id:	1
Compartment Id (A, B, C, Etc.):	A
Facility Num/AI:	93459
Self Cert comprt id:	35324
Self Cert Id:	66190
UST Comprt Id:	183615
Ust Id:	65056
Tank Id:	1
Compartment Id (A, B, C, Etc.):	A
Facility Num/AI:	93459
Self Cert comprt id:	35324
Self Cert Id:	66192
UST Comprt Id:	183613
Ust Id:	65056
Tank Id:	1
Compartment Id (A, B, C, Etc.):	A
Facility Num/AI:	93459
Self Cert comprt id:	35324
Self Cert Id:	66195
UST Comprt Id:	183610
Ust Id:	65056
Tank Id:	1
Compartment Id (A, B, C, Etc.):	A
Facility Num/AI:	93459
Self Cert comprt id:	35324
Self Cert Id:	258872
UST Comprt Id:	744998
Ust Id:	65056
Tank Id:	1
Compartment Id (A, B, C, Etc.):	A
Facility Num/AI:	93459
Self Cert comprt id:	35324

CORNER STORE 2591 (Continued) **U003040712**

Self Cert Id:	242657
UST Comprt Id:	697274
Ust Id:	65056
Tank Id:	1
Compartment Id (A, B, C, Etc.):	A
Facility Num/AI:	93459
Self Cert comprt id:	35324
Self Cert Id:	66191
UST Comprt Id:	183614
Ust Id:	65056
Tank Id:	1
Compartment Id (A, B, C, Etc.):	A
Facility Num/AI:	93459
Self Cert comprt id:	35324
Self Cert Id:	66199
UST Comprt Id:	183606
Ust Id:	65056
Tank Id:	1
Compartment Id (A, B, C, Etc.):	A
UST Id:	93461
Facility Num/AI:	35324
Tank Id:	2
Number Of Compartments:	1
Tank Installation Date:	06/01/1983
Tank Registration Date:	05/08/1986
Tank Capacity (In Gallons):	11682
Tank Status (Current):	IN USE
Tank Status Date:	06/01/1983
Empty:	N
Tank Regulatory Status:	FULLY REGULATED
Tank Int Prot (Internal Tank Lining Date):	Not reported
Tank Design (Single Wall):	Y
Tank Design (Double Wall):	N
Piping Design (Single Wall):	Y
Piping Design (Double Wall):	N
Tank Ext Cont(Fac-Built Nonmetallic Jacket):	N
Tank Ext Cont(Syn Tank-Pit/Piping-Trench Liner):	N
Tank Ext Cont(Tank Vault/Rigid Trench Liner):	N
Piping Ext Cont(Fac-Built Nonmetallic Jacket):	N
Piping Ext Cont(Syn Tank-Pit/Piping-Trench Liner):	N
Piping Ext Cont(Tank Vault/Rigid Trench Liner):	N
Type Of Piping(P=Pressurized,S=Suction,G=Gravity):	P
Tank Material (Steel):	N
Tank Material(Frp(Fiberglass-Reinforced Plastic):	Y
Tank Mat(Composite (Steel W/Ext Frp Cladding)):	N
Tank Mat(Concrete):	N
Tank Mat(Jacketed (Steel W/Ext Nonmetallic Jck)):	N
Tank Mat(Coated(Steel W/ExtPolyurethane Cladding)):	N
Piping Material (Steel):	N
Piping Mat(Frp(Fiberglass Reinforced Plastic):	Y
Piping Mat(Concrete):	N
Piping Mat(Jacketed(Steel W/Ext Nonmetallic Jacket)):	N
Piping Mat(Nonmetallic Flex Piping):	N

CORNER STORE 2591 (Continued) **U003040712**

PipingConnect/Valves(Shear/Impact Valves(Under Disp)):	N
Piping Connect/Valves(Steel Swing-Joints(End Of Piping)):	N
Piping Connect/Valves (Flex Connectors(Ends Of Piping)):	N
Tank Corr Prot Meth(TCPM)(Cathodic-Field Installation):	N
TCPM (ExtDielectricCoat/Laminate/Tape/Wrap):	N
TCPM(Cathodic Prot-FacInstallation):	N
TCPM(Composite Tank(Steel W/Frp Ext Laminate):	N
TCPMeth(Coated Tank(Steel W/ExtPolyurethaneLaminate):	N
TCPM(FRP Tank Or Piping(Noncorrodible)):	Y
TCPM(Ext Nonmetallic Jacket):	N
TCPMeth(Unnecessary Per Corrosion Prot Spec):	N
Piping Corr Prot Meth:	N
Piping Corr Prot Method(PCPM) (Cathodic Factory Install):	N
PCPM(Cathodic Prot-Field Install):	N
PCPMethod (FRP Tank Or Piping(Noncorrodible):	Y
PCPM(Nonmetallic FlexPiping (Noncorrodible)):	N
PCPMeth(Isolated Open Area/2nd Containment):	N
PCPM (Dual Protected):	N
PCPM(Unnec Per Corrosion Prot Specialist):	N
Tank Corr Prot Compliance Flag:	Y
Piping Corr Prot Compliance Flag:	Y
Tank Corrosion Prot Variance (:	N
Piping Corrosion Prot Variance:	N
Temp Out Of Service Compliance:	N
Technical Compliance Flag:	N
Tank Tested Flag:	N
Installation Signature Date:	Not reported

Compartment Records:

Tank Id:	2
UST Comprt Id:	65058
UST Id:	93461
Facility Num/Ai:	35324
Compartment Id:	A
Capacity (In Gallons):	11682
Substance Stored1:	GASOLINE
Substance Stored2:	Not reported
Substance Stored3:	Not reported
CompartmentReleaseDetectionMethod(Vapor):	N
CRDM(GW Monitoring):	N
CRDM(Monitoring Of Secondary Cont Barrier):	N
CRDM(Auto Tank Gauge Test/Inv Control):	N
CRDM(Interstitial Monitoring SecWall/Jacket):	N
CRDM(Wkly Manual Gauging(Tanks<=1000 G):	N
CRDM(Mthly Tank Gauging(Emer Gen Tanks):	N
CRDM(Sir (Stat Inv Reconciliation)/Inv Control):	Y
PipingReleaseDetectionMethod(PRDM)(Vapor):	N
PRDM(Groundwater Monitoring):	N
PRDM(Monitoring Sec Containment Barrier):	N
PRDM(InterstitialMonitoring w/in SecWall/Jacket):	N
PRDM(Mthly Piping Tightness Test)@.2Gph:	N
PRDM(AnnualPipingTightTest/ElecMon@.1Gph:	N
PRDM(TriennialTightTest(Suction/GravityPiping):	N
PRDM AutoLineLeakDet(3.0 Gph PressPiping):	Y
PRDM(Sir(StatInv Recon)/Inv Control)):	Y
PRDM(Exempt System Suction:	N
Spill Overfill Prevention Equip(SOPE):	Y
SOPE(Spill Cont/Bucket/Sump):	Y

CORNER STORE 2591 (Continued) **U003040712**

SOPE(DelShut-Off Valve)):	Y
SOPE(FlowRestrictorValue:	N
SOPE(Alarm (Set@<=90%) W/3a Or 3b:	N
SOPE(N/A Deliveries To Tank<=25G):	N
Compartment Release Det Compliance Flag:	Y
Piping Release Detection Compliance Flag):	Y
Spill/OverfillPreventionCompliance Flag:	Y
Compartment Release Detection Variance:	N
Piping Release Detection Variance:	N
Spill And Overfill Prevention Variance:	N
Stage I Vapor Recovery:	TWO POINT SYSTEM
Stage 1 Installation Date:	Not reported

More Self Certification:

Facility Num/AI:	93461
Self Cert comprt id:	35324
Self Cert Id:	66200
UST Comprt Id:	183633
Ust Id:	65058
Tank Id:	2
Compartment Id (A, B, C, Etc.):	A

Facility Num/AI:	93461
Self Cert comprt id:	35324
Self Cert Id:	275608
UST Comprt Id:	794529
Ust Id:	65058
Tank Id:	2
Compartment Id (A, B, C, Etc.):	A

Facility Num/AI:	93461
Self Cert comprt id:	35324
Self Cert Id:	66199
UST Comprt Id:	183634
Ust Id:	65058
Tank Id:	2
Compartment Id (A, B, C, Etc.):	A

Facility Num/AI:	93461
Self Cert comprt id:	35324
Self Cert Id:	66198
UST Comprt Id:	183635
Ust Id:	65058
Tank Id:	2
Compartment Id (A, B, C, Etc.):	A

Facility Num/AI:	93461
Self Cert comprt id:	35324
Self Cert Id:	66197
UST Comprt Id:	183636
Ust Id:	65058
Tank Id:	2
Compartment Id (A, B, C, Etc.):	A

Facility Num/AI:	93461
Self Cert comprt id:	35324
Self Cert Id:	258872

CORNER STORE 2591 (Continued) **U003040712**

UST Comprt Id:	744997
Ust Id:	65058
Tank Id:	2
Compartment Id (A, B, C, Etc.):	A
Facility Num/AI:	93461
Self Cert comprt id:	35324
Self Cert Id:	66196
UST Comprt Id:	183637
Ust Id:	65058
Tank Id:	2
Compartment Id (A, B, C, Etc.):	A
Facility Num/AI:	93461
Self Cert comprt id:	35324
Self Cert Id:	66195
UST Comprt Id:	183638
Ust Id:	65058
Tank Id:	2
Compartment Id (A, B, C, Etc.):	A
Facility Num/AI:	93461
Self Cert comprt id:	35324
Self Cert Id:	66189
UST Comprt Id:	183646
Ust Id:	65058
Tank Id:	2
Compartment Id (A, B, C, Etc.):	A
Facility Num/AI:	93461
Self Cert comprt id:	35324
Self Cert Id:	66190
UST Comprt Id:	183643
Ust Id:	65058
Tank Id:	2
Compartment Id (A, B, C, Etc.):	A
Facility Num/AI:	93461
Self Cert comprt id:	35324
Self Cert Id:	66187
UST Comprt Id:	183644
Ust Id:	65058
Tank Id:	2
Compartment Id (A, B, C, Etc.):	A
Facility Num/AI:	93461
Self Cert comprt id:	35324
Self Cert Id:	66191
UST Comprt Id:	183642
Ust Id:	65058
Tank Id:	2
Compartment Id (A, B, C, Etc.):	A
Facility Num/AI:	93461
Self Cert comprt id:	35324
Self Cert Id:	66192
UST Comprt Id:	183641

CORNER STORE 2591 (Continued) **U003040712**

Ust Id:	65058
Tank Id:	2
Compartment Id (A, B, C, Etc.):	A
Facility Num/AI:	93461
Self Cert comprt id:	35324
Self Cert Id:	66193
UST Comprt Id:	183640
Ust Id:	65058
Tank Id:	2
Compartment Id (A, B, C, Etc.):	A
Facility Num/AI:	93461
Self Cert comprt id:	35324
Self Cert Id:	66188
UST Comprt Id:	183645
Ust Id:	65058
Tank Id:	2
Compartment Id (A, B, C, Etc.):	A
Facility Num/AI:	93461
Self Cert comprt id:	35324
Self Cert Id:	225431
UST Comprt Id:	646773
Ust Id:	65058
Tank Id:	2
Compartment Id (A, B, C, Etc.):	A
Facility Num/AI:	93461
Self Cert comprt id:	35324
Self Cert Id:	242657
UST Comprt Id:	697273
Ust Id:	65058
Tank Id:	2
Compartment Id (A, B, C, Etc.):	A
Facility Num/AI:	93461
Self Cert comprt id:	35324
Self Cert Id:	66194
UST Comprt Id:	183639
Ust Id:	65058
Tank Id:	2
Compartment Id (A, B, C, Etc.):	A
UST Id:	93460
Facility Num/AI:	35324
Tank Id:	3
Number Of Compartments:	1
Tank Installation Date:	06/01/1983
Tank Registration Date:	05/08/1986
Tank Capacity (In Gallons):	11682
Tank Status (Current):	IN USE
Tank Status Date:	06/01/1983
Empty:	N
Tank Regulatory Status:	FULLY REGULATED
Tank Int Prot (Internal Tank Lining Date):	Not reported

CORNER STORE 2591 (Continued) **U003040712**

Tank Design (Single Wall):	Y
Tank Design (Double Wall):	N
Piping Design (Single Wall):	Y
Piping Design (Double Wall):	N
Tank Ext Cont(Fac-Built Nonmetallic Jacket):	N
Tank Ext Cont(Syn Tank-Pit/Piping-Trench Liner):	N
Tank Ext Cont(Tank Vault/Rigid Trench Liner):	N
Piping Ext Cont(Fac-Built Nonmetallic Jacket):	N
Piping Ext Cont(Syn Tank-Pit/Piping-Trench Liner):	N
Piping Ext Cont(Tank Vault/Rigid Trench Liner):	N
Type Of Piping(P=Pressurized,S=Suction,G=Gravity):	P
Tank Material (Steel):	N
Tank Material(Frp(Fiberglass-Reinforced Plastic):	Y
Tank Mat(Composite (Steel W/Ext Frp Cladding)):	N
Tank Mat(Concrete):	N
Tank Mat(Jacketed (Steel W/Ext Nonmetallic Jck)):	N
Tank Mat(Coated(Steel W/ExtPolyurethane Cladding)):	N
Piping Material (Steel):	N
Piping Mat(Frp(Fiberglass Reinforced Plastic):	Y
Piping Mat(Concrete):	N
Piping Mat(Jacketed(Steel W/Ext Nonmetallic Jacket)):	N
Piping Mat(Nonmetallic Flex Piping):	N
PipingConnect/Valves(Shear/Impact Valves(Under Disp)):	N
Piping Connect/Valves(Steel Swing-Joints(End Of Piping)):	N
Piping Connect/Valves (Flex Connectors(Ends Of Piping)):	N
Tank Corr Prot Meth(TCPM)(Cathodic-Field Installation):	N
TCPM (ExtDielectricCoat/Laminate/Tape/Wrap):	N
TCPM(Cathodic Prot-FacInstallation):	N
TCPM(Composite Tank(Steel W/Frp Ext Laminate):	N
TCPMeth(Coated Tank(Steel W/ExtPolyurethaneLaminate):	N
TCPM(FRP Tank Or Piping(Noncorrodible)):	Y
TCPM(Ext Nonmetallic Jacket):	N
TCPMeth(Unnecessary Per Corrosion Prot Spec):	N
Piping Corr Prot Meth:	N
Piping Corr Prot Method(PCPM) (Cathodic Factory Install):	N
PCPM(Cathodic Prot-Field Install):	N
PCPMethod (FRP Tank Or Piping(Noncorrodible):	Y
PCPM(Nonmetallic FlexPiping (Noncorrodible)):	N
PCPMeth(Isolated Open Area/2nd Containment):	N
PCPM (Dual Protected):	N
PCPM(Unnec Per Corrosion Prot Specialist):	N
Tank Corr Prot Compliance Flag:	Y
Piping Corr Prot Compliance Flag:	Y
Tank Corrosion Prot Variance (:	N
Piping Corrosion Prot Variance:	N
Temp Out Of Service Compliance:	N
Technical Compliance Flag:	N
Tank Tested Flag:	N
Installation Signature Date:	Not reported

Compartment Records:

Tank Id:	3
UST Comprt Id:	65057
UST Id:	93460
Facility Num/Ai:	35324
Compartment Id:	A
Capacity (In Gallons):	11682
Substance Stored1:	GASOLINE

CORNER STORE 2591 (Continued) **U003040712**

Substance Stored2:	Not reported
Substance Stored3:	Not reported
CompartmentReleaseDetectionMethod(Vapor):	N
CRDM(GW Monitoring):	N
CRDM(Monitoring Of Secondary Cont Barrier):	N
CRDM(Auto Tank Gauge Test/Inv Control):	N
CRDM(Interstitial Monitoring SecWall/Jacket):	N
CRDM(Wkly Manual Gauging(Tanks<=1000 G):	N
CRDM(Mthly Tank Gauging(Emer Gen Tanks):	N
CRDM(Sir (Stat Inv Reconciliation)/Inv Control):	Y
PipingReleaseDetectionMethod(PRDM)(Vapor):	N
PRDM(Groundwater Monitoring):	N
PRDM(Monitoring Sec Containment Barrier):	N
PRDM(InterstitialMonitoring w/in SecWall/Jacket):	N
PRDM(Mthly Piping Tightness Test)@.2Gph:	N
PRDM(AnnualPipingTightTest/ElecMon@.1Gph:	N
PRDM(TriennialTightTest(Suction/GravityPiping):	N
PRDM AutoLineLeakDet(3.0 Gph PressPiping):	Y
PRDM(Sir(StatInv Recon)/Inv Control)):	Y
PRDM(Exempt System Suction:	N
Spill Overfill Prevention Equip(SOPE):	Y
SOPE(Spill Cont/Bucket/Sump):	Y
SOPE(DelShut-Off Valve)):	Y
SOPE(FlowRestrictorValue:	N
SOPE(Alarm (Set@<=90%) W/3a Or 3b:	N
SOPE(N/A Deliveries To Tank<=25G):	N
Compartment Release Det Compliance Flag:	Y
Piping Release Detection Compliance Flag):	Y
Spill/OverfillPreventionCompliance Flag:	Y
Compartment Release Detection Variance:	N
Piping Release Detection Variance:	N
Spill And Overfill Prevention Variance:	N
Stage I Vapor Recovery:	TWO POINT SYSTEM
Stage 1 Installation Date:	Not reported

More Self Certification:

Facility Num/AI:	93460
Self Cert comprt id:	35324
Self Cert Id:	66194
UST Comprt Id:	183625
Ust Id:	65057
Tank Id:	3
Compartment Id (A, B, C, Etc.):	A
Facility Num/AI:	93460
Self Cert comprt id:	35324
Self Cert Id:	66193
UST Comprt Id:	183626
Ust Id:	65057
Tank Id:	3
Compartment Id (A, B, C, Etc.):	A
Facility Num/AI:	93460
Self Cert comprt id:	35324
Self Cert Id:	66192
UST Comprt Id:	183627
Ust Id:	65057

CORNER STORE 2591 (Continued) **U003040712**

Tank Id:	3
Compartment Id (A, B, C, Etc.):	A
Facility Num/AI:	93460
Self Cert comprt id:	35324
Self Cert Id:	66191
UST Comprt Id:	183628
Ust Id:	65057
Tank Id:	3
Compartment Id (A, B, C, Etc.):	A
Facility Num/AI:	93460
Self Cert comprt id:	35324
Self Cert Id:	66190
UST Comprt Id:	183629
Ust Id:	65057
Tank Id:	3
Compartment Id (A, B, C, Etc.):	A
Facility Num/AI:	93460
Self Cert comprt id:	35324
Self Cert Id:	66189
UST Comprt Id:	183632
Ust Id:	65057
Tank Id:	3
Compartment Id (A, B, C, Etc.):	A
Facility Num/AI:	93460
Self Cert comprt id:	35324
Self Cert Id:	66200
UST Comprt Id:	183619
Ust Id:	65057
Tank Id:	3
Compartment Id (A, B, C, Etc.):	A
Facility Num/AI:	93460
Self Cert comprt id:	35324
Self Cert Id:	66199
UST Comprt Id:	183620
Ust Id:	65057
Tank Id:	3
Compartment Id (A, B, C, Etc.):	A
Facility Num/AI:	93460
Self Cert comprt id:	35324
Self Cert Id:	66198
UST Comprt Id:	183621
Ust Id:	65057
Tank Id:	3
Compartment Id (A, B, C, Etc.):	A
Facility Num/AI:	93460
Self Cert comprt id:	35324
Self Cert Id:	66196
UST Comprt Id:	183623
Ust Id:	65057
Tank Id:	3

CORNER STORE 2591 (Continued) **U003040712**

Compartment Id (A, B, C, Etc.):	A
Facility Num/AI:	93460
Self Cert comprt id:	35324
Self Cert Id:	66195
UST Comprt Id:	183624
Ust Id:	65057
Tank Id:	3
Compartment Id (A, B, C, Etc.):	A
Facility Num/AI:	93460
Self Cert comprt id:	35324
Self Cert Id:	66188
UST Comprt Id:	183631
Ust Id:	65057
Tank Id:	3
Compartment Id (A, B, C, Etc.):	A
Facility Num/AI:	93460
Self Cert comprt id:	35324
Self Cert Id:	66187
UST Comprt Id:	183630
Ust Id:	65057
Tank Id:	3
Compartment Id (A, B, C, Etc.):	A
Facility Num/AI:	93460
Self Cert comprt id:	35324
Self Cert Id:	225431
UST Comprt Id:	646774
Ust Id:	65057
Tank Id:	3
Compartment Id (A, B, C, Etc.):	A
Facility Num/AI:	93460
Self Cert comprt id:	35324
Self Cert Id:	242657
UST Comprt Id:	697275
Ust Id:	65057
Tank Id:	3
Compartment Id (A, B, C, Etc.):	A
Facility Num/AI:	93460
Self Cert comprt id:	35324
Self Cert Id:	258872
UST Comprt Id:	744996
Ust Id:	65057
Tank Id:	3
Compartment Id (A, B, C, Etc.):	A
Facility Num/AI:	93460
Self Cert comprt id:	35324
Self Cert Id:	275608
UST Comprt Id:	794528
Ust Id:	65057
Tank Id:	3
Compartment Id (A, B, C, Etc.):	A

CORNER STORE 2591 (Continued) **U003040712**

Facility Num/AI:	93460
Self Cert comprt id:	35324
Self Cert Id:	66197
UST Comprt Id:	183622
Ust Id:	65057
Tank Id:	3
Compartment Id (A, B, C, Etc.):	A

Tank Records Not Found for this Facility:

---

17 LUKE S SERVICE STATION **EDR Hist Auto** **1009358435**
1603 N SHEPHERD DR **N/A**
HOUSTON, TX

EDR Hist Auto

Year:	Name:	Type:
1940	LUKE S SERVICE STATION	GASOLINE AND OIL SERVICE STATIONS

---

17 EMPIRE MOTOR EXCHANGE **Ind. Haz Waste** **1000654188**
1607 N SHEPHERD DR **N/A**
HOUSTON, TX 77008

Ind. Haz Waste:

Registration Number:	76947
Registration Initial Notification Date:	06/25/1992
Registration Last Amendment Date:	08/23/2001
EPA Identification:	TXD988040341
Primary NAICS Code:	Not reported
Status Change Date:	19920625
Land Type:	Not reported
Description of Facility Site Location:	1607 N Shepard, Houston, TX
Site Primary Standard Industrial Code:	Not reported
Site Primary SIC Description:	Not reported
Registration is Generator of Waste:	Yes
Registration is Receivers of Waste:	No
Registration is Transporter of Waste:	No
Registration is Transfer Facility:	No
Facility is STEERS Reporter:	No
Reqired to Submit Annual Waste Summary:	No
Facility Involved In Recycling:	No
Revcr Has Monthly Reporting Requirement:	0
Mexican Facility:	Not reported
Type of Generator:	NON INDUS, SQG
TNRCC Region:	Not reported
Company Name:	EMPIRE MOTOR EXCHANGE
Contact Name:	F D TROTTER
Contact Telephone Number:	713-8693787
Mailing Address:	1607 N SHEPHERD DR
Mailing Address2:	Not reported
Mailing City,St,Zip:	HOUSTON, TX 770083637
Mailing County:	UNITED STATES
Facility Country:	UNITED STATES
TNRCC Facility ID:	31254
Site Owner Tax ID:	0

EMPIRE MOTOR EXCHANGE (Continued) **1000654188**

Site Location Latitude:	-00.000
Site Location Longitude:	-000.000
Last Update to NOR Data:	20100604
Ind. waste permit Number:	Not reported
Mun waste permit Number:	Not reported
Non Notifier:	No

Business Records Not Found for this RegNo/Year:

Owner:

Owner Mailing Address:	1607 N SHEPHERD DR
Owner Mailing Address2:	Not reported
Owner Mailing Address3:	Not reported
Owner City,St,Zip:	HOUSTON, TX 77008 3637
Owner Country:	UNITED STA
Owner Phone Number:	1-713-8693787
Owner Fax Number:	Not reported
Owner Email Address:	Not reported
Owner Business Type:	Unknown
Owner Tax Id:	Not reported
Owner Bankruptcy Code:	Not reported

Operator Records Not Found for this RegNo/Year:

Contact:

Contact Name:	Not reported
Contact Title:	Not reported
Contact Role:	OWNCON
Contact Address:	1607 N SHEPHERD DR
Contact Address2:	Not reported
Conact City,St,Zip:	HOUSTON, TX 77008 3637
Contact Phone:	1-713-8693787
Contact Fax:	Not reported
Contact Email:	Not reported

Contact:

Contact Name:	F TROTTER
Contact Title:	ENVIRONMENTAL MANAGER
Contact Role:	PRICONT
Contact Address:	1607 N SHEPHERD DR
Contact Address2:	Not reported
Conact City,St,Zip:	HOUSTON, TX 77008 3637
Contact Phone:	1-713-8693787
Contact Fax:	Not reported
Contact Email:	Not reported

Unit:

Unit No:	001
Deed Record Needed:	Not reported
Deed Recording Date:	Not reported
Unit Type Code:	22
Unit Type:	Not reported
Unit Status:	ACTIVE
Unit Regulatory Status:	Not reported
UIC Permit Number:	Not reported
Capacity:	Not reported
Capacity Measurment:	Not reported
Off Site Hazardous Waste:	No
Off Site Class 1 Waste:	Not reported
Off Site Class 2 Waste:	Not reported

EMPIRE MOTOR EXCHANGE (Continued) **1000654188**

Off Site Class 3 Waste:	Not reported
Off Site Non Indstrl Sld Wst:	Not reported
System Type Code:	Not reported
System Type:	Not reported
System Type Code 1:	Not reported
System Type 1:	Not reported
System Type Code 2:	Not reported
System Type 2:	Not reported
System Type Code 3:	Not reported
System Type 3:	Not reported
System Type Code 4:	Not reported
System Type 4:	Not reported
Permit Seq #:	Not reported
Unit Description on NOR:	Not reported
Dt Last Changed:	Not reported
TNRCC Facility ID:	31254
Unit ID:	001
Unit Description:	Not reported
WasteID:	,

One Time Shipper Records Not Found for this RegNo/Year:

Receiver Type:	Not reported
Transporter for hire:	0
Transport own waste:	0
Eq 01, if transport waste type = 1:	Not reported
Eq 02, if transport waste type = 2:	Not reported
Eq 03, if transport waste type = 3:	Not reported
Eq 04, if transport waste type = H:	Not reported

Target TCEQ unique facid for discarded(merged) facility: Not reported

Waste Records Not Found for this RegNo/Year:

---

17 **EMPIRE GENERAL AUTO REPAIR** **EDR Hist Auto** **1009358501**
1607 N SHEPHERD DR **N/A**
HOUSTON, TX

EDR Hist Auto

Year:	Name:	Type:
1971	EMPIRE GENERAL AUTO REPAIR	AUTOMOBILE REPAIRING
1971	ODOM JORDEN B	Photographic Equipment And Supplies
1972	ODOM JORDEN B	Photographic Equipment And Supplies
1973	ODOM JORDEN B	Dairy Products, Except Dried Or Canned
1974	ODOM JORDEN B	Dairy Products, Except Dried Or Canned
1975	EMPIRE GENERAL AUTO REPAIR	AUTOMOBILE REPAIRING
1978	ODOM JORDEN B	Photographic Equipment And Supplies
1979	ODOM JORDEN B	Photographic Equipment And Supplies
1980	EMPIRE GENERAL AUTO REPAIR	AUTOMOBILE REPAIRING
1980	ODOM JORDEN B	Photographic Equipment And Supplies
1982	ODOM JORDEN B	Photographic Equipment And Supplies
1983	ODOM JORDEN B	Dairy Products, Except Dried Or Canned
1985	ODOM JORDEN B	Dairy Products, Except Dried Or Canned
1986	ODOM JORDEN B	Dairy Products, Except Dried Or Canned
1987	ODOM JORDEN B	General Automotive Repair Shops
1988	ODOM JORDEN B	General Automotive Repair Shops
1989	ODOM JORDEN B	General Automotive Repair Shops
1990	ODOM JORDEN B	General Automotive Repair Shops
1991	ODOM JORDEN B	General Automotive Repair Shops
1992	ODOM JORDEN B	General Automotive Repair Shops

EMPIRE GENERAL AUTO REPAIR (Continued) **1009358501**

1993	ODOM JORDEN B	General Automotive Repair Shops
1994	ODOM JORDEN B	General Automotive Repair Shops
1995	ODOM JORDEN B	General Automotive Repair Shops
1996	ODOM JORDEN B	General Automotive Repair Shops
1997	ODOM JORDEN B	General Automotive Repair Shops
1998	ODOM JORDEN B	General Automotive Repair Shops
1999	ODOM JORDEN B	General Automotive Repair Shops
2000	ODOM JORDEN B	General Automotive Repair Shops
2001	ODOM JORDEN B	General Automotive Repair Shops
2002	ODOM JORDEN B	General Automotive Repair Shops
2003	JORDEN B ODOM	General Automotive Repair Shops
2004	ODOM JORDEN B	General Automotive Repair Shops
2005	ODOM JORDEN B	General Automotive Repair Shops
2006	ODOM JORDEN B	General Automotive Repair Shops
2007	ODOM JORDEN B	General Automotive Repair Shops
2010	AUTO EXPERTEES	General Automotive Repair Shops
2010	NORTH SHEPHERD INSPECTION STN	General Automotive Repair Shops
2011	NORTH SHEPHERD INSPECTION STN	General Automotive Repair Shops
2011	AUTO EXPERTEES	General Automotive Repair Shops
2012	NORTH SHEPHERD INSPECTION STN	General Automotive Repair Shops
2012	AUTO EXPERTEES	General Automotive Repair Shops
2013	AUTO EXPERTEES	General Automotive Repair Shops
2013	NORTH SHEPHERD INSPECTION STN	General Automotive Repair Shops
2014	AUTO EXPERTEES	General Automotive Repair Shops
2014	NORTH SHEPHERD INSPECTION STN	General Automotive Repair Shops

---

17 **MITEHELL S SERVICE STATION** **EDR Hist Auto** **1009358458**
1604 N SHEPHERD DR **N/A**
HOUSTON, TX

EDR Hist Auto

Year:	Name:	Type:
1935	MITCHELL SERVICE STATION	GASOLINE AND OIL SERVICE STATIONS
1940	MITCHELL S SERVICE STATION	GASOLINE AND OIL SERVICE STATIONS
1944	MITCHELL SERVICE STATION	GASOLINE AND OIL SERVICE STATIONS
1948	MITEHELL S SERVICE STATION	GASOLINE AND OIL SERVICE STATIONS
1953	RACHEL S SERVICE STATION	GASOLINE STATIONS

---

17 **FORMER USED CAR LOT** **LPST** **S113415018**
1604 N SHEPHERD DR **GCC** **N/A**
HOUSTON, TX 77008

LPST:

Facility ID:	Not reported
LPST Id:	119056
Facility Location:	1604-1620 N SHEPHERD DR
TCEQ Region# and City:	12
Region City:	HOUSTON
Reported Date:	05/16/2013
Entered Date:	02/21/2013
Priority:	4.1 - GW IMPACTED NO APPARENT THREATS OR IMPACTS TO RECEPTORS
Program:	1 - RPR
CA Status:	6A - FINAL CONCURRENCE ISSUED
Priority Description:	Groundwater is affected.
Status:	**FINAL CONCURRENCE ISSUED, CASE CLOSED**

FORMER USED CAR LOT (Continued) **S113415018**

Coordinators Primary: 1
Coordinators RPR: EAE
Responsible Party Name: HKT LTD
Responsible Party Contact: DANNY KLAES
Responsible Party Address: 3100 EDLOE ST STE 300
Responsible Party City,St,Zip: HOUSTON, TX 77027
Responsible Party Telephone: 713/418-7279
Reported Date: 11/04/2011
Case Start Date: 02/21/2013

GCC:
Division: REM/PST
New Cases: *
File Number: 119056
Contamination Description: GASOLINE
Date Of Earliest Known Contamination Confirmation: 2/21/2013
Enforcement Status - Level Of Agency Response: 2
Enforcement Status - Site Activity Status: 6
Data Quality 1: E,Q
Section 5236: Not reported
Type: GROUNDWATER CONTAMINATION CASE DESCRIPTION BY COUNTY TEXAS COMMISSION ON ENVIRONMENTAL QUALITY
Agency: Not reported
Section: Not reported
Year Deleted: Not reported
Location: Not reported
Data Quality 2: Not reported

---

17 **EMPIRE MOTOR EXCHANGE** **EDR Hist Auto** **1009358478**
1605 N SHEPHERD DR **N/A**
HOUSTON, TX

EDR Hist Auto

Year:	Name:	Type:
1962	EMPIRE MOTOR EXCHANGE	AUTOMOBILE REPAIRING
1968	EMPIRE MOTOR EXCHANGE	AUTOMOBILE REPAIRING

---

17 **EMPIRE MOTOR EXCHANGE** **RCRA NonGen / NLR** **1004785745**
1607 N SHEPARD **FINDS** **TXD988040341**
HOUSTON, TX 77008 **ECHO**

RCRA NonGen / NLR:
Date form received by agency: 08/23/2001
Facility name: EMPIRE MOTOR EXCHANGE
Facility address: 1607 N SHEPARD
HOUSTON, TX 77008
EPA ID: TXD988040341
Mailing address: N SHEPARD
HOUSTON, TX 77008
Contact: F D TROTTER
Contact address: N SHEPARD
HOUSTON, TX 77008
Contact country: US
Contact telephone: 713-869-3787
Contact email: Not reported

EMPIRE MOTOR EXCHANGE (Continued) **1004785745**

EPA Region: 06
Classification: Non-Generator
Description: Handler: Non-Generators do not presently generate hazardous waste

Handler Activities Summary:
U.S. importer of hazardous waste: No
Mixed waste (haz. and radioactive): No
Recycler of hazardous waste: No
Transporter of hazardous waste: No
Treater, storer or disposer of HW: No
Underground injection activity: No
On-site burner exemption: No
Furnace exemption: No
Used oil fuel burner: No
Used oil processor: No
User oil refiner: No
Used oil fuel marketer to burner: No
Used oil Specification marketer: No
Used oil transfer facility: No
Used oil transporter: No

. Waste code: D001
. Waste name: IGNITABLE WASTE

. Waste code: D018
. Waste name: BENZENE

. Waste code: D039
. Waste name: TETRACHLOROETHYLENE

Historical Generators:
Date form received by agency: 11/20/1997
Site name: EMPIRE MOTOR EXCHANGE
Classification: Conditionally Exempt Small Quantity Generator

. Waste code: D000
. Waste name: Not Defined

. Waste code: D001
. Waste name: IGNITABLE WASTE

. Waste code: D018
. Waste name: BENZENE

. Waste code: D039
. Waste name: TETRACHLOROETHYLENE

Violation Status: No violations found

FINDS:

Registry ID: 110005137324

Environmental Interest/Information System
RCRAInfo is a national information system that supports the Resource Conservation and Recovery Act (RCRA) program through the tracking of events and activities related to facilities that generate, transport,

EMPIRE MOTOR EXCHANGE (Continued) **1004785745**

and treat, store, or dispose of hazardous waste. RCRAInfo allows RCRA program staff to track the notification, permit, compliance, and corrective action activities required under RCRA.

Click this hyperlink while viewing on your computer to access additional FINDS: detail in the EDR Site Report.

ECHO:

Envid:	1004785745
Registry ID:	110005137324
DFR URL:	http://echo.epa.gov/detailed-facility-report?fid=110005137324

---

17 **LUKE B R** **EDR Hist Auto** **1009358638**
1617 N SHEPHERD DR **N/A**
HOUSTON, TX

EDR Hist Auto

Year:	Name:	Type:
1935	LUKE B R	GASOLINE AND OIL SERVICE STATIONS

---

17 **EMPIRE MOTOR EXCHANGE SERV STA** **EDR Hist Auto** **1009358675**
1619 N SHEPHERD DR **N/A**
HOUSTON, TX

EDR Hist Auto

Year:	Name:	Type:
1944	FERGUSON S SERVICE STATION	GASOLINE AND OIL SERVICE STATIONS
1948	EVANS A B SERVICE STATION	GASOLINE AND OIL SERVICE STATIONS
1953	MAYNARD SERVICE STATION	GASOLINE STATIONS
1962	MAYNARD S SERVICE STATION	GASOLINE STATIONS
1968	MAYNARD S SERVICE STATION	GASOLINE STATIONS
1969	MAYNARD HOLLIS WAYNE	Gasoline Service Stations
1970	MAYNARD HOLLIS WAYNE	Gasoline Service Stations
1971	JONES SERVICE STATION	GASOLINE STATIONS
1971	NORMAN JAMES	Gasoline Service Stations
1975	JONES SERVICE STATION	GASOLINE STATIONS
1980	EMPIRE MOTOR EXCHANGE SERV STA	GASOLINE STATIONS
1986	EMPIRE MOTOR EXCHANGE SERVICE S	GASOLINE STATIONS

---

17 **QUALITY USED CARS** **ASBESTOS** **S119154477**
1620 NORTH SHEPHERD DRIVE **N/A**
HOUSTON, TX 77008

ASBESTOS:

Date of inspection:	01/30/2013
Reason for Inspection:	Notified
Violation:	No
Complaint Date:	Not reported
Notification Number:	2013000415
ASB Priority:	Low
PIF State:	Not reported

QUALITY USED CARS (Continued) **S119154477**

Detained:	Not reported
Product Name:	Not reported
Time Spent:	Not reported
Travel Time:	Not reported
Mileage:	Not reported
Reg:	06
Init:	TB
Seq:	01
Facility Type:	Asbestos
Inspector Name:	Tim Beavers
Date Report Received:	05/08/2013
Date Routed by Supervisor:	05/23/2013
Date Routed to PSQA:	06/07/2013
Date Reviewed by PSQA:	Not reported
Date Routed by Supervisor1:	Not reported
Date Rtnd to Inspector Corrections:	Not reported
Date Rcvd Back:	Not reported
Date Rtnd to Inspector Corrections2:	Not reported
Date Rcvd Back 2:	Not reported
Date Rtnd to Inspector Corrections 3:	Not reported
Date Rcvd Back 3:	Not reported
Notification Status:	Not reported
Amendo:	Not reported
Notification Work Type:	Not reported
Notification Type:	Not reported
Work Type Flag:	Not reported
Certification Statement Date:	Not reported
Certification Statement Phone:	Not reported
Is The Facility a School or K-12?:	Not reported
Region:	Not reported
Priority:	Not reported
ARU:	Not reported
Is this a phased abatement project?:	Not reported
Ordered:	Not reported
Is This Project an Emergency?:	Not reported
Is Building Occupied?:	Not reported
High Profile:	Not reported
Ref Method:	Not reported
Analytical Method:	Not reported
Start Date:	Not reported

---

17 **HEIGHTS REPAIR SHOP** **EDR Hist Auto** **1009379544**
637 W 17TH AVE **N/A**
HOUSTON, TX

EDR Hist Auto

Year:	Name:	Type:
1953	HEIGHTS REPAIR SHOP	AUTOMOBILE REPAIRING
1962	HIEIGHTS GARAGE REAR	AUTOMOBILE REPAIRING

17 **ORCHID CLEANERS** **EDR Hist Cleaner** **1009337045**
1709 N SHEPHERD DR **N/A**
HOUSTON, TX

EDR Hist Cleaner

Year:	Name:	Type:
1948	OAKS CLEANERS	CLEANERS AND PRESSERS
1953	OAKS CLEANERS	CLEANERS AND DYERS
1962	ORCHID CLEANERS	CLEANERS AND DYERS

---

17 **IMPERIAL RUG CLEANERS** **EDR Hist Cleaner** **1009337065**
1711 N SHEPHERD DR **N/A**
HOUSTON, TX

EDR Hist Cleaner

Year:	Name:	Type:
1948	IMPERIAL RUG CLEANERS	CARPET AND RUG CLEANERS

---

17 **VOGLER NORBERT C** **EDR Hist Auto** **1009359339**
1717 N SHEPHERD DR **N/A**
HOUSTON, TX

EDR Hist Auto

Year:	Name:	Type:
1940	VOGLER NORBERT C	GASOLINE AND OIL SERVICE STATIONS

---

17 **CARRIAGE HOUSE MOTORS** **ENF** **S107635428**
1718 N SHEPHERD **N/A**
HOUSTON, TX

ENFORCEMENT:

Unique TCEQ Ref # Of Customer:	Not reported
Unique TCEQ Ref # Of Reg. Entity:	RN100898519
Contact Person For The Reg. Entity:	Not reported
Owner/operator Of A Regulated Entity:	Not reported
Regulated Entity Associated With An NOV:	USED CAR SALES
Org Title Of The Contact Person:	Not reported
Mail Address:	Not reported
Mail City,St,Zip:	Not reported
Investigation Num:	Not reported
Status Code:	Not reported
Status Date:	Not reported
Violation Tracking Num:	Not reported
Violation Category:	Not reported
Nov Id:	Not reported
Role Code:	Not reported
Date Notice Of Violation Issued:	10/27/1999
Description 1:	Failure to Comply
Description 2:	Not reported
Category Of The NOV:	Minor
Method Of Notice Issuance:	WRITTEN
TCEQ Prog Area Monitoring Violation:	AIR
TCEQ Rule # Cited For The Violation:	114.20(c)(2)
Status Of The NOV:	ACTIVE

CARRIAGE HOUSE MOTORS (Continued) **S107635428**

Investigation:	Not reported
Investigation ID:	Not reported
Regulated Entity ID:	Not reported
Date of Notice Enforcement:	Not reported
Rejected:	Not reported
Type Code:	Not reported
Date Resolved:	Not reported
Assessed Amount:	Not reported
Deferred Amount:	Not reported
Payable Amount:	Not reported
Supplemental Env Project Offset Amount:	Not reported

---

17 **D C AUTO ELECTRIC CO** **EDR Hist Auto** **1009359988**
1819 N SHEPHERD DR **N/A**
HOUSTON, TX

EDR Hist Auto

Year:	Name:	Type:
1971	D C AUTO ELECTRIC CO	AUTOMOBILE REPAIRING

---

17 **ALLBROOK SERVICE STATION** **EDR Hist Auto** **1009360035**
1824 N SHEPHERD DR **N/A**
HOUSTON, TX

EDR Hist Auto

Year:	Name:	Type:
1940	ALLBROOK SERVICE STATION	GASOLINE AND OIL SERVICE STATIONS

---

17 **JORNS SERVICE STATION** **EDR Hist Auto** **1009359912**
1814 N SHEPHERD DR **N/A**
HOUSTON, TX

EDR Hist Auto

Year:	Name:	Type:
1935	JORNS SERVICE STATION	GASOLINE AND OIL SERVICE STATIONS

---

17 **STIPP JOHN C** **EDR Hist Auto** **1009359952**
1816 N SHEPHERD **N/A**
HOUSTON, TX

EDR Hist Auto

Year:	Name:	Type:
1940	STIPP JOHN C	GASOLINE AND OIL SERVICE STATIONS

17 **DIRTYS** **UST** **U003768937**
1815 N DURHAM DR **N/A**
HOUSTON, TX 77008

UST:

Facility Id:	69795
Facility Type:	RETAIL
Facility Begin Date:	08/31/1987
Facility Status:	INACTIVE
Facility Exempt Status:	Yes
Records Off-Site:	No
UST Financial Assurance Required:	No
Number Of Active UST:	0
Site Location Description:	Not reported
Site Location (Nearest City/County/Zip):	HARRIS 77008
Site Location (TCEQ Region):	12
Contact Name/Title:	TERRY WARD,
Contact Organization Name:	DIRTYS
Contact Mailing Address1:	Not reported
Contact Mailing Address2:	Not reported
Contact Mailing City/State/Zip:	Not reported
Contact Phone Number:	7138693043
Contact Fax Number:	Not reported
Contact Email Address:	Not reported
Facility Contact Address Deliverable:	Not reported
Application Received Date On Earliest Reg Form:	07/15/1997
Signature Date On Earliest Reg Form:	07/13/1997
Signature Name/Title On Earliest Reg Form:	,
Signature Role On Earliest Reg Form:	Not reported
Signature Company On Earliest Reg Form:	Not reported
Enforcement Action:	Not reported
Facility Not Inspectable:	No

Facility Billing Contacts:

Princ Id:	716820102002247
AR Number:	Not reported
Contact Name/Title:	TERRY WARD/
Contact Organization Name:	DIRTYS INC
Contact Mailing Address (Delivery):	5225 KATY FWY
Contact Mailing Address (Internal Delivery):	Not reported
Contact Mailing City/State/Zip:	HOUSTON, TX 77007 2292
Phone Number/Ext:	/
Contact Fax Number/Ext:	/
Contact EMail Address:	Not reported
Contact Address Deliverable:	Yes

Owner:

Princ Id:	716820102002247
Additional Id:	706820112002247
Facility Num/AI:	69795
Owner CN:	CN601445661
Owner Name:	DIRTYS INC
Owner Effective Begin Date:	08/31/1987
Owner Type:	OR
State Tax Id:	17421623186
Contact Role:	Not reported
Contact Name/Title:	/
Contact Organization Name:	Not reported
Contact Mailing Address (Delivery):	Not reported

DIRTYS (Continued) **U003768937**

Contact Mailing Address (Internal Delivery):	Not reported
Contact Mailing City/State/Zip:	Not reported
Contact Phone Number/Ext:	/
Contact Fax Number/Ext:	/
Contact Email Address:	Not reported

Operator Records Not Found for this Facility:

Self Certification Records Not Found for this Facility/Owner:

Tanks:

UST Id:	183941
Facility Num/AI:	69795
Tank Id:	2A
Number Of Compartments:	1
Tank Installation Date:	08/31/1987
Tank Registration Date:	07/15/1997
Tank Capacity (In Gallons):	10000
Tank Status (Current):	REMOVED FROM GROUND
Tank Status Date:	02/04/1993
Empty:	N
Tank Regulatory Status:	EXEMPT NON-USE SINCE 1974
Tank Int Prot (Internal Tank Lining Date):	Not reported
Tank Design (Single Wall):	N
Tank Design (Double Wall):	N
Piping Design (Single Wall):	N
Piping Design (Double Wall):	N
Tank Ext Cont(Fac-Built Nonmetallic Jacket):	N
Tank Ext Cont(Syn Tank-Pit/Piping-Trench Liner):	N
Tank Ext Cont(Tank Vault/Rigid Trench Liner):	N
Piping Ext Cont(Fac-Built Nonmetallic Jacket):	N
Piping Ext Cont(Syn Tank-Pit/Piping-Trench Liner):	N
Piping Ext Cont(Tank Vault/Rigid Trench Liner):	N
Type Of Piping(P=Pressurized,S=Suction,G=Gravity):	Not reported
Tank Material (Steel):	N
Tank Material(Frp(Fiberglass-Reinforced Plastic):	N
Tank Mat(Composite (Steel W/Ext Frp Cladding)):	N
Tank Mat(Concrete):	N
Tank Mat(Jacketed (Steel W/Ext Nonmetallic Jck)):	N
Tank Mat(Coated(Steel W/ExtPolyurethane Cladding)):	N
Piping Material (Steel):	N
Piping Mat(Frp(Fiberglass Reinforced Plastic):	N
Piping Mat(Concrete):	N
Piping Mat(Jacketed(Steel W/Ext Nonmetallic Jacket)):	N
Piping Mat(Nonmetallic Flex Piping):	N
PipingConnect/Valves(Shear/Impact Valves(Under Disp)):	N
Piping Connect/Valves(Steel Swing-Joints(End Of Piping)):	N
Piping Connect/Valves (Flex Connectors(Ends Of Piping)):	N
Tank Corr Prot Meth(TCPM)(Cathodic-Field Installation):	N
TCPM (ExtDielectricCoat/Laminate/Tape/Wrap):	N
TCPM(Cathodic Prot-FacInstallation):	N
TCPM(Composite Tank(Steel W/Frp Ext Laminate):	N
TCPMeth(Coated Tank(Steel W/ExtPolyurethaneLaminate):	N
TCPM(FRP Tank Or Piping(Noncorrodible)):	N
TCPM(Ext Nonmetallic Jacket):	N
TCPMeth(Unnecessary Per Corrosion Prot Spec):	N
Piping Corr Prot Meth:	N
Piping Corr Prot Method(PCPM) (Cathodic Factory Install):	N

DIRTYS (Continued) **U003768937**

PCPM(Cathodic Prot-Field Install):	N
PCPMethod (FRP Tank Or Piping(Noncorrodible):	N
PCPM(Nonmetallic FlexPiping (Noncorrodible)):	N
PCPMeth(Isolated Open Area/2nd Containment):	N
PCPM (Dual Protected):	N
PCPM(Unnec Per Corrosion Prot Specialist):	N
Tank Corr Prot Compliance Flag:	N
Piping Corr Prot Compliance Flag:	N
Tank Corrosion Prot Variance (:	N
Piping Corrosion Prot Variance:	N
Temp Out Of Service Compliance:	N
Technical Compliance Flag:	N
Tank Tested Flag:	N
Installation Signature Date:	Not reported

Compartment Records:

Tank Id:	2A
UST Comprt Id:	175637
UST Id:	183941
Facility Num/Ai:	69795
Compartment Id:	A
Capacity (In Gallons):	10000
Substance Stored1:	GASOLINE
Substance Stored2:	Not reported
Substance Stored3:	Not reported
CompartmentReleaseDetectionMethod(Vapor):	N
CRDM(GW Monitoring):	N
CRDM(Monitoring Of Secondary Cont Barrier):	N
CRDM(Auto Tank Gauge Test/Inv Control):	N
CRDM(Interstitial Monitoring SecWall/Jacket):	N
CRDM(Wkly Manual Gauging(Tanks<=1000 G):	N
CRDM(Mthly Tank Gauging(Emer Gen Tanks):	N
CRDM(Sir (Stat Inv Reconciliation)/Inv Control):	N
PipingReleaseDetectionMethod(PRDM)(Vapor):	N
PRDM(Groundwater Monitoring):	N
PRDM(Monitoring Sec Containment Barrier):	N
PRDM(InterstitialMonitoring w/in SecWall/Jacket):	N
PRDM(Mthly Piping Tightness Test)@.2Gph:	N
PRDM(AnnualPipingTightTest/ElecMon@.1Gph:	N
PRDM(TriennialTightTest(Suction/GravityPiping):	N
PRDM AutoLineLeakDet(3.0 Gph PressPiping):	N
PRDM(Sir(StatInv Recon)/Inv Control)):	N
PRDM(Exempt System Suction:	N
Spill Overfill Prevention Equip(SOPE):	N
SOPE(Spill Cont/Bucket/Sump):	N
SOPE(DelShut-Off Valve)):	N
SOPE(FlowRestrictorValue:	N
SOPE(Alarm (Set@<=90%) W/3a Or 3b:	N
SOPE(N/A Deliveries To Tank<=25G):	N
Compartment Release Det Compliance Flag:	N
Piping Release Detection Compliance Flag):	N
Spill/OverfillPreventionCompliance Flag:	N
Compartment Release Detection Variance:	N
Piping Release Detection Variance:	N
Spill And Overfill Prevention Variance:	N
Stage I Vapor Recovery:	Not reported
Stage 1 Installation Date:	Not reported

DIRTYS (Continued) **U003768937**

Self Certification Records Not Found for this Facility:

UST Id:	183940
Facility Num/AI:	69795
Tank Id:	2B
Number Of Compartments:	1
Tank Installation Date:	08/31/1987
Tank Registration Date:	07/15/1997
Tank Capacity (In Gallons):	10000
Tank Status (Current):	REMOVED FROM GROUND
Tank Status Date:	02/04/1993
Empty:	N
Tank Regulatory Status:	EXEMPT NON-USE SINCE 1974
Tank Int Prot (Internal Tank Lining Date):	Not reported
Tank Design (Single Wall):	N
Tank Design (Double Wall):	N
Piping Design (Single Wall):	N
Piping Design (Double Wall):	N
Tank Ext Cont(Fac-Built Nonmetallic Jacket):	N
Tank Ext Cont(Syn Tank-Pit/Piping-Trench Liner):	N
Tank Ext Cont(Tank Vault/Rigid Trench Liner):	N
Piping Ext Cont(Fac-Built Nonmetallic Jacket):	N
Piping Ext Cont(Syn Tank-Pit/Piping-Trench Liner):	N
Piping Ext Cont(Tank Vault/Rigid Trench Liner):	N
Type Of Piping(P=Pressurized,S=Suction,G=Gravity):	Not reported
Tank Material (Steel):	N
Tank Material(Frp(Fiberglass-Reinforced Plastic):	N
Tank Mat(Composite (Steel W/Ext Frp Cladding)):	N
Tank Mat(Concrete):	N
Tank Mat(Jacketed (Steel W/Ext Nonmetallic Jck)):	N
Tank Mat(Coated(Steel W/ExtPolyurethane Cladding)):	N
Piping Material (Steel):	N
Piping Mat(Frp(Fiberglass Reinforced Plastic):	N
Piping Mat(Concrete):	N
Piping Mat(Jacketed(Steel W/Ext Nonmetallic Jacket)):	N
Piping Mat(Nonmetallic Flex Piping):	N
PipingConnect/Valves(Shear/Impact Valves(Under Disp)):	N
Piping Connect/Valves(Steel Swing-Joints(End Of Piping)):	N
Piping Connect/Valves (Flex Connectors(Ends Of Piping)):	N
Tank Corr Prot Meth(TCPM)(Cathodic-Field Installation):	N
TCPM (ExtDielectricCoat/Laminate/Tape/Wrap):	N
TCPM(Cathodic Prot-FacInstallation):	N
TCPM(Composite Tank(Steel W/Frp Ext Laminate):	N
TCPMeth(Coated Tank(Steel W/ExtPolyurethaneLaminate):	N
TCPM(FRP Tank Or Piping(Noncorrodible)):	N
TCPM(Ext Nonmetallic Jacket):	N
TCPMeth(Unnecessary Per Corrosion Prot Spec):	N
Piping Corr Prot Meth:	N
Piping Corr Prot Method(PCPM) (Cathodic Factory Install):	N
PCPM(Cathodic Prot-Field Install):	N
PCPMethod (FRP Tank Or Piping(Noncorrodible):	N
PCPM(Nonmetallic FlexPiping (Noncorrodible)):	N
PCPMeth(Isolated Open Area/2nd Containment):	N
PCPM (Dual Protected):	N
PCPM(Unnec Per Corrosion Prot Specialist):	N
Tank Corr Prot Compliance Flag:	N
Piping Corr Prot Compliance Flag:	N

DIRTYS (Continued) **U003768937**

Tank Corrosion Prot Variance (:	N
Piping Corrosion Prot Variance:	N
Temp Out Of Service Compliance:	N
Technical Compliance Flag:	N
Tank Tested Flag:	N
Installation Signature Date:	Not reported

Compartment Records:

Tank Id:	2B
UST Comprt Id:	175636
UST Id:	183940
Facility Num/Ai:	69795
Compartment Id:	A
Capacity (In Gallons):	10000
Substance Stored1:	GASOLINE
Substance Stored2:	Not reported
Substance Stored3:	Not reported
CompartmentReleaseDetectionMethod(Vapor):	N
CRDM(GW Monitoring):	N
CRDM(Monitoring Of Secondary Cont Barrier):	N
CRDM(Auto Tank Gauge Test/Inv Control):	N
CRDM(Interstitial Monitoring SecWall/Jacket):	N
CRDM(Wkly Manual Gauging(Tanks<=1000 G):	N
CRDM(Mthly Tank Gauging(Emer Gen Tanks):	N
CRDM(Sir (Stat Inv Reconciliation)/Inv Control):	N
PipingReleaseDetectionMethod(PRDM)(Vapor):	N
PRDM(Groundwater Monitoring):	N
PRDM(Monitoring Sec Containment Barrier):	N
PRDM(InterstitialMonitoring w/in SecWall/Jacket):	N
PRDM(Mthly Piping Tightness Test)@.2Gph:	N
PRDM(AnnualPipingTightTest/ElecMon@.1Gph:	N
PRDM(TriennialTightTest(Suction/GravityPiping):	N
PRDM AutoLineLeakDet(3.0 Gph PressPiping):	N
PRDM(Sir(StatInv Recon)/Inv Control)):	N
PRDM(Exempt System Suction:	N
Spill Overfill Prevention Equip(SOPE):	N
SOPE(Spill Cont/Bucket/Sump):	N
SOPE(DelShut-Off Valve)):	N
SOPE(FlowRestrictorValue:	N
SOPE(Alarm (Set@<=90%) W/3a Or 3b:	N
SOPE(N/A Deliveries To Tank<=25G):	N
Compartment Release Det Compliance Flag:	N
Piping Release Detection Compliance Flag):	N
Spill/OverfillPreventionCompliance Flag:	N
Compartment Release Detection Variance:	N
Piping Release Detection Variance:	N
Spill And Overfill Prevention Variance:	N
Stage I Vapor Recovery:	Not reported
Stage 1 Installation Date:	Not reported

Self Certification Records Not Found for this Facility:

UST Id:	183942
Facility Num/AI:	69795
Tank Id:	3
Number Of Compartments:	1
Tank Installation Date:	08/31/1987

DIRTYS (Continued) **U003768937**

Tank Registration Date:	07/15/1997
Tank Capacity (In Gallons):	10000
Tank Status (Current):	REMOVED FROM GROUND
Tank Status Date:	02/04/1993
Empty:	N
Tank Regulatory Status:	EXEMPT NON-USE SINCE 1974
Tank Int Prot (Internal Tank Lining Date):	Not reported
Tank Design (Single Wall):	N
Tank Design (Double Wall):	N
Piping Design (Single Wall):	N
Piping Design (Double Wall):	N
Tank Ext Cont(Fac-Built Nonmetallic Jacket):	N
Tank Ext Cont(Syn Tank-Pit/Piping-Trench Liner):	N
Tank Ext Cont(Tank Vault/Rigid Trench Liner):	N
Piping Ext Cont(Fac-Built Nonmetallic Jacket):	N
Piping Ext Cont(Syn Tank-Pit/Piping-Trench Liner):	N
Piping Ext Cont(Tank Vault/Rigid Trench Liner):	N
Type Of Piping(P=Pressurized,S=Suction,G=Gravity):	Not reported
Tank Material (Steel):	N
Tank Material(Frp(Fiberglass-Reinforced Plastic):	N
Tank Mat(Composite (Steel W/Ext Frp Cladding)):	N
Tank Mat(Concrete):	N
Tank Mat(Jacketed (Steel W/Ext Nonmetallic Jck)):	N
Tank Mat(Coated(Steel W/ExtPolyurethane Cladding)):	N
Piping Material (Steel):	N
Piping Mat(Frp(Fiberglass Reinforced Plastic):	N
Piping Mat(Concrete):	N
Piping Mat(Jacketed(Steel W/Ext Nonmetallic Jacket)):	N
Piping Mat(Nonmetallic Flex Piping):	N
PipingConnect/Valves(Shear/Impact Valves(Under Disp)):	N
Piping Connect/Valves(Steel Swing-Joints(End Of Piping)):	N
Piping Connect/Valves (Flex Connectors(Ends Of Piping)):	N
Tank Corr Prot Meth(TCPM)(Cathodic-Field Installation):	N
TCPM (ExtDielectricCoat/Laminate/Tape/Wrap):	N
TCPM(Cathodic Prot-FacInstallation):	N
TCPM(Composite Tank(Steel W/Frp Ext Laminate):	N
TCPMeth(Coated Tank(Steel W/ExtPolyurethaneLaminate):	N
TCPM(FRP Tank Or Piping(Noncorrodible)):	N
TCPM(Ext Nonmetallic Jacket):	N
TCPMeth(Unnecessary Per Corrosion Prot Spec):	N
Piping Corr Prot Meth:	N
Piping Corr Prot Method(PCPM) (Cathodic Factory Install):	N
PCPM(Cathodic Prot-Field Install):	N
PCPMethod (FRP Tank Or Piping(Noncorrodible):	N
PCPM(Nonmetallic FlexPiping (Noncorrodible)):	N
PCPMeth(Isolated Open Area/2nd Containment):	N
PCPM (Dual Protected):	N
PCPM(Unnec Per Corrosion Prot Specialist):	N
Tank Corr Prot Compliance Flag:	N
Piping Corr Prot Compliance Flag:	N
Tank Corrosion Prot Variance (:	N
Piping Corrosion Prot Variance:	N
Temp Out Of Service Compliance:	N
Technical Compliance Flag:	N
Tank Tested Flag:	N
Installation Signature Date:	Not reported

DIRTYS (Continued) **U003768937**

Compartment Records:

Tank Id:	3
UST Comprt Id:	175638
UST Id:	183942
Facility Num/Ai:	69795
Compartment Id:	A
Capacity (In Gallons):	10000
Substance Stored1:	UNKNOWN
Substance Stored2:	Not reported
Substance Stored3:	Not reported
CompartmentReleaseDetectionMethod(Vapor):	N
CRDM(GW Monitoring):	N
CRDM(Monitoring Of Secondary Cont Barrier):	N
CRDM(Auto Tank Gauge Test/Inv Control):	N
CRDM(Interstitial Monitoring SecWall/Jacket):	N
CRDM(Wkly Manual Gauging(Tanks<=1000 G):	N
CRDM(Mthly Tank Gauging(Emer Gen Tanks):	N
CRDM(Sir (Stat Inv Reconciliation)/Inv Control):	N
PipingReleaseDetectionMethod(PRDM)(Vapor):	N
PRDM(Groundwater Monitoring):	N
PRDM(Monitoring Sec Containment Barrier):	N
PRDM(InterstitialMonitoring w/in SecWall/Jacket):	N
PRDM(Mthly Piping Tightness Test)@.2Gph:	N
PRDM(AnnualPipingTightTest/ElecMon@.1Gph:	N
PRDM(TriennialTightTest(Suction/GravityPiping):	N
PRDM AutoLineLeakDet(3.0 Gph PressPiping):	N
PRDM(Sir(StatInv Recon)/Inv Control)):	N
PRDM(Exempt System Suction:	N
Spill Overfill Prevention Equip(SOPE):	N
SOPE(Spill Cont/Bucket/Sump):	N
SOPE(DelShut-Off Valve)):	N
SOPE(FlowRestrictorValue:	N
SOPE(Alarm (Set@<=90%) W/3a Or 3b:	N
SOPE(N/A Deliveries To Tank<=25G):	N
Compartment Release Det Compliance Flag:	N
Piping Release Detection Compliance Flag):	N
Spill/OverfillPreventionCompliance Flag:	N
Compartment Release Detection Variance:	N
Piping Release Detection Variance:	N
Spill And Overfill Prevention Variance:	N
Stage I Vapor Recovery:	Not reported
Stage 1 Installation Date:	Not reported

Self Certification Records Not Found for this Facility:

UST Id:	183943
Facility Num/AI:	69795
Tank Id:	4
Number Of Compartments:	1
Tank Installation Date:	08/31/1987
Tank Registration Date:	07/15/1997
Tank Capacity (In Gallons):	550
Tank Status (Current):	REMOVED FROM GROUND
Tank Status Date:	02/04/1993
Empty:	N
Tank Regulatory Status:	EXEMPT NON-USE SINCE 1974

DIRTYS (Continued) **U003768937**

Tank Int Prot (Internal Tank Lining Date):	Not reported
Tank Design (Single Wall):	N
Tank Design (Double Wall):	N
Piping Design (Single Wall):	N
Piping Design (Double Wall):	N
Tank Ext Cont(Fac-Built Nonmetallic Jacket):	N
Tank Ext Cont(Syn Tank-Pit/Piping-Trench Liner):	N
Tank Ext Cont(Tank Vault/Rigid Trench Liner):	N
Piping Ext Cont(Fac-Built Nonmetallic Jacket):	N
Piping Ext Cont(Syn Tank-Pit/Piping-Trench Liner):	N
Piping Ext Cont(Tank Vault/Rigid Trench Liner):	N
Type Of Piping(P=Pressurized,S=Suction,G=Gravity):	Not reported
Tank Material (Steel):	N
Tank Material(Frp(Fiberglass-Reinforced Plastic):	N
Tank Mat(Composite (Steel W/Ext Frp Cladding)):	N
Tank Mat(Concrete):	N
Tank Mat(Jacketed (Steel W/Ext Nonmetallic Jck)):	N
Tank Mat(Coated(Steel W/ExtPolyurethane Cladding)):	N
Piping Material (Steel):	N
Piping Mat(Frp(Fiberglass Reinforced Plastic):	N
Piping Mat(Concrete):	N
Piping Mat(Jacketed(Steel W/Ext Nonmetallic Jacket)):	N
Piping Mat(Nonmetallic Flex Piping):	N
PipingConnect/Valves(Shear/Impact Valves(Under Disp)):	N
Piping Connect/Valves(Steel Swing-Joints(End Of Piping)):	N
Piping Connect/Valves (Flex Connectors(Ends Of Piping)):	N
Tank Corr Prot Meth(TCPM)(Cathodic-Field Installation):	N
TCPM (ExtDielectricCoat/Laminate/Tape/Wrap):	N
TCPM(Cathodic Prot-FacInstallation):	N
TCPM(Composite Tank(Steel W/Frp Ext Laminate):	N
TCPMeth(Coated Tank(Steel W/ExtPolyurethaneLaminate):	N
TCPM(FRP Tank Or Piping(Noncorrodible)):	N
TCPM(Ext Nonmetallic Jacket):	N
TCPMeth(Unnecessary Per Corrosion Prot Spec):	N
Piping Corr Prot Meth:	N
Piping Corr Prot Method(PCPM) (Cathodic Factory Install):	N
PCPM(Cathodic Prot-Field Install):	N
PCPMethod (FRP Tank Or Piping(Noncorrodible):	N
PCPM(Nonmetallic FlexPiping (Noncorrodible)):	N
PCPMeth(Isolated Open Area/2nd Containment):	N
PCPM (Dual Protected):	N
PCPM(Unnec Per Corrosion Prot Specialist):	N
Tank Corr Prot Compliance Flag:	N
Piping Corr Prot Compliance Flag:	N
Tank Corrosion Prot Variance (:	N
Piping Corrosion Prot Variance:	N
Temp Out Of Service Compliance:	N
Technical Compliance Flag:	N
Tank Tested Flag:	N
Installation Signature Date:	Not reported

Compartment Records:

Tank Id:	4
UST Comprt Id:	175639
UST Id:	183943
Facility Num/Ai:	69795
Compartment Id:	A
Capacity (In Gallons):	550

DIRTYS (Continued) **U003768937**

Substance Stored1:	USED OIL
Substance Stored2:	Not reported
Substance Stored3:	Not reported
CompartmentReleaseDetectionMethod(Vapor):	N
CRDM(GW Monitoring):	N
CRDM(Monitoring Of Secondary Cont Barrier):	N
CRDM(Auto Tank Gauge Test/Inv Control):	N
CRDM(Interstitial Monitoring SecWall/Jacket):	N
CRDM(Wkly Manual Gauging(Tanks<=1000 G):	N
CRDM(Mthly Tank Gauging(Emer Gen Tanks):	N
CRDM(Sir (Stat Inv Reconciliation)/Inv Control):	N
PipingReleaseDetectionMethod(PRDM)(Vapor):	N
PRDM(Groundwater Monitoring):	N
PRDM(Monitoring Sec Containment Barrier):	N
PRDM(InterstitialMonitoring w/in SecWall/Jacket):	N
PRDM(Mthly Piping Tightness Test)@.2Gph:	N
PRDM(AnnualPipingTightTest/ElecMon@.1Gph:	N
PRDM(TriennialTightTest(Suction/GravityPiping):	N
PRDM AutoLineLeakDet(3.0 Gph PressPiping):	N
PRDM(Sir(StatInv Recon)/Inv Control)):	N
PRDM(Exempt System Suction:	N
Spill Overfill Prevention Equip(SOPE):	N
SOPE(Spill Cont/Bucket/Sump):	N
SOPE(DelShut-Off Valve)):	N
SOPE(FlowRestrictorValue:	N
SOPE(Alarm (Set@<=90%) W/3a Or 3b:	N
SOPE(N/A Deliveries To Tank<=25G):	N
Compartment Release Det Compliance Flag:	N
Piping Release Detection Compliance Flag):	N
Spill/OverfillPreventionCompliance Flag:	N
Compartment Release Detection Variance:	N
Piping Release Detection Variance:	N
Spill And Overfill Prevention Variance:	N
Stage I Vapor Recovery:	Not reported
Stage 1 Installation Date:	Not reported

Self Certification Records Not Found for this Facility:

Tank Records Not Found for this Facility:

---

17 **WALDING OIL CO** **EDR Hist Auto** **1009359931**
1815 N DURHAM DR **N/A**
HOUSTON, TX

EDR Hist Auto

Year:	Name:	Type:
1971	WALDING OIL CO	GASOLINE STATIONS
1975	WALDING OIL CO	GASOLINE STATIONS
1978	WALDING ENTERPRISES INC	Gasoline Service Stations
1979	WALDING ENTERPRISES INC	Gasoline Service Stations
1980	WALDING OIL CO	GASOLINE STATIONS
1980	WALDING ENTERPRISES INC	Gasoline Service Stations
1982	WALDING ENTERPRISES INC	Gasoline Service Stations
1983	WALDING ENTERPRISES INC	Gasoline Service Stations
1985	WALDING ENTERPRISES INC	Gasoline Service Stations
1986	WALDING OIL CO	GASOLINE STATIONS

WALDING OIL CO (Continued) **1009359931**

1986	WALDING ENTERPRISES INC	Gasoline Service Stations
1987	WALDING ENTERPRISES INC	Gasoline Service Stations
1988	WALDING ENTERPRISES INC	Gasoline Service Stations
1989	WALDING ENTERPRISES INC	Gasoline Service Stations, NEC
1990	WALDING ENTERPRISES INC	Gasoline Service Stations, NEC
1991	WALDING ENTERPRISES INC	Gasoline Service Stations, NEC
1992	WALDING ENTERPRISES INC	Gasoline Service Stations, NEC
1993	WALDING ENTERPRISES INC	Gasoline Service Stations, NEC
1994	WALDING SERVICE STATION	Gasoline Service Stations
1995	WALDING SERVICE STATION	Gasoline Service Stations
1996	WALDING SERVICE STATION	Gasoline Service Stations
1997	WALDING SERVICE STATION	Gasoline Service Stations
1998	WALDING SERVICE STATION	Gasoline Service Stations
1999	WALDING SERVICE STATION	Gasoline Service Stations
2000	WALDING SERVICE STATION	Gasoline Service Stations
2001	WALDING SERVICE STATION	Gasoline Service Stations
2002	WALDING SERVICE STATION	Gasoline Service Stations
2003	WALDING SERVICE STATION	Gasoline Service Stations
2004	WALDING SERVICE STATION	Gasoline Service Stations
2005	WALDING SERVICE STATION	Gasoline Service Stations
2006	WALDING SERVICE STATION	Gasoline Service Stations
2007	WALDING SERVICE STATION	Gasoline Service Stations
2008	WALDING SERVICE STATION	Gasoline Service Stations
2009	WALDING SERVICE STATION	Gasoline Service Stations
2010	WALDING SERVICE STATION	Gasoline Service Stations
2011	WALDING SERVICE STATION	Gasoline Service Stations
2012	WALDING SERVICE STATION	Gasoline Service Stations

---

17 **WIN AUTO SALE** **LPST U001257280**
1815 N DURHAM DR **UST N/A**
HOUSTON, TX 77008 **GCC**

LPST:

Facility ID:	0022869
LPST Id:	114439
Facility Location:	1815 N DURHAM
TCEQ Region# and City:	12
Region City:	Houston
Reported Date:	06/26/2008
Entered Date:	02/04/1999
Priority:	4.1 - GW IMPACTED NO APPARENT THREATS OR IMPACTS TO RECEPTORS
Program:	1P - PRIVATIZATION CONTRACTOR
CA Status:	6A - FINAL CONCURRENCE ISSUED
Priority Description:	Groundwater is affected.
Status:	**FINAL CONCURRENCE ISSUED, CASE CLOSED**
Coordinators Primary:	1P/1/1P/1
Coordinators RPR:	MWB
Responsible Party Name:	VAN, PHAN THAI
Responsible Party Contact:	PHAN THAI VAN
Responsible Party Address:	8433 HAMMERLY
Responsible Party City,St,Zip:	HOUSTON, TX 77055
Responsible Party Telephone:	713/861-3428
Reported Date:	01/25/1999
Case Start Date:	02/04/1999

UST:

Facility Id:	22869

WIN AUTO SALE (Continued) **U001257280**

Facility Type:	RETAIL
Facility Begin Date:	01/01/1970
Facility Status:	INACTIVE
Facility Exempt Status:	No
Records Off-Site:	No
UST Financial Assurance Required:	No
Number Of Active UST:	0
Site Location Description:	Not reported
Site Location (Nearest City/County/Zip):	HARRIS 77008
Site Location (TCEQ Region):	12
Contact Name/Title:	MICHAEL SPERANDIO,
Contact Organization Name:	WIN AUTO SALE
Contact Mailing Address1:	Not reported
Contact Mailing Address2:	Not reported
Contact Mailing City/State/Zip:	Not reported
Contact Phone Number:	7133225000
Contact Fax Number:	Not reported
Contact Email Address:	Not reported
Facility Contact Address Deliverable:	Not reported
Application Received Date On Earliest Reg Form:	12/05/2016
Signature Date On Earliest Reg Form:	11/15/2016
Signature Name/Title On Earliest Reg Form:	ROSS DOCTOROFF,PRO MGR
Signature Role On Earliest Reg Form:	LEGAL AUTH REP OWNER
Signature Company On Earliest Reg Form:	Not reported
Enforcement Action:	No
Facility Not Inspectable:	No

Facility Billing Contacts:

Princ Id:	191393102016348
AR Number:	78370
Contact Name/Title:	MICHAEL SPERANDIO/
Contact Organization Name:	19TH STREET LLC
Contact Mailing Address (Delivery):	2119 DALLAS ST STE B
Contact Mailing Address (Internal Delivery):	Not reported
Contact Mailing City/State/Zip:	HOUSTON, TX 77003 3516
Phone Number/Ext:	713 3225000/0
Contact Fax Number/Ext:	/
Contact EMail Address:	Not reported
Contact Address Deliverable:	Yes

Owner:

Princ Id:	191393102016348
Additional Id:	229382952002087
Facility Num/AI:	22869
Owner CN:	CN605276104
Owner Name:	19TH STREET LLC
Owner Effective Begin Date:	10/03/2016
Owner Type:	CO
State Tax Id:	32018853823
Contact Role:	OWNOPRCON
Contact Name/Title:	MICHAEL SPERANDIO/
Contact Organization Name:	19TH STREET LLC
Contact Mailing Address (Delivery):	2119 DALLAS ST STE B
Contact Mailing Address (Internal Delivery):	Not reported
Contact Mailing City/State/Zip:	HOUSTON, TX 77003 3516
Contact Phone Number/Ext:	0 713 3225000/0
Contact Fax Number/Ext:	/

WIN AUTO SALE (Continued) **U001257280**

Contact Email Address: Not reported

Operator:
Princ Id: 191393102016348
Additional Id: 229382952002087
Facility Num/AI: 22869
Operator CN: CN605276104
Operator Name (Company Or Ind Last Name): 19TH STREET LLC
Operator Name (Individual First/Middle): Not reported
Operator Effective Begin Date: 10/03/2016
Operator Type: CO
Contact Role: OWNOPRCON
Contact Name: SPERANDIO
Contact Title: Not reported
Contact Organization Name: 19TH STREET LLC
Contact Mailing Address (Delivery): 2119 DALLAS ST STE B
Contact Mailing Address (Internal Delivery): Not reported
Contact Mailing City/State/Zip: HOUSTON, TX 77003 3516
Contact Phone Number/Ext: 0 713 3225000/0
Contact Fax Number/Ext: /
Contact Email Address: Not reported

Self Certification:
Cert Id: 149344
Facility Num/AI: 22869
Self-Certification Date: 04/25/2001
Signature Name/Title: THAI VAN PHAM OWNER
Signature Type Role: OWNER
Filing Status(Initial, Renewal, Amendment): INITIAL
Registration Self-Certification Flag: Yes
Facility Fees Self-Certification Flag: Yes
Financial Assurance Self-Certification Flag: Yes
Technical Standards Self-Certification Flag: Yes
Delivery Certificate Expiration Date: 06/30/2002
Reporting Method: Not reported
Tank Corrosion Protection Compliance: Not reported
Piping Corrosion Protection Compliance: Not reported
Compartment Release Detection Compliance: Not reported
Piping Release Detection Compliance: Not reported
Spill Prevention/Overfill Compliance: Not reported

Cert Id: 149345
Facility Num/AI: 22869
Self-Certification Date: 04/11/2002
Signature Name/Title: THAI-VAN PHAM OWNER
Signature Type Role: OWNER
Filing Status(Initial, Renewal, Amendment): RENEWAL
Registration Self-Certification Flag: Yes
Facility Fees Self-Certification Flag: Yes
Financial Assurance Self-Certification Flag: Yes
Technical Standards Self-Certification Flag: Yes
Delivery Certificate Expiration Date: 06/30/2003
Reporting Method: Not reported
Tank Corrosion Protection Compliance: Not reported
Piping Corrosion Protection Compliance: Not reported
Compartment Release Detection Compliance: Not reported

WIN AUTO SALE (Continued) **U001257280**

Piping Release Detection Compliance:	Not reported
Spill Prevention/Overfill Compliance:	Not reported
Cert Id:	149346
Facility Num/AI:	22869
Self-Certification Date:	04/25/2003
Signature Name/Title:	THAI VAN PHAM OWNER/OPER
Signature Type Role:	OWNER
Filing Status(Initial, Renewal, Amendment):	RENEWAL
Registration Self-Certification Flag:	Yes
Facility Fees Self-Certification Flag:	Yes
Financial Assurance Self-Certification Flag:	Yes
Technical Standards Self-Certification Flag:	Yes
Delivery Certificate Expiration Date:	06/30/2004
Reporting Method:	Not reported
Tank Corrosion Protection Compliance:	Not reported
Piping Corrosion Protection Compliance:	Not reported
Compartment Release Detection Compliance:	Not reported
Piping Release Detection Compliance:	Not reported
Spill Prevention/Overfill Compliance:	Not reported
Cert Id:	149347
Facility Num/AI:	22869
Self-Certification Date:	04/26/2004
Signature Name/Title:	THAY VAN PHAM
Signature Type Role:	OWNER
Filing Status(Initial, Renewal, Amendment):	RENEWAL
Registration Self-Certification Flag:	Yes
Facility Fees Self-Certification Flag:	Yes
Financial Assurance Self-Certification Flag:	Yes
Technical Standards Self-Certification Flag:	Yes
Delivery Certificate Expiration Date:	06/30/2005
Reporting Method:	Not reported
Tank Corrosion Protection Compliance:	Not reported
Piping Corrosion Protection Compliance:	Not reported
Compartment Release Detection Compliance:	Not reported
Piping Release Detection Compliance:	Not reported
Spill Prevention/Overfill Compliance:	Not reported

Tanks:

UST Id:	58410
Facility Num/AI:	22869
Tank Id:	1
Number Of Compartments:	1
Tank Installation Date:	01/01/1970
Tank Registration Date:	05/08/1986
Tank Capacity (In Gallons):	10000
Tank Status (Current):	REMOVED FROM GROUND
Tank Status Date:	10/19/2016
Empty:	N
Tank Regulatory Status:	FULLY REGULATED
Tank Int Prot (Internal Tank Lining Date):	Not reported
Tank Design (Single Wall):	Y
Tank Design (Double Wall):	N
Piping Design (Single Wall):	Y
Piping Design (Double Wall):	N
Tank Ext Cont(Fac-Built Nonmetallic Jacket):	N

WIN AUTO SALE (Continued) **U001257280**

Tank Ext Cont(Syn Tank-Pit/Piping-Trench Liner):	N
Tank Ext Cont(Tank Vault/Rigid Trench Liner):	N
Piping Ext Cont(Fac-Built Nonmetallic Jacket):	N
Piping Ext Cont(Syn Tank-Pit/Piping-Trench Liner):	N
Piping Ext Cont(Tank Vault/Rigid Trench Liner):	N
Type Of Piping(P=Pressurized,S=Suction,G=Gravity):	P
Tank Material (Steel):	Y
Tank Material(Frp(Fiberglass-Reinforced Plastic):	N
Tank Mat(Composite (Steel W/Ext Frp Cladding)):	N
Tank Mat(Concrete):	N
Tank Mat(Jacketed (Steel W/Ext Nonmetallic Jck)):	N
Tank Mat(Coated(Steel W/ExtPolyurethane Cladding)):	N
Piping Material (Steel):	N
Piping Mat(Frp(Fiberglass Reinforced Plastic):	Y
Piping Mat(Concrete):	N
Piping Mat(Jacketed(Steel W/Ext Nonmetallic Jacket)):	N
Piping Mat(Nonmetallic Flex Piping):	N
PipingConnect/Valves(Shear/Impact Valves(Under Disp)):	N
Piping Connect/Valves(Steel Swing-Joints(End Of Piping)):	N
Piping Connect/Valves (Flex Connectors(Ends Of Piping)):	N
Tank Corr Prot Meth(TCPM)(Cathodic-Field Installation):	Y
TCPM (ExtDielectricCoat/Laminate/Tape/Wrap):	N
TCPM(Cathodic Prot-FacInstallation):	N
TCPM(Composite Tank(Steel W/Frp Ext Laminate):	N
TCPMeth(Coated Tank(Steel W/ExtPolyurethaneLaminate):	N
TCPM(FRP Tank Or Piping(Noncorrodible)):	N
TCPM(Ext Nonmetallic Jacket):	N
TCPMeth(Unnecessary Per Corrosion Prot Spec):	N
Piping Corr Prot Meth:	N
Piping Corr Prot Method(PCPM) (Cathodic Factory Install):	N
PCPM(Cathodic Prot-Field Install):	N
PCPMethod (FRP Tank Or Piping(Noncorrodible):	Y
PCPM(Nonmetallic FlexPiping (Noncorrodible)):	N
PCPMeth(Isolated Open Area/2nd Containment):	N
PCPM (Dual Protected):	N
PCPM(Unnec Per Corrosion Prot Specialist):	N
Tank Corr Prot Compliance Flag:	Y
Piping Corr Prot Compliance Flag:	Y
Tank Corrosion Prot Variance (:	N
Piping Corrosion Prot Variance:	N
Temp Out Of Service Compliance:	Y
Technical Compliance Flag:	N
Tank Tested Flag:	N
Installation Signature Date:	10/26/1990

Compartment Records:

Tank Id:	1
UST Comprt Id:	140472
UST Id:	58410
Facility Num/Ai:	22869
Compartment Id:	A
Capacity (In Gallons):	10000
Substance Stored1:	Not reported
Substance Stored2:	Not reported
Substance Stored3:	Not reported
CompartmentReleaseDetectionMethod(Vapor):	N
CRDM(GW Monitoring):	N
CRDM(Monitoring Of Secondary Cont Barrier):	N

WIN AUTO SALE (Continued) **U001257280**

CRDM(Auto Tank Gauge Test/Inv Control):	Y
CRDM(Interstitial Monitoring SecWall/Jacket):	N
CRDM(Wkly Manual Gauging(Tanks<=1000 G):	N
CRDM(Mthly Tank Gauging(Emer Gen Tanks):	N
CRDM(Sir (Stat Inv Reconciliation)/Inv Control):	N
PipingReleaseDetectionMethod(PRDM)(Vapor):	N
PRDM(Groundwater Monitoring):	N
PRDM(Monitoring Sec Containment Barrier):	N
PRDM(InterstitialMonitoring w/in SecWall/Jacket):	N
PRDM(Mthly Piping Tightness Test)@.2Gph:	N
PRDM(AnnualPipingTightTest/ElecMon@.1Gph:	N
PRDM(TriennialTightTest(Suction/GravityPiping):	N
PRDM AutoLineLeakDet(3.0 Gph PressPiping):	Y
PRDM(Sir(StatInv Recon)/Inv Control)):	N
PRDM(Exempt System Suction:	N
Spill Overfill Prevention Equip(SOPE):	Y
SOPE(Spill Cont/Bucket/Sump):	Y
SOPE(DelShut-Off Valve)):	Y
SOPE(FlowRestrictorValue:	N
SOPE(Alarm (Set@<=90%) W/3a Or 3b:	N
SOPE(N/A Deliveries To Tank<=25G):	N
Compartment Release Det Compliance Flag:	Y
Piping Release Detection Compliance Flag):	N
Spill/OverfillPreventionCompliance Flag:	Y
Compartment Release Detection Variance:	N
Piping Release Detection Variance:	N
Spill And Overfill Prevention Variance:	N
Stage I Vapor Recovery:	Not reported
Stage 1 Installation Date:	12/01/1998

More Self Certification:

Facility Num/AI:	58410
Self Cert comprt id:	22869
Self Cert Id:	149346
UST Comprt Id:	433927
Ust Id:	140472
Tank Id:	1
Compartment Id (A, B, C, Etc.):	A
Facility Num/AI:	58410
Self Cert comprt id:	22869
Self Cert Id:	149345
UST Comprt Id:	433926
Ust Id:	140472
Tank Id:	1
Compartment Id (A, B, C, Etc.):	A
Facility Num/AI:	58410
Self Cert comprt id:	22869
Self Cert Id:	149344
UST Comprt Id:	433925
Ust Id:	140472
Tank Id:	1
Compartment Id (A, B, C, Etc.):	A
Facility Num/AI:	58410
Self Cert comprt id:	22869

WIN AUTO SALE (Continued) **U001257280**

Self Cert Id:	149347
UST Comprt Id:	433924
Ust Id:	140472
Tank Id:	1
Compartment Id (A, B, C, Etc.):	A

UST Id:	58412
Facility Num/AI:	22869
Tank Id:	2
Number Of Compartments:	1
Tank Installation Date:	01/01/1970
Tank Registration Date:	05/08/1986
Tank Capacity (In Gallons):	10000
Tank Status (Current):	REMOVED FROM GROUND
Tank Status Date:	10/19/2016
Empty:	N
Tank Regulatory Status:	FULLY REGULATED
Tank Int Prot (Internal Tank Lining Date):	Not reported
Tank Design (Single Wall):	Y
Tank Design (Double Wall):	N
Piping Design (Single Wall):	Y
Piping Design (Double Wall):	N
Tank Ext Cont(Fac-Built Nonmetallic Jacket):	N
Tank Ext Cont(Syn Tank-Pit/Piping-Trench Liner):	N
Tank Ext Cont(Tank Vault/Rigid Trench Liner):	N
Piping Ext Cont(Fac-Built Nonmetallic Jacket):	N
Piping Ext Cont(Syn Tank-Pit/Piping-Trench Liner):	N
Piping Ext Cont(Tank Vault/Rigid Trench Liner):	N
Type Of Piping(P=Pressurized,S=Suction,G=Gravity):	P
Tank Material (Steel):	Y
Tank Material(Frp(Fiberglass-Reinforced Plastic):	N
Tank Mat(Composite (Steel W/Ext Frp Cladding)):	N
Tank Mat(Concrete):	N
Tank Mat(Jacketed (Steel W/Ext Nonmetallic Jck)):	N
Tank Mat(Coated(Steel W/ExtPolyurethane Cladding)):	N
Piping Material (Steel):	N
Piping Mat(Frp(Fiberglass Reinforced Plastic):	Y
Piping Mat(Concrete):	N
Piping Mat(Jacketed(Steel W/Ext Nonmetallic Jacket)):	N
Piping Mat(Nonmetallic Flex Piping):	N
PipingConnect/Valves(Shear/Impact Valves(Under Disp)):	N
Piping Connect/Valves(Steel Swing-Joints(End Of Piping)):	N
Piping Connect/Valves (Flex Connectors(Ends Of Piping)):	N
Tank Corr Prot Meth(TCPM)(Cathodic-Field Installation):	Y
TCPM (ExtDielectricCoat/Laminate/Tape/Wrap):	N
TCPM(Cathodic Prot-FacInstallation):	N
TCPM(Composite Tank(Steel W/Frp Ext Laminate):	N
TCPMeth(Coated Tank(Steel W/ExtPolyurethaneLaminate):	N
TCPM(FRP Tank Or Piping(Noncorrodible)):	N
TCPM(Ext Nonmetallic Jacket):	N
TCPMeth(Unnecessary Per Corrosion Prot Spec):	N
Piping Corr Prot Meth:	N
Piping Corr Prot Method(PCPM) (Cathodic Factory Install):	N
PCPM(Cathodic Prot-Field Install):	N
PCPMethod (FRP Tank Or Piping(Noncorrodible):	Y
PCPM(Nonmetallic FlexPiping (Noncorrodible)):	N

WIN AUTO SALE (Continued) **U001257280**

PCPMeth(Isolated Open Area/2nd Containment):	N
PCPM (Dual Protected):	N
PCPM(Unnec Per Corrosion Prot Specialist):	N
Tank Corr Prot Compliance Flag:	Y
Piping Corr Prot Compliance Flag:	Y
Tank Corrosion Prot Variance (:	N
Piping Corrosion Prot Variance:	N
Temp Out Of Service Compliance:	Y
Technical Compliance Flag:	N
Tank Tested Flag:	N
Installation Signature Date:	10/26/1990

Compartment Records:

Tank Id:	2
UST Comprt Id:	140474
UST Id:	58412
Facility Num/Ai:	22869
Compartment Id:	A
Capacity (In Gallons):	10000
Substance Stored1:	Not reported
Substance Stored2:	Not reported
Substance Stored3:	Not reported
CompartmentReleaseDetectionMethod(Vapor):	N
CRDM(GW Monitoring):	N
CRDM(Monitoring Of Secondary Cont Barrier):	N
CRDM(Auto Tank Gauge Test/Inv Control):	Y
CRDM(Interstitial Monitoring SecWall/Jacket):	N
CRDM(Wkly Manual Gauging(Tanks<=1000 G):	N
CRDM(Mthly Tank Gauging(Emer Gen Tanks):	N
CRDM(Sir (Stat Inv Reconciliation)/Inv Control):	N
PipingReleaseDetectionMethod(PRDM)(Vapor):	N
PRDM(Groundwater Monitoring):	N
PRDM(Monitoring Sec Containment Barrier):	N
PRDM(InterstitialMonitoring w/in SecWall/Jacket):	N
PRDM(Mthly Piping Tightness Test)@.2Gph:	N
PRDM(AnnualPipingTightTest/ElecMon@.1Gph:	N
PRDM(TriennialTightTest(Suction/GravityPiping):	N
PRDM AutoLineLeakDet(3.0 Gph PressPiping):	Y
PRDM(Sir(StatInv Recon)/Inv Control)):	N
PRDM(Exempt System Suction:	N
Spill Overfill Prevention Equip(SOPE):	Y
SOPE(Spill Cont/Bucket/Sump):	Y
SOPE(DelShut-Off Valve)):	Y
SOPE(FlowRestrictorValue:	N
SOPE(Alarm (Set@<=90%) W/3a Or 3b:	N
SOPE(N/A Deliveries To Tank<=25G):	N
Compartment Release Det Compliance Flag:	Y
Piping Release Detection Compliance Flag):	N
Spill/OverfillPreventionCompliance Flag:	Y
Compartment Release Detection Variance:	N
Piping Release Detection Variance:	N
Spill And Overfill Prevention Variance:	N
Stage I Vapor Recovery:	Not reported
Stage 1 Installation Date:	12/01/1998

More Self Certification:

Facility Num/AI:	58412

WIN AUTO SALE (Continued) **U001257280**

Self Cert comprt id:	22869
Self Cert Id:	149347
UST Comprt Id:	433932
Ust Id:	140474
Tank Id:	2
Compartment Id (A, B, C, Etc.):	A
Facility Num/AI:	58412
Self Cert comprt id:	22869
Self Cert Id:	149345
UST Comprt Id:	433934
Ust Id:	140474
Tank Id:	2
Compartment Id (A, B, C, Etc.):	A
Facility Num/AI:	58412
Self Cert comprt id:	22869
Self Cert Id:	149344
UST Comprt Id:	433933
Ust Id:	140474
Tank Id:	2
Compartment Id (A, B, C, Etc.):	A
Facility Num/AI:	58412
Self Cert comprt id:	22869
Self Cert Id:	149346
UST Comprt Id:	433935
Ust Id:	140474
Tank Id:	2
Compartment Id (A, B, C, Etc.):	A
UST Id:	58411
Facility Num/AI:	22869
Tank Id:	3
Number Of Compartments:	1
Tank Installation Date:	01/01/1981
Tank Registration Date:	05/08/1986
Tank Capacity (In Gallons):	8000
Tank Status (Current):	REMOVED FROM GROUND
Tank Status Date:	10/18/2016
Empty:	N
Tank Regulatory Status:	FULLY REGULATED
Tank Int Prot (Internal Tank Lining Date):	Not reported
Tank Design (Single Wall):	Y
Tank Design (Double Wall):	N
Piping Design (Single Wall):	Y
Piping Design (Double Wall):	N
Tank Ext Cont(Fac-Built Nonmetallic Jacket):	N
Tank Ext Cont(Syn Tank-Pit/Piping-Trench Liner):	N
Tank Ext Cont(Tank Vault/Rigid Trench Liner):	N
Piping Ext Cont(Fac-Built Nonmetallic Jacket):	N
Piping Ext Cont(Syn Tank-Pit/Piping-Trench Liner):	N
Piping Ext Cont(Tank Vault/Rigid Trench Liner):	N
Type Of Piping(P=Pressurized,S=Suction,G=Gravity):	P
Tank Material (Steel):	Y
Tank Material(Frp(Fiberglass-Reinforced Plastic):	N

WIN AUTO SALE (Continued) **U001257280**

Tank Mat(Composite (Steel W/Ext Frp Cladding)):	N
Tank Mat(Concrete):	N
Tank Mat(Jacketed (Steel W/Ext Nonmetallic Jck)):	N
Tank Mat(Coated(Steel W/ExtPolyurethane Cladding)):	N
Piping Material (Steel):	N
Piping Mat(Frp(Fiberglass Reinforced Plastic):	Y
Piping Mat(Concrete):	N
Piping Mat(Jacketed(Steel W/Ext Nonmetallic Jacket)):	N
Piping Mat(Nonmetallic Flex Piping):	N
PipingConnect/Valves(Shear/Impact Valves(Under Disp)):	N
Piping Connect/Valves(Steel Swing-Joints(End Of Piping)):	N
Piping Connect/Valves (Flex Connectors(Ends Of Piping)):	N
Tank Corr Prot Meth(TCPM)(Cathodic-Field Installation):	Y
TCPM (ExtDielectricCoat/Laminate/Tape/Wrap):	N
TCPM(Cathodic Prot-FacInstallation):	N
TCPM(Composite Tank(Steel W/Frp Ext Laminate):	N
TCPMeth(Coated Tank(Steel W/ExtPolyurethaneLaminate):	N
TCPM(FRP Tank Or Piping(Noncorrodible)):	N
TCPM(Ext Nonmetallic Jacket):	N
TCPMeth(Unnecessary Per Corrosion Prot Spec):	N
Piping Corr Prot Meth:	N
Piping Corr Prot Method(PCPM) (Cathodic Factory Install):	N
PCPM(Cathodic Prot-Field Install):	N
PCPMethod (FRP Tank Or Piping(Noncorrodible):	Y
PCPM(Nonmetallic FlexPiping (Noncorrodible)):	N
PCPMeth(Isolated Open Area/2nd Containment):	N
PCPM (Dual Protected):	N
PCPM(Unnec Per Corrosion Prot Specialist):	N
Tank Corr Prot Compliance Flag:	Y
Piping Corr Prot Compliance Flag:	Y
Tank Corrosion Prot Variance (:	N
Piping Corrosion Prot Variance:	N
Temp Out Of Service Compliance:	Y
Technical Compliance Flag:	N
Tank Tested Flag:	N
Installation Signature Date:	10/26/1990

Compartment Records:

Tank Id:	3
UST Comprt Id:	140473
UST Id:	58411
Facility Num/Ai:	22869
Compartment Id:	A
Capacity (In Gallons):	8000
Substance Stored1:	Not reported
Substance Stored2:	Not reported
Substance Stored3:	Not reported
CompartmentReleaseDetectionMethod(Vapor):	N
CRDM(GW Monitoring):	N
CRDM(Monitoring Of Secondary Cont Barrier):	N
CRDM(Auto Tank Gauge Test/Inv Control):	Y
CRDM(Interstitial Monitoring SecWall/Jacket):	N
CRDM(Wkly Manual Gauging(Tanks<=1000 G):	N
CRDM(Mthly Tank Gauging(Emer Gen Tanks):	N
CRDM(Sir (Stat Inv Reconciliation)/Inv Control):	N
PipingReleaseDetectionMethod(PRDM)(Vapor):	N
PRDM(Groundwater Monitoring):	N
PRDM(Monitoring Sec Containment Barrier):	N

WIN AUTO SALE (Continued) **U001257280**

PRDM(InterstitialMonitoring w/in SecWall/Jacket):	N
PRDM(Mthly Piping Tightness Test)@.2Gph:	N
PRDM(AnnualPipingTightTest/ElecMon@.1Gph:	N
PRDM(TriennialTightTest(Suction/GravityPiping):	N
PRDM AutoLineLeakDet(3.0 Gph PressPiping):	Y
PRDM(Sir(StatInv Recon)/Inv Control)):	N
PRDM(Exempt System Suction:	N
Spill Overfill Prevention Equip(SOPE):	Y
SOPE(Spill Cont/Bucket/Sump):	Y
SOPE(DelShut-Off Valve)):	Y
SOPE(FlowRestrictorValue:	N
SOPE(Alarm (Set@<=90%) W/3a Or 3b:	N
SOPE(N/A Deliveries To Tank<=25G):	N
Compartment Release Det Compliance Flag:	Y
Piping Release Detection Compliance Flag):	N
Spill/OverfillPreventionCompliance Flag:	Y
Compartment Release Detection Variance:	N
Piping Release Detection Variance:	N
Spill And Overfill Prevention Variance:	N
Stage I Vapor Recovery:	Not reported
Stage 1 Installation Date:	12/01/1998

More Self Certification:

Facility Num/AI:	58411
Self Cert comprt id:	22869
Self Cert Id:	149346
UST Comprt Id:	433931
Ust Id:	140473
Tank Id:	3
Compartment Id (A, B, C, Etc.):	A

Facility Num/AI:	58411
Self Cert comprt id:	22869
Self Cert Id:	149345
UST Comprt Id:	433930
Ust Id:	140473
Tank Id:	3
Compartment Id (A, B, C, Etc.):	A

Facility Num/AI:	58411
Self Cert comprt id:	22869
Self Cert Id:	149347
UST Comprt Id:	433928
Ust Id:	140473
Tank Id:	3
Compartment Id (A, B, C, Etc.):	A

Facility Num/AI:	58411
Self Cert comprt id:	22869
Self Cert Id:	149344
UST Comprt Id:	433929
Ust Id:	140473
Tank Id:	3
Compartment Id (A, B, C, Etc.):	A

UST Id:	58415

WIN AUTO SALE (Continued) **U001257280**

Facility Num/AI:	22869
Tank Id:	4
Number Of Compartments:	1
Tank Installation Date:	01/01/1980
Tank Registration Date:	05/08/1986
Tank Capacity (In Gallons):	8000
Tank Status (Current):	PERM FILLED IN PLACE
Tank Status Date:	10/28/2016
Empty:	N
Tank Regulatory Status:	FULLY REGULATED
Tank Int Prot (Internal Tank Lining Date):	Not reported
Tank Design (Single Wall):	Y
Tank Design (Double Wall):	N
Piping Design (Single Wall):	Y
Piping Design (Double Wall):	N
Tank Ext Cont(Fac-Built Nonmetallic Jacket):	N
Tank Ext Cont(Syn Tank-Pit/Piping-Trench Liner):	N
Tank Ext Cont(Tank Vault/Rigid Trench Liner):	N
Piping Ext Cont(Fac-Built Nonmetallic Jacket):	N
Piping Ext Cont(Syn Tank-Pit/Piping-Trench Liner):	N
Piping Ext Cont(Tank Vault/Rigid Trench Liner):	N
Type Of Piping(P=Pressurized,S=Suction,G=Gravity):	P
Tank Material (Steel):	Y
Tank Material(Frp(Fiberglass-Reinforced Plastic):	N
Tank Mat(Composite (Steel W/Ext Frp Cladding)):	N
Tank Mat(Concrete):	N
Tank Mat(Jacketed (Steel W/Ext Nonmetallic Jck)):	N
Tank Mat(Coated(Steel W/ExtPolyurethane Cladding)):	N
Piping Material (Steel):	N
Piping Mat(Frp(Fiberglass Reinforced Plastic):	Y
Piping Mat(Concrete):	N
Piping Mat(Jacketed(Steel W/Ext Nonmetallic Jacket)):	N
Piping Mat(Nonmetallic Flex Piping):	N
PipingConnect/Valves(Shear/Impact Valves(Under Disp)):	N
Piping Connect/Valves(Steel Swing-Joints(End Of Piping)):	N
Piping Connect/Valves (Flex Connectors(Ends Of Piping)):	N
Tank Corr Prot Meth(TCPM)(Cathodic-Field Installation):	Y
TCPM (ExtDielectricCoat/Laminate/Tape/Wrap):	N
TCPM(Cathodic Prot-FacInstallation):	N
TCPM(Composite Tank(Steel W/Frp Ext Laminate):	N
TCPMeth(Coated Tank(Steel W/ExtPolyurethaneLaminate):	N
TCPM(FRP Tank Or Piping(Noncorrodible)):	N
TCPM(Ext Nonmetallic Jacket):	N
TCPMeth(Unnecessary Per Corrosion Prot Spec):	N
Piping Corr Prot Meth:	N
Piping Corr Prot Method(PCPM) (Cathodic Factory Install):	N
PCPM(Cathodic Prot-Field Install):	N
PCPMethod (FRP Tank Or Piping(Noncorrodible):	Y
PCPM(Nonmetallic FlexPiping (Noncorrodible)):	N
PCPMeth(Isolated Open Area/2nd Containment):	N
PCPM (Dual Protected):	N
PCPM(Unnec Per Corrosion Prot Specialist):	N
Tank Corr Prot Compliance Flag:	Y
Piping Corr Prot Compliance Flag:	Y
Tank Corrosion Prot Variance (:	N
Piping Corrosion Prot Variance:	N
Temp Out Of Service Compliance:	Y

WIN AUTO SALE (Continued) **U001257280**

Technical Compliance Flag:	N
Tank Tested Flag:	N
Installation Signature Date:	10/26/1990

Compartment Records:

Tank Id:	4
UST Comprt Id:	140477
UST Id:	58415
Facility Num/Ai:	22869
Compartment Id:	A
Capacity (In Gallons):	8000
Substance Stored1:	Not reported
Substance Stored2:	Not reported
Substance Stored3:	Not reported
CompartmentReleaseDetectionMethod(Vapor):	N
CRDM(GW Monitoring):	N
CRDM(Monitoring Of Secondary Cont Barrier):	N
CRDM(Auto Tank Gauge Test/Inv Control):	Y
CRDM(Interstitial Monitoring SecWall/Jacket):	N
CRDM(Wkly Manual Gauging(Tanks<=1000 G):	N
CRDM(Mthly Tank Gauging(Emer Gen Tanks):	N
CRDM(Sir (Stat Inv Reconciliation)/Inv Control):	N
PipingReleaseDetectionMethod(PRDM)(Vapor):	N
PRDM(Groundwater Monitoring):	N
PRDM(Monitoring Sec Containment Barrier):	N
PRDM(InterstitialMonitoring w/in SecWall/Jacket):	N
PRDM(Mthly Piping Tightness Test)@.2Gph:	N
PRDM(AnnualPipingTightTest/ElecMon@.1Gph:	N
PRDM(TriennialTightTest(Suction/GravityPiping):	N
PRDM AutoLineLeakDet(3.0 Gph PressPiping):	Y
PRDM(Sir(StatInv Recon)/Inv Control)):	N
PRDM(Exempt System Suction:	N
Spill Overfill Prevention Equip(SOPE):	Y
SOPE(Spill Cont/Bucket/Sump):	Y
SOPE(DelShut-Off Valve)):	Y
SOPE(FlowRestrictorValue:	N
SOPE(Alarm (Set@<=90%) W/3a Or 3b:	N
SOPE(N/A Deliveries To Tank<=25G):	N
Compartment Release Det Compliance Flag:	Y
Piping Release Detection Compliance Flag):	N
Spill/OverfillPreventionCompliance Flag:	Y
Compartment Release Detection Variance:	N
Piping Release Detection Variance:	N
Spill And Overfill Prevention Variance:	N
Stage I Vapor Recovery:	Not reported
Stage 1 Installation Date:	12/01/1998

More Self Certification:

Facility Num/AI:	58415
Self Cert comprt id:	22869
Self Cert Id:	149345
UST Comprt Id:	433942
Ust Id:	140477
Tank Id:	4
Compartment Id (A, B, C, Etc.):	A

Facility Num/AI:	58415

WIN AUTO SALE (Continued) **U001257280**

Self Cert comprt id:	22869
Self Cert Id:	149344
UST Comprt Id:	433941
Ust Id:	140477
Tank Id:	4
Compartment Id (A, B, C, Etc.):	A
Facility Num/AI:	58415
Self Cert comprt id:	22869
Self Cert Id:	149347
UST Comprt Id:	433940
Ust Id:	140477
Tank Id:	4
Compartment Id (A, B, C, Etc.):	A
Facility Num/AI:	58415
Self Cert comprt id:	22869
Self Cert Id:	149346
UST Comprt Id:	433943
Ust Id:	140477
Tank Id:	4
Compartment Id (A, B, C, Etc.):	A
UST Id:	58414
Facility Num/AI:	22869
Tank Id:	5
Number Of Compartments:	1
Tank Installation Date:	01/01/1980
Tank Registration Date:	05/08/1986
Tank Capacity (In Gallons):	6000
Tank Status (Current):	REMOVED FROM GROUND
Tank Status Date:	10/18/2016
Empty:	N
Tank Regulatory Status:	FULLY REGULATED
Tank Int Prot (Internal Tank Lining Date):	Not reported
Tank Design (Single Wall):	Y
Tank Design (Double Wall):	N
Piping Design (Single Wall):	Y
Piping Design (Double Wall):	N
Tank Ext Cont(Fac-Built Nonmetallic Jacket):	N
Tank Ext Cont(Syn Tank-Pit/Piping-Trench Liner):	N
Tank Ext Cont(Tank Vault/Rigid Trench Liner):	N
Piping Ext Cont(Fac-Built Nonmetallic Jacket):	N
Piping Ext Cont(Syn Tank-Pit/Piping-Trench Liner):	N
Piping Ext Cont(Tank Vault/Rigid Trench Liner):	N
Type Of Piping(P=Pressurized,S=Suction,G=Gravity):	P
Tank Material (Steel):	Y
Tank Material(Frp(Fiberglass-Reinforced Plastic):	N
Tank Mat(Composite (Steel W/Ext Frp Cladding)):	N
Tank Mat(Concrete):	N
Tank Mat(Jacketed (Steel W/Ext Nonmetallic Jck)):	N
Tank Mat(Coated(Steel W/ExtPolyurethane Cladding)):	N
Piping Material (Steel):	N
Piping Mat(Frp(Fiberglass Reinforced Plastic):	Y
Piping Mat(Concrete):	N
Piping Mat(Jacketed(Steel W/Ext Nonmetallic Jacket)):	N

WIN AUTO SALE (Continued) **U001257280**

Piping Mat(Nonmetallic Flex Piping):	N
PipingConnect/Valves(Shear/Impact Valves(Under Disp)):	N
Piping Connect/Valves(Steel Swing-Joints(End Of Piping)):	N
Piping Connect/Valves (Flex Connectors(Ends Of Piping)):	N
Tank Corr Prot Meth(TCPM)(Cathodic-Field Installation):	Y
TCPM (ExtDielectricCoat/Laminate/Tape/Wrap):	N
TCPM(Cathodic Prot-FacInstallation):	N
TCPM(Composite Tank(Steel W/Frp Ext Laminate):	N
TCPMeth(Coated Tank(Steel W/ExtPolyurethaneLaminate):	N
TCPM(FRP Tank Or Piping(Noncorrodible)):	N
TCPM(Ext Nonmetallic Jacket):	N
TCPMeth(Unnecessary Per Corrosion Prot Spec):	N
Piping Corr Prot Meth:	N
Piping Corr Prot Method(PCPM) (Cathodic Factory Install):	N
PCPM(Cathodic Prot-Field Install):	N
PCPMethod (FRP Tank Or Piping(Noncorrodible):	Y
PCPM(Nonmetallic FlexPiping (Noncorrodible)):	N
PCPMeth(Isolated Open Area/2nd Containment):	N
PCPM (Dual Protected):	N
PCPM(Unnec Per Corrosion Prot Specialist):	N
Tank Corr Prot Compliance Flag:	Y
Piping Corr Prot Compliance Flag:	Y
Tank Corrosion Prot Variance (:	N
Piping Corrosion Prot Variance:	N
Temp Out Of Service Compliance:	Y
Technical Compliance Flag:	N
Tank Tested Flag:	N
Installation Signature Date:	10/26/1990

Compartment Records:

Tank Id:	5
UST Comprt Id:	140476
UST Id:	58414
Facility Num/Ai:	22869
Compartment Id:	A
Capacity (In Gallons):	6000
Substance Stored1:	Not reported
Substance Stored2:	Not reported
Substance Stored3:	Not reported
CompartmentReleaseDetectionMethod(Vapor):	N
CRDM(GW Monitoring):	N
CRDM(Monitoring Of Secondary Cont Barrier):	N
CRDM(Auto Tank Gauge Test/Inv Control):	Y
CRDM(Interstitial Monitoring SecWall/Jacket):	N
CRDM(Wkly Manual Gauging(Tanks<=1000 G):	N
CRDM(Mthly Tank Gauging(Emer Gen Tanks):	N
CRDM(Sir (Stat Inv Reconciliation)/Inv Control):	N
PipingReleaseDetectionMethod(PRDM)(Vapor):	N
PRDM(Groundwater Monitoring):	N
PRDM(Monitoring Sec Containment Barrier):	N
PRDM(InterstitialMonitoring w/in SecWall/Jacket):	N
PRDM(Mthly Piping Tightness Test)@.2Gph:	N
PRDM(AnnualPipingTightTest/ElecMon@.1Gph:	N
PRDM(TriennialTightTest(Suction/GravityPiping):	N
PRDM AutoLineLeakDet(3.0 Gph PressPiping):	Y
PRDM(Sir(StatInv Recon)/Inv Control)):	N
PRDM(Exempt System Suction:	N
Spill Overfill Prevention Equip(SOPE):	Y

WIN AUTO SALE (Continued) **U001257280**

SOPE(Spill Cont/Bucket/Sump):	N
SOPE(DelShut-Off Valve)):	Y
SOPE(FlowRestrictorValue:	N
SOPE(Alarm (Set@<=90%) W/3a Or 3b:	N
SOPE(N/A Deliveries To Tank<=25G):	N
Compartment Release Det Compliance Flag:	Y
Piping Release Detection Compliance Flag):	N
Spill/OverfillPreventionCompliance Flag:	N
Compartment Release Detection Variance:	N
Piping Release Detection Variance:	N
Spill And Overfill Prevention Variance:	N
Stage I Vapor Recovery:	Not reported
Stage 1 Installation Date:	12/01/1998

More Self Certification:

Facility Num/AI:	58414
Self Cert comprt id:	22869
Self Cert Id:	149346
UST Comprt Id:	433939
Ust Id:	140476
Tank Id:	5
Compartment Id (A, B, C, Etc.):	A

Facility Num/AI:	58414
Self Cert comprt id:	22869
Self Cert Id:	149347
UST Comprt Id:	433936
Ust Id:	140476
Tank Id:	5
Compartment Id (A, B, C, Etc.):	A

Facility Num/AI:	58414
Self Cert comprt id:	22869
Self Cert Id:	149344
UST Comprt Id:	433937
Ust Id:	140476
Tank Id:	5
Compartment Id (A, B, C, Etc.):	A

Facility Num/AI:	58414
Self Cert comprt id:	22869
Self Cert Id:	149345
UST Comprt Id:	433938
Ust Id:	140476
Tank Id:	5
Compartment Id (A, B, C, Etc.):	A

Click this hyperlink while viewing on your computer to access
1 additional TX UST: record(s) in the EDR Site Report.

GCC:

Division:	RMD/PST
New Cases:	Not reported
File Number:	114439
Contamination Description: KEROSENE	

WIN AUTO SALE (Continued) **U001257280**

Date Of Earliest Known Contamination Confirmation:	2/4/1999
Enforcement Status - Level Of Agency Response:	6
Enforcement Status - Site Activity Status:	6
Data Quality 1:	E,Q
Section 5236:	Not reported
Type:	TEXAS COMMISSION ON ENVIRONMENTAL QUALITY
Agency:	Not reported
Section:	Not reported
Year Deleted:	Not reported
Location:	Not reported
Data Quality 2:	Not reported

---

17 **MATHES MOBIL SERVICE** **EDR Hist Auto** **1009360120**
1835 N SHEPHERD DR **N/A**
HOUSTON, TX

EDR Hist Auto

Year:	Name:	Type:
1948	BARRE SERVICE STATION	GASOLINE AND OIL SERVICE STATIONS
1953	BARRE SERVICE STATION	GASOLINE STATIONS
1962	MATHES MOBIL SERVICE	GASOLINE STATIONS
1971	HOUSTON HEIGHTS MOBIL SERVICE S	GASOLINE STATIONS
1972	CLOVIS MOBIL	Gasoline Service Stations
1973	AGUIRE MOBILE	Gasoline Service Stations
1974	AGUIRE MOBILE	Gasoline Service Stations
1975	J R MOBIL SERVICE STATION	GASOLINE STATIONS
1975	AGUIRE MOBILE	Gasoline Service Stations
1976	AGUIRE MOBILE	Gasoline Service Stations
1977	AGUIRE MOBILE	Gasoline Service Stations

---

17 **HOUSTON ALTERNATOR** **UST** **U003041019**
1835 N SHEPHERD DR **N/A**
HOUSTON, TX 77008

UST:

Facility Id:	68347
Facility Type:	RETAIL
Facility Begin Date:	12/31/1977
Facility Status:	INACTIVE
Facility Exempt Status:	No
Records Off-Site:	No
UST Financial Assurance Required:	No
Number Of Active UST:	0
Site Location Description:	Not reported
Site Location (Nearest City/County/Zip):	HARRIS 77008
Site Location (TCEQ Region):	12
Contact Name/Title:	,
Contact Organization Name:	Not reported
Contact Mailing Address1:	Not reported
Contact Mailing Address2:	Not reported
Contact Mailing City/State/Zip:	Not reported
Contact Phone Number:	Not reported
Contact Fax Number:	Not reported
Contact Email Address:	Not reported
Facility Contact Address Deliverable:	Not reported

HOUSTON ALTERNATOR (Continued) **U003041019**

Application Received Date On Earliest Reg Form:	03/08/1996
Signature Date On Earliest Reg Form:	03/05/1996
Signature Name/Title On Earliest Reg Form:	ROBERT W PATE,REP
Signature Role On Earliest Reg Form:	Not reported
Signature Company On Earliest Reg Form:	Not reported
Enforcement Action:	Not reported
Facility Not Inspectable:	No

Facility Billing Contacts:

Princ Id:	990292322001297
AR Number:	Not reported
Contact Name/Title:	G W FILLINGAME/
Contact Organization Name:	HOUSTON ALTERNATOR INC
Contact Mailing Address (Delivery):	1835 N SHEPHERD DR
Contact Mailing Address (Internal Delivery):	Not reported
Contact Mailing City/State/Zip:	HOUSTON, TX 77008 3635
Phone Number/Ext:	/
Contact Fax Number/Ext:	/
Contact EMail Address:	Not reported
Contact Address Deliverable:	Yes

Owner:

Princ Id:	990292322001297
Additional Id:	56644672002152
Facility Num/AI:	68347
Owner CN:	CN600262323
Owner Name:	HOUSTON ALTERNATOR INC
Owner Effective Begin Date:	12/31/1977
Owner Type:	OR
State Tax Id:	17418286393
Contact Role:	Not reported
Contact Name/Title:	/
Contact Organization Name:	Not reported
Contact Mailing Address (Delivery):	Not reported
Contact Mailing Address (Internal Delivery):	Not reported
Contact Mailing City/State/Zip:	Not reported
Contact Phone Number/Ext:	/
Contact Fax Number/Ext:	/
Contact Email Address:	Not reported

Operator Records Not Found for this Facility:

Self Certification Records Not Found for this Facility/Owner:

Tanks:

UST Id:	179486
Facility Num/AI:	68347
Tank Id:	1
Number Of Compartments:	1
Tank Installation Date:	12/31/1977
Tank Registration Date:	03/08/1996
Tank Capacity (In Gallons):	6000
Tank Status (Current):	PERM FILLED IN PLACE
Tank Status Date:	01/01/1978
Empty:	N
Tank Regulatory Status:	FULLY REGULATED
Tank Int Prot (Internal Tank Lining Date):	Not reported
Tank Design (Single Wall):	N

HOUSTON ALTERNATOR (Continued) **U003041019**

Tank Design (Double Wall):	N
Piping Design (Single Wall):	N
Piping Design (Double Wall):	N
Tank Ext Cont(Fac-Built Nonmetallic Jacket):	N
Tank Ext Cont(Syn Tank-Pit/Piping-Trench Liner):	N
Tank Ext Cont(Tank Vault/Rigid Trench Liner):	N
Piping Ext Cont(Fac-Built Nonmetallic Jacket):	N
Piping Ext Cont(Syn Tank-Pit/Piping-Trench Liner):	N
Piping Ext Cont(Tank Vault/Rigid Trench Liner):	N
Type Of Piping(P=Pressurized,S=Suction,G=Gravity):	Not reported
Tank Material (Steel):	N
Tank Material(Frp(Fiberglass-Reinforced Plastic):	N
Tank Mat(Composite (Steel W/Ext Frp Cladding)):	N
Tank Mat(Concrete):	N
Tank Mat(Jacketed (Steel W/Ext Nonmetallic Jck)):	N
Tank Mat(Coated(Steel W/ExtPolyurethane Cladding)):	N
Piping Material (Steel):	N
Piping Mat(Frp(Fiberglass Reinforced Plastic):	N
Piping Mat(Concrete):	N
Piping Mat(Jacketed(Steel W/Ext Nonmetallic Jacket)):	N
Piping Mat(Nonmetallic Flex Piping):	N
PipingConnect/Valves(Shear/Impact Valves(Under Disp)):	N
Piping Connect/Valves(Steel Swing-Joints(End Of Piping)):	N
Piping Connect/Valves (Flex Connectors(Ends Of Piping)):	N
Tank Corr Prot Meth(TCPM)(Cathodic-Field Installation):	N
TCPM (ExtDielectricCoat/Laminate/Tape/Wrap):	N
TCPM(Cathodic Prot-FacInstallation):	N
TCPM(Composite Tank(Steel W/Frp Ext Laminate):	N
TCPMeth(Coated Tank(Steel W/ExtPolyurethaneLaminate):	N
TCPM(FRP Tank Or Piping(Noncorrodible)):	N
TCPM(Ext Nonmetallic Jacket):	N
TCPMeth(Unnecessary Per Corrosion Prot Spec):	N
Piping Corr Prot Meth:	N
Piping Corr Prot Method(PCPM) (Cathodic Factory Install):	N
PCPM(Cathodic Prot-Field Install):	N
PCPMethod (FRP Tank Or Piping(Noncorrodible):	N
PCPM(Nonmetallic FlexPiping (Noncorrodible)):	N
PCPMeth(Isolated Open Area/2nd Containment):	N
PCPM (Dual Protected):	N
PCPM(Unnec Per Corrosion Prot Specialist):	N
Tank Corr Prot Compliance Flag:	N
Piping Corr Prot Compliance Flag:	N
Tank Corrosion Prot Variance (:	N
Piping Corrosion Prot Variance:	N
Temp Out Of Service Compliance:	N
Technical Compliance Flag:	N
Tank Tested Flag:	N
Installation Signature Date:	Not reported

Compartment Records:

Tank Id:	1
UST Comprt Id:	166247
UST Id:	179486
Facility Num/Ai:	68347
Compartment Id:	A
Capacity (In Gallons):	Not reported
Substance Stored1:	UNKNOWN
Substance Stored2:	Not reported

HOUSTON ALTERNATOR (Continued) **U003041019**

Substance Stored3:	Not reported
CompartmentReleaseDetectionMethod(Vapor):	N
CRDM(GW Monitoring):	N
CRDM(Monitoring Of Secondary Cont Barrier):	N
CRDM(Auto Tank Gauge Test/Inv Control):	N
CRDM(Interstitial Monitoring SecWall/Jacket):	N
CRDM(Wkly Manual Gauging(Tanks<=1000 G):	N
CRDM(Mthly Tank Gauging(Emer Gen Tanks):	N
CRDM(Sir (Stat Inv Reconciliation)/Inv Control):	N
PipingReleaseDetectionMethod(PRDM)(Vapor):	N
PRDM(Groundwater Monitoring):	N
PRDM(Monitoring Sec Containment Barrier):	N
PRDM(InterstitialMonitoring w/in SecWall/Jacket):	N
PRDM(Mthly Piping Tightness Test)@.2Gph:	N
PRDM(AnnualPipingTightTest/ElecMon@.1Gph:	N
PRDM(TriennialTightTest(Suction/GravityPiping):	N
PRDM AutoLineLeakDet(3.0 Gph PressPiping):	N
PRDM(Sir(StatInv Recon)/Inv Control)):	N
PRDM(Exempt System Suction:	N
Spill Overfill Prevention Equip(SOPE):	N
SOPE(Spill Cont/Bucket/Sump):	N
SOPE(DelShut-Off Valve)):	N
SOPE(FlowRestrictorValue:	N
SOPE(Alarm (Set@<=90%) W/3a Or 3b:	N
SOPE(N/A Deliveries To Tank<=25G):	N
Compartment Release Det Compliance Flag:	N
Piping Release Detection Compliance Flag):	N
Spill/OverfillPreventionCompliance Flag:	N
Compartment Release Detection Variance:	N
Piping Release Detection Variance:	N
Spill And Overfill Prevention Variance:	N
Stage I Vapor Recovery:	Not reported
Stage 1 Installation Date:	Not reported

Self Certification Records Not Found for this Facility:

UST Id:	179487
Facility Num/AI:	68347
Tank Id:	2
Number Of Compartments:	1
Tank Installation Date:	12/31/1977
Tank Registration Date:	03/08/1996
Tank Capacity (In Gallons):	6000
Tank Status (Current):	PERM FILLED IN PLACE
Tank Status Date:	01/01/1978
Empty:	N
Tank Regulatory Status:	FULLY REGULATED
Tank Int Prot (Internal Tank Lining Date):	Not reported
Tank Design (Single Wall):	N
Tank Design (Double Wall):	N
Piping Design (Single Wall):	N
Piping Design (Double Wall):	N
Tank Ext Cont(Fac-Built Nonmetallic Jacket):	N
Tank Ext Cont(Syn Tank-Pit/Piping-Trench Liner):	N
Tank Ext Cont(Tank Vault/Rigid Trench Liner):	N
Piping Ext Cont(Fac-Built Nonmetallic Jacket):	N
Piping Ext Cont(Syn Tank-Pit/Piping-Trench Liner):	N

HOUSTON ALTERNATOR (Continued) **U003041019**

Piping Ext Cont(Tank Vault/Rigid Trench Liner):	N
Type Of Piping(P=Pressurized,S=Suction,G=Gravity):	Not reported
Tank Material (Steel):	N
Tank Material(Frp(Fiberglass-Reinforced Plastic):	N
Tank Mat(Composite (Steel W/Ext Frp Cladding)):	N
Tank Mat(Concrete):	N
Tank Mat(Jacketed (Steel W/Ext Nonmetallic Jck)):	N
Tank Mat(Coated(Steel W/ExtPolyurethane Cladding)):	N
Piping Material (Steel):	N
Piping Mat(Frp(Fiberglass Reinforced Plastic):	N
Piping Mat(Concrete):	N
Piping Mat(Jacketed(Steel W/Ext Nonmetallic Jacket)):	N
Piping Mat(Nonmetallic Flex Piping):	N
PipingConnect/Valves(Shear/Impact Valves(Under Disp)):	N
Piping Connect/Valves(Steel Swing-Joints(End Of Piping)):	N
Piping Connect/Valves (Flex Connectors(Ends Of Piping)):	N
Tank Corr Prot Meth(TCPM)(Cathodic-Field Installation):	N
TCPM (ExtDielectricCoat/Laminate/Tape/Wrap):	N
TCPM(Cathodic Prot-FacInstallation):	N
TCPM(Composite Tank(Steel W/Frp Ext Laminate):	N
TCPMeth(Coated Tank(Steel W/ExtPolyurethaneLaminate):	N
TCPM(FRP Tank Or Piping(Noncorrodible)):	N
TCPM(Ext Nonmetallic Jacket):	N
TCPMeth(Unnecessary Per Corrosion Prot Spec):	N
Piping Corr Prot Meth:	N
Piping Corr Prot Method(PCPM) (Cathodic Factory Install):	N
PCPM(Cathodic Prot-Field Install):	N
PCPMethod (FRP Tank Or Piping(Noncorrodible):	N
PCPM(Nonmetallic FlexPiping (Noncorrodible)):	N
PCPMeth(Isolated Open Area/2nd Containment):	N
PCPM (Dual Protected):	N
PCPM(Unnec Per Corrosion Prot Specialist):	N
Tank Corr Prot Compliance Flag:	N
Piping Corr Prot Compliance Flag:	N
Tank Corrosion Prot Variance (:	N
Piping Corrosion Prot Variance:	N
Temp Out Of Service Compliance:	N
Technical Compliance Flag:	N
Tank Tested Flag:	N
Installation Signature Date:	Not reported

Compartment Records:

Tank Id:	2
UST Comprt Id:	166248
UST Id:	179487
Facility Num/Ai:	68347
Compartment Id:	A
Capacity (In Gallons):	Not reported
Substance Stored1:	UNKNOWN
Substance Stored2:	Not reported
Substance Stored3:	Not reported
CompartmentReleaseDetectionMethod(Vapor):	N
CRDM(GW Monitoring):	N
CRDM(Monitoring Of Secondary Cont Barrier):	N
CRDM(Auto Tank Gauge Test/Inv Control):	N
CRDM(Interstitial Monitoring SecWall/Jacket):	N
CRDM(Wkly Manual Gauging(Tanks<=1000 G):	N
CRDM(Mthly Tank Gauging(Emer Gen Tanks):	N

HOUSTON ALTERNATOR (Continued) **U003041019**

CRDM(Sir (Stat Inv Reconciliation)/Inv Control):	N
PipingReleaseDetectionMethod(PRDM)(Vapor):	N
PRDM(Groundwater Monitoring):	N
PRDM(Monitoring Sec Containment Barrier):	N
PRDM(InterstitialMonitoring w/in SecWall/Jacket):	N
PRDM(Mthly Piping Tightness Test)@.2Gph:	N
PRDM(AnnualPipingTightTest/ElecMon@.1Gph:	N
PRDM(TriennialTightTest(Suction/GravityPiping):	N
PRDM AutoLineLeakDet(3.0 Gph PressPiping):	N
PRDM(Sir(StatInv Recon)/Inv Control)):	N
PRDM(Exempt System Suction:	N
Spill Overfill Prevention Equip(SOPE):	N
SOPE(Spill Cont/Bucket/Sump):	N
SOPE(DelShut-Off Valve)):	N
SOPE(FlowRestrictorValue:	N
SOPE(Alarm (Set@<=90%) W/3a Or 3b:	N
SOPE(N/A Deliveries To Tank<=25G):	N
Compartment Release Det Compliance Flag:	N
Piping Release Detection Compliance Flag):	N
Spill/OverfillPreventionCompliance Flag:	N
Compartment Release Detection Variance:	N
Piping Release Detection Variance:	N
Spill And Overfill Prevention Variance:	N
Stage I Vapor Recovery:	Not reported
Stage 1 Installation Date:	Not reported

Self Certification Records Not Found for this Facility:

Tank Records Not Found for this Facility:

---

17 **HOUSTON ALTERNATOR INC** **RCRA NonGen / NLR** **1000389574**
1835 N SHEPHERD DR **FINDS** **TXD072189806**
HOUSTON, TX 77008 **ECHO**

RCRA NonGen / NLR:

Date form received by agency:	08/23/2001
Facility name:	HOUSTON ALTERNATOR INC
Facility address:	1835 N SHEPHERD DR HOUSTON, TX 77008
EPA ID:	TXD072189806
Mailing address:	PO BOX 7207 HOUSTON, TX 77008
Contact:	MARIA FILLINGAME
Contact address:	PO BOX 7207 HOUSTON, TX 77008
Contact country:	US
Contact telephone:	713-869-0501
Contact email:	Not reported
EPA Region:	06
Classification:	Non-Generator
Description:	Handler: Non-Generators do not presently generate hazardous waste

Handler Activities Summary:

U.S. importer of hazardous waste:	No
Mixed waste (haz. and radioactive):	No
Recycler of hazardous waste:	No

HOUSTON ALTERNATOR INC (Continued) **1000389574**

Transporter of hazardous waste:	No
Treater, storer or disposer of HW:	No
Underground injection activity:	No
On-site burner exemption:	No
Furnace exemption:	No
Used oil fuel burner:	No
Used oil processor:	No
User oil refiner:	No
Used oil fuel marketer to burner:	No
Used oil Specification marketer:	No
Used oil transfer facility:	No
Used oil transporter:	No

Historical Generators:

Date form received by agency:	12/11/1986
Site name:	HOUSTON ALTERNATOR
Classification:	Conditionally Exempt Small Quantity Generator
. Waste code:	D001
. Waste name:	IGNITABLE WASTE
Violation Status:	No violations found

FINDS:

Registry ID: 110005060496

Environmental Interest/Information System

RCRAInfo is a national information system that supports the Resource Conservation and Recovery Act (RCRA) program through the tracking of events and activities related to facilities that generate, transport, and treat, store, or dispose of hazardous waste. RCRAInfo allows RCRA program staff to track the notification, permit, compliance, and corrective action activities required under RCRA.

Click this hyperlink while viewing on your computer to access additional FINDS: detail in the EDR Site Report.

ECHO:

Envid:	1000389574
Registry ID:	110005060496
DFR URL:	http://echo.epa.gov/detailed-facility-report?fid=110005060496

---

17 **HOUSTON ALTERNATOR** **LPST** **S102763616**
1835 N SHEPHERD DR **Ind. Haz Waste** **N/A**
HOUSTON, TX 77008

LPST:

Facility ID:	Not reported
LPST Id:	119652
Facility Location:	Not reported
TCEQ Region# and City:	12
Region City:	Not reported
Reported Date:	05/08/2017
Entered Date:	06/09/2015
Priority:	4.1 - GW IMPACTED NO APPARENT THREATS OR IMPACTS TO RECEPTORS

HOUSTON ALTERNATOR (Continued) **S102763616**

Program:	1 - RPR
CA Status:	6A - FINAL CONCURRENCE ISSUED
Priority Description:	Not reported
Status:	**Not reported**
Coordinators Primary:	Not reported
Coordinators RPR:	Not reported
Responsible Party Name:	PECAN MILL
Responsible Party Contact:	Not reported
Responsible Party Address:	Not reported
Responsible Party City,St,Zip:	Not reported
Responsible Party Telephone:	Not reported
Reported Date:	05/08/2015
Case Start Date:	06/15/2017

Ind. Haz Waste:

Registration Number:	90162
Registration Initial Notification Date:	12/12/1986
Registration Last Amendment Date:	08/23/2001
EPA Identification:	TXD072189806
Primary NAICS Code:	Not reported
Status Change Date:	19861212
Land Type:	Not reported
Description of Facility Site Location:	1835 N Shepherd Dr, Houston, TX
Site Primary Standard Industrial Code:	Not reported
Site Primary SIC Description:	Not reported
Registration is Generator of Waste:	Yes
Registration is Receivers of Waste:	No
Registration is Transporter of Waste:	No
Registration is Transfer Facility:	No
Facility is STEERS Reporter:	No
Reqired to Submit Annual Waste Summary:	No
Facility Involved In Recycling:	No
Revcr Has Monthly Reporting Requirement:	0
Mexican Facility:	Not reported
Type of Generator:	NON INDUS, CESQG
TNRCC Region:	Not reported
Company Name:	HOUSTON ALTERNATOR INC
Contact Name:	MARIA FILLINGAME
Contact Telephone Number:	713-8690501
Mailing Address:	PO BOX 7207
Mailing Address2:	Not reported
Mailing City,St,Zip:	HOUSTON, TX 772487207
Mailing County:	UNITED STATES
Facility Country:	UNITED STATES
TNRCC Facility ID:	33368
Site Owner Tax ID:	0
Site Location Latitude:	-00.000
Site Location Longitude:	-000.000
Last Update to NOR Data:	20100604
Ind. waste permit Number:	Not reported
Mun waste permit Number:	Not reported
Non Notifier:	No

Business Records Not Found for this RegNo/Year:

Owner:

Owner Mailing Address:	PO BOX 7207
Owner Mailing Address2:	Not reported

HOUSTON ALTERNATOR (Continued) **S102763616**

Owner Mailing Address3:	Not reported
Owner City,St,Zip:	HOUSTON, TX 77248 7207
Owner Country:	UNITED STA
Owner Phone Number:	1-713-8690501
Owner Fax Number:	Not reported
Owner Email Address:	Not reported
Owner Business Type:	Unknown
Owner Tax Id:	17418286393
Owner Bankruptcy Code:	Not reported

Operator Records Not Found for this RegNo/Year:

Contact:

Contact Name:	Not reported
Contact Title:	Not reported
Contact Role:	OWNCON
Contact Address:	PO BOX 7207
Contact Address2:	Not reported
Conact City,St,Zip:	HOUSTON, TX 77248 7207
Contact Phone:	1-713-8690501
Contact Fax:	Not reported
Contact Email:	Not reported

Contact:

Contact Name:	MARIA FILLINGAME
Contact Title:	ENV MGR
Contact Role:	PRICONT
Contact Address:	PO BOX 7207
Contact Address2:	Not reported
Conact City,St,Zip:	HOUSTON, TX 77248 7207
Contact Phone:	1-713-8690501
Contact Fax:	Not reported
Contact Email:	Not reported

Unit Records Not Found for this RegNo/Year:

One Time Shipper Records Not Found for this RegNo/Year:

Receiver Type:	Not reported
Transporter for hire:	0
Transport own waste:	0
Eq 01, if transport waste type = 1:	Not reported
Eq 02, if transport waste type = 2:	Not reported
Eq 03, if transport waste type = 3:	Not reported
Eq 04, if transport waste type = H:	Not reported

Target TCEQ unique facid for discarded(merged) facility: Not reported

Waste Records Not Found for this RegNo/Year:

---

17 **TUNE UP PLUS** **EDR Hist Auto** **1009359975**
1818 N SHEPHERD DR **N/A**
HOUSTON, TX

EDR Hist Auto

Year:	Name:	Type:
1986	TUNE UP PLUS	AUTOMOBILE REPAIRING
1991	TUNE UP PLUS AA	General Automotive Repair Shops
1992	TUNE UP PLUS AA	General Automotive Repair Shops
1993	TUNE UP PLUS AA	General Automotive Repair Shops
1994	TUNE UP PLUS AA	General Automotive Repair Shops
1995	TUNE UP PLUS AA	General Automotive Repair Shops

TUNE UP PLUS (Continued) **1009359975**

1996	TUNE UP PLUS AA	General Automotive Repair Shops
1996	MR PRO-LUBE	General Automotive Repair Shops
1997	MR PRO-LUBE	General Automotive Repair Shops
1997	TUNE UP PLUS AA	General Automotive Repair Shops
1998	TUNE UP PLUS AA	General Automotive Repair Shops
1998	MR PRO-LUBE	General Automotive Repair Shops
1999	MR PRO-LUBE	General Automotive Repair Shops
1999	TUNE UP PLUS AA	General Automotive Repair Shops
2000	TUNE UP PLUS AA	General Automotive Repair Shops
2000	MR PRO-LUBE	General Automotive Repair Shops
2001	TUNE UP PLUS AA	General Automotive Repair Shops
2001	MR PRO-LUBE	General Automotive Repair Shops
2002	MR PRO-LUBE	General Automotive Repair Shops
2002	TUNE UP PLUS AA	General Automotive Repair Shops
2003	MISTER PRO LUBE	General Automotive Repair Shops
2003	TUNE UP PLUS AA	General Automotive Repair Shops
2004	MISTER PRO LUBE	General Automotive Repair Shops
2004	TUNE UP PLUS	General Automotive Repair Shops
2005	MISTER PRO LUBE	General Automotive Repair Shops
2005	TUNE UP PLUS	General Automotive Repair Shops
2006	MISTER PRO LUBE	General Automotive Repair Shops
2006	TUNE UP PLUS	General Automotive Repair Shops
2007	MISTER PRO LUBE	General Automotive Repair Shops
2007	TUNE UP PLUS	General Automotive Repair Shops
2008	MISTER PRO LUBE	General Automotive Repair Shops
2008	TUNE UP PLUS	General Automotive Repair Shops
2009	MISTER PRO LUBE	General Automotive Repair Shops
2009	TUNE UP PLUS	General Automotive Repair Shops
2010	MISTER PRO LUBE	General Automotive Repair Shops
2010	TUNE UP PLUS	General Automotive Repair Shops
2011	MISTER PRO LUBE	General Automotive Repair Shops
2011	TUNE UP PLUS	General Automotive Repair Shops
2012	MISTER PRO LUBE	General Automotive Repair Shops
2012	TUNE UP PLUS	General Automotive Repair Shops
2013	MISTER PRO LUBE	General Automotive Repair Shops
2013	TUNE UP PLUS	General Automotive Repair Shops
2014	MISTER PRO LUBE	General Automotive Repair Shops
2014	TUNE UP PLUS	General Automotive Repair Shops

---

17 **TUNE UP PLUS** **UST** **U003566751**
1818 N SHEPHERD DR **N/A**
HOUSTON, TX 77008

UST:

Facility Id:	10449
Facility Type:	UNKNOWN
Facility Begin Date:	07/22/1986
Facility Status:	INACTIVE
Facility Exempt Status:	No
Records Off-Site:	No
UST Financial Assurance Required:	No
Number Of Active UST:	0
Site Location Description:	Not reported
Site Location (Nearest City/County/Zip):	HARRIS 77008
Site Location (TCEQ Region):	12
Contact Name/Title:	BILL DIANAT,FRANCHISEE
Contact Organization Name:	TUNE UP PLUS
Contact Mailing Address1:	Not reported

TUNE UP PLUS (Continued) **U003566751**

Contact Mailing Address2:	Not reported
Contact Mailing City/State/Zip:	Not reported
Contact Phone Number:	7138639303
Contact Fax Number:	Not reported
Contact Email Address:	Not reported
Facility Contact Address Deliverable:	Not reported
Application Received Date On Earliest Reg Form:	05/08/1986
Signature Date On Earliest Reg Form:	04/17/1986
Signature Name/Title On Earliest Reg Form:	HARLOND HAUCK,PRES, TUNE UP PLUS
Signature Role On Earliest Reg Form:	Not reported
Signature Company On Earliest Reg Form:	Not reported
Enforcement Action:	Not reported
Facility Not Inspectable:	No

Facility Billing Contacts:

Princ Id:	559709292002204
AR Number:	Not reported
Contact Name/Title:	/
Contact Organization Name:	BILL DIANA T
Contact Mailing Address (Delivery):	1818 N SHEPHERD DR
Contact Mailing Address (Internal Delivery):	Not reported
Contact Mailing City/State/Zip:	HOUSTON, TX 77008 3636
Phone Number/Ext:	/
Contact Fax Number/Ext:	/
Contact EMail Address:	Not reported
Contact Address Deliverable:	Yes

Owner:

Princ Id:	559709292002204
Additional Id:	568709302002204
Facility Num/AI:	10449
Owner CN:	CN601413537
Owner Name:	DIANA T BILL
Owner Effective Begin Date:	07/22/1986
Owner Type:	IN
State Tax Id:	Not reported
Contact Role:	Not reported
Contact Name/Title:	/
Contact Organization Name:	Not reported
Contact Mailing Address (Delivery):	Not reported
Contact Mailing Address (Internal Delivery):	Not reported
Contact Mailing City/State/Zip:	Not reported
Contact Phone Number/Ext:	/
Contact Fax Number/Ext:	/
Contact Email Address:	Not reported

Operator Records Not Found for this Facility:

Self Certification Records Not Found for this Facility/Owner:

Tanks:

UST Id:	27582
Facility Num/AI:	10449
Tank Id:	1
Number Of Compartments:	1
Tank Installation Date:	01/01/1985
Tank Registration Date:	05/08/1986
Tank Capacity (In Gallons):	1000

TUNE UP PLUS (Continued) **U003566751**

Tank Status (Current):	REMOVED FROM GROUND
Tank Status Date:	07/13/1998
Empty:	N
Tank Regulatory Status:	FULLY REGULATED
Tank Int Prot (Internal Tank Lining Date):	Not reported
Tank Design (Single Wall):	N
Tank Design (Double Wall):	N
Piping Design (Single Wall):	N
Piping Design (Double Wall):	N
Tank Ext Cont(Fac-Built Nonmetallic Jacket):	N
Tank Ext Cont(Syn Tank-Pit/Piping-Trench Liner):	N
Tank Ext Cont(Tank Vault/Rigid Trench Liner):	N
Piping Ext Cont(Fac-Built Nonmetallic Jacket):	N
Piping Ext Cont(Syn Tank-Pit/Piping-Trench Liner):	N
Piping Ext Cont(Tank Vault/Rigid Trench Liner):	N
Type Of Piping(P=Pressurized,S=Suction,G=Gravity):	Not reported
Tank Material (Steel):	Y
Tank Material(Frp(Fiberglass-Reinforced Plastic):	N
Tank Mat(Composite (Steel W/Ext Frp Cladding)):	N
Tank Mat(Concrete):	N
Tank Mat(Jacketed (Steel W/Ext Nonmetallic Jck)):	N
Tank Mat(Coated(Steel W/ExtPolyurethane Cladding)):	N
Piping Material (Steel):	N
Piping Mat(Frp(Fiberglass Reinforced Plastic):	Y
Piping Mat(Concrete):	N
Piping Mat(Jacketed(Steel W/Ext Nonmetallic Jacket)):	N
Piping Mat(Nonmetallic Flex Piping):	N
PipingConnect/Valves(Shear/Impact Valves(Under Disp)):	N
Piping Connect/Valves(Steel Swing-Joints(End Of Piping)):	N
Piping Connect/Valves (Flex Connectors(Ends Of Piping)):	N
Tank Corr Prot Meth(TCPM)(Cathodic-Field Installation):	N
TCPM (ExtDielectricCoat/Laminate/Tape/Wrap):	N
TCPM(Cathodic Prot-FacInstallation):	N
TCPM(Composite Tank(Steel W/Frp Ext Laminate):	N
TCPMeth(Coated Tank(Steel W/ExtPolyurethaneLaminate):	N
TCPM(FRP Tank Or Piping(Noncorrodible)):	N
TCPM(Ext Nonmetallic Jacket):	N
TCPMeth(Unnecessary Per Corrosion Prot Spec):	N
Piping Corr Prot Meth:	N
Piping Corr Prot Method(PCPM) (Cathodic Factory Install):	N
PCPM(Cathodic Prot-Field Install):	N
PCPMethod (FRP Tank Or Piping(Noncorrodible):	N
PCPM(Nonmetallic FlexPiping (Noncorrodible)):	N
PCPMeth(Isolated Open Area/2nd Containment):	N
PCPM (Dual Protected):	N
PCPM(Unnec Per Corrosion Prot Specialist):	N
Tank Corr Prot Compliance Flag:	N
Piping Corr Prot Compliance Flag:	N
Tank Corrosion Prot Variance (:	N
Piping Corrosion Prot Variance:	N
Temp Out Of Service Compliance:	N
Technical Compliance Flag:	N
Tank Tested Flag:	Y
Installation Signature Date:	07/05/1990

Compartment Records:

Tank Id:	1
UST Comprt Id:	34411

TUNE UP PLUS (Continued) **U003566751**

UST Id:	27582
Facility Num/Ai:	10449
Compartment Id:	A
Capacity (In Gallons):	1000
Substance Stored1:	USED OIL
Substance Stored2:	Not reported
Substance Stored3:	Not reported
CompartmentReleaseDetectionMethod(Vapor):	N
CRDM(GW Monitoring):	N
CRDM(Monitoring Of Secondary Cont Barrier):	N
CRDM(Auto Tank Gauge Test/Inv Control):	N
CRDM(Interstitial Monitoring SecWall/Jacket):	N
CRDM(Wkly Manual Gauging(Tanks<=1000 G):	N
CRDM(Mthly Tank Gauging(Emer Gen Tanks):	N
CRDM(Sir (Stat Inv Reconciliation)/Inv Control):	N
PipingReleaseDetectionMethod(PRDM)(Vapor):	N
PRDM(Groundwater Monitoring):	N
PRDM(Monitoring Sec Containment Barrier):	N
PRDM(InterstitialMonitoring w/in SecWall/Jacket):	N
PRDM(Mthly Piping Tightness Test)@.2Gph:	N
PRDM(AnnualPipingTightTest/ElecMon@.1Gph:	N
PRDM(TriennialTightTest(Suction/GravityPiping):	N
PRDM AutoLineLeakDet(3.0 Gph PressPiping):	N
PRDM(Sir(StatInv Recon)/Inv Control)):	N
PRDM(Exempt System Suction:	N
Spill Overfill Prevention Equip(SOPE):	N
SOPE(Spill Cont/Bucket/Sump):	N
SOPE(DelShut-Off Valve)):	N
SOPE(FlowRestrictorValue:	N
SOPE(Alarm (Set@<=90%) W/3a Or 3b:	N
SOPE(N/A Deliveries To Tank<=25G):	N
Compartment Release Det Compliance Flag:	N
Piping Release Detection Compliance Flag):	N
Spill/OverfillPreventionCompliance Flag:	N
Compartment Release Detection Variance:	N
Piping Release Detection Variance:	N
Spill And Overfill Prevention Variance:	N
Stage I Vapor Recovery:	Not reported
Stage 1 Installation Date:	Not reported

Self Certification Records Not Found for this Facility:

Tank Records Not Found for this Facility:

---

17 **CLAYTONS CLEANERS** **DRYCLEANERS** **S102747458**
730 W 19TH ST **Ind. Haz Waste** **N/A**
HOUSTON, TX 77008

DRYCLEANERS:

RN Number:	RN100686831
Region:	12
CN Number:	CN602505448
DCR Number:	Not reported
AR Number:	24001413
Principal Name:	MAI, LINH
Bill Addr1:	730 W 19TH ST
Bill Addr2:	Not reported

CLAYTONS CLEANERS (Continued) **S102747458**

Bill City/State/Zip:	HOUSTON, TX 77008 3544
EMail:	Not reported
Phone Number:	Not reported
Site Name:	CLAYTON CLEANERS
Site Type:	FACILITY REGISTRATION
Site Status:	ACTIVE
Fiscal Year:	FY2004
Solvent:	Not reported
Gallons:	Not reported
Part Stat:	YES
Gross Receipts:	$100,000 OR LESS

RN Number:	RN100686831
Region:	12
CN Number:	CN602505448
DCR Number:	Not reported
AR Number:	24001413
Principal Name:	MAI, LINH
Bill Addr1:	730 W 19TH ST
Bill Addr2:	Not reported
Bill City/State/Zip:	HOUSTON, TX 77008 3544
EMail:	Not reported
Phone Number:	Not reported
Site Name:	CLAYTON CLEANERS
Site Type:	DROP STATION REGISTRATION
Site Status:	ACTIVE
Fiscal Year:	FY2005
Solvent:	Not reported
Gallons:	Not reported
Part Stat:	YES
Gross Receipts:	Not reported

Ind. Haz Waste:

Registration Number:	51176
Registration Initial Notification Date:	04/02/1985
Registration Last Amendment Date:	08/23/2001
EPA Identification:	Not reported
Primary NAICS Code:	Not reported
Status Change Date:	19850402
Land Type:	Not reported
Description of Facility Site Location:	730 W 19th St, Houston, TX
Site Primary Standard Industrial Code:	Not reported
Site Primary SIC Description:	Not reported
Registration is Generator of Waste:	Yes
Registration is Receivers of Waste:	No
Registration is Transporter of Waste:	No
Registration is Transfer Facility:	No
Facility is STEERS Reporter:	No
Reqired to Submit Annual Waste Summary:	No
Facility Involved In Recycling:	No
Revcr Has Monthly Reporting Requirement:	0
Mexican Facility:	Not reported
Type of Generator:	NON INDUS
TNRCC Region:	Not reported
Company Name:	CLAYTONS CLEANERS
Contact Name:	BOBBY BURKS
Contact Telephone Number:	713-8620921

CLAYTONS CLEANERS (Continued) **S102747458**

Mailing Address:	730 W 19TH ST
Mailing Address2:	Not reported
Mailing City,St,Zip:	HOUSTON, TX 770083544
Mailing County:	UNITED STATES
Facility Country:	UNITED STATES
TNRCC Facility ID:	18704
Site Owner Tax ID:	0
Site Location Latitude:	-00.000
Site Location Longitude:	-000.000
Last Update to NOR Data:	20100604
Ind. waste permit Number:	Not reported
Mun waste permit Number:	Not reported
Non Notifier:	No

Business Records Not Found for this RegNo/Year:

Owner:

Owner Mailing Address:	730 W 19TH ST
Owner Mailing Address2:	Not reported
Owner Mailing Address3:	Not reported
Owner City,St,Zip:	HOUSTON, TX 77008 3544
Owner Country:	UNITED STA
Owner Phone Number:	1-713-8620921
Owner Fax Number:	Not reported
Owner Email Address:	Not reported
Owner Business Type:	Unknown
Owner Tax Id:	Not reported
Owner Bankruptcy Code:	Not reported

Operator Records Not Found for this RegNo/Year:

Contact:

Contact Name:	Not reported
Contact Title:	Not reported
Contact Role:	OWNCON
Contact Address:	730 W 19TH ST
Contact Address2:	Not reported
Conact City,St,Zip:	HOUSTON, TX 77008 3544
Contact Phone:	1-713-8620921
Contact Fax:	Not reported
Contact Email:	Not reported

Contact:

Contact Name:	BOBBY BURKS
Contact Title:	ENVIRONMENTAL MANAGER
Contact Role:	PRICONT
Contact Address:	730 W 19TH ST
Contact Address2:	Not reported
Conact City,St,Zip:	HOUSTON, TX 77008 3544
Contact Phone:	1-713-8620921
Contact Fax:	Not reported
Contact Email:	Not reported

Unit Records Not Found for this RegNo/Year:

One Time Shipper Records Not Found for this RegNo/Year:

Receiver Type:	Not reported
Transporter for hire:	0
Transport own waste:	0
Eq 01, if transport waste type = 1:	Not reported
Eq 02, if transport waste type = 2:	Not reported

CLAYTONS CLEANERS (Continued) **S102747458**

Eq 03, if transport waste type = 3: Not reported
Eq 04, if transport waste type = H: Not reported
Target TCEQ unique facid for discarded(merged) facility: Not reported

Waste Records Not Found for this RegNo/Year:

---

17 **CLAYTON CLEANERS** **EDR Hist Cleaner** **1009348726**
730 W 19TH AVE **N/A**
HOUSTON, TX

EDR Hist Cleaner

Year:	Name:	Type:
1962	CLAYTON CLEANERS	CLEANERS AND DYERS
1968	CLAYTON CLEANERS	CLEANERS AND DYERS
1969	CLAYTONS FIRST CLEANERS & LDRY	Drycleaning Plants, Except Rugs
1970	CLAYTONS FIRST CLEANERS & LDRY	Drycleaning Plants, Except Rugs
1971	CLAYTON CLEANERS	CLEANERS AND DYERS
1971	CLAYTONS FIRST CLEANERS & LDRY	Drycleaning Plants, Except Rugs
1972	CLAYTONS FIRST CLEANERS & LDRY	Drycleaning Plants, Except Rugs
1973	CLAYTONS 1ST CLEANERS & LDRY	Drycleaning Plants, Except Rugs
1974	CLAYTONS 1ST CLEANERS & LDRY	Drycleaning Plants, Except Rugs
1975	CLAYTON CLEANERS	CLEANERS AND DYERS
1975	CLAYTONS 1ST CLEANERS & LDRY	Drycleaning Plants, Except Rugs
1976	CLAYTONS 1ST CLEANERS & LDRY	Drycleaning Plants, Except Rugs
1977	CLAYTONS 1ST CLEANERS & LDRY	Drycleaning Plants, Except Rugs
1978	CLAYTONS 1ST CLEANERS & LDRY	Drycleaning Plants, Except Rugs
1979	CLAYTONS 1ST CLEANERS & LDRY	Drycleaning Plants, Except Rugs
1980	CLAYTON CLEANERS	CLEANERS AND DYERS
1980	CLAYTONS 1ST CLEANERS & LDRY	Drycleaning Plants, Except Rugs
1982	CLAYTONS 1ST CLEANER & LND	Drycleaning Plants, Except Rugs
1983	CLAYTONS 1ST CLEANER & LND	Drycleaning Plants, Except Rugs
1985	CLAYTONS 1ST CLEANER & LND	Drycleaning Plants, Except Rugs
1986	CLAYTONS 1ST CLEANER & LND	Drycleaning Plants, Except Rugs
1987	CLAYTONS 1ST CLEANER & LND	Drycleaning Plants, Except Rugs
1988	CLAYTONS 1ST CLEANERS & LAUND	Drycleaning Plants, Except Rugs
1989	CLAYTONS 1ST CLEANERS & LAUND	Drycleaning Plants, Except Rugs
1990	CLAYTONS 1ST CLEANERS & LAUND	Drycleaning Plants, Except Rugs
1991	CLAYTONS 1ST CLEANERS & LDRY	Drycleaning Plants, Except Rugs
1992	CLAYTONS 1ST CLEANERS & LDRY	Drycleaning Plants, Except Rugs
1993	CLAYTONS 1ST CLEANERS & LDRY	Drycleaning Plants, Except Rugs
1994	CLAYTONS 1ST CLEANERS & LDRY	Drycleaning Plants, Except Rugs
1995	CLAYTONS 1ST CLEANERS & LDRY	Drycleaning Plants, Except Rugs
1996	CLAYTONS 1ST CLEANERS & LAUDRY	Drycleaning Plants, Except Rugs
1997	CLAYTONS 1ST CLEANERS & LAUDRY	Drycleaning Plants, Except Rugs
1998	CLAYTONS 1ST CLEANERS & LAUDRY	Drycleaning Plants, Except Rugs
1999	CLAYTONS 1ST CLEANERS & LAUDRY	Drycleaning Plants, Except Rugs
2000	CLAYTONS 1ST CLEANERS & LAUDRY	Drycleaning Plants, Except Rugs
2001	CLAYTONS 1ST CLEANERS & LAUDRY	Drycleaning Plants, Except Rugs
2002	CLAYTONS 1ST CLEANERS & LDRY	Drycleaning Plants, Except Rugs
2003	CLAYTONS 1ST CLEANERS & LDRY	Drycleaning Plants, Except Rugs
2004	CLAYTONS 1ST CLEANERS & LDRY	Drycleaning Plants, Except Rugs
2005	CLAYTONS 1ST CLEANERS & LDRY	Drycleaning Plants, Except Rugs

17 **ORPHARM** **Ind. Haz Waste** **S103611719**
728 W 19TH ST **N/A**
HOUSTON, TX 77008

Ind. Haz Waste:

Registration Number:	81834
Registration Initial Notification Date:	04/05/1994
Registration Last Amendment Date:	10/06/1998
EPA Identification:	TX0000095018
Primary NAICS Code:	621511
Status Change Date:	19940405
Land Type:	PRIVATE
Description of Facility Site Location:	728 W 19th St, Houston, TX
Site Primary Standard Industrial Code:	Not reported
Site Primary SIC Description:	Not reported
Registration is Generator of Waste:	Yes
Registration is Receivers of Waste:	No
Registration is Transporter of Waste:	No
Registration is Transfer Facility:	No
Facility is STEERS Reporter:	No
Reqired to Submit Annual Waste Summary:	No
Facility Involved In Recycling:	No
Revcr Has Monthly Reporting Requirement:	0
Mexican Facility:	Not reported
Type of Generator:	NON INDUS, SQG
TNRCC Region:	Not reported
Company Name:	ORPHARM INC
Contact Name:	RICHARD GEISLER
Contact Telephone Number:	713-2631750
Mailing Address:	4815 DACOMA ST
Mailing Address2:	Not reported
Mailing City,St,Zip:	HOUSTON, TX 770928026
Mailing County:	UNITED STATES
Facility Country:	UNITED STATES
TNRCC Facility ID:	36914
Site Owner Tax ID:	0
Site Location Latitude:	-00.000
Site Location Longitude:	-000.000
Last Update to NOR Data:	20040524
Ind. waste permit Number:	Not reported
Mun waste permit Number:	Not reported
Non Notifier:	No

Business Records Not Found for this RegNo/Year:

Owner:

Owner Mailing Address:	4815 DACOMA ST
Owner Mailing Address2:	Not reported
Owner Mailing Address3:	Not reported
Owner City,St,Zip:	HOUSTON, TX 77092 8026
Owner Country:	UNITED STA
Owner Phone Number:	1-713-2631750
Owner Fax Number:	Not reported
Owner Email Address:	Not reported
Owner Business Type:	Corporation
Owner Tax Id:	17421977350
Owner Bankruptcy Code:	Not reported

Operator:

Operator Last Name:	ORPHARM INC
Operator First Name:	Not reported

ORPHARM (Continued) **S103611719**

Operator Name:	ORPHARM INC
Operator Mailing Address:	4815 DACOMA ST
Operator Mailing Address 2:	Not reported
Operator Mailing City,St,Zip:	HOUSTON, TX 77092 8026
Operator Country:	UNITED STA
Operator Phone:	1-713-2631750
Operator Fax:	Not reported
Operator Email:	Not reported
Operator Business Type:	Corporation
Operator Tax Id:	17421977350
Operator Bankruptcy Code:	Not reported

Contact:

Contact Name:	RICHARD GEISLER
Contact Title:	PRESIDENT DOCTOR
Contact Role:	PRICONT
Contact Address:	4815 DACOMA ST
Contact Address2:	Not reported
Conact City,St,Zip:	HOUSTON, TX 77092 8026
Contact Phone:	1-713-2631750
Contact Fax:	Not reported
Contact Email:	Not reported

Contact:

Contact Name:	Not reported
Contact Title:	Not reported
Contact Role:	OWNCON
Contact Address:	4815 DACOMA ST
Contact Address2:	Not reported
Conact City,St,Zip:	HOUSTON, TX 77092 8026
Contact Phone:	1-713-2631750
Contact Fax:	Not reported
Contact Email:	Not reported

Contact:

Contact Name:	Not reported
Contact Title:	Not reported
Contact Role:	OPRCON
Contact Address:	4815 DACOMA ST
Contact Address2:	Not reported
Conact City,St,Zip:	HOUSTON, TX 77092 8026
Contact Phone:	1-713-2631750
Contact Fax:	Not reported
Contact Email:	Not reported

Unit:

Unit No:	001
Deed Record Needed:	Not reported
Deed Recording Date:	Not reported
Unit Type Code:	22
Unit Type:	Not reported
Unit Status:	ACTIVE
Unit Regulatory Status:	13
UIC Permit Number:	Not reported
Capacity:	Not reported
Capacity Measurment:	Not reported
Off Site Hazardous Waste:	No
Off Site Class 1 Waste:	Not reported
Off Site Class 2 Waste:	Not reported

ORPHARM (Continued) **S103611719**

Off Site Class 3 Waste:	Not reported
Off Site Non Indstrl Sld Wst:	Not reported
System Type Code:	Not reported
System Type:	Not reported
System Type Code 1:	061
System Type 1:	Not reported
System Type Code 2:	Not reported
System Type 2:	Not reported
System Type Code 3:	Not reported
System Type 3:	Not reported
System Type Code 4:	Not reported
System Type 4:	Not reported
Permit Seq #:	Not reported
Unit Description on NOR:	Surecycle Tote in Container Storage Area.
Dt Last Changed:	19951228
TNRCC Facility ID:	36914
Unit ID:	001
Unit Description:	Surecycle Tote in Container Storage Area.
WasteID:	,

One Time Shipper Records Not Found for this RegNo/Year:

Receiver Type:	Not reported
Transporter for hire:	0
Transport own waste:	0
Eq 01, if transport waste type = 1:	Not reported
Eq 02, if transport waste type = 2:	Not reported
Eq 03, if transport waste type = 3:	Not reported
Eq 04, if transport waste type = H:	Not reported
Target TCEQ unique facid for discarded(merged) facility:	Not reported

Waste:

Waste ID:	78108
Waste Description:	Mixed solvent waste from research and development laboratory
Desc of Waste:	Not reported
Texas Waste Code:	Not reported
Texas Waste Code 2:	0001203H
Waste Code Status:	INACTIVE
Waste Form:	Not reported
Waste Classification:	H
Waste is Radioactive:	No
Waste Treated Off Site:	Not reported
Standard Industrial Classification:	Not reported
Primary Source:	Not reported
Primary Measurenent Point:	Not reported
Primary Origin:	Not reported
Primary System Type:	Not reported
New Chemical Substance:	0
Audit Performed:	No
Company Waste ID:	Not reported
Primary NAICS Code:	621511
EPA Waste Form Code:	W203
Reason Waste Form No Longer Gen.:	UNKNOWN
EPA Haz Waste:	Not reported

Waste:

Waste ID:	275076
Waste Description:	Not reported
Desc of Waste:	Not reported
Texas Waste Code:	Not reported

ORPHARM (Continued) **S103611719**

Texas Waste Code 2:	CN97203H
Waste Code Status:	Not reported
Waste Form:	Not reported
Waste Classification:	H
Waste is Radioactive:	No
Waste Treated Off Site:	Not reported
Standard Industrial Classification:	Not reported
Primary Source:	Not reported
Primary Measurenent Point:	Not reported
Primary Origin:	Not reported
Primary System Type:	Not reported
New Chemical Substance:	0
Audit Performed:	No
Company Waste ID:	Not reported
Primary NAICS Code:	Not reported
EPA Waste Form Code:	Not reported
Reason Waste Form No Longer Gen.:	Not reported
EPA Haz Waste:	Not reported

Waste:

Waste ID:	137408
Waste Description:	Filtering of bulk pharmaceutical product.
Desc of Waste:	Not reported
Texas Waste Code:	Not reported
Texas Waste Code 2:	00023101
Waste Code Status:	INACTIVE
Waste Form:	Not reported
Waste Classification:	1
Waste is Radioactive:	No
Waste Treated Off Site:	1
Standard Industrial Classification:	Not reported
Primary Source:	Not reported
Primary Measurenent Point:	Not reported
Primary Origin:	Not reported
Primary System Type:	Not reported
New Chemical Substance:	0
Audit Performed:	No
Company Waste ID:	Not reported
Primary NAICS Code:	Not reported
EPA Waste Form Code:	Not reported
Reason Waste Form No Longer Gen.:	UNKNOWN
EPA Haz Waste:	Not reported

---

17 **ORPHARM INC** **RCRA NonGen / NLR** **1000876942**
728 W 19TH ST **FINDS** **TX0000095018**
HOUSTON, TX 77008 **ECHO**

RCRA NonGen / NLR:

Date form received by agency:	10/06/1998
Facility name:	ORPHARM INC
Facility address:	728 W 19TH ST HOUSTON, TX 77008
EPA ID:	TX0000095018
Mailing address:	DACOMA ST HOUSTON, TX 77092
Contact:	RICHARD GEISLER
Contact address:	DACOMA ST HOUSTON, TX 77092

ORPHARM INC (Continued) **1000876942**

Contact country: US
Contact telephone: 713-263-1750
Contact email: Not reported
EPA Region: 06
Classification: Non-Generator
Description: Handler: Non-Generators do not presently generate hazardous waste

Owner/Operator Summary:
Owner/operator name: ORPHARM INC
Owner/operator address: DACOMA ST
HOUSTON, TX 77092
Owner/operator country: US
Owner/operator telephone: 713-263-1750
Owner/operator email: Not reported
Owner/operator fax: Not reported
Owner/operator extension: Not reported
Legal status: Private
Owner/Operator Type: Owner
Owner/Op start date: 10/06/1998
Owner/Op end date: Not reported

Owner/operator name: ORPHARM INC
Owner/operator address: DACOMA ST
HOUSTON, TX 77092
Owner/operator country: US
Owner/operator telephone: 713-263-1750
Owner/operator email: Not reported
Owner/operator fax: Not reported
Owner/operator extension: Not reported
Legal status: Private
Owner/Operator Type: Operator
Owner/Op start date: 10/06/1998
Owner/Op end date: Not reported

Handler Activities Summary:
U.S. importer of hazardous waste: No
Mixed waste (haz. and radioactive): No
Recycler of hazardous waste: No
Transporter of hazardous waste: No
Treater, storer or disposer of HW: No
Underground injection activity: No
On-site burner exemption: No
Furnace exemption: No
Used oil fuel burner: No
Used oil processor: No
User oil refiner: No
Used oil fuel marketer to burner: No
Used oil Specification marketer: No
Used oil transfer facility: No
Used oil transporter: No

. Waste code: D001
. Waste name: IGNITABLE WASTE

. Waste code: D035
. Waste name: METHYL ETHYL KETONE

ORPHARM INC (Continued) **1000876942**

. Waste code: F003
. Waste name: THE FOLLOWING SPENT NONHALOGENATED SOLVENTS: XYLENE, ACETONE, ETHYL ACETATE, ETHYL BENZENE, ETHYL ETHER, METHYL ISOBUTYL KETONE, N-BUTYL ALCOHOL, CYCLOHEXANONE, AND METHANOL; ALL SPENT SOLVENT MIXTURES/BLENDS CONTAINING, BEFORE USE, ONLY THE ABOVE SPENT NONHALOGENATED SOLVENTS; AND ALL SPENT SOLVENT MIXTURES/BLENDS CONTAINING, BEFORE USE, ONE OR MORE OF THE ABOVE NONHALOGENATED SOLVENTS, AND A TOTAL OF TEN PERCENT OR MORE (BY VOLUME) OF ONE OR MORE OF THOSE SOLVENTS LISTED IN F001, F002, F004, AND F005; AND STILL BOTTOMS FROM THE RECOVERY OF THESE SPENT SOLVENTS AND SPENT SOLVENT MIXTURES.

. Waste code: F005
. Waste name: THE FOLLOWING SPENT NONHALOGENATED SOLVENTS: TOLUENE, METHYL ETHYL KETONE, CARBON DISULFIDE, ISOBUTANOL, PYRIDINE, BENZENE, 2-ETHOXYETHANOL, AND 2-NITROPROPANE; ALL SPENT SOLVENT MIXTURES/BLENDS CONTAINING, BEFORE USE, A TOTAL OF TEN PERCENT OR MORE (BY VOLUME) OF ONE OR MORE OF THE ABOVE NONHALOGENATED SOLVENTS OR THOSE SOLVENTS LISTED IN F001, F002, OR F004; AND STILL BOTTOMS FROM THE RECOVERY OF THESE SPENT SOLVENTS AND SPENT SOLVENT MIXTURES.

Historical Generators:
Date form received by agency: 01/10/1994
Site name: ORPHARM INC
Classification: Small Quantity Generator

. Waste code: D001
. Waste name: IGNITABLE WASTE

. Waste code: D035
. Waste name: METHYL ETHYL KETONE

. Waste code: F005
. Waste name: THE FOLLOWING SPENT NONHALOGENATED SOLVENTS: TOLUENE, METHYL ETHYL KETONE, CARBON DISULFIDE, ISOBUTANOL, PYRIDINE, BENZENE, 2-ETHOXYETHANOL, AND 2-NITROPROPANE; ALL SPENT SOLVENT MIXTURES/BLENDS CONTAINING, BEFORE USE, A TOTAL OF TEN PERCENT OR MORE (BY VOLUME) OF ONE OR MORE OF THE ABOVE NONHALOGENATED SOLVENTS OR THOSE SOLVENTS LISTED IN F001, F002, OR F004; AND STILL BOTTOMS FROM THE RECOVERY OF THESE SPENT SOLVENTS AND SPENT SOLVENT MIXTURES.

. Waste code: F008
. Waste name: PLATING BATH RESIDUES FROM THE BOTTOM OF PLATING BATHS FROM ELECTROPLATING OPERATIONS IN WHICH CYANIDES ARE USED IN THE PROCESS.

Violation Status: No violations found

FINDS:

Registry ID: 110005012841

Environmental Interest/Information System
RCRAInfo is a national information system that supports the Resource Conservation and Recovery Act (RCRA) program through the tracking of events and activities related to facilities that generate, transport, and treat, store, or dispose of hazardous waste. RCRAInfo allows RCRA program staff to track the notification, permit, compliance, and

ORPHARM INC (Continued) **1000876942**

corrective action activities required under RCRA.

Click this hyperlink while viewing on your computer to access additional FINDS: detail in the EDR Site Report.

ECHO:
Envid: 1000876942
Registry ID: 110005012841
DFR URL: http://echo.epa.gov/detailed-facility-report?fid=110005012841

---

17 **LEMON AUTO SERVICE** **EDR Hist Auto** **1009379042**
620 W 19TH AVE **N/A**
HOUSTON, TX

EDR Hist Auto

Year:	Name:	Type:
1962	LEMON AUTO SERVICE	AUTOMOBILE REPAIRING

---

17 **TEXAS DRY CLEAN** **DRYCLEANERS** **S111990212**
722 W 19TH ST **N/A**
HOUSTON, TX 77008

DRYCLEANERS:
RN Number: RN106334154
Region: REGION 12 - HOUSTON
CN Number: CN604032201
DCR Number: DCR15499
AR Number: 24006546
Principal Name: CYNDI NGUYEN
Bill Addr1: 2126 LOFTING WEDGE DR
Bill Addr2: Not reported
Bill City/State/Zip: HOUSTON, TX 77089 5613
EMail: Not reported
Phone Number: 713 8616200
Site Name: Not reported
Site Type: DROP STATION REGISTRATION
Site Status: ACTIVE
Fiscal Year: FY2015
Solvent: Not reported
Gallons: Not reported
Part Stat: YES
Gross Receipts: $150,000 OR LESS

RN Number: RN106334154
Region: REGION 12 - HOUSTON
CN Number: CN604032201
DCR Number: DCR15499
AR Number: 24006546
Principal Name: CYNDI NGUYEN
Bill Addr1: 2126 LOFTING WEDGE DR
Bill Addr2: Not reported
Bill City/State/Zip: HOUSTON, TX 77089 5613
EMail: Not reported
Phone Number: 713 8616200

TEXAS DRY CLEAN (Continued) **S111990212**

Site Name:	Not reported
Site Type:	DROP STATION REGISTRATION
Site Status:	ACTIVE
Fiscal Year:	FY2016
Solvent:	Not reported
Gallons:	Not reported
Part Stat:	YES
Gross Receipts:	$150,000 OR LESS
RN Number:	RN106334154
Region:	12
CN Number:	CN604032201
DCR Number:	Not reported
AR Number:	24006546
Principal Name:	CYNDI NGUYEN
Bill Addr1:	2126 LOFTING WEDGE DR
Bill Addr2:	Not reported
Bill City/State/Zip:	HOUSTON, TX 77089 5613
EMail:	Not reported
Phone Number:	713 8616200
Site Name:	TEXAS DRY CLEAN
Site Type:	DROP STATION REGISTRATION
Site Status:	ACTIVE
Fiscal Year:	FY2012
Solvent:	Not reported
Gallons:	Not reported
Part Stat:	YES
Gross Receipts:	$150,000 OR LESS
RN Number:	RN106334154
Region:	12
CN Number:	CN604032201
DCR Number:	Not reported
AR Number:	24006546
Principal Name:	CYNDI NGUYEN
Bill Addr1:	2126 LOFTING WEDGE DR
Bill Addr2:	Not reported
Bill City/State/Zip:	HOUSTON, TX 77089 5613
EMail:	Not reported
Phone Number:	713 8616200
Site Name:	TEXAS DRY CLEAN
Site Type:	DROP STATION REGISTRATION
Site Status:	ACTIVE
Fiscal Year:	FY2013
Solvent:	Not reported
Gallons:	Not reported
Part Stat:	YES
Gross Receipts:	$150,000 OR LESS

17 **TEXAS DRY CLEAN** **EDR Hist Cleaner** **1018411841**
722 W 19TH ST **N/A**
HOUSTON, TX 77008

EDR Hist Cleaner

Year:	Name:	Type:
2014	TEXAS DRY CLEAN	Garment Pressing

---

17 **LANG JAMES** **EDR Hist Auto** **1009378954**
616 W 19TH AVE **N/A**
HOUSTON, TX

EDR Hist Auto

Year:	Name:	Type:
1935	LANG JAS	AUTOMOBILE REPAIRERS
1940	LANG JAMES	AUTOMOBILE REPAIRING

---

17 **602 WEST 19TH LLC** **LPST** **S117940392**
602 W 19TH ST **GCC** **N/A**
HOUSTON, TX

LPST:

Facility ID:	Not reported
LPST Id:	119603
Facility Location:	Not reported
TCEQ Region# and City:	12
Region City:	Not reported
Reported Date:	06/06/2016
Entered Date:	04/09/2015
Priority:	2.5 - GW IMPACT PUBLIC/DOMESTIC WATER SUPPLY WELL W/IN 0.25MI
Program:	1 - RPR
CA Status:	6A - FINAL CONCURRENCE ISSUED
Priority Description:	Not reported
Status:	**Not reported**
Coordinators Primary:	Not reported
Coordinators RPR:	Not reported
Responsible Party Name:	602 WEST 19TH LLC
Responsible Party Contact:	Not reported
Responsible Party Address:	Not reported
Responsible Party City,St,Zip:	Not reported
Responsible Party Telephone:	Not reported
Reported Date:	12/12/2014
Case Start Date:	09/06/2016

GCC:

Division:	REM/PST
New Cases:	Not reported
File Number:	119603
Contamination Description:	GASOLINE
Date Of Earliest Known Contamination Confirmation:	12/12/2014
Enforcement Status - Level Of Agency Response:	2
Enforcement Status - Site Activity Status:	6
Data Quality 1:	E,Q
Section 5236:	Not reported
Type:	GROUNDWATER CONTAMINATION CASE DESCRIPTION BY COUNTY TEXAS COMMISSION ON ENVIRONMENTAL QUALITY

602 WEST 19TH LLC (Continued) **S117940392**

Agency:	Not reported
Section:	Not reported
Year Deleted:	Not reported
Location:	Not reported
Data Quality 2:	Not reported
Division:	REM/PST
New Cases:	*
File Number:	119603
Contamination Description:	GASOLINE
Date Of Earliest Known Contamination Confirmation:	12/12/2014
Enforcement Status - Level Of Agency Response:	1B
Enforcement Status - Site Activity Status:	Not reported
Data Quality 1:	E,Q
Section 5236:	Y
Type:	GROUNDWATER CONTAMINATION CASE DESCRIPTION BY COUNTY TEXAS COMMISSION ON ENVIRONMENTAL QUALITY
Agency:	Not reported
Section:	Not reported
Year Deleted:	Not reported
Location:	Not reported
Data Quality 2:	Not reported

---

17 **STALLONES W M** **EDR Hist Auto** **1009380892**
702 W 19TH AVE **N/A**
HOUSTON, TX

EDR Hist Auto

Year:	Name:	Type:
1935	STALLONES W M	GASOLINE AND OIL SERVICE STATIONS

---

17 **JORNS SUPPLY STATION** **EDR Hist Auto** **1009379780**
648 W 19TH AVE **N/A**
HOUSTON, TX

EDR Hist Auto

Year:	Name:	Type:
1935	JORNS SUPPLY STATION	GASOLINE AND OIL SERVICE STATIONS
1944	STIPP S SERVICE STATION	GASOLINE AND OIL SERVICE STATIONS
1948	HEIGHTS AUTO BELIEF	GASOLINE AND OIL SERVICE STATIONS

---

17 **THOMPSON TROY SERVICE STATION** **EDR Hist Auto** **1009386682**
N SHEPHERD CORNER 19TH AVE W **N/A**
HOUSTON, TX

EDR Hist Auto

Year:	Name:	Type:
1940	THOMPSON TROY SERVICE STATION	GASOLINE AND OIL SERVICE STATIONS

17 **FREEMAN ELLIS** **EDR Hist Auto** **1009379768**
647 W 19TH AVE **N/A**
HOUSTON, TX

EDR Hist Auto

Year:	Name:	Type:
1930	PARK W H	GASOLINE AND OIL SERVICE STATIONS

---

17 **PIELOP W E** **EDR Hist Auto** **1009378927**
615 W 19TH AVE **N/A**
HOUSTON, TX

EDR Hist Auto

Year:	Name:	Type:
1921	PIELOP W E REAR	AUTOMOBILE REPAIRERS
1926	PIELOP W E	AUTOMOBILE REPAIRERS
1935	PIELOP W E	AUTOMOBILE REPAIRERS

---

17 **SHIPPEY H E SERVICE STATION** **EDR Hist Auto** **1009360406**
1902 N SHEPHERD DR **N/A**
HOUSTON, TX

EDR Hist Auto

Year:	Name:	Type:
1953	SHIPPEY H E SERVICE STATION	GASOLINE STATIONS

---

17 **NORTH SHEPHERD GARAGE** **EDR Hist Auto** **1009360504**
1910 N SHEPHERD DR **N/A**
HOUSTON, TX

EDR Hist Auto

Year:	Name:	Type:
1935	NORTH SHEPHERD GARAGE	AUTOMOBILE REPAIRERS

---

17 **HEIGHTS MEDICAL TOWER** **Ind. Haz Waste** **S103607953**
427 W 20TH ST **N/A**
HOUSTON, TX 77008

Ind. Haz Waste:

Registration Number:	71371
Registration Initial Notification Date:	07/05/1983
Registration Last Amendment Date:	07/27/2001
EPA Identification:	Not reported
Primary NAICS Code:	Not reported
Status Change Date:	19830705
Land Type:	Not reported
Description of Facility Site Location:	427 W 20th St, Houston, TX
Site Primary Standard Industrial Code:	Not reported
Site Primary SIC Description:	Not reported
Registration is Generator of Waste:	Yes
Registration is Receivers of Waste:	No

HEIGHTS MEDICAL TOWER (Continued) **S103607953**

Registration is Transporter of Waste:	No
Registration is Transfer Facility:	No
Facility is STEERS Reporter:	No
Reqired to Submit Annual Waste Summary:	No
Facility Involved In Recycling:	No
Revcr Has Monthly Reporting Requirement:	0
Mexican Facility:	Not reported
Type of Generator:	NON INDUS
TNRCC Region:	Not reported
Company Name:	HEIGHTS MEDICAL TOWER LTD
Contact Name:	NORMAN E ADAMS
Contact Telephone Number:	713-8649577
Mailing Address:	PO BOX 7011
Mailing Address2:	Not reported
Mailing City,St,Zip:	HOUSTON, TX 772487011
Mailing County:	UNITED STATES
Facility Country:	UNITED STATES
TNRCC Facility ID:	26028
Site Owner Tax ID:	0
Site Location Latitude:	-00.000
Site Location Longitude:	-000.000
Last Update to NOR Data:	20040423
Ind. waste permit Number:	Not reported
Mun waste permit Number:	Not reported
Non Notifier:	No

Business Records Not Found for this RegNo/Year:

Owner:

Owner Mailing Address:	PO BOX 7011
Owner Mailing Address2:	Not reported
Owner Mailing Address3:	Not reported
Owner City,St,Zip:	HOUSTON, TX 77248 7011
Owner Country:	UNITED STA
Owner Phone Number:	1-713-8649577
Owner Fax Number:	Not reported
Owner Email Address:	Not reported
Owner Business Type:	Unknown
Owner Tax Id:	32036507773
Owner Bankruptcy Code:	Not reported

Operator:

Operator Last Name:	HEIGHTS MEDICAL TOWER LTD
Operator First Name:	Not reported
Operator Name:	HEIGHTS MEDICAL TOWER LTD
Operator Mailing Address:	PO BOX 7011
Operator Mailing Address 2:	Not reported
Operator Mailing City,St,Zip:	HOUSTON, TX 77248 7011
Operator Country:	UNITED STA
Operator Phone:	1-713-8649577
Operator Fax:	Not reported
Operator Email:	Not reported
Operator Business Type:	Unknown
Operator Tax Id:	32036507773
Operator Bankruptcy Code:	Not reported

Contact:

Contact Name:	NORMAN ADAMS
Contact Title:	ENVIRONMENTAL MANAGER

HEIGHTS MEDICAL TOWER (Continued) **S103607953**

Contact Role:	PRICONT
Contact Address:	PO BOX 7011
Contact Address2:	Not reported
Conact City,St,Zip:	HOUSTON, TX 77248 7011
Contact Phone:	1-713-8649577
Contact Fax:	Not reported
Contact Email:	Not reported

Contact:

Contact Name:	Not reported
Contact Title:	Not reported
Contact Role:	OWNCON
Contact Address:	PO BOX 7011
Contact Address2:	Not reported
Conact City,St,Zip:	HOUSTON, TX 77248 7011
Contact Phone:	1-713-8649577
Contact Fax:	Not reported
Contact Email:	Not reported

Contact:

Contact Name:	Not reported
Contact Title:	Not reported
Contact Role:	OPRCON
Contact Address:	PO BOX 7011
Contact Address2:	Not reported
Conact City,St,Zip:	HOUSTON, TX 77248 7011
Contact Phone:	1-713-8649577
Contact Fax:	Not reported
Contact Email:	Not reported

Unit Records Not Found for this RegNo/Year:

One Time Shipper Records Not Found for this RegNo/Year:

Receiver Type:	Not reported
Transporter for hire:	0
Transport own waste:	0
Eq 01, if transport waste type = 1:	Not reported
Eq 02, if transport waste type = 2:	Not reported
Eq 03, if transport waste type = 3:	Not reported
Eq 04, if transport waste type = H:	Not reported

Target TCEQ unique facid for discarded(merged) facility: Not reported

Waste Records Not Found for this RegNo/Year:

---

17 **ABEL MOTORS** **LPST** **S118855840**
2002 N SHEPHERD DR **N/A**
HOUSTON, TX

LPST:

Facility ID:	Not reported
LPST Id:	119947
Facility Location:	Not reported
TCEQ Region# and City:	12
Region City:	Not reported
Reported Date:	12/31/3000
Entered Date:	06/20/2016
Priority:	4.0 - ASSESSMENT INCOMPLETE NO APPARENT RECEPTORS IMPACTED
Program:	1 - RPR
CA Status:	1 - RELEASE DETERMINATION
Priority Description:	Not reported

ABEL MOTORS (Continued) **S118855840**

Status:	**Not reported**
Coordinators Primary:	Not reported
Coordinators RPR:	Not reported
Responsible Party Name:	NEAGLE, HARLEN
Responsible Party Contact:	Not reported
Responsible Party Address:	Not reported
Responsible Party City,St,Zip:	Not reported
Responsible Party Telephone:	Not reported
Reported Date:	12/22/2015
Case Start Date:	06/20/2016

---

17 **DUGAN GEO SHELL SERVICE** **EDR Hist Auto** **1009361031**
2002 N SHEPHERD DR **N/A**
HOUSTON, TX

EDR Hist Auto

Year:	Name:	Type:
1944	HARRIS FILLING STATION	GASOLINE AND OIL SERVICE STATIONS
1948	BROADUS SHELL SERVICE STATION	GASOLINE AND OIL SERVICE STATIONS
1953	DUGAN GEO SHELL SERVICE	GASOLINE STATIONS
1962	PENNINGTON SHELL SERVICE	GASOLINE STATIONS

---

17 **HANCOCK J C** **EDR Hist Auto** **1009361303**
2019 N SHEPHERD DR **N/A**
HOUSTON, TX

EDR Hist Auto

Year:	Name:	Type:
1935	HANCOCK J C	GASOLINE AND OIL SERVICE STATIONS
1940	CRIBBS ISHAM L	GASOLINE AND OIL SERVICE STATIONS
1940	ELLIS GARAGE	AUTOMOBILE REPAIRING

---

17 **MCQUILLAN SURVEYING** **LPST** **U003113650**
2018 N SHEPHERD DR **UST** **N/A**
HOUSTON, TX 77008

LPST:

Facility ID:	0068766
LPST Id:	111825
Facility Location:	2018 N SHEPHERD
TCEQ Region# and City:	12
Region City:	HOUSTON
Reported Date:	10/27/2004
Entered Date:	10/29/1996
Priority:	4.1 - GW IMPACTED NO APPARENT THREATS OR IMPACTS TO RECEPTORS
Program:	1P - PRIVATIZATION CONTRACTOR
CA Status:	6A - FINAL CONCURRENCE ISSUED
Priority Description:	Groundwater is affected.
Status:	**FINAL CONCURRENCE ISSUED, CASE CLOSED**
Coordinators Primary:	1P/1P/1P/1
Coordinators RPR:	TH2
Responsible Party Name:	MCQUILLAN SURVEYING INC
Responsible Party Contact:	CATHLEEN MCQUILLAN

MCQUILLAN SURVEYING (Continued) **U003113650**

Responsible Party Address: 5410 MAPLE
Responsible Party City,St,Zip: BELLAIRE, TX 77401
Responsible Party Telephone: 713/665-7527
Reported Date: 12/31/3000
Case Start Date: 10/29/1996

UST:

Facility Id:	68766
Facility Type:	RETAIL
Facility Begin Date:	08/31/1987
Facility Status:	INACTIVE
Facility Exempt Status:	Yes
Records Off-Site:	No
UST Financial Assurance Required:	No
Number Of Active UST:	0
Site Location Description:	Not reported
Site Location (Nearest City/County/Zip):	HARRIS 77008
Site Location (TCEQ Region):	12
Contact Name/Title:	DANIEL MCQUILLAN,
Contact Organization Name:	MCQUILLAN SURVEYING
Contact Mailing Address1:	Not reported
Contact Mailing Address2:	Not reported
Contact Mailing City/State/Zip:	Not reported
Contact Phone Number:	7136657527
Contact Fax Number:	Not reported
Contact Email Address:	Not reported
Facility Contact Address Deliverable:	Not reported
Application Received Date On Earliest Reg Form:	08/01/1996
Signature Date On Earliest Reg Form:	07/15/1996
Signature Name/Title On Earliest Reg Form:	ROBERT W PATE,REP
Signature Role On Earliest Reg Form:	Not reported
Signature Company On Earliest Reg Form:	Not reported
Enforcement Action:	Not reported
Facility Not Inspectable:	No

Facility Billing Contacts:

Princ Id:	812694182002086
AR Number:	Not reported
Contact Name/Title:	CATHLEEN MCQUILLAN/
Contact Organization Name:	MCQUILLAN DANIEL C
Contact Mailing Address (Delivery):	5410 MAPLE ST
Contact Mailing Address (Internal Delivery):	Not reported
Contact Mailing City/State/Zip:	BELLAIRE, TX 77401 4705
Phone Number/Ext:	/
Contact Fax Number/Ext:	/
Contact EMail Address:	Not reported
Contact Address Deliverable:	Yes

Owner:

Princ Id:	812694182002086
Additional Id:	802694192002086
Facility Num/AI:	68766
Owner CN:	CN600943922
Owner Name:	MCQUILLAN DANIEL C
Owner Effective Begin Date:	08/31/1987
Owner Type:	OR
State Tax Id:	Not reported

MCQUILLAN SURVEYING (Continued) **U003113650**

Contact Role:	Not reported
Contact Name/Title:	/
Contact Organization Name:	Not reported
Contact Mailing Address (Delivery):	Not reported
Contact Mailing Address (Internal Delivery):	Not reported
Contact Mailing City/State/Zip:	Not reported
Contact Phone Number/Ext:	/
Contact Fax Number/Ext:	/
Contact Email Address:	Not reported

Operator Records Not Found for this Facility:

Self Certification Records Not Found for this Facility/Owner:

Tanks:

UST Id:	180939
Facility Num/AI:	68766
Tank Id:	1
Number Of Compartments:	1
Tank Installation Date:	08/31/1987
Tank Registration Date:	08/01/1996
Tank Capacity (In Gallons):	5000
Tank Status (Current):	PERM FILLED IN PLACE
Tank Status Date:	06/29/1996
Empty:	N
Tank Regulatory Status:	EXEMPT NON-USE SINCE 1974
Tank Int Prot (Internal Tank Lining Date):	Not reported
Tank Design (Single Wall):	N
Tank Design (Double Wall):	N
Piping Design (Single Wall):	N
Piping Design (Double Wall):	N
Tank Ext Cont(Fac-Built Nonmetallic Jacket):	N
Tank Ext Cont(Syn Tank-Pit/Piping-Trench Liner):	N
Tank Ext Cont(Tank Vault/Rigid Trench Liner):	N
Piping Ext Cont(Fac-Built Nonmetallic Jacket):	N
Piping Ext Cont(Syn Tank-Pit/Piping-Trench Liner):	N
Piping Ext Cont(Tank Vault/Rigid Trench Liner):	N
Type Of Piping(P=Pressurized,S=Suction,G=Gravity):	Not reported
Tank Material (Steel):	N
Tank Material(Frp(Fiberglass-Reinforced Plastic):	N
Tank Mat(Composite (Steel W/Ext Frp Cladding)):	N
Tank Mat(Concrete):	N
Tank Mat(Jacketed (Steel W/Ext Nonmetallic Jck)):	N
Tank Mat(Coated(Steel W/ExtPolyurethane Cladding)):	N
Piping Material (Steel):	N
Piping Mat(Frp(Fiberglass Reinforced Plastic):	N
Piping Mat(Concrete):	N
Piping Mat(Jacketed(Steel W/Ext Nonmetallic Jacket)):	N
Piping Mat(Nonmetallic Flex Piping):	N
PipingConnect/Valves(Shear/Impact Valves(Under Disp)):	N
Piping Connect/Valves(Steel Swing-Joints(End Of Piping)):	N
Piping Connect/Valves (Flex Connectors(Ends Of Piping)):	N
Tank Corr Prot Meth(TCPM)(Cathodic-Field Installation):	N
TCPM (ExtDielectricCoat/Laminate/Tape/Wrap):	N
TCPM(Cathodic Prot-FacInstallation):	N
TCPM(Composite Tank(Steel W/Frp Ext Laminate):	N
TCPMeth(Coated Tank(Steel W/ExtPolyurethaneLaminate):	N
TCPM(FRP Tank Or Piping(Noncorrodible)):	N

MCQUILLAN SURVEYING (Continued) **U003113650**

TCPM(Ext Nonmetallic Jacket):	N
TCPMeth(Unnecessary Per Corrosion Prot Spec):	N
Piping Corr Prot Meth:	N
Piping Corr Prot Method(PCPM) (Cathodic Factory Install):	N
PCPM(Cathodic Prot-Field Install):	N
PCPMethod (FRP Tank Or Piping(Noncorrodible):	N
PCPM(Nonmetallic FlexPiping (Noncorrodible)):	N
PCPMeth(Isolated Open Area/2nd Containment):	N
PCPM (Dual Protected):	N
PCPM(Unnec Per Corrosion Prot Specialist):	N
Tank Corr Prot Compliance Flag:	N
Piping Corr Prot Compliance Flag:	N
Tank Corrosion Prot Variance (:	N
Piping Corrosion Prot Variance:	N
Temp Out Of Service Compliance:	N
Technical Compliance Flag:	N
Tank Tested Flag:	N
Installation Signature Date:	Not reported

Compartment Records:

Tank Id:	1
UST Comprt Id:	168851
UST Id:	180939
Facility Num/Ai:	68766
Compartment Id:	A
Capacity (In Gallons):	Not reported
Substance Stored1:	UNKNOWN
Substance Stored2:	Not reported
Substance Stored3:	Not reported
CompartmentReleaseDetectionMethod(Vapor):	N
CRDM(GW Monitoring):	N
CRDM(Monitoring Of Secondary Cont Barrier):	N
CRDM(Auto Tank Gauge Test/Inv Control):	N
CRDM(Interstitial Monitoring SecWall/Jacket):	N
CRDM(Wkly Manual Gauging(Tanks<=1000 G):	N
CRDM(Mthly Tank Gauging(Emer Gen Tanks):	N
CRDM(Sir (Stat Inv Reconciliation)/Inv Control):	N
PipingReleaseDetectionMethod(PRDM)(Vapor):	N
PRDM(Groundwater Monitoring):	N
PRDM(Monitoring Sec Containment Barrier):	N
PRDM(InterstitialMonitoring w/in SecWall/Jacket):	N
PRDM(Mthly Piping Tightness Test)@.2Gph:	N
PRDM(AnnualPipingTightTest/ElecMon@.1Gph:	N
PRDM(TriennialTightTest(Suction/GravityPiping):	N
PRDM AutoLineLeakDet(3.0 Gph PressPiping):	N
PRDM(Sir(StatInv Recon)/Inv Control)):	N
PRDM(Exempt System Suction:	N
Spill Overfill Prevention Equip(SOPE):	N
SOPE(Spill Cont/Bucket/Sump):	N
SOPE(DelShut-Off Valve)):	N
SOPE(FlowRestrictorValue:	N
SOPE(Alarm (Set@<=90%) W/3a Or 3b:	N
SOPE(N/A Deliveries To Tank<=25G):	N
Compartment Release Det Compliance Flag:	N
Piping Release Detection Compliance Flag):	N
Spill/OverfillPreventionCompliance Flag:	N
Compartment Release Detection Variance:	N
Piping Release Detection Variance:	N

MCQUILLAN SURVEYING (Continued) **U003113650**

Spill And Overfill Prevention Variance:	N
Stage I Vapor Recovery:	Not reported
Stage 1 Installation Date:	Not reported

Self Certification Records Not Found for this Facility:

UST Id:	180940
Facility Num/AI:	68766
Tank Id:	2
Number Of Compartments:	1
Tank Installation Date:	08/31/1987
Tank Registration Date:	08/01/1996
Tank Capacity (In Gallons):	5000
Tank Status (Current):	PERM FILLED IN PLACE
Tank Status Date:	06/29/1996
Empty:	N
Tank Regulatory Status:	EXEMPT NON-USE SINCE 1974
Tank Int Prot (Internal Tank Lining Date):	Not reported
Tank Design (Single Wall):	N
Tank Design (Double Wall):	N
Piping Design (Single Wall):	N
Piping Design (Double Wall):	N
Tank Ext Cont(Fac-Built Nonmetallic Jacket):	N
Tank Ext Cont(Syn Tank-Pit/Piping-Trench Liner):	N
Tank Ext Cont(Tank Vault/Rigid Trench Liner):	N
Piping Ext Cont(Fac-Built Nonmetallic Jacket):	N
Piping Ext Cont(Syn Tank-Pit/Piping-Trench Liner):	N
Piping Ext Cont(Tank Vault/Rigid Trench Liner):	N
Type Of Piping(P=Pressurized,S=Suction,G=Gravity):	Not reported
Tank Material (Steel):	N
Tank Material(Frp(Fiberglass-Reinforced Plastic):	N
Tank Mat(Composite (Steel W/Ext Frp Cladding)):	N
Tank Mat(Concrete):	N
Tank Mat(Jacketed (Steel W/Ext Nonmetallic Jck)):	N
Tank Mat(Coated(Steel W/ExtPolyurethane Cladding)):	N
Piping Material (Steel):	N
Piping Mat(Frp(Fiberglass Reinforced Plastic):	N
Piping Mat(Concrete):	N
Piping Mat(Jacketed(Steel W/Ext Nonmetallic Jacket)):	N
Piping Mat(Nonmetallic Flex Piping):	N
PipingConnect/Valves(Shear/Impact Valves(Under Disp)):	N
Piping Connect/Valves(Steel Swing-Joints(End Of Piping)):	N
Piping Connect/Valves (Flex Connectors(Ends Of Piping)):	N
Tank Corr Prot Meth(TCPM)(Cathodic-Field Installation):	N
TCPM (ExtDielectricCoat/Laminate/Tape/Wrap):	N
TCPM(Cathodic Prot-FacInstallation):	N
TCPM(Composite Tank(Steel W/Frp Ext Laminate):	N
TCPMeth(Coated Tank(Steel W/ExtPolyurethaneLaminate):	N
TCPM(FRP Tank Or Piping(Noncorrodible)):	N
TCPM(Ext Nonmetallic Jacket):	N
TCPMeth(Unnecessary Per Corrosion Prot Spec):	N
Piping Corr Prot Meth:	N
Piping Corr Prot Method(PCPM) (Cathodic Factory Install):	N
PCPM(Cathodic Prot-Field Install):	N
PCPMethod (FRP Tank Or Piping(Noncorrodible):	N
PCPM(Nonmetallic FlexPiping (Noncorrodible)):	N
PCPMeth(Isolated Open Area/2nd Containment):	N

MCQUILLAN SURVEYING (Continued) **U003113650**

PCPM (Dual Protected):	N
PCPM(Unnec Per Corrosion Prot Specialist):	N
Tank Corr Prot Compliance Flag:	N
Piping Corr Prot Compliance Flag:	N
Tank Corrosion Prot Variance (:	N
Piping Corrosion Prot Variance:	N
Temp Out Of Service Compliance:	N
Technical Compliance Flag:	N
Tank Tested Flag:	N
Installation Signature Date:	Not reported

Compartment Records:

Tank Id:	2
UST Comprt Id:	168852
UST Id:	180940
Facility Num/Ai:	68766
Compartment Id:	A
Capacity (In Gallons):	Not reported
Substance Stored1:	UNKNOWN
Substance Stored2:	Not reported
Substance Stored3:	Not reported
CompartmentReleaseDetectionMethod(Vapor):	N
CRDM(GW Monitoring):	N
CRDM(Monitoring Of Secondary Cont Barrier):	N
CRDM(Auto Tank Gauge Test/Inv Control):	N
CRDM(Interstitial Monitoring SecWall/Jacket):	N
CRDM(Wkly Manual Gauging(Tanks<=1000 G):	N
CRDM(Mthly Tank Gauging(Emer Gen Tanks):	N
CRDM(Sir (Stat Inv Reconciliation)/Inv Control):	N
PipingReleaseDetectionMethod(PRDM)(Vapor):	N
PRDM(Groundwater Monitoring):	N
PRDM(Monitoring Sec Containment Barrier):	N
PRDM(InterstitialMonitoring w/in SecWall/Jacket):	N
PRDM(Mthly Piping Tightness Test)@.2Gph:	N
PRDM(AnnualPipingTightTest/ElecMon@.1Gph:	N
PRDM(TriennialTightTest(Suction/GravityPiping):	N
PRDM AutoLineLeakDet(3.0 Gph PressPiping):	N
PRDM(Sir(StatInv Recon)/Inv Control)):	N
PRDM(Exempt System Suction:	N
Spill Overfill Prevention Equip(SOPE):	N
SOPE(Spill Cont/Bucket/Sump):	N
SOPE(DelShut-Off Valve)):	N
SOPE(FlowRestrictorValue:	N
SOPE(Alarm (Set@<=90%) W/3a Or 3b:	N
SOPE(N/A Deliveries To Tank<=25G):	N
Compartment Release Det Compliance Flag:	N
Piping Release Detection Compliance Flag):	N
Spill/OverfillPreventionCompliance Flag:	N
Compartment Release Detection Variance:	N
Piping Release Detection Variance:	N
Spill And Overfill Prevention Variance:	N
Stage I Vapor Recovery:	Not reported
Stage 1 Installation Date:	Not reported

Self Certification Records Not Found for this Facility:

UST Id:	180941

MCQUILLAN SURVEYING (Continued) **U003113650**

Facility Num/AI:	68766
Tank Id:	3
Number Of Compartments:	1
Tank Installation Date:	08/31/1987
Tank Registration Date:	08/01/1996
Tank Capacity (In Gallons):	4000
Tank Status (Current):	PERM FILLED IN PLACE
Tank Status Date:	06/29/1996
Empty:	N
Tank Regulatory Status:	EXEMPT NON-USE SINCE 1974
Tank Int Prot (Internal Tank Lining Date):	Not reported
Tank Design (Single Wall):	N
Tank Design (Double Wall):	N
Piping Design (Single Wall):	N
Piping Design (Double Wall):	N
Tank Ext Cont(Fac-Built Nonmetallic Jacket):	N
Tank Ext Cont(Syn Tank-Pit/Piping-Trench Liner):	N
Tank Ext Cont(Tank Vault/Rigid Trench Liner):	N
Piping Ext Cont(Fac-Built Nonmetallic Jacket):	N
Piping Ext Cont(Syn Tank-Pit/Piping-Trench Liner):	N
Piping Ext Cont(Tank Vault/Rigid Trench Liner):	N
Type Of Piping(P=Pressurized,S=Suction,G=Gravity):	Not reported
Tank Material (Steel):	N
Tank Material(Frp(Fiberglass-Reinforced Plastic):	N
Tank Mat(Composite (Steel W/Ext Frp Cladding)):	N
Tank Mat(Concrete):	N
Tank Mat(Jacketed (Steel W/Ext Nonmetallic Jck)):	N
Tank Mat(Coated(Steel W/ExtPolyurethane Cladding)):	N
Piping Material (Steel):	N
Piping Mat(Frp(Fiberglass Reinforced Plastic):	N
Piping Mat(Concrete):	N
Piping Mat(Jacketed(Steel W/Ext Nonmetallic Jacket)):	N
Piping Mat(Nonmetallic Flex Piping):	N
PipingConnect/Valves(Shear/Impact Valves(Under Disp)):	N
Piping Connect/Valves(Steel Swing-Joints(End Of Piping)):	N
Piping Connect/Valves (Flex Connectors(Ends Of Piping)):	N
Tank Corr Prot Meth(TCPM)(Cathodic-Field Installation):	N
TCPM (ExtDielectricCoat/Laminate/Tape/Wrap):	N
TCPM(Cathodic Prot-FacInstallation):	N
TCPM(Composite Tank(Steel W/Frp Ext Laminate):	N
TCPMeth(Coated Tank(Steel W/ExtPolyurethaneLaminate):	N
TCPM(FRP Tank Or Piping(Noncorrodible)):	N
TCPM(Ext Nonmetallic Jacket):	N
TCPMeth(Unnecessary Per Corrosion Prot Spec):	N
Piping Corr Prot Meth:	N
Piping Corr Prot Method(PCPM) (Cathodic Factory Install):	N
PCPM(Cathodic Prot-Field Install):	N
PCPMethod (FRP Tank Or Piping(Noncorrodible):	N
PCPM(Nonmetallic FlexPiping (Noncorrodible)):	N
PCPMeth(Isolated Open Area/2nd Containment):	N
PCPM (Dual Protected):	N
PCPM(Unnec Per Corrosion Prot Specialist):	N
Tank Corr Prot Compliance Flag:	N
Piping Corr Prot Compliance Flag:	N
Tank Corrosion Prot Variance (:	N
Piping Corrosion Prot Variance:	N
Temp Out Of Service Compliance:	N

MCQUILLAN SURVEYING (Continued) **U003113650**

Technical Compliance Flag:	N
Tank Tested Flag:	N
Installation Signature Date:	Not reported

Compartment Records:

Tank Id:	3
UST Comprt Id:	168853
UST Id:	180941
Facility Num/Ai:	68766
Compartment Id:	A
Capacity (In Gallons):	Not reported
Substance Stored1:	UNKNOWN
Substance Stored2:	Not reported
Substance Stored3:	Not reported
CompartmentReleaseDetectionMethod(Vapor):	N
CRDM(GW Monitoring):	N
CRDM(Monitoring Of Secondary Cont Barrier):	N
CRDM(Auto Tank Gauge Test/Inv Control):	N
CRDM(Interstitial Monitoring SecWall/Jacket):	N
CRDM(Wkly Manual Gauging(Tanks<=1000 G):	N
CRDM(Mthly Tank Gauging(Emer Gen Tanks):	N
CRDM(Sir (Stat Inv Reconciliation)/Inv Control):	N
PipingReleaseDetectionMethod(PRDM)(Vapor):	N
PRDM(Groundwater Monitoring):	N
PRDM(Monitoring Sec Containment Barrier):	N
PRDM(InterstitialMonitoring w/in SecWall/Jacket):	N
PRDM(Mthly Piping Tightness Test)@.2Gph:	N
PRDM(AnnualPipingTightTest/ElecMon@.1Gph:	N
PRDM(TriennialTightTest(Suction/GravityPiping):	N
PRDM AutoLineLeakDet(3.0 Gph PressPiping):	N
PRDM(Sir(StatInv Recon)/Inv Control)):	N
PRDM(Exempt System Suction:	N
Spill Overfill Prevention Equip(SOPE):	N
SOPE(Spill Cont/Bucket/Sump):	N
SOPE(DelShut-Off Valve)):	N
SOPE(FlowRestrictorValue:	N
SOPE(Alarm (Set@<=90%) W/3a Or 3b:	N
SOPE(N/A Deliveries To Tank<=25G):	N
Compartment Release Det Compliance Flag:	N
Piping Release Detection Compliance Flag):	N
Spill/OverfillPreventionCompliance Flag:	N
Compartment Release Detection Variance:	N
Piping Release Detection Variance:	N
Spill And Overfill Prevention Variance:	N
Stage I Vapor Recovery:	Not reported
Stage 1 Installation Date:	Not reported

Self Certification Records Not Found for this Facility:

UST Id:	180942
Facility Num/AI:	68766
Tank Id:	4
Number Of Compartments:	1
Tank Installation Date:	08/31/1987
Tank Registration Date:	08/01/1996
Tank Capacity (In Gallons):	560
Tank Status (Current):	PERM FILLED IN PLACE

MCQUILLAN SURVEYING (Continued) **U003113650**

Tank Status Date:	06/29/1996
Empty:	N
Tank Regulatory Status:	EXEMPT NON-USE SINCE 1974
Tank Int Prot (Internal Tank Lining Date):	Not reported
Tank Design (Single Wall):	N
Tank Design (Double Wall):	N
Piping Design (Single Wall):	N
Piping Design (Double Wall):	N
Tank Ext Cont(Fac-Built Nonmetallic Jacket):	N
Tank Ext Cont(Syn Tank-Pit/Piping-Trench Liner):	N
Tank Ext Cont(Tank Vault/Rigid Trench Liner):	N
Piping Ext Cont(Fac-Built Nonmetallic Jacket):	N
Piping Ext Cont(Syn Tank-Pit/Piping-Trench Liner):	N
Piping Ext Cont(Tank Vault/Rigid Trench Liner):	N
Type Of Piping(P=Pressurized,S=Suction,G=Gravity):	Not reported
Tank Material (Steel):	N
Tank Material(Frp(Fiberglass-Reinforced Plastic):	N
Tank Mat(Composite (Steel W/Ext Frp Cladding)):	N
Tank Mat(Concrete):	N
Tank Mat(Jacketed (Steel W/Ext Nonmetallic Jck)):	N
Tank Mat(Coated(Steel W/ExtPolyurethane Cladding)):	N
Piping Material (Steel):	N
Piping Mat(Frp(Fiberglass Reinforced Plastic):	N
Piping Mat(Concrete):	N
Piping Mat(Jacketed(Steel W/Ext Nonmetallic Jacket)):	N
Piping Mat(Nonmetallic Flex Piping):	N
PipingConnect/Valves(Shear/Impact Valves(Under Disp)):	N
Piping Connect/Valves(Steel Swing-Joints(End Of Piping)):	N
Piping Connect/Valves (Flex Connectors(Ends Of Piping)):	N
Tank Corr Prot Meth(TCPM)(Cathodic-Field Installation):	N
TCPM (ExtDielectricCoat/Laminate/Tape/Wrap):	N
TCPM(Cathodic Prot-FacInstallation):	N
TCPM(Composite Tank(Steel W/Frp Ext Laminate):	N
TCPMeth(Coated Tank(Steel W/ExtPolyurethaneLaminate):	N
TCPM(FRP Tank Or Piping(Noncorrodible)):	N
TCPM(Ext Nonmetallic Jacket):	N
TCPMeth(Unnecessary Per Corrosion Prot Spec):	N
Piping Corr Prot Meth:	N
Piping Corr Prot Method(PCPM) (Cathodic Factory Install):	N
PCPM(Cathodic Prot-Field Install):	N
PCPMethod (FRP Tank Or Piping(Noncorrodible):	N
PCPM(Nonmetallic FlexPiping (Noncorrodible)):	N
PCPMeth(Isolated Open Area/2nd Containment):	N
PCPM (Dual Protected):	N
PCPM(Unnec Per Corrosion Prot Specialist):	N
Tank Corr Prot Compliance Flag:	N
Piping Corr Prot Compliance Flag:	N
Tank Corrosion Prot Variance (:	N
Piping Corrosion Prot Variance:	N
Temp Out Of Service Compliance:	N
Technical Compliance Flag:	N
Tank Tested Flag:	N
Installation Signature Date:	Not reported

Compartment Records:

Tank Id:	4
UST Comprt Id:	168854
UST Id:	180942

MCQUILLAN SURVEYING (Continued) **U003113650**

Facility Num/Ai:	68766
Compartment Id:	A
Capacity (In Gallons):	Not reported
Substance Stored1:	UNKNOWN
Substance Stored2:	Not reported
Substance Stored3:	Not reported
CompartmentReleaseDetectionMethod(Vapor):	N
CRDM(GW Monitoring):	N
CRDM(Monitoring Of Secondary Cont Barrier):	N
CRDM(Auto Tank Gauge Test/Inv Control):	N
CRDM(Interstitial Monitoring SecWall/Jacket):	N
CRDM(Wkly Manual Gauging(Tanks<=1000 G):	N
CRDM(Mthly Tank Gauging(Emer Gen Tanks):	N
CRDM(Sir (Stat Inv Reconciliation)/Inv Control):	N
PipingReleaseDetectionMethod(PRDM)(Vapor):	N
PRDM(Groundwater Monitoring):	N
PRDM(Monitoring Sec Containment Barrier):	N
PRDM(InterstitialMonitoring w/in SecWall/Jacket):	N
PRDM(Mthly Piping Tightness Test)@.2Gph:	N
PRDM(AnnualPipingTightTest/ElecMon@.1Gph:	N
PRDM(TriennialTightTest(Suction/GravityPiping):	N
PRDM AutoLineLeakDet(3.0 Gph PressPiping):	N
PRDM(Sir(StatInv Recon)/Inv Control)):	N
PRDM(Exempt System Suction:	N
Spill Overfill Prevention Equip(SOPE):	N
SOPE(Spill Cont/Bucket/Sump):	N
SOPE(DelShut-Off Valve)):	N
SOPE(FlowRestrictorValue:	N
SOPE(Alarm (Set@<=90%) W/3a Or 3b:	N
SOPE(N/A Deliveries To Tank<=25G):	N
Compartment Release Det Compliance Flag:	N
Piping Release Detection Compliance Flag):	N
Spill/OverfillPreventionCompliance Flag:	N
Compartment Release Detection Variance:	N
Piping Release Detection Variance:	N
Spill And Overfill Prevention Variance:	N
Stage I Vapor Recovery:	Not reported
Stage 1 Installation Date:	Not reported

Self Certification Records Not Found for this Facility:

Tank Records Not Found for this Facility:

---

17 **FOSTER JOSEPH T** **EDR Hist Auto** **1009361293**
2018 N SHEPHERD **N/A**
HOUSTON, TX 77008

EDR Hist Auto

Year:	Name:	Type:
1962	NEUMANN S SERVICE STATION	GASOLINE STATIONS
1968	FOSTER S ENCO SERVICE STATION	GASOLINE STATIONS
1969	FOSTER JOSEPH T	Gasoline Service Stations
1970	FOSTER JOSEPH T	Gasoline Service Stations
1971	FOSTER S ENCO SERVICE STATION	GASOLINE STATIONS
1971	FOSTER JOSEPH T	Gasoline Service Stations
1972	FOSTER JOSEPH T	Gasoline Service Stations

17 **FRANK DALE F CARPET SERVICE** **EDR Hist Cleaner** **1009348372**
710 W 21ST AVE **N/A**
HOUSTON, TX

EDR Hist Cleaner

Year:	Name:	Type:
1962	FRANK DALE F CARPET SERVICE	CARPET AND RUG CLEANERS

---

17 **DHP SALES** **UST** **U001250842**
2101 N SHEPHERD DR **N/A**
HOUSTON, TX 77008

UST:

Facility Id:	15564
Facility Type:	UNKNOWN
Facility Begin Date:	08/18/1986
Facility Status:	INACTIVE
Facility Exempt Status:	No
Records Off-Site:	No
UST Financial Assurance Required:	No
Number Of Active UST:	0
Site Location Description:	Not reported
Site Location (Nearest City/County/Zip):	HARRIS 77008
Site Location (TCEQ Region):	12
Contact Name/Title:	,
Contact Organization Name:	DHP SALES
Contact Mailing Address1:	Not reported
Contact Mailing Address2:	Not reported
Contact Mailing City/State/Zip:	Not reported
Contact Phone Number:	7138616854
Contact Fax Number:	Not reported
Contact Email Address:	Not reported
Facility Contact Address Deliverable:	Not reported
Application Received Date On Earliest Reg Form:	05/08/1986
Signature Date On Earliest Reg Form:	04/15/1986
Signature Name/Title On Earliest Reg Form:	JOHN T TIMMS,VICE PRESIDENT
Signature Role On Earliest Reg Form:	Not reported
Signature Company On Earliest Reg Form:	Not reported
Enforcement Action:	Not reported
Facility Not Inspectable:	No

Facility Billing Contacts:

Princ Id:	431029752002150
AR Number:	Not reported
Contact Name/Title:	/
Contact Organization Name:	DHP SALES INC
Contact Mailing Address (Delivery):	2101 N SHEPHERD DR
Contact Mailing Address (Internal Delivery):	Not reported
Contact Mailing City/State/Zip:	HOUSTON, TX 77008 3647
Phone Number/Ext:	/
Contact Fax Number/Ext:	/
Contact EMail Address:	Not reported
Contact Address Deliverable:	Yes

Owner:

Princ Id:	431029752002150
Additional Id:	440029752002150
Facility Num/AI:	15564
Owner CN:	CN601242431

DHP SALES (Continued) **U001250842**

Owner Name:	DHP SALES INC
Owner Effective Begin Date:	08/18/1986
Owner Type:	CO
State Tax Id:	17420691408
Contact Role:	Not reported
Contact Name/Title:	/
Contact Organization Name:	Not reported
Contact Mailing Address (Delivery):	Not reported
Contact Mailing Address (Internal Delivery):	Not reported
Contact Mailing City/State/Zip:	Not reported
Contact Phone Number/Ext:	/
Contact Fax Number/Ext:	/
Contact Email Address:	Not reported

Operator Records Not Found for this Facility:

Self Certification Records Not Found for this Facility/Owner:

Tanks:

UST Id:	39874
Facility Num/AI:	15564
Tank Id:	1
Number Of Compartments:	1
Tank Installation Date:	01/01/1946
Tank Registration Date:	05/08/1986
Tank Capacity (In Gallons):	1000
Tank Status (Current):	PERM FILLED IN PLACE
Tank Status Date:	06/30/1961
Empty:	N
Tank Regulatory Status:	FULLY REGULATED
Tank Int Prot (Internal Tank Lining Date):	Not reported
Tank Design (Single Wall):	N
Tank Design (Double Wall):	N
Piping Design (Single Wall):	N
Piping Design (Double Wall):	N
Tank Ext Cont(Fac-Built Nonmetallic Jacket):	N
Tank Ext Cont(Syn Tank-Pit/Piping-Trench Liner):	N
Tank Ext Cont(Tank Vault/Rigid Trench Liner):	N
Piping Ext Cont(Fac-Built Nonmetallic Jacket):	N
Piping Ext Cont(Syn Tank-Pit/Piping-Trench Liner):	N
Piping Ext Cont(Tank Vault/Rigid Trench Liner):	N
Type Of Piping(P=Pressurized,S=Suction,G=Gravity):	Not reported
Tank Material (Steel):	N
Tank Material(Frp(Fiberglass-Reinforced Plastic):	N
Tank Mat(Composite (Steel W/Ext Frp Cladding)):	N
Tank Mat(Concrete):	N
Tank Mat(Jacketed (Steel W/Ext Nonmetallic Jck)):	N
Tank Mat(Coated(Steel W/ExtPolyurethane Cladding)):	N
Piping Material (Steel):	N
Piping Mat(Frp(Fiberglass Reinforced Plastic):	N
Piping Mat(Concrete):	N
Piping Mat(Jacketed(Steel W/Ext Nonmetallic Jacket)):	N
Piping Mat(Nonmetallic Flex Piping):	N
PipingConnect/Valves(Shear/Impact Valves(Under Disp)):	N
Piping Connect/Valves(Steel Swing-Joints(End Of Piping)):	N
Piping Connect/Valves (Flex Connectors(Ends Of Piping)):	N
Tank Corr Prot Meth(TCPM)(Cathodic-Field Installation):	N
TCPM (ExtDielectricCoat/Laminate/Tape/Wrap):	N

DHP SALES (Continued) **U001250842**

TCPM(Cathodic Prot-FacInstallation):	N
TCPM(Composite Tank(Steel W/Frp Ext Laminate):	N
TCPMeth(Coated Tank(Steel W/ExtPolyurethaneLaminate):	N
TCPM(FRP Tank Or Piping(Noncorrodible)):	N
TCPM(Ext Nonmetallic Jacket):	N
TCPMeth(Unnecessary Per Corrosion Prot Spec):	N
Piping Corr Prot Meth:	N
Piping Corr Prot Method(PCPM) (Cathodic Factory Install):	N
PCPM(Cathodic Prot-Field Install):	N
PCPMethod (FRP Tank Or Piping(Noncorrodible):	N
PCPM(Nonmetallic FlexPiping (Noncorrodible)):	N
PCPMeth(Isolated Open Area/2nd Containment):	N
PCPM (Dual Protected):	N
PCPM(Unnec Per Corrosion Prot Specialist):	N
Tank Corr Prot Compliance Flag:	N
Piping Corr Prot Compliance Flag:	N
Tank Corrosion Prot Variance (:	N
Piping Corrosion Prot Variance:	N
Temp Out Of Service Compliance:	N
Technical Compliance Flag:	N
Tank Tested Flag:	N
Installation Signature Date:	10/29/1990

Compartment Records:

Tank Id:	1
UST Comprt Id:	52822
UST Id:	39874
Facility Num/Ai:	15564
Compartment Id:	A
Capacity (In Gallons):	Not reported
Substance Stored1:	EMPTY
Substance Stored2:	Not reported
Substance Stored3:	Not reported
CompartmentReleaseDetectionMethod(Vapor):	N
CRDM(GW Monitoring):	N
CRDM(Monitoring Of Secondary Cont Barrier):	N
CRDM(Auto Tank Gauge Test/Inv Control):	N
CRDM(Interstitial Monitoring SecWall/Jacket):	N
CRDM(Wkly Manual Gauging(Tanks<=1000 G):	N
CRDM(Mthly Tank Gauging(Emer Gen Tanks):	N
CRDM(Sir (Stat Inv Reconciliation)/Inv Control):	N
PipingReleaseDetectionMethod(PRDM)(Vapor):	N
PRDM(Groundwater Monitoring):	N
PRDM(Monitoring Sec Containment Barrier):	N
PRDM(InterstitialMonitoring w/in SecWall/Jacket):	N
PRDM(Mthly Piping Tightness Test)@.2Gph:	N
PRDM(AnnualPipingTightTest/ElecMon@.1Gph:	N
PRDM(TriennialTightTest(Suction/GravityPiping):	N
PRDM AutoLineLeakDet(3.0 Gph PressPiping):	N
PRDM(Sir(StatInv Recon)/Inv Control)):	N
PRDM(Exempt System Suction:	N
Spill Overfill Prevention Equip(SOPE):	N
SOPE(Spill Cont/Bucket/Sump):	N
SOPE(DelShut-Off Valve)):	N
SOPE(FlowRestrictorValue:	N
SOPE(Alarm (Set@<=90%) W/3a Or 3b:	N
SOPE(N/A Deliveries To Tank<=25G):	N
Compartment Release Det Compliance Flag:	N

DHP SALES (Continued) **U001250842**

Piping Release Detection Compliance Flag):	N
Spill/OverfillPreventionCompliance Flag:	N
Compartment Release Detection Variance:	N
Piping Release Detection Variance:	N
Spill And Overfill Prevention Variance:	N
Stage I Vapor Recovery:	Not reported
Stage 1 Installation Date:	Not reported

Self Certification Records Not Found for this Facility:

UST Id:	39875
Facility Num/AI:	15564
Tank Id:	2
Number Of Compartments:	1
Tank Installation Date:	01/01/1946
Tank Registration Date:	05/08/1986
Tank Capacity (In Gallons):	1000
Tank Status (Current):	PERM FILLED IN PLACE
Tank Status Date:	06/30/1961
Empty:	N
Tank Regulatory Status:	FULLY REGULATED
Tank Int Prot (Internal Tank Lining Date):	Not reported
Tank Design (Single Wall):	N
Tank Design (Double Wall):	N
Piping Design (Single Wall):	N
Piping Design (Double Wall):	N
Tank Ext Cont(Fac-Built Nonmetallic Jacket):	N
Tank Ext Cont(Syn Tank-Pit/Piping-Trench Liner):	N
Tank Ext Cont(Tank Vault/Rigid Trench Liner):	N
Piping Ext Cont(Fac-Built Nonmetallic Jacket):	N
Piping Ext Cont(Syn Tank-Pit/Piping-Trench Liner):	N
Piping Ext Cont(Tank Vault/Rigid Trench Liner):	N
Type Of Piping(P=Pressurized,S=Suction,G=Gravity):	Not reported
Tank Material (Steel):	N
Tank Material(Frp(Fiberglass-Reinforced Plastic):	N
Tank Mat(Composite (Steel W/Ext Frp Cladding)):	N
Tank Mat(Concrete):	N
Tank Mat(Jacketed (Steel W/Ext Nonmetallic Jck)):	N
Tank Mat(Coated(Steel W/ExtPolyurethane Cladding)):	N
Piping Material (Steel):	N
Piping Mat(Frp(Fiberglass Reinforced Plastic):	N
Piping Mat(Concrete):	N
Piping Mat(Jacketed(Steel W/Ext Nonmetallic Jacket)):	N
Piping Mat(Nonmetallic Flex Piping):	N
PipingConnect/Valves(Shear/Impact Valves(Under Disp)):	N
Piping Connect/Valves(Steel Swing-Joints(End Of Piping)):	N
Piping Connect/Valves (Flex Connectors(Ends Of Piping)):	N
Tank Corr Prot Meth(TCPM)(Cathodic-Field Installation):	N
TCPM (ExtDielectricCoat/Laminate/Tape/Wrap):	N
TCPM(Cathodic Prot-FacInstallation):	N
TCPM(Composite Tank(Steel W/Frp Ext Laminate):	N
TCPMeth(Coated Tank(Steel W/ExtPolyurethaneLaminate):	N
TCPM(FRP Tank Or Piping(Noncorrodible)):	N
TCPM(Ext Nonmetallic Jacket):	N
TCPMeth(Unnecessary Per Corrosion Prot Spec):	N
Piping Corr Prot Meth:	N
Piping Corr Prot Method(PCPM) (Cathodic Factory Install):	N

DHP SALES (Continued) **U001250842**

PCPM(Cathodic Prot-Field Install):	N
PCPMethod (FRP Tank Or Piping(Noncorrodible):	N
PCPM(Nonmetallic FlexPiping (Noncorrodible)):	N
PCPMeth(Isolated Open Area/2nd Containment):	N
PCPM (Dual Protected):	N
PCPM(Unnec Per Corrosion Prot Specialist):	N
Tank Corr Prot Compliance Flag:	N
Piping Corr Prot Compliance Flag:	N
Tank Corrosion Prot Variance (:	N
Piping Corrosion Prot Variance:	N
Temp Out Of Service Compliance:	N
Technical Compliance Flag:	N
Tank Tested Flag:	N
Installation Signature Date:	10/29/1990

Compartment Records:

Tank Id:	2
UST Comprt Id:	52823
UST Id:	39875
Facility Num/Ai:	15564
Compartment Id:	A
Capacity (In Gallons):	Not reported
Substance Stored1:	EMPTY
Substance Stored2:	Not reported
Substance Stored3:	Not reported
CompartmentReleaseDetectionMethod(Vapor):	N
CRDM(GW Monitoring):	N
CRDM(Monitoring Of Secondary Cont Barrier):	N
CRDM(Auto Tank Gauge Test/Inv Control):	N
CRDM(Interstitial Monitoring SecWall/Jacket):	N
CRDM(Wkly Manual Gauging(Tanks<=1000 G):	N
CRDM(Mthly Tank Gauging(Emer Gen Tanks):	N
CRDM(Sir (Stat Inv Reconciliation)/Inv Control):	N
PipingReleaseDetectionMethod(PRDM)(Vapor):	N
PRDM(Groundwater Monitoring):	N
PRDM(Monitoring Sec Containment Barrier):	N
PRDM(InterstitialMonitoring w/in SecWall/Jacket):	N
PRDM(Mthly Piping Tightness Test)@.2Gph:	N
PRDM(AnnualPipingTightTest/ElecMon@.1Gph:	N
PRDM(TriennialTightTest(Suction/GravityPiping):	N
PRDM AutoLineLeakDet(3.0 Gph PressPiping):	N
PRDM(Sir(StatInv Recon)/Inv Control)):	N
PRDM(Exempt System Suction:	N
Spill Overfill Prevention Equip(SOPE):	N
SOPE(Spill Cont/Bucket/Sump):	N
SOPE(DelShut-Off Valve)):	N
SOPE(FlowRestrictorValue:	N
SOPE(Alarm (Set@<=90%) W/3a Or 3b:	N
SOPE(N/A Deliveries To Tank<=25G):	N
Compartment Release Det Compliance Flag:	N
Piping Release Detection Compliance Flag):	N
Spill/OverfillPreventionCompliance Flag:	N
Compartment Release Detection Variance:	N
Piping Release Detection Variance:	N
Spill And Overfill Prevention Variance:	N
Stage I Vapor Recovery:	Not reported
Stage 1 Installation Date:	Not reported

DHP SALES (Continued) **U001250842**

Self Certification Records Not Found for this Facility:

Tank Records Not Found for this Facility:

---

17 **DANCO AUTOMOTIVE** **EDR Hist Auto** **1009361844**
2101 N SHEPHERD DR **N/A**
HOUSTON, TX

EDR Hist Auto

Year:	Name:	Type:
1953	VAN DEISEN TEXACO SERVICE STATI	GASOLINE STATIONS
1962	KOEBELEN S TEXACO SERVICE STATI	GASOLINE STATIONS
1980	DANCO AUTOMOTIVE	AUTOMOBILE REPAIRING

---

17 **CHARLIE S SERVICE STATION** **EDR Hist Auto** **1009361897**
2102 N SHEPHERD DR **N/A**
HOUSTON, TX

EDR Hist Auto

Year:	Name:	Type:
1935	CRIBBS 0 L	GASOLINE AND OIL SERVICE STATIONS
1940	DIXIE SERVICE STATION	GASOLINE AND OIL SERVICE STATIONS
1948	JONES C L	GASOLINE AND OIL SERVICE STATIONS
1953	CHARLIE S SERVICE STATION	GASOLINE STATIONS
1962	STILWELL E W SERVICE STATION	GASOLINE STATIONS
1968	STILWELL E W SERVICE STATION	GASOLINE STATIONS
1971	JONES J B GAS STATION	GASOLINE STATIONS
1980	AUTO AIDE	GASOLINE STATIONS

---

17 **D C AUTO ELECTRIC CO** **EDR Hist Auto** **1009362186**
2118 N SHEPHERD DR **N/A**
HOUSTON, TX

EDR Hist Auto

Year:	Name:	Type:
1953	SHEPHERD GENERATOR SERVICE	AUTOMOBILE REPAIRING
1968	D C AUTO ELECTRIC CO	AUTOMOBILE REPAIRING

---

17 **2120 SHEPHERD SITE** **AUL** **S112327103**
2120 N SHEPHERD DR **VCP** **N/A**
HOUSTON, TX 77007 **GCC**

AUL:

Facility ID:	2552	Facility Type:	AC and heating supply wholesale
Phase:	Completed	VCP Received:	11/29/2012
Rules:	TRRP	Standards:	A, B
Pca No.:	34745	Certificate Issued:	09/20/2016
Type Lead:	Purchaser	Project Manager:	Sager
Lat/Long:	Not reported	Lat/Long (dms):	27.886633 / -95.409000

2120 SHEPHERD SITE (Continued) **S112327103**

Acres:	1.7	Media Affected:	Soil, Groundwater
SW No.:	Not reported	LPST No.:	Not reported
RCRIS No.:	Not reported	EPA Txd/cerclis:	Not reported
C/F/L ?:	F	Date/agreement:	Not reported
Region:	12	Type:	Not reported

Type Remedy: Not reported
Contaminant: VOCs, Heavy Metals, Pesticides, TPH
Inst Controls: PST
BGF Number: Not reported
Applicant: EPMA Corp dba Johnstone Supply McCall Group
Applicant Name: Jeffery Carroll
Applicant Title: CFO/CEO
Applicant Address: 501 N Shepherd Dr
Applicant City,St,Zip: Houston, TX 77007-1330
Applicant Phone: 713-803-6208
Applicant Fax: Not reported
Consultant/Attorney: InControl Technologies
Consultant/Attorney Name: Michael Marcon
Consultant/Attorney Title: Vice President
Consultant/Attorney Address: 3845 FM 1960 W Ste 195
Consultant/Attorney City,St,Zip: Houston, TX 77068
Consultant/Attorney Phone: 281-580-8892
Consultant/Attorney Fax: 281-580-5583
SUP No: Not reported
Multiple Property: Not reported
SUP Tract No: Not reported
Property Owner: Not reported
TRRP Vol#, PG#, CO#, ID#: Not reported
Inst Control Req?: Not reported
Eng Control Req?: Not reported
Notes: Not reported
Filing Type: Not reported
Filing Date: Not reported
Filings Sup Tract: Not reported
Lien Amt: Not reported
Property Description: Not reported

VCP TCEQ:

Region: 12
Facility ID: 2552
Facility Type: AC and heating supply wholesale
VCP Received: 11/29/2012
PCA Number: 34745
Project Number: Sager
Type Lead: Purchaser
Phase: Completed
Lat/Long: Not reported
Lat/Long (DD): 27.886633 / -95.409000
Acres at Site: 1.7
Contaminant Categories: VOCs, Heavy Metals, Pesticides, TPH
Media Affected: Soil, Groundwater
Applicant: EPMA Corp dba Johnstone Supply McCall Group
Applicant Contact Title: CFO/CEO
Applicant Address: 501 N Shepherd Dr
Applicant City,St,Zip: Houston, TX 77007-1330
Applicant Phone: 713-803-6208
Applicant Fax: Not reported

2120 SHEPHERD SITE (Continued) **S112327103**

Consultant/Attorney:	InControl Technologies
Consultant/Attorney Name:	Michael Marcon
Consultant/Attorney Contact Title:	Vice President
Consultant/Attorney Address:	3845 FM 1960 W Ste 195
Consultant/Attorney City,St,Zip:	Houston, TX 77068
Consultant/Attorney Phone:	281-580-8892
Consultant/Attorney Fax:	281-580-5583
TNRCC Solid Waste Registration:	Not reported
EPA Texas ID/CERCLIS Registration:	Not reported
EPA Registration:	Not reported
Application Signed By Applicant:	Not reported
Standards:	A, B
TX Risk Reduction Prgm:	1
Institutional Controls:	PST
Certificate of Completion:	09/20/2016
Remedy Type:	Not reported
Risk Reduction or Petroleum Storage Tank:	TRRP
Leaking Petroleum Storage Registration Tank:	Not reported
Cashier Recvd:	11/28/2012
App Accepted?:	Y
Date Accepted:	01/24/2013
Region?:	Y
Alt VCP Id:	Not reported
Project No.:	347450
Contaminants Identified:	Lead, Arsenic, Benzene, TPH
OffSite?:	Not reported
Billing Company:	EPMA Corp dba Johnstone Supply McCall Group
Billing c/o Name:	Jeffery Carroll
Billing Address1:	501 N Shepherd Dr
Billing Address2:	Not reported
Billing City:	Houston
Billing State:	TX
Billing Zip:	77007-1330
Billing Phone:	713-803-6208
IOP No.:	Not reported
Region COC?:	Not reported
Region R/W?:	Not reported
Survey?:	Not reported
Comments:	Not reported
Media:	P/E
File Location:	D211/CR

GCC:

Division:	REM/VC
New Cases:	*
File Number:	2552
Contamination Description:	VOCS, METALS, PESTICIDES, TPH
Date Of Earliest Known Contamination Confirmation:	11/29/2012
Enforcement Status - Level Of Agency Response:	0B
Enforcement Status - Site Activity Status:	1A
Data Quality 1:	E
Section 5236:	Not reported
Type:	GROUNDWATER CONTAMINATION CASE DESCRIPTION BY COUNTY TEXAS COMMISSION ON ENVIRONMENTAL QUALITY
Agency:	Not reported
Section:	Not reported
Year Deleted:	Not reported

2120 SHEPHERD SITE (Continued) **S112327103**

Location: Not reported
Data Quality 2: Not reported

---

17 **MOYERS AND YATES SERV STE** **EDR Hist Auto** **1009362249**
2121 N SHEPHERD DR **N/A**
HOUSTON, TX

EDR Hist Auto

Year:	Name:	Type:
1953	PHILLIPS 66 SERVICE STATION	GASOLINE STATIONS

---

17 **CLARK MOTORS II INC** **ENF** **S107649032**
2200 SHEPHERD DR N **N/A**
HOUSTON, TX

ENFORCEMENT:

Unique TCEQ Ref # Of Customer:	Not reported
Unique TCEQ Ref # Of Reg. Entity:	RN102596467
Contact Person For The Reg. Entity:	Not reported
Owner/operator Of A Regulated Entity:	Not reported
Regulated Entity Associated With An NOV:	USED CAR SALES
Org Title Of The Contact Person:	Not reported
Mail Address:	Not reported
Mail City,St,Zip:	Not reported
Investigation Num:	Not reported
Status Code:	Not reported
Status Date:	Not reported
Violation Tracking Num:	Not reported
Violation Category:	Not reported
Nov Id:	Not reported
Role Code:	Not reported
Date Notice Of Violation Issued:	12/03/2001
Description 1:	Failure to Comply
Description 2:	Not reported
Category Of The NOV:	Moderate
Method Of Notice Issuance:	WRITTEN
TCEQ Prog Area Monitoring Violation:	AIR
TCEQ Rule # Cited For The Violation:	114.20(c)(3)
Status Of The NOV:	ACTIVE
Investigation:	Not reported
Investigation ID:	Not reported
Regulated Entity ID:	Not reported
Date of Notice Enforcement:	Not reported
Rejected:	Not reported
Type Code:	Not reported
Date Resolved:	Not reported
Assessed Amount:	Not reported
Deferred Amount:	Not reported
Payable Amount:	Not reported
Supplemental Env Project Offset Amount:	Not reported

17 **ORLANDO MOTOR COMPANY 2** **ENF** **S107635438**
2203 SHEPHERD DR N **N/A**
HOUSTON, TX

ENFORCEMENT:

Unique TCEQ Ref # Of Customer:	Not reported
Unique TCEQ Ref # Of Reg. Entity:	RN100899707
Contact Person For The Reg. Entity:	Not reported
Owner/operator Of A Regulated Entity:	Not reported
Regulated Entity Associated With An NOV:	USED CAR SALES
Org Title Of The Contact Person:	Not reported
Mail Address:	Not reported
Mail City,St,Zip:	Not reported
Investigation Num:	Not reported
Status Code:	Not reported
Status Date:	Not reported
Violation Tracking Num:	Not reported
Violation Category:	Not reported
Nov Id:	Not reported
Role Code:	Not reported
Date Notice Of Violation Issued:	09/12/2001
Description 1:	Failure to Comply
Description 2:	Not reported
Category Of The NOV:	Moderate
Method Of Notice Issuance:	WRITTEN
TCEQ Prog Area Monitoring Violation:	AIR
TCEQ Rule # Cited For The Violation:	114.20(c)(3)
Status Of The NOV:	ACTIVE
Investigation:	Not reported
Investigation ID:	Not reported
Regulated Entity ID:	Not reported
Date of Notice Enforcement:	Not reported
Rejected:	Not reported
Type Code:	Not reported
Date Resolved:	Not reported
Assessed Amount:	Not reported
Deferred Amount:	Not reported
Payable Amount:	Not reported
Supplemental Env Project Offset Amount:	Not reported

---

17 **CASCIO S JOE GARAGE** **EDR Hist Auto** **1009362919**
2217 N SHEPHERD DR **N/A**
HOUSTON, TX

EDR Hist Auto

Year:	Name:	Type:
1953	ECONOMY AUTO SERVICE	AUTOMOBILE REPAIRING
1962	CASCIO S JOE GARAGE	AUTOMOBILE REPAIRING

17 **SEIDL SERVICE STATION** **EDR Hist Auto** **1009362941**
2219 N SHEPHERD DR **N/A**
HOUSTON, TX

EDR Hist Auto

Year:	Name:	Type:
1948	SEIDL SERVICE STATION	GASOLINE AND OIL SERVICE STATIONS
1953	SEIDL SERVICE STATION	GASOLINE STATIONS

---

17 **NOWAK BENJ D** **EDR Hist Auto** **1009362993**
2221 N SHEPHERD DR **N/A**
HOUSTON, TX

EDR Hist Auto

Year:	Name:	Type:
1944	NOWAK BENJ D	GASOLINE AND OIL SERVICE STATIONS

---

17 **CHILDS B E SERVICE STATION** **EDR Hist Auto** **1009362929**
2218 N SHEPHERD DR **N/A**
HOUSTON, TX

EDR Hist Auto

Year:	Name:	Type:
1962	CHILDS B E SERVICE STATION	GASOLINE STATIONS

---

17 **BALES TRANSMISSION** **EDR Hist Auto** **1009363014**
2222 N SHEPHERD DR **N/A**
HOUSTON, TX

EDR Hist Auto

Year:	Name:	Type:
1969	TOPGARD INC	Automotive Repair Shops, NEC
1970	TOPGARD INC	Automotive Repair Shops, NEC
1971	GUARDIAN TRANSMISSION	AUTOMOBILE REPAIRING
1971	GUARDIAN TRANSMISSIONS	Automotive Repair Shops, NEC
1972	GUARDIAN TRANSMISSIONS	Automotive Repair Shops, NEC
1972	BALES AUTOMATIC TRANSMISSION*	Automotive Repair Shops, NEC
1973	BALES AUTOMATIC TRANSMISSION*	Automotive Repair Shops, NEC
1975	BALES TRANSMISSION	AUTOMOBILE REPAIRING
1980	BALES TRANSMISSION	AUTOMOBILE REPAIRING
1980	TRANS-MOTIVE*	Automotive Repair Shops, NEC
1982	TRANS-MOTIVE*	Automotive Repair Shops, NEC
1983	TRANS-MOTIVE*	Automotive Repair Shops, NEC
1985	TRANS-MOTIVE*	Automotive Repair Shops, NEC
1986	GRISWOLD S JIM TRANS MOTIVE	AUTOMOBILE REPAIRING
1988	JIM GRISWOLD TRANSMOTIVE INC	Automotive Repair Shops, NEC
1989	JIM GRISWOLD TRANSMOTIVE INC	Automotive Repair Shops, NEC
1990	JIM GRISWOLD TRANSMOTIVE INC	Automotive Repair Shops, NEC
1991	JIM GRISWOLD TRANSMOTIVE INC	Automotive Repair Shops, NEC
1991	TRANS-MOTIVE	Automotive Repair Shops, NEC
1992	TRANS-MOTIVE	Automotive Repair Shops, NEC
1993	TRANS-MOTIVE	Automotive Repair Shops, NEC
1994	TRANS-MOTIVE	Automotive Repair Shops, NEC

BALES TRANSMISSION (Continued) **1009363014**

1995	TRANS-MOTIVE	Automotive Repair Shops, NEC
1996	GRISWOLD JIM TRANSMISSIONS	Automotive Transmission Repair Shops
1996	TRANS-MOTIVE	Automotive Repair Shops, NEC
1997	TRANS-MOTIVE	Automotive Repair Shops, NEC
1997	GRISWOLD JIM TRANSMISSIONS	Automotive Transmission Repair Shops
1998	GRISWOLD JIM TRANSMISSIONS	Automotive Transmission Repair Shops
1998	TRANS-MOTIVE INC	Automotive Repair Shops, NEC
1999	GRISWOLD JIM TRANSMISSIONS	Automotive Transmission Repair Shops
1999	TRANS-MOTIVE INC	Automotive Repair Shops, NEC
2000	JIM GRISWOLD TRANSMISSIONS	Automotive Transmission Repair Shops
2000	TRANS-MOTIVE INC	Automotive Repair Shops, NEC
2001	JIM GRISWOLD TRANSMISSIONS	Automotive Transmission Repair Shops
2001	TRANS-MOTIVE INC	Automotive Repair Shops, NEC
2002	JIM GRISWOLD TRANSMISSIONS	Automotive Transmission Repair Shops
2002	TRANS-MOTIVE INC	Automotive Repair Shops, NEC
2003	JIM GRISWOLD TRANSMISSIONS	Automotive Transmission Repair Shops
2003	TRANS-MOTIVE INC	Automotive Repair Shops, NEC
2004	JIM GRISWOLD TRANSMISSIONS	Automotive Transmission Repair Shops
2004	TRANS-MOTIVE INC	Automotive Repair Shops, NEC
2005	JIM GRISWOLD TRANSMISSIONS	Automotive Transmission Repair Shops
2005	TRANS-MOTIVE INC	Automotive Repair Shops, NEC
2006	TRANS-MOTIVE INC	Automotive Repair Shops, NEC
2006	JIM GRISWOLD TRANSMISSIONS	Automotive Transmission Repair Shops
2007	JIM GRISWOLD TRANSMISSIONS	Automotive Transmission Repair Shops
2007	TRANS-MOTIVE INC	Automotive Repair Shops, NEC
2008	JIM GRISWOLD TRANSMISSIONS	Automotive Transmission Repair Shops
2008	TRANS-MOTIVE INC	Automotive Repair Shops, NEC
2009	TRANS-MOTIVE INC	Automotive Repair Shops, NEC

---

17 **TRAN-MOTIVE INC** **RCRA NonGen / NLR** **1000320254**
2222 N SHEPHARD **FINDS** **TXD981593213**
HOUSTON, TX 77008 **Ind. Haz Waste**
ECHO

RCRA NonGen / NLR:

Date form received by agency:	08/23/2001
Facility name:	TRAN-MOTIVE INC
Facility address:	2222 N SHEPHARD HOUSTON, TX 77008
EPA ID:	TXD981593213
Mailing address:	N SHEPHARD HOUSTON, TX 77008
Contact:	J H GRISWOLD
Contact address:	N SHEPHARD HOUSTON, TX 77008
Contact country:	US
Contact telephone:	713-869-7361
Contact email:	Not reported
EPA Region:	06
Classification:	Non-Generator
Description:	Handler: Non-Generators do not presently generate hazardous waste

Owner/Operator Summary:

Owner/operator name:	TRAN-MOTIVE INC
Owner/operator address:	N SHEPHARD HOUSTON, TX 77008
Owner/operator country:	US

TRAN-MOTIVE INC (Continued) **1000320254**

Owner/operator telephone: 713-869-7361
Owner/operator email: Not reported
Owner/operator fax: Not reported
Owner/operator extension: Not reported
Legal status: Not reported
Owner/Operator Type: Owner
Owner/Op start date: 08/23/2001
Owner/Op end date: Not reported

Owner/operator name: TRAN-MOTIVE INC
Owner/operator address: N SHEPHARD
HOUSTON, TX 77008
Owner/operator country: US
Owner/operator telephone: 713-869-7361
Owner/operator email: Not reported
Owner/operator fax: Not reported
Owner/operator extension: Not reported
Legal status: Not reported
Owner/Operator Type: Operator
Owner/Op start date: 08/23/2001
Owner/Op end date: Not reported

Handler Activities Summary:
U.S. importer of hazardous waste: No
Mixed waste (haz. and radioactive): No
Recycler of hazardous waste: No
Transporter of hazardous waste: No
Treater, storer or disposer of HW: No
Underground injection activity: No
On-site burner exemption: No
Furnace exemption: No
Used oil fuel burner: No
Used oil processor: No
User oil refiner: No
Used oil fuel marketer to burner: No
Used oil Specification marketer: No
Used oil transfer facility: No
Used oil transporter: No

. Waste code: D001
. Waste name: IGNITABLE WASTE

Historical Generators:
Date form received by agency: 09/22/1992
Site name: TRAN-MOTIVE, INC.
Classification: Large Quantity Generator

Date form received by agency: 03/01/1990
Site name: TRANSMOTIVE INC
Classification: Large Quantity Generator

Date form received by agency: 10/22/1986
Site name: TRANSMOTIVE INC
Classification: Large Quantity Generator

. Waste code: D000

TRAN-MOTIVE INC (Continued) **1000320254**

. Waste name: Not Defined

. Waste code: D001
. Waste name: IGNITABLE WASTE

. Waste code: F002
. Waste name: THE FOLLOWING SPENT HALOGENATED SOLVENTS: TETRACHLOROETHYLENE, METHYLENE CHLORIDE, TRICHLOROETHYLENE, 1,1,1-TRICHLOROETHANE, CHLOROBENZENE, 1,1,2-TRICHLORO-1,2,2-TRIFLUOROETHANE, ORTHO-DICHLOROBENZENE, TRICHLOROFLUOROMETHANE, AND 1,1,2, TRICHLOROETHANE; ALL SPENT SOLVENT MIXTURES/BLENDS CONTAINING, BEFORE USE, A TOTAL OF TEN PERCENT OR MORE (BY VOLUME) OF ONE OR MORE OF THE ABOVE HALOGENATED SOLVENTS OR THOSE SOLVENTS LISTED IN F001, F004, AND F005; AND STILL BOTTOMS FROM THE RECOVERY OF THESE SPENT SOLVENTS AND SPENT SOLVENT MIXTURES.

. Waste code: F004
. Waste name: THE FOLLOWING SPENT NONHALOGENATED SOLVENTS: CRESOLS, CRESYLIC ACID, AND NITROBENZENE; AND THE STILL BOTTOMS FROM THE RECOVERY OF THESE SOLVENTS; ALL SPENT SOLVENT MIXTURES/BLENDS CONTAINING, BEFORE USE, A TOTAL OF TEN PERCENT OR MORE (BY VOLUME) OF ONE OR MORE OF THE ABOVE NONHALOGENATED SOLVENTS OR THOSE SOLVENTS LISTED IN F001, F002, AND F005; AND STILL BOTTOMS FROM THE RECOVERY OF THESE SPENT SOLVENTS AND SPENT SOLVENT MIXTURES.

Violation Status: No violations found

FINDS:

Registry ID: 110005092363

Environmental Interest/Information System

RCRAInfo is a national information system that supports the Resource Conservation and Recovery Act (RCRA) program through the tracking of events and activities related to facilities that generate, transport, and treat, store, or dispose of hazardous waste. RCRAInfo allows RCRA program staff to track the notification, permit, compliance, and corrective action activities required under RCRA.

Click this hyperlink while viewing on your computer to access additional FINDS: detail in the EDR Site Report.

Ind. Haz Waste:

Registration Number:	90145
Registration Initial Notification Date:	10/30/1986
Registration Last Amendment Date:	08/23/2001
EPA Identification:	TXD981593213
Primary NAICS Code:	Not reported
Status Change Date:	19861030
Land Type:	Not reported
Description of Facility Site Location:	2222 N Shephard, Houston, TX
Site Primary Standard Industrial Code:	Not reported
Site Primary SIC Description:	Not reported
Registration is Generator of Waste:	Yes
Registration is Receivers of Waste:	No
Registration is Transporter of Waste:	No

TRAN-MOTIVE INC (Continued) **1000320254**

Registration is Transfer Facility:	No
Facility is STEERS Reporter:	No
Reqired to Submit Annual Waste Summary:	No
Facility Involved In Recycling:	No
Revcr Has Monthly Reporting Requirement:	0
Mexican Facility:	Not reported
Type of Generator:	INDUS, SQG
TNRCC Region:	Not reported
Company Name:	TRAN-MOTIVE INC
Contact Name:	J H GRISWOLD
Contact Telephone Number:	713-8697361
Mailing Address:	2222 N SHEPHERD DR
Mailing Address2:	Not reported
Mailing City,St,Zip:	HOUSTON, TX 770081954
Mailing County:	UNITED STATES
Facility Country:	UNITED STATES
TNRCC Facility ID:	33352
Site Owner Tax ID:	0
Site Location Latitude:	-00.000
Site Location Longitude:	-000.000
Last Update to NOR Data:	20040304
Ind. waste permit Number:	Not reported
Mun waste permit Number:	Not reported
Non Notifier:	No

Business Records Not Found for this RegNo/Year:

Owner:

Owner Mailing Address:	2222 N SHEPHERD DR
Owner Mailing Address2:	Not reported
Owner Mailing Address3:	Not reported
Owner City,St,Zip:	HOUSTON, TX 77008 1954
Owner Country:	UNITED STA
Owner Phone Number:	1-713-8697361
Owner Fax Number:	Not reported
Owner Email Address:	Not reported
Owner Business Type:	Corporation
Owner Tax Id:	17418126508
Owner Bankruptcy Code:	Not reported

Operator:

Operator Last Name:	TRAN-MOTIVE INC
Operator First Name:	Not reported
Operator Name:	TRAN-MOTIVE INC
Operator Mailing Address:	2222 N SHEPHERD DR
Operator Mailing Address 2:	Not reported
Operator Mailing City,St,Zip:	HOUSTON, TX 77008 1954
Operator Country:	UNITED STA
Operator Phone:	1-713-8697361
Operator Fax:	Not reported
Operator Email:	Not reported
Operator Business Type:	Corporation
Operator Tax Id:	17418126508
Operator Bankruptcy Code:	Not reported

Contact:

Contact Name:	Not reported
Contact Title:	Not reported
Contact Role:	OWNCON

TRAN-MOTIVE INC (Continued) **1000320254**

Contact Address: 2222 N SHEPHERD DR
Contact Address2: Not reported
Conact City,St,Zip: HOUSTON, TX 77008 1954
Contact Phone: 1-713-8697361
Contact Fax: Not reported
Contact Email: Not reported

Contact:
Contact Name: J GRISWOLD
Contact Title: ENVIRONMENTAL MANAGER
Contact Role: PRICONT
Contact Address: 2222 N SHEPHERD DR
Contact Address2: Not reported
Conact City,St,Zip: HOUSTON, TX 77008 1954
Contact Phone: 1-713-8697361
Contact Fax: Not reported
Contact Email: Not reported

Contact:
Contact Name: Not reported
Contact Title: Not reported
Contact Role: OPRCON
Contact Address: 2222 N SHEPHERD DR
Contact Address2: Not reported
Conact City,St,Zip: HOUSTON, TX 77008 1954
Contact Phone: 1-713-8697361
Contact Fax: Not reported
Contact Email: Not reported

Unit Records Not Found for this RegNo/Year:

One Time Shipper Records Not Found for this RegNo/Year:
Receiver Type: Not reported
Transporter for hire: 0
Transport own waste: 0
Eq 01, if transport waste type = 1: Not reported
Eq 02, if transport waste type = 2: Not reported
Eq 03, if transport waste type = 3: Not reported
Eq 04, if transport waste type = H: Not reported
Target TCEQ unique facid for discarded(merged) facility: Not reported

Waste Records Not Found for this RegNo/Year:

ECHO:
Envid: 1000320254
Registry ID: 110005092363
DFR URL: http://echo.epa.gov/detailed-facility-report?fid=110005092363

---

17 **FINLEY EVEREST R** **EDR Hist Auto** **1009380724**
700 W 23D AVE **N/A**
HOUSTON, TX

EDR Hist Auto

Year:	Name:	Type:
1940	FINLEY EVEREST R	GASOLINE AND OIL SERVICE STATIONS

17 **WAREHOUSE** **UST** **U004053521**
616 W 23RD ST **N/A**
HOUSTON, TX 77008

UST:

Facility Id:	78074
Facility Type:	FLEET REFUELING
Facility Begin Date:	08/31/1987
Facility Status:	INACTIVE
Facility Exempt Status:	Yes
Records Off-Site:	No
UST Financial Assurance Required:	No
Number Of Active UST:	0
Site Location Description:	Not reported
Site Location (Nearest City/County/Zip):	HARRIS 77008
Site Location (TCEQ Region):	12
Contact Name/Title:	,
Contact Organization Name:	Not reported
Contact Mailing Address1:	Not reported
Contact Mailing Address2:	Not reported
Contact Mailing City/State/Zip:	Not reported
Contact Phone Number:	Not reported
Contact Fax Number:	Not reported
Contact Email Address:	Not reported
Facility Contact Address Deliverable:	Not reported
Application Received Date On Earliest Reg Form:	07/12/2006
Signature Date On Earliest Reg Form:	06/26/2006
Signature Name/Title On Earliest Reg Form:	ROBERT W PATE,REP
Signature Role On Earliest Reg Form:	OWNER
Signature Company On Earliest Reg Form:	Not reported
Enforcement Action:	Not reported
Facility Not Inspectable:	No

Facility Billing Contacts:

Princ Id:	264535152005273
AR Number:	Not reported
Contact Name/Title:	/
Contact Organization Name:	HEIGHTS INDUSTRIAL CENTER LP
Contact Mailing Address (Delivery):	4708 CAROLINE ST
Contact Mailing Address (Internal Delivery):	Not reported
Contact Mailing City/State/Zip:	HOUSTON, TX 77004 5025
Phone Number/Ext:	/
Contact Fax Number/Ext:	/
Contact EMail Address:	Not reported
Contact Address Deliverable:	Yes

Owner:

Princ Id:	264535152005273
Additional Id:	419313032006346
Facility Num/AI:	78074
Owner CN:	CN602918500
Owner Name:	HEIGHTS INDUSTRIAL CENTER LP
Owner Effective Begin Date:	08/31/1987
Owner Type:	CO
State Tax Id:	32042057839
Contact Role:	Not reported
Contact Name/Title:	/
Contact Organization Name:	Not reported
Contact Mailing Address (Delivery):	Not reported

WAREHOUSE (Continued) **U004053521**

Contact Mailing Address (Internal Delivery):	Not reported
Contact Mailing City/State/Zip:	Not reported
Contact Phone Number/Ext:	/
Contact Fax Number/Ext:	/
Contact Email Address:	Not reported

Operator Records Not Found for this Facility:

Self Certification Records Not Found for this Facility/Owner:

Construction Notification:

NOC Id:	21381
Facility Num/AI:	78074
Application Received Date:	06/09/2006
Scheduled Construction Date:	06/07/2006
UST Improvement:	No
UST Installation:	No
UST Removal:	Yes
UST Repair:	No
UST Return To Service:	No
UST Replacement:	No
UST Abandonment:	No
UST Stage I:	No
AST Installation:	No
AST Stage I:	No
Historical Tracking Number:	M60609005
Waiver Flag:	No
Late Filing Flag:	Yes
Form Received Date:	Not reported
Signature Date On Form:	Not reported
Signature Name On Form:	Not reported
Signature Title On Form:	Not reported
Signature Role:	Not reported
Signature Company On Form:	Not reported
Owner Name At Time Of Construction:	Not reported
Owner CN At Time Of Construction:	Not reported
Owner AR At Time Of Construction:	66063
General Desc of Proposed Construction:	Not reported

Tanks:

UST Id:	206921
Facility Num/AI:	78074
Tank Id:	1
Number Of Compartments:	1
Tank Installation Date:	08/31/1987
Tank Registration Date:	07/12/2006
Tank Capacity (In Gallons):	8000
Tank Status (Current):	REMOVED FROM GROUND
Tank Status Date:	06/07/2006
Empty:	N
Tank Regulatory Status:	EXEMPT NON-USE SINCE 1974
Tank Int Prot (Internal Tank Lining Date):	Not reported
Tank Design (Single Wall):	N
Tank Design (Double Wall):	N
Piping Design (Single Wall):	N
Piping Design (Double Wall):	N
Tank Ext Cont(Fac-Built Nonmetallic Jacket):	N

WAREHOUSE (Continued) **U004053521**

Tank Ext Cont(Syn Tank-Pit/Piping-Trench Liner):	N
Tank Ext Cont(Tank Vault/Rigid Trench Liner):	N
Piping Ext Cont(Fac-Built Nonmetallic Jacket):	N
Piping Ext Cont(Syn Tank-Pit/Piping-Trench Liner):	N
Piping Ext Cont(Tank Vault/Rigid Trench Liner):	N
Type Of Piping(P=Pressurized,S=Suction,G=Gravity):	Not reported
Tank Material (Steel):	N
Tank Material(Frp(Fiberglass-Reinforced Plastic):	N
Tank Mat(Composite (Steel W/Ext Frp Cladding)):	N
Tank Mat(Concrete):	N
Tank Mat(Jacketed (Steel W/Ext Nonmetallic Jck)):	N
Tank Mat(Coated(Steel W/ExtPolyurethane Cladding)):	N
Piping Material (Steel):	N
Piping Mat(Frp(Fiberglass Reinforced Plastic):	N
Piping Mat(Concrete):	N
Piping Mat(Jacketed(Steel W/Ext Nonmetallic Jacket)):	N
Piping Mat(Nonmetallic Flex Piping):	N
PipingConnect/Valves(Shear/Impact Valves(Under Disp)):	N
Piping Connect/Valves(Steel Swing-Joints(End Of Piping)):	N
Piping Connect/Valves (Flex Connectors(Ends Of Piping)):	N
Tank Corr Prot Meth(TCPM)(Cathodic-Field Installation):	N
TCPM (ExtDielectricCoat/Laminate/Tape/Wrap):	N
TCPM(Cathodic Prot-FacInstallation):	N
TCPM(Composite Tank(Steel W/Frp Ext Laminate):	N
TCPMeth(Coated Tank(Steel W/ExtPolyurethaneLaminate):	N
TCPM(FRP Tank Or Piping(Noncorrodible)):	N
TCPM(Ext Nonmetallic Jacket):	N
TCPMeth(Unnecessary Per Corrosion Prot Spec):	N
Piping Corr Prot Meth:	N
Piping Corr Prot Method(PCPM) (Cathodic Factory Install):	N
PCPM(Cathodic Prot-Field Install):	N
PCPMethod (FRP Tank Or Piping(Noncorrodible):	N
PCPM(Nonmetallic FlexPiping (Noncorrodible)):	N
PCPMeth(Isolated Open Area/2nd Containment):	N
PCPM (Dual Protected):	N
PCPM(Unnec Per Corrosion Prot Specialist):	N
Tank Corr Prot Compliance Flag:	N
Piping Corr Prot Compliance Flag:	N
Tank Corrosion Prot Variance (:	N
Piping Corrosion Prot Variance:	N
Temp Out Of Service Compliance:	N
Technical Compliance Flag:	N
Tank Tested Flag:	N
Installation Signature Date:	Not reported

Compartment Records:

Tank Id:	1
UST Comprt Id:	180826
UST Id:	206921
Facility Num/Ai:	78074
Compartment Id:	A
Capacity (In Gallons):	8000
Substance Stored1:	DIESEL
Substance Stored2:	Not reported
Substance Stored3:	Not reported
CompartmentReleaseDetectionMethod(Vapor):	N
CRDM(GW Monitoring):	N
CRDM(Monitoring Of Secondary Cont Barrier):	N

WAREHOUSE (Continued) **U004053521**

CRDM(Auto Tank Gauge Test/Inv Control):	N
CRDM(Interstitial Monitoring SecWall/Jacket):	N
CRDM(Wkly Manual Gauging(Tanks<=1000 G):	N
CRDM(Mthly Tank Gauging(Emer Gen Tanks):	N
CRDM(Sir (Stat Inv Reconciliation)/Inv Control):	N
PipingReleaseDetectionMethod(PRDM)(Vapor):	N
PRDM(Groundwater Monitoring):	N
PRDM(Monitoring Sec Containment Barrier):	N
PRDM(InterstitialMonitoring w/in SecWall/Jacket):	N
PRDM(Mthly Piping Tightness Test)@.2Gph:	N
PRDM(AnnualPipingTightTest/ElecMon@.1Gph:	N
PRDM(TriennialTightTest(Suction/GravityPiping):	N
PRDM AutoLineLeakDet(3.0 Gph PressPiping):	N
PRDM(Sir(StatInv Recon)/Inv Control)):	N
PRDM(Exempt System Suction:	N
Spill Overfill Prevention Equip(SOPE):	N
SOPE(Spill Cont/Bucket/Sump):	N
SOPE(DelShut-Off Valve)):	N
SOPE(FlowRestrictorValue:	N
SOPE(Alarm (Set@<=90%) W/3a Or 3b:	N
SOPE(N/A Deliveries To Tank<=25G):	N
Compartment Release Det Compliance Flag:	N
Piping Release Detection Compliance Flag):	N
Spill/OverfillPreventionCompliance Flag:	N
Compartment Release Detection Variance:	N
Piping Release Detection Variance:	N
Spill And Overfill Prevention Variance:	N
Stage I Vapor Recovery:	Not reported
Stage 1 Installation Date:	Not reported

Self Certification Records Not Found for this Facility:

Tank Records Not Found for this Facility:

---

17 **CONOCOPHILLIPS 2706596** **UST** **U003422708**
2302 N SHEPHERD DR **N/A**
HOUSTON, TX 77008

UST:

Facility Id:	71287
Facility Type:	RETAIL
Facility Begin Date:	09/23/1998
Facility Status:	INACTIVE
Facility Exempt Status:	No
Records Off-Site:	Yes
UST Financial Assurance Required:	No
Number Of Active UST:	0
Site Location Description:	Not reported
Site Location (Nearest City/County/Zip):	HARRIS 77008
Site Location (TCEQ Region):	12
Contact Name/Title:	REGORTHA ALLEN,STORE MANAGER
Contact Organization Name:	CONOCOPHILLIPS 2706596
Contact Mailing Address1:	Not reported
Contact Mailing Address2:	Not reported
Contact Mailing City/State/Zip:	Not reported
Contact Phone Number:	7138639886
Contact Fax Number:	Not reported

CONOCOPHILLIPS 2706596 (Continued) **U003422708**

Contact Email Address:	Not reported
Facility Contact Address Deliverable:	Not reported
Application Received Date On Earliest Reg Form:	12/07/1998
Signature Date On Earliest Reg Form:	11/09/1998
Signature Name/Title On Earliest Reg Form:	TAMERA M LOWE,DESIGN PROJECT ENG
Signature Role On Earliest Reg Form:	Not reported
Signature Company On Earliest Reg Form:	Not reported
Enforcement Action:	Not reported
Facility Not Inspectable:	No

Facility Billing Contacts:

Princ Id:	543564532003133
AR Number:	Not reported
Contact Name/Title:	DEE SANTAROSE/
Contact Organization Name:	CONOCOPHILLIPS COMPANY
Contact Mailing Address (Delivery):	600 N DAIRY ASHFORD ST
Contact Mailing Address (Internal Delivery):	Not reported
Contact Mailing City/State/Zip:	HOUSTON, TX 77079 1100
Phone Number/Ext:	/
Contact Fax Number/Ext:	/
Contact EMail Address:	Not reported
Contact Address Deliverable:	Yes

Owner:

Princ Id:	543564532003133
Additional Id:	874798862002246
Facility Num/AI:	71287
Owner CN:	CN601674351
Owner Name:	CONOCOPHILLIPS COMPANY
Owner Effective Begin Date:	01/01/2003
Owner Type:	CO
State Tax Id:	17304003456
Contact Role:	OWNCON
Contact Name/Title:	/
Contact Organization Name:	CONOCOPHILLIPS COMPANY
Contact Mailing Address (Delivery):	PO BOX 866
Contact Mailing Address (Internal Delivery):	Not reported
Contact Mailing City/State/Zip:	SWEENY, TX 77480 0866
Contact Phone Number/Ext:	/
Contact Fax Number/Ext:	/
Contact Email Address:	Not reported

Operator:

Princ Id:	543564532003133
Additional Id:	874798862002246
Facility Num/AI:	71287
Operator CN:	CN601674351
Operator Name (Company Or Ind Last Name):	CONOCOPHILLIPS COMPANY
Operator Name (Individual First/Middle):	Not reported
Operator Effective Begin Date:	01/01/2003
Operator Type:	CO
Contact Role:	OPRCON
Contact Name:	BARTO
Contact Title:	HSE ASSISTANT
Contact Organization Name:	CONOCOPHILLIPS COMPANY
Contact Mailing Address (Delivery):	16901 JOHN F KENNEDY BLVD
Contact Mailing Address (Internal Delivery):	Not reported

CONOCOPHILLIPS 2706596 (Continued) **U003422708**

Contact Mailing City/State/Zip:	HOUSTON, TX 77032 6019
Contact Phone Number/Ext:	1 832 4619816/0
Contact Fax Number/Ext:	1 281 4435098/0
Contact Email Address:	JOHN.S.BARTO@CONOCOPHILLIPS.COM

Self Certification:

Cert Id:	187392
Facility Num/AI:	71287
Self-Certification Date:	01/04/2001
Signature Name/Title:	THOMAS A HOLTE STAFF ENGINEER
Signature Type Role:	LEGAL AUTH REP OWNER
Filing Status(Initial, Renewal, Amendment):	INITIAL
Registration Self-Certification Flag:	Yes
Facility Fees Self-Certification Flag:	Yes
Financial Assurance Self-Certification Flag:	Yes
Technical Standards Self-Certification Flag:	Yes
Delivery Certificate Expiration Date:	08/31/2002
Reporting Method:	Not reported
Tank Corrosion Protection Compliance:	Not reported
Piping Corrosion Protection Compliance:	Not reported
Compartment Release Detection Compliance:	Not reported
Piping Release Detection Compliance:	Not reported
Spill Prevention/Overfill Compliance:	Not reported

Cert Id:	187393
Facility Num/AI:	71287
Self-Certification Date:	07/18/2002
Signature Name/Title:	BETH EISENMANN STAFF ENV SPEC
Signature Type Role:	OWNER
Filing Status(Initial, Renewal, Amendment):	RENEWAL
Registration Self-Certification Flag:	Yes
Facility Fees Self-Certification Flag:	Yes
Financial Assurance Self-Certification Flag:	Yes
Technical Standards Self-Certification Flag:	Yes
Delivery Certificate Expiration Date:	08/31/2003
Reporting Method:	Not reported
Tank Corrosion Protection Compliance:	Not reported
Piping Corrosion Protection Compliance:	Not reported
Compartment Release Detection Compliance:	Not reported
Piping Release Detection Compliance:	Not reported
Spill Prevention/Overfill Compliance:	Not reported

Construction Notification:

NOC Id:	17611
Facility Num/AI:	71287
Application Received Date:	09/19/2002
Scheduled Construction Date:	10/19/2002
UST Improvement:	No
UST Installation:	No
UST Removal:	Yes
UST Repair:	No
UST Return To Service:	No
UST Replacement:	No
UST Abandonment:	No
UST Stage I:	No
AST Installation:	No

CONOCOPHILLIPS 2706596 (Continued) **U003422708**

AST Stage I:	No
Historical Tracking Number:	M20919006
Waiver Flag:	No
Late Filing Flag:	No
Form Received Date:	Not reported
Signature Date On Form:	Not reported
Signature Name On Form:	Not reported
Signature Title On Form:	Not reported
Signature Role:	Not reported
Signature Company On Form:	Not reported
Owner Name At Time Of Construction:	Not reported
Owner CN At Time Of Construction:	Not reported
Owner AR At Time Of Construction:	2958
General Desc of Proposed Construction:	Not reported

Contractor, Consultant and Installer:

Cont/Cons/Installer Id:	37750
Ust Id:	188473
Noc Id:	Not reported
Facility Num/Ai:	71287
Type Of Contact:	CONTRACTOR
Contractor Crp Number Or Installer Ilp Number:	CRP001163
Company Name:	J & S Fuel Systems
Representative Name:	Not reported
Mailing Address (Delivery):	Not reported
Mailing Address (Internal Delivery):	Not reported
Mailing Address (City Name):	Not reported
Mailing Address (State Code):	Not reported
Mailing Address (Five Digit Zip Code):	Not reported
Mailing Address (Foreign Postal Code):	Not reported
Mailing Address (Country Code):	Not reported
Phone Number (Country Code):	Not reported
Phone Number (Area Code):	Not reported
Phone Number:	Not reported
Phone Number (Extension):	Not reported
Fax Number (Country Code):	Not reported
Fax Number (Area Code):	Not reported
Fax Number:	Not reported
Email Address:	Not reported

Cont/Cons/Installer Id:	37751
Ust Id:	188474
Noc Id:	Not reported
Facility Num/Ai:	71287
Type Of Contact:	CONTRACTOR
Contractor Crp Number Or Installer Ilp Number:	CRP001163
Company Name:	J & S Fuel Systems
Representative Name:	Not reported
Mailing Address (Delivery):	Not reported
Mailing Address (Internal Delivery):	Not reported
Mailing Address (City Name):	Not reported
Mailing Address (State Code):	Not reported
Mailing Address (Five Digit Zip Code):	Not reported
Mailing Address (Foreign Postal Code):	Not reported
Mailing Address (Country Code):	Not reported
Phone Number (Country Code):	Not reported
Phone Number (Area Code):	Not reported

CONOCOPHILLIPS 2706596 (Continued) **U003422708**

Phone Number:	Not reported
Phone Number (Extension):	Not reported
Fax Number (Country Code):	Not reported
Fax Number (Area Code):	Not reported
Fax Number:	Not reported
Email Address:	Not reported
Cont/Cons/Installer Id:	52901
Ust Id:	188474
Noc Id:	Not reported
Facility Num/Ai:	71287
Type Of Contact:	INSTALLER
Contractor Crp Number Or Installer Ilp Number:	ILP000110
Company Name:	Not reported
Representative Name:	JOE WIGGINTON
Mailing Address (Delivery):	Not reported
Mailing Address (Internal Delivery):	Not reported
Mailing Address (City Name):	Not reported
Mailing Address (State Code):	Not reported
Mailing Address (Five Digit Zip Code):	Not reported
Mailing Address (Foreign Postal Code):	Not reported
Mailing Address (Country Code):	Not reported
Phone Number (Country Code):	Not reported
Phone Number (Area Code):	Not reported
Phone Number:	Not reported
Phone Number (Extension):	Not reported
Fax Number (Country Code):	Not reported
Fax Number (Area Code):	Not reported
Fax Number:	Not reported
Email Address:	Not reported
Cont/Cons/Installer Id:	52900
Ust Id:	188473
Noc Id:	Not reported
Facility Num/Ai:	71287
Type Of Contact:	INSTALLER
Contractor Crp Number Or Installer Ilp Number:	ILP000110
Company Name:	Not reported
Representative Name:	JOE WIGGINTON
Mailing Address (Delivery):	Not reported
Mailing Address (Internal Delivery):	Not reported
Mailing Address (City Name):	Not reported
Mailing Address (State Code):	Not reported
Mailing Address (Five Digit Zip Code):	Not reported
Mailing Address (Foreign Postal Code):	Not reported
Mailing Address (Country Code):	Not reported
Phone Number (Country Code):	Not reported
Phone Number (Area Code):	Not reported
Phone Number:	Not reported
Phone Number (Extension):	Not reported
Fax Number (Country Code):	Not reported
Fax Number (Area Code):	Not reported
Fax Number:	Not reported
Email Address:	Not reported

Tanks:

UST Id:	188473

CONOCOPHILLIPS 2706596 (Continued) **U003422708**

Facility Num/AI:	71287
Tank Id:	1
Number Of Compartments:	1
Tank Installation Date:	09/23/1998
Tank Registration Date:	12/07/1998
Tank Capacity (In Gallons):	15000
Tank Status (Current):	REMOVED FROM GROUND
Tank Status Date:	12/12/2002
Empty:	N
Tank Regulatory Status:	FULLY REGULATED
Tank Int Prot (Internal Tank Lining Date):	Not reported
Tank Design (Single Wall):	N
Tank Design (Double Wall):	Y
Piping Design (Single Wall):	N
Piping Design (Double Wall):	Y
Tank Ext Cont(Fac-Built Nonmetallic Jacket):	N
Tank Ext Cont(Syn Tank-Pit/Piping-Trench Liner):	N
Tank Ext Cont(Tank Vault/Rigid Trench Liner):	N
Piping Ext Cont(Fac-Built Nonmetallic Jacket):	N
Piping Ext Cont(Syn Tank-Pit/Piping-Trench Liner):	N
Piping Ext Cont(Tank Vault/Rigid Trench Liner):	N
Type Of Piping(P=Pressurized,S=Suction,G=Gravity):	P
Tank Material (Steel):	N
Tank Material(Frp(Fiberglass-Reinforced Plastic):	Y
Tank Mat(Composite (Steel W/Ext Frp Cladding)):	N
Tank Mat(Concrete):	N
Tank Mat(Jacketed (Steel W/Ext Nonmetallic Jck)):	N
Tank Mat(Coated(Steel W/ExtPolyurethane Cladding)):	N
Piping Material (Steel):	N
Piping Mat(Frp(Fiberglass Reinforced Plastic):	N
Piping Mat(Concrete):	N
Piping Mat(Jacketed(Steel W/Ext Nonmetallic Jacket)):	N
Piping Mat(Nonmetallic Flex Piping):	Y
PipingConnect/Valves(Shear/Impact Valves(Under Disp)):	N
Piping Connect/Valves(Steel Swing-Joints(End Of Piping)):	N
Piping Connect/Valves (Flex Connectors(Ends Of Piping)):	N
Tank Corr Prot Meth(TCPM)(Cathodic-Field Installation):	N
TCPM (ExtDielectricCoat/Laminate/Tape/Wrap):	N
TCPM(Cathodic Prot-FacInstallation):	N
TCPM(Composite Tank(Steel W/Frp Ext Laminate):	N
TCPMeth(Coated Tank(Steel W/ExtPolyurethaneLaminate):	N
TCPM(FRP Tank Or Piping(Noncorrodible)):	Y
TCPM(Ext Nonmetallic Jacket):	N
TCPMeth(Unnecessary Per Corrosion Prot Spec):	N
Piping Corr Prot Meth:	N
Piping Corr Prot Method(PCPM) (Cathodic Factory Install):	N
PCPM(Cathodic Prot-Field Install):	N
PCPMethod (FRP Tank Or Piping(Noncorrodible):	N
PCPM(Nonmetallic FlexPiping (Noncorrodible)):	Y
PCPMeth(Isolated Open Area/2nd Containment):	N
PCPM (Dual Protected):	N
PCPM(Unnec Per Corrosion Prot Specialist):	N
Tank Corr Prot Compliance Flag:	Y
Piping Corr Prot Compliance Flag:	Y
Tank Corrosion Prot Variance (:	N
Piping Corrosion Prot Variance:	N
Temp Out Of Service Compliance:	N

CONOCOPHILLIPS 2706596 (Continued) **U003422708**

Technical Compliance Flag:	N
Tank Tested Flag:	N
Installation Signature Date:	10/28/1998

Compartment Records:

Tank Id:	1
UST Comprt Id:	178302
UST Id:	188473
Facility Num/Ai:	71287
Compartment Id:	A
Capacity (In Gallons):	15000
Substance Stored1:	GASOLINE
Substance Stored2:	Not reported
Substance Stored3:	Not reported
CompartmentReleaseDetectionMethod(Vapor):	N
CRDM(GW Monitoring):	N
CRDM(Monitoring Of Secondary Cont Barrier):	N
CRDM(Auto Tank Gauge Test/Inv Control):	N
CRDM(Interstitial Monitoring SecWall/Jacket):	Y
CRDM(Wkly Manual Gauging(Tanks<=1000 G):	N
CRDM(Mthly Tank Gauging(Emer Gen Tanks):	N
CRDM(Sir (Stat Inv Reconciliation)/Inv Control):	N
PipingReleaseDetectionMethod(PRDM)(Vapor):	N
PRDM(Groundwater Monitoring):	N
PRDM(Monitoring Sec Containment Barrier):	N
PRDM(InterstitialMonitoring w/in SecWall/Jacket):	N
PRDM(Mthly Piping Tightness Test)@.2Gph:	Y
PRDM(AnnualPipingTightTest/ElecMon@.1Gph:	N
PRDM(TriennialTightTest(Suction/GravityPiping):	N
PRDM AutoLineLeakDet(3.0 Gph PressPiping):	Y
PRDM(Sir(StatInv Recon)/Inv Control)):	N
PRDM(Exempt System Suction:	N
Spill Overfill Prevention Equip(SOPE):	Y
SOPE(Spill Cont/Bucket/Sump):	Y
SOPE(DelShut-Off Valve)):	N
SOPE(FlowRestrictorValue:	Y
SOPE(Alarm (Set@<=90%) W/3a Or 3b:	N
SOPE(N/A Deliveries To Tank<=25G):	N
Compartment Release Det Compliance Flag:	Y
Piping Release Detection Compliance Flag):	Y
Spill/OverfillPreventionCompliance Flag:	Y
Compartment Release Detection Variance:	N
Piping Release Detection Variance:	N
Spill And Overfill Prevention Variance:	N
Stage I Vapor Recovery:	COAXIAL SYSTEM
Stage 1 Installation Date:	12/01/1998

More Self Certification:

Facility Num/AI:	188473
Self Cert comprt id:	71287
Self Cert Id:	187392
UST Comprt Id:	528692
Ust Id:	178302
Tank Id:	1
Compartment Id (A, B, C, Etc.):	A

Facility Num/AI:	188473

CONOCOPHILLIPS 2706596 (Continued) **U003422708**

Self Cert comprt id:	71287
Self Cert Id:	187393
UST Comprt Id:	528693
Ust Id:	178302
Tank Id:	1
Compartment Id (A, B, C, Etc.):	A

UST Id:	188474
Facility Num/AI:	71287
Tank Id:	2
Number Of Compartments:	1
Tank Installation Date:	09/23/1998
Tank Registration Date:	12/07/1998
Tank Capacity (In Gallons):	15000
Tank Status (Current):	REMOVED FROM GROUND
Tank Status Date:	12/12/2002
Empty:	N
Tank Regulatory Status:	FULLY REGULATED
Tank Int Prot (Internal Tank Lining Date):	Not reported
Tank Design (Single Wall):	N
Tank Design (Double Wall):	Y
Piping Design (Single Wall):	N
Piping Design (Double Wall):	Y
Tank Ext Cont(Fac-Built Nonmetallic Jacket):	N
Tank Ext Cont(Syn Tank-Pit/Piping-Trench Liner):	N
Tank Ext Cont(Tank Vault/Rigid Trench Liner):	N
Piping Ext Cont(Fac-Built Nonmetallic Jacket):	N
Piping Ext Cont(Syn Tank-Pit/Piping-Trench Liner):	N
Piping Ext Cont(Tank Vault/Rigid Trench Liner):	N
Type Of Piping(P=Pressurized,S=Suction,G=Gravity):	P
Tank Material (Steel):	N
Tank Material(Frp(Fiberglass-Reinforced Plastic):	Y
Tank Mat(Composite (Steel W/Ext Frp Cladding)):	N
Tank Mat(Concrete):	N
Tank Mat(Jacketed (Steel W/Ext Nonmetallic Jck)):	N
Tank Mat(Coated(Steel W/ExtPolyurethane Cladding)):	N
Piping Material (Steel):	N
Piping Mat(Frp(Fiberglass Reinforced Plastic):	N
Piping Mat(Concrete):	N
Piping Mat(Jacketed(Steel W/Ext Nonmetallic Jacket)):	N
Piping Mat(Nonmetallic Flex Piping):	Y
PipingConnect/Valves(Shear/Impact Valves(Under Disp)):	N
Piping Connect/Valves(Steel Swing-Joints(End Of Piping)):	N
Piping Connect/Valves (Flex Connectors(Ends Of Piping)):	N
Tank Corr Prot Meth(TCPM)(Cathodic-Field Installation):	N
TCPM (ExtDielectricCoat/Laminate/Tape/Wrap):	N
TCPM(Cathodic Prot-FacInstallation):	N
TCPM(Composite Tank(Steel W/Frp Ext Laminate):	N
TCPMeth(Coated Tank(Steel W/ExtPolyurethaneLaminate):	N
TCPM(FRP Tank Or Piping(Noncorrodible)):	Y
TCPM(Ext Nonmetallic Jacket):	N
TCPMeth(Unnecessary Per Corrosion Prot Spec):	N
Piping Corr Prot Meth:	N
Piping Corr Prot Method(PCPM) (Cathodic Factory Install):	N
PCPM(Cathodic Prot-Field Install):	N
PCPMethod (FRP Tank Or Piping(Noncorrodible):	N

CONOCOPHILLIPS 2706596 (Continued) **U003422708**

PCPM(Nonmetallic FlexPiping (Noncorrodible)):	Y
PCPMeth(Isolated Open Area/2nd Containment):	N
PCPM (Dual Protected):	N
PCPM(Unnec Per Corrosion Prot Specialist):	N
Tank Corr Prot Compliance Flag:	Y
Piping Corr Prot Compliance Flag:	Y
Tank Corrosion Prot Variance (:	N
Piping Corrosion Prot Variance:	N
Temp Out Of Service Compliance:	N
Technical Compliance Flag:	N
Tank Tested Flag:	N
Installation Signature Date:	10/28/1998

Compartment Records:

Tank Id:	2
UST Comprt Id:	178303
UST Id:	188474
Facility Num/Ai:	71287
Compartment Id:	A
Capacity (In Gallons):	15000
Substance Stored1:	GASOLINE
Substance Stored2:	Not reported
Substance Stored3:	Not reported
CompartmentReleaseDetectionMethod(Vapor):	N
CRDM(GW Monitoring):	N
CRDM(Monitoring Of Secondary Cont Barrier):	N
CRDM(Auto Tank Gauge Test/Inv Control):	N
CRDM(Interstitial Monitoring SecWall/Jacket):	Y
CRDM(Wkly Manual Gauging(Tanks<=1000 G):	N
CRDM(Mthly Tank Gauging(Emer Gen Tanks):	N
CRDM(Sir (Stat Inv Reconciliation)/Inv Control):	N
PipingReleaseDetectionMethod(PRDM)(Vapor):	N
PRDM(Groundwater Monitoring):	N
PRDM(Monitoring Sec Containment Barrier):	N
PRDM(InterstitialMonitoring w/in SecWall/Jacket):	N
PRDM(Mthly Piping Tightness Test)@.2Gph:	Y
PRDM(AnnualPipingTightTest/ElecMon@.1Gph:	N
PRDM(TriennialTightTest(Suction/GravityPiping):	N
PRDM AutoLineLeakDet(3.0 Gph PressPiping):	Y
PRDM(Sir(StatInv Recon)/Inv Control)):	N
PRDM(Exempt System Suction:	N
Spill Overfill Prevention Equip(SOPE):	Y
SOPE(Spill Cont/Bucket/Sump):	Y
SOPE(DelShut-Off Valve)):	N
SOPE(FlowRestrictorValue:	Y
SOPE(Alarm (Set@<=90%) W/3a Or 3b:	N
SOPE(N/A Deliveries To Tank<=25G):	N
Compartment Release Det Compliance Flag:	Y
Piping Release Detection Compliance Flag):	Y
Spill/OverfillPreventionCompliance Flag:	Y
Compartment Release Detection Variance:	N
Piping Release Detection Variance:	N
Spill And Overfill Prevention Variance:	N
Stage I Vapor Recovery:	COAXIAL SYSTEM
Stage 1 Installation Date:	12/01/1998

More Self Certification:

CONOCOPHILLIPS 2706596 (Continued) **U003422708**

Facility Num/AI:	188474
Self Cert comprt id:	71287
Self Cert Id:	187393
UST Comprt Id:	528695
Ust Id:	178303
Tank Id:	2
Compartment Id (A, B, C, Etc.):	A

Facility Num/AI:	188474
Self Cert comprt id:	71287
Self Cert Id:	187392
UST Comprt Id:	528694
Ust Id:	178303
Tank Id:	2
Compartment Id (A, B, C, Etc.):	A

Tank Records Not Found for this Facility:

---

17 **STELTER RICHD AUTO SERVICE** **EDR Hist Auto** **1009363615**
2319 N SHEPHERD DR **N/A**
HOUSTON, TX

EDR Hist Auto

Year:	Name:	Type:
1953	PRESCOTT AUTO SERVICE	AUTOMOBILE REPAIRING
1962	PRESCOTT AUTO SERVICC	AUTOMOBILE REPAIRING
1968	PRESCOTT AUTO SERVICE	AUTOMOBILE REPAIRING
1971	PRESCOTT AUTO SERVICE	AUTOMOBILE REPAIRING
1974	STELTER AUTOMOTIVE CO	General Automotive Repair Shops
1975	STELTER RICHD AUTO SERVICE	AUTOMOBILE REPAIRING
1975	STELTER AUTOMOTIVE CO	General Automotive Repair Shops
1976	STELTER AUTOMOTIVE CO	General Automotive Repair Shops
1979	GULF COAST AUTO GLASS INC	Automotive Repair Shops, NEC
1980	GULF COAST AU GL INC	Automotive Repair Shops, NEC
1982	GULF COAST AUTO GLASS INC	Automotive Repair Shops, NEC
1983	GULF COAST AUTO GLASS INC	Automotive Repair Shops, NEC
1985	GULF COAST AUTO GLASS INC	Automotive Repair Shops, NEC
1986	GULF COAST AUTO GLASS INC	Automotive Repair Shops, NEC
1987	GULF COAST AUTO GLASS INC	Automotive Repair Shops, NEC
1988	GULF COAST AUTO GLASS INC	Automotive Repair Shops, NEC
1989	GULF COAST AUTO GLASS INC	Automotive Repair Shops, NEC
1990	GULF COAST AUTO GLASS INC	Automotive Repair Shops, NEC
1991	GULF COAST AUTO GLASS INC	Automotive Repair Shops, NEC
1992	GULF COAST AUTO GLASS INC	Automotive Repair Shops, NEC
1993	GULF COAST AUTO GLASS INC	Automotive Repair Shops, NEC
1994	GULF COAST AUTO GLASS INC	Automotive Repair Shops, NEC
1995	GULF COAST AUTO GLASS INC	Automotive Repair Shops, NEC
1996	GULF COAST AUTO GLASS INC	Automotive Repair Shops, NEC
1997	GULF COAST AUTO GLASS INC	Automotive Repair Shops, NEC
1998	GULF COAST AUTO GLASS INC	Automotive Repair Shops, NEC
1999	GULF COAST AUTO GLASS INC	Automotive Repair Shops, NEC
2000	GULF COAST AUTO GLASS INC	Automotive Repair Shops, NEC
2001	GULF COAST AUTO GLASS INC	Automotive Repair Shops, NEC
2002	GULF COAST AUTO GLASS INC	Automotive Repair Shops, NEC
2003	GULF COAST AUTO GLASS INC	Automotive Repair Shops, NEC

STELTER RICHD AUTO SERVICE (Continued) **1009363615**

2004	GULF COAST AUTO GLASS INC	Automotive Repair Shops, NEC
2008	TEXAS AUTO MASTERS	General Automotive Repair Shops

---

17 **CORPORATE AUTO SERVICES** **Ind. Haz Waste** **S102758823**
707 W 24TH ST **N/A**
HOUSTON, TX 77008

Ind. Haz Waste:

Registration Number:	79119
Registration Initial Notification Date:	10/22/1992
Registration Last Amendment Date:	08/23/2001
EPA Identification:	TXD988033684
Primary NAICS Code:	Not reported
Status Change Date:	19921022
Land Type:	Not reported
Description of Facility Site Location:	707 W 24th, Houston, TX
Site Primary Standard Industrial Code:	Not reported
Site Primary SIC Description:	Not reported
Registration is Generator of Waste:	Yes
Registration is Receivers of Waste:	No
Registration is Transporter of Waste:	No
Registration is Transfer Facility:	No
Facility is STEERS Reporter:	No
Reqired to Submit Annual Waste Summary:	No
Facility Involved In Recycling:	No
Revcr Has Monthly Reporting Requirement:	0
Mexican Facility:	Not reported
Type of Generator:	NON INDUS, CESQG
TNRCC Region:	Not reported
Company Name:	CORPORATE AUTO SERVICES INC
Contact Name:	F REX
Contact Telephone Number:	713-8647820
Mailing Address:	707 W 24TH ST
Mailing Address2:	Not reported
Mailing City,St,Zip:	HOUSTON, TX 770081735
Mailing County:	UNITED STATES
Facility Country:	UNITED STATES
TNRCC Facility ID:	32673
Site Owner Tax ID:	0
Site Location Latitude:	-00.000
Site Location Longitude:	-000.000
Last Update to NOR Data:	20100604
Ind. waste permit Number:	Not reported
Mun waste permit Number:	Not reported
Non Notifier:	No

Business Records Not Found for this RegNo/Year:

Owner:

Owner Mailing Address:	707 W 24TH ST
Owner Mailing Address2:	Not reported
Owner Mailing Address3:	Not reported
Owner City,St,Zip:	HOUSTON, TX 77008 1735
Owner Country:	UNITED STA
Owner Phone Number:	1-713-8647820
Owner Fax Number:	Not reported
Owner Email Address:	Not reported
Owner Business Type:	Unknown
Owner Tax Id:	Not reported

CORPORATE AUTO SERVICES (Continued) **S102758823**

Owner Bankruptcy Code: Not reported

Operator Records Not Found for this RegNo/Year:

Contact:
- Contact Name: F REX
- Contact Title: ENVIRONMENTAL MANAGER
- Contact Role: PRICONT
- Contact Address: 707 W 24TH ST
- Contact Address2: Not reported
- Conact City,St,Zip: HOUSTON, TX 77008 1735
- Contact Phone: 1-713-8647820
- Contact Fax: Not reported
- Contact Email: Not reported

Contact:
- Contact Name: Not reported
- Contact Title: Not reported
- Contact Role: OWNCON
- Contact Address: 707 W 24TH ST
- Contact Address2: Not reported
- Conact City,St,Zip: HOUSTON, TX 77008 1735
- Contact Phone: 1-713-8647820
- Contact Fax: Not reported
- Contact Email: Not reported

Unit:
- Unit No: 001
- Deed Record Needed: Not reported
- Deed Recording Date: Not reported
- Unit Type Code: 22
- Unit Type: Not reported
- Unit Status: ACTIVE
- Unit Regulatory Status: Not reported
- UIC Permit Number: Not reported
- Capacity: Not reported
- Capacity Measurment: Not reported
- Off Site Hazardous Waste: No
- Off Site Class 1 Waste: Not reported
- Off Site Class 2 Waste: Not reported
- Off Site Class 3 Waste: Not reported
- Off Site Non Indstrl Sld Wst: Not reported
- System Type Code: Not reported
- System Type: Not reported
- System Type Code 1: Not reported
- System Type 1: Not reported
- System Type Code 2: Not reported
- System Type 2: Not reported
- System Type Code 3: Not reported
- System Type 3: Not reported
- System Type Code 4: Not reported
- System Type 4: Not reported
- Permit Seq #: Not reported
- Unit Description on NOR: Not reported
- Dt Last Changed: Not reported
- TNRCC Facility ID: 32673
- Unit ID: 001
- Unit Description: Not reported
- WasteID: ,

CORPORATE AUTO SERVICES (Continued) **S102758823**

One Time Shipper Records Not Found for this RegNo/Year:

Receiver Type:	Not reported
Transporter for hire:	0
Transport own waste:	0
Eq 01, if transport waste type = 1:	Not reported
Eq 02, if transport waste type = 2:	Not reported
Eq 03, if transport waste type = 3:	Not reported
Eq 04, if transport waste type = H:	Not reported

Target TCEQ unique facid for discarded(merged) facility: Not reported

Waste Records Not Found for this RegNo/Year:

---

17 **CORPORATE AUTO SERVICES INC** **RCRA NonGen / NLR** **1000653607**
707 W 24TH **FINDS** **TXD988033684**
HOUSTON, TX 77008 **ECHO**

RCRA NonGen / NLR:

Date form received by agency:	08/23/2001
Facility name:	CORPORATE AUTO SERVICES INC
Facility address:	707 W 24TH HOUSTON, TX 77008
EPA ID:	TXD988033684
Mailing address:	W 24TH HOUSTON, TX 77008
Contact:	F REX
Contact address:	W 24TH HOUSTON, TX 77008
Contact country:	US
Contact telephone:	713-864-7820
Contact email:	Not reported
EPA Region:	06
Classification:	Non-Generator
Description:	Handler: Non-Generators do not presently generate hazardous waste

Handler Activities Summary:

U.S. importer of hazardous waste:	No
Mixed waste (haz. and radioactive):	No
Recycler of hazardous waste:	No
Transporter of hazardous waste:	No
Treater, storer or disposer of HW:	No
Underground injection activity:	No
On-site burner exemption:	No
Furnace exemption:	No
Used oil fuel burner:	No
Used oil processor:	No
User oil refiner:	No
Used oil fuel marketer to burner:	No
Used oil Specification marketer:	No
Used oil transfer facility:	No
Used oil transporter:	No

. Waste code:	F003
. Waste name:	THE FOLLOWING SPENT NONHALOGENATED SOLVENTS: XYLENE, ACETONE, ETHYL ACETATE, ETHYL BENZENE, ETHYL ETHER, METHYL ISOBUTYL KETONE, N-BUTYL ALCOHOL, CYCLOHEXANONE, AND METHANOL; ALL SPENT SOLVENT MIXTURES/BLENDS CONTAINING, BEFORE USE, ONLY THE ABOVE SPENT NONHALOGENATED SOLVENTS; AND ALL SPENT SOLVENT MIXTURES/BLENDS

CORPORATE AUTO SERVICES INC (Continued) **1000653607**

CONTAINING, BEFORE USE, ONE OR MORE OF THE ABOVE NONHALOGENATED SOLVENTS, AND A TOTAL OF TEN PERCENT OR MORE (BY VOLUME) OF ONE OR MORE OF THOSE SOLVENTS LISTED IN F001, F002, F004, AND F005; AND STILL BOTTOMS FROM THE RECOVERY OF THESE SPENT SOLVENTS AND SPENT SOLVENT MIXTURES.

. Waste code: F005
. Waste name: THE FOLLOWING SPENT NONHALOGENATED SOLVENTS: TOLUENE, METHYL ETHYL KETONE, CARBON DISULFIDE, ISOBUTANOL, PYRIDINE, BENZENE, 2-ETHOXYETHANOL, AND 2-NITROPROPANE; ALL SPENT SOLVENT MIXTURES/BLENDS CONTAINING, BEFORE USE, A TOTAL OF TEN PERCENT OR MORE (BY VOLUME) OF ONE OR MORE OF THE ABOVE NONHALOGENATED SOLVENTS OR THOSE SOLVENTS LISTED IN F001, F002, OR F004; AND STILL BOTTOMS FROM THE RECOVERY OF THESE SPENT SOLVENTS AND SPENT SOLVENT MIXTURES.

Historical Generators:
Date form received by agency: 04/17/1991
Site name: CORPORATE AUTO SVC INC
Classification: Small Quantity Generator

. Waste code: D002
. Waste name: CORROSIVE WASTE

. Waste code: F003
. Waste name: THE FOLLOWING SPENT NONHALOGENATED SOLVENTS: XYLENE, ACETONE, ETHYL ACETATE, ETHYL BENZENE, ETHYL ETHER, METHYL ISOBUTYL KETONE, N-BUTYL ALCOHOL, CYCLOHEXANONE, AND METHANOL; ALL SPENT SOLVENT MIXTURES/BLENDS CONTAINING, BEFORE USE, ONLY THE ABOVE SPENT NONHALOGENATED SOLVENTS; AND ALL SPENT SOLVENT MIXTURES/BLENDS CONTAINING, BEFORE USE, ONE OR MORE OF THE ABOVE NONHALOGENATED SOLVENTS, AND A TOTAL OF TEN PERCENT OR MORE (BY VOLUME) OF ONE OR MORE OF THOSE SOLVENTS LISTED IN F001, F002, F004, AND F005; AND STILL BOTTOMS FROM THE RECOVERY OF THESE SPENT SOLVENTS AND SPENT SOLVENT MIXTURES.

. Waste code: F005
. Waste name: THE FOLLOWING SPENT NONHALOGENATED SOLVENTS: TOLUENE, METHYL ETHYL KETONE, CARBON DISULFIDE, ISOBUTANOL, PYRIDINE, BENZENE, 2-ETHOXYETHANOL, AND 2-NITROPROPANE; ALL SPENT SOLVENT MIXTURES/BLENDS CONTAINING, BEFORE USE, A TOTAL OF TEN PERCENT OR MORE (BY VOLUME) OF ONE OR MORE OF THE ABOVE NONHALOGENATED SOLVENTS OR THOSE SOLVENTS LISTED IN F001, F002, OR F004; AND STILL BOTTOMS FROM THE RECOVERY OF THESE SPENT SOLVENTS AND SPENT SOLVENT MIXTURES.

Violation Status: No violations found

FINDS:

Registry ID: 110005133612

Environmental Interest/Information System
RCRAInfo is a national information system that supports the Resource Conservation and Recovery Act (RCRA) program through the tracking of events and activities related to facilities that generate, transport, and treat, store, or dispose of hazardous waste. RCRAInfo allows RCRA program staff to track the notification, permit, compliance, and corrective action activities required under RCRA.

CORPORATE AUTO SERVICES INC (Continued) **1000653607**

Click this hyperlink while viewing on your computer to access additional FINDS: detail in the EDR Site Report.

ECHO:

Envid:	1000653607
Registry ID:	110005133612
DFR URL:	http://echo.epa.gov/detailed-facility-report?fid=110005133612

---

17 **REIFF JOHNNY AUTO SERVICE** **EDR Hist Auto** **1009381045**
707 W 24TH AVE **N/A**
HOUSTON, TX

EDR Hist Auto

Year:	Name:	Type:
1953	WILSON BROS GARAGE	AUTOMOBILE REPAIRING
1962	WILSON S GARAGE	AUTOMOBILE REPAIRING
1968	REIFF JOHNNY AUTO SERVICE	AUTOMOBILE REPAIRING
1971	MILLERS AUTO REPAIR	AUTOMOBILE REPAIRING
1971	MILLERS AUTO & BODY REPAIR	General Automotive Repair Shops
1972	MILLERS AUTO & BODY REPAIR	General Automotive Repair Shops
1973	MILLERS AUTO & BODY REPAIR	General Automotive Repair Shops
1974	MILLERS AUTO & BODY REPAIR	General Automotive Repair Shops
1974	MILLERS AUTO & BODY REPAIR	General Automotive Repair Shops
1975	MILLER S AUTO REPAIR	AUTOMOBILE REPAIRING
1975	MILLERS AUTO & BODY REPAIR	General Automotive Repair Shops
1976	MILLERS AUTO & BODY REPAIR	General Automotive Repair Shops
1977	MILLERS AUTO & BODY REPAIR	General Automotive Repair Shops
1978	MILLERS AUTO & BODY REPAIR	General Automotive Repair Shops
1979	MILLERS AUTO & BODY REPAIR	General Automotive Repair Shops
1980	MILLER S AUTO AND BODY REPAIR	AUTOMOBILE REPAIRING
1980	MILLERS AUTO & BODY REPAIR	General Automotive Repair Shops
1982	MILLERS AUTO & BODY REPAIR	General Automotive Repair Shops
1983	MILLERS AUTO & BODY REPAIR	General Automotive Repair Shops
1985	CORPORATE AUTO SERVICE INC	General Automotive Repair Shops
1986	CORPORATE AUTO SERVICE INC	General Automotive Repair Shops
1987	CORPORATE AUTO SERVICE INC	General Automotive Repair Shops
1988	CORPORATE AUTO SERVICE INC	General Automotive Repair Shops
1989	CORPORATE AUTO SERVICE INC	General Automotive Repair Shops
1990	CORPORATE AUTO SERVICE INC	General Automotive Repair Shops
1991	CORPORATE AUTO SERVICE INC	General Automotive Repair Shops
1992	CORPORATE AUTO SERVICE INC	General Automotive Repair Shops
1993	CORPORATE AUTO SERVICE INC	General Automotive Repair Shops
1994	CORPORATE AUTO SERVICE INC	General Automotive Repair Shops
1995	CORPORATE AUTO SERVICE INC	General Automotive Repair Shops
1996	CORPORATE AUTO SERVICE INC	General Automotive Repair Shops
1997	CORPORATE AUTO SERVICE INC	General Automotive Repair Shops

17 **CAIN AND SON SERVICE STATION** **EDR Hist Auto** **1009364026**
2401 N SHEPHERD DR **N/A**
HOUSTON, TX

EDR Hist Auto

Year:	Name:	Type:
1940	CAIN AND SON SERVICE STATION	AUTOMOBILE REPAIRING
1944	CAIN AND SON SERVICE STATION	GASOLINE AND OIL SERVICE STATIONS
1948	CAIN S SERVICE STATION	GASOLINE AND OIL SERVICE STATIONS
1971	DIVER BROS BATTERY & ELC CO	Automotive Repair Shops, NEC
1972	DIVER BROS BATTERY & ELC CO	Automotive Repair Shops, NEC
1973	DIVER BROS BATTERY & ELC CO	Automotive Repair Shops, NEC
1974	DIVER BROS BATTERY & ELC CO	Automotive Repair Shops, NEC
1975	DIVER BROS BATTERY & ELC CO	Automotive Repair Shops, NEC
1993	AUTO ELECTRIC SERVICE CO	Automotive Repair Shops, NEC
1994	AUTO ELECTRIC SERVICE CO	Automotive Repair Shops, NEC
1995	AUTO ELECTRIC SERVICE CO	Automotive Repair Shops, NEC
1996	AUTO ELECTRIC SERVICE CO	Automotive Repair Shops, NEC
1997	AUTO ELECTRIC SERVICE CO	Automotive Repair Shops, NEC
1998	AUTO ELECTRIC SERVICE CO	Automotive Repair Shops, NEC
1999	AUTO ELECTRIC SERVICE CO	Automotive Repair Shops, NEC
2000	AUTO ELECTRIC SERVICE CO	Automotive Repair Shops, NEC
2001	AUTO ELECTRIC SERVICE CO	Automotive Repair Shops, NEC
2002	AUTO ELECTRIC SERVICE CO	Automotive Repair Shops, NEC
2003	AUTO ELECTRIC SERVICE CO	Automotive Repair Shops, NEC
2004	AUTO ELECTRIC SERVICE CO	Automotive Repair Shops, NEC
2005	AUTO ELECTRIC SERVICE CO	Automotive Repair Shops, NEC
2006	AUTO ELECTRIC SERVICE CO	Automotive Repair Shops, NEC
2007	AUTO ELECTRIC SERVICE CO	Automotive Repair Shops, NEC
2008	AUTO ELECTRIC SERVICE CO	Automotive Repair Shops, NEC
2009	AUTO ELECTRIC SERVICE CO	Automotive Repair Shops, NEC
2010	AUTO ELECTRIC SERVICE CO	Automotive Repair Shops, NEC
2011	AUTO ELECTRIC SERVICE CO	Automotive Repair Shops, NEC
2012	AUTO ELECTRIC SERVICE CO	Automotive Repair Shops, NEC
2013	AUTO ELECTRIC SERVICE CO	Automotive Repair Shops, NEC

---

17 **PRITCHETT J I** **EDR Hist Auto** **1009364065**
2403 N SHEPHERD DR **N/A**
HOUSTON, TX

EDR Hist Auto

Year:	Name:	Type:
1935	PRITCHETT J I	GASOLINE AND OIL SERVICE STATIONS

---

17 **WASCO MAY-LAUNDRY COIN-OP** **EDR Hist Cleaner** **1009339662**
2406 N SHEPHERD DR **N/A**
HOUSTON, TX

EDR Hist Cleaner

Year:	Name:	Type:
1975	WASCO MAY LAUNDRY	LAUNDRIES SELF SERVE
1980	WASCO MAY-LAUNDRY COIN-OP	LAUNDRIES-SELF SERVE
1986	NORTH SHEPHERD WASHETERIA	LAUNDRIES SELF SERVE

17 **B AND B RADIATOR CO** **EDR Hist Auto** **1009364282**
2421 N SHEPHERD DR **N/A**
HOUSTON, TX

EDR Hist Auto

Year:	Name:	Type:
1972	B & B RADIATOR SHOP	Automotive Repair Shops, NEC
1973	B & B RADIATOR SHOP	Automotive Repair Shops, NEC
1974	B & B RADIATOR SHOP	Automotive Repair Shops, NEC
1975	B AND B RADIATOR CO	AUTOMOBILE RADIATOR REPAIRERS

---

17 **B&B RADIATOR** **Ind. Haz Waste** **S104854475**
2425 N SHEPHERD DR **N/A**
HOUSTON, TX 77008

Ind. Haz Waste:

Registration Number:	71481
Registration Initial Notification Date:	03/20/1984
Registration Last Amendment Date:	07/27/2001
EPA Identification:	Not reported
Primary NAICS Code:	Not reported
Status Change Date:	19840320
Land Type:	Not reported
Description of Facility Site Location:	2425 N Shepherd Dr, Houston, TX
Site Primary Standard Industrial Code:	Not reported
Site Primary SIC Description:	Not reported
Registration is Generator of Waste:	Yes
Registration is Receivers of Waste:	No
Registration is Transporter of Waste:	No
Registration is Transfer Facility:	No
Facility is STEERS Reporter:	No
Reqired to Submit Annual Waste Summary:	No
Facility Involved In Recycling:	No
Revcr Has Monthly Reporting Requirement:	0
Mexican Facility:	Not reported
Type of Generator:	Not reported
TNRCC Region:	Not reported
Company Name:	B&B RADIATOR INC
Contact Name:	THOMAS J DAVIS
Contact Telephone Number:	713-8611014
Mailing Address:	2425 N SHEPHERD DR
Mailing Address2:	Not reported
Mailing City,St,Zip:	HOUSTON, TX 770081957
Mailing County:	UNITED STATES
Facility Country:	UNITED STATES
TNRCC Facility ID:	26128
Site Owner Tax ID:	0
Site Location Latitude:	-00.000
Site Location Longitude:	-000.000
Last Update to NOR Data:	20100604
Ind. waste permit Number:	Not reported
Mun waste permit Number:	Not reported
Non Notifier:	No

Business Records Not Found for this RegNo/Year:

Owner:

Owner Mailing Address:	2425 N SHEPHERD DR
Owner Mailing Address2:	Not reported
Owner Mailing Address3:	Not reported

B&B RADIATOR (Continued) **S104854475**

Owner City,St,Zip:	HOUSTON, TX 77008 1957
Owner Country:	UNITED STA
Owner Phone Number:	1-713-8611014
Owner Fax Number:	Not reported
Owner Email Address:	Not reported
Owner Business Type:	Unknown
Owner Tax Id:	17418490300
Owner Bankruptcy Code:	Not reported

Operator Records Not Found for this RegNo/Year:

Contact:

Contact Name:	THOMAS DAVIS
Contact Title:	VICE PRESIDENT
Contact Role:	PRICONT
Contact Address:	2425 N SHEPHERD DR
Contact Address2:	Not reported
Conact City,St,Zip:	HOUSTON, TX 77008 1957
Contact Phone:	1-713-8611014
Contact Fax:	Not reported
Contact Email:	Not reported

Contact:

Contact Name:	Not reported
Contact Title:	Not reported
Contact Role:	OWNCON
Contact Address:	2425 N SHEPHERD DR
Contact Address2:	Not reported
Conact City,St,Zip:	HOUSTON, TX 77008 1957
Contact Phone:	1-713-8611014
Contact Fax:	Not reported
Contact Email:	Not reported

Unit Records Not Found for this RegNo/Year:

One Time Shipper Records Not Found for this RegNo/Year:

Receiver Type:	Not reported
Transporter for hire:	0
Transport own waste:	0
Eq 01, if transport waste type = 1:	Not reported
Eq 02, if transport waste type = 2:	Not reported
Eq 03, if transport waste type = 3:	Not reported
Eq 04, if transport waste type = H:	Not reported

Target TCEQ unique facid for discarded(merged) facility: Not reported

Waste Records Not Found for this RegNo/Year:

---

17 **LILY CLEANERS** **EDR Hist Cleaner** **1009339803**
2427 N SHEPHERD DR **N/A**
HOUSTON, TX

EDR Hist Cleaner

Year:	Name:	Type:
1953	LILY CLEANERS	HAT CLEANERS AND BLOCKERS

17 **LILY CLEANERS** **EDR Hist Cleaner** **1009339806**
2429 N SHEPHERD DR **N/A**
HOUSTON, TX

EDR Hist Cleaner

Year:	Name:	Type:
1948	LILY CLEANERS	CLEANERS AND PRESSERS

---

18 **NATIONAL FLAME AND FORGE** **MSD** **S120803201**
349 W 24TH STREET **N/A**
HOUSTON, TX

MSD:

Id:	354
Project Manager:	Otu Ekpo-Otu
MSD Certification Number:	Not reported
MSD Application Number:	MSD AP 354
Acres:	5.9572
GW Zone Feet To:	Not reported
Feet:	Not reported
Contaminants:	Not reported
Applicant:	NFF Realty LLC
Updated:	04/26/2017
Remediation Program PM:	Not reported
Application Received Date:	Not reported
90 Day Deadline:	Not reported
Tceq Response 1:	Not reported
Final Date Req Info Rec Date:	Not reported
45 Day Deadline:	Not reported
Status:	Pending
Precertification Date:	Not reported
Certification Date:	Not reported
Denial Date:	Not reported
Reason Denied:	Not reported
Withdrawal Date:	Not reported
Ordinance:	False
Resolution/Restrictive Covenant:	False
Other City Resolution:	False
Retail Public Util Resolution:	False
Mail Out:	False
HB3030:	Not reported
Other Program:	Not reported

---

19 **YANKEE REALTY** **LPST** **U003567025**
909 W 23RD ST **UST** **N/A**
HOUSTON, TX 77008

LPST:

Facility ID:	0029556
LPST Id:	107138
Facility Location:	909 W 23RD
TCEQ Region# and City:	12
Region City:	HOUSTON
Reported Date:	05/24/2001
Entered Date:	09/23/1993
Priority:	4.1 - GW IMPACTED NO APPARENT THREATS OR IMPACTS TO RECEPTORS
Program:	1P - PRIVATIZATION CONTRACTOR

YANKEE REALTY (Continued) **U003567025**

CA Status:	6A - FINAL CONCURRENCE ISSUED
Priority Description:	Groundwater is affected.
Status:	**FINAL CONCURRENCE ISSUED, CASE CLOSED**
Coordinators Primary:	1P/1/2
Coordinators RPR:	KSR
Responsible Party Name:	DELUTIS AND BRASK PROPERTIES
Responsible Party Contact:	PETE DELUTIS
Responsible Party Address:	PO BOX 800306
Responsible Party City,St,Zip:	HOUSTON, TX 77280
Responsible Party Telephone:	713/461-4152
Reported Date:	08/18/1993
Case Start Date:	09/23/1993

UST:

Facility Id:	29556
Facility Type:	UNKNOWN
Facility Begin Date:	10/29/1986
Facility Status:	INACTIVE
Facility Exempt Status:	No
Records Off-Site:	No
UST Financial Assurance Required:	No
Number Of Active UST:	0
Site Location Description:	Not reported
Site Location (Nearest City/County/Zip):	HARRIS 77008
Site Location (TCEQ Region):	12
Contact Name/Title:	P DELUTIS,OWNER
Contact Organization Name:	YANKEE REALTY
Contact Mailing Address1:	Not reported
Contact Mailing Address2:	Not reported
Contact Mailing City/State/Zip:	Not reported
Contact Phone Number:	7136753636
Contact Fax Number:	Not reported
Contact Email Address:	Not reported
Facility Contact Address Deliverable:	Not reported
Application Received Date On Earliest Reg Form:	05/16/1986
Signature Date On Earliest Reg Form:	05/08/1986
Signature Name/Title On Earliest Reg Form:	P DELUTIS,OWNER
Signature Role On Earliest Reg Form:	Not reported
Signature Company On Earliest Reg Form:	Not reported
Enforcement Action:	Not reported
Facility Not Inspectable:	No

Facility Billing Contacts:

Princ Id:	709619662002152
AR Number:	Not reported
Contact Name/Title:	/
Contact Organization Name:	YANKEE REALTY
Contact Mailing Address (Delivery):	PO BOX 800306
Contact Mailing Address (Internal Delivery):	Not reported
Contact Mailing City/State/Zip:	HOUSTON, TX 77280 0306
Phone Number/Ext:	/
Contact Fax Number/Ext:	/
Contact EMail Address:	Not reported
Contact Address Deliverable:	Yes

Owner:

Princ Id:	709619662002152

YANKEE REALTY (Continued) **U003567025**

Additional Id:	289624312002152
Facility Num/AI:	29556
Owner CN:	CN601253339
Owner Name:	YANKEE REALTY
Owner Effective Begin Date:	10/29/1986
Owner Type:	OR
State Tax Id:	17418227009
Contact Role:	Not reported
Contact Name/Title:	/
Contact Organization Name:	Not reported
Contact Mailing Address (Delivery):	Not reported
Contact Mailing Address (Internal Delivery):	Not reported
Contact Mailing City/State/Zip:	Not reported
Contact Phone Number/Ext:	/
Contact Fax Number/Ext:	/
Contact Email Address:	Not reported

Operator Records Not Found for this Facility:

Self Certification Records Not Found for this Facility/Owner:

Tanks:

UST Id:	78013
Facility Num/AI:	29556
Tank Id:	1
Number Of Compartments:	1
Tank Installation Date:	08/31/1987
Tank Registration Date:	05/16/1986
Tank Capacity (In Gallons):	1500
Tank Status (Current):	REMOVED FROM GROUND
Tank Status Date:	07/27/1993
Empty:	N
Tank Regulatory Status:	FULLY REGULATED
Tank Int Prot (Internal Tank Lining Date):	Not reported
Tank Design (Single Wall):	N
Tank Design (Double Wall):	N
Piping Design (Single Wall):	N
Piping Design (Double Wall):	N
Tank Ext Cont(Fac-Built Nonmetallic Jacket):	N
Tank Ext Cont(Syn Tank-Pit/Piping-Trench Liner):	N
Tank Ext Cont(Tank Vault/Rigid Trench Liner):	N
Piping Ext Cont(Fac-Built Nonmetallic Jacket):	N
Piping Ext Cont(Syn Tank-Pit/Piping-Trench Liner):	N
Piping Ext Cont(Tank Vault/Rigid Trench Liner):	N
Type Of Piping(P=Pressurized,S=Suction,G=Gravity):	Not reported
Tank Material (Steel):	Y
Tank Material(Frp(Fiberglass-Reinforced Plastic):	N
Tank Mat(Composite (Steel W/Ext Frp Cladding)):	N
Tank Mat(Concrete):	N
Tank Mat(Jacketed (Steel W/Ext Nonmetallic Jck)):	N
Tank Mat(Coated(Steel W/ExtPolyurethane Cladding)):	N
Piping Material (Steel):	N
Piping Mat(Frp(Fiberglass Reinforced Plastic):	N
Piping Mat(Concrete):	N
Piping Mat(Jacketed(Steel W/Ext Nonmetallic Jacket)):	N
Piping Mat(Nonmetallic Flex Piping):	N
PipingConnect/Valves(Shear/Impact Valves(Under Disp)):	N
Piping Connect/Valves(Steel Swing-Joints(End Of Piping)):	N

YANKEE REALTY (Continued) **U003567025**

Piping Connect/Valves (Flex Connectors(Ends Of Piping)):	N
Tank Corr Prot Meth(TCPM)(Cathodic-Field Installation):	N
TCPM (ExtDielectricCoat/Laminate/Tape/Wrap):	N
TCPM(Cathodic Prot-FacInstallation):	N
TCPM(Composite Tank(Steel W/Frp Ext Laminate):	N
TCPMeth(Coated Tank(Steel W/ExtPolyurethaneLaminate):	N
TCPM(FRP Tank Or Piping(Noncorrodible)):	N
TCPM(Ext Nonmetallic Jacket):	N
TCPMeth(Unnecessary Per Corrosion Prot Spec):	N
Piping Corr Prot Meth:	N
Piping Corr Prot Method(PCPM) (Cathodic Factory Install):	N
PCPM(Cathodic Prot-Field Install):	N
PCPMethod (FRP Tank Or Piping(Noncorrodible):	N
PCPM(Nonmetallic FlexPiping (Noncorrodible)):	N
PCPMeth(Isolated Open Area/2nd Containment):	N
PCPM (Dual Protected):	N
PCPM(Unnec Per Corrosion Prot Specialist):	N
Tank Corr Prot Compliance Flag:	N
Piping Corr Prot Compliance Flag:	N
Tank Corrosion Prot Variance (:	N
Piping Corrosion Prot Variance:	N
Temp Out Of Service Compliance:	N
Technical Compliance Flag:	N
Tank Tested Flag:	N
Installation Signature Date:	08/07/1989

Compartment Records:

Tank Id:	1
UST Comprt Id:	81557
UST Id:	78013
Facility Num/Ai:	29556
Compartment Id:	A
Capacity (In Gallons):	1500
Substance Stored1:	EMPTY
Substance Stored2:	Not reported
Substance Stored3:	Not reported
CompartmentReleaseDetectionMethod(Vapor):	N
CRDM(GW Monitoring):	N
CRDM(Monitoring Of Secondary Cont Barrier):	N
CRDM(Auto Tank Gauge Test/Inv Control):	N
CRDM(Interstitial Monitoring SecWall/Jacket):	N
CRDM(Wkly Manual Gauging(Tanks<=1000 G):	N
CRDM(Mthly Tank Gauging(Emer Gen Tanks):	N
CRDM(Sir (Stat Inv Reconciliation)/Inv Control):	N
PipingReleaseDetectionMethod(PRDM)(Vapor):	N
PRDM(Groundwater Monitoring):	N
PRDM(Monitoring Sec Containment Barrier):	N
PRDM(InterstitialMonitoring w/in SecWall/Jacket):	N
PRDM(Mthly Piping Tightness Test)@.2Gph:	N
PRDM(AnnualPipingTightTest/ElecMon@.1Gph:	N
PRDM(TriennialTightTest(Suction/GravityPiping):	N
PRDM AutoLineLeakDet(3.0 Gph PressPiping):	N
PRDM(Sir(StatInv Recon)/Inv Control)):	N
PRDM(Exempt System Suction:	N
Spill Overfill Prevention Equip(SOPE):	N
SOPE(Spill Cont/Bucket/Sump):	N
SOPE(DelShut-Off Valve)):	N
SOPE(FlowRestrictorValue:	N

YANKEE REALTY (Continued) **U003567025**

SOPE(Alarm (Set@<=90%) W/3a Or 3b:	N
SOPE(N/A Deliveries To Tank<=25G):	N
Compartment Release Det Compliance Flag:	N
Piping Release Detection Compliance Flag):	N
Spill/OverfillPreventionCompliance Flag:	N
Compartment Release Detection Variance:	N
Piping Release Detection Variance:	N
Spill And Overfill Prevention Variance:	N
Stage I Vapor Recovery:	Not reported
Stage 1 Installation Date:	Not reported

Self Certification Records Not Found for this Facility:

Tank Records Not Found for this Facility:

---

20 **EAGLE INSULATORS** **UST** **U003567027**
553 W 23RD ST **N/A**
HOUSTON, TX 77008

UST:

Facility Id:	29758
Facility Type:	FLEET REFUELING
Facility Begin Date:	08/31/1989
Facility Status:	INACTIVE
Facility Exempt Status:	No
Records Off-Site:	No
UST Financial Assurance Required:	No
Number Of Active UST:	0
Site Location Description:	Not reported
Site Location (Nearest City/County/Zip):	HARRIS 77008
Site Location (TCEQ Region):	12
Contact Name/Title:	B L KYLE,GEN MGR
Contact Organization Name:	EAGLE INSULATORS
Contact Mailing Address1:	Not reported
Contact Mailing Address2:	Not reported
Contact Mailing City/State/Zip:	Not reported
Contact Phone Number:	7138698581
Contact Fax Number:	Not reported
Contact Email Address:	Not reported
Facility Contact Address Deliverable:	Not reported
Application Received Date On Earliest Reg Form:	05/10/1986
Signature Date On Earliest Reg Form:	05/06/1986
Signature Name/Title On Earliest Reg Form:	B L KYLE,GEN MGR.
Signature Role On Earliest Reg Form:	Not reported
Signature Company On Earliest Reg Form:	Not reported
Enforcement Action:	Not reported
Facility Not Inspectable:	No

Facility Billing Contacts:

Princ Id:	420424802001344
AR Number:	Not reported
Contact Name/Title:	B L KYLE/
Contact Organization Name:	EAGLE INSULATORS INC
Contact Mailing Address (Delivery):	553 W 22ND ST
Contact Mailing Address (Internal Delivery):	Not reported
Contact Mailing City/State/Zip:	HOUSTON, TX 77008 1935
Phone Number/Ext:	/

EAGLE INSULATORS (Continued) **U003567027**

Contact Fax Number/Ext:	/
Contact EMail Address:	Not reported
Contact Address Deliverable:	Yes

Owner:

Princ Id:	420424802001344
Additional Id:	806741242002153
Facility Num/AI:	29758
Owner CN:	CN600595300
Owner Name:	EAGLE INSULATORS INC
Owner Effective Begin Date:	09/01/1989
Owner Type:	OR
State Tax Id:	16212256875
Contact Role:	Not reported
Contact Name/Title:	/
Contact Organization Name:	Not reported
Contact Mailing Address (Delivery):	Not reported
Contact Mailing Address (Internal Delivery):	Not reported
Contact Mailing City/State/Zip:	Not reported
Contact Phone Number/Ext:	/
Contact Fax Number/Ext:	/
Contact Email Address:	Not reported

Operator Records Not Found for this Facility:

Self Certification Records Not Found for this Facility/Owner:

Tanks:

UST Id:	78511
Facility Num/AI:	29758
Tank Id:	1
Number Of Compartments:	1
Tank Installation Date:	08/31/1987
Tank Registration Date:	05/10/1986
Tank Capacity (In Gallons):	1000
Tank Status (Current):	REMOVED FROM GROUND
Tank Status Date:	03/04/2002
Empty:	N
Tank Regulatory Status:	FULLY REGULATED
Tank Int Prot (Internal Tank Lining Date):	Not reported
Tank Design (Single Wall):	N
Tank Design (Double Wall):	N
Piping Design (Single Wall):	N
Piping Design (Double Wall):	N
Tank Ext Cont(Fac-Built Nonmetallic Jacket):	N
Tank Ext Cont(Syn Tank-Pit/Piping-Trench Liner):	N
Tank Ext Cont(Tank Vault/Rigid Trench Liner):	N
Piping Ext Cont(Fac-Built Nonmetallic Jacket):	N
Piping Ext Cont(Syn Tank-Pit/Piping-Trench Liner):	N
Piping Ext Cont(Tank Vault/Rigid Trench Liner):	N
Type Of Piping(P=Pressurized,S=Suction,G=Gravity):	Not reported
Tank Material (Steel):	Y
Tank Material(Frp(Fiberglass-Reinforced Plastic):	N
Tank Mat(Composite (Steel W/Ext Frp Cladding)):	N
Tank Mat(Concrete):	N
Tank Mat(Jacketed (Steel W/Ext Nonmetallic Jck)):	N
Tank Mat(Coated(Steel W/ExtPolyurethane Cladding)):	N

EAGLE INSULATORS (Continued) **U003567027**

Piping Material (Steel):	N
Piping Mat(Frp(Fiberglass Reinforced Plastic):	N
Piping Mat(Concrete):	N
Piping Mat(Jacketed(Steel W/Ext Nonmetallic Jacket)):	N
Piping Mat(Nonmetallic Flex Piping):	N
PipingConnect/Valves(Shear/Impact Valves(Under Disp)):	N
Piping Connect/Valves(Steel Swing-Joints(End Of Piping)):	N
Piping Connect/Valves (Flex Connectors(Ends Of Piping)):	N
Tank Corr Prot Meth(TCPM)(Cathodic-Field Installation):	N
TCPM (ExtDielectricCoat/Laminate/Tape/Wrap):	N
TCPM(Cathodic Prot-FacInstallation):	N
TCPM(Composite Tank(Steel W/Frp Ext Laminate):	N
TCPMeth(Coated Tank(Steel W/ExtPolyurethaneLaminate):	N
TCPM(FRP Tank Or Piping(Noncorrodible)):	N
TCPM(Ext Nonmetallic Jacket):	N
TCPMeth(Unnecessary Per Corrosion Prot Spec):	N
Piping Corr Prot Meth:	N
Piping Corr Prot Method(PCPM) (Cathodic Factory Install):	N
PCPM(Cathodic Prot-Field Install):	N
PCPMethod (FRP Tank Or Piping(Noncorrodible):	N
PCPM(Nonmetallic FlexPiping (Noncorrodible)):	N
PCPMeth(Isolated Open Area/2nd Containment):	N
PCPM (Dual Protected):	N
PCPM(Unnec Per Corrosion Prot Specialist):	N
Tank Corr Prot Compliance Flag:	N
Piping Corr Prot Compliance Flag:	N
Tank Corrosion Prot Variance (:	N
Piping Corrosion Prot Variance:	N
Temp Out Of Service Compliance:	N
Technical Compliance Flag:	N
Tank Tested Flag:	N
Installation Signature Date:	08/07/1989

Compartment Records:

Tank Id:	1
UST Comprt Id:	151238
UST Id:	78511
Facility Num/Ai:	29758
Compartment Id:	A
Capacity (In Gallons):	1000
Substance Stored1:	GASOLINE
Substance Stored2:	Not reported
Substance Stored3:	Not reported
CompartmentReleaseDetectionMethod(Vapor):	N
CRDM(GW Monitoring):	N
CRDM(Monitoring Of Secondary Cont Barrier):	N
CRDM(Auto Tank Gauge Test/Inv Control):	N
CRDM(Interstitial Monitoring SecWall/Jacket):	N
CRDM(Wkly Manual Gauging(Tanks<=1000 G):	N
CRDM(Mthly Tank Gauging(Emer Gen Tanks):	N
CRDM(Sir (Stat Inv Reconciliation)/Inv Control):	N
PipingReleaseDetectionMethod(PRDM)(Vapor):	N
PRDM(Groundwater Monitoring):	N
PRDM(Monitoring Sec Containment Barrier):	N
PRDM(InterstitialMonitoring w/in SecWall/Jacket):	N
PRDM(Mthly Piping Tightness Test)@.2Gph:	N
PRDM(AnnualPipingTightTest/ElecMon@.1Gph:	N
PRDM(TriennialTightTest(Suction/GravityPiping):	N

EAGLE INSULATORS (Continued) **U003567027**

PRDM AutoLineLeakDet(3.0 Gph PressPiping):	N
PRDM(Sir(StatInv Recon)/Inv Control)):	N
PRDM(Exempt System Suction:	N
Spill Overfill Prevention Equip(SOPE):	N
SOPE(Spill Cont/Bucket/Sump):	N
SOPE(DelShut-Off Valve)):	N
SOPE(FlowRestrictorValue:	N
SOPE(Alarm (Set@<=90%) W/3a Or 3b:	N
SOPE(N/A Deliveries To Tank<=25G):	N
Compartment Release Det Compliance Flag:	N
Piping Release Detection Compliance Flag):	N
Spill/OverfillPreventionCompliance Flag:	N
Compartment Release Detection Variance:	N
Piping Release Detection Variance:	N
Spill And Overfill Prevention Variance:	N
Stage I Vapor Recovery:	Not reported
Stage 1 Installation Date:	Not reported

Self Certification Records Not Found for this Facility:

UST Id:	78510
Facility Num/AI:	29758
Tank Id:	2
Number Of Compartments:	1
Tank Installation Date:	08/31/1987
Tank Registration Date:	05/10/1986
Tank Capacity (In Gallons):	3000
Tank Status (Current):	REMOVED FROM GROUND
Tank Status Date:	03/04/2002
Empty:	N
Tank Regulatory Status:	FULLY REGULATED
Tank Int Prot (Internal Tank Lining Date):	Not reported
Tank Design (Single Wall):	N
Tank Design (Double Wall):	N
Piping Design (Single Wall):	N
Piping Design (Double Wall):	N
Tank Ext Cont(Fac-Built Nonmetallic Jacket):	N
Tank Ext Cont(Syn Tank-Pit/Piping-Trench Liner):	N
Tank Ext Cont(Tank Vault/Rigid Trench Liner):	N
Piping Ext Cont(Fac-Built Nonmetallic Jacket):	N
Piping Ext Cont(Syn Tank-Pit/Piping-Trench Liner):	N
Piping Ext Cont(Tank Vault/Rigid Trench Liner):	N
Type Of Piping(P=Pressurized,S=Suction,G=Gravity):	Not reported
Tank Material (Steel):	Y
Tank Material(Frp(Fiberglass-Reinforced Plastic):	N
Tank Mat(Composite (Steel W/Ext Frp Cladding)):	N
Tank Mat(Concrete):	N
Tank Mat(Jacketed (Steel W/Ext Nonmetallic Jck)):	N
Tank Mat(Coated(Steel W/ExtPolyurethane Cladding)):	N
Piping Material (Steel):	N
Piping Mat(Frp(Fiberglass Reinforced Plastic):	N
Piping Mat(Concrete):	N
Piping Mat(Jacketed(Steel W/Ext Nonmetallic Jacket)):	N
Piping Mat(Nonmetallic Flex Piping):	N
PipingConnect/Valves(Shear/Impact Valves(Under Disp)):	N
Piping Connect/Valves(Steel Swing-Joints(End Of Piping)):	N
Piping Connect/Valves (Flex Connectors(Ends Of Piping)):	N

EAGLE INSULATORS (Continued) **U003567027**

Tank Corr Prot Meth(TCPM)(Cathodic-Field Installation):	N
TCPM (ExtDielectricCoat/Laminate/Tape/Wrap):	N
TCPM(Cathodic Prot-FacInstallation):	N
TCPM(Composite Tank(Steel W/Frp Ext Laminate):	N
TCPMeth(Coated Tank(Steel W/ExtPolyurethaneLaminate):	N
TCPM(FRP Tank Or Piping(Noncorrodible)):	N
TCPM(Ext Nonmetallic Jacket):	N
TCPMeth(Unnecessary Per Corrosion Prot Spec):	N
Piping Corr Prot Meth:	N
Piping Corr Prot Method(PCPM) (Cathodic Factory Install):	N
PCPM(Cathodic Prot-Field Install):	N
PCPMethod (FRP Tank Or Piping(Noncorrodible):	N
PCPM(Nonmetallic FlexPiping (Noncorrodible)):	N
PCPMeth(Isolated Open Area/2nd Containment):	N
PCPM (Dual Protected):	N
PCPM(Unnec Per Corrosion Prot Specialist):	N
Tank Corr Prot Compliance Flag:	N
Piping Corr Prot Compliance Flag:	N
Tank Corrosion Prot Variance (:	N
Piping Corrosion Prot Variance:	N
Temp Out Of Service Compliance:	N
Technical Compliance Flag:	N
Tank Tested Flag:	N
Installation Signature Date:	08/07/1989

Compartment Records:

Tank Id:	2
UST Comprt Id:	151237
UST Id:	78510
Facility Num/Ai:	29758
Compartment Id:	A
Capacity (In Gallons):	3000
Substance Stored1:	GASOLINE
Substance Stored2:	Not reported
Substance Stored3:	Not reported
CompartmentReleaseDetectionMethod(Vapor):	N
CRDM(GW Monitoring):	N
CRDM(Monitoring Of Secondary Cont Barrier):	N
CRDM(Auto Tank Gauge Test/Inv Control):	N
CRDM(Interstitial Monitoring SecWall/Jacket):	N
CRDM(Wkly Manual Gauging(Tanks<=1000 G):	N
CRDM(Mthly Tank Gauging(Emer Gen Tanks):	N
CRDM(Sir (Stat Inv Reconciliation)/Inv Control):	N
PipingReleaseDetectionMethod(PRDM)(Vapor):	N
PRDM(Groundwater Monitoring):	N
PRDM(Monitoring Sec Containment Barrier):	N
PRDM(InterstitialMonitoring w/in SecWall/Jacket):	N
PRDM(Mthly Piping Tightness Test)@.2Gph:	N
PRDM(AnnualPipingTightTest/ElecMon@.1Gph:	N
PRDM(TriennialTightTest(Suction/GravityPiping):	N
PRDM AutoLineLeakDet(3.0 Gph PressPiping):	N
PRDM(Sir(StatInv Recon)/Inv Control)):	N
PRDM(Exempt System Suction:	N
Spill Overfill Prevention Equip(SOPE):	N
SOPE(Spill Cont/Bucket/Sump):	N
SOPE(DelShut-Off Valve)):	N
SOPE(FlowRestrictorValue:	N
SOPE(Alarm (Set@<=90%) W/3a Or 3b:	N

EAGLE INSULATORS (Continued) **U003567027**

SOPE(N/A Deliveries To Tank<=25G):	N
Compartment Release Det Compliance Flag:	N
Piping Release Detection Compliance Flag):	N
Spill/OverfillPreventionCompliance Flag:	N
Compartment Release Detection Variance:	N
Piping Release Detection Variance:	N
Spill And Overfill Prevention Variance:	N
Stage I Vapor Recovery:	Not reported
Stage 1 Installation Date:	Not reported

Self Certification Records Not Found for this Facility:

Tank Records Not Found for this Facility:

---

21 **LONNIE S AUTO SERVICE** **EDR Hist Auto** **1009383192**
808 W 22D AVE **N/A**
HOUSTON, TX

EDR Hist Auto

Year:	Name:	Type:
1980	LONNIE S AUTO SERVICE	AUTOMOBILE REPAIRING

---

21 **LONNIE S AUTO SERVICE** **EDR Hist Auto** **1009383193**
808 W 22ND AVE **N/A**
HOUSTON, TX

EDR Hist Auto

Year:	Name:	Type:
1971	LONNIE S S AUTO SERVICE	AUTOMOBILE REPAIRING
1975	LONNIE S AUTO SERVICE	AUTOMOBILE REPAIRING
1979	LONNIES AUTO SERVICE	General Automotive Repair Shops
1980	LONNIES AUTO SERVICE	General Automotive Repair Shops
1982	LONNIES AUTO SERVICE	General Automotive Repair Shops
1983	LONNIES AUTO SERVICE	General Automotive Repair Shops
1988	ROAD CALL DIESEL SERVICE	General Automotive Repair Shops
1989	ROAD CALL DIESEL SERVICE	General Automotive Repair Shops
1990	ROAD CALL DIESEL SERVICE	General Automotive Repair Shops

---

21 **EDDIE S BODY SHOP** **EDR Hist Auto** **1009383585**
821 W 22ND ST **N/A**
HOUSTON, TX

EDR Hist Auto

Year:	Name:	Type:
1971	EDDIE S BODY SHOP	AUTOMOBILE REPAIRING

21 **CLEMMONS J C** **EDR Hist Auto** **1009382978**
801 W 22ND AVE **N/A**
HOUSTON, TX

EDR Hist Auto

Year:	Name:	Type:
1926	CLEMMONS J C	AUTOMOBILE FILLING STATIONS

---

21 **WALCO SERVICE STATION** **EDR Hist Auto** **1020405117**
2203 N DURHAM DR **N/A**
HOUSTON, TX 77008

EDR Hist Auto

Year:	Name:	Type:
1991	WALCO SERVICE STATION	Gasoline Service Stations
1991	STEWARTS WALCO SERVICE	Gasoline Service Stations, NEC
1992	WALCO SERVICE STATION	Gasoline Service Stations
1992	STEWARTS WALCO SERVICE	Gasoline Service Stations, NEC

---

21 **STEWARTS WALCO SERVICE** **UST** **U003188213**
2203 N DURHAM DR **N/A**
HOUSTON, TX 77008

UST:

Facility Id:	31440
Facility Type:	RETAIL
Facility Begin Date:	11/13/1986
Facility Status:	INACTIVE
Facility Exempt Status:	No
Records Off-Site:	No
UST Financial Assurance Required:	No
Number Of Active UST:	0
Site Location Description:	Not reported
Site Location (Nearest City/County/Zip):	HARRIS 77008
Site Location (TCEQ Region):	12
Contact Name/Title:	KEN STEWART,OWNER
Contact Organization Name:	STEWARTS WALCO SERVICE
Contact Mailing Address1:	Not reported
Contact Mailing Address2:	Not reported
Contact Mailing City/State/Zip:	Not reported
Contact Phone Number:	7138626414
Contact Fax Number:	Not reported
Contact Email Address:	Not reported
Facility Contact Address Deliverable:	Not reported
Application Received Date On Earliest Reg Form:	05/18/1986
Signature Date On Earliest Reg Form:	05/10/1986
Signature Name/Title On Earliest Reg Form:	KENNETH Y STEWART,OWNER
Signature Role On Earliest Reg Form:	Not reported
Signature Company On Earliest Reg Form:	Not reported
Enforcement Action:	Not reported
Facility Not Inspectable:	No

Facility Billing Contacts:

Princ Id:	21077212002087
AR Number:	Not reported
Contact Name/Title:	KEN STEWART/
Contact Organization Name:	STEWART KENNETH Y

STEWARTS WALCO SERVICE (Continued) **U003188213**

Contact Mailing Address (Delivery):	625 EVANSTON ST
Contact Mailing Address (Internal Delivery):	Not reported
Contact Mailing City/State/Zip:	HOUSTON, TX 77015 3814
Phone Number/Ext:	/
Contact Fax Number/Ext:	/
Contact EMail Address:	Not reported
Contact Address Deliverable:	Yes

Owner:

Princ Id:	21077212002087
Additional Id:	31077222002087
Facility Num/AI:	31440
Owner CN:	CN600956122
Owner Name:	STEWART KENNETH Y
Owner Effective Begin Date:	11/13/1986
Owner Type:	OR
State Tax Id:	Not reported
Contact Role:	Not reported
Contact Name/Title:	/
Contact Organization Name:	Not reported
Contact Mailing Address (Delivery):	Not reported
Contact Mailing Address (Internal Delivery):	Not reported
Contact Mailing City/State/Zip:	Not reported
Contact Phone Number/Ext:	/
Contact Fax Number/Ext:	/
Contact Email Address:	Not reported

Operator Records Not Found for this Facility:

Self Certification Records Not Found for this Facility/Owner:

Tanks:

UST Id:	82657
Facility Num/AI:	31440
Tank Id:	1
Number Of Compartments:	1
Tank Installation Date:	01/01/1985
Tank Registration Date:	05/18/1986
Tank Capacity (In Gallons):	8000
Tank Status (Current):	REMOVED FROM GROUND
Tank Status Date:	06/15/2001
Empty:	N
Tank Regulatory Status:	FULLY REGULATED
Tank Int Prot (Internal Tank Lining Date):	Not reported
Tank Design (Single Wall):	Y
Tank Design (Double Wall):	N
Piping Design (Single Wall):	Y
Piping Design (Double Wall):	N
Tank Ext Cont(Fac-Built Nonmetallic Jacket):	N
Tank Ext Cont(Syn Tank-Pit/Piping-Trench Liner):	N
Tank Ext Cont(Tank Vault/Rigid Trench Liner):	N
Piping Ext Cont(Fac-Built Nonmetallic Jacket):	N
Piping Ext Cont(Syn Tank-Pit/Piping-Trench Liner):	N
Piping Ext Cont(Tank Vault/Rigid Trench Liner):	N
Type Of Piping(P=Pressurized,S=Suction,G=Gravity):	P
Tank Material (Steel):	Y
Tank Material(Frp(Fiberglass-Reinforced Plastic):	N

STEWARTS WALCO SERVICE (Continued) **U003188213**

Tank Mat(Composite (Steel W/Ext Frp Cladding)):	N
Tank Mat(Concrete):	N
Tank Mat(Jacketed (Steel W/Ext Nonmetallic Jck)):	N
Tank Mat(Coated(Steel W/ExtPolyurethane Cladding)):	N
Piping Material (Steel):	N
Piping Mat(Frp(Fiberglass Reinforced Plastic):	Y
Piping Mat(Concrete):	N
Piping Mat(Jacketed(Steel W/Ext Nonmetallic Jacket)):	N
Piping Mat(Nonmetallic Flex Piping):	N
PipingConnect/Valves(Shear/Impact Valves(Under Disp)):	N
Piping Connect/Valves(Steel Swing-Joints(End Of Piping)):	N
Piping Connect/Valves (Flex Connectors(Ends Of Piping)):	N
Tank Corr Prot Meth(TCPM)(Cathodic-Field Installation):	N
TCPM (ExtDielectricCoat/Laminate/Tape/Wrap):	N
TCPM(Cathodic Prot-FacInstallation):	N
TCPM(Composite Tank(Steel W/Frp Ext Laminate):	N
TCPMeth(Coated Tank(Steel W/ExtPolyurethaneLaminate):	N
TCPM(FRP Tank Or Piping(Noncorrodible)):	N
TCPM(Ext Nonmetallic Jacket):	N
TCPMeth(Unnecessary Per Corrosion Prot Spec):	N
Piping Corr Prot Meth:	N
Piping Corr Prot Method(PCPM) (Cathodic Factory Install):	N
PCPM(Cathodic Prot-Field Install):	N
PCPMethod (FRP Tank Or Piping(Noncorrodible):	N
PCPM(Nonmetallic FlexPiping (Noncorrodible)):	N
PCPMeth(Isolated Open Area/2nd Containment):	N
PCPM (Dual Protected):	N
PCPM(Unnec Per Corrosion Prot Specialist):	N
Tank Corr Prot Compliance Flag:	N
Piping Corr Prot Compliance Flag:	N
Tank Corrosion Prot Variance (:	N
Piping Corrosion Prot Variance:	N
Temp Out Of Service Compliance:	N
Technical Compliance Flag:	N
Tank Tested Flag:	Y
Installation Signature Date:	08/08/1990

Compartment Records:

Tank Id:	1
UST Comprt Id:	81730
UST Id:	82657
Facility Num/Ai:	31440
Compartment Id:	A
Capacity (In Gallons):	8000
Substance Stored1:	GASOLINE
Substance Stored2:	Not reported
Substance Stored3:	Not reported
CompartmentReleaseDetectionMethod(Vapor):	N
CRDM(GW Monitoring):	N
CRDM(Monitoring Of Secondary Cont Barrier):	N
CRDM(Auto Tank Gauge Test/Inv Control):	N
CRDM(Interstitial Monitoring SecWall/Jacket):	N
CRDM(Wkly Manual Gauging(Tanks<=1000 G):	N
CRDM(Mthly Tank Gauging(Emer Gen Tanks):	N
CRDM(Sir (Stat Inv Reconciliation)/Inv Control):	N
PipingReleaseDetectionMethod(PRDM)(Vapor):	N
PRDM(Groundwater Monitoring):	N
PRDM(Monitoring Sec Containment Barrier):	N

STEWARTS WALCO SERVICE (Continued) **U003188213**

PRDM(InterstitialMonitoring w/in SecWall/Jacket):	N
PRDM(Mthly Piping Tightness Test)@.2Gph:	N
PRDM(AnnualPipingTightTest/ElecMon@.1Gph:	N
PRDM(TriennialTightTest(Suction/GravityPiping):	N
PRDM AutoLineLeakDet(3.0 Gph PressPiping):	N
PRDM(Sir(StatInv Recon)/Inv Control)):	N
PRDM(Exempt System Suction:	N
Spill Overfill Prevention Equip(SOPE):	Y
SOPE(Spill Cont/Bucket/Sump):	Y
SOPE(DelShut-Off Valve)):	N
SOPE(FlowRestrictorValue:	Y
SOPE(Alarm (Set@<=90%) W/3a Or 3b:	N
SOPE(N/A Deliveries To Tank<=25G):	N
Compartment Release Det Compliance Flag:	N
Piping Release Detection Compliance Flag):	N
Spill/OverfillPreventionCompliance Flag:	Y
Compartment Release Detection Variance:	N
Piping Release Detection Variance:	N
Spill And Overfill Prevention Variance:	N
Stage I Vapor Recovery:	Not reported
Stage 1 Installation Date:	Not reported

Self Certification Records Not Found for this Facility:

UST Id:	82658
Facility Num/AI:	31440
Tank Id:	2
Number Of Compartments:	1
Tank Installation Date:	01/01/1985
Tank Registration Date:	05/18/1986
Tank Capacity (In Gallons):	7896
Tank Status (Current):	REMOVED FROM GROUND
Tank Status Date:	06/24/1997
Empty:	N
Tank Regulatory Status:	FULLY REGULATED
Tank Int Prot (Internal Tank Lining Date):	Not reported
Tank Design (Single Wall):	N
Tank Design (Double Wall):	N
Piping Design (Single Wall):	N
Piping Design (Double Wall):	N
Tank Ext Cont(Fac-Built Nonmetallic Jacket):	N
Tank Ext Cont(Syn Tank-Pit/Piping-Trench Liner):	N
Tank Ext Cont(Tank Vault/Rigid Trench Liner):	N
Piping Ext Cont(Fac-Built Nonmetallic Jacket):	N
Piping Ext Cont(Syn Tank-Pit/Piping-Trench Liner):	N
Piping Ext Cont(Tank Vault/Rigid Trench Liner):	N
Type Of Piping(P=Pressurized,S=Suction,G=Gravity):	P
Tank Material (Steel):	Y
Tank Material(Frp(Fiberglass-Reinforced Plastic):	N
Tank Mat(Composite (Steel W/Ext Frp Cladding)):	N
Tank Mat(Concrete):	N
Tank Mat(Jacketed (Steel W/Ext Nonmetallic Jck)):	N
Tank Mat(Coated(Steel W/ExtPolyurethane Cladding)):	N
Piping Material (Steel):	N
Piping Mat(Frp(Fiberglass Reinforced Plastic):	Y
Piping Mat(Concrete):	N
Piping Mat(Jacketed(Steel W/Ext Nonmetallic Jacket)):	N

STEWARTS WALCO SERVICE (Continued) **U003188213**

Piping Mat(Nonmetallic Flex Piping):	N
PipingConnect/Valves(Shear/Impact Valves(Under Disp)):	N
Piping Connect/Valves(Steel Swing-Joints(End Of Piping)):	N
Piping Connect/Valves (Flex Connectors(Ends Of Piping)):	N
Tank Corr Prot Meth(TCPM)(Cathodic-Field Installation):	N
TCPM (ExtDielectricCoat/Laminate/Tape/Wrap):	N
TCPM(Cathodic Prot-FacInstallation):	N
TCPM(Composite Tank(Steel W/Frp Ext Laminate):	N
TCPMeth(Coated Tank(Steel W/ExtPolyurethaneLaminate):	N
TCPM(FRP Tank Or Piping(Noncorrodible)):	N
TCPM(Ext Nonmetallic Jacket):	N
TCPMeth(Unnecessary Per Corrosion Prot Spec):	N
Piping Corr Prot Meth:	N
Piping Corr Prot Method(PCPM) (Cathodic Factory Install):	N
PCPM(Cathodic Prot-Field Install):	N
PCPMethod (FRP Tank Or Piping(Noncorrodible):	N
PCPM(Nonmetallic FlexPiping (Noncorrodible)):	N
PCPMeth(Isolated Open Area/2nd Containment):	N
PCPM (Dual Protected):	N
PCPM(Unnec Per Corrosion Prot Specialist):	N
Tank Corr Prot Compliance Flag:	N
Piping Corr Prot Compliance Flag:	N
Tank Corrosion Prot Variance (:	N
Piping Corrosion Prot Variance:	N
Temp Out Of Service Compliance:	N
Technical Compliance Flag:	N
Tank Tested Flag:	Y
Installation Signature Date:	08/08/1990

Compartment Records:

Tank Id:	2
UST Comprt Id:	81731
UST Id:	82658
Facility Num/Ai:	31440
Compartment Id:	A
Capacity (In Gallons):	7896
Substance Stored1:	GASOLINE
Substance Stored2:	Not reported
Substance Stored3:	Not reported
CompartmentReleaseDetectionMethod(Vapor):	N
CRDM(GW Monitoring):	N
CRDM(Monitoring Of Secondary Cont Barrier):	N
CRDM(Auto Tank Gauge Test/Inv Control):	N
CRDM(Interstitial Monitoring SecWall/Jacket):	N
CRDM(Wkly Manual Gauging(Tanks<=1000 G):	N
CRDM(Mthly Tank Gauging(Emer Gen Tanks):	N
CRDM(Sir (Stat Inv Reconciliation)/Inv Control):	N
PipingReleaseDetectionMethod(PRDM)(Vapor):	N
PRDM(Groundwater Monitoring):	N
PRDM(Monitoring Sec Containment Barrier):	N
PRDM(InterstitialMonitoring w/in SecWall/Jacket):	N
PRDM(Mthly Piping Tightness Test)@.2Gph:	N
PRDM(AnnualPipingTightTest/ElecMon@.1Gph:	N
PRDM(TriennialTightTest(Suction/GravityPiping):	N
PRDM AutoLineLeakDet(3.0 Gph PressPiping):	N
PRDM(Sir(StatInv Recon)/Inv Control)):	N
PRDM(Exempt System Suction:	N
Spill Overfill Prevention Equip(SOPE):	N

STEWARTS WALCO SERVICE (Continued) **U003188213**

SOPE(Spill Cont/Bucket/Sump):	N
SOPE(DelShut-Off Valve)):	N
SOPE(FlowRestrictorValue:	N
SOPE(Alarm (Set@<=90%) W/3a Or 3b:	N
SOPE(N/A Deliveries To Tank<=25G):	N
Compartment Release Det Compliance Flag:	N
Piping Release Detection Compliance Flag):	N
Spill/OverfillPreventionCompliance Flag:	N
Compartment Release Detection Variance:	N
Piping Release Detection Variance:	N
Spill And Overfill Prevention Variance:	N
Stage I Vapor Recovery:	Not reported
Stage 1 Installation Date:	Not reported

Self Certification Records Not Found for this Facility:

UST Id:	82659
Facility Num/AI:	31440
Tank Id:	3
Number Of Compartments:	1
Tank Installation Date:	01/01/1985
Tank Registration Date:	05/18/1986
Tank Capacity (In Gallons):	4000
Tank Status (Current):	REMOVED FROM GROUND
Tank Status Date:	06/24/1997
Empty:	N
Tank Regulatory Status:	FULLY REGULATED
Tank Int Prot (Internal Tank Lining Date):	Not reported
Tank Design (Single Wall):	N
Tank Design (Double Wall):	N
Piping Design (Single Wall):	N
Piping Design (Double Wall):	N
Tank Ext Cont(Fac-Built Nonmetallic Jacket):	N
Tank Ext Cont(Syn Tank-Pit/Piping-Trench Liner):	N
Tank Ext Cont(Tank Vault/Rigid Trench Liner):	N
Piping Ext Cont(Fac-Built Nonmetallic Jacket):	N
Piping Ext Cont(Syn Tank-Pit/Piping-Trench Liner):	N
Piping Ext Cont(Tank Vault/Rigid Trench Liner):	N
Type Of Piping(P=Pressurized,S=Suction,G=Gravity):	P
Tank Material (Steel):	Y
Tank Material(Frp(Fiberglass-Reinforced Plastic):	N
Tank Mat(Composite (Steel W/Ext Frp Cladding)):	N
Tank Mat(Concrete):	N
Tank Mat(Jacketed (Steel W/Ext Nonmetallic Jck)):	N
Tank Mat(Coated(Steel W/ExtPolyurethane Cladding)):	N
Piping Material (Steel):	N
Piping Mat(Frp(Fiberglass Reinforced Plastic):	Y
Piping Mat(Concrete):	N
Piping Mat(Jacketed(Steel W/Ext Nonmetallic Jacket)):	N
Piping Mat(Nonmetallic Flex Piping):	N
PipingConnect/Valves(Shear/Impact Valves(Under Disp)):	N
Piping Connect/Valves(Steel Swing-Joints(End Of Piping)):	N
Piping Connect/Valves (Flex Connectors(Ends Of Piping)):	N
Tank Corr Prot Meth(TCPM)(Cathodic-Field Installation):	N
TCPM (ExtDielectricCoat/Laminate/Tape/Wrap):	N
TCPM(Cathodic Prot-FacInstallation):	N
TCPM(Composite Tank(Steel W/Frp Ext Laminate):	N

STEWARTS WALCO SERVICE (Continued) **U003188213**

TCPMeth(Coated Tank(Steel W/ExtPolyurethaneLaminate):	N
TCPM(FRP Tank Or Piping(Noncorrodible)):	N
TCPM(Ext Nonmetallic Jacket):	N
TCPMeth(Unnecessary Per Corrosion Prot Spec):	N
Piping Corr Prot Meth:	N
Piping Corr Prot Method(PCPM) (Cathodic Factory Install):	N
PCPM(Cathodic Prot-Field Install):	N
PCPMethod (FRP Tank Or Piping(Noncorrodible):	N
PCPM(Nonmetallic FlexPiping (Noncorrodible)):	N
PCPMeth(Isolated Open Area/2nd Containment):	N
PCPM (Dual Protected):	N
PCPM(Unnec Per Corrosion Prot Specialist):	N
Tank Corr Prot Compliance Flag:	N
Piping Corr Prot Compliance Flag:	N
Tank Corrosion Prot Variance (:	N
Piping Corrosion Prot Variance:	N
Temp Out Of Service Compliance:	N
Technical Compliance Flag:	N
Tank Tested Flag:	Y
Installation Signature Date:	08/08/1990

Compartment Records:

Tank Id:	3
UST Comprt Id:	81732
UST Id:	82659
Facility Num/Ai:	31440
Compartment Id:	A
Capacity (In Gallons):	4000
Substance Stored1:	GASOLINE
Substance Stored2:	Not reported
Substance Stored3:	Not reported
CompartmentReleaseDetectionMethod(Vapor):	N
CRDM(GW Monitoring):	N
CRDM(Monitoring Of Secondary Cont Barrier):	N
CRDM(Auto Tank Gauge Test/Inv Control):	N
CRDM(Interstitial Monitoring SecWall/Jacket):	N
CRDM(Wkly Manual Gauging(Tanks<=1000 G):	N
CRDM(Mthly Tank Gauging(Emer Gen Tanks):	N
CRDM(Sir (Stat Inv Reconciliation)/Inv Control):	N
PipingReleaseDetectionMethod(PRDM)(Vapor):	N
PRDM(Groundwater Monitoring):	N
PRDM(Monitoring Sec Containment Barrier):	N
PRDM(InterstitialMonitoring w/in SecWall/Jacket):	N
PRDM(Mthly Piping Tightness Test)@.2Gph:	N
PRDM(AnnualPipingTightTest/ElecMon@.1Gph:	N
PRDM(TriennialTightTest(Suction/GravityPiping):	N
PRDM AutoLineLeakDet(3.0 Gph PressPiping):	N
PRDM(Sir(StatInv Recon)/Inv Control)):	N
PRDM(Exempt System Suction:	N
Spill Overfill Prevention Equip(SOPE):	N
SOPE(Spill Cont/Bucket/Sump):	N
SOPE(DelShut-Off Valve)):	N
SOPE(FlowRestrictorValue:	N
SOPE(Alarm (Set@<=90%) W/3a Or 3b:	N
SOPE(N/A Deliveries To Tank<=25G):	N
Compartment Release Det Compliance Flag:	N
Piping Release Detection Compliance Flag):	N
Spill/OverfillPreventionCompliance Flag:	N

STEWARTS WALCO SERVICE (Continued) **U003188213**

Compartment Release Detection Variance:	N
Piping Release Detection Variance:	N
Spill And Overfill Prevention Variance:	N
Stage I Vapor Recovery:	Not reported
Stage 1 Installation Date:	Not reported

Self Certification Records Not Found for this Facility:

Tank Records Not Found for this Facility:

---

21 **GILMORE AUTO SALES** **ENF** **S107635200**
2221 NORTH DURHAM **N/A**
HOUSTON, TX

ENFORCEMENT:

Unique TCEQ Ref # Of Customer:	Not reported
Unique TCEQ Ref # Of Reg. Entity:	RN100858455
Contact Person For The Reg. Entity:	Not reported
Owner/operator Of A Regulated Entity:	Not reported
Regulated Entity Associated With An NOV:	USED CAR SALES
Org Title Of The Contact Person:	Not reported
Mail Address:	Not reported
Mail City,St,Zip:	Not reported
Investigation Num:	Not reported
Status Code:	Not reported
Status Date:	Not reported
Violation Tracking Num:	Not reported
Violation Category:	Not reported
Nov Id:	Not reported
Role Code:	Not reported
Date Notice Of Violation Issued:	10/07/1999
Description 1:	Failure to Comply
Description 2:	Not reported
Category Of The NOV:	Moderate
Method Of Notice Issuance:	VERBAL
TCEQ Prog Area Monitoring Violation:	AIR
TCEQ Rule # Cited For The Violation:	114.20(c)(2)
Status Of The NOV:	ACTIVE
Investigation:	Not reported
Investigation ID:	Not reported
Regulated Entity ID:	Not reported
Date of Notice Enforcement:	Not reported
Rejected:	Not reported
Type Code:	Not reported
Date Resolved:	Not reported
Assessed Amount:	Not reported
Deferred Amount:	Not reported
Payable Amount:	Not reported
Supplemental Env Project Offset Amount:	Not reported

22 **WILLIAMS INSULATION** **UST** **U003567452**
553 W 22ND ST **N/A**
HOUSTON, TX 77008

UST:

Facility Id:	70414
Facility Type:	Not reported
Facility Begin Date:	08/31/1987
Facility Status:	INACTIVE
Facility Exempt Status:	No
Records Off-Site:	No
UST Financial Assurance Required:	No
Number Of Active UST:	0
Site Location Description:	Not reported
Site Location (Nearest City/County/Zip):	HARRIS 77008
Site Location (TCEQ Region):	12
Contact Name/Title:	BOB KYLE,
Contact Organization Name:	WILLIAMS INSULATION
Contact Mailing Address1:	Not reported
Contact Mailing Address2:	Not reported
Contact Mailing City/State/Zip:	Not reported
Contact Phone Number:	7138698581
Contact Fax Number:	Not reported
Contact Email Address:	Not reported
Facility Contact Address Deliverable:	Not reported
Application Received Date On Earliest Reg Form:	02/17/1998
Signature Date On Earliest Reg Form:	02/12/1998
Signature Name/Title On Earliest Reg Form:	JOHN M NIXON,PRESIDENT
Signature Role On Earliest Reg Form:	Not reported
Signature Company On Earliest Reg Form:	Not reported
Enforcement Action:	Not reported
Facility Not Inspectable:	No

Facility Billing Contacts:

Princ Id:	284570502002089
AR Number:	Not reported
Contact Name/Title:	JANICE ASHBY/
Contact Organization Name:	J & N REALTY COMPANY INC
Contact Mailing Address (Delivery):	PO BOX 1842
Contact Mailing Address (Internal Delivery):	Not reported
Contact Mailing City/State/Zip:	ALPHARETTA, GA 30023 1842
Phone Number/Ext:	/
Contact Fax Number/Ext:	/
Contact EMail Address:	Not reported
Contact Address Deliverable:	Yes

Owner:

Princ Id:	284570502002089
Additional Id:	294570512002089
Facility Num/AI:	70414
Owner CN:	CN601041379
Owner Name:	J & N REALTY COMPANY INC
Owner Effective Begin Date:	08/10/1990
Owner Type:	CO
State Tax Id:	32004221894
Contact Role:	Not reported
Contact Name/Title:	/
Contact Organization Name:	Not reported
Contact Mailing Address (Delivery):	Not reported

WILLIAMS INSULATION (Continued) **U003567452**

Contact Mailing Address (Internal Delivery):	Not reported
Contact Mailing City/State/Zip:	Not reported
Contact Phone Number/Ext:	/
Contact Fax Number/Ext:	/
Contact Email Address:	Not reported

Operator Records Not Found for this Facility:

Self Certification Records Not Found for this Facility/Owner:

Construction Notification:

NOC Id:	18753
Facility Num/AI:	70414
Application Received Date:	03/14/2002
Scheduled Construction Date:	04/13/2002
UST Improvement:	No
UST Installation:	No
UST Removal:	Yes
UST Repair:	No
UST Return To Service:	No
UST Replacement:	No
UST Abandonment:	No
UST Stage I:	No
AST Installation:	No
AST Stage I:	No
Historical Tracking Number:	M20314009
Waiver Flag:	No
Late Filing Flag:	No
Form Received Date:	Not reported
Signature Date On Form:	Not reported
Signature Name On Form:	Not reported
Signature Title On Form:	Not reported
Signature Role:	Not reported
Signature Company On Form:	Not reported
Owner Name At Time Of Construction:	Not reported
Owner CN At Time Of Construction:	Not reported
Owner AR At Time Of Construction:	51477
General Desc of Proposed Construction:	Not reported

Contractor, Consultant and Installer:

Cont/Cons/Installer Id:	20079
Ust Id:	Not reported
Noc Id:	18753
Facility Num/Ai:	70414
Type Of Contact:	CONTRACTOR
Contractor Crp Number Or Installer Ilp Number:	CRP000089
Company Name:	Not reported
Representative Name:	Not reported
Mailing Address (Delivery):	Not reported
Mailing Address (Internal Delivery):	Not reported
Mailing Address (City Name):	Not reported
Mailing Address (State Code):	Not reported
Mailing Address (Five Digit Zip Code):	Not reported
Mailing Address (Foreign Postal Code):	Not reported
Mailing Address (Country Code):	Not reported
Phone Number (Country Code):	1
Phone Number (Area Code):	Not reported

WILLIAMS INSULATION (Continued) **U003567452**

Phone Number:	Not reported
Phone Number (Extension):	Not reported
Fax Number (Country Code):	Not reported
Fax Number (Area Code):	Not reported
Fax Number:	Not reported
Email Address:	Not reported

Tanks:

UST Id:	185742
Facility Num/AI:	70414
Tank Id:	1
Number Of Compartments:	1
Tank Installation Date:	08/31/1987
Tank Registration Date:	02/17/1998
Tank Capacity (In Gallons):	1000
Tank Status (Current):	REMOVED FROM GROUND
Tank Status Date:	05/15/2002
Empty:	N
Tank Regulatory Status:	FULLY REGULATED
Tank Int Prot (Internal Tank Lining Date):	Not reported
Tank Design (Single Wall):	N
Tank Design (Double Wall):	N
Piping Design (Single Wall):	N
Piping Design (Double Wall):	N
Tank Ext Cont(Fac-Built Nonmetallic Jacket):	N
Tank Ext Cont(Syn Tank-Pit/Piping-Trench Liner):	N
Tank Ext Cont(Tank Vault/Rigid Trench Liner):	N
Piping Ext Cont(Fac-Built Nonmetallic Jacket):	N
Piping Ext Cont(Syn Tank-Pit/Piping-Trench Liner):	N
Piping Ext Cont(Tank Vault/Rigid Trench Liner):	N
Type Of Piping(P=Pressurized,S=Suction,G=Gravity):	Not reported
Tank Material (Steel):	N
Tank Material(Frp(Fiberglass-Reinforced Plastic):	N
Tank Mat(Composite (Steel W/Ext Frp Cladding)):	N
Tank Mat(Concrete):	N
Tank Mat(Jacketed (Steel W/Ext Nonmetallic Jck)):	N
Tank Mat(Coated(Steel W/ExtPolyurethane Cladding)):	N
Piping Material (Steel):	N
Piping Mat(Frp(Fiberglass Reinforced Plastic):	N
Piping Mat(Concrete):	N
Piping Mat(Jacketed(Steel W/Ext Nonmetallic Jacket)):	N
Piping Mat(Nonmetallic Flex Piping):	N
PipingConnect/Valves(Shear/Impact Valves(Under Disp)):	N
Piping Connect/Valves(Steel Swing-Joints(End Of Piping)):	N
Piping Connect/Valves (Flex Connectors(Ends Of Piping)):	N
Tank Corr Prot Meth(TCPM)(Cathodic-Field Installation):	N
TCPM (ExtDielectricCoat/Laminate/Tape/Wrap):	N
TCPM(Cathodic Prot-FacInstallation):	N
TCPM(Composite Tank(Steel W/Frp Ext Laminate):	N
TCPMeth(Coated Tank(Steel W/ExtPolyurethaneLaminate):	N
TCPM(FRP Tank Or Piping(Noncorrodible)):	N
TCPM(Ext Nonmetallic Jacket):	N
TCPMeth(Unnecessary Per Corrosion Prot Spec):	N
Piping Corr Prot Meth:	N
Piping Corr Prot Method(PCPM) (Cathodic Factory Install):	N
PCPM(Cathodic Prot-Field Install):	N
PCPMethod (FRP Tank Or Piping(Noncorrodible):	N

WILLIAMS INSULATION (Continued) **U003567452**

PCPM(Nonmetallic FlexPiping (Noncorrodible)):	N
PCPMeth(Isolated Open Area/2nd Containment):	N
PCPM (Dual Protected):	N
PCPM(Unnec Per Corrosion Prot Specialist):	N
Tank Corr Prot Compliance Flag:	N
Piping Corr Prot Compliance Flag:	N
Tank Corrosion Prot Variance (:	N
Piping Corrosion Prot Variance:	N
Temp Out Of Service Compliance:	N
Technical Compliance Flag:	N
Tank Tested Flag:	N
Installation Signature Date:	Not reported

Compartment Records:

Tank Id:	1
UST Comprt Id:	166453
UST Id:	185742
Facility Num/Ai:	70414
Compartment Id:	A
Capacity (In Gallons):	1000
Substance Stored1:	GASOLINE
Substance Stored2:	Not reported
Substance Stored3:	Not reported
CompartmentReleaseDetectionMethod(Vapor):	N
CRDM(GW Monitoring):	N
CRDM(Monitoring Of Secondary Cont Barrier):	N
CRDM(Auto Tank Gauge Test/Inv Control):	N
CRDM(Interstitial Monitoring SecWall/Jacket):	N
CRDM(Wkly Manual Gauging(Tanks<=1000 G):	N
CRDM(Mthly Tank Gauging(Emer Gen Tanks):	N
CRDM(Sir (Stat Inv Reconciliation)/Inv Control):	N
PipingReleaseDetectionMethod(PRDM)(Vapor):	N
PRDM(Groundwater Monitoring):	N
PRDM(Monitoring Sec Containment Barrier):	N
PRDM(InterstitialMonitoring w/in SecWall/Jacket):	N
PRDM(Mthly Piping Tightness Test)@.2Gph:	N
PRDM(AnnualPipingTightTest/ElecMon@.1Gph:	N
PRDM(TriennialTightTest(Suction/GravityPiping):	N
PRDM AutoLineLeakDet(3.0 Gph PressPiping):	N
PRDM(Sir(StatInv Recon)/Inv Control)):	N
PRDM(Exempt System Suction:	N
Spill Overfill Prevention Equip(SOPE):	N
SOPE(Spill Cont/Bucket/Sump):	N
SOPE(DelShut-Off Valve)):	N
SOPE(FlowRestrictorValue:	N
SOPE(Alarm (Set@<=90%) W/3a Or 3b:	N
SOPE(N/A Deliveries To Tank<=25G):	N
Compartment Release Det Compliance Flag:	N
Piping Release Detection Compliance Flag):	N
Spill/OverfillPreventionCompliance Flag:	N
Compartment Release Detection Variance:	N
Piping Release Detection Variance:	N
Spill And Overfill Prevention Variance:	N
Stage I Vapor Recovery:	Not reported
Stage 1 Installation Date:	Not reported

Self Certification Records Not Found for this Facility:

WILLIAMS INSULATION (Continued) **U003567452**

UST Id:	185741
Facility Num/AI:	70414
Tank Id:	2
Number Of Compartments:	1
Tank Installation Date:	08/31/1987
Tank Registration Date:	02/17/1998
Tank Capacity (In Gallons):	6000
Tank Status (Current):	REMOVED FROM GROUND
Tank Status Date:	05/15/2002
Empty:	N
Tank Regulatory Status:	FULLY REGULATED
Tank Int Prot (Internal Tank Lining Date):	Not reported
Tank Design (Single Wall):	N
Tank Design (Double Wall):	N
Piping Design (Single Wall):	N
Piping Design (Double Wall):	N
Tank Ext Cont(Fac-Built Nonmetallic Jacket):	N
Tank Ext Cont(Syn Tank-Pit/Piping-Trench Liner):	N
Tank Ext Cont(Tank Vault/Rigid Trench Liner):	N
Piping Ext Cont(Fac-Built Nonmetallic Jacket):	N
Piping Ext Cont(Syn Tank-Pit/Piping-Trench Liner):	N
Piping Ext Cont(Tank Vault/Rigid Trench Liner):	N
Type Of Piping(P=Pressurized,S=Suction,G=Gravity):	Not reported
Tank Material (Steel):	N
Tank Material(Frp(Fiberglass-Reinforced Plastic):	N
Tank Mat(Composite (Steel W/Ext Frp Cladding)):	N
Tank Mat(Concrete):	N
Tank Mat(Jacketed (Steel W/Ext Nonmetallic Jck)):	N
Tank Mat(Coated(Steel W/ExtPolyurethane Cladding)):	N
Piping Material (Steel):	N
Piping Mat(Frp(Fiberglass Reinforced Plastic):	N
Piping Mat(Concrete):	N
Piping Mat(Jacketed(Steel W/Ext Nonmetallic Jacket)):	N
Piping Mat(Nonmetallic Flex Piping):	N
PipingConnect/Valves(Shear/Impact Valves(Under Disp)):	N
Piping Connect/Valves(Steel Swing-Joints(End Of Piping)):	N
Piping Connect/Valves (Flex Connectors(Ends Of Piping)):	N
Tank Corr Prot Meth(TCPM)(Cathodic-Field Installation):	N
TCPM (ExtDielectricCoat/Laminate/Tape/Wrap):	N
TCPM(Cathodic Prot-FacInstallation):	N
TCPM(Composite Tank(Steel W/Frp Ext Laminate):	N
TCPMeth(Coated Tank(Steel W/ExtPolyurethaneLaminate):	N
TCPM(FRP Tank Or Piping(Noncorrodible)):	N
TCPM(Ext Nonmetallic Jacket):	N
TCPMeth(Unnecessary Per Corrosion Prot Spec):	N
Piping Corr Prot Meth:	N
Piping Corr Prot Method(PCPM) (Cathodic Factory Install):	N
PCPM(Cathodic Prot-Field Install):	N
PCPMethod (FRP Tank Or Piping(Noncorrodible):	N
PCPM(Nonmetallic FlexPiping (Noncorrodible)):	N
PCPMeth(Isolated Open Area/2nd Containment):	N
PCPM (Dual Protected):	N
PCPM(Unnec Per Corrosion Prot Specialist):	N
Tank Corr Prot Compliance Flag:	N
Piping Corr Prot Compliance Flag:	N
Tank Corrosion Prot Variance (:	N
Piping Corrosion Prot Variance:	N

WILLIAMS INSULATION (Continued) **U003567452**

Temp Out Of Service Compliance:	N
Technical Compliance Flag:	N
Tank Tested Flag:	N
Installation Signature Date:	Not reported

Compartment Records:

Tank Id:	2
UST Comprt Id:	166452
UST Id:	185741
Facility Num/Ai:	70414
Compartment Id:	A
Capacity (In Gallons):	6000
Substance Stored1:	DIESEL
Substance Stored2:	Not reported
Substance Stored3:	Not reported
CompartmentReleaseDetectionMethod(Vapor):	N
CRDM(GW Monitoring):	N
CRDM(Monitoring Of Secondary Cont Barrier):	N
CRDM(Auto Tank Gauge Test/Inv Control):	N
CRDM(Interstitial Monitoring SecWall/Jacket):	N
CRDM(Wkly Manual Gauging(Tanks<=1000 G):	N
CRDM(Mthly Tank Gauging(Emer Gen Tanks):	N
CRDM(Sir (Stat Inv Reconciliation)/Inv Control):	N
PipingReleaseDetectionMethod(PRDM)(Vapor):	N
PRDM(Groundwater Monitoring):	N
PRDM(Monitoring Sec Containment Barrier):	N
PRDM(InterstitialMonitoring w/in SecWall/Jacket):	N
PRDM(Mthly Piping Tightness Test)@.2Gph:	N
PRDM(AnnualPipingTightTest/ElecMon@.1Gph:	N
PRDM(TriennialTightTest(Suction/GravityPiping):	N
PRDM AutoLineLeakDet(3.0 Gph PressPiping):	N
PRDM(Sir(StatInv Recon)/Inv Control)):	N
PRDM(Exempt System Suction:	N
Spill Overfill Prevention Equip(SOPE):	N
SOPE(Spill Cont/Bucket/Sump):	N
SOPE(DelShut-Off Valve)):	N
SOPE(FlowRestrictorValue:	N
SOPE(Alarm (Set@<=90%) W/3a Or 3b:	N
SOPE(N/A Deliveries To Tank<=25G):	N
Compartment Release Det Compliance Flag:	N
Piping Release Detection Compliance Flag):	N
Spill/OverfillPreventionCompliance Flag:	N
Compartment Release Detection Variance:	N
Piping Release Detection Variance:	N
Spill And Overfill Prevention Variance:	N
Stage I Vapor Recovery:	Not reported
Stage 1 Installation Date:	Not reported

Self Certification Records Not Found for this Facility:

Tank Records Not Found for this Facility:

23 **BRAVENEC ELECTRIC SERVICE** **UST** **U001261335**
902 W 22ND ST **N/A**
HOUSTON, TX 77008

UST:

Facility Id:	27566
Facility Type:	UNKNOWN
Facility Begin Date:	10/21/1986
Facility Status:	INACTIVE
Facility Exempt Status:	No
Records Off-Site:	No
UST Financial Assurance Required:	No
Number Of Active UST:	0
Site Location Description:	Not reported
Site Location (Nearest City/County/Zip):	HARRIS 77008
Site Location (TCEQ Region):	12
Contact Name/Title:	H T BRAVENEC,PRES.
Contact Organization Name:	BRAVENEC ELECTRIC SERVICE INC
Contact Mailing Address1:	Not reported
Contact Mailing Address2:	Not reported
Contact Mailing City/State/Zip:	Not reported
Contact Phone Number:	7138644168
Contact Fax Number:	Not reported
Contact Email Address:	Not reported
Facility Contact Address Deliverable:	Not reported
Application Received Date On Earliest Reg Form:	05/08/1986
Signature Date On Earliest Reg Form:	04/22/1986
Signature Name/Title On Earliest Reg Form:	H T BRAVENEC,PRES.
Signature Role On Earliest Reg Form:	Not reported
Signature Company On Earliest Reg Form:	Not reported
Enforcement Action:	Not reported
Facility Not Inspectable:	No

Facility Billing Contacts:

Princ Id:	662490582002087
AR Number:	Not reported
Contact Name/Title:	/
Contact Organization Name:	BRAVENEC ELECTRIC SERVICE INC
Contact Mailing Address (Delivery):	902 W 22ND ST
Contact Mailing Address (Internal Delivery):	Not reported
Contact Mailing City/State/Zip:	HOUSTON, TX 77008 1802
Phone Number/Ext:	/
Contact Fax Number/Ext:	/
Contact EMail Address:	Not reported
Contact Address Deliverable:	Yes

Owner:

Princ Id:	662490582002087
Additional Id:	653490582002087
Facility Num/AI:	27566
Owner CN:	CN600976575
Owner Name:	BRAVENEC ELECTRIC SERVICE INC
Owner Effective Begin Date:	10/21/1986
Owner Type:	OR
State Tax Id:	Not reported
Contact Role:	Not reported
Contact Name/Title:	/
Contact Organization Name:	Not reported
Contact Mailing Address (Delivery):	Not reported

BRAVENEC ELECTRIC SERVICE (Continued) **U001261335**

Contact Mailing Address (Internal Delivery):	Not reported
Contact Mailing City/State/Zip:	Not reported
Contact Phone Number/Ext:	/
Contact Fax Number/Ext:	/
Contact Email Address:	Not reported

Operator Records Not Found for this Facility:

Self Certification Records Not Found for this Facility/Owner:

Tanks:

UST Id:	72159
Facility Num/AI:	27566
Tank Id:	1
Number Of Compartments:	1
Tank Installation Date:	01/01/1976
Tank Registration Date:	05/08/1986
Tank Capacity (In Gallons):	1000
Tank Status (Current):	REMOVED FROM GROUND
Tank Status Date:	07/20/1991
Empty:	N
Tank Regulatory Status:	FULLY REGULATED
Tank Int Prot (Internal Tank Lining Date):	Not reported
Tank Design (Single Wall):	N
Tank Design (Double Wall):	N
Piping Design (Single Wall):	N
Piping Design (Double Wall):	N
Tank Ext Cont(Fac-Built Nonmetallic Jacket):	N
Tank Ext Cont(Syn Tank-Pit/Piping-Trench Liner):	N
Tank Ext Cont(Tank Vault/Rigid Trench Liner):	N
Piping Ext Cont(Fac-Built Nonmetallic Jacket):	N
Piping Ext Cont(Syn Tank-Pit/Piping-Trench Liner):	N
Piping Ext Cont(Tank Vault/Rigid Trench Liner):	N
Type Of Piping(P=Pressurized,S=Suction,G=Gravity):	Not reported
Tank Material (Steel):	Y
Tank Material(Frp(Fiberglass-Reinforced Plastic):	N
Tank Mat(Composite (Steel W/Ext Frp Cladding)):	N
Tank Mat(Concrete):	N
Tank Mat(Jacketed (Steel W/Ext Nonmetallic Jck)):	N
Tank Mat(Coated(Steel W/ExtPolyurethane Cladding)):	N
Piping Material (Steel):	Y
Piping Mat(Frp(Fiberglass Reinforced Plastic):	N
Piping Mat(Concrete):	N
Piping Mat(Jacketed(Steel W/Ext Nonmetallic Jacket)):	N
Piping Mat(Nonmetallic Flex Piping):	N
PipingConnect/Valves(Shear/Impact Valves(Under Disp)):	N
Piping Connect/Valves(Steel Swing-Joints(End Of Piping)):	N
Piping Connect/Valves (Flex Connectors(Ends Of Piping)):	N
Tank Corr Prot Meth(TCPM)(Cathodic-Field Installation):	N
TCPM (ExtDielectricCoat/Laminate/Tape/Wrap):	N
TCPM(Cathodic Prot-FacInstallation):	N
TCPM(Composite Tank(Steel W/Frp Ext Laminate):	N
TCPMeth(Coated Tank(Steel W/ExtPolyurethaneLaminate):	N
TCPM(FRP Tank Or Piping(Noncorrodible)):	N
TCPM(Ext Nonmetallic Jacket):	N
TCPMeth(Unnecessary Per Corrosion Prot Spec):	N
Piping Corr Prot Meth:	N
Piping Corr Prot Method(PCPM) (Cathodic Factory Install):	N

BRAVENEC ELECTRIC SERVICE (Continued) **U001261335**

PCPM(Cathodic Prot-Field Install):	N
PCPMethod (FRP Tank Or Piping(Noncorrodible):	N
PCPM(Nonmetallic FlexPiping (Noncorrodible)):	N
PCPMeth(Isolated Open Area/2nd Containment):	N
PCPM (Dual Protected):	N
PCPM(Unnec Per Corrosion Prot Specialist):	N
Tank Corr Prot Compliance Flag:	N
Piping Corr Prot Compliance Flag:	N
Tank Corrosion Prot Variance (:	N
Piping Corrosion Prot Variance:	N
Temp Out Of Service Compliance:	N
Technical Compliance Flag:	N
Tank Tested Flag:	N
Installation Signature Date:	07/20/1992

Compartment Records:

Tank Id:	1
UST Comprt Id:	73389
UST Id:	72159
Facility Num/Ai:	27566
Compartment Id:	A
Capacity (In Gallons):	1000
Substance Stored1:	GASOLINE
Substance Stored2:	Not reported
Substance Stored3:	Not reported
CompartmentReleaseDetectionMethod(Vapor):	N
CRDM(GW Monitoring):	N
CRDM(Monitoring Of Secondary Cont Barrier):	N
CRDM(Auto Tank Gauge Test/Inv Control):	N
CRDM(Interstitial Monitoring SecWall/Jacket):	N
CRDM(Wkly Manual Gauging(Tanks<=1000 G):	N
CRDM(Mthly Tank Gauging(Emer Gen Tanks):	N
CRDM(Sir (Stat Inv Reconciliation)/Inv Control):	N
PipingReleaseDetectionMethod(PRDM)(Vapor):	N
PRDM(Groundwater Monitoring):	N
PRDM(Monitoring Sec Containment Barrier):	N
PRDM(InterstitialMonitoring w/in SecWall/Jacket):	N
PRDM(Mthly Piping Tightness Test)@.2Gph:	N
PRDM(AnnualPipingTightTest/ElecMon@.1Gph:	N
PRDM(TriennialTightTest(Suction/GravityPiping):	N
PRDM AutoLineLeakDet(3.0 Gph PressPiping):	N
PRDM(Sir(StatInv Recon)/Inv Control)):	N
PRDM(Exempt System Suction:	N
Spill Overfill Prevention Equip(SOPE):	N
SOPE(Spill Cont/Bucket/Sump):	N
SOPE(DelShut-Off Valve)):	N
SOPE(FlowRestrictorValue:	N
SOPE(Alarm (Set@<=90%) W/3a Or 3b:	N
SOPE(N/A Deliveries To Tank<=25G):	N
Compartment Release Det Compliance Flag:	N
Piping Release Detection Compliance Flag):	N
Spill/OverfillPreventionCompliance Flag:	N
Compartment Release Detection Variance:	N
Piping Release Detection Variance:	N
Spill And Overfill Prevention Variance:	N
Stage I Vapor Recovery:	Not reported
Stage 1 Installation Date:	Not reported

BRAVENEC ELECTRIC SERVICE (Continued) **U001261335**

Self Certification Records Not Found for this Facility:

UST Id:	72160
Facility Num/AI:	27566
Tank Id:	2
Number Of Compartments:	1
Tank Installation Date:	01/01/1981
Tank Registration Date:	05/08/1986
Tank Capacity (In Gallons):	1000
Tank Status (Current):	REMOVED FROM GROUND
Tank Status Date:	07/20/1991
Empty:	N
Tank Regulatory Status:	FULLY REGULATED
Tank Int Prot (Internal Tank Lining Date):	Not reported
Tank Design (Single Wall):	N
Tank Design (Double Wall):	N
Piping Design (Single Wall):	N
Piping Design (Double Wall):	N
Tank Ext Cont(Fac-Built Nonmetallic Jacket):	N
Tank Ext Cont(Syn Tank-Pit/Piping-Trench Liner):	N
Tank Ext Cont(Tank Vault/Rigid Trench Liner):	N
Piping Ext Cont(Fac-Built Nonmetallic Jacket):	N
Piping Ext Cont(Syn Tank-Pit/Piping-Trench Liner):	N
Piping Ext Cont(Tank Vault/Rigid Trench Liner):	N
Type Of Piping(P=Pressurized,S=Suction,G=Gravity):	Not reported
Tank Material (Steel):	Y
Tank Material(Frp(Fiberglass-Reinforced Plastic):	N
Tank Mat(Composite (Steel W/Ext Frp Cladding)):	N
Tank Mat(Concrete):	N
Tank Mat(Jacketed (Steel W/Ext Nonmetallic Jck)):	N
Tank Mat(Coated(Steel W/ExtPolyurethane Cladding)):	N
Piping Material (Steel):	Y
Piping Mat(Frp(Fiberglass Reinforced Plastic):	N
Piping Mat(Concrete):	N
Piping Mat(Jacketed(Steel W/Ext Nonmetallic Jacket)):	N
Piping Mat(Nonmetallic Flex Piping):	N
PipingConnect/Valves(Shear/Impact Valves(Under Disp)):	N
Piping Connect/Valves(Steel Swing-Joints(End Of Piping)):	N
Piping Connect/Valves (Flex Connectors(Ends Of Piping)):	N
Tank Corr Prot Meth(TCPM)(Cathodic-Field Installation):	N
TCPM (ExtDielectricCoat/Laminate/Tape/Wrap):	N
TCPM(Cathodic Prot-FacInstallation):	N
TCPM(Composite Tank(Steel W/Frp Ext Laminate):	N
TCPMeth(Coated Tank(Steel W/ExtPolyurethaneLaminate):	N
TCPM(FRP Tank Or Piping(Noncorrodible)):	N
TCPM(Ext Nonmetallic Jacket):	N
TCPMeth(Unnecessary Per Corrosion Prot Spec):	N
Piping Corr Prot Meth:	N
Piping Corr Prot Method(PCPM) (Cathodic Factory Install):	N
PCPM(Cathodic Prot-Field Install):	N
PCPMethod (FRP Tank Or Piping(Noncorrodible):	N
PCPM(Nonmetallic FlexPiping (Noncorrodible)):	N
PCPMeth(Isolated Open Area/2nd Containment):	N
PCPM (Dual Protected):	N
PCPM(Unnec Per Corrosion Prot Specialist):	N
Tank Corr Prot Compliance Flag:	N
Piping Corr Prot Compliance Flag:	N

BRAVENEC ELECTRIC SERVICE (Continued) **U001261335**

Tank Corrosion Prot Variance (:	N
Piping Corrosion Prot Variance:	N
Temp Out Of Service Compliance:	N
Technical Compliance Flag:	N
Tank Tested Flag:	N
Installation Signature Date:	07/20/1992

Compartment Records:

Tank Id:	2
UST Comprt Id:	73390
UST Id:	72160
Facility Num/Ai:	27566
Compartment Id:	A
Capacity (In Gallons):	1000
Substance Stored1:	GASOLINE
Substance Stored2:	Not reported
Substance Stored3:	Not reported
CompartmentReleaseDetectionMethod(Vapor):	N
CRDM(GW Monitoring):	N
CRDM(Monitoring Of Secondary Cont Barrier):	N
CRDM(Auto Tank Gauge Test/Inv Control):	N
CRDM(Interstitial Monitoring SecWall/Jacket):	N
CRDM(Wkly Manual Gauging(Tanks<=1000 G):	N
CRDM(Mthly Tank Gauging(Emer Gen Tanks):	N
CRDM(Sir (Stat Inv Reconciliation)/Inv Control):	N
PipingReleaseDetectionMethod(PRDM)(Vapor):	N
PRDM(Groundwater Monitoring):	N
PRDM(Monitoring Sec Containment Barrier):	N
PRDM(InterstitialMonitoring w/in SecWall/Jacket):	N
PRDM(Mthly Piping Tightness Test)@.2Gph:	N
PRDM(AnnualPipingTightTest/ElecMon@.1Gph:	N
PRDM(TriennialTightTest(Suction/GravityPiping):	N
PRDM AutoLineLeakDet(3.0 Gph PressPiping):	N
PRDM(Sir(StatInv Recon)/Inv Control)):	N
PRDM(Exempt System Suction:	N
Spill Overfill Prevention Equip(SOPE):	N
SOPE(Spill Cont/Bucket/Sump):	N
SOPE(DelShut-Off Valve)):	N
SOPE(FlowRestrictorValue:	N
SOPE(Alarm (Set@<=90%) W/3a Or 3b:	N
SOPE(N/A Deliveries To Tank<=25G):	N
Compartment Release Det Compliance Flag:	N
Piping Release Detection Compliance Flag):	N
Spill/OverfillPreventionCompliance Flag:	N
Compartment Release Detection Variance:	N
Piping Release Detection Variance:	N
Spill And Overfill Prevention Variance:	N
Stage I Vapor Recovery:	Not reported
Stage 1 Installation Date:	Not reported

Self Certification Records Not Found for this Facility:

Tank Records Not Found for this Facility:

23 **PROCARE GREATER HOUSTON ENGINE EXCHANGE** **Ind. Haz Waste** **S105169507**
910 W 22ND ST **N/A**
HOUSTON, TX 77008

Ind. Haz Waste:

Registration Number:	90333
Registration Initial Notification Date:	06/01/1990
Registration Last Amendment Date:	08/23/2001
EPA Identification:	TXD987992229
Primary NAICS Code:	Not reported
Status Change Date:	19900601
Land Type:	Not reported
Description of Facility Site Location:	910 W 22nd, Houston, TX
Site Primary Standard Industrial Code:	Not reported
Site Primary SIC Description:	Not reported
Registration is Generator of Waste:	Yes
Registration is Receivers of Waste:	No
Registration is Transporter of Waste:	No
Registration is Transfer Facility:	No
Facility is STEERS Reporter:	No
Reqired to Submit Annual Waste Summary:	No
Facility Involved In Recycling:	No
Revcr Has Monthly Reporting Requirement:	0
Mexican Facility:	Not reported
Type of Generator:	NON INDUS, SQG
TNRCC Region:	Not reported
Company Name:	PROCARE GREATER HOUSTON ENGINE EXCHANGE
Contact Name:	DARRELL W ADAMS
Contact Telephone Number:	713-8622267
Mailing Address:	910 W 22ND ST
Mailing Address2:	Not reported
Mailing City,St,Zip:	HOUSTON, TX 770081802
Mailing County:	UNITED STATES
Facility Country:	UNITED STATES
TNRCC Facility ID:	33519
Site Owner Tax ID:	0
Site Location Latitude:	-00.000
Site Location Longitude:	-000.000
Last Update to NOR Data:	20100604
Ind. waste permit Number:	Not reported
Mun waste permit Number:	Not reported
Non Notifier:	No

Business Records Not Found for this RegNo/Year:

Owner:

Owner Mailing Address:	910 W 22ND ST
Owner Mailing Address2:	Not reported
Owner Mailing Address3:	Not reported
Owner City,St,Zip:	HOUSTON, TX 77008 1802
Owner Country:	UNITED STA
Owner Phone Number:	1-713-8622267
Owner Fax Number:	Not reported
Owner Email Address:	Not reported
Owner Business Type:	Unknown
Owner Tax Id:	30115939594
Owner Bankruptcy Code:	Not reported

Operator Records Not Found for this RegNo/Year:

Contact:

PROCARE GREATER HOUSTON ENGINE EXCHANGE (Continued) **S105169507**

Contact Name: Not reported
Contact Title: Not reported
Contact Role: OWNCON
Contact Address: 910 W 22ND ST
Contact Address2: Not reported
Conact City,St,Zip: HOUSTON, TX 77008 1802
Contact Phone: 1-713-8622267
Contact Fax: Not reported
Contact Email: Not reported

Contact:
Contact Name: DARRELL ADAMS
Contact Title: ENVIRONMENTAL MANAGER
Contact Role: PRICONT
Contact Address: 910 W 22ND ST
Contact Address2: Not reported
Conact City,St,Zip: HOUSTON, TX 77008 1802
Contact Phone: 1-713-8622267
Contact Fax: Not reported
Contact Email: Not reported

Unit Records Not Found for this RegNo/Year:

One Time Shipper Records Not Found for this RegNo/Year:
Receiver Type: Not reported
Transporter for hire: 0
Transport own waste: 0
Eq 01, if transport waste type = 1: Not reported
Eq 02, if transport waste type = 2: Not reported
Eq 03, if transport waste type = 3: Not reported
Eq 04, if transport waste type = H: Not reported
Target TCEQ unique facid for discarded(merged) facility: Not reported

Waste Records Not Found for this RegNo/Year:

---

23 **PROCARE GREATER HOUSTON ENGINE EXCHANGE** **RCRA NonGen / NLR** **1004784938**
910 W 22ND **FINDS** **TXD987992229**
HOUSTON, TX 77008 **ECHO**

RCRA NonGen / NLR:
Date form received by agency: 08/23/2001
Facility name: PROCARE GREATER HOUSTON ENGINE EXCHANGE
Facility address: 910 W 22ND
HOUSTON, TX 77008
EPA ID: TXD987992229
Mailing address: W 22ND
HOUSTON, TX 77008
Contact: DARRELL W ADAMS
Contact address: W 22ND
HOUSTON, TX 77008
Contact country: US
Contact telephone: 713-862-2267
Contact email: Not reported
EPA Region: 06
Classification: Non-Generator
Description: Handler: Non-Generators do not presently generate hazardous waste

Handler Activities Summary:
U.S. importer of hazardous waste: No

PROCARE GREATER HOUSTON ENGINE EXCHANGE (Continued) **1004784938**

Mixed waste (haz. and radioactive): No
Recycler of hazardous waste: No
Transporter of hazardous waste: No
Treater, storer or disposer of HW: No
Underground injection activity: No
On-site burner exemption: No
Furnace exemption: No
Used oil fuel burner: No
Used oil processor: No
User oil refiner: No
Used oil fuel marketer to burner: No
Used oil Specification marketer: No
Used oil transfer facility: No
Used oil transporter: No

. Waste code: D001
. Waste name: IGNITABLE WASTE

. Waste code: F002
. Waste name: THE FOLLOWING SPENT HALOGENATED SOLVENTS: TETRACHLOROETHYLENE, METHYLENE CHLORIDE, TRICHLOROETHYLENE, 1,1,1-TRICHLOROETHANE, CHLOROBENZENE, 1,1,2-TRICHLORO-1,2,2-TRIFLUOROETHANE, ORTHO-DICHLOROBENZENE, TRICHLOROFLUOROMETHANE, AND 1,1,2, TRICHLOROETHANE; ALL SPENT SOLVENT MIXTURES/BLENDS CONTAINING, BEFORE USE, A TOTAL OF TEN PERCENT OR MORE (BY VOLUME) OF ONE OR MORE OF THE ABOVE HALOGENATED SOLVENTS OR THOSE SOLVENTS LISTED IN F001, F004, AND F005; AND STILL BOTTOMS FROM THE RECOVERY OF THESE SPENT SOLVENTS AND SPENT SOLVENT MIXTURES.

Historical Generators:
Date form received by agency: 03/19/1998
Site name: PRO CARE ENGINE
Classification: Conditionally Exempt Small Quantity Generator

. Waste code: D000
. Waste name: Not Defined

. Waste code: D001
. Waste name: IGNITABLE WASTE

. Waste code: D002
. Waste name: CORROSIVE WASTE

. Waste code: F002
. Waste name: THE FOLLOWING SPENT HALOGENATED SOLVENTS: TETRACHLOROETHYLENE, METHYLENE CHLORIDE, TRICHLOROETHYLENE, 1,1,1-TRICHLOROETHANE, CHLOROBENZENE, 1,1,2-TRICHLORO-1,2,2-TRIFLUOROETHANE, ORTHO-DICHLOROBENZENE, TRICHLOROFLUOROMETHANE, AND 1,1,2, TRICHLOROETHANE; ALL SPENT SOLVENT MIXTURES/BLENDS CONTAINING, BEFORE USE, A TOTAL OF TEN PERCENT OR MORE (BY VOLUME) OF ONE OR MORE OF THE ABOVE HALOGENATED SOLVENTS OR THOSE SOLVENTS LISTED IN F001, F004, AND F005; AND STILL BOTTOMS FROM THE RECOVERY OF THESE SPENT SOLVENTS AND SPENT SOLVENT MIXTURES.

Violation Status: No violations found

FINDS:

PROCARE GREATER HOUSTON ENGINE EXCHANGE (Continued) **1004784938**

Registry ID: 110005118808

Environmental Interest/Information System
RCRAInfo is a national information system that supports the Resource Conservation and Recovery Act (RCRA) program through the tracking of events and activities related to facilities that generate, transport, and treat, store, or dispose of hazardous waste. RCRAInfo allows RCRA program staff to track the notification, permit, compliance, and corrective action activities required under RCRA.

Click this hyperlink while viewing on your computer to access additional FINDS: detail in the EDR Site Report.

ECHO:
Envid: 1004784938
Registry ID: 110005118808
DFR URL: http://echo.epa.gov/detailed-facility-report?fid=110005118808

---

24 **LARKINS AUTO SERVICE** **EDR Hist Auto** **1009379014**
619 W 21ST AVE **N/A**
HOUSTON, TX

EDR Hist Auto

Year:	Name:	Type:
1953	LARKINS AUTO SERVICE	AUTOMOBILE REPAIRING

---

25 **PATTERSON J C** **EDR Hist Auto** **1009383389**
815 E 20TH AVE **N/A**
HOUSTON, TX

EDR Hist Auto

Year:	Name:	Type:
1926	PATTERSON J C	AUTOMOBILE FILLING STATIONS

---

25 **MASTER CLEANRES AND LAUNDRY BR** **EDR Hist Cleaner** **1009348838**
745 W 20TH AVE **N/A**
HOUSTON, TX

EDR Hist Cleaner

Year:	Name:	Type:
1968	MASTER CLEANRES AND LAUNDRY BR	CLEANERS AND DYERS
1971	MASTER CLEANERS AND LAUNDRY	CLEANERS AND DYERS

25 **HEIGHTS AUTO PARTS AND SERVICE STATION** **EDR Hist Auto** **1009383344**
813 E 20TH AVE **N/A**
HOUSTON, TX

EDR Hist Auto

Year:	Name:	Type:
1926	MOONEY J E	AUTOMOBILE FILLING STATIONS
1930	HEIGHTS AUTO PARTS AND SERVICE	GASOLINE AND OIL SERVICE STATIONS

---

25 **SCHULZ A H** **EDR Hist Auto** **1009383127**
805 E 20TH AVE **N/A**
HOUSTON, TX

EDR Hist Auto

Year:	Name:	Type:
1930	SCHULZ A H	GASOLINE AND OIL SERVICE STATIONS

---

25 **SHARP AUTOMOTIVE** **EDR Hist Auto** **1009361282**
2017 N DURHAM DR **N/A**
HOUSTON, TX

EDR Hist Auto

Year:	Name:	Type:
1985	SHARP AUTOMOTIVE	General Automotive Repair Shops
1986	SHARP AUTOMOTIVE	AUTOMOBILE REPAIRING
1986	SHARP AUTOMOTIVE	General Automotive Repair Shops
1987	SHARP AUTOMOTIVE	General Automotive Repair Shops

---

25 **GUESS CLEANERS** **EDR Hist Cleaner** **1019999325**
2021 N DURHAM DR STE B **N/A**
HOUSTON, TX 77008

EDR Hist Cleaner

Year:	Name:	Type:
2006	GUESS CLEANERS	Drycleaning Plants, Except Rugs
2007	GUESS CLEANERS	Drycleaning Plants, Except Rugs
2008	GUESS CLEANERS	Drycleaning Plants, Except Rugs
2009	GUESS CLEANERS	Drycleaning Plants, Except Rugs
2010	GUESS CLEANERS	Drycleaning Plants, Except Rugs

---

26 **A GUARANTEED MOTORS** **Ind. Haz Waste** **S110294105**
841 W 20TH ST **N/A**
HOUSTON, TX 77008

Ind. Haz Waste:

Registration Number:	71395
Registration Initial Notification Date:	07/18/1997
Registration Last Amendment Date:	07/18/1997
EPA Identification:	Not reported
Primary NAICS Code:	Not reported
Status Change Date:	19970718

A GUARANTEED MOTORS (Continued) **S110294105**

Land Type:	Not reported
Description of Facility Site Location:	Not reported
Site Primary Standard Industrial Code:	Not reported
Site Primary SIC Description:	Not reported
Registration is Generator of Waste:	Yes
Registration is Receivers of Waste:	No
Registration is Transporter of Waste:	No
Registration is Transfer Facility:	No
Facility is STEERS Reporter:	No
Reqired to Submit Annual Waste Summary:	No
Facility Involved In Recycling:	No
Revcr Has Monthly Reporting Requirement:	0
Mexican Facility:	Not reported
Type of Generator:	NON INDUS, CESQG
TNRCC Region:	Not reported
Company Name:	BEST ENGINE REBUILDING CO INC
Contact Name:	CLAYTON WHORTON
Contact Telephone Number:	713-8699161
Mailing Address:	841 W 20TH ST
Mailing Address2:	Not reported
Mailing City,St,Zip:	HOUSTON, TX 770083509
Mailing County:	UNITED STATES
Facility Country:	UNITED STATES
TNRCC Facility ID:	26051
Site Owner Tax ID:	0
Site Location Latitude:	-00.000
Site Location Longitude:	-000.000
Last Update to NOR Data:	20100604
Ind. waste permit Number:	Not reported
Mun waste permit Number:	Not reported
Non Notifier:	No

Business Records Not Found for this RegNo/Year:

Owner:

Owner Mailing Address:	Not reported
Owner Mailing Address2:	Not reported
Owner Mailing Address3:	Not reported
Owner City,St,Zip:	Not reported
Owner Country:	Not reported
Owner Phone Number:	Not reported
Owner Fax Number:	Not reported
Owner Email Address:	Not reported
Owner Business Type:	Unknown
Owner Tax Id:	17422049506
Owner Bankruptcy Code:	Not reported

Operator Records Not Found for this RegNo/Year:

Contact:

Contact Name:	CLAYTON WHORTON
Contact Title:	PRESIDENT
Contact Role:	PRICONT
Contact Address:	841 W 20TH ST
Contact Address2:	Not reported
Conact City,St,Zip:	HOUSTON, TX 77008 3509
Contact Phone:	1-713-8699161
Contact Fax:	Not reported
Contact Email:	Not reported

A GUARANTEED MOTORS (Continued) **S110294105**

Unit Records Not Found for this RegNo/Year:

One Time Shipper Records Not Found for this RegNo/Year:

Receiver Type:	Not reported
Transporter for hire:	0
Transport own waste:	0
Eq 01, if transport waste type = 1:	Not reported
Eq 02, if transport waste type = 2:	Not reported
Eq 03, if transport waste type = 3:	Not reported
Eq 04, if transport waste type = H:	Not reported
Target TCEQ unique facid for discarded(merged) facility:	30795

Waste Records Not Found for this RegNo/Year:

---

26 **A GUARANTEED MOTORS** **Ind. Haz Waste** **1000652915**
841 W 20TH ST **N/A**
HOUSTON, TX 77008

Ind. Haz Waste:

Registration Number:	76477
Registration Initial Notification Date:	11/14/1991
Registration Last Amendment Date:	08/23/2001
EPA Identification:	TXD988026514
Primary NAICS Code:	Not reported
Status Change Date:	19911114
Land Type:	Not reported
Description of Facility Site Location:	841 W 20th Street, Houston, TX
Site Primary Standard Industrial Code:	Not reported
Site Primary SIC Description:	Not reported
Registration is Generator of Waste:	Yes
Registration is Receivers of Waste:	No
Registration is Transporter of Waste:	No
Registration is Transfer Facility:	No
Facility is STEERS Reporter:	No
Reqired to Submit Annual Waste Summary:	No
Facility Involved In Recycling:	No
Revcr Has Monthly Reporting Requirement:	0
Mexican Facility:	Not reported
Type of Generator:	NON INDUS, CESQG
TNRCC Region:	Not reported
Company Name:	BEST ENGINE REBUILDING CO INC
Contact Name:	MARK BOWDOIN
Contact Telephone Number:	713-8699161
Mailing Address:	841 W 20TH ST
Mailing Address2:	Not reported
Mailing City,St,Zip:	HOUSTON, TX 770083509
Mailing County:	UNITED STATES
Facility Country:	UNITED STATES
TNRCC Facility ID:	30795
Site Owner Tax ID:	0
Site Location Latitude:	-00.000
Site Location Longitude:	-000.000
Last Update to NOR Data:	20100604
Ind. waste permit Number:	Not reported
Mun waste permit Number:	Not reported
Non Notifier:	No

Business Records Not Found for this RegNo/Year:

A GUARANTEED MOTORS (Continued) **1000652915**

Owner:

Owner Mailing Address:	841 W 20TH ST
Owner Mailing Address2:	Not reported
Owner Mailing Address3:	Not reported
Owner City,St,Zip:	HOUSTON, TX 77008 3509
Owner Country:	UNITED STA
Owner Phone Number:	1-713-8699161
Owner Fax Number:	Not reported
Owner Email Address:	Not reported
Owner Business Type:	Unknown
Owner Tax Id:	17422049506
Owner Bankruptcy Code:	Not reported

Operator Records Not Found for this RegNo/Year:

Contact:

Contact Name:	Not reported
Contact Title:	Not reported
Contact Role:	OWNCON
Contact Address:	841 W 20TH ST
Contact Address2:	Not reported
Conact City,St,Zip:	HOUSTON, TX 77008 3509
Contact Phone:	1-713-8699161
Contact Fax:	Not reported
Contact Email:	Not reported

Contact:

Contact Name:	MARK BOWDOIN
Contact Title:	ENVIRONMENTAL CONTACT
Contact Role:	PRICONT
Contact Address:	841 W 20TH ST
Contact Address2:	Not reported
Conact City,St,Zip:	HOUSTON, TX 77008 3509
Contact Phone:	1-713-8699161
Contact Fax:	Not reported
Contact Email:	Not reported

Unit Records Not Found for this RegNo/Year:

One Time Shipper Records Not Found for this RegNo/Year:

Receiver Type:	Not reported
Transporter for hire:	0
Transport own waste:	0
Eq 01, if transport waste type = 1:	Not reported
Eq 02, if transport waste type = 2:	Not reported
Eq 03, if transport waste type = 3:	Not reported
Eq 04, if transport waste type = H:	Not reported

Target TCEQ unique facid for discarded(merged) facility: Not reported

Waste Records Not Found for this RegNo/Year:

26 **A GUARANTEED MOTOR AND TRANSMISSION SERVICE** **EDR Hist Auto** **1009383959**
841 W 20TH AVE **N/A**
HOUSTON, TX

EDR Hist Auto

Year:	Name:	Type:
1971	K AND K AUTO SERVICE	AUTOMOBILE REPAIRING
1973	A GUARANTEED MOTOR & TRANSMSSN	General Automotive Repair Shops
1974	A GUARANTEED MOTOR & TRANSMSSN	General Automotive Repair Shops
1975	A GUARANTEED MOTOR AND TRANSMIS	AUTOMOBILE REPAIRING
1975	A GUARANTEED MOTOR & TRANSM	General Automotive Repair Shops
1977	A GUARANTEED MOTOR & TRNAS	General Automotive Repair Shops
1978	A GUARANTEED MOTOR & TRNAS	General Automotive Repair Shops
1979	A GUARANTEED MOTOR & TRNAS	General Automotive Repair Shops
1980	A GUARANTEED MOTOR AND TRANSMIS	AUTOMOBILE REPAIRING
1982	WATCO REMANUFACTURED ENGINES	Motor Vehicle Supplies And New Parts
1983	WATCO REMANUFACTURED ENGINES	Motor Vehicle Supplies And New Parts
1985	BEST ENGINE REBUILDING CO INC	General Automotive Repair Shops
1985	WATCO REMANUFACTURED ENGINES	Motor Vehicle Supplies And New Parts
1986	WATCO REMANUFACTURED ENGINES	Motor Vehicle Supplies And New Parts
1986	BEST ENGINE REBUILDING CO INC	General Automotive Repair Shops
1987	WATCO REMANUFACTURED ENGINES	Motor Vehicle Supplies And New Parts
1987	BEST ENGINE REBUILDING CO	General Automotive Repair Shops
1988	WATCO REMANUFACTURED ENGINES	Motor Vehicle Supplies And New Parts
1988	BEST ENGINE REBUILDING CO	General Automotive Repair Shops
1989	WATCO REMANUFACTURED ENGINES	Automotive Supplies And Parts
1989	BEST ENGINE REBUILDING CO	Engine Repair
1990	BEST ENGINE REBUILDING CO	Engine Repair
1990	WATCO REMANUFACTURED ENGINES	Automotive Supplies And Parts
1991	WATCO REMANUFACTURED ENGINES	Automotive Supplies And Parts
1991	BEST ENGINE REBUILDING CO	Engine Repair
1992	BEST ENGINE REBUILDING CO INC	General Automotive Repair Shops
1993	BEST ENGINE REBUILDING CO INC	General Automotive Repair Shops
1994	BEST ENGINE REBUILDING CO INC	General Automotive Repair Shops
1995	BEST ENGINE REBUILDING CO INC	General Automotive Repair Shops
1996	BEST ENGINE REBUILDING CO INC	General Automotive Repair Shops
1997	BEST ENGINE REBUILDING CO INC	General Automotive Repair Shops
1998	BEST ENGINE REBUILDING CO INC	General Automotive Repair Shops
1999	BEST ENGINE REBUILDING CO INC	General Automotive Repair Shops
2000	BEST ENGINE REBUILDING CO INC	General Automotive Repair Shops
2001	BEST ENGINE REBUILDING CO INC	General Automotive Repair Shops
2002	BEST ENGINE REBUILDING CO INC	General Automotive Repair Shops
2003	BEST ENGINE REBUILDING CO INC	General Automotive Repair Shops
2004	BEST ENGINE REBUILDING CO INC	General Automotive Repair Shops
2005	BEST ENGINE REBUILDING CO INC	General Automotive Repair Shops
2006	BEST ENGINE REBUILDING CO	General Automotive Repair Shops
2007	BEST ENGINE REBUILDING CO INC	General Automotive Repair Shops
2008	BEST ENGINE REBUILDING CO INC	General Automotive Repair Shops
2009	BEST ENGINE REBUILDING CO INC	General Automotive Repair Shops

26 A GUARANTEED MOTORS — **RCRA NonGen / NLR** — **1004785170**
841 W 20TH STREET — **FINDS** — **TXD988026514**
HOUSTON, TX 77008 — **ECHO**

RCRA NonGen / NLR:
Date form received by agency: 08/23/2001
Facility name: A GUARANTEED MOTORS
Facility address: 841 W 20TH STREET
HOUSTON, TX 77008
EPA ID: TXD988026514
Mailing address: W 20TH STREET
HOUSTON, TX 77008
Contact: MARK BOWDOIN
Contact address: W 20TH STREET
HOUSTON, TX 77008
Contact country: US
Contact telephone: 713-869-9161
Contact email: Not reported
EPA Region: 06
Classification: Non-Generator
Description: Handler: Non-Generators do not presently generate hazardous waste

Handler Activities Summary:
U.S. importer of hazardous waste: No
Mixed waste (haz. and radioactive): No
Recycler of hazardous waste: No
Transporter of hazardous waste: No
Treater, storer or disposer of HW: No
Underground injection activity: No
On-site burner exemption: No
Furnace exemption: No
Used oil fuel burner: No
Used oil processor: No
User oil refiner: No
Used oil fuel marketer to burner: No
Used oil Specification marketer: No
Used oil transfer facility: No
Used oil transporter: No

. Waste code: D001
. Waste name: IGNITABLE WASTE

. Waste code: F002
. Waste name: THE FOLLOWING SPENT HALOGENATED SOLVENTS: TETRACHLOROETHYLENE, METHYLENE CHLORIDE, TRICHLOROETHYLENE, 1,1,1-TRICHLOROETHANE, CHLOROBENZENE, 1,1,2-TRICHLORO-1,2,2-TRIFLUOROETHANE, ORTHO-DICHLOROBENZENE, TRICHLOROFLUOROMETHANE, AND 1,1,2, TRICHLOROETHANE; ALL SPENT SOLVENT MIXTURES/BLENDS CONTAINING, BEFORE USE, A TOTAL OF TEN PERCENT OR MORE (BY VOLUME) OF ONE OR MORE OF THE ABOVE HALOGENATED SOLVENTS OR THOSE SOLVENTS LISTED IN F001, F004, AND F005; AND STILL BOTTOMS FROM THE RECOVERY OF THESE SPENT SOLVENTS AND SPENT SOLVENT MIXTURES.

Historical Generators:
Date form received by agency: 03/05/1991
Site name: A FUARANTEED MOTORS
Classification: Conditionally Exempt Small Quantity Generator

A GUARANTEED MOTORS (Continued) **1004785170**

. Waste code: D001
. Waste name: IGNITABLE WASTE

. Waste code: F002
. Waste name: THE FOLLOWING SPENT HALOGENATED SOLVENTS: TETRACHLOROETHYLENE, METHYLENE CHLORIDE, TRICHLOROETHYLENE, 1,1,1-TRICHLOROETHANE, CHLOROBENZENE, 1,1,2-TRICHLORO-1,2,2-TRIFLUOROETHANE, ORTHO-DICHLOROBENZENE, TRICHLOROFLUOROMETHANE, AND 1,1,2, TRICHLOROETHANE; ALL SPENT SOLVENT MIXTURES/BLENDS CONTAINING, BEFORE USE, A TOTAL OF TEN PERCENT OR MORE (BY VOLUME) OF ONE OR MORE OF THE ABOVE HALOGENATED SOLVENTS OR THOSE SOLVENTS LISTED IN F001, F004, AND F005; AND STILL BOTTOMS FROM THE RECOVERY OF THESE SPENT SOLVENTS AND SPENT SOLVENT MIXTURES.

Violation Status: No violations found

FINDS:

Registry ID: 110005128183

Environmental Interest/Information System
RCRAInfo is a national information system that supports the Resource Conservation and Recovery Act (RCRA) program through the tracking of events and activities related to facilities that generate, transport, and treat, store, or dispose of hazardous waste. RCRAInfo allows RCRA program staff to track the notification, permit, compliance, and corrective action activities required under RCRA.

Click this hyperlink while viewing on your computer to access additional FINDS: detail in the EDR Site Report.

ECHO:
Envid: 1004785170
Registry ID: 110005128183
DFR URL: http://echo.epa.gov/detailed-facility-report?fid=110005128183

---

27 **ACTION ROOFING** **UST** **U001293395**
925 W 20TH ST **N/A**
HOUSTON, TX 77008

UST:

Facility Id:	49063
Facility Type:	FLEET REFUELING
Facility Begin Date:	08/15/1987
Facility Status:	INACTIVE
Facility Exempt Status:	No
Records Off-Site:	No
UST Financial Assurance Required:	No
Number Of Active UST:	0
Site Location Description:	Not reported
Site Location (Nearest City/County/Zip):	HARRIS 77008
Site Location (TCEQ Region):	12
Contact Name/Title:	T N MARSHALL,CONTRACTOR
Contact Organization Name:	ACTION ROOFING CO
Contact Mailing Address1:	Not reported
Contact Mailing Address2:	Not reported
Contact Mailing City/State/Zip:	Not reported

ACTION ROOFING (Continued) **U001293395**

Contact Phone Number:	4176232115
Contact Fax Number:	Not reported
Contact Email Address:	Not reported
Facility Contact Address Deliverable:	Not reported
Application Received Date On Earliest Reg Form:	09/11/1989
Signature Date On Earliest Reg Form:	08/30/1989
Signature Name/Title On Earliest Reg Form:	SAME,SAME
Signature Role On Earliest Reg Form:	Not reported
Signature Company On Earliest Reg Form:	Not reported
Enforcement Action:	Not reported
Facility Not Inspectable:	No

Facility Billing Contacts:

Princ Id:	153583562003202
AR Number:	Not reported
Contact Name/Title:	/
Contact Organization Name:	FINANCIAL FEDERAL SAVINGS & LOAN
Contact Mailing Address (Delivery):	1910 PACIFIC AVE
Contact Mailing Address (Internal Delivery):	Not reported
Contact Mailing City/State/Zip:	DALLAS, TX 75201 4529
Phone Number/Ext:	/
Contact Fax Number/Ext:	/
Contact EMail Address:	Not reported
Contact Address Deliverable:	Yes

Owner:

Princ Id:	153583562003202
Additional Id:	778328652006199
Facility Num/AI:	49063
Owner CN:	CN602282394
Owner Name:	FINANCIAL FEDERAL SAVINGS & LOAN
Owner Effective Begin Date:	08/15/1987
Owner Type:	OR
State Tax Id:	Not reported
Contact Role:	Not reported
Contact Name/Title:	/
Contact Organization Name:	Not reported
Contact Mailing Address (Delivery):	Not reported
Contact Mailing Address (Internal Delivery):	Not reported
Contact Mailing City/State/Zip:	Not reported
Contact Phone Number/Ext:	/
Contact Fax Number/Ext:	/
Contact Email Address:	Not reported

Operator Records Not Found for this Facility:

Self Certification Records Not Found for this Facility/Owner:

Tanks:

UST Id:	127488
Facility Num/AI:	49063
Tank Id:	1
Number Of Compartments:	1
Tank Installation Date:	08/15/1987
Tank Registration Date:	09/11/1989
Tank Capacity (In Gallons):	8000
Tank Status (Current):	REMOVED FROM GROUND
Tank Status Date:	08/16/1987

ACTION ROOFING (Continued) **U001293395**

Empty:	N
Tank Regulatory Status:	FULLY REGULATED
Tank Int Prot (Internal Tank Lining Date):	Not reported
Tank Design (Single Wall):	N
Tank Design (Double Wall):	N
Piping Design (Single Wall):	N
Piping Design (Double Wall):	N
Tank Ext Cont(Fac-Built Nonmetallic Jacket):	N
Tank Ext Cont(Syn Tank-Pit/Piping-Trench Liner):	N
Tank Ext Cont(Tank Vault/Rigid Trench Liner):	N
Piping Ext Cont(Fac-Built Nonmetallic Jacket):	N
Piping Ext Cont(Syn Tank-Pit/Piping-Trench Liner):	N
Piping Ext Cont(Tank Vault/Rigid Trench Liner):	N
Type Of Piping(P=Pressurized,S=Suction,G=Gravity):	Not reported
Tank Material (Steel):	Y
Tank Material(Frp(Fiberglass-Reinforced Plastic):	N
Tank Mat(Composite (Steel W/Ext Frp Cladding)):	N
Tank Mat(Concrete):	N
Tank Mat(Jacketed (Steel W/Ext Nonmetallic Jck)):	N
Tank Mat(Coated(Steel W/ExtPolyurethane Cladding)):	N
Piping Material (Steel):	Y
Piping Mat(Frp(Fiberglass Reinforced Plastic):	N
Piping Mat(Concrete):	N
Piping Mat(Jacketed(Steel W/Ext Nonmetallic Jacket)):	N
Piping Mat(Nonmetallic Flex Piping):	N
PipingConnect/Valves(Shear/Impact Valves(Under Disp)):	N
Piping Connect/Valves(Steel Swing-Joints(End Of Piping)):	N
Piping Connect/Valves (Flex Connectors(Ends Of Piping)):	N
Tank Corr Prot Meth(TCPM)(Cathodic-Field Installation):	N
TCPM (ExtDielectricCoat/Laminate/Tape/Wrap):	N
TCPM(Cathodic Prot-FacInstallation):	N
TCPM(Composite Tank(Steel W/Frp Ext Laminate):	N
TCPMeth(Coated Tank(Steel W/ExtPolyurethaneLaminate):	N
TCPM(FRP Tank Or Piping(Noncorrodible)):	N
TCPM(Ext Nonmetallic Jacket):	N
TCPMeth(Unnecessary Per Corrosion Prot Spec):	N
Piping Corr Prot Meth:	N
Piping Corr Prot Method(PCPM) (Cathodic Factory Install):	N
PCPM(Cathodic Prot-Field Install):	N
PCPMethod (FRP Tank Or Piping(Noncorrodible):	N
PCPM(Nonmetallic FlexPiping (Noncorrodible)):	N
PCPMeth(Isolated Open Area/2nd Containment):	N
PCPM (Dual Protected):	N
PCPM(Unnec Per Corrosion Prot Specialist):	N
Tank Corr Prot Compliance Flag:	N
Piping Corr Prot Compliance Flag:	N
Tank Corrosion Prot Variance (:	N
Piping Corrosion Prot Variance:	N
Temp Out Of Service Compliance:	N
Technical Compliance Flag:	N
Tank Tested Flag:	N
Installation Signature Date:	12/18/1991

Compartment Records:

Tank Id:	1
UST Comprt Id:	135058
UST Id:	127488
Facility Num/Ai:	49063

ACTION ROOFING (Continued) **U001293395**

Compartment Id:	A
Capacity (In Gallons):	8000
Substance Stored1:	GASOLINE
Substance Stored2:	Not reported
Substance Stored3:	Not reported
CompartmentReleaseDetectionMethod(Vapor):	N
CRDM(GW Monitoring):	N
CRDM(Monitoring Of Secondary Cont Barrier):	N
CRDM(Auto Tank Gauge Test/Inv Control):	N
CRDM(Interstitial Monitoring SecWall/Jacket):	N
CRDM(Wkly Manual Gauging(Tanks<=1000 G):	N
CRDM(Mthly Tank Gauging(Emer Gen Tanks):	N
CRDM(Sir (Stat Inv Reconciliation)/Inv Control):	N
PipingReleaseDetectionMethod(PRDM)(Vapor):	N
PRDM(Groundwater Monitoring):	N
PRDM(Monitoring Sec Containment Barrier):	N
PRDM(InterstitialMonitoring w/in SecWall/Jacket):	N
PRDM(Mthly Piping Tightness Test)@.2Gph:	N
PRDM(AnnualPipingTightTest/ElecMon@.1Gph:	N
PRDM(TriennialTightTest(Suction/GravityPiping):	N
PRDM AutoLineLeakDet(3.0 Gph PressPiping):	N
PRDM(Sir(StatInv Recon)/Inv Control)):	N
PRDM(Exempt System Suction:	N
Spill Overfill Prevention Equip(SOPE):	N
SOPE(Spill Cont/Bucket/Sump):	N
SOPE(DelShut-Off Valve)):	N
SOPE(FlowRestrictorValue:	N
SOPE(Alarm (Set@<=90%) W/3a Or 3b:	N
SOPE(N/A Deliveries To Tank<=25G):	N
Compartment Release Det Compliance Flag:	N
Piping Release Detection Compliance Flag):	N
Spill/OverfillPreventionCompliance Flag:	N
Compartment Release Detection Variance:	N
Piping Release Detection Variance:	N
Spill And Overfill Prevention Variance:	N
Stage I Vapor Recovery:	Not reported
Stage 1 Installation Date:	Not reported

Self Certification Records Not Found for this Facility:

UST Id:	127489
Facility Num/AI:	49063
Tank Id:	2
Number Of Compartments:	1
Tank Installation Date:	08/15/1987
Tank Registration Date:	09/11/1989
Tank Capacity (In Gallons):	4000
Tank Status (Current):	REMOVED FROM GROUND
Tank Status Date:	08/16/1987
Empty:	N
Tank Regulatory Status:	FULLY REGULATED
Tank Int Prot (Internal Tank Lining Date):	Not reported
Tank Design (Single Wall):	N
Tank Design (Double Wall):	N
Piping Design (Single Wall):	N
Piping Design (Double Wall):	N
Tank Ext Cont(Fac-Built Nonmetallic Jacket):	N

ACTION ROOFING (Continued) **U001293395**

Tank Ext Cont(Syn Tank-Pit/Piping-Trench Liner):	N
Tank Ext Cont(Tank Vault/Rigid Trench Liner):	N
Piping Ext Cont(Fac-Built Nonmetallic Jacket):	N
Piping Ext Cont(Syn Tank-Pit/Piping-Trench Liner):	N
Piping Ext Cont(Tank Vault/Rigid Trench Liner):	N
Type Of Piping(P=Pressurized,S=Suction,G=Gravity):	Not reported
Tank Material (Steel):	Y
Tank Material(Frp(Fiberglass-Reinforced Plastic):	N
Tank Mat(Composite (Steel W/Ext Frp Cladding)):	N
Tank Mat(Concrete):	N
Tank Mat(Jacketed (Steel W/Ext Nonmetallic Jck)):	N
Tank Mat(Coated(Steel W/ExtPolyurethane Cladding)):	N
Piping Material (Steel):	Y
Piping Mat(Frp(Fiberglass Reinforced Plastic):	N
Piping Mat(Concrete):	N
Piping Mat(Jacketed(Steel W/Ext Nonmetallic Jacket)):	N
Piping Mat(Nonmetallic Flex Piping):	N
PipingConnect/Valves(Shear/Impact Valves(Under Disp)):	N
Piping Connect/Valves(Steel Swing-Joints(End Of Piping)):	N
Piping Connect/Valves (Flex Connectors(Ends Of Piping)):	N
Tank Corr Prot Meth(TCPM)(Cathodic-Field Installation):	N
TCPM (ExtDielectricCoat/Laminate/Tape/Wrap):	N
TCPM(Cathodic Prot-FacInstallation):	N
TCPM(Composite Tank(Steel W/Frp Ext Laminate):	N
TCPMeth(Coated Tank(Steel W/ExtPolyurethaneLaminate):	N
TCPM(FRP Tank Or Piping(Noncorrodible)):	N
TCPM(Ext Nonmetallic Jacket):	N
TCPMeth(Unnecessary Per Corrosion Prot Spec):	N
Piping Corr Prot Meth:	N
Piping Corr Prot Method(PCPM) (Cathodic Factory Install):	N
PCPM(Cathodic Prot-Field Install):	N
PCPMethod (FRP Tank Or Piping(Noncorrodible):	N
PCPM(Nonmetallic FlexPiping (Noncorrodible)):	N
PCPMeth(Isolated Open Area/2nd Containment):	N
PCPM (Dual Protected):	N
PCPM(Unnec Per Corrosion Prot Specialist):	N
Tank Corr Prot Compliance Flag:	N
Piping Corr Prot Compliance Flag:	N
Tank Corrosion Prot Variance (:	N
Piping Corrosion Prot Variance:	N
Temp Out Of Service Compliance:	N
Technical Compliance Flag:	N
Tank Tested Flag:	N
Installation Signature Date:	12/18/1991

Compartment Records:

Tank Id:	2
UST Comprt Id:	135059
UST Id:	127489
Facility Num/Ai:	49063
Compartment Id:	A
Capacity (In Gallons):	4000
Substance Stored1:	DIESEL
Substance Stored2:	Not reported
Substance Stored3:	Not reported
CompartmentReleaseDetectionMethod(Vapor):	N
CRDM(GW Monitoring):	N
CRDM(Monitoring Of Secondary Cont Barrier):	N

ACTION ROOFING (Continued) **U001293395**

CRDM(Auto Tank Gauge Test/Inv Control):	N
CRDM(Interstitial Monitoring SecWall/Jacket):	N
CRDM(Wkly Manual Gauging(Tanks<=1000 G):	N
CRDM(Mthly Tank Gauging(Emer Gen Tanks):	N
CRDM(Sir (Stat Inv Reconciliation)/Inv Control):	N
PipingReleaseDetectionMethod(PRDM)(Vapor):	N
PRDM(Groundwater Monitoring):	N
PRDM(Monitoring Sec Containment Barrier):	N
PRDM(InterstitialMonitoring w/in SecWall/Jacket):	N
PRDM(Mthly Piping Tightness Test)@.2Gph:	N
PRDM(AnnualPipingTightTest/ElecMon@.1Gph:	N
PRDM(TriennialTightTest(Suction/GravityPiping):	N
PRDM AutoLineLeakDet(3.0 Gph PressPiping):	N
PRDM(Sir(StatInv Recon)/Inv Control)):	N
PRDM(Exempt System Suction:	N
Spill Overfill Prevention Equip(SOPE):	N
SOPE(Spill Cont/Bucket/Sump):	N
SOPE(DelShut-Off Valve)):	N
SOPE(FlowRestrictorValue:	N
SOPE(Alarm (Set@<=90%) W/3a Or 3b:	N
SOPE(N/A Deliveries To Tank<=25G):	N
Compartment Release Det Compliance Flag:	N
Piping Release Detection Compliance Flag):	N
Spill/OverfillPreventionCompliance Flag:	N
Compartment Release Detection Variance:	N
Piping Release Detection Variance:	N
Spill And Overfill Prevention Variance:	N
Stage I Vapor Recovery:	Not reported
Stage 1 Installation Date:	Not reported

Self Certification Records Not Found for this Facility:

Tank Records Not Found for this Facility:

---

28 **FORMER SERVICE STATION IN 1940S** **LPST** **S106256344**
452 W 19TH ST **N/A**
HOUSTON, TX 77008

LPST:

Facility ID:	Not reported
LPST Id:	113091
Facility Location:	452 W 19TH
TCEQ Region# and City:	12
Region City:	HOUSTON
Reported Date:	06/01/1998
Entered Date:	04/08/1998
Priority:	4.1 - GW IMPACTED NO APPARENT THREATS OR IMPACTS TO RECEPTORS
Program:	1 - RPR
CA Status:	6A - FINAL CONCURRENCE ISSUED
Priority Description:	Groundwater is affected.
Status:	**FINAL CONCURRENCE ISSUED, CASE CLOSED**
Coordinators Primary:	1
Coordinators RPR:	XYZ
Responsible Party Name:	WIESENTHAL HAROLD
Responsible Party Contact:	RICK POLLARD
Responsible Party Address:	121 N POST OAK LN
Responsible Party City,St,Zip:	HOUSTON, TX 77024

FORMER SERVICE STATION IN 1940S (Continued) **S106256344**

Responsible Party Telephone: 713/722-0700
Reported Date: 03/13/1998
Case Start Date: 04/08/1998

---

29 **ALLIED DIVERSIFIED SERVICES** **Ind. Haz Waste** **S102741890**
502 W 18TH ST **N/A**
HOUSTON, TX 77008

Ind. Haz Waste:

Registration Number:	34590
Registration Initial Notification Date:	08/15/1984
Registration Last Amendment Date:	12/13/1985
EPA Identification:	Not reported
Primary NAICS Code:	811211
Status Change Date:	19840815
Land Type:	Not reported
Description of Facility Site Location:	502 W 18th St, Houston, TX
Site Primary Standard Industrial Code:	Not reported
Site Primary SIC Description:	Not reported
Registration is Generator of Waste:	Yes
Registration is Receivers of Waste:	No
Registration is Transporter of Waste:	Yes
Registration is Transfer Facility:	No
Facility is STEERS Reporter:	No
Reqired to Submit Annual Waste Summary:	No
Facility Involved In Recycling:	No
Revcr Has Monthly Reporting Requirement:	0
Mexican Facility:	Not reported
Type of Generator:	Not reported
TNRCC Region:	Not reported
Company Name:	ALLIED DIVERSIFIED SERVICES
Contact Name:	DIRK QUARTEMONT
Contact Telephone Number:	Not reported
Mailing Address:	502 W 18TH ST
Mailing Address2:	Not reported
Mailing City,St,Zip:	HOUSTON, TX 770083608
Mailing County:	UNITED STATES
Facility Country:	UNITED STATES
TNRCC Facility ID:	12020
Site Owner Tax ID:	0
Site Location Latitude:	-00.000
Site Location Longitude:	-000.000
Last Update to NOR Data:	20031121
Ind. waste permit Number:	Not reported
Mun waste permit Number:	Not reported
Non Notifier:	No

Business Records Not Found for this RegNo/Year:

Owner:

Owner Mailing Address:	502 W 18TH ST
Owner Mailing Address2:	Not reported
Owner Mailing Address3:	Not reported
Owner City,St,Zip:	HOUSTON, TX 77008 3608
Owner Country:	UNITED STA
Owner Phone Number:	Not reported
Owner Fax Number:	Not reported
Owner Email Address:	Not reported
Owner Business Type:	Unknown

ALLIED DIVERSIFIED SERVICES (Continued) **S102741890**

Owner Tax Id:	Not reported
Owner Bankruptcy Code:	Not reported

Operator:

Operator Last Name:	ALLIED DIVERSIFIED SERVICES
Operator First Name:	Not reported
Operator Name:	ALLIED DIVERSIFIED SERVICES
Operator Mailing Address:	502 W 18TH ST
Operator Mailing Address 2:	Not reported
Operator Mailing City,St,Zip:	HOUSTON, TX 77008 3608
Operator Country:	UNITED STA
Operator Phone:	Not reported
Operator Fax:	Not reported
Operator Email:	Not reported
Operator Business Type:	Unknown
Operator Tax Id:	Not reported
Operator Bankruptcy Code:	Not reported

Contact:

Contact Name:	DIRK QUARTEMONT
Contact Title:	ENVIRONMENTAL MANAGER
Contact Role:	PRICONT
Contact Address:	502 W 18TH ST
Contact Address2:	Not reported
Conact City,St,Zip:	HOUSTON, TX 77008 3608
Contact Phone:	Not reported
Contact Fax:	Not reported
Contact Email:	Not reported

Contact:

Contact Name:	Not reported
Contact Title:	Not reported
Contact Role:	OWNCON
Contact Address:	502 W 18TH ST
Contact Address2:	Not reported
Conact City,St,Zip:	HOUSTON, TX 77008 3608
Contact Phone:	Not reported
Contact Fax:	Not reported
Contact Email:	Not reported

Contact:

Contact Name:	Not reported
Contact Title:	Not reported
Contact Role:	OPRCON
Contact Address:	502 W 18TH ST
Contact Address2:	Not reported
Conact City,St,Zip:	HOUSTON, TX 77008 3608
Contact Phone:	Not reported
Contact Fax:	Not reported
Contact Email:	Not reported

Unit:

Unit No:	001
Deed Record Needed:	Not reported
Deed Recording Date:	Not reported
Unit Type Code:	18
Unit Type:	Not reported
Unit Status:	INACTIVE
Unit Regulatory Status:	Not reported
UIC Permit Number:	Not reported

ALLIED DIVERSIFIED SERVICES (Continued) **S102741890**

Capacity:	Not reported
Capacity Measurment:	Not reported
Off Site Hazardous Waste:	No
Off Site Class 1 Waste:	Not reported
Off Site Class 2 Waste:	Not reported
Off Site Class 3 Waste:	Not reported
Off Site Non Indstrl Sld Wst:	Not reported
System Type Code:	Not reported
System Type:	Not reported
System Type Code 1:	Not reported
System Type 1:	Not reported
System Type Code 2:	Not reported
System Type 2:	Not reported
System Type Code 3:	Not reported
System Type 3:	Not reported
System Type Code 4:	Not reported
System Type 4:	Not reported
Permit Seq #:	Not reported
Unit Description on NOR:	Not reported
Dt Last Changed:	Not reported
TNRCC Facility ID:	12020
Unit ID:	001
Unit Description:	Not reported
WasteID:	,

One Time Shipper Records Not Found for this RegNo/Year:

Receiver Type:	Not reported
Transporter for hire:	0
Transport own waste:	0
Eq 01, if transport waste type = 1:	Not reported
Eq 02, if transport waste type = 2:	Not reported
Eq 03, if transport waste type = 3:	Not reported
Eq 04, if transport waste type = H:	Not reported

Target TCEQ unique facid for discarded(merged) facility: Not reported

Waste Records Not Found for this RegNo/Year:

---

30 **SEDITA S AUTO SERVICE** **EDR Hist Auto** **1009382146**
746 W 18TH AVE **N/A**
HOUSTON, TX

EDR Hist Auto

Year:	Name:	Type:
1980	SEDITA S AUTO SERVICE	AUTOMOBILE REPAIRING
1983	SEDITA AUTO SERVICE	General Automotive Repair Shops
2007	D & B COMPLETE AUTO REPAIR	General Automotive Repair Shops
2008	D & B COMPLETE AUTO REPAIR	General Automotive Repair Shops
2009	D & B COMPLETE AUTO REPAIR	General Automotive Repair Shops

31 **ASHLAND TOLL** **LPST** **U001254465**
1714 ASHLAND ST **UST** **N/A**
HOUSTON, TX 77008

LPST:

Facility ID:	0019590
LPST Id:	106949
Facility Location:	1714 ASHLAND
TCEQ Region# and City:	12
Region City:	HOUSTON
Reported Date:	07/22/1993
Entered Date:	08/03/1993
Priority:	5 - MINOR SOIL CONTAMINATION - DOES NOT REQUIRE A RAP
Program:	2 - REGION
CA Status:	6A - FINAL CONCURRENCE ISSUED
Priority Description:	MINOR SOIL CONTAMINATION - DOES NOT REQUIRE A RAP
Status:	**FINAL CONCURRENCE ISSUED, CASE CLOSED**
Coordinators Primary:	2
Coordinators RPR:	RPR
Responsible Party Name:	SOUTHWESTERN BELL TELEPHONE CO
Responsible Party Contact:	JAMES SIMMONS
Responsible Party Address:	6500 W LOOP 610 S ZONE E1.2
Responsible Party City,St,Zip:	BELLAIRE, TX 77401
Responsible Party Telephone:	713/567-8701
Reported Date:	09/01/1992
Case Start Date:	08/03/1993

UST:

Facility Id:	19590
Facility Type:	FLEET REFUELING
Facility Begin Date:	09/01/1988
Facility Status:	INACTIVE
Facility Exempt Status:	No
Records Off-Site:	No
UST Financial Assurance Required:	No
Number Of Active UST:	0
Site Location Description:	Not reported
Site Location (Nearest City/County/Zip):	HARRIS 77008
Site Location (TCEQ Region):	12
Contact Name/Title:	J MADDOX,SUPV
Contact Organization Name:	ASHLAND TOLL
Contact Mailing Address1:	Not reported
Contact Mailing Address2:	Not reported
Contact Mailing City/State/Zip:	Not reported
Contact Phone Number:	7135677015
Contact Fax Number:	Not reported
Contact Email Address:	Not reported
Facility Contact Address Deliverable:	Not reported
Application Received Date On Earliest Reg Form:	05/08/1986
Signature Date On Earliest Reg Form:	05/05/1986
Signature Name/Title On Earliest Reg Form:	G BEAN,ASST SUPV
Signature Role On Earliest Reg Form:	Not reported
Signature Company On Earliest Reg Form:	Not reported
Enforcement Action:	Not reported
Facility Not Inspectable:	No

Facility Billing Contacts:

Princ Id:	35290742001297
AR Number:	22573

ASHLAND TOLL (Continued) **U001254465**

Contact Name/Title:	/
Contact Organization Name:	SOUTHWESTERN BELL TELEPHONE LP
Contact Mailing Address (Delivery):	308 S AKARD ST RM 1700
Contact Mailing Address (Internal Delivery):	Not reported
Contact Mailing City/State/Zip:	DALLAS, TX 75202 5315
Phone Number/Ext:	/
Contact Fax Number/Ext:	/
Contact EMail Address:	Not reported
Contact Address Deliverable:	Yes

Owner:

Princ Id:	35290742001297
Additional Id:	887647832002150
Facility Num/AI:	19590
Owner CN:	CN600261663
Owner Name:	SOUTHWESTERN BELL TELEPHONE LP
Owner Effective Begin Date:	09/01/1988
Owner Type:	CO
State Tax Id:	Not reported
Contact Role:	Not reported
Contact Name/Title:	/
Contact Organization Name:	Not reported
Contact Mailing Address (Delivery):	Not reported
Contact Mailing Address (Internal Delivery):	Not reported
Contact Mailing City/State/Zip:	Not reported
Contact Phone Number/Ext:	/
Contact Fax Number/Ext:	/
Contact Email Address:	Not reported

Operator Records Not Found for this Facility:

Self Certification Records Not Found for this Facility/Owner:

Tanks:

UST Id:	50381
Facility Num/AI:	19590
Tank Id:	1
Number Of Compartments:	1
Tank Installation Date:	01/01/1979
Tank Registration Date:	05/08/1986
Tank Capacity (In Gallons):	2000
Tank Status (Current):	REMOVED FROM GROUND
Tank Status Date:	09/01/1992
Empty:	N
Tank Regulatory Status:	FULLY REGULATED
Tank Int Prot (Internal Tank Lining Date):	Not reported
Tank Design (Single Wall):	N
Tank Design (Double Wall):	N
Piping Design (Single Wall):	N
Piping Design (Double Wall):	N
Tank Ext Cont(Fac-Built Nonmetallic Jacket):	N
Tank Ext Cont(Syn Tank-Pit/Piping-Trench Liner):	N
Tank Ext Cont(Tank Vault/Rigid Trench Liner):	N
Piping Ext Cont(Fac-Built Nonmetallic Jacket):	N
Piping Ext Cont(Syn Tank-Pit/Piping-Trench Liner):	N
Piping Ext Cont(Tank Vault/Rigid Trench Liner):	N
Type Of Piping(P=Pressurized,S=Suction,G=Gravity):	Not reported

ASHLAND TOLL (Continued) **U001254465**

Tank Material (Steel):	N
Tank Material(Frp(Fiberglass-Reinforced Plastic):	Y
Tank Mat(Composite (Steel W/Ext Frp Cladding)):	N
Tank Mat(Concrete):	N
Tank Mat(Jacketed (Steel W/Ext Nonmetallic Jck)):	N
Tank Mat(Coated(Steel W/ExtPolyurethane Cladding)):	N
Piping Material (Steel):	N
Piping Mat(Frp(Fiberglass Reinforced Plastic):	N
Piping Mat(Concrete):	N
Piping Mat(Jacketed(Steel W/Ext Nonmetallic Jacket)):	N
Piping Mat(Nonmetallic Flex Piping):	N
PipingConnect/Valves(Shear/Impact Valves(Under Disp)):	N
Piping Connect/Valves(Steel Swing-Joints(End Of Piping)):	N
Piping Connect/Valves (Flex Connectors(Ends Of Piping)):	N
Tank Corr Prot Meth(TCPM)(Cathodic-Field Installation):	N
TCPM (ExtDielectricCoat/Laminate/Tape/Wrap):	N
TCPM(Cathodic Prot-FacInstallation):	N
TCPM(Composite Tank(Steel W/Frp Ext Laminate):	N
TCPMeth(Coated Tank(Steel W/ExtPolyurethaneLaminate):	N
TCPM(FRP Tank Or Piping(Noncorrodible)):	N
TCPM(Ext Nonmetallic Jacket):	N
TCPMeth(Unnecessary Per Corrosion Prot Spec):	N
Piping Corr Prot Meth:	N
Piping Corr Prot Method(PCPM) (Cathodic Factory Install):	N
PCPM(Cathodic Prot-Field Install):	N
PCPMethod (FRP Tank Or Piping(Noncorrodible):	N
PCPM(Nonmetallic FlexPiping (Noncorrodible)):	N
PCPMeth(Isolated Open Area/2nd Containment):	N
PCPM (Dual Protected):	N
PCPM(Unnec Per Corrosion Prot Specialist):	N
Tank Corr Prot Compliance Flag:	N
Piping Corr Prot Compliance Flag:	N
Tank Corrosion Prot Variance (:	N
Piping Corrosion Prot Variance:	N
Temp Out Of Service Compliance:	N
Technical Compliance Flag:	N
Tank Tested Flag:	Y
Installation Signature Date:	02/22/1991

Compartment Records:

Tank Id:	1
UST Comprt Id:	114841
UST Id:	50381
Facility Num/Ai:	19590
Compartment Id:	A
Capacity (In Gallons):	2000
Substance Stored1:	DIESEL
Substance Stored2:	Not reported
Substance Stored3:	Not reported
CompartmentReleaseDetectionMethod(Vapor):	N
CRDM(GW Monitoring):	N
CRDM(Monitoring Of Secondary Cont Barrier):	N
CRDM(Auto Tank Gauge Test/Inv Control):	N
CRDM(Interstitial Monitoring SecWall/Jacket):	N
CRDM(Wkly Manual Gauging(Tanks<=1000 G):	N
CRDM(Mthly Tank Gauging(Emer Gen Tanks):	N
CRDM(Sir (Stat Inv Reconciliation)/Inv Control):	N
PipingReleaseDetectionMethod(PRDM)(Vapor):	N

ASHLAND TOLL (Continued) **U001254465**

PRDM(Groundwater Monitoring):	N
PRDM(Monitoring Sec Containment Barrier):	N
PRDM(InterstitialMonitoring w/in SecWall/Jacket):	N
PRDM(Mthly Piping Tightness Test)@.2Gph:	N
PRDM(AnnualPipingTightTest/ElecMon@.1Gph:	N
PRDM(TriennialTightTest(Suction/GravityPiping):	N
PRDM AutoLineLeakDet(3.0 Gph PressPiping):	N
PRDM(Sir(StatInv Recon)/Inv Control)):	N
PRDM(Exempt System Suction:	N
Spill Overfill Prevention Equip(SOPE):	N
SOPE(Spill Cont/Bucket/Sump):	N
SOPE(DelShut-Off Valve)):	N
SOPE(FlowRestrictorValue:	N
SOPE(Alarm (Set@<=90%) W/3a Or 3b:	N
SOPE(N/A Deliveries To Tank<=25G):	N
Compartment Release Det Compliance Flag:	N
Piping Release Detection Compliance Flag):	N
Spill/OverfillPreventionCompliance Flag:	N
Compartment Release Detection Variance:	N
Piping Release Detection Variance:	N
Spill And Overfill Prevention Variance:	N
Stage I Vapor Recovery:	Not reported
Stage 1 Installation Date:	Not reported

Self Certification Records Not Found for this Facility:

UST Id:	50382
Facility Num/AI:	19590
Tank Id:	2
Number Of Compartments:	1
Tank Installation Date:	01/01/1981
Tank Registration Date:	05/08/1986
Tank Capacity (In Gallons):	10000
Tank Status (Current):	REMOVED FROM GROUND
Tank Status Date:	09/01/1992
Empty:	N
Tank Regulatory Status:	FULLY REGULATED
Tank Int Prot (Internal Tank Lining Date):	Not reported
Tank Design (Single Wall):	N
Tank Design (Double Wall):	N
Piping Design (Single Wall):	N
Piping Design (Double Wall):	N
Tank Ext Cont(Fac-Built Nonmetallic Jacket):	N
Tank Ext Cont(Syn Tank-Pit/Piping-Trench Liner):	N
Tank Ext Cont(Tank Vault/Rigid Trench Liner):	N
Piping Ext Cont(Fac-Built Nonmetallic Jacket):	N
Piping Ext Cont(Syn Tank-Pit/Piping-Trench Liner):	N
Piping Ext Cont(Tank Vault/Rigid Trench Liner):	N
Type Of Piping(P=Pressurized,S=Suction,G=Gravity):	Not reported
Tank Material (Steel):	N
Tank Material(Frp(Fiberglass-Reinforced Plastic):	Y
Tank Mat(Composite (Steel W/Ext Frp Cladding)):	N
Tank Mat(Concrete):	N
Tank Mat(Jacketed (Steel W/Ext Nonmetallic Jck)):	N
Tank Mat(Coated(Steel W/ExtPolyurethane Cladding)):	N
Piping Material (Steel):	N
Piping Mat(Frp(Fiberglass Reinforced Plastic):	N

ASHLAND TOLL (Continued) **U001254465**

Piping Mat(Concrete):	N
Piping Mat(Jacketed(Steel W/Ext Nonmetallic Jacket)):	N
Piping Mat(Nonmetallic Flex Piping):	N
PipingConnect/Valves(Shear/Impact Valves(Under Disp)):	N
Piping Connect/Valves(Steel Swing-Joints(End Of Piping)):	N
Piping Connect/Valves (Flex Connectors(Ends Of Piping)):	N
Tank Corr Prot Meth(TCPM)(Cathodic-Field Installation):	N
TCPM (ExtDielectricCoat/Laminate/Tape/Wrap):	N
TCPM(Cathodic Prot-FacInstallation):	N
TCPM(Composite Tank(Steel W/Frp Ext Laminate):	N
TCPMeth(Coated Tank(Steel W/ExtPolyurethaneLaminate):	N
TCPM(FRP Tank Or Piping(Noncorrodible)):	N
TCPM(Ext Nonmetallic Jacket):	N
TCPMeth(Unnecessary Per Corrosion Prot Spec):	N
Piping Corr Prot Meth:	N
Piping Corr Prot Method(PCPM) (Cathodic Factory Install):	N
PCPM(Cathodic Prot-Field Install):	N
PCPMethod (FRP Tank Or Piping(Noncorrodible):	N
PCPM(Nonmetallic FlexPiping (Noncorrodible)):	N
PCPMeth(Isolated Open Area/2nd Containment):	N
PCPM (Dual Protected):	N
PCPM(Unnec Per Corrosion Prot Specialist):	N
Tank Corr Prot Compliance Flag:	N
Piping Corr Prot Compliance Flag:	N
Tank Corrosion Prot Variance (:	N
Piping Corrosion Prot Variance:	N
Temp Out Of Service Compliance:	N
Technical Compliance Flag:	N
Tank Tested Flag:	Y
Installation Signature Date:	02/22/1991

Compartment Records:

Tank Id:	2
UST Comprt Id:	114842
UST Id:	50382
Facility Num/Ai:	19590
Compartment Id:	A
Capacity (In Gallons):	10000
Substance Stored1:	GASOLINE
Substance Stored2:	Not reported
Substance Stored3:	Not reported
CompartmentReleaseDetectionMethod(Vapor):	N
CRDM(GW Monitoring):	N
CRDM(Monitoring Of Secondary Cont Barrier):	N
CRDM(Auto Tank Gauge Test/Inv Control):	N
CRDM(Interstitial Monitoring SecWall/Jacket):	N
CRDM(Wkly Manual Gauging(Tanks<=1000 G):	N
CRDM(Mthly Tank Gauging(Emer Gen Tanks):	N
CRDM(Sir (Stat Inv Reconciliation)/Inv Control):	N
PipingReleaseDetectionMethod(PRDM)(Vapor):	N
PRDM(Groundwater Monitoring):	N
PRDM(Monitoring Sec Containment Barrier):	N
PRDM(InterstitialMonitoring w/in SecWall/Jacket):	N
PRDM(Mthly Piping Tightness Test)@.2Gph:	N
PRDM(AnnualPipingTightTest/ElecMon@.1Gph:	N
PRDM(TriennialTightTest(Suction/GravityPiping):	N
PRDM AutoLineLeakDet(3.0 Gph PressPiping):	N
PRDM(Sir(StatInv Recon)/Inv Control)):	N

ASHLAND TOLL (Continued) **U001254465**

PRDM(Exempt System Suction:	N
Spill Overfill Prevention Equip(SOPE):	N
SOPE(Spill Cont/Bucket/Sump):	N
SOPE(DelShut-Off Valve)):	N
SOPE(FlowRestrictorValue:	N
SOPE(Alarm (Set@<=90%) W/3a Or 3b:	N
SOPE(N/A Deliveries To Tank<=25G):	N
Compartment Release Det Compliance Flag:	N
Piping Release Detection Compliance Flag):	N
Spill/OverfillPreventionCompliance Flag:	N
Compartment Release Detection Variance:	N
Piping Release Detection Variance:	N
Spill And Overfill Prevention Variance:	N
Stage I Vapor Recovery:	Not reported
Stage 1 Installation Date:	Not reported

Self Certification Records Not Found for this Facility:

Tank Records Not Found for this Facility:

---

32 **GREEN ARROW TRANSFER** **SWF/LF** **S107790504**
603 W 17TH ST **N/A**
HOUSTON, TX 77008

SWF/LF:

Region:	12.00
Permit Number:	40197
Facility Status:	INACTIVE
Facility Type:	5TL
Permit Status:	ISSUED
Status Date:	03/01/2005
Mailing Address:	3812 OATES RD HOUSTON, TX 77013-4106
Client Name:	CN602242513, Green Arrow Transfer
Client Address:	603 W 17TH ST HOUSTON, TX 77008-3633
Client Telephone:	(713) 868 - 9346
Business Type:	INDIVIDUAL
Area Served:	Not reported
Estimated Closure Date:	Not reported
Permit Acreage:	Not reported
Permit Start:	Not reported
Permit End:	Not reported
Polution Served:	Not reported
Tons per Day:	Not reported
Yards per Day:	Not reported
Application:	Not reported
Lat/Long:	29.25 / -95.25

Region:	12.00
Permit Number:	40197
Facility Status:	INACTIVE
Facility Type:	5TL
Permit Status:	ISSUED
Status Date:	03/01/2005
Mailing Address:	3812 OATES RD HOUSTON, TX 77013-4106
Client Name:	CN602242513, Green Arrow Transfer
Client Address:	603 W 17TH ST HOUSTON, TX 77008-3633
Client Telephone:	(713) 868 - 1171

GREEN ARROW TRANSFER (Continued) **S107790504**

Business Type:	INDIVIDUAL
Area Served:	Not reported
Estimated Closure Date:	Not reported
Permit Acreage:	Not reported
Permit Start:	Not reported
Permit End:	Not reported
Polution Served:	Not reported
Tons per Day:	Not reported
Yards per Day:	Not reported
Application:	Not reported
Lat/Long:	29.25 / -95.25

---

33 **COSTAL GULF** **EDR Hist Auto** **1022145384**
1535 N DURHAM DR **N/A**
HOUSTON, TX 77008

EDR Hist Auto

Year:	Name:	Type:
2005	COSTAL GULF	Gasoline Service Stations, NEC
2006	COSTAL GULF	Gasoline Service Stations, NEC
2007	COSTAL GULF	Gasoline Service Stations, NEC
2008	COSTAL GULF	Gasoline Service Stations, NEC

---

33 **CHAMPS AUTO SALES** **FINDS** **1011311524**
1535 N DURHAM DR **N/A**
HOUSTON, TX 77008

FINDS:

Registry ID: 110034435724

Environmental Interest/Information System
Texas Commission on Environmental Quality - Agency Central Registry (TX-TCEQ ACR) is a computer application that allows the Texas Commission on Environmental Quality (TCEQ) to use a single, centralized area to record common information, such as the company names, addresses, and telephone numbers of those the TCEQ regulates. It also contains additional IDs (permits, registrations, authorizations, etc) and their status.

Click this hyperlink while viewing on your computer to access additional FINDS: detail in the EDR Site Report.

33 **FORMER GUERRERO CAR WASH** **UST** **U004251939**
1603 N DURHAM DR **N/A**
HOUSTON, TX 77008

UST:

Facility Id:	88530
Facility Type:	Not reported
Facility Begin Date:	06/12/2016
Facility Status:	INACTIVE
Facility Exempt Status:	No
Records Off-Site:	No
UST Financial Assurance Required:	No
Number Of Active UST:	0
Site Location Description:	Not reported
Site Location (Nearest City/County/Zip):	HARRIS 77008
Site Location (TCEQ Region):	12
Contact Name/Title:	,
Contact Organization Name:	Not reported
Contact Mailing Address1:	Not reported
Contact Mailing Address2:	Not reported
Contact Mailing City/State/Zip:	Not reported
Contact Phone Number:	Not reported
Contact Fax Number:	Not reported
Contact Email Address:	Not reported
Facility Contact Address Deliverable:	Not reported
Application Received Date On Earliest Reg Form:	08/05/2016
Signature Date On Earliest Reg Form:	08/02/2016
Signature Name/Title On Earliest Reg Form:	BRYAN DANNA,MGR
Signature Role On Earliest Reg Form:	OWNER
Signature Company On Earliest Reg Form:	Not reported
Enforcement Action:	No
Facility Not Inspectable:	No

Facility Billing Contacts:

Princ Id:	917506062016166
AR Number:	78073
Contact Name/Title:	BRYAN DANNA/
Contact Organization Name:	1602 DT LP
Contact Mailing Address (Delivery):	PO BOX 7600
Contact Mailing Address (Internal Delivery):	Not reported
Contact Mailing City/State/Zip:	HOUSTON, TX 77270 7600
Phone Number/Ext:	713 3575800/0
Contact Fax Number/Ext:	/
Contact EMail Address:	Not reported
Contact Address Deliverable:	Yes

Owner:

Princ Id:	917506062016166
Additional Id:	870505362016166
Facility Num/AI:	88530
Owner CN:	CN605168277
Owner Name:	1602 DT LP
Owner Effective Begin Date:	11/23/2015
Owner Type:	PA
State Tax Id:	Not reported
Contact Role:	OWNOPRCON
Contact Name/Title:	BRYAN DANNA/
Contact Organization Name:	1602 DT LP
Contact Mailing Address (Delivery):	PO BOX 7600

FORMER GUERRERO CAR WASH (Continued) **U004251939**

Contact Mailing Address (Internal Delivery):	Not reported
Contact Mailing City/State/Zip:	HOUSTON, TX 77270 7600
Contact Phone Number/Ext:	1 713 3575800/0
Contact Fax Number/Ext:	/
Contact Email Address:	Not reported

Operator:

Princ Id:	917506062016166
Additional Id:	870505362016166
Facility Num/AI:	88530
Operator CN:	CN605168277
Operator Name (Company Or Ind Last Name):	1602 DT LP
Operator Name (Individual First/Middle):	Not reported
Operator Effective Begin Date:	11/23/2015
Operator Type:	PA
Contact Role:	OWNOPRCON
Contact Name:	DANNA
Contact Title:	Not reported
Contact Organization Name:	1602 DT LP
Contact Mailing Address (Delivery):	PO BOX 7600
Contact Mailing Address (Internal Delivery):	Not reported
Contact Mailing City/State/Zip:	HOUSTON, TX 77270 7600
Contact Phone Number/Ext:	1 713 3575800/0
Contact Fax Number/Ext:	/
Contact Email Address:	Not reported

Self Certification Records Not Found for this Facility/Owner:

Construction Notification:

NOC Id:	29724
Facility Num/AI:	88530
Application Received Date:	06/13/2016
Scheduled Construction Date:	07/13/2016
UST Improvement:	No
UST Installation:	No
UST Removal:	Yes
UST Repair:	No
UST Return To Service:	No
UST Replacement:	No
UST Abandonment:	No
UST Stage I:	No
AST Installation:	No
AST Stage I:	No
Historical Tracking Number:	Not reported
Waiver Flag:	Not reported
Late Filing Flag:	No
Form Received Date:	06/13/2016
Signature Date On Form:	06/13/2016
Signature Name On Form:	DOUG JACKSON
Signature Title On Form:	Not reported
Signature Role:	Not reported
Signature Company On Form:	Not reported
Owner Name At Time Of Construction:	1602 DT LP
Owner CN At Time Of Construction:	CN605168277
Owner AR At Time Of Construction:	Not reported
General Desc of Proposed Construction:	REMOVAL OF ESTIMATED (4) ABANDONED UST'S.

FORMER GUERRERO CAR WASH (Continued) **U004251939**

Contractor, Consultant and Installer:

Cont/Cons/Installer Id:	70203
Ust Id:	Not reported
Noc Id:	29724
Facility Num/Ai:	88530
Type Of Contact:	CONSULTANT
Contractor Crp Number Or Installer Ilp Number:	Not reported
Company Name:	MATRIX NEW WORLD ENGINEERING
Representative Name:	DOUG JACKSON
Mailing Address (Delivery):	2000A EDWARDS ST STE 326
Mailing Address (Internal Delivery):	Not reported
Mailing Address (City Name):	HOUSTON
Mailing Address (State Code):	TX
Mailing Address (Five Digit Zip Code):	77007
Mailing Address (Foreign Postal Code):	Not reported
Mailing Address (Country Code):	Not reported
Phone Number (Country Code):	1
Phone Number (Area Code):	713
Phone Number:	3598659
Phone Number (Extension):	Not reported
Fax Number (Country Code):	Not reported
Fax Number (Area Code):	Not reported
Fax Number:	Not reported
Email Address:	Not reported

Cont/Cons/Installer Id:	70202
Ust Id:	Not reported
Noc Id:	29724
Facility Num/Ai:	88530
Type Of Contact:	CONTRACTOR
Contractor Crp Number Or Installer Ilp Number:	Not reported
Company Name:	IKON ENVIRONMENTAL SOLUTIONS LP
Representative Name:	JESSIE GONZALES
Mailing Address (Delivery):	1102 RALPHCREST DR
Mailing Address (Internal Delivery):	Not reported
Mailing Address (City Name):	HOUSTON
Mailing Address (State Code):	TX
Mailing Address (Five Digit Zip Code):	77039
Mailing Address (Foreign Postal Code):	Not reported
Mailing Address (Country Code):	Not reported
Phone Number (Country Code):	1
Phone Number (Area Code):	281
Phone Number:	7664566
Phone Number (Extension):	Not reported
Fax Number (Country Code):	Not reported
Fax Number (Area Code):	Not reported
Fax Number:	Not reported
Email Address:	Not reported

Tanks:

UST Id:	221527
Facility Num/AI:	88530
Tank Id:	1
Number Of Compartments:	1
Tank Installation Date:	06/12/2016
Tank Registration Date:	08/05/2016

FORMER GUERRERO CAR WASH (Continued) **U004251939**

Tank Capacity (In Gallons):	4000
Tank Status (Current):	REMOVED FROM GROUND
Tank Status Date:	06/12/2016
Empty:	N
Tank Regulatory Status:	FULLY REGULATED
Tank Int Prot (Internal Tank Lining Date):	Not reported
Tank Design (Single Wall):	Y
Tank Design (Double Wall):	N
Piping Design (Single Wall):	Y
Piping Design (Double Wall):	N
Tank Ext Cont(Fac-Built Nonmetallic Jacket):	N
Tank Ext Cont(Syn Tank-Pit/Piping-Trench Liner):	N
Tank Ext Cont(Tank Vault/Rigid Trench Liner):	N
Piping Ext Cont(Fac-Built Nonmetallic Jacket):	N
Piping Ext Cont(Syn Tank-Pit/Piping-Trench Liner):	N
Piping Ext Cont(Tank Vault/Rigid Trench Liner):	N
Type Of Piping(P=Pressurized,S=Suction,G=Gravity):	S
Tank Material (Steel):	Y
Tank Material(Frp(Fiberglass-Reinforced Plastic):	N
Tank Mat(Composite (Steel W/Ext Frp Cladding)):	N
Tank Mat(Concrete):	N
Tank Mat(Jacketed (Steel W/Ext Nonmetallic Jck)):	N
Tank Mat(Coated(Steel W/ExtPolyurethane Cladding)):	N
Piping Material (Steel):	Y
Piping Mat(Frp(Fiberglass Reinforced Plastic):	N
Piping Mat(Concrete):	N
Piping Mat(Jacketed(Steel W/Ext Nonmetallic Jacket)):	N
Piping Mat(Nonmetallic Flex Piping):	N
PipingConnect/Valves(Shear/Impact Valves(Under Disp)):	N
Piping Connect/Valves(Steel Swing-Joints(End Of Piping)):	N
Piping Connect/Valves (Flex Connectors(Ends Of Piping)):	N
Tank Corr Prot Meth(TCPM)(Cathodic-Field Installation):	N
TCPM (ExtDielectricCoat/Laminate/Tape/Wrap):	N
TCPM(Cathodic Prot-FacInstallation):	N
TCPM(Composite Tank(Steel W/Frp Ext Laminate):	N
TCPMeth(Coated Tank(Steel W/ExtPolyurethaneLaminate):	N
TCPM(FRP Tank Or Piping(Noncorrodible)):	N
TCPM(Ext Nonmetallic Jacket):	N
TCPMeth(Unnecessary Per Corrosion Prot Spec):	N
Piping Corr Prot Meth:	N
Piping Corr Prot Method(PCPM) (Cathodic Factory Install):	N
PCPM(Cathodic Prot-Field Install):	N
PCPMethod (FRP Tank Or Piping(Noncorrodible):	N
PCPM(Nonmetallic FlexPiping (Noncorrodible)):	N
PCPMeth(Isolated Open Area/2nd Containment):	N
PCPM (Dual Protected):	N
PCPM(Unnec Per Corrosion Prot Specialist):	N
Tank Corr Prot Compliance Flag:	N
Piping Corr Prot Compliance Flag:	N
Tank Corrosion Prot Variance (:	N
Piping Corrosion Prot Variance:	N
Temp Out Of Service Compliance:	Y
Technical Compliance Flag:	N
Tank Tested Flag:	Not reported
Installation Signature Date:	Not reported

Compartment Records:

Tank Id:	1

FORMER GUERRERO CAR WASH (Continued) **U004251939**

UST Comprt Id:	190478
UST Id:	221527
Facility Num/Ai:	88530
Compartment Id:	A
Capacity (In Gallons):	4000
Substance Stored1:	Not reported
Substance Stored2:	Not reported
Substance Stored3:	Not reported
CompartmentReleaseDetectionMethod(Vapor):	N
CRDM(GW Monitoring):	N
CRDM(Monitoring Of Secondary Cont Barrier):	N
CRDM(Auto Tank Gauge Test/Inv Control):	N
CRDM(Interstitial Monitoring SecWall/Jacket):	N
CRDM(Wkly Manual Gauging(Tanks<=1000 G):	N
CRDM(Mthly Tank Gauging(Emer Gen Tanks):	N
CRDM(Sir (Stat Inv Reconciliation)/Inv Control):	N
PipingReleaseDetectionMethod(PRDM)(Vapor):	N
PRDM(Groundwater Monitoring):	N
PRDM(Monitoring Sec Containment Barrier):	N
PRDM(InterstitialMonitoring w/in SecWall/Jacket):	N
PRDM(Mthly Piping Tightness Test)@.2Gph:	N
PRDM(AnnualPipingTightTest/ElecMon@.1Gph:	N
PRDM(TriennialTightTest(Suction/GravityPiping):	N
PRDM AutoLineLeakDet(3.0 Gph PressPiping):	N
PRDM(Sir(StatInv Recon)/Inv Control)):	N
PRDM(Exempt System Suction:	N
Spill Overfill Prevention Equip(SOPE):	N
SOPE(Spill Cont/Bucket/Sump):	N
SOPE(DelShut-Off Valve)):	N
SOPE(FlowRestrictorValue:	N
SOPE(Alarm (Set@<=90%) W/3a Or 3b:	N
SOPE(N/A Deliveries To Tank<=25G):	N
Compartment Release Det Compliance Flag:	N
Piping Release Detection Compliance Flag):	N
Spill/OverfillPreventionCompliance Flag:	N
Compartment Release Detection Variance:	N
Piping Release Detection Variance:	N
Spill And Overfill Prevention Variance:	N
Stage I Vapor Recovery:	Not reported
Stage 1 Installation Date:	Not reported

Self Certification Records Not Found for this Facility:

UST Id:	221528
Facility Num/AI:	88530
Tank Id:	2
Number Of Compartments:	1
Tank Installation Date:	06/12/2016
Tank Registration Date:	08/05/2016
Tank Capacity (In Gallons):	4000
Tank Status (Current):	REMOVED FROM GROUND
Tank Status Date:	06/12/2016
Empty:	N
Tank Regulatory Status:	FULLY REGULATED
Tank Int Prot (Internal Tank Lining Date):	Not reported
Tank Design (Single Wall):	Y
Tank Design (Double Wall):	N

FORMER GUERRERO CAR WASH (Continued) **U004251939**

Piping Design (Single Wall):	Y
Piping Design (Double Wall):	N
Tank Ext Cont(Fac-Built Nonmetallic Jacket):	N
Tank Ext Cont(Syn Tank-Pit/Piping-Trench Liner):	N
Tank Ext Cont(Tank Vault/Rigid Trench Liner):	N
Piping Ext Cont(Fac-Built Nonmetallic Jacket):	N
Piping Ext Cont(Syn Tank-Pit/Piping-Trench Liner):	N
Piping Ext Cont(Tank Vault/Rigid Trench Liner):	N
Type Of Piping(P=Pressurized,S=Suction,G=Gravity):	S
Tank Material (Steel):	Y
Tank Material(Frp(Fiberglass-Reinforced Plastic):	N
Tank Mat(Composite (Steel W/Ext Frp Cladding)):	N
Tank Mat(Concrete):	N
Tank Mat(Jacketed (Steel W/Ext Nonmetallic Jck)):	N
Tank Mat(Coated(Steel W/ExtPolyurethane Cladding)):	N
Piping Material (Steel):	Y
Piping Mat(Frp(Fiberglass Reinforced Plastic):	N
Piping Mat(Concrete):	N
Piping Mat(Jacketed(Steel W/Ext Nonmetallic Jacket)):	N
Piping Mat(Nonmetallic Flex Piping):	N
PipingConnect/Valves(Shear/Impact Valves(Under Disp)):	N
Piping Connect/Valves(Steel Swing-Joints(End Of Piping)):	N
Piping Connect/Valves (Flex Connectors(Ends Of Piping)):	N
Tank Corr Prot Meth(TCPM)(Cathodic-Field Installation):	N
TCPM (ExtDielectricCoat/Laminate/Tape/Wrap):	N
TCPM(Cathodic Prot-FacInstallation):	N
TCPM(Composite Tank(Steel W/Frp Ext Laminate):	N
TCPMeth(Coated Tank(Steel W/ExtPolyurethaneLaminate):	N
TCPM(FRP Tank Or Piping(Noncorrodible)):	N
TCPM(Ext Nonmetallic Jacket):	N
TCPMeth(Unnecessary Per Corrosion Prot Spec):	N
Piping Corr Prot Meth:	N
Piping Corr Prot Method(PCPM) (Cathodic Factory Install):	N
PCPM(Cathodic Prot-Field Install):	N
PCPMethod (FRP Tank Or Piping(Noncorrodible):	N
PCPM(Nonmetallic FlexPiping (Noncorrodible)):	N
PCPMeth(Isolated Open Area/2nd Containment):	N
PCPM (Dual Protected):	N
PCPM(Unnec Per Corrosion Prot Specialist):	N
Tank Corr Prot Compliance Flag:	N
Piping Corr Prot Compliance Flag:	N
Tank Corrosion Prot Variance (:	N
Piping Corrosion Prot Variance:	N
Temp Out Of Service Compliance:	N
Technical Compliance Flag:	N
Tank Tested Flag:	Not reported
Installation Signature Date:	Not reported

Compartment Records:

Tank Id:	2
UST Comprt Id:	190479
UST Id:	221528
Facility Num/Ai:	88530
Compartment Id:	A
Capacity (In Gallons):	4000
Substance Stored1:	Not reported
Substance Stored2:	Not reported
Substance Stored3:	Not reported

FORMER GUERRERO CAR WASH (Continued) **U004251939**

CompartmentReleaseDetectionMethod(Vapor):	N
CRDM(GW Monitoring):	N
CRDM(Monitoring Of Secondary Cont Barrier):	N
CRDM(Auto Tank Gauge Test/Inv Control):	N
CRDM(Interstitial Monitoring SecWall/Jacket):	N
CRDM(Wkly Manual Gauging(Tanks<=1000 G):	N
CRDM(Mthly Tank Gauging(Emer Gen Tanks):	N
CRDM(Sir (Stat Inv Reconciliation)/Inv Control):	N
PipingReleaseDetectionMethod(PRDM)(Vapor):	N
PRDM(Groundwater Monitoring):	N
PRDM(Monitoring Sec Containment Barrier):	N
PRDM(InterstitialMonitoring w/in SecWall/Jacket):	N
PRDM(Mthly Piping Tightness Test)@.2Gph:	N
PRDM(AnnualPipingTightTest/ElecMon@.1Gph:	N
PRDM(TriennialTightTest(Suction/GravityPiping):	N
PRDM AutoLineLeakDet(3.0 Gph PressPiping):	N
PRDM(Sir(StatInv Recon)/Inv Control)):	N
PRDM(Exempt System Suction:	N
Spill Overfill Prevention Equip(SOPE):	N
SOPE(Spill Cont/Bucket/Sump):	N
SOPE(DelShut-Off Valve)):	N
SOPE(FlowRestrictorValue:	N
SOPE(Alarm (Set@<=90%) W/3a Or 3b:	N
SOPE(N/A Deliveries To Tank<=25G):	N
Compartment Release Det Compliance Flag:	N
Piping Release Detection Compliance Flag):	N
Spill/OverfillPreventionCompliance Flag:	N
Compartment Release Detection Variance:	N
Piping Release Detection Variance:	N
Spill And Overfill Prevention Variance:	N
Stage I Vapor Recovery:	Not reported
Stage 1 Installation Date:	Not reported

Self Certification Records Not Found for this Facility:

UST Id:	221529
Facility Num/AI:	88530
Tank Id:	3
Number Of Compartments:	1
Tank Installation Date:	06/12/2016
Tank Registration Date:	08/05/2016
Tank Capacity (In Gallons):	6000
Tank Status (Current):	REMOVED FROM GROUND
Tank Status Date:	06/12/2016
Empty:	N
Tank Regulatory Status:	FULLY REGULATED
Tank Int Prot (Internal Tank Lining Date):	Not reported
Tank Design (Single Wall):	Y
Tank Design (Double Wall):	N
Piping Design (Single Wall):	Y
Piping Design (Double Wall):	N
Tank Ext Cont(Fac-Built Nonmetallic Jacket):	N
Tank Ext Cont(Syn Tank-Pit/Piping-Trench Liner):	N
Tank Ext Cont(Tank Vault/Rigid Trench Liner):	N
Piping Ext Cont(Fac-Built Nonmetallic Jacket):	N
Piping Ext Cont(Syn Tank-Pit/Piping-Trench Liner):	N
Piping Ext Cont(Tank Vault/Rigid Trench Liner):	N

FORMER GUERRERO CAR WASH (Continued) **U004251939**

Type Of Piping(P=Pressurized,S=Suction,G=Gravity):	S
Tank Material (Steel):	Y
Tank Material(Frp(Fiberglass-Reinforced Plastic):	N
Tank Mat(Composite (Steel W/Ext Frp Cladding)):	N
Tank Mat(Concrete):	N
Tank Mat(Jacketed (Steel W/Ext Nonmetallic Jck)):	N
Tank Mat(Coated(Steel W/ExtPolyurethane Cladding)):	N
Piping Material (Steel):	Y
Piping Mat(Frp(Fiberglass Reinforced Plastic):	N
Piping Mat(Concrete):	N
Piping Mat(Jacketed(Steel W/Ext Nonmetallic Jacket)):	N
Piping Mat(Nonmetallic Flex Piping):	N
PipingConnect/Valves(Shear/Impact Valves(Under Disp)):	N
Piping Connect/Valves(Steel Swing-Joints(End Of Piping)):	N
Piping Connect/Valves (Flex Connectors(Ends Of Piping)):	N
Tank Corr Prot Meth(TCPM)(Cathodic-Field Installation):	N
TCPM (ExtDielectricCoat/Laminate/Tape/Wrap):	N
TCPM(Cathodic Prot-FacInstallation):	N
TCPM(Composite Tank(Steel W/Frp Ext Laminate):	N
TCPMeth(Coated Tank(Steel W/ExtPolyurethaneLaminate):	N
TCPM(FRP Tank Or Piping(Noncorrodible)):	N
TCPM(Ext Nonmetallic Jacket):	N
TCPMeth(Unnecessary Per Corrosion Prot Spec):	N
Piping Corr Prot Meth:	N
Piping Corr Prot Method(PCPM) (Cathodic Factory Install):	N
PCPM(Cathodic Prot-Field Install):	N
PCPMethod (FRP Tank Or Piping(Noncorrodible):	N
PCPM(Nonmetallic FlexPiping (Noncorrodible)):	N
PCPMeth(Isolated Open Area/2nd Containment):	N
PCPM (Dual Protected):	N
PCPM(Unnec Per Corrosion Prot Specialist):	N
Tank Corr Prot Compliance Flag:	N
Piping Corr Prot Compliance Flag:	N
Tank Corrosion Prot Variance (:	N
Piping Corrosion Prot Variance:	N
Temp Out Of Service Compliance:	N
Technical Compliance Flag:	N
Tank Tested Flag:	Not reported
Installation Signature Date:	Not reported

Compartment Records:

Tank Id:	3
UST Comprt Id:	190480
UST Id:	221529
Facility Num/Ai:	88530
Compartment Id:	A
Capacity (In Gallons):	6000
Substance Stored1:	Not reported
Substance Stored2:	Not reported
Substance Stored3:	Not reported
CompartmentReleaseDetectionMethod(Vapor):	N
CRDM(GW Monitoring):	N
CRDM(Monitoring Of Secondary Cont Barrier):	N
CRDM(Auto Tank Gauge Test/Inv Control):	N
CRDM(Interstitial Monitoring SecWall/Jacket):	N
CRDM(Wkly Manual Gauging(Tanks<=1000 G):	N
CRDM(Mthly Tank Gauging(Emer Gen Tanks):	N
CRDM(Sir (Stat Inv Reconciliation)/Inv Control):	N

FORMER GUERRERO CAR WASH (Continued) **U004251939**

PipingReleaseDetectionMethod(PRDM)(Vapor):	N
PRDM(Groundwater Monitoring):	N
PRDM(Monitoring Sec Containment Barrier):	N
PRDM(InterstitialMonitoring w/in SecWall/Jacket):	N
PRDM(Mthly Piping Tightness Test)@.2Gph:	N
PRDM(AnnualPipingTightTest/ElecMon@.1Gph:	N
PRDM(TriennialTightTest(Suction/GravityPiping):	N
PRDM AutoLineLeakDet(3.0 Gph PressPiping):	N
PRDM(Sir(StatInv Recon)/Inv Control)):	N
PRDM(Exempt System Suction:	N
Spill Overfill Prevention Equip(SOPE):	N
SOPE(Spill Cont/Bucket/Sump):	N
SOPE(DelShut-Off Valve)):	N
SOPE(FlowRestrictorValue:	N
SOPE(Alarm (Set@<=90%) W/3a Or 3b:	N
SOPE(N/A Deliveries To Tank<=25G):	N
Compartment Release Det Compliance Flag:	N
Piping Release Detection Compliance Flag):	N
Spill/OverfillPreventionCompliance Flag:	N
Compartment Release Detection Variance:	N
Piping Release Detection Variance:	N
Spill And Overfill Prevention Variance:	N
Stage I Vapor Recovery:	Not reported
Stage 1 Installation Date:	Not reported

Self Certification Records Not Found for this Facility:

UST Id:	221530
Facility Num/AI:	88530
Tank Id:	4
Number Of Compartments:	1
Tank Installation Date:	06/12/2016
Tank Registration Date:	08/05/2016
Tank Capacity (In Gallons):	500
Tank Status (Current):	REMOVED FROM GROUND
Tank Status Date:	06/12/2016
Empty:	N
Tank Regulatory Status:	FULLY REGULATED
Tank Int Prot (Internal Tank Lining Date):	Not reported
Tank Design (Single Wall):	Y
Tank Design (Double Wall):	N
Piping Design (Single Wall):	Y
Piping Design (Double Wall):	N
Tank Ext Cont(Fac-Built Nonmetallic Jacket):	N
Tank Ext Cont(Syn Tank-Pit/Piping-Trench Liner):	N
Tank Ext Cont(Tank Vault/Rigid Trench Liner):	N
Piping Ext Cont(Fac-Built Nonmetallic Jacket):	N
Piping Ext Cont(Syn Tank-Pit/Piping-Trench Liner):	N
Piping Ext Cont(Tank Vault/Rigid Trench Liner):	N
Type Of Piping(P=Pressurized,S=Suction,G=Gravity):	S
Tank Material (Steel):	Y
Tank Material(Frp(Fiberglass-Reinforced Plastic):	N
Tank Mat(Composite (Steel W/Ext Frp Cladding)):	N
Tank Mat(Concrete):	N
Tank Mat(Jacketed (Steel W/Ext Nonmetallic Jck)):	N
Tank Mat(Coated(Steel W/ExtPolyurethane Cladding)):	N
Piping Material (Steel):	Y

FORMER GUERRERO CAR WASH (Continued) **U004251939**

Piping Mat(Frp(Fiberglass Reinforced Plastic):	N
Piping Mat(Concrete):	N
Piping Mat(Jacketed(Steel W/Ext Nonmetallic Jacket)):	N
Piping Mat(Nonmetallic Flex Piping):	N
PipingConnect/Valves(Shear/Impact Valves(Under Disp)):	N
Piping Connect/Valves(Steel Swing-Joints(End Of Piping)):	N
Piping Connect/Valves (Flex Connectors(Ends Of Piping)):	N
Tank Corr Prot Meth(TCPM)(Cathodic-Field Installation):	N
TCPM (ExtDielectricCoat/Laminate/Tape/Wrap):	N
TCPM(Cathodic Prot-FacInstallation):	N
TCPM(Composite Tank(Steel W/Frp Ext Laminate):	N
TCPMeth(Coated Tank(Steel W/ExtPolyurethaneLaminate):	N
TCPM(FRP Tank Or Piping(Noncorrodible)):	N
TCPM(Ext Nonmetallic Jacket):	N
TCPMeth(Unnecessary Per Corrosion Prot Spec):	N
Piping Corr Prot Meth:	N
Piping Corr Prot Method(PCPM) (Cathodic Factory Install):	N
PCPM(Cathodic Prot-Field Install):	N
PCPMethod (FRP Tank Or Piping(Noncorrodible):	N
PCPM(Nonmetallic FlexPiping (Noncorrodible)):	N
PCPMeth(Isolated Open Area/2nd Containment):	N
PCPM (Dual Protected):	N
PCPM(Unnec Per Corrosion Prot Specialist):	N
Tank Corr Prot Compliance Flag:	N
Piping Corr Prot Compliance Flag:	N
Tank Corrosion Prot Variance (:	N
Piping Corrosion Prot Variance:	N
Temp Out Of Service Compliance:	N
Technical Compliance Flag:	N
Tank Tested Flag:	Not reported
Installation Signature Date:	Not reported

Compartment Records:

Tank Id:	4
UST Comprt Id:	190481
UST Id:	221530
Facility Num/Ai:	88530
Compartment Id:	A
Capacity (In Gallons):	500
Substance Stored1:	Not reported
Substance Stored2:	Not reported
Substance Stored3:	Not reported
CompartmentReleaseDetectionMethod(Vapor):	N
CRDM(GW Monitoring):	N
CRDM(Monitoring Of Secondary Cont Barrier):	N
CRDM(Auto Tank Gauge Test/Inv Control):	N
CRDM(Interstitial Monitoring SecWall/Jacket):	N
CRDM(Wkly Manual Gauging(Tanks<=1000 G):	N
CRDM(Mthly Tank Gauging(Emer Gen Tanks):	N
CRDM(Sir (Stat Inv Reconciliation)/Inv Control):	N
PipingReleaseDetectionMethod(PRDM)(Vapor):	N
PRDM(Groundwater Monitoring):	N
PRDM(Monitoring Sec Containment Barrier):	N
PRDM(InterstitialMonitoring w/in SecWall/Jacket):	N
PRDM(Mthly Piping Tightness Test)@.2Gph:	N
PRDM(AnnualPipingTightTest/ElecMon@.1Gph:	N
PRDM(TriennialTightTest(Suction/GravityPiping):	N
PRDM AutoLineLeakDet(3.0 Gph PressPiping):	N

FORMER GUERRERO CAR WASH (Continued) **U004251939**

PRDM(Sir(StatInv Recon)/Inv Control)):	N
PRDM(Exempt System Suction:	N
Spill Overfill Prevention Equip(SOPE):	N
SOPE(Spill Cont/Bucket/Sump):	N
SOPE(DelShut-Off Valve)):	N
SOPE(FlowRestrictorValue:	N
SOPE(Alarm (Set@<=90%) W/3a Or 3b:	N
SOPE(N/A Deliveries To Tank<=25G):	N
Compartment Release Det Compliance Flag:	N
Piping Release Detection Compliance Flag):	N
Spill/OverfillPreventionCompliance Flag:	N
Compartment Release Detection Variance:	N
Piping Release Detection Variance:	N
Spill And Overfill Prevention Variance:	N
Stage I Vapor Recovery:	Not reported
Stage 1 Installation Date:	Not reported

Self Certification Records Not Found for this Facility:

Tank Records Not Found for this Facility:

---

33 **FORMER GUERRERO CAR WASH** **LPST S118855854**
1603 N DURHAM DR **GCC N/A**
HOUSTON, TX

LPST:

Facility ID:	Not reported
LPST Id:	120006
Facility Location:	Not reported
TCEQ Region# and City:	12
Region City:	Not reported
Reported Date:	11/21/2016
Entered Date:	08/24/2016
Priority:	4.1 - GW IMPACTED NO APPARENT THREATS OR IMPACTS TO RECEPTORS
Program:	1 - RPR
CA Status:	6A - FINAL CONCURRENCE ISSUED
Priority Description:	Not reported
Status:	**Not reported**
Coordinators Primary:	Not reported
Coordinators RPR:	Not reported
Responsible Party Name:	1602 DT LP
Responsible Party Contact:	Not reported
Responsible Party Address:	Not reported
Responsible Party City,St,Zip:	Not reported
Responsible Party Telephone:	Not reported
Reported Date:	07/22/2016
Case Start Date:	05/09/2017

GCC:

Division:	REM/PST
New Cases:	*
File Number:	120006
Contamination Description:	WASTE OIL, GASOLINE
Date Of Earliest Known Contamination Confirmation:	7/22/2016
Enforcement Status - Level Of Agency Response:	2
Enforcement Status - Site Activity Status:	6

FORMER GUERRERO CAR WASH (Continued) **S118855854**

Data Quality 1: E,Q
Section 5236: Not reported
Type: GROUNDWATER CONTAMINATION CASE DESCRIPTION BY COUNTY TEXAS COMMISSION ON ENVIRONMENTAL QUALITY
Agency: Not reported
Section: Not reported
Year Deleted: Not reported
Location: Not reported
Data Quality 2: Not reported

---

33 **GEORGE JAS** **EDR Hist Cleaner** **1009339306**
2305 NASHUA **N/A**
HOUSTON, TX

EDR Hist Cleaner

Year:	Name:	Type:
1926	GEORGE JAS	CLOTHES CLEANERS AND PRESSERS

---

34 **REIFF JOHNNY AUTO SERVICE** **EDR Hist Auto** **1009378591**
606 W 16TH ST **N/A**
HOUSTON, TX

EDR Hist Auto

Year:	Name:	Type:
1968	PARKS AND ROWELL AUTOMOTIVE SER	AUTOMOBILE REPAIRING
1980	REIFF JOHNNY AUTO SERVICE	AUTOMOBILE REPAIRING
1986	REIFF JOHNNY AUTO SERVICE	AUTOMOBILE REPAIRING
1988	JOHNNY REIFF AUTO SERV	General Automotive Repair Shops
1989	JOHNNY REIFF AUTO SERV	General Automotive Repair Shops
1990	JOHNNY REIFF AUTO SERV	General Automotive Repair Shops

---

34 **EVER READY CLEANERS** **EDR Hist Cleaner** **1009346991**
605 W 16TH AVE **N/A**
HOUSTON, TX

EDR Hist Cleaner

Year:	Name:	Type:
1935	EVER READY CLEANERS	CLOTHES PRESSERS AND CLEANERS

---

35 **PULIDO TRUCKING INC** **RCRA NonGen / NLR** **1009400473**
514 W 16TH ST **TXR000068882**
HOUSTON, TX 77008

RCRA NonGen / NLR:
Date form received by agency: 02/13/2001
Facility name: PULIDO TRUCKING INC
Facility address: 514 W 16TH ST
HOUSTON, TX 77008
EPA ID: TXR000068882
Mailing address: W 16TH ST

PULIDO TRUCKING INC (Continued) **1009400473**

HOUSTON, TX 77008
Contact: JOSE J PULIDO
Contact address: W 16TH ST
HOUSTON, TX 77008
Contact country: US
Contact telephone: 713-864-6540
Contact email: Not reported
EPA Region: 06
Classification: Non-Generator
Description: Handler: Non-Generators do not presently generate hazardous waste

Owner/Operator Summary:
Owner/operator name: PULIDO TRUCKING INC
Owner/operator address: W 16TH ST
HOUSTON, TX 77008
Owner/operator country: US
Owner/operator telephone: 713-864-6540
Owner/operator email: Not reported
Owner/operator fax: Not reported
Owner/operator extension: Not reported
Legal status: Private
Owner/Operator Type: Operator
Owner/Op start date: 02/13/2001
Owner/Op end date: Not reported

Owner/operator name: PULIDO TRUCKING INC
Owner/operator address: W 16TH ST
HOUSTON, TX 77008
Owner/operator country: US
Owner/operator telephone: 713-864-6540
Owner/operator email: Not reported
Owner/operator fax: Not reported
Owner/operator extension: Not reported
Legal status: Private
Owner/Operator Type: Owner
Owner/Op start date: 02/13/2001
Owner/Op end date: Not reported

Handler Activities Summary:
U.S. importer of hazardous waste: No
Mixed waste (haz. and radioactive): No
Recycler of hazardous waste: No
Transporter of hazardous waste: Yes
Treater, storer or disposer of HW: No
Underground injection activity: No
On-site burner exemption: No
Furnace exemption: No
Used oil fuel burner: No
Used oil processor: No
User oil refiner: No
Used oil fuel marketer to burner: No
Used oil Specification marketer: No
Used oil transfer facility: No
Used oil transporter: No

Violation Status: No violations found

36 **METROPOLITAN COLLISION SERVICE** **Ind. Haz Waste** **S103610723**
818 W 16TH ST **AIRS** **N/A**
HOUSTON, TX 77008

Ind. Haz Waste:

Registration Number:	80540
Registration Initial Notification Date:	10/26/1992
Registration Last Amendment Date:	09/10/2003
EPA Identification:	TX0000237768
Primary NAICS Code:	811111
Status Change Date:	19921026
Land Type:	Not reported
Description of Facility Site Location:	818 W 16th Street, Houston, TX
Site Primary Standard Industrial Code:	Not reported
Site Primary SIC Description:	Not reported
Registration is Generator of Waste:	Yes
Registration is Receivers of Waste:	No
Registration is Transporter of Waste:	No
Registration is Transfer Facility:	No
Facility is STEERS Reporter:	No
Reqired to Submit Annual Waste Summary:	No
Facility Involved In Recycling:	No
Revcr Has Monthly Reporting Requirement:	0
Mexican Facility:	Not reported
Type of Generator:	NON INDUS, CESQG
TNRCC Region:	Not reported
Company Name:	ADVANTAGE MOTORS INC
Contact Name:	ANDY HOLDER
Contact Telephone Number:	832-6181700
Mailing Address:	818 W 16TH ST
Mailing Address2:	Not reported
Mailing City,St,Zip:	HOUSTON, TX 770083524
Mailing County:	UNITED STATES
Facility Country:	UNITED STATES
TNRCC Facility ID:	35319
Site Owner Tax ID:	0
Site Location Latitude:	-00.000
Site Location Longitude:	-000.000
Last Update to NOR Data:	20031023
Ind. waste permit Number:	Not reported
Mun waste permit Number:	Not reported
Non Notifier:	No

Business Records Not Found for this RegNo/Year:

Owner:

Owner Mailing Address:	Not reported
Owner Mailing Address2:	Not reported
Owner Mailing Address3:	Not reported
Owner City,St,Zip:	Not reported
Owner Country:	Not reported
Owner Phone Number:	Not reported
Owner Fax Number:	Not reported
Owner Email Address:	Not reported
Owner Business Type:	Unknown
Owner Tax Id:	12231879987
Owner Bankruptcy Code:	Not reported

Owner:

Owner Mailing Address:	818 W 16TH ST
Owner Mailing Address2:	Not reported

METROPOLITAN COLLISION SERVICE (Continued) **S103610723**

Owner Mailing Address3:	Not reported
Owner City,St,Zip:	HOUSTON, TX 77008 3524
Owner Country:	UNITED STA
Owner Phone Number:	1-832-6181700
Owner Fax Number:	1-832-6181705
Owner Email Address:	Not reported
Owner Business Type:	Corporation
Owner Tax Id:	32003297408
Owner Bankruptcy Code:	Not reported

Operator:

Operator Last Name:	METROPOLITAN COLLISION SERVICE INC
Operator First Name:	Not reported
Operator Name:	METROPOLITAN COLLISION SERVICE INC
Operator Mailing Address:	818 W 16TH ST
Operator Mailing Address 2:	Not reported
Operator Mailing City,St,Zip:	HOUSTON, TX 77008 3524
Operator Country:	UNITED STA
Operator Phone:	1-832-6181700
Operator Fax:	1-832-6181705
Operator Email:	Not reported
Operator Business Type:	Corporation
Operator Tax Id:	32003297408
Operator Bankruptcy Code:	Not reported

Operator:

Operator Last Name:	ADVANTAGE MOTORS INC
Operator First Name:	Not reported
Operator Name:	ADVANTAGE MOTORS INC
Operator Mailing Address:	Not reported
Operator Mailing Address 2:	Not reported
Operator Mailing City,St,Zip:	Not reported
Operator Country:	Not reported
Operator Phone:	Not reported
Operator Fax:	Not reported
Operator Email:	Not reported
Operator Business Type:	Unknown
Operator Tax Id:	12231879987
Operator Bankruptcy Code:	Not reported

Contact:

Contact Name:	Not reported
Contact Title:	Not reported
Contact Role:	OPRCON
Contact Address:	818 W 16TH ST
Contact Address2:	Not reported
Conact City,St,Zip:	HOUSTON, TX 77008 3524
Contact Phone:	1-832-6181700
Contact Fax:	1-832-6181705
Contact Email:	Not reported

Contact:

Contact Name:	Not reported
Contact Title:	Not reported
Contact Role:	OWNCON
Contact Address:	818 W 16TH ST
Contact Address2:	Not reported
Conact City,St,Zip:	HOUSTON, TX 77008 3524
Contact Phone:	1-832-6181700

METROPOLITAN COLLISION SERVICE (Continued) **S103610723**

Contact Fax: 1-832-6181705
Contact Email: Not reported

Contact:
Contact Name: ANDY HOLDER
Contact Title: OPERATOR
Contact Role: PRICONT
Contact Address: 818 W 16TH ST
Contact Address2: Not reported
Conact City,St,Zip: HOUSTON, TX 77008 3524
Contact Phone: 1-832-6181700
Contact Fax: 1-832-6181705
Contact Email: Not reported

Unit Records Not Found for this RegNo/Year:

One Time Shipper Records Not Found for this RegNo/Year:
Receiver Type: Not reported
Transporter for hire: 0
Transport own waste: 0
Eq 01, if transport waste type = 1: Not reported
Eq 02, if transport waste type = 2: Not reported
Eq 03, if transport waste type = 3: Not reported
Eq 04, if transport waste type = H: Not reported
Target TCEQ unique facid for discarded(merged) facility: Not reported

Waste:
Waste ID: 92600
Waste Description: Automotive paint thinner from painting automobiles and cleaning of spray and mix
Desc of Waste: Not reported
Texas Waste Code: Not reported
Texas Waste Code 2: 0523211H
Waste Code Status: INACTIVE
Waste Form: Not reported
Waste Classification: H
Waste is Radioactive: No
Waste Treated Off Site: 1
Standard Industrial Classification: Not reported
Primary Source: Not reported
Primary Measurenent Point: Not reported
Primary Origin: Not reported
Primary System Type: Not reported
New Chemical Substance: 0
Audit Performed: No
Company Waste ID: Not reported
Primary NAICS Code: 811121
EPA Waste Form Code: W211
Reason Waste Form No Longer Gen.: UNKNOWN
EPA Haz Waste: Not reported

Waste:
Waste ID: 92599
Waste Description: Paint booth filters from spraying automotive paint inside spray booth - exhaustf
Desc of Waste: Not reported
Texas Waste Code: Not reported
Texas Waste Code 2: 0638310H
Waste Code Status: INACTIVE
Waste Form: Not reported

METROPOLITAN COLLISION SERVICE (Continued) **S103610723**

Waste Classification:	H
Waste is Radioactive:	No
Waste Treated Off Site:	1
Standard Industrial Classification:	Not reported
Primary Source:	Not reported
Primary Measurenent Point:	Not reported
Primary Origin:	Not reported
Primary System Type:	Not reported
New Chemical Substance:	0
Audit Performed:	No
Company Waste ID:	Not reported
Primary NAICS Code:	811121
EPA Waste Form Code:	W310
Reason Waste Form No Longer Gen.:	UNKNOWN
EPA Haz Waste:	Not reported

Waste:

Waste ID:	92598
Waste Description:	Spent solvent from cleaning and degreasing of automotive parts. Dirty parts are
Desc of Waste:	Not reported
Texas Waste Code:	Not reported
Texas Waste Code 2:	0501203H
Waste Code Status:	INACTIVE
Waste Form:	Not reported
Waste Classification:	H
Waste is Radioactive:	No
Waste Treated Off Site:	1
Standard Industrial Classification:	Not reported
Primary Source:	Not reported
Primary Measurenent Point:	Not reported
Primary Origin:	Not reported
Primary System Type:	Not reported
New Chemical Substance:	0
Audit Performed:	No
Company Waste ID:	Not reported
Primary NAICS Code:	811118
EPA Waste Form Code:	W203
Reason Waste Form No Longer Gen.:	UNKNOWN
EPA Haz Waste:	Not reported

AIRS:

Permit Num:	46116
Regulated Id:	RN100602093
Permit Type:	PBR
Permit Status:	EFFECTIVE
Permit Issued Date:	12/05/2000
Expiration Date:	12/31/2000
Customer Id:	CN600311773
Company Name:	ADVANTAGE MOTORS INC
Physical Location Desc:	818 W 16TH
Rep Official(RO):	EXECUTIVE DIRECTOR
RO Name:	MR JAMES LARUE
RO Delivery Address:	818 W 16TH ST
RO City/State/Zip:	HOUSTON, TX 77008 352
RO Phone:	Not reported
RO Ext Num:	0

METROPOLITAN COLLISION SERVICE (Continued) **S103610723**

RO EMail Address: Not reported
Lat Dec Coord Num: 0.00000
Long Dec Coord Num: 0.00000

Permit Num: 55257
Regulated Id: RN103041240
Permit Type: PBR
Permit Status: EFFECTIVE
Permit Issued Date: 07/08/2003
Expiration Date: 12/31/2000
Customer Id: CN601572233
Company Name: METROPOLITAN COLLISION SERVICE INC
Physical Location Desc: 818 W 16th Street
Rep Official(RO): OPERATING PARTNER
RO Name: MR ANDY HOLDER
RO Delivery Address: 818 W 16TH ST
RO City/State/Zip: HOUSTON, TX 77008 352
RO Phone: Not reported
RO Ext Num: 0
RO EMail Address: Not reported
Lat Dec Coord Num: 0.00000
Long Dec Coord Num: 0.00000

Permit Num: 25968
Regulated Id: RN100602093
Permit Type: PBR
Permit Status: EFFECTIVE
Permit Issued Date: 09/08/1994
Expiration Date: 12/31/2000
Customer Id: CN600311773
Company Name: ADVANTAGE MOTORS INC
Physical Location Desc: 818 W 16TH
Rep Official(RO): Not reported
RO Name: Not reported
RO Delivery Address: Not reported
RO City/State/Zip: Not reported
RO Phone: Not reported
RO Ext Num: Not reported
RO EMail Address: Not reported
Lat Dec Coord Num: 0.00000
Long Dec Coord Num: 0.00000

---

36 **METROPOLITAN COLLISION SERVICE INC** **RCRA NonGen / NLR** **1000891347**
818 W 16TH STREET **FINDS** **TX0000237768**
HOUSTON, TX 77008 **ECHO**

RCRA NonGen / NLR:
Date form received by agency: 09/10/2003
Facility name: METROPOLITAN COLLISION SERVICE INC
Facility address: 818 W 16TH STREET
HOUSTON, TX 77008
EPA ID: TX0000237768
Mailing address: W 16TH STREET
HOUSTON, TX 77008
Contact: ANDY HOLDER
Contact address: W 16TH STREET
HOUSTON, TX 77008
Contact country: US

METROPOLITAN COLLISION SERVICE INC (Continued) **1000891347**

Contact telephone: 832-618-1700
Contact email: Not reported
EPA Region: 06
Classification: Non-Generator
Description: Handler: Non-Generators do not presently generate hazardous waste

Owner/Operator Summary:
Owner/operator name: METROPOLITAN COLLISION SERVICE INC
Owner/operator address: W 16TH STREET
HOUSTON, TX 77008
Owner/operator country: US
Owner/operator telephone: 832-618-1700
Owner/operator email: Not reported
Owner/operator fax: Not reported
Owner/operator extension: Not reported
Legal status: Not reported
Owner/Operator Type: Owner
Owner/Op start date: 09/10/2003
Owner/Op end date: Not reported

Owner/operator name: METROPOLITAN COLLISION SERVICE INC
Owner/operator address: W 16TH STREET
HOUSTON, TX 77008
Owner/operator country: US
Owner/operator telephone: 832-618-1700
Owner/operator email: Not reported
Owner/operator fax: Not reported
Owner/operator extension: Not reported
Legal status: Not reported
Owner/Operator Type: Operator
Owner/Op start date: 09/10/2003
Owner/Op end date: Not reported

Handler Activities Summary:
U.S. importer of hazardous waste: No
Mixed waste (haz. and radioactive): No
Recycler of hazardous waste: No
Transporter of hazardous waste: No
Treater, storer or disposer of HW: No
Underground injection activity: No
On-site burner exemption: No
Furnace exemption: No
Used oil fuel burner: No
Used oil processor: No
User oil refiner: No
Used oil fuel marketer to burner: No
Used oil Specification marketer: No
Used oil transfer facility: No
Used oil transporter: No

. Waste code: D001
. Waste name: IGNITABLE WASTE

. Waste code: D006
. Waste name: CADMIUM

METROPOLITAN COLLISION SERVICE INC (Continued) **1000891347**

. Waste code: D007
. Waste name: CHROMIUM

. Waste code: D008
. Waste name: LEAD

. Waste code: F003
. Waste name: THE FOLLOWING SPENT NONHALOGENATED SOLVENTS: XYLENE, ACETONE, ETHYL ACETATE, ETHYL BENZENE, ETHYL ETHER, METHYL ISOBUTYL KETONE, N-BUTYL ALCOHOL, CYCLOHEXANONE, AND METHANOL; ALL SPENT SOLVENT MIXTURES/BLENDS CONTAINING, BEFORE USE, ONLY THE ABOVE SPENT NONHALOGENATED SOLVENTS; AND ALL SPENT SOLVENT MIXTURES/BLENDS CONTAINING, BEFORE USE, ONE OR MORE OF THE ABOVE NONHALOGENATED SOLVENTS, AND A TOTAL OF TEN PERCENT OR MORE (BY VOLUME) OF ONE OR MORE OF THOSE SOLVENTS LISTED IN F001, F002, F004, AND F005; AND STILL BOTTOMS FROM THE RECOVERY OF THESE SPENT SOLVENTS AND SPENT SOLVENT MIXTURES.

. Waste code: F005
. Waste name: THE FOLLOWING SPENT NONHALOGENATED SOLVENTS: TOLUENE, METHYL ETHYL KETONE, CARBON DISULFIDE, ISOBUTANOL, PYRIDINE, BENZENE, 2-ETHOXYETHANOL, AND 2-NITROPROPANE; ALL SPENT SOLVENT MIXTURES/BLENDS CONTAINING, BEFORE USE, A TOTAL OF TEN PERCENT OR MORE (BY VOLUME) OF ONE OR MORE OF THE ABOVE NONHALOGENATED SOLVENTS OR THOSE SOLVENTS LISTED IN F001, F002, OR F004; AND STILL BOTTOMS FROM THE RECOVERY OF THESE SPENT SOLVENTS AND SPENT SOLVENT MIXTURES.

Historical Generators:
Date form received by agency: 04/21/1994
Site name: ADVANTAGE BMW BODY SHOP
Classification: Small Quantity Generator

. Waste code: D001
. Waste name: IGNITABLE WASTE

. Waste code: D002
. Waste name: CORROSIVE WASTE

. Waste code: D006
. Waste name: CADMIUM

. Waste code: D007
. Waste name: CHROMIUM

. Waste code: D008
. Waste name: LEAD

. Waste code: D018
. Waste name: BENZENE

. Waste code: D039
. Waste name: TETRACHLOROETHYLENE

. Waste code: F003
. Waste name: THE FOLLOWING SPENT NONHALOGENATED SOLVENTS: XYLENE, ACETONE, ETHYL ACETATE, ETHYL BENZENE, ETHYL ETHER, METHYL ISOBUTYL KETONE, N-BUTYL ALCOHOL, CYCLOHEXANONE, AND METHANOL; ALL SPENT SOLVENT

METROPOLITAN COLLISION SERVICE INC (Continued) **1000891347**

MIXTURES/BLENDS CONTAINING, BEFORE USE, ONLY THE ABOVE SPENT NONHALOGENATED SOLVENTS; AND ALL SPENT SOLVENT MIXTURES/BLENDS CONTAINING, BEFORE USE, ONE OR MORE OF THE ABOVE NONHALOGENATED SOLVENTS, AND A TOTAL OF TEN PERCENT OR MORE (BY VOLUME) OF ONE OR MORE OF THOSE SOLVENTS LISTED IN F001, F002, F004, AND F005; AND STILL BOTTOMS FROM THE RECOVERY OF THESE SPENT SOLVENTS AND SPENT SOLVENT MIXTURES.

. Waste code: F005
. Waste name: THE FOLLOWING SPENT NONHALOGENATED SOLVENTS: TOLUENE, METHYL ETHYL KETONE, CARBON DISULFIDE, ISOBUTANOL, PYRIDINE, BENZENE, 2-ETHOXYETHANOL, AND 2-NITROPROPANE; ALL SPENT SOLVENT MIXTURES/BLENDS CONTAINING, BEFORE USE, A TOTAL OF TEN PERCENT OR MORE (BY VOLUME) OF ONE OR MORE OF THE ABOVE NONHALOGENATED SOLVENTS OR THOSE SOLVENTS LISTED IN F001, F002, OR F004; AND STILL BOTTOMS FROM THE RECOVERY OF THESE SPENT SOLVENTS AND SPENT SOLVENT MIXTURES.

Violation Status: No violations found

FINDS:

Registry ID: 110005015287

Environmental Interest/Information System

RCRAInfo is a national information system that supports the Resource Conservation and Recovery Act (RCRA) program through the tracking of events and activities related to facilities that generate, transport, and treat, store, or dispose of hazardous waste. RCRAInfo allows RCRA program staff to track the notification, permit, compliance, and corrective action activities required under RCRA.

Texas Commission on Environmental Quality - Agency Central Registry (TX-TCEQ ACR) is a computer application that allows the Texas Commission on Environmental Quality (TCEQ) to use a single, centralized area to record common information, such as the company names, addresses, and telephone numbers of those the TCEQ regulates. It also contains additional IDs (permits, registrations, authorizations, etc) and their status.

Click this hyperlink while viewing on your computer to access additional FINDS: detail in the EDR Site Report.

ECHO:

Envid: 1000891347
Registry ID: 110005015287
DFR URL: http://echo.epa.gov/detailed-facility-report?fid=110005015287

37 **F V** **LPST** **U001248414**
1433 N SHEPHERD DR **UST** **N/A**
HOUSTON, TX 77008

LPST:

Facility ID:	0012668
LPST Id:	100344
Facility Location:	N SHEPHERD
TCEQ Region# and City:	12
Region City:	HOUSTON
Reported Date:	04/27/1992
Entered Date:	11/04/1991
Priority:	4A - SOIL CONTAMINATION ONLY REQUIRES FULL SITE ASSESSMENT RAP
Program:	2 - REGION
CA Status:	6A - FINAL CONCURRENCE ISSUED
Priority Description:	SOIL CONTAMINATION ONLY, REQUIRES FULL SITE ASSESSMENT & RAP
Status:	**FINAL CONCURRENCE ISSUED, CASE CLOSED**
Coordinators Primary:	2
Coordinators RPR:	JANET KOOCK
Responsible Party Name:	FV CORP
Responsible Party Contact:	JIM HARVEY
Responsible Party Address:	1433 N SHEPARD
Responsible Party City,St,Zip:	HOUSTON, TX 77088
Responsible Party Telephone:	/-
Reported Date:	09/30/1991
Case Start Date:	11/04/1991

UST:

Facility Id:	12668
Facility Type:	FLEET REFUELING
Facility Begin Date:	08/04/1986
Facility Status:	INACTIVE
Facility Exempt Status:	No
Records Off-Site:	No
UST Financial Assurance Required:	No
Number Of Active UST:	0
Site Location Description:	Not reported
Site Location (Nearest City/County/Zip):	HARRIS 77008
Site Location (TCEQ Region):	12
Contact Name/Title:	F V BRYAN,PRES
Contact Organization Name:	F V CORPORATION
Contact Mailing Address1:	Not reported
Contact Mailing Address2:	Not reported
Contact Mailing City/State/Zip:	Not reported
Contact Phone Number:	7138682365
Contact Fax Number:	Not reported
Contact Email Address:	Not reported
Facility Contact Address Deliverable:	Not reported
Application Received Date On Earliest Reg Form:	05/08/1986
Signature Date On Earliest Reg Form:	04/26/1986
Signature Name/Title On Earliest Reg Form:	F V BRYAN,PRES
Signature Role On Earliest Reg Form:	Not reported
Signature Company On Earliest Reg Form:	Not reported
Enforcement Action:	Not reported
Facility Not Inspectable:	No

Facility Billing Contacts:

Princ Id:	587256142002118
AR Number:	Not reported

F V (Continued) **U001248414**

Contact Name/Title:	/
Contact Organization Name:	F V CORPORATION
Contact Mailing Address (Delivery):	1433 N SHEPHERD DR
Contact Mailing Address (Internal Delivery):	Not reported
Contact Mailing City/State/Zip:	HOUSTON, TX 77008 3753
Phone Number/Ext:	/
Contact Fax Number/Ext:	/
Contact EMail Address:	Not reported
Contact Address Deliverable:	Yes

Owner:

Princ Id:	587256142002118
Additional Id:	578256152002118
Facility Num/AI:	12668
Owner CN:	CN601112394
Owner Name:	F V CORPORATION
Owner Effective Begin Date:	08/04/1986
Owner Type:	OR
State Tax Id:	17600296739
Contact Role:	Not reported
Contact Name/Title:	/
Contact Organization Name:	Not reported
Contact Mailing Address (Delivery):	Not reported
Contact Mailing Address (Internal Delivery):	Not reported
Contact Mailing City/State/Zip:	Not reported
Contact Phone Number/Ext:	/
Contact Fax Number/Ext:	/
Contact Email Address:	Not reported

Operator Records Not Found for this Facility:

Self Certification Records Not Found for this Facility/Owner:

Tanks:

UST Id:	33010
Facility Num/AI:	12668
Tank Id:	1
Number Of Compartments:	1
Tank Installation Date:	01/01/1981
Tank Registration Date:	05/08/1986
Tank Capacity (In Gallons):	4000
Tank Status (Current):	REMOVED FROM GROUND
Tank Status Date:	10/25/1991
Empty:	N
Tank Regulatory Status:	FULLY REGULATED
Tank Int Prot (Internal Tank Lining Date):	Not reported
Tank Design (Single Wall):	N
Tank Design (Double Wall):	N
Piping Design (Single Wall):	N
Piping Design (Double Wall):	N
Tank Ext Cont(Fac-Built Nonmetallic Jacket):	N
Tank Ext Cont(Syn Tank-Pit/Piping-Trench Liner):	N
Tank Ext Cont(Tank Vault/Rigid Trench Liner):	N
Piping Ext Cont(Fac-Built Nonmetallic Jacket):	N
Piping Ext Cont(Syn Tank-Pit/Piping-Trench Liner):	N
Piping Ext Cont(Tank Vault/Rigid Trench Liner):	N
Type Of Piping(P=Pressurized,S=Suction,G=Gravity):	Not reported

F V (Continued) **U001248414**

Tank Material (Steel):	Y
Tank Material(Frp(Fiberglass-Reinforced Plastic):	N
Tank Mat(Composite (Steel W/Ext Frp Cladding)):	N
Tank Mat(Concrete):	N
Tank Mat(Jacketed (Steel W/Ext Nonmetallic Jck)):	N
Tank Mat(Coated(Steel W/ExtPolyurethane Cladding)):	N
Piping Material (Steel):	Y
Piping Mat(Frp(Fiberglass Reinforced Plastic):	N
Piping Mat(Concrete):	N
Piping Mat(Jacketed(Steel W/Ext Nonmetallic Jacket)):	N
Piping Mat(Nonmetallic Flex Piping):	N
PipingConnect/Valves(Shear/Impact Valves(Under Disp)):	N
Piping Connect/Valves(Steel Swing-Joints(End Of Piping)):	N
Piping Connect/Valves (Flex Connectors(Ends Of Piping)):	N
Tank Corr Prot Meth(TCPM)(Cathodic-Field Installation):	N
TCPM (ExtDielectricCoat/Laminate/Tape/Wrap):	N
TCPM(Cathodic Prot-FacInstallation):	N
TCPM(Composite Tank(Steel W/Frp Ext Laminate):	N
TCPMeth(Coated Tank(Steel W/ExtPolyurethaneLaminate):	N
TCPM(FRP Tank Or Piping(Noncorrodible)):	N
TCPM(Ext Nonmetallic Jacket):	N
TCPMeth(Unnecessary Per Corrosion Prot Spec):	N
Piping Corr Prot Meth:	N
Piping Corr Prot Method(PCPM) (Cathodic Factory Install):	N
PCPM(Cathodic Prot-Field Install):	N
PCPMethod (FRP Tank Or Piping(Noncorrodible):	N
PCPM(Nonmetallic FlexPiping (Noncorrodible)):	N
PCPMeth(Isolated Open Area/2nd Containment):	N
PCPM (Dual Protected):	N
PCPM(Unnec Per Corrosion Prot Specialist):	N
Tank Corr Prot Compliance Flag:	N
Piping Corr Prot Compliance Flag:	N
Tank Corrosion Prot Variance (:	N
Piping Corrosion Prot Variance:	N
Temp Out Of Service Compliance:	N
Technical Compliance Flag:	N
Tank Tested Flag:	Y
Installation Signature Date:	06/05/1990

Compartment Records:

Tank Id:	1
UST Comprt Id:	41972
UST Id:	33010
Facility Num/Ai:	12668
Compartment Id:	A
Capacity (In Gallons):	4000
Substance Stored1:	GASOLINE
Substance Stored2:	Not reported
Substance Stored3:	Not reported
CompartmentReleaseDetectionMethod(Vapor):	N
CRDM(GW Monitoring):	N
CRDM(Monitoring Of Secondary Cont Barrier):	N
CRDM(Auto Tank Gauge Test/Inv Control):	N
CRDM(Interstitial Monitoring SecWall/Jacket):	N
CRDM(Wkly Manual Gauging(Tanks<=1000 G):	N
CRDM(Mthly Tank Gauging(Emer Gen Tanks):	N
CRDM(Sir (Stat Inv Reconciliation)/Inv Control):	N
PipingReleaseDetectionMethod(PRDM)(Vapor):	N

F V (Continued) **U001248414**

PRDM(Groundwater Monitoring):	N
PRDM(Monitoring Sec Containment Barrier):	N
PRDM(InterstitialMonitoring w/in SecWall/Jacket):	N
PRDM(Mthly Piping Tightness Test)@.2Gph:	N
PRDM(AnnualPipingTightTest/ElecMon@.1Gph:	N
PRDM(TriennialTightTest(Suction/GravityPiping):	N
PRDM AutoLineLeakDet(3.0 Gph PressPiping):	N
PRDM(Sir(StatInv Recon)/Inv Control)):	N
PRDM(Exempt System Suction:	N
Spill Overfill Prevention Equip(SOPE):	N
SOPE(Spill Cont/Bucket/Sump):	N
SOPE(DelShut-Off Valve)):	N
SOPE(FlowRestrictorValue:	N
SOPE(Alarm (Set@<=90%) W/3a Or 3b:	N
SOPE(N/A Deliveries To Tank<=25G):	N
Compartment Release Det Compliance Flag:	N
Piping Release Detection Compliance Flag):	N
Spill/OverfillPreventionCompliance Flag:	N
Compartment Release Detection Variance:	N
Piping Release Detection Variance:	N
Spill And Overfill Prevention Variance:	N
Stage I Vapor Recovery:	Not reported
Stage 1 Installation Date:	Not reported

Self Certification Records Not Found for this Facility:

Tank Records Not Found for this Facility:

---

37 **COASTAL TRANSMISSION INC** **EDR Hist Auto** **1021319370**
1231 W 15TH ST **N/A**
HOUSTON, TX 77008

EDR Hist Auto

Year:	Name:	Type:
1997	COASTAL TRANSMISSION INC	Automotive Transmission Repair Shops
1998	COASTAL TRANSMISSION INC	Automotive Transmission Repair Shops
1999	COASTAL TRANSMISSION INC	Automotive Transmission Repair Shops
2000	COASTAL TRANSMISSION INC	Automotive Transmission Repair Shops

---

37 **VACANT OFFICE BUILDING** **ASBESTOS** **S119160246**
1502 NORTH SHEPHERD **N/A**
HOUSTON, TX 77007

ASBESTOS:

Date of inspection:	05/09/2013
Reason for Inspection:	Notified
Violation:	No
Complaint Date:	Not reported
Notification Number:	2013003216
ASB Priority:	Not reported
PIF State:	Not reported
Detained:	Not reported
Product Name:	Not reported
Time Spent:	Not reported

VACANT OFFICE BUILDING (Continued) **S119160246**

Travel Time:	Not reported
Mileage:	Not reported
Reg:	06
Init:	MS
Seq:	02
Facility Type:	Asbestos
Inspector Name:	Mary Salazar
Date Report Received:	07/26/2013
Date Routed by Supervisor:	07/31/2013
Date Routed to PSQA:	08/06/2013
Date Reviewed by PSQA:	Not reported
Date Routed by Supervisor1:	Not reported
Date Rtnd to Inspector Corrections:	Not reported
Date Rcvd Back:	Not reported
Date Rtnd to Inspector Corrections2:	Not reported
Date Rcvd Back 2:	Not reported
Date Rtnd to Inspector Corrections 3:	Not reported
Date Rcvd Back 3:	Not reported
Notification Status:	Not reported
Amendo:	Not reported
Notification Work Type:	Not reported
Notification Type:	Not reported
Work Type Flag:	Not reported
Certification Statement Date:	Not reported
Certification Statement Phone:	Not reported
Is The Facility a School or K-12?:	Not reported
Region:	Not reported
Priority:	Not reported
ARU:	Not reported
Is this a phased abatement project?:	Not reported
Ordered:	Not reported
Is This Project an Emergency?:	Not reported
Is Building Occupied?:	Not reported
High Profile:	Not reported
Ref Method:	Not reported
Analytical Method:	Not reported
Start Date:	Not reported

---

37 **AUTOMATIC LAUNDRY SHOP** **EDR Hist Cleaner** **1009336312**
1506 N SHEPHERD DR **N/A**
HOUSTON, TX

EDR Hist Cleaner

Year:	Name:	Type:
1948	AUTOMATIC LAUNDRY	LAUNDRIES STEAM
1953	AUTOMATIC LAUNDRY SHOP	LAUNDRIES SELF SERVE

37 **SERRES ED PLACE** **EDR Hist Cleaner** **1009336331**
1508 N SHEPHERD DR **N/A**
HOUSTON, TX

EDR Hist Cleaner

Year:	Name:	Type:
1948	SERRES ED PLACE	CLEANERS AND PRESSERS

---

37 **KLANDER ALVIN** **EDR Hist Auto** **1009357786**
1510 N SHEPHERD DR **N/A**
HOUSTON, TX

EDR Hist Auto

Year:	Name:	Type:
1935	KLANDER ALVIN	GASOLINE AND OIL SERVICE STATIONS

---

37 **S NS SHOP** **EDR Hist Auto** **1020232626**
1511 N SHEPHERD DR **N/A**
HOUSTON, TX 77008

EDR Hist Auto

Year:	Name:	Type:
1989	S NS SHOP	Automotive Transmission Repair Shops
1991	S NS SHOP	Automotive Transmission Repair Shops
1992	S NS SHOP	Automotive Transmission Repair Shops
1993	S NS SHOP	Automotive Transmission Repair Shops

---

38 **CONTINENTAL AUTO SALES** **ENF** **S107648779**
1501 15TH W **N/A**
HOUSTON, TX

ENFORCEMENT:

Unique TCEQ Ref # Of Customer:	Not reported
Unique TCEQ Ref # Of Reg. Entity:	RN102543519
Contact Person For The Reg. Entity:	Not reported
Owner/operator Of A Regulated Entity:	Not reported
Regulated Entity Associated With An NOV:	USED VEHICLE SALES
Org Title Of The Contact Person:	Not reported
Mail Address:	Not reported
Mail City,St,Zip:	Not reported
Investigation Num:	Not reported
Status Code:	Not reported
Status Date:	Not reported
Violation Tracking Num:	Not reported
Violation Category:	Not reported
Nov Id:	Not reported
Role Code:	Not reported
Date Notice Of Violation Issued:	09/17/1999
Description 1:	Failure to Comply
Description 2:	Not reported
Category Of The NOV:	Moderate
Method Of Notice Issuance:	VERBAL
TCEQ Prog Area Monitoring Violation:	AIR
TCEQ Rule # Cited For The Violation:	114.20(c)(2)

CONTINENTAL AUTO SALES (Continued) **S107648779**

Status Of The NOV:	ACTIVE
Investigation:	Not reported
Investigation ID:	Not reported
Regulated Entity ID:	Not reported
Date of Notice Enforcement:	Not reported
Rejected:	Not reported
Type Code:	Not reported
Date Resolved:	Not reported
Assessed Amount:	Not reported
Deferred Amount:	Not reported
Payable Amount:	Not reported
Supplemental Env Project Offset Amount:	Not reported

---

38 **MILTON ORELLANA MOTORS** **ENF** **S107635232**
1507 N DURHAM **N/A**
HOUSTON, TX

ENFORCEMENT:

Unique TCEQ Ref # Of Customer:	Not reported
Unique TCEQ Ref # Of Reg. Entity:	RN100864842
Contact Person For The Reg. Entity:	Not reported
Owner/operator Of A Regulated Entity:	Not reported
Regulated Entity Associated With An NOV:	USED VEHICLE SALES
Org Title Of The Contact Person:	Not reported
Mail Address:	Not reported
Mail City,St,Zip:	Not reported
Investigation Num:	Not reported
Status Code:	Not reported
Status Date:	Not reported
Violation Tracking Num:	Not reported
Violation Category:	Not reported
Nov Id:	Not reported
Role Code:	Not reported
Date Notice Of Violation Issued:	10/14/1999
Description 1:	Failure to Comply
Description 2:	Not reported
Category Of The NOV:	Moderate
Method Of Notice Issuance:	VERBAL
TCEQ Prog Area Monitoring Violation:	AIR
TCEQ Rule # Cited For The Violation:	114.20(c)(2)
Status Of The NOV:	ACTIVE
Investigation:	Not reported
Investigation ID:	Not reported
Regulated Entity ID:	Not reported
Date of Notice Enforcement:	Not reported
Rejected:	Not reported
Type Code:	Not reported
Date Resolved:	Not reported
Assessed Amount:	Not reported
Deferred Amount:	Not reported
Payable Amount:	Not reported
Supplemental Env Project Offset Amount:	Not reported

39 **SNYDERVILLE GROCERY** **LPST U001244557**
1723 W 14TH ST **UST N/A**
HOUSTON, TX 77008 **GCC**

LPST:

Facility ID:	0008207
LPST Id:	117028
Facility Location:	1723 W 14TH ST
TCEQ Region# and City:	12
Region City:	HOUSTON
Reported Date:	05/19/2016
Entered Date:	11/01/2006
Priority:	4.1 - GW IMPACTED NO APPARENT THREATS OR IMPACTS TO RECEPTORS
Program:	1 - RPR
CA Status:	6A - FINAL CONCURRENCE ISSUED
Priority Description:	4.0
Status:	**PREASSESSMENT/RELEASE DETERMINATION**
Coordinators Primary:	1/1P
Coordinators RPR:	TCH
Responsible Party Name:	LAKHANI CORP
Responsible Party Contact:	IQBAL CHANDWANY
Responsible Party Address:	20038 W THORNMEAD LN
Responsible Party City,St,Zip:	SPRING, TX 77379
Responsible Party Telephone:	713/289-1564
Reported Date:	09/11/2006
Case Start Date:	10/07/2016

UST:

Facility Id:	8207
Facility Type:	RETAIL
Facility Begin Date:	09/01/1987
Facility Status:	INACTIVE
Facility Exempt Status:	No
Records Off-Site:	No
UST Financial Assurance Required:	No
Number Of Active UST:	0
Site Location Description:	Not reported
Site Location (Nearest City/County/Zip):	HARRIS 77008
Site Location (TCEQ Region):	12
Contact Name/Title:	,
Contact Organization Name:	SNYDERVILLE GROCERY
Contact Mailing Address1:	Not reported
Contact Mailing Address2:	Not reported
Contact Mailing City/State/Zip:	Not reported
Contact Phone Number:	7138639448
Contact Fax Number:	Not reported
Contact Email Address:	Not reported
Facility Contact Address Deliverable:	Not reported
Application Received Date On Earliest Reg Form:	05/08/1986
Signature Date On Earliest Reg Form:	04/29/1986
Signature Name/Title On Earliest Reg Form:	W WORRELL,GEN MGR
Signature Role On Earliest Reg Form:	Not reported
Signature Company On Earliest Reg Form:	Not reported
Enforcement Action:	Not reported
Facility Not Inspectable:	No

Facility Billing Contacts:

Princ Id:	313366692012342
AR Number:	Not reported

SNYDERVILLE GROCERY (Continued) **U001244557**

Contact Name/Title:	IQBAL CHANDWANY/
Contact Organization Name:	LAKHANI CORPORATION
Contact Mailing Address (Delivery):	20038 THORNMEAD LN
Contact Mailing Address (Internal Delivery):	Not reported
Contact Mailing City/State/Zip:	SPRING, TX 77379 2448
Phone Number/Ext:	/
Contact Fax Number/Ext:	/
Contact EMail Address:	Not reported
Contact Address Deliverable:	Yes

Owner:

Princ Id:	313366692012342
Additional Id:	987681292002089
Facility Num/AI:	8207
Owner CN:	CN604179903
Owner Name:	LAKHANI CORPORATION
Owner Effective Begin Date:	02/10/1999
Owner Type:	CO
State Tax Id:	Not reported
Contact Role:	Not reported
Contact Name/Title:	/
Contact Organization Name:	Not reported
Contact Mailing Address (Delivery):	Not reported
Contact Mailing Address (Internal Delivery):	Not reported
Contact Mailing City/State/Zip:	Not reported
Contact Phone Number/Ext:	/
Contact Fax Number/Ext:	/
Contact Email Address:	Not reported

Operator:

Princ Id:	992518962004085
Additional Id:	987681292002089
Facility Num/AI:	8207
Operator CN:	CN602596009
Operator Name (Company Or Ind Last Name):	MAREDIA
Operator Name (Individual First/Middle):	MUBARAK
Operator Effective Begin Date:	02/10/2003
Operator Type:	IN
Contact Role:	Not reported
Contact Name:	Not reported
Contact Title:	Not reported
Contact Organization Name:	Not reported
Contact Mailing Address (Delivery):	Not reported
Contact Mailing Address (Internal Delivery):	Not reported
Contact Mailing City/State/Zip:	Not reported
Contact Phone Number/Ext:	/
Contact Fax Number/Ext:	/
Contact Email Address:	Not reported

Self Certification:

Cert Id:	159096
Facility Num/AI:	8207
Self-Certification Date:	05/16/2001
Signature Name/Title:	IQBAL CHANDWANY OWNER
Signature Type Role:	OWNER
Filing Status(Initial, Renewal, Amendment):	INITIAL

SNYDERVILLE GROCERY (Continued) **U001244557**

Registration Self-Certification Flag:	Yes
Facility Fees Self-Certification Flag:	Yes
Financial Assurance Self-Certification Flag:	Yes
Technical Standards Self-Certification Flag:	Yes
Delivery Certificate Expiration Date:	02/28/2002
Reporting Method:	Not reported
Tank Corrosion Protection Compliance:	Not reported
Piping Corrosion Protection Compliance:	Not reported
Compartment Release Detection Compliance:	Not reported
Piping Release Detection Compliance:	Not reported
Spill Prevention/Overfill Compliance:	Not reported
Cert Id:	159097
Facility Num/AI:	8207
Self-Certification Date:	01/08/2002
Signature Name/Title:	IQBAL CHANDWANY OWNER
Signature Type Role:	OWNER
Filing Status(Initial, Renewal, Amendment):	RENEWAL
Registration Self-Certification Flag:	Yes
Facility Fees Self-Certification Flag:	Yes
Financial Assurance Self-Certification Flag:	Yes
Technical Standards Self-Certification Flag:	Yes
Delivery Certificate Expiration Date:	02/28/2003
Reporting Method:	Not reported
Tank Corrosion Protection Compliance:	Not reported
Piping Corrosion Protection Compliance:	Not reported
Compartment Release Detection Compliance:	Not reported
Piping Release Detection Compliance:	Not reported
Spill Prevention/Overfill Compliance:	Not reported
Cert Id:	159350
Facility Num/AI:	8207
Self-Certification Date:	04/10/2003
Signature Name/Title:	IQBAL CHANDWANY OWNER
Signature Type Role:	OWNER
Filing Status(Initial, Renewal, Amendment):	RENEWAL
Registration Self-Certification Flag:	Yes
Facility Fees Self-Certification Flag:	Yes
Financial Assurance Self-Certification Flag:	Yes
Technical Standards Self-Certification Flag:	Yes
Delivery Certificate Expiration Date:	02/28/2004
Reporting Method:	Not reported
Tank Corrosion Protection Compliance:	Not reported
Piping Corrosion Protection Compliance:	Not reported
Compartment Release Detection Compliance:	Not reported
Piping Release Detection Compliance:	Not reported
Spill Prevention/Overfill Compliance:	Not reported
Cert Id:	159351
Facility Num/AI:	8207
Self-Certification Date:	01/18/2004
Signature Name/Title:	MUBARAK MAREDIA MANAGER
Signature Type Role:	OWNER
Filing Status(Initial, Renewal, Amendment):	RENEWAL
Registration Self-Certification Flag:	Yes
Facility Fees Self-Certification Flag:	Yes
Financial Assurance Self-Certification Flag:	Yes

SNYDERVILLE GROCERY (Continued) **U001244557**

Technical Standards Self-Certification Flag:	Yes
Delivery Certificate Expiration Date:	02/28/2005
Reporting Method:	Not reported
Tank Corrosion Protection Compliance:	Not reported
Piping Corrosion Protection Compliance:	Not reported
Compartment Release Detection Compliance:	Not reported
Piping Release Detection Compliance:	Not reported
Spill Prevention/Overfill Compliance:	Not reported

Construction Notification:

NOC Id:	16532
Facility Num/AI:	8207
Application Received Date:	12/27/2005
Scheduled Construction Date:	01/23/2006
UST Improvement:	No
UST Installation:	No
UST Removal:	Yes
UST Repair:	No
UST Return To Service:	No
UST Replacement:	No
UST Abandonment:	No
UST Stage I:	No
AST Installation:	No
AST Stage I:	No
Historical Tracking Number:	M51227012
Waiver Flag:	No
Late Filing Flag:	Yes
Form Received Date:	Not reported
Signature Date On Form:	Not reported
Signature Name On Form:	Not reported
Signature Title On Form:	Not reported
Signature Role:	Not reported
Signature Company On Form:	Not reported
Owner Name At Time Of Construction:	Not reported
Owner CN At Time Of Construction:	Not reported
Owner AR At Time Of Construction:	53382
General Desc of Proposed Construction:	Not reported

Contractor, Consultant and Installer:

Cont/Cons/Installer Id:	17829
Ust Id:	Not reported
Noc Id:	16532
Facility Num/Ai:	8207
Type Of Contact:	CONTRACTOR
Contractor Crp Number Or Installer Ilp Number:	CRP001274
Company Name:	Not reported
Representative Name:	Not reported
Mailing Address (Delivery):	Not reported
Mailing Address (Internal Delivery):	Not reported
Mailing Address (City Name):	Not reported
Mailing Address (State Code):	Not reported
Mailing Address (Five Digit Zip Code):	Not reported
Mailing Address (Foreign Postal Code):	Not reported
Mailing Address (Country Code):	Not reported
Phone Number (Country Code):	1
Phone Number (Area Code):	Not reported

SNYDERVILLE GROCERY (Continued) **U001244557**

Phone Number:	Not reported
Phone Number (Extension):	Not reported
Fax Number (Country Code):	Not reported
Fax Number (Area Code):	Not reported
Fax Number:	Not reported
Email Address:	Not reported

Tanks:

UST Id:	21440
Facility Num/AI:	8207
Tank Id:	1
Number Of Compartments:	1
Tank Installation Date:	01/01/1974
Tank Registration Date:	05/08/1986
Tank Capacity (In Gallons):	8000
Tank Status (Current):	REMOVED FROM GROUND
Tank Status Date:	02/23/2006
Empty:	N
Tank Regulatory Status:	FULLY REGULATED
Tank Int Prot (Internal Tank Lining Date):	01/05/1998
Tank Design (Single Wall):	Y
Tank Design (Double Wall):	N
Piping Design (Single Wall):	Y
Piping Design (Double Wall):	N
Tank Ext Cont(Fac-Built Nonmetallic Jacket):	N
Tank Ext Cont(Syn Tank-Pit/Piping-Trench Liner):	N
Tank Ext Cont(Tank Vault/Rigid Trench Liner):	Y
Piping Ext Cont(Fac-Built Nonmetallic Jacket):	N
Piping Ext Cont(Syn Tank-Pit/Piping-Trench Liner):	N
Piping Ext Cont(Tank Vault/Rigid Trench Liner):	Y
Type Of Piping(P=Pressurized,S=Suction,G=Gravity):	P
Tank Material (Steel):	Y
Tank Material(Frp(Fiberglass-Reinforced Plastic):	N
Tank Mat(Composite (Steel W/Ext Frp Cladding)):	N
Tank Mat(Concrete):	N
Tank Mat(Jacketed (Steel W/Ext Nonmetallic Jck)):	N
Tank Mat(Coated(Steel W/ExtPolyurethane Cladding)):	N
Piping Material (Steel):	Y
Piping Mat(Frp(Fiberglass Reinforced Plastic):	N
Piping Mat(Concrete):	N
Piping Mat(Jacketed(Steel W/Ext Nonmetallic Jacket)):	N
Piping Mat(Nonmetallic Flex Piping):	N
PipingConnect/Valves(Shear/Impact Valves(Under Disp)):	N
Piping Connect/Valves(Steel Swing-Joints(End Of Piping)):	N
Piping Connect/Valves (Flex Connectors(Ends Of Piping)):	N
Tank Corr Prot Meth(TCPM)(Cathodic-Field Installation):	N
TCPM (ExtDielectricCoat/Laminate/Tape/Wrap):	Y
TCPM(Cathodic Prot-FacInstallation):	Y
TCPM(Composite Tank(Steel W/Frp Ext Laminate):	N
TCPMeth(Coated Tank(Steel W/ExtPolyurethaneLaminate):	N
TCPM(FRP Tank Or Piping(Noncorrodible)):	N
TCPM(Ext Nonmetallic Jacket):	N
TCPMeth(Unnecessary Per Corrosion Prot Spec):	N
Piping Corr Prot Meth:	Y
Piping Corr Prot Method(PCPM) (Cathodic Factory Install):	N
PCPM(Cathodic Prot-Field Install):	N
PCPMethod (FRP Tank Or Piping(Noncorrodible):	N

SNYDERVILLE GROCERY (Continued) **U001244557**

PCPM(Nonmetallic FlexPiping (Noncorrodible)):	N
PCPMeth(Isolated Open Area/2nd Containment):	N
PCPM (Dual Protected):	N
PCPM(Unnec Per Corrosion Prot Specialist):	N
Tank Corr Prot Compliance Flag:	Y
Piping Corr Prot Compliance Flag:	N
Tank Corrosion Prot Variance (:	N
Piping Corrosion Prot Variance:	N
Temp Out Of Service Compliance:	N
Technical Compliance Flag:	N
Tank Tested Flag:	N
Installation Signature Date:	Not reported

Compartment Records:

Tank Id:	1
UST Comprt Id:	159018
UST Id:	21440
Facility Num/Ai:	8207
Compartment Id:	A
Capacity (In Gallons):	8000
Substance Stored1:	GASOLINE
Substance Stored2:	Not reported
Substance Stored3:	Not reported
CompartmentReleaseDetectionMethod(Vapor):	Y
CRDM(GW Monitoring):	N
CRDM(Monitoring Of Secondary Cont Barrier):	N
CRDM(Auto Tank Gauge Test/Inv Control):	N
CRDM(Interstitial Monitoring SecWall/Jacket):	N
CRDM(Wkly Manual Gauging(Tanks<=1000 G):	N
CRDM(Mthly Tank Gauging(Emer Gen Tanks):	N
CRDM(Sir (Stat Inv Reconciliation)/Inv Control):	Y
PipingReleaseDetectionMethod(PRDM)(Vapor):	Y
PRDM(Groundwater Monitoring):	N
PRDM(Monitoring Sec Containment Barrier):	N
PRDM(InterstitialMonitoring w/in SecWall/Jacket):	N
PRDM(Mthly Piping Tightness Test)@.2Gph:	N
PRDM(AnnualPipingTightTest/ElecMon@.1Gph:	N
PRDM(TriennialTightTest(Suction/GravityPiping):	N
PRDM AutoLineLeakDet(3.0 Gph PressPiping):	N
PRDM(Sir(StatInv Recon)/Inv Control)):	N
PRDM(Exempt System Suction:	N
Spill Overfill Prevention Equip(SOPE):	Y
SOPE(Spill Cont/Bucket/Sump):	Y
SOPE(DelShut-Off Valve)):	N
SOPE(FlowRestrictorValue:	N
SOPE(Alarm (Set@<=90%) W/3a Or 3b:	N
SOPE(N/A Deliveries To Tank<=25G):	N
Compartment Release Det Compliance Flag:	Y
Piping Release Detection Compliance Flag):	N
Spill/OverfillPreventionCompliance Flag:	N
Compartment Release Detection Variance:	N
Piping Release Detection Variance:	N
Spill And Overfill Prevention Variance:	N
Stage I Vapor Recovery:	COAXIAL SYSTEM
Stage 1 Installation Date:	01/05/1998

More Self Certification:

SNYDERVILLE GROCERY (Continued) **U001244557**

Facility Num/AI:	21440
Self Cert comprt id:	8207
Self Cert Id:	159097
UST Comprt Id:	460389
Ust Id:	159018
Tank Id:	1
Compartment Id (A, B, C, Etc.):	A
Facility Num/AI:	21440
Self Cert comprt id:	8207
Self Cert Id:	159351
UST Comprt Id:	460387
Ust Id:	159018
Tank Id:	1
Compartment Id (A, B, C, Etc.):	A
Facility Num/AI:	21440
Self Cert comprt id:	8207
Self Cert Id:	159096
UST Comprt Id:	460388
Ust Id:	159018
Tank Id:	1
Compartment Id (A, B, C, Etc.):	A
Facility Num/AI:	21440
Self Cert comprt id:	8207
Self Cert Id:	159350
UST Comprt Id:	460390
Ust Id:	159018
Tank Id:	1
Compartment Id (A, B, C, Etc.):	A
UST Id:	21439
Facility Num/AI:	8207
Tank Id:	2
Number Of Compartments:	1
Tank Installation Date:	01/01/1974
Tank Registration Date:	05/08/1986
Tank Capacity (In Gallons):	8000
Tank Status (Current):	REMOVED FROM GROUND
Tank Status Date:	02/23/2006
Empty:	N
Tank Regulatory Status:	FULLY REGULATED
Tank Int Prot (Internal Tank Lining Date):	01/05/1998
Tank Design (Single Wall):	Y
Tank Design (Double Wall):	N
Piping Design (Single Wall):	Y
Piping Design (Double Wall):	N
Tank Ext Cont(Fac-Built Nonmetallic Jacket):	N
Tank Ext Cont(Syn Tank-Pit/Piping-Trench Liner):	N
Tank Ext Cont(Tank Vault/Rigid Trench Liner):	Y
Piping Ext Cont(Fac-Built Nonmetallic Jacket):	N
Piping Ext Cont(Syn Tank-Pit/Piping-Trench Liner):	N
Piping Ext Cont(Tank Vault/Rigid Trench Liner):	Y
Type Of Piping(P=Pressurized,S=Suction,G=Gravity):	P
Tank Material (Steel):	Y

SNYDERVILLE GROCERY (Continued) **U001244557**

Tank Material(Frp(Fiberglass-Reinforced Plastic):	N
Tank Mat(Composite (Steel W/Ext Frp Cladding)):	N
Tank Mat(Concrete):	N
Tank Mat(Jacketed (Steel W/Ext Nonmetallic Jck)):	N
Tank Mat(Coated(Steel W/ExtPolyurethane Cladding)):	N
Piping Material (Steel):	Y
Piping Mat(Frp(Fiberglass Reinforced Plastic):	N
Piping Mat(Concrete):	N
Piping Mat(Jacketed(Steel W/Ext Nonmetallic Jacket)):	N
Piping Mat(Nonmetallic Flex Piping):	N
PipingConnect/Valves(Shear/Impact Valves(Under Disp)):	N
Piping Connect/Valves(Steel Swing-Joints(End Of Piping)):	N
Piping Connect/Valves (Flex Connectors(Ends Of Piping)):	N
Tank Corr Prot Meth(TCPM)(Cathodic-Field Installation):	N
TCPM (ExtDielectricCoat/Laminate/Tape/Wrap):	Y
TCPM(Cathodic Prot-FacInstallation):	Y
TCPM(Composite Tank(Steel W/Frp Ext Laminate):	N
TCPMeth(Coated Tank(Steel W/ExtPolyurethaneLaminate):	N
TCPM(FRP Tank Or Piping(Noncorrodible)):	N
TCPM(Ext Nonmetallic Jacket):	N
TCPMeth(Unnecessary Per Corrosion Prot Spec):	N
Piping Corr Prot Meth:	Y
Piping Corr Prot Method(PCPM) (Cathodic Factory Install):	N
PCPM(Cathodic Prot-Field Install):	N
PCPMethod (FRP Tank Or Piping(Noncorrodible):	N
PCPM(Nonmetallic FlexPiping (Noncorrodible)):	N
PCPMeth(Isolated Open Area/2nd Containment):	N
PCPM (Dual Protected):	N
PCPM(Unnec Per Corrosion Prot Specialist):	N
Tank Corr Prot Compliance Flag:	Y
Piping Corr Prot Compliance Flag:	N
Tank Corrosion Prot Variance (:	N
Piping Corrosion Prot Variance:	N
Temp Out Of Service Compliance:	N
Technical Compliance Flag:	N
Tank Tested Flag:	N
Installation Signature Date:	Not reported

Compartment Records:

Tank Id:	2
UST Comprt Id:	159017
UST Id:	21439
Facility Num/Ai:	8207
Compartment Id:	A
Capacity (In Gallons):	8000
Substance Stored1:	GASOLINE
Substance Stored2:	Not reported
Substance Stored3:	Not reported
CompartmentReleaseDetectionMethod(Vapor):	Y
CRDM(GW Monitoring):	N
CRDM(Monitoring Of Secondary Cont Barrier):	N
CRDM(Auto Tank Gauge Test/Inv Control):	N
CRDM(Interstitial Monitoring SecWall/Jacket):	N
CRDM(Wkly Manual Gauging(Tanks<=1000 G):	N
CRDM(Mthly Tank Gauging(Emer Gen Tanks):	N
CRDM(Sir (Stat Inv Reconciliation)/Inv Control):	Y
PipingReleaseDetectionMethod(PRDM)(Vapor):	Y
PRDM(Groundwater Monitoring):	N

SNYDERVILLE GROCERY (Continued) **U001244557**

PRDM(Monitoring Sec Containment Barrier):	N
PRDM(InterstitialMonitoring w/in SecWall/Jacket):	N
PRDM(Mthly Piping Tightness Test)@.2Gph:	N
PRDM(AnnualPipingTightTest/ElecMon@.1Gph:	N
PRDM(TriennialTightTest(Suction/GravityPiping):	N
PRDM AutoLineLeakDet(3.0 Gph PressPiping):	N
PRDM(Sir(StatInv Recon)/Inv Control)):	N
PRDM(Exempt System Suction:	N
Spill Overfill Prevention Equip(SOPE):	Y
SOPE(Spill Cont/Bucket/Sump):	Y
SOPE(DelShut-Off Valve)):	N
SOPE(FlowRestrictorValue:	N
SOPE(Alarm (Set@<=90%) W/3a Or 3b:	N
SOPE(N/A Deliveries To Tank<=25G):	N
Compartment Release Det Compliance Flag:	Y
Piping Release Detection Compliance Flag):	N
Spill/OverfillPreventionCompliance Flag:	N
Compartment Release Detection Variance:	N
Piping Release Detection Variance:	N
Spill And Overfill Prevention Variance:	N
Stage I Vapor Recovery:	COAXIAL SYSTEM
Stage 1 Installation Date:	01/05/1998

More Self Certification:

Facility Num/AI:	21439
Self Cert comprt id:	8207
Self Cert Id:	159096
UST Comprt Id:	460384
Ust Id:	159017
Tank Id:	2
Compartment Id (A, B, C, Etc.):	A

Facility Num/AI:	21439
Self Cert comprt id:	8207
Self Cert Id:	159097
UST Comprt Id:	460385
Ust Id:	159017
Tank Id:	2
Compartment Id (A, B, C, Etc.):	A

Facility Num/AI:	21439
Self Cert comprt id:	8207
Self Cert Id:	159350
UST Comprt Id:	460386
Ust Id:	159017
Tank Id:	2
Compartment Id (A, B, C, Etc.):	A

Facility Num/AI:	21439
Self Cert comprt id:	8207
Self Cert Id:	159351
UST Comprt Id:	460383
Ust Id:	159017
Tank Id:	2
Compartment Id (A, B, C, Etc.):	A

SNYDERVILLE GROCERY (Continued) **U001244557**

Tank Records Not Found for this Facility:

GCC:

Division:	REM/PST
New Cases:	Not reported
File Number:	117028
Contamination Description:	UNKNOWN
Date Of Earliest Known Contamination Confirmation:	9/11/2006
Enforcement Status - Level Of Agency Response:	2
Enforcement Status - Site Activity Status:	6
Data Quality 1:	E,Q
Section 5236:	Not reported
Type:	GROUNDWATER CONTAMINATION CASE DESCRIPTION BY COUNTY TEXAS COMMISSION ON ENVIRONMENTAL QUALITY
Agency:	Not reported
Section:	Not reported
Year Deleted:	Not reported
Location:	Not reported
Data Quality 2:	Not reported

Division:	REM/PST
New Cases:	Not reported
File Number:	117028
Contamination Description:	UNKNOWN
Date Of Earliest Known Contamination Confirmation:	9/11/2006
Enforcement Status - Level Of Agency Response:	2
Enforcement Status - Site Activity Status:	Not reported
Data Quality 1:	E,Q
Section 5236:	Not reported
Type:	GROUNDWATER CONTAMINATION CASE DESCRIPTION BY COUNTY TEXAS COMMISSION ON ENVIRONMENTAL QUALITY
Agency:	Not reported
Section:	Not reported
Year Deleted:	Not reported
Location:	Not reported
Data Quality 2:	Not reported

Division:	REM/PST
New Cases:	Not reported
File Number:	117028
Contamination Description:	UNKNOWN
Date Of Earliest Known Contamination Confirmation:	11/1/2006
Enforcement Status - Level Of Agency Response:	2
Enforcement Status - Site Activity Status:	2A
Data Quality 1:	E,Q
Section 5236:	Not reported
Type:	GROUNDWATER CONTAMINATION CASE DESCRIPTION BY COUNTY TEXAS COMMISSION ON ENVIRONMENTAL QUALITY
Agency:	Not reported
Section:	Not reported
Year Deleted:	Not reported
Location:	Not reported
Data Quality 2:	Not reported

Division:	REM/PST
New Cases:	Not reported

SNYDERVILLE GROCERY (Continued) **U001244557**

File Number: 117028
Contamination Description: UNKNOWN
Date Of Earliest Known Contamination Confirmation: 11/1/2006
Enforcement Status - Level Of Agency Response: 2
Enforcement Status - Site Activity Status: 2A
Data Quality 1: E,Q
Section 5236: Not reported
Type: GROUNDWATER CONTAMINATION CASE DESCRIPTION BY COUNTY TEXAS COMMISSION ON ENVIRONMENTAL QUALITY
Agency: Not reported
Section: Not reported
Year Deleted: Not reported
Location: Not reported
Data Quality 2: Not reported

---

39 **SNYDERVILLE CENTER CLEANERS** **EDR Hist Cleaner** **1009335833**
1406 DIAN ST **N/A**
HOUSTON, TX

EDR Hist Cleaner

Year:	Name:	Type:
1968	SNYDERVILLE CENTER CLEANERS	CLEANERS AND DYERS

---

39 **WASHATERIA** **EDR Hist Cleaner** **1009335900**
1410 DIAN ST **N/A**
HOUSTON, TX

EDR Hist Cleaner

Year:	Name:	Type:
1980	WASHATERIA	LAUNDRIES-SELF SERVE

---

39 **ATT WL 9184** **LPST** **S116701118**
1433 DIAN ST **N/A**
HOUSTON, TX 77008

LPST:
Facility ID: 0019214
LPST Id: 117921
Facility Location: 1433 DIAN
TCEQ Region# and City: 12
Region City: HOUSTON
Reported Date: 12/03/2008
Entered Date: 11/25/2008
Priority: 4.0 - ASSESSMENT INCOMPLETE NO APPARENT RECEPTORS IMPACTED
Program: 1P - PRIVATIZATION CONTRACTOR
CA Status: 6P - FINAL PENDING WELL PLUG
Priority Description: 4.0
Status: **FINAL CONCURRENCE PENDING DOCUMENTATION OF WELL PLUGGING**
Coordinators Primary: 1P
Coordinators RPR: DB2
Responsible Party Name: AT&T
Responsible Party Contact: MARK DINUBILA
Responsible Party Address: 308 S AKARD RM 1700

ATT WL 9184 (Continued) **S116701118**

Responsible Party City,St,Zip: DALLAS, TX 75202 5399
Responsible Party Telephone: 214/464-7046
Reported Date: 07/23/2008
Case Start Date: 12/03/2008

---

39 **DIAN SOC WL9184** **UST** **U002263036**
1433 DIAN ST **N/A**
HOUSTON, TX 77008

UST:

Facility Id:	19214
Facility Type:	FLEET REFUELING
Facility Begin Date:	09/01/1988
Facility Status:	INACTIVE
Facility Exempt Status:	No
Records Off-Site:	Yes
UST Financial Assurance Required:	No
Number Of Active UST:	0
Site Location Description:	Not reported
Site Location (Nearest City/County/Zip):	HARRIS 77008
Site Location (TCEQ Region):	12
Contact Name/Title:	MIKE DINUBILA,
Contact Organization Name:	DIAN SOC WL9184
Contact Mailing Address1:	Not reported
Contact Mailing Address2:	Not reported
Contact Mailing City/State/Zip:	Not reported
Contact Phone Number:	2144647046
Contact Fax Number:	Not reported
Contact Email Address:	Not reported
Facility Contact Address Deliverable:	Not reported
Application Received Date On Earliest Reg Form:	05/08/1986
Signature Date On Earliest Reg Form:	05/05/1986
Signature Name/Title On Earliest Reg Form:	G BEAN,ASST SUPV
Signature Role On Earliest Reg Form:	Not reported
Signature Company On Earliest Reg Form:	Not reported
Enforcement Action:	Not reported
Facility Not Inspectable:	No

Facility Billing Contacts:

Princ Id:	35290742001297
AR Number:	22573
Contact Name/Title:	/
Contact Organization Name:	SOUTHWESTERN BELL TELEPHONE LP
Contact Mailing Address (Delivery):	308 S AKARD ST RM 1700
Contact Mailing Address (Internal Delivery):	Not reported
Contact Mailing City/State/Zip:	DALLAS, TX 75202 5315
Phone Number/Ext:	/
Contact Fax Number/Ext:	/
Contact EMail Address:	Not reported
Contact Address Deliverable:	Yes

Owner:

Princ Id:	35290742001297
Additional Id:	677783262002150
Facility Num/AI:	19214
Owner CN:	CN600261663
Owner Name:	SOUTHWESTERN BELL TELEPHONE LP
Owner Effective Begin Date:	09/01/1988

DIAN SOC WL9184 (Continued) **U002263036**

Owner Type:	CO
State Tax Id:	Not reported
Contact Role:	OWNCON
Contact Name/Title:	/
Contact Organization Name:	SOUTHWESTERN BELL TELEPHONE LP
Contact Mailing Address (Delivery):	4801 MATLOCK RD RM 116
Contact Mailing Address (Internal Delivery):	Not reported
Contact Mailing City/State/Zip:	ARLINGTON, TX 76018 1007
Contact Phone Number/Ext:	/
Contact Fax Number/Ext:	/
Contact Email Address:	Not reported

Operator:

Princ Id:	35290742001297
Additional Id:	677783262002150
Facility Num/AI:	19214
Operator CN:	CN600261663
Operator Name (Company Or Ind Last Name):	SOUTHWESTERN BELL TELEPHONE LP
Operator Name (Individual First/Middle):	Not reported
Operator Effective Begin Date:	09/01/1988
Operator Type:	CO
Contact Role:	OPRCON
Contact Name:	ALLEN
Contact Title:	AREA MGR EH&S
Contact Organization Name:	SOUTHWESTERN BELL TELEPHONE LP
Contact Mailing Address (Delivery):	308 S AKARD ST RM 1700
Contact Mailing Address (Internal Delivery):	Not reported
Contact Mailing City/State/Zip:	DALLAS, TX 75202 5315
Contact Phone Number/Ext:	1 800 5669347/0
Contact Fax Number/Ext:	/
Contact Email Address:	Not reported

Self Certification:

Cert Id:	108958
Facility Num/AI:	19214
Self-Certification Date:	01/15/2001
Signature Name/Title:	MICHAEL A OLIVER SR ENVIR MGR
Signature Type Role:	LEGAL AUTH REP OWNER
Filing Status(Initial, Renewal, Amendment):	INITIAL
Registration Self-Certification Flag:	Yes
Facility Fees Self-Certification Flag:	Yes
Financial Assurance Self-Certification Flag:	Yes
Technical Standards Self-Certification Flag:	Yes
Delivery Certificate Expiration Date:	03/31/2002
Reporting Method:	Not reported
Tank Corrosion Protection Compliance:	Not reported
Piping Corrosion Protection Compliance:	Not reported
Compartment Release Detection Compliance:	Not reported
Piping Release Detection Compliance:	Not reported
Spill Prevention/Overfill Compliance:	Not reported

Cert Id:	108959
Facility Num/AI:	19214
Self-Certification Date:	03/10/2002
Signature Name/Title:	HARRY C HIXSON SR ENVIR MGR
Signature Type Role:	LEGAL AUTH REP OWNER

DIAN SOC WL9184 (Continued) **U002263036**

Filing Status(Initial, Renewal, Amendment):	RENEWAL
Registration Self-Certification Flag:	Yes
Facility Fees Self-Certification Flag:	Yes
Financial Assurance Self-Certification Flag:	Yes
Technical Standards Self-Certification Flag:	Yes
Delivery Certificate Expiration Date:	03/31/2003
Reporting Method:	Not reported
Tank Corrosion Protection Compliance:	Not reported
Piping Corrosion Protection Compliance:	Not reported
Compartment Release Detection Compliance:	Not reported
Piping Release Detection Compliance:	Not reported
Spill Prevention/Overfill Compliance:	Not reported

Cert Id:	108960
Facility Num/AI:	19214
Self-Certification Date:	02/20/2003
Signature Name/Title:	HARRY C HIXSON SEN ENVIRO MGR
Signature Type Role:	LEGAL AUTH REP OWNER
Filing Status(Initial, Renewal, Amendment):	RENEWAL
Registration Self-Certification Flag:	Yes
Facility Fees Self-Certification Flag:	Yes
Financial Assurance Self-Certification Flag:	Yes
Technical Standards Self-Certification Flag:	Yes
Delivery Certificate Expiration Date:	03/31/2004
Reporting Method:	Not reported
Tank Corrosion Protection Compliance:	Not reported
Piping Corrosion Protection Compliance:	Not reported
Compartment Release Detection Compliance:	Not reported
Piping Release Detection Compliance:	Not reported
Spill Prevention/Overfill Compliance:	Not reported

Cert Id:	108961
Facility Num/AI:	19214
Self-Certification Date:	01/21/2004
Signature Name/Title:	HARRY C HIXSON SR ENV MGR
Signature Type Role:	LEGAL AUTH REP OWNER
Filing Status(Initial, Renewal, Amendment):	RENEWAL
Registration Self-Certification Flag:	Yes
Facility Fees Self-Certification Flag:	Yes
Financial Assurance Self-Certification Flag:	Yes
Technical Standards Self-Certification Flag:	Yes
Delivery Certificate Expiration Date:	03/31/2005
Reporting Method:	Not reported
Tank Corrosion Protection Compliance:	Not reported
Piping Corrosion Protection Compliance:	Not reported
Compartment Release Detection Compliance:	Not reported
Piping Release Detection Compliance:	Not reported
Spill Prevention/Overfill Compliance:	Not reported

Cert Id:	108962
Facility Num/AI:	19214
Self-Certification Date:	02/07/2005
Signature Name/Title:	HARRY C HIXSON SENIOR ENVIRO MGR
Signature Type Role:	LEGAL AUTH REP OWNER
Filing Status(Initial, Renewal, Amendment):	RENEWAL
Registration Self-Certification Flag:	Yes
Facility Fees Self-Certification Flag:	Yes

DIAN SOC WL9184 (Continued) **U002263036**

Financial Assurance Self-Certification Flag:	Yes
Technical Standards Self-Certification Flag:	Yes
Delivery Certificate Expiration Date:	03/31/2006
Reporting Method:	Not reported
Tank Corrosion Protection Compliance:	Not reported
Piping Corrosion Protection Compliance:	Not reported
Compartment Release Detection Compliance:	Not reported
Piping Release Detection Compliance:	Not reported
Spill Prevention/Overfill Compliance:	Not reported
Cert Id:	108963
Facility Num/AI:	19214
Self-Certification Date:	02/24/2006
Signature Name/Title:	CHERYL ALLEN ENVIRONMENTAL MGR
Signature Type Role:	LEGAL AUTH REP OWNER
Filing Status(Initial, Renewal, Amendment):	RENEWAL
Registration Self-Certification Flag:	Yes
Facility Fees Self-Certification Flag:	Yes
Financial Assurance Self-Certification Flag:	Yes
Technical Standards Self-Certification Flag:	Yes
Delivery Certificate Expiration Date:	03/31/2007
Reporting Method:	Not reported
Tank Corrosion Protection Compliance:	Not reported
Piping Corrosion Protection Compliance:	Not reported
Compartment Release Detection Compliance:	Not reported
Piping Release Detection Compliance:	Not reported
Spill Prevention/Overfill Compliance:	Not reported
Cert Id:	108964
Facility Num/AI:	19214
Self-Certification Date:	03/22/2007
Signature Name/Title:	ROBERT D TAYLOR ENVIRONMENTAL MANAGE
Signature Type Role:	OWNER
Filing Status(Initial, Renewal, Amendment):	RENEWAL
Registration Self-Certification Flag:	Yes
Facility Fees Self-Certification Flag:	Yes
Financial Assurance Self-Certification Flag:	Yes
Technical Standards Self-Certification Flag:	Yes
Delivery Certificate Expiration Date:	03/31/2008
Reporting Method:	Not reported
Tank Corrosion Protection Compliance:	Not reported
Piping Corrosion Protection Compliance:	Not reported
Compartment Release Detection Compliance:	Not reported
Piping Release Detection Compliance:	Not reported
Spill Prevention/Overfill Compliance:	Not reported
Cert Id:	108965
Facility Num/AI:	19214
Self-Certification Date:	03/05/2008
Signature Name/Title:	ROBERT D TAYLOR SOUTHWEST REGIONAL M
Signature Type Role:	LEGAL AUTH REP OWNER
Filing Status(Initial, Renewal, Amendment):	RENEWAL
Registration Self-Certification Flag:	Yes
Facility Fees Self-Certification Flag:	Yes
Financial Assurance Self-Certification Flag:	Yes
Technical Standards Self-Certification Flag:	Yes
Delivery Certificate Expiration Date:	03/31/2009

DIAN SOC WL9184 (Continued) **U002263036**

Reporting Method:	Not reported
Tank Corrosion Protection Compliance:	Not reported
Piping Corrosion Protection Compliance:	Not reported
Compartment Release Detection Compliance:	Not reported
Piping Release Detection Compliance:	Not reported
Spill Prevention/Overfill Compliance:	Not reported

Construction Notification:

NOC Id:	11820
Facility Num/AI:	19214
Application Received Date:	02/19/2002
Scheduled Construction Date:	03/21/2002
UST Improvement:	Yes
UST Installation:	No
UST Removal:	No
UST Repair:	No
UST Return To Service:	No
UST Replacement:	No
UST Abandonment:	No
UST Stage I:	No
AST Installation:	No
AST Stage I:	No
Historical Tracking Number:	M20306016
Waiver Flag:	No
Late Filing Flag:	No
Form Received Date:	Not reported
Signature Date On Form:	Not reported
Signature Name On Form:	Not reported
Signature Title On Form:	Not reported
Signature Role:	Not reported
Signature Company On Form:	Not reported
Owner Name At Time Of Construction:	Not reported
Owner CN At Time Of Construction:	Not reported
Owner AR At Time Of Construction:	22573
General Desc of Proposed Construction:	Not reported

NOC Id:	11819
Facility Num/AI:	19214
Application Received Date:	06/02/2008
Scheduled Construction Date:	07/14/2008
UST Improvement:	No
UST Installation:	No
UST Removal:	Yes
UST Repair:	No
UST Return To Service:	No
UST Replacement:	No
UST Abandonment:	No
UST Stage I:	No
AST Installation:	No
AST Stage I:	No
Historical Tracking Number:	M80602012
Waiver Flag:	No
Late Filing Flag:	No
Form Received Date:	Not reported
Signature Date On Form:	Not reported
Signature Name On Form:	Not reported
Signature Title On Form:	Not reported

DIAN SOC WL9184 (Continued) **U002263036**

Signature Role:	Not reported
Signature Company On Form:	Not reported
Owner Name At Time Of Construction:	Not reported
Owner CN At Time Of Construction:	Not reported
Owner AR At Time Of Construction:	22573
General Desc of Proposed Construction:	Not reported

Contractor, Consultant and Installer:

Cont/Cons/Installer Id:	12603
Ust Id:	Not reported
Noc Id:	11819
Facility Num/Ai:	19214
Type Of Contact:	CONTRACTOR
Contractor Crp Number Or Installer Ilp Number:	CRP001431
Company Name:	Not reported
Representative Name:	Not reported
Mailing Address (Delivery):	Not reported
Mailing Address (Internal Delivery):	Not reported
Mailing Address (City Name):	Not reported
Mailing Address (State Code):	Not reported
Mailing Address (Five Digit Zip Code):	Not reported
Mailing Address (Foreign Postal Code):	Not reported
Mailing Address (Country Code):	Not reported
Phone Number (Country Code):	1
Phone Number (Area Code):	Not reported
Phone Number:	Not reported
Phone Number (Extension):	Not reported
Fax Number (Country Code):	Not reported
Fax Number (Area Code):	Not reported
Fax Number:	Not reported
Email Address:	Not reported

Tanks:

UST Id:	49892
Facility Num/AI:	19214
Tank Id:	1A
Number Of Compartments:	1
Tank Installation Date:	12/01/1989
Tank Registration Date:	05/08/1986
Tank Capacity (In Gallons):	10027
Tank Status (Current):	REMOVED FROM GROUND
Tank Status Date:	07/17/2008
Empty:	N
Tank Regulatory Status:	FULLY REGULATED
Tank Int Prot (Internal Tank Lining Date):	Not reported
Tank Design (Single Wall):	Y
Tank Design (Double Wall):	N
Piping Design (Single Wall):	Y
Piping Design (Double Wall):	N
Tank Ext Cont(Fac-Built Nonmetallic Jacket):	N
Tank Ext Cont(Syn Tank-Pit/Piping-Trench Liner):	N
Tank Ext Cont(Tank Vault/Rigid Trench Liner):	N
Piping Ext Cont(Fac-Built Nonmetallic Jacket):	N
Piping Ext Cont(Syn Tank-Pit/Piping-Trench Liner):	N
Piping Ext Cont(Tank Vault/Rigid Trench Liner):	N
Type Of Piping(P=Pressurized,S=Suction,G=Gravity):	P

DIAN SOC WL9184 (Continued) **U002263036**

Tank Material (Steel):	N
Tank Material(Frp(Fiberglass-Reinforced Plastic):	N
Tank Mat(Composite (Steel W/Ext Frp Cladding)):	Y
Tank Mat(Concrete):	N
Tank Mat(Jacketed (Steel W/Ext Nonmetallic Jck)):	N
Tank Mat(Coated(Steel W/ExtPolyurethane Cladding)):	N
Piping Material (Steel):	N
Piping Mat(Frp(Fiberglass Reinforced Plastic):	Y
Piping Mat(Concrete):	N
Piping Mat(Jacketed(Steel W/Ext Nonmetallic Jacket)):	N
Piping Mat(Nonmetallic Flex Piping):	N
PipingConnect/Valves(Shear/Impact Valves(Under Disp)):	N
Piping Connect/Valves(Steel Swing-Joints(End Of Piping)):	N
Piping Connect/Valves (Flex Connectors(Ends Of Piping)):	N
Tank Corr Prot Meth(TCPM)(Cathodic-Field Installation):	N
TCPM (ExtDielectricCoat/Laminate/Tape/Wrap):	N
TCPM(Cathodic Prot-FacInstallation):	N
TCPM(Composite Tank(Steel W/Frp Ext Laminate):	Y
TCPMeth(Coated Tank(Steel W/ExtPolyurethaneLaminate):	N
TCPM(FRP Tank Or Piping(Noncorrodible)):	N
TCPM(Ext Nonmetallic Jacket):	N
TCPMeth(Unnecessary Per Corrosion Prot Spec):	N
Piping Corr Prot Meth:	N
Piping Corr Prot Method(PCPM) (Cathodic Factory Install):	N
PCPM(Cathodic Prot-Field Install):	N
PCPMethod (FRP Tank Or Piping(Noncorrodible):	Y
PCPM(Nonmetallic FlexPiping (Noncorrodible)):	N
PCPMeth(Isolated Open Area/2nd Containment):	N
PCPM (Dual Protected):	N
PCPM(Unnec Per Corrosion Prot Specialist):	N
Tank Corr Prot Compliance Flag:	Y
Piping Corr Prot Compliance Flag:	Y
Tank Corrosion Prot Variance (:	N
Piping Corrosion Prot Variance:	N
Temp Out Of Service Compliance:	N
Technical Compliance Flag:	N
Tank Tested Flag:	Y
Installation Signature Date:	02/22/1991

Compartment Records:

Tank Id:	1A
UST Comprt Id:	113023
UST Id:	49892
Facility Num/Ai:	19214
Compartment Id:	A
Capacity (In Gallons):	10027
Substance Stored1:	GASOLINE
Substance Stored2:	Not reported
Substance Stored3:	Not reported
CompartmentReleaseDetectionMethod(Vapor):	N
CRDM(GW Monitoring):	N
CRDM(Monitoring Of Secondary Cont Barrier):	N
CRDM(Auto Tank Gauge Test/Inv Control):	Y
CRDM(Interstitial Monitoring SecWall/Jacket):	N
CRDM(Wkly Manual Gauging(Tanks<=1000 G):	N
CRDM(Mthly Tank Gauging(Emer Gen Tanks):	N
CRDM(Sir (Stat Inv Reconciliation)/Inv Control):	N
PipingReleaseDetectionMethod(PRDM)(Vapor):	N

DIAN SOC WL9184 (Continued) **U002263036**

PRDM(Groundwater Monitoring):	N
PRDM(Monitoring Sec Containment Barrier):	N
PRDM(InterstitialMonitoring w/in SecWall/Jacket):	N
PRDM(Mthly Piping Tightness Test)@.2Gph:	N
PRDM(AnnualPipingTightTest/ElecMon@.1Gph:	Y
PRDM(TriennialTightTest(Suction/GravityPiping):	N
PRDM AutoLineLeakDet(3.0 Gph PressPiping):	Y
PRDM(Sir(StatInv Recon)/Inv Control)):	N
PRDM(Exempt System Suction:	N
Spill Overfill Prevention Equip(SOPE):	Y
SOPE(Spill Cont/Bucket/Sump):	Y
SOPE(DelShut-Off Valve)):	Y
SOPE(FlowRestrictorValue:	N
SOPE(Alarm (Set@<=90%) W/3a Or 3b:	N
SOPE(N/A Deliveries To Tank<=25G):	N
Compartment Release Det Compliance Flag:	Y
Piping Release Detection Compliance Flag):	Y
Spill/OverfillPreventionCompliance Flag:	Y
Compartment Release Detection Variance:	Y
Piping Release Detection Variance:	N
Spill And Overfill Prevention Variance:	N
Stage I Vapor Recovery:	Not reported
Stage 1 Installation Date:	Not reported

More Self Certification:

Facility Num/AI:	49892
Self Cert comprt id:	19214
Self Cert Id:	108961
UST Comprt Id:	331019
Ust Id:	113023
Tank Id:	1A
Compartment Id (A, B, C, Etc.):	A

Facility Num/AI:	49892
Self Cert comprt id:	19214
Self Cert Id:	108962
UST Comprt Id:	331018
Ust Id:	113023
Tank Id:	1A
Compartment Id (A, B, C, Etc.):	A

Facility Num/AI:	49892
Self Cert comprt id:	19214
Self Cert Id:	108963
UST Comprt Id:	331017
Ust Id:	113023
Tank Id:	1A
Compartment Id (A, B, C, Etc.):	A

Facility Num/AI:	49892
Self Cert comprt id:	19214
Self Cert Id:	108964
UST Comprt Id:	331016
Ust Id:	113023
Tank Id:	1A
Compartment Id (A, B, C, Etc.):	A

DIAN SOC WL9184 (Continued) **U002263036**

Facility Num/AI:	49892
Self Cert comprt id:	19214
Self Cert Id:	108965
UST Comprt Id:	331015
Ust Id:	113023
Tank Id:	1A
Compartment Id (A, B, C, Etc.):	A
Facility Num/AI:	49892
Self Cert comprt id:	19214
Self Cert Id:	108959
UST Comprt Id:	331021
Ust Id:	113023
Tank Id:	1A
Compartment Id (A, B, C, Etc.):	A
Facility Num/AI:	49892
Self Cert comprt id:	19214
Self Cert Id:	108958
UST Comprt Id:	331020
Ust Id:	113023
Tank Id:	1A
Compartment Id (A, B, C, Etc.):	A
Facility Num/AI:	49892
Self Cert comprt id:	19214
Self Cert Id:	108960
UST Comprt Id:	331022
Ust Id:	113023
Tank Id:	1A
Compartment Id (A, B, C, Etc.):	A
UST Id:	49891
Facility Num/AI:	19214
Tank Id:	1B
Number Of Compartments:	1
Tank Installation Date:	01/01/1961
Tank Registration Date:	05/08/1986
Tank Capacity (In Gallons):	10000
Tank Status (Current):	REMOVED FROM GROUND
Tank Status Date:	08/02/1989
Empty:	N
Tank Regulatory Status:	FULLY REGULATED
Tank Int Prot (Internal Tank Lining Date):	Not reported
Tank Design (Single Wall):	N
Tank Design (Double Wall):	N
Piping Design (Single Wall):	N
Piping Design (Double Wall):	N
Tank Ext Cont(Fac-Built Nonmetallic Jacket):	N
Tank Ext Cont(Syn Tank-Pit/Piping-Trench Liner):	N
Tank Ext Cont(Tank Vault/Rigid Trench Liner):	N
Piping Ext Cont(Fac-Built Nonmetallic Jacket):	N
Piping Ext Cont(Syn Tank-Pit/Piping-Trench Liner):	N
Piping Ext Cont(Tank Vault/Rigid Trench Liner):	N
Type Of Piping(P=Pressurized,S=Suction,G=Gravity):	Not reported
Tank Material (Steel):	Y

DIAN SOC WL9184 (Continued) **U002263036**

Tank Material(Frp(Fiberglass-Reinforced Plastic):	N
Tank Mat(Composite (Steel W/Ext Frp Cladding)):	N
Tank Mat(Concrete):	N
Tank Mat(Jacketed (Steel W/Ext Nonmetallic Jck)):	N
Tank Mat(Coated(Steel W/ExtPolyurethane Cladding)):	N
Piping Material (Steel):	Y
Piping Mat(Frp(Fiberglass Reinforced Plastic):	N
Piping Mat(Concrete):	N
Piping Mat(Jacketed(Steel W/Ext Nonmetallic Jacket)):	N
Piping Mat(Nonmetallic Flex Piping):	N
PipingConnect/Valves(Shear/Impact Valves(Under Disp)):	N
Piping Connect/Valves(Steel Swing-Joints(End Of Piping)):	N
Piping Connect/Valves (Flex Connectors(Ends Of Piping)):	N
Tank Corr Prot Meth(TCPM)(Cathodic-Field Installation):	N
TCPM (ExtDielectricCoat/Laminate/Tape/Wrap):	N
TCPM(Cathodic Prot-FacInstallation):	N
TCPM(Composite Tank(Steel W/Frp Ext Laminate):	N
TCPMeth(Coated Tank(Steel W/ExtPolyurethaneLaminate):	N
TCPM(FRP Tank Or Piping(Noncorrodible)):	N
TCPM(Ext Nonmetallic Jacket):	N
TCPMeth(Unnecessary Per Corrosion Prot Spec):	N
Piping Corr Prot Meth:	N
Piping Corr Prot Method(PCPM) (Cathodic Factory Install):	N
PCPM(Cathodic Prot-Field Install):	N
PCPMethod (FRP Tank Or Piping(Noncorrodible):	N
PCPM(Nonmetallic FlexPiping (Noncorrodible)):	N
PCPMeth(Isolated Open Area/2nd Containment):	N
PCPM (Dual Protected):	N
PCPM(Unnec Per Corrosion Prot Specialist):	N
Tank Corr Prot Compliance Flag:	N
Piping Corr Prot Compliance Flag:	N
Tank Corrosion Prot Variance (:	N
Piping Corrosion Prot Variance:	N
Temp Out Of Service Compliance:	N
Technical Compliance Flag:	N
Tank Tested Flag:	Y
Installation Signature Date:	02/22/1991

Compartment Records:

Tank Id:	1B
UST Comprt Id:	113022
UST Id:	49891
Facility Num/Ai:	19214
Compartment Id:	A
Capacity (In Gallons):	10000
Substance Stored1:	GASOLINE
Substance Stored2:	Not reported
Substance Stored3:	Not reported
CompartmentReleaseDetectionMethod(Vapor):	N
CRDM(GW Monitoring):	N
CRDM(Monitoring Of Secondary Cont Barrier):	N
CRDM(Auto Tank Gauge Test/Inv Control):	N
CRDM(Interstitial Monitoring SecWall/Jacket):	N
CRDM(Wkly Manual Gauging(Tanks<=1000 G):	N
CRDM(Mthly Tank Gauging(Emer Gen Tanks):	N
CRDM(Sir (Stat Inv Reconciliation)/Inv Control):	N
PipingReleaseDetectionMethod(PRDM)(Vapor):	N
PRDM(Groundwater Monitoring):	N

DIAN SOC WL9184 (Continued) **U002263036**

PRDM(Monitoring Sec Containment Barrier):	N
PRDM(InterstitialMonitoring w/in SecWall/Jacket):	N
PRDM(Mthly Piping Tightness Test)@.2Gph:	N
PRDM(AnnualPipingTightTest/ElecMon@.1Gph:	N
PRDM(TriennialTightTest(Suction/GravityPiping):	N
PRDM AutoLineLeakDet(3.0 Gph PressPiping):	N
PRDM(Sir(StatInv Recon)/Inv Control)):	N
PRDM(Exempt System Suction:	N
Spill Overfill Prevention Equip(SOPE):	N
SOPE(Spill Cont/Bucket/Sump):	N
SOPE(DelShut-Off Valve)):	N
SOPE(FlowRestrictorValue:	N
SOPE(Alarm (Set@<=90%) W/3a Or 3b:	N
SOPE(N/A Deliveries To Tank<=25G):	N
Compartment Release Det Compliance Flag:	N
Piping Release Detection Compliance Flag):	N
Spill/OverfillPreventionCompliance Flag:	N
Compartment Release Detection Variance:	N
Piping Release Detection Variance:	N
Spill And Overfill Prevention Variance:	N
Stage I Vapor Recovery:	Not reported
Stage 1 Installation Date:	Not reported

Self Certification Records Not Found for this Facility:

Tank Records Not Found for this Facility:

---

39 **ROWELL ENTERPRISES** **EDR Hist Auto** **1009359248**
1710 W 15TH AVE **N/A**
HOUSTON, TX

EDR Hist Auto

Year:	Name:	Type:
1971	ROWELL ENTERPRISES	AUTOMOBILE REPAIRING
1975	ROWELL ENTERPRISES	AUTOMOBILE REPAIRING
1979	ROWELL ENTERPRISES	General Automotive Repair Shops
1980	ROWELL ENTERPRISES	AUTOMOBILE REPAIRING
1980	ROWELL ENTERPRISES	General Automotive Repair Shops
1982	ROWELL ENTERPRISES	General Automotive Repair Shops
1983	ROWELL ENTERPRISES	General Automotive Repair Shops
1997	HEMMI AUTO WORKS	General Automotive Repair Shops
1998	HEMMI AUTO WORKS	General Automotive Repair Shops
1999	HEMMI AUTO WORKS	General Automotive Repair Shops
2000	HEMMI AUTO WORKS	General Automotive Repair Shops
2001	HEMMI AUTO WORKS	General Automotive Repair Shops
2002	HEMMI AUTO WORKS	General Automotive Repair Shops
2003	HEMMI AUTO WORKS	General Automotive Repair Shops
2004	HEMMI AUTO WORKS	General Automotive Repair Shops
2005	HEMMI AUTO WORKS	General Automotive Repair Shops
2006	HEMMI AUTO WORKS	General Automotive Repair Shops
2007	HEMMI AUTO WORKS	General Automotive Repair Shops
2008	HEMMI AUTO WORKS	General Automotive Repair Shops

40 **GALENA PK MSNRY BP** **EDR Hist Auto** **1020854885**
1210 W 13TH ST **N/A**
HOUSTON, TX 77008

EDR Hist Auto

Year:	Name:	Type:
1992	GALENA PK MSNRY BP	Gasoline Service Stations, NEC
1993	GALENA PK MSNRY BP	Gasoline Service Stations, NEC
1994	GALENA PK MSNRY BP	Gasoline Service Stations, NEC
1995	GALENA PK MSNRY BP	Gasoline Service Stations, NEC

---

40 **HARRIS JOSEPH A** **EDR Hist Auto** **1009355753**
1306 N SHEPHERD DR **N/A**
HOUSTON, TX

EDR Hist Auto

Year:	Name:	Type:
1940	HARRIS JOSEPH A	GASOLINE AND OIL SERVICE STATIONS

---

40 **GRIFFIN SERVICE STATION** **EDR Hist Auto** **1009355626**
1301 N SHEPHERD DR **N/A**
HOUSTON, TX

EDR Hist Auto

Year:	Name:	Type:
1935	GRIFFIN SERVICE STATION	GASOLINE AND OIL SERVICE STATIONS

---

40 **P AND J GARAGE** **EDR Hist Auto** **1009355853**
1311 N SHEPHERD DR **N/A**
HOUSTON, TX

EDR Hist Auto

Year:	Name:	Type:
1948	P AND J GARAGE	AUTOMOBILE REPAIRING
1953	P AND J GARAGE	AUTOMOBILE REPAIRING
1962	PARKS AND JOHNSEAN GARAGE	AUTOMOBILE REPAIRING

---

40 **NORTH SHEPHERD DRIVE SERVICE STATION** **EDR Hist Auto** **1009356059**
1321 N SHEPHERD DR **N/A**
HOUSTON, TX

EDR Hist Auto

Year:	Name:	Type:
1940	NORTH SHEPHERD DRIVE SERVICE ST	GASOLINE AND OIL SERVICE STATIONS

40 **BOWMAN S SERVICE STATION** **EDR Hist Auto** **1009356099**
1323 N SHEPHERD DR **N/A**
HOUSTON, TX

EDR Hist Auto

Year:	Name:	Type:
1935	BOWMAN S SERVICE STATION	GASOLINE AND OIL SERVICE STATIONS

---

40 **SPARKLE CLEANERS** **EDR Hist Cleaner** **1009335537**
1330 N SHEPHERD DR **N/A**
HOUSTON, TX

EDR Hist Cleaner

Year:	Name:	Type:
1953	SPARKLE CLEANERS	CLEANERS AND DYERS
1962	SPARKLE CLEANERS	CLEANERS AND DYERS

---

40 **KIM BRO TONE-UP CO** **EDR Hist Auto** **1009356130**
1327 DOROTHY ST **N/A**
HOUSTON, TX

EDR Hist Auto

Year:	Name:	Type:
1975	KIM BRO TONE-UP CO	AUTOMOBILE REPAIRING

---

40 **ROMAIR RUG CO** **EDR Hist Cleaner** **1009335517**
1327 DOROTHY **N/A**
HOUSTON, TX

EDR Hist Cleaner

Year:	Name:	Type:
1940	ROMAIR RUG CLEANING CO	CARPET CLEANERS AND LAYERS
1944	ROMAIR RUG AND MATTRESS CO	CARPET CLEANERS AND LAYERS
1953	ROMAIR RUG CO	CARPET AND RUG CLEANERS
1962	ROMAIR RUG CO	CARPET AND RUG CLEANERS

---

40 **CROWLEY SIGN & GRAPHICS** **FINDS** **1011346605**
1331 N SHEPHERD DR **N/A**
HOUSTON, TX 77008

FINDS:

Registry ID: 110034641216

Environmental Interest/Information System
Texas Commission on Environmental Quality - Agency Central Registry (TX-TCEQ ACR) is a computer application that allows the Texas Commission on Environmental Quality (TCEQ) to use a single, centralized area to record common information, such as the company names, addresses, and telephone numbers of those the TCEQ regulates. It also contains additional IDs (permits, registrations,

CROWLEY SIGN & GRAPHICS (Continued) **1011346605**

authorizations, etc) and their status.

Click this hyperlink while viewing on your computer to access additional FINDS: detail in the EDR Site Report.

---

40 **OFFICE-WAREHOUSE** **UST** **U003409454**
1339 DOROTHY ST **N/A**
HOUSTON, TX 77008

UST:

Facility Id:	65238
Facility Type:	FLEET REFUELING
Facility Begin Date:	12/10/1993
Facility Status:	INACTIVE
Facility Exempt Status:	No
Records Off-Site:	No
UST Financial Assurance Required:	No
Number Of Active UST:	0
Site Location Description:	Not reported
Site Location (Nearest City/County/Zip):	HARRIS 77008
Site Location (TCEQ Region):	12
Contact Name/Title:	,
Contact Organization Name:	Not reported
Contact Mailing Address1:	Not reported
Contact Mailing Address2:	Not reported
Contact Mailing City/State/Zip:	Not reported
Contact Phone Number:	Not reported
Contact Fax Number:	Not reported
Contact Email Address:	Not reported
Facility Contact Address Deliverable:	Not reported
Application Received Date On Earliest Reg Form:	12/09/1993
Signature Date On Earliest Reg Form:	12/03/1993
Signature Name/Title On Earliest Reg Form:	BILL T MCCRACKEN,OWNER
Signature Role On Earliest Reg Form:	Not reported
Signature Company On Earliest Reg Form:	Not reported
Enforcement Action:	Not reported
Facility Not Inspectable:	No

Facility Billing Contacts:

Princ Id:	929824692002087
AR Number:	Not reported
Contact Name/Title:	BILL T MCCRACKEN/
Contact Organization Name:	MCCRACKEN BILL T
Contact Mailing Address (Delivery):	1702 TURNPIKE RD
Contact Mailing Address (Internal Delivery):	Not reported
Contact Mailing City/State/Zip:	HOUSTON, TX 77008 6457
Phone Number/Ext:	/
Contact Fax Number/Ext:	/
Contact EMail Address:	Not reported
Contact Address Deliverable:	Yes

Owner:

Princ Id:	929824692002087
Additional Id:	937824692002087
Facility Num/AI:	65238
Owner CN:	CN600993968
Owner Name:	BILL T MCCRACKEN

OFFICE-WAREHOUSE (Continued) **U003409454**

Owner Effective Begin Date:	12/10/1993
Owner Type:	IN
State Tax Id:	Not reported
Contact Role:	Not reported
Contact Name/Title:	/
Contact Organization Name:	Not reported
Contact Mailing Address (Delivery):	Not reported
Contact Mailing Address (Internal Delivery):	Not reported
Contact Mailing City/State/Zip:	Not reported
Contact Phone Number/Ext:	/
Contact Fax Number/Ext:	/
Contact Email Address:	Not reported

Operator Records Not Found for this Facility:

Self Certification Records Not Found for this Facility/Owner:

Tanks:

UST Id:	149338
Facility Num/AI:	65238
Tank Id:	1
Number Of Compartments:	1
Tank Installation Date:	01/01/1976
Tank Registration Date:	12/09/1993
Tank Capacity (In Gallons):	2000
Tank Status (Current):	REMOVED FROM GROUND
Tank Status Date:	01/03/1994
Empty:	N
Tank Regulatory Status:	FULLY REGULATED
Tank Int Prot (Internal Tank Lining Date):	Not reported
Tank Design (Single Wall):	Y
Tank Design (Double Wall):	N
Piping Design (Single Wall):	Y
Piping Design (Double Wall):	N
Tank Ext Cont(Fac-Built Nonmetallic Jacket):	N
Tank Ext Cont(Syn Tank-Pit/Piping-Trench Liner):	N
Tank Ext Cont(Tank Vault/Rigid Trench Liner):	N
Piping Ext Cont(Fac-Built Nonmetallic Jacket):	N
Piping Ext Cont(Syn Tank-Pit/Piping-Trench Liner):	N
Piping Ext Cont(Tank Vault/Rigid Trench Liner):	N
Type Of Piping(P=Pressurized,S=Suction,G=Gravity):	S
Tank Material (Steel):	Y
Tank Material(Frp(Fiberglass-Reinforced Plastic):	N
Tank Mat(Composite (Steel W/Ext Frp Cladding)):	N
Tank Mat(Concrete):	N
Tank Mat(Jacketed (Steel W/Ext Nonmetallic Jck)):	N
Tank Mat(Coated(Steel W/ExtPolyurethane Cladding)):	N
Piping Material (Steel):	Y
Piping Mat(Frp(Fiberglass Reinforced Plastic):	N
Piping Mat(Concrete):	N
Piping Mat(Jacketed(Steel W/Ext Nonmetallic Jacket)):	N
Piping Mat(Nonmetallic Flex Piping):	N
PipingConnect/Valves(Shear/Impact Valves(Under Disp)):	N
Piping Connect/Valves(Steel Swing-Joints(End Of Piping)):	N
Piping Connect/Valves (Flex Connectors(Ends Of Piping)):	N
Tank Corr Prot Meth(TCPM)(Cathodic-Field Installation):	N
TCPM (ExtDielectricCoat/Laminate/Tape/Wrap):	N
TCPM(Cathodic Prot-FacInstallation):	N

OFFICE-WAREHOUSE (Continued) **U003409454**

TCPM(Composite Tank(Steel W/Frp Ext Laminate):	N
TCPMeth(Coated Tank(Steel W/ExtPolyurethaneLaminate):	N
TCPM(FRP Tank Or Piping(Noncorrodible)):	N
TCPM(Ext Nonmetallic Jacket):	N
TCPMeth(Unnecessary Per Corrosion Prot Spec):	N
Piping Corr Prot Meth:	N
Piping Corr Prot Method(PCPM) (Cathodic Factory Install):	N
PCPM(Cathodic Prot-Field Install):	N
PCPMethod (FRP Tank Or Piping(Noncorrodible):	N
PCPM(Nonmetallic FlexPiping (Noncorrodible)):	N
PCPMeth(Isolated Open Area/2nd Containment):	N
PCPM (Dual Protected):	N
PCPM(Unnec Per Corrosion Prot Specialist):	N
Tank Corr Prot Compliance Flag:	N
Piping Corr Prot Compliance Flag:	N
Tank Corrosion Prot Variance (:	N
Piping Corrosion Prot Variance:	N
Temp Out Of Service Compliance:	N
Technical Compliance Flag:	N
Tank Tested Flag:	Y
Installation Signature Date:	10/25/1993

Compartment Records:

Tank Id:	1
UST Comprt Id:	165101
UST Id:	149338
Facility Num/Ai:	65238
Compartment Id:	A
Capacity (In Gallons):	2000
Substance Stored1:	GASOLINE
Substance Stored2:	Not reported
Substance Stored3:	Not reported
CompartmentReleaseDetectionMethod(Vapor):	N
CRDM(GW Monitoring):	N
CRDM(Monitoring Of Secondary Cont Barrier):	N
CRDM(Auto Tank Gauge Test/Inv Control):	N
CRDM(Interstitial Monitoring SecWall/Jacket):	N
CRDM(Wkly Manual Gauging(Tanks<=1000 G):	N
CRDM(Mthly Tank Gauging(Emer Gen Tanks):	N
CRDM(Sir (Stat Inv Reconciliation)/Inv Control):	N
PipingReleaseDetectionMethod(PRDM)(Vapor):	N
PRDM(Groundwater Monitoring):	N
PRDM(Monitoring Sec Containment Barrier):	N
PRDM(InterstitialMonitoring w/in SecWall/Jacket):	N
PRDM(Mthly Piping Tightness Test)@.2Gph:	N
PRDM(AnnualPipingTightTest/ElecMon@.1Gph:	N
PRDM(TriennialTightTest(Suction/GravityPiping):	N
PRDM AutoLineLeakDet(3.0 Gph PressPiping):	N
PRDM(Sir(StatInv Recon)/Inv Control)):	N
PRDM(Exempt System Suction:	N
Spill Overfill Prevention Equip(SOPE):	Y
SOPE(Spill Cont/Bucket/Sump):	N
SOPE(DelShut-Off Valve)):	N
SOPE(FlowRestrictorValue:	N
SOPE(Alarm (Set@<=90%) W/3a Or 3b:	N
SOPE(N/A Deliveries To Tank<=25G):	N
Compartment Release Det Compliance Flag:	N
Piping Release Detection Compliance Flag):	N

OFFICE-WAREHOUSE (Continued) **U003409454**

Spill/OverfillPreventionCompliance Flag:	N
Compartment Release Detection Variance:	N
Piping Release Detection Variance:	N
Spill And Overfill Prevention Variance:	N
Stage I Vapor Recovery:	Not reported
Stage 1 Installation Date:	Not reported

Self Certification Records Not Found for this Facility:

Tank Records Not Found for this Facility:

---

40 **A W MECHANICAL SERVICES** **UST** **U003149043**
1345 N SHEPHERD DR **N/A**
HOUSTON, TX 77008

UST:

Facility Id:	69083
Facility Type:	FLEET REFUELING
Facility Begin Date:	08/31/1987
Facility Status:	INACTIVE
Facility Exempt Status:	No
Records Off-Site:	No
UST Financial Assurance Required:	No
Number Of Active UST:	0
Site Location Description:	Not reported
Site Location (Nearest City/County/Zip):	HARRIS 77008
Site Location (TCEQ Region):	12
Contact Name/Title:	RONALD LYLE,V.P.
Contact Organization Name:	A W MECHANICAL SERVICES
Contact Mailing Address1:	Not reported
Contact Mailing Address2:	Not reported
Contact Mailing City/State/Zip:	Not reported
Contact Phone Number:	7138697584
Contact Fax Number:	Not reported
Contact Email Address:	Not reported
Facility Contact Address Deliverable:	Not reported
Application Received Date On Earliest Reg Form:	11/22/1996
Signature Date On Earliest Reg Form:	11/20/1996
Signature Name/Title On Earliest Reg Form:	RONALD B LYLE,V.P.
Signature Role On Earliest Reg Form:	Not reported
Signature Company On Earliest Reg Form:	Not reported
Enforcement Action:	Not reported
Facility Not Inspectable:	No

Facility Billing Contacts:

Princ Id:	181551582002087
AR Number:	Not reported
Contact Name/Title:	RONALD LYLE/
Contact Organization Name:	A W MECHANICAL SERVICES INC
Contact Mailing Address (Delivery):	PO BOX 70308
Contact Mailing Address (Internal Delivery):	Not reported
Contact Mailing City/State/Zip:	HOUSTON, TX 77270 0308
Phone Number/Ext:	/
Contact Fax Number/Ext:	/
Contact EMail Address:	Not reported
Contact Address Deliverable:	Yes

A W MECHANICAL SERVICES (Continued) **U003149043**

Owner:

Princ Id:	181551582002087
Additional Id:	171551582002087
Facility Num/AI:	69083
Owner CN:	CN600979793
Owner Name:	A W MECHANICAL SERVICES LP
Owner Effective Begin Date:	08/31/1987
Owner Type:	CO
State Tax Id:	17417183427
Contact Role:	Not reported
Contact Name/Title:	/
Contact Organization Name:	Not reported
Contact Mailing Address (Delivery):	Not reported
Contact Mailing Address (Internal Delivery):	Not reported
Contact Mailing City/State/Zip:	Not reported
Contact Phone Number/Ext:	/
Contact Fax Number/Ext:	/
Contact Email Address:	Not reported

Operator Records Not Found for this Facility:

Self Certification Records Not Found for this Facility/Owner:

Tanks:

UST Id:	181880
Facility Num/AI:	69083
Tank Id:	1
Number Of Compartments:	1
Tank Installation Date:	08/31/1987
Tank Registration Date:	11/22/1996
Tank Capacity (In Gallons):	Not reported
Tank Status (Current):	REMOVED FROM GROUND
Tank Status Date:	10/17/1996
Empty:	N
Tank Regulatory Status:	FULLY REGULATED
Tank Int Prot (Internal Tank Lining Date):	Not reported
Tank Design (Single Wall):	N
Tank Design (Double Wall):	N
Piping Design (Single Wall):	N
Piping Design (Double Wall):	N
Tank Ext Cont(Fac-Built Nonmetallic Jacket):	N
Tank Ext Cont(Syn Tank-Pit/Piping-Trench Liner):	N
Tank Ext Cont(Tank Vault/Rigid Trench Liner):	N
Piping Ext Cont(Fac-Built Nonmetallic Jacket):	N
Piping Ext Cont(Syn Tank-Pit/Piping-Trench Liner):	N
Piping Ext Cont(Tank Vault/Rigid Trench Liner):	N
Type Of Piping(P=Pressurized,S=Suction,G=Gravity):	Not reported
Tank Material (Steel):	N
Tank Material(Frp(Fiberglass-Reinforced Plastic):	N
Tank Mat(Composite (Steel W/Ext Frp Cladding)):	N
Tank Mat(Concrete):	N
Tank Mat(Jacketed (Steel W/Ext Nonmetallic Jck)):	N
Tank Mat(Coated(Steel W/ExtPolyurethane Cladding)):	N
Piping Material (Steel):	N
Piping Mat(Frp(Fiberglass Reinforced Plastic):	N
Piping Mat(Concrete):	N
Piping Mat(Jacketed(Steel W/Ext Nonmetallic Jacket)):	N

A W MECHANICAL SERVICES (Continued) **U003149043**

Piping Mat(Nonmetallic Flex Piping):	N
PipingConnect/Valves(Shear/Impact Valves(Under Disp)):	N
Piping Connect/Valves(Steel Swing-Joints(End Of Piping)):	N
Piping Connect/Valves (Flex Connectors(Ends Of Piping)):	N
Tank Corr Prot Meth(TCPM)(Cathodic-Field Installation):	N
TCPM (ExtDielectricCoat/Laminate/Tape/Wrap):	N
TCPM(Cathodic Prot-FacInstallation):	N
TCPM(Composite Tank(Steel W/Frp Ext Laminate):	N
TCPMeth(Coated Tank(Steel W/ExtPolyurethaneLaminate):	N
TCPM(FRP Tank Or Piping(Noncorrodible)):	N
TCPM(Ext Nonmetallic Jacket):	N
TCPMeth(Unnecessary Per Corrosion Prot Spec):	N
Piping Corr Prot Meth:	N
Piping Corr Prot Method(PCPM) (Cathodic Factory Install):	N
PCPM(Cathodic Prot-Field Install):	N
PCPMethod (FRP Tank Or Piping(Noncorrodible):	N
PCPM(Nonmetallic FlexPiping (Noncorrodible)):	N
PCPMeth(Isolated Open Area/2nd Containment):	N
PCPM (Dual Protected):	N
PCPM(Unnec Per Corrosion Prot Specialist):	N
Tank Corr Prot Compliance Flag:	N
Piping Corr Prot Compliance Flag:	N
Tank Corrosion Prot Variance (:	N
Piping Corrosion Prot Variance:	N
Temp Out Of Service Compliance:	N
Technical Compliance Flag:	N
Tank Tested Flag:	N
Installation Signature Date:	Not reported

Compartment Records:

Tank Id:	1
UST Comprt Id:	171297
UST Id:	181880
Facility Num/Ai:	69083
Compartment Id:	A
Capacity (In Gallons):	0
Substance Stored1:	UNKNOWN
Substance Stored2:	Not reported
Substance Stored3:	Not reported
CompartmentReleaseDetectionMethod(Vapor):	N
CRDM(GW Monitoring):	N
CRDM(Monitoring Of Secondary Cont Barrier):	N
CRDM(Auto Tank Gauge Test/Inv Control):	N
CRDM(Interstitial Monitoring SecWall/Jacket):	N
CRDM(Wkly Manual Gauging(Tanks<=1000 G):	N
CRDM(Mthly Tank Gauging(Emer Gen Tanks):	N
CRDM(Sir (Stat Inv Reconciliation)/Inv Control):	N
PipingReleaseDetectionMethod(PRDM)(Vapor):	N
PRDM(Groundwater Monitoring):	N
PRDM(Monitoring Sec Containment Barrier):	N
PRDM(InterstitialMonitoring w/in SecWall/Jacket):	N
PRDM(Mthly Piping Tightness Test)@.2Gph:	N
PRDM(AnnualPipingTightTest/ElecMon@.1Gph:	N
PRDM(TriennialTightTest(Suction/GravityPiping):	N
PRDM AutoLineLeakDet(3.0 Gph PressPiping):	N
PRDM(Sir(StatInv Recon)/Inv Control)):	N
PRDM(Exempt System Suction:	N
Spill Overfill Prevention Equip(SOPE):	N

A W MECHANICAL SERVICES (Continued) **U003149043**

SOPE(Spill Cont/Bucket/Sump):	N
SOPE(DelShut-Off Valve)):	N
SOPE(FlowRestrictorValue:	N
SOPE(Alarm (Set@<=90%) W/3a Or 3b:	N
SOPE(N/A Deliveries To Tank<=25G):	N
Compartment Release Det Compliance Flag:	N
Piping Release Detection Compliance Flag):	N
Spill/OverfillPreventionCompliance Flag:	N
Compartment Release Detection Variance:	N
Piping Release Detection Variance:	N
Spill And Overfill Prevention Variance:	N
Stage I Vapor Recovery:	Not reported
Stage 1 Installation Date:	Not reported

Self Certification Records Not Found for this Facility:

Tank Records Not Found for this Facility:

---

40 **FOURTEENTH AVENUE CLEANERS AND DYERS** **EDR Hist Cleaner** **1009335758**
140002 N SHEPHERD DR **N/A**
HOUSTON, TX

EDR Hist Cleaner

Year:	Name:	Type:
1944	FOURTEENTH AVENUE CLEANERS AND	CLOTHES PRESSERS AND CLEANERS

---

40 **FOURTEENTH AV CLEANERS** **EDR Hist Cleaner** **1009334786**
1211 W 14TH AVE **N/A**
HOUSTON, TX

EDR Hist Cleaner

Year:	Name:	Type:
1930	FOURTEENTH AV CLEANERS	CLOTHES PRESSERS AND CLEANERS

---

40 **C & J AUTO SALES INC** **FINDS** **1011347105**
1401 N SHEPHERD DR **N/A**
HOUSTON, TX 77008

FINDS:

Registry ID: 110034642073

Environmental Interest/Information System
Texas Commission on Environmental Quality - Agency Central Registry (TX-TCEQ ACR) is a computer application that allows the Texas Commission on Environmental Quality (TCEQ) to use a single, centralized area to record common information, such as the company names, addresses, and telephone numbers of those the TCEQ regulates. It also contains additional IDs (permits, registrations, authorizations, etc) and their status.

C & J AUTO SALES INC (Continued) **1011347105**

Click this hyperlink while viewing on your computer to access additional FINDS: detail in the EDR Site Report.

---

40 **FOURTEENTH AVENUE CLEANERS AND DYERS** **EDR Hist Cleaner** **1009335751**
1400 N SHEPHERD DR **N/A**
HOUSTON, TX

EDR Hist Cleaner

Year:	Name:	Type:
1948	FOURTEENTH AVENUE CLEANERS AND	CLEANERS AND PRESSERS
1953	FOURTEENTH AVENUE CLEANERS AND	CLEANERS AND DYERS
1962	FOURTEENTH AVENUE CLEANERS AND	CLEANERS AND DYERS
1968	FOURTEENTH AVENUE CLEANERS AND	CLEANERS AND DYERS
1969	FOURTEENTH AVENUE CLRS & DYERS	Drycleaning Plants, Except Rugs
1970	FOURTEENTH AVENUE CLRS & DYERS	Drycleaning Plants, Except Rugs
1971	FOURTEENTH AVENUE CLEANERS AND	CLEANERS AND DYERS
1971	FOURTEENTH AVENUE CLRS & DYERS	Drycleaning Plants, Except Rugs
1972	FOURTEENTH AVENUE CLRS & DYERS	Drycleaning Plants, Except Rugs
1973	FOURTEENTH AVENUE CLRS & DYERS	Drycleaning Plants, Except Rugs
1974	FOURTEENTH AVENUE CLRS & DYERS	Drycleaning Plants, Except Rugs
1974	FOURTEENTH AVENUE CLEANERS	Drycleaning Plants, Except Rugs
1975	FOURTEENTH AVENUE CLEANERS	CLEANERS AND DYERS
1975	FOURTEENTH AVENUE CLEANERS	Drycleaning Plants, Except Rugs
1975	FOURTEENTH AVENUE CLRS & DYERS	Drycleaning Plants, Except Rugs
1976	FOURTEENTH AVENUE CLEANERS	Drycleaning Plants, Except Rugs
1977	FOURTEENTH AVENUE CLEANERS	Drycleaning Plants, Except Rugs
1978	FOURTEENTH AVENUE CLEANERS	Drycleaning Plants, Except Rugs
1979	FOURTEENTH AVENUE CLEANERS	Drycleaning Plants, Except Rugs
1979	FOURTEENTH AVENUE CLEANERS	Drycleaning Plants, Except Rugs
1980	FOURTEENTH AVENUE CLEANERS	CLEANERS AND DYERS
1986	DUTCH MILL CLEANERS	CLEANERS AND DYERS

---

40 **FOURTEENTH AVENUE CLEANERS** **EDR Hist Cleaner** **1009335777**
1402 N SHEPHERD DR **N/A**
HOUSTON, TX

EDR Hist Cleaner

Year:	Name:	Type:
1935	FOURTEENTH AVENUE CLEANERS	CLOTHES PRESSERS AND CLEANERS
1940	14TH AVENUE CLEANERS AND DYERS	CLOTHES PRESSERS AND CLEANERS

---

40 **MITCHELL S AUTOMOTIVE SERVICE** **EDR Hist Auto** **1009356727**
1404 N SHEPHERD DR **N/A**
HOUSTON, TX

EDR Hist Auto

Year:	Name:	Type:
1948	MITCHELL S AUTOMOTIVE SERVICE	AUTOMOBILE REPAIRING

40 **TEXAS MOTORS GARAGE** **EDR Hist Auto** **1009357006**
1416 N SHEPHERD DR **N/A**
HOUSTON, TX

EDR Hist Auto

Year:	Name:	Type:
1962	TEXAS MOTORS GARAGE	AUTOMOBILE REPAIRING

---

41 **PRESTO CLEANERS** **EDR Hist Cleaner** **1009336013**
1423 W 13TH AVE **N/A**
HOUSTON, TX

EDR Hist Cleaner

Year:	Name:	Type:
1930	PRESTO CLEANERS	CLOTHES PRESSERS AND CLEANERS

---

41 **AUTOS VENEGAS** **EDR Hist Auto** **1020452917**
1321 N DURHAM DR **N/A**
HOUSTON, TX 77008

EDR Hist Auto

Year:	Name:	Type:
2006	SWIFT TRANSMISSIONS & AUT	Automotive Transmission Repair Shops
2007	SWIFT TRANSMISSIONS & AUT	Automotive Transmission Repair Shops
2012	AUTOS VENEGAS	General Automotive Repair Shops
2013	AUTOS VENEGAS	General Automotive Repair Shops
2014	AUTOS VENEGAS	General Automotive Repair Shops

---

42 **MILAM & COMPANY PAINTING** **RCRA NonGen / NLR** **1004786699**
1313 HERKIMER **FINDS** **TXD988082855**
HOUSTON, TX 77008 **ECHO**

RCRA NonGen / NLR:

Date form received by agency:	01/30/2002
Facility name:	MILAM & COMPANY PAINTING
Facility address:	1313 HERKIMER HOUSTON, TX 77008
EPA ID:	TXD988082855
Mailing address:	HERKIMER HOUSTON, TX 77008
Contact:	ANDREW JOHNSON
Contact address:	HERKIMER HOUSTON, TX 77008
Contact country:	US
Contact telephone:	713-869-0225
Contact email:	Not reported
EPA Region:	06
Classification:	Non-Generator
Description:	Handler: Non-Generators do not presently generate hazardous waste

Owner/Operator Summary:

Owner/operator name:	MILAMDAVID
Owner/operator address:	HERKIMER

MILAM & COMPANY PAINTING (Continued) **1004786699**

HOUSTON, TX 77008
Owner/operator country: US
Owner/operator telephone: 713-869-0225
Owner/operator email: Not reported
Owner/operator fax: Not reported
Owner/operator extension: Not reported
Legal status: Private
Owner/Operator Type: Operator
Owner/Op start date: 01/30/2002
Owner/Op end date: Not reported

Owner/operator name: MILAMDAVID
Owner/operator address: HERKIMER
HOUSTON, TX 77008
Owner/operator country: US
Owner/operator telephone: 713-869-0225
Owner/operator email: Not reported
Owner/operator fax: Not reported
Owner/operator extension: Not reported
Legal status: Private
Owner/Operator Type: Owner
Owner/Op start date: 01/30/2002
Owner/Op end date: Not reported

Handler Activities Summary:
U.S. importer of hazardous waste: No
Mixed waste (haz. and radioactive): No
Recycler of hazardous waste: No
Transporter of hazardous waste: No
Treater, storer or disposer of HW: No
Underground injection activity: No
On-site burner exemption: No
Furnace exemption: No
Used oil fuel burner: No
Used oil processor: No
User oil refiner: No
Used oil fuel marketer to burner: No
Used oil Specification marketer: No
Used oil transfer facility: No
Used oil transporter: No

. Waste code: D001
. Waste name: IGNITABLE WASTE

. Waste code: F001
. Waste name: THE FOLLOWING SPENT HALOGENATED SOLVENTS USED IN DEGREASING: TETRACHLOROETHYLENE, TRICHLORETHYLENE, METHYLENE CHLORIDE, 1,1,1-TRICHLOROETHANE, CARBON TETRACHLORIDE AND CHLORINATED FLUOROCARBONS; ALL SPENT SOLVENT MIXTURES/BLENDS USED IN DEGREASING CONTAINING, BEFORE USE, A TOTAL OF TEN PERCENT OR MORE (BY VOLUME) OF ONE OR MORE OF THE ABOVE HALOGENATED SOLVENTS OR THOSE SOLVENTS LISTED IN F002, F004, AND F005; AND STILL BOTTOMS FROM THE RECOVERY OF THESE SPENT SOLVENTS AND SPENT SOLVENT MIXTURES.

. Waste code: F002
. Waste name: THE FOLLOWING SPENT HALOGENATED SOLVENTS: TETRACHLOROETHYLENE, METHYLENE CHLORIDE, TRICHLOROETHYLENE, 1,1,1-TRICHLOROETHANE,

MILAM & COMPANY PAINTING (Continued) **1004786699**

CHLOROBENZENE, 1,1,2-TRICHLORO-1,2,2-TRIFLUOROETHANE, ORTHO-DICHLOROBENZENE, TRICHLOROFLUOROMETHANE, AND 1,1,2, TRICHLOROETHANE; ALL SPENT SOLVENT MIXTURES/BLENDS CONTAINING, BEFORE USE, A TOTAL OF TEN PERCENT OR MORE (BY VOLUME) OF ONE OR MORE OF THE ABOVE HALOGENATED SOLVENTS OR THOSE SOLVENTS LISTED IN F001, F004, AND F005; AND STILL BOTTOMS FROM THE RECOVERY OF THESE SPENT SOLVENTS AND SPENT SOLVENT MIXTURES.

. Waste code: F003
. Waste name: THE FOLLOWING SPENT NONHALOGENATED SOLVENTS: XYLENE, ACETONE, ETHYL ACETATE, ETHYL BENZENE, ETHYL ETHER, METHYL ISOBUTYL KETONE, N-BUTYL ALCOHOL, CYCLOHEXANONE, AND METHANOL; ALL SPENT SOLVENT MIXTURES/BLENDS CONTAINING, BEFORE USE, ONLY THE ABOVE SPENT NONHALOGENATED SOLVENTS; AND ALL SPENT SOLVENT MIXTURES/BLENDS CONTAINING, BEFORE USE, ONE OR MORE OF THE ABOVE NONHALOGENATED SOLVENTS, AND A TOTAL OF TEN PERCENT OR MORE (BY VOLUME) OF ONE OR MORE OF THOSE SOLVENTS LISTED IN F001, F002, F004, AND F005; AND STILL BOTTOMS FROM THE RECOVERY OF THESE SPENT SOLVENTS AND SPENT SOLVENT MIXTURES.

. Waste code: F005
. Waste name: THE FOLLOWING SPENT NONHALOGENATED SOLVENTS: TOLUENE, METHYL ETHYL KETONE, CARBON DISULFIDE, ISOBUTANOL, PYRIDINE, BENZENE, 2-ETHOXYETHANOL, AND 2-NITROPROPANE; ALL SPENT SOLVENT MIXTURES/BLENDS CONTAINING, BEFORE USE, A TOTAL OF TEN PERCENT OR MORE (BY VOLUME) OF ONE OR MORE OF THE ABOVE NONHALOGENATED SOLVENTS OR THOSE SOLVENTS LISTED IN F001, F002, OR F004; AND STILL BOTTOMS FROM THE RECOVERY OF THESE SPENT SOLVENTS AND SPENT SOLVENT MIXTURES.

Historical Generators:
Date form received by agency: 02/01/1993
Site name: MILAM & CO PAINTING INC
Classification: Conditionally Exempt Small Quantity Generator

. Waste code: D001
. Waste name: IGNITABLE WASTE

. Waste code: F001
. Waste name: THE FOLLOWING SPENT HALOGENATED SOLVENTS USED IN DEGREASING: TETRACHLOROETHYLENE, TRICHLORETHYLENE, METHYLENE CHLORIDE, 1,1,1-TRICHLOROETHANE, CARBON TETRACHLORIDE AND CHLORINATED FLUOROCARBONS; ALL SPENT SOLVENT MIXTURES/BLENDS USED IN DEGREASING CONTAINING, BEFORE USE, A TOTAL OF TEN PERCENT OR MORE (BY VOLUME) OF ONE OR MORE OF THE ABOVE HALOGENATED SOLVENTS OR THOSE SOLVENTS LISTED IN F002, F004, AND F005; AND STILL BOTTOMS FROM THE RECOVERY OF THESE SPENT SOLVENTS AND SPENT SOLVENT MIXTURES.

. Waste code: F002
. Waste name: THE FOLLOWING SPENT HALOGENATED SOLVENTS: TETRACHLOROETHYLENE, METHYLENE CHLORIDE, TRICHLOROETHYLENE, 1,1,1-TRICHLOROETHANE, CHLOROBENZENE, 1,1,2-TRICHLORO-1,2,2-TRIFLUOROETHANE, ORTHO-DICHLOROBENZENE, TRICHLOROFLUOROMETHANE, AND 1,1,2, TRICHLOROETHANE; ALL SPENT SOLVENT MIXTURES/BLENDS CONTAINING, BEFORE USE, A TOTAL OF TEN PERCENT OR MORE (BY VOLUME) OF ONE OR MORE OF THE ABOVE HALOGENATED SOLVENTS OR THOSE SOLVENTS LISTED IN F001, F004, AND F005; AND STILL BOTTOMS FROM THE RECOVERY OF THESE SPENT SOLVENTS AND SPENT SOLVENT MIXTURES.

MILAM & COMPANY PAINTING (Continued) **1004786699**

. Waste code: F003
. Waste name: THE FOLLOWING SPENT NONHALOGENATED SOLVENTS: XYLENE, ACETONE, ETHYL ACETATE, ETHYL BENZENE, ETHYL ETHER, METHYL ISOBUTYL KETONE, N-BUTYL ALCOHOL, CYCLOHEXANONE, AND METHANOL; ALL SPENT SOLVENT MIXTURES/BLENDS CONTAINING, BEFORE USE, ONLY THE ABOVE SPENT NONHALOGENATED SOLVENTS; AND ALL SPENT SOLVENT MIXTURES/BLENDS CONTAINING, BEFORE USE, ONE OR MORE OF THE ABOVE NONHALOGENATED SOLVENTS, AND A TOTAL OF TEN PERCENT OR MORE (BY VOLUME) OF ONE OR MORE OF THOSE SOLVENTS LISTED IN F001, F002, F004, AND F005; AND STILL BOTTOMS FROM THE RECOVERY OF THESE SPENT SOLVENTS AND SPENT SOLVENT MIXTURES.

. Waste code: F005
. Waste name: THE FOLLOWING SPENT NONHALOGENATED SOLVENTS: TOLUENE, METHYL ETHYL KETONE, CARBON DISULFIDE, ISOBUTANOL, PYRIDINE, BENZENE, 2-ETHOXYETHANOL, AND 2-NITROPROPANE; ALL SPENT SOLVENT MIXTURES/BLENDS CONTAINING, BEFORE USE, A TOTAL OF TEN PERCENT OR MORE (BY VOLUME) OF ONE OR MORE OF THE ABOVE NONHALOGENATED SOLVENTS OR THOSE SOLVENTS LISTED IN F001, F002, OR F004; AND STILL BOTTOMS FROM THE RECOVERY OF THESE SPENT SOLVENTS AND SPENT SOLVENT MIXTURES.

Violation Status: No violations found

FINDS:

Registry ID: 110005156525

Environmental Interest/Information System
RCRAInfo is a national information system that supports the Resource Conservation and Recovery Act (RCRA) program through the tracking of events and activities related to facilities that generate, transport, and treat, store, or dispose of hazardous waste. RCRAInfo allows RCRA program staff to track the notification, permit, compliance, and corrective action activities required under RCRA.

Click this hyperlink while viewing on your computer to access additional FINDS: detail in the EDR Site Report.

ECHO:
Envid: 1004786699
Registry ID: 110005156525
DFR URL: http://echo.epa.gov/detailed-facility-report?fid=110005156525

---

42 **MILAM PAINTING** **Ind. Haz Waste** **S103611335**
1313 HERKIMER ST **N/A**
HOUSTON, TX 77008

Ind. Haz Waste:
Registration Number: 81354
Registration Initial Notification Date: 09/24/1993
Registration Last Amendment Date: 01/30/2002
EPA Identification: TXD988082855
Primary NAICS Code: 238290
Status Change Date: 19930924
Land Type: PRIVATE
Description of Facility Site Location: 1313 Herkimer, Houston, TX
Site Primary Standard Industrial Code: Not reported

MILAM PAINTING (Continued) **S103611335**

Site Primary SIC Description:	Not reported
Registration is Generator of Waste:	Yes
Registration is Receivers of Waste:	No
Registration is Transporter of Waste:	No
Registration is Transfer Facility:	No
Facility is STEERS Reporter:	No
Reqired to Submit Annual Waste Summary:	No
Facility Involved In Recycling:	No
Revcr Has Monthly Reporting Requirement:	0
Mexican Facility:	Not reported
Type of Generator:	INDUS, CESQG
TNRCC Region:	Not reported
Company Name:	MILAM, DAVID
Contact Name:	ANDREW JOHNSON
Contact Telephone Number:	713-8690225
Mailing Address:	1313 HERKIMER ST
Mailing Address2:	Not reported
Mailing City,St,Zip:	HOUSTON, TX 770083801
Mailing County:	UNITED STATES
Facility Country:	UNITED STATES
TNRCC Facility ID:	36283
Site Owner Tax ID:	0
Site Location Latitude:	-00.000
Site Location Longitude:	-000.000
Last Update to NOR Data:	20040617
Ind. waste permit Number:	Not reported
Mun waste permit Number:	Not reported
Non Notifier:	No

Business Records Not Found for this RegNo/Year:

Owner:

Owner Mailing Address:	1313 HERKIMER ST
Owner Mailing Address2:	Not reported
Owner Mailing Address3:	Not reported
Owner City,St,Zip:	HOUSTON, TX 77008 3801
Owner Country:	UNITED STA
Owner Phone Number:	1-713-8690225
Owner Fax Number:	Not reported
Owner Email Address:	Not reported
Owner Business Type:	Individual
Owner Tax Id:	Not reported
Owner Bankruptcy Code:	Not reported

Operator:

Operator Last Name:	MILAM
Operator First Name:	DAVID
Operator Name:	DAVID MILAM
Operator Mailing Address:	1313 HERKIMER ST
Operator Mailing Address 2:	Not reported
Operator Mailing City,St,Zip:	HOUSTON, TX 77008 3801
Operator Country:	UNITED STA
Operator Phone:	1-713-8690225
Operator Fax:	Not reported
Operator Email:	Not reported
Operator Business Type:	Individual
Operator Tax Id:	Not reported
Operator Bankruptcy Code:	Not reported

MILAM PAINTING (Continued) **S103611335**

Contact:
- Contact Name: DAVID MILAM
- Contact Title: Not reported
- Contact Role: OWNCON
- Contact Address: 1313 HERKIMER ST
- Contact Address2: Not reported
- Conact City,St,Zip: HOUSTON, TX 77008 3801
- Contact Phone: 1-713-8690225
- Contact Fax: Not reported
- Contact Email: Not reported

Contact:
- Contact Name: DAVID MILAM
- Contact Title: Not reported
- Contact Role: OPRCON
- Contact Address: 1313 HERKIMER ST
- Contact Address2: Not reported
- Conact City,St,Zip: HOUSTON, TX 77008 3801
- Contact Phone: 1-713-8690225
- Contact Fax: Not reported
- Contact Email: Not reported

Contact:
- Contact Name: ANDREW JOHNSON
- Contact Title: MANAGER
- Contact Role: PRICONT
- Contact Address: 1313 HERKIMER ST
- Contact Address2: Not reported
- Conact City,St,Zip: HOUSTON, TX 77008 3801
- Contact Phone: 1-713-8690225
- Contact Fax: Not reported
- Contact Email: Not reported

Unit Records Not Found for this RegNo/Year:

One Time Shipper Records Not Found for this RegNo/Year:
- Receiver Type: Not reported
- Transporter for hire: 0
- Transport own waste: 0
- Eq 01, if transport waste type = 1: Not reported
- Eq 02, if transport waste type = 2: Not reported
- Eq 03, if transport waste type = 3: Not reported
- Eq 04, if transport waste type = H: Not reported
- Target TCEQ unique facid for discarded(merged) facility: Not reported

Waste:
- Waste ID: 73223
- Waste Description: Construction painting. Process used to clean equipment generates, MEK, acetone,
- Desc of Waste: Not reported
- Texas Waste Code: Not reported
- Texas Waste Code 2: 0001203H
- Waste Code Status: INACTIVE
- Waste Form: Not reported
- Waste Classification: H
- Waste is Radioactive: No
- Waste Treated Off Site: 1
- Standard Industrial Classification: Not reported
- Primary Source: Not reported

MILAM PAINTING (Continued) **S103611335**

Primary Measurenent Point:	Not reported
Primary Origin:	Not reported
Primary System Type:	Not reported
New Chemical Substance:	0
Audit Performed:	No
Company Waste ID:	Not reported
Primary NAICS Code:	238290
EPA Waste Form Code:	W203
Reason Waste Form No Longer Gen.:	UNKNOWN
EPA Haz Waste:	Not reported

---

43 **TOMMIE VAUGHN** **ASBESTOS** **S119159075**
1201 NORTH SHEPHERD **N/A**
HOUSTON, TX 77008

ASBESTOS:

Date of inspection:	02/25/2014
Reason for Inspection:	Notified
Violation:	No
Complaint Date:	Not reported
Notification Number:	2014001106
ASB Priority:	Not reported
PIF State:	Not reported
Detained:	Not reported
Product Name:	Not reported
Time Spent:	Not reported
Travel Time:	Not reported
Mileage:	Not reported
Reg:	06
Init:	MS
Seq:	03
Facility Type:	Asbestos
Inspector Name:	Mary Salazar
Date Report Received:	04/23/2014
Date Routed by Supervisor:	05/01/2014
Date Routed to PSQA:	05/02/2014
Date Reviewed by PSQA:	Not reported
Date Routed by Supervisor1:	Not reported
Date Rtnd to Inspector Corrections:	Not reported
Date Rcvd Back:	Not reported
Date Rtnd to Inspector Corrections2:	Not reported
Date Rcvd Back 2:	Not reported
Date Rtnd to Inspector Corrections 3:	Not reported
Date Rcvd Back 3:	Not reported
Notification Status:	Not reported
Amendo:	Not reported
Notification Work Type:	Not reported
Notification Type:	Not reported
Work Type Flag:	Not reported
Certification Statement Date:	Not reported
Certification Statement Phone:	Not reported
Is The Facility a School or K-12?:	Not reported
Region:	Not reported
Priority:	Not reported
ARU:	Not reported
Is this a phased abatement project?:	Not reported
Ordered:	Not reported
Is This Project an Emergency?:	Not reported

TOMMIE VAUGHN (Continued) **S119159075**

Is Building Occupied?:	Not reported
High Profile:	Not reported
Ref Method:	Not reported
Analytical Method:	Not reported
Start Date:	Not reported

---

43 **A+ TRANSMISSION** **EDR Hist Auto** **1021832368**
1213 N SHEPHERD DR **N/A**
HOUSTON, TX 77008

EDR Hist Auto

Year:	Name:	Type:
1994	A+ TRANSMISSION	Automotive Transmission Repair Shops
1995	A+ TRANSMISSION	Automotive Transmission Repair Shops
1996	A+ TRANSMISSION	Automotive Transmission Repair Shops
1997	A+ TRANSMISSION	Automotive Transmission Repair Shops
1998	A+ TRANSMISSION	Automotive Transmission Repair Shops
1999	A+ TRANSMISSION	Automotive Transmission Repair Shops
2000	A+ TRANSMISSION	Automotive Transmission Repair Shops

---

43 **LA FIESTA AUTO SALES** **FINDS** **1010761022**
1245 N SHEPHERD DR **N/A**
HOUSTON, TX 77008

FINDS:

Registry ID: 110033758360

Environmental Interest/Information System
Texas Commission on Environmental Quality - Agency Central Registry (TX-TCEQ ACR) is a computer application that allows the Texas Commission on Environmental Quality (TCEQ) to use a single, centralized area to record common information, such as the company names, addresses, and telephone numbers of those the TCEQ regulates. It also contains additional IDs (permits, registrations, authorizations, etc) and their status.

Click this hyperlink while viewing on your computer to access additional FINDS: detail in the EDR Site Report.

---

44 **CALDWELL PRINTING** **Ind. Haz Waste** **S102740460**
1218 N DURHAM DR **N/A**
HOUSTON, TX 77008

Ind. Haz Waste:

Registration Number:	32762
Registration Initial Notification Date:	08/23/2001
Registration Last Amendment Date:	08/23/2001
EPA Identification:	TXD008098709
Primary NAICS Code:	Not reported
Status Change Date:	20010823
Land Type:	Not reported
Description of Facility Site Location:	1218 Durham, Houston, TX

CALDWELL PRINTING (Continued) **S102740460**

Site Primary Standard Industrial Code:	Not reported
Site Primary SIC Description:	Not reported
Registration is Generator of Waste:	Yes
Registration is Receivers of Waste:	No
Registration is Transporter of Waste:	No
Registration is Transfer Facility:	No
Facility is STEERS Reporter:	No
Reqired to Submit Annual Waste Summary:	No
Facility Involved In Recycling:	No
Revcr Has Monthly Reporting Requirement:	0
Mexican Facility:	Not reported
Type of Generator:	SQG
TNRCC Region:	Not reported
Company Name:	CALDWELL PRINTING CO
Contact Name:	IMOGENE CALDWELL
Contact Telephone Number:	713-8694931
Mailing Address:	1218 N DURHAM DR
Mailing Address2:	Not reported
Mailing City,St,Zip:	HOUSTON, TX 770086523
Mailing County:	UNITED STATES
Facility Country:	UNITED STATES
TNRCC Facility ID:	10294
Site Owner Tax ID:	0
Site Location Latitude:	-00.000
Site Location Longitude:	-000.000
Last Update to NOR Data:	20100604
Ind. waste permit Number:	Not reported
Mun waste permit Number:	Not reported
Non Notifier:	No

Business Records Not Found for this RegNo/Year:

Owner:

Owner Mailing Address:	1218 N DURHAM DR
Owner Mailing Address2:	Not reported
Owner Mailing Address3:	Not reported
Owner City,St,Zip:	HOUSTON, TX 77008 6523
Owner Country:	UNITED STA
Owner Phone Number:	1-713-8694931
Owner Fax Number:	Not reported
Owner Email Address:	Not reported
Owner Business Type:	Unknown
Owner Tax Id:	17419827591
Owner Bankruptcy Code:	Not reported

Operator Records Not Found for this RegNo/Year:

Contact:

Contact Name:	IMOGENE CALDWELL
Contact Title:	ENVIRONMENTAL MANAGER
Contact Role:	PRICONT
Contact Address:	1218 N DURHAM DR
Contact Address2:	Not reported
Conact City,St,Zip:	HOUSTON, TX 77008 6523
Contact Phone:	1-713-8694931
Contact Fax:	Not reported
Contact Email:	Not reported

Contact:

Contact Name:	Not reported

CALDWELL PRINTING (Continued) **S102740460**

Contact Title:	Not reported
Contact Role:	OWNCON
Contact Address:	1218 N DURHAM DR
Contact Address2:	Not reported
Conact City,St,Zip:	HOUSTON, TX 77008 6523
Contact Phone:	1-713-8694931
Contact Fax:	Not reported
Contact Email:	Not reported

Unit Records Not Found for this RegNo/Year:

One Time Shipper Records Not Found for this RegNo/Year:

Receiver Type:	Not reported
Transporter for hire:	0
Transport own waste:	0
Eq 01, if transport waste type = 1:	Not reported
Eq 02, if transport waste type = 2:	Not reported
Eq 03, if transport waste type = 3:	Not reported
Eq 04, if transport waste type = H:	Not reported

Target TCEQ unique facid for discarded(merged) facility: Not reported

Waste Records Not Found for this RegNo/Year:

---

44 **CALDWELL PRINTING** **Ind. Haz Waste** **S110294722**
1218 N DURHAM DR **N/A**
HOUSTON, TX 77008

Ind. Haz Waste:

Registration Number:	90014
Registration Initial Notification Date:	09/30/1985
Registration Last Amendment Date:	06/04/2010
EPA Identification:	Not reported
Primary NAICS Code:	Not reported
Status Change Date:	19850930
Land Type:	Not reported
Description of Facility Site Location:	HARRIS
Site Primary Standard Industrial Code:	Not reported
Site Primary SIC Description:	Not reported
Registration is Generator of Waste:	Yes
Registration is Receivers of Waste:	No
Registration is Transporter of Waste:	No
Registration is Transfer Facility:	No
Facility is STEERS Reporter:	No
Reqired to Submit Annual Waste Summary:	No
Facility Involved In Recycling:	No
Revcr Has Monthly Reporting Requirement:	0
Mexican Facility:	Not reported
Type of Generator:	NON INDUS, CESQG
TNRCC Region:	Not reported
Company Name:	CALDWELL PRINTING COMPANY INC
Contact Name:	IMOGENE CALDWELL
Contact Telephone Number:	713-8694931
Mailing Address:	1218 DURHAM DR
Mailing Address2:	Not reported
Mailing City,St,Zip:	HOUSTON, TX 770075410
Mailing County:	UNITED STATES
Facility Country:	UNITED STATES
TNRCC Facility ID:	33232
Site Owner Tax ID:	0

CALDWELL PRINTING (Continued) **S110294722**

Site Location Latitude: -00.000
Site Location Longitude: -000.000
Last Update to NOR Data: 20100604
Ind. waste permit Number: Not reported
Mun waste permit Number: Not reported
Non Notifier: No

Business Records Not Found for this RegNo/Year:

Owner:
Owner Mailing Address: Not reported
Owner Mailing Address2: Not reported
Owner Mailing Address3: Not reported
Owner City,St,Zip: Not reported
Owner Country: Not reported
Owner Phone Number: Not reported
Owner Fax Number: Not reported
Owner Email Address: Not reported
Owner Business Type: Unknown
Owner Tax Id: Not reported
Owner Bankruptcy Code: Not reported

Operator Records Not Found for this RegNo/Year:

Contact:
Contact Name: IMOGENE CALDWELL
Contact Title: Not reported
Contact Role: PRICONT
Contact Address: 1218 DURHAM DR
Contact Address2: Not reported
Conact City,St,Zip: HOUSTON, TX 77007 5410
Contact Phone: 1-713-8694931
Contact Fax: Not reported
Contact Email: Not reported

Unit Records Not Found for this RegNo/Year:

One Time Shipper Records Not Found for this RegNo/Year:
Receiver Type: Not reported
Transporter for hire: 0
Transport own waste: 0
Eq 01, if transport waste type = 1: Not reported
Eq 02, if transport waste type = 2: Not reported
Eq 03, if transport waste type = 3: Not reported
Eq 04, if transport waste type = H: Not reported
Target TCEQ unique facid for discarded(merged) facility: 10294

Waste Records Not Found for this RegNo/Year:

---

44 **CALDWELL PRINTING** **Ind. Haz Waste** **S110294106**
1218 N DURHAM DR **N/A**
HOUSTON, TX 77008

Ind. Haz Waste:
Registration Number: 71453
Registration Initial Notification Date: 01/24/1983
Registration Last Amendment Date: 11/14/1986
EPA Identification: Not reported
Primary NAICS Code: Not reported
Status Change Date: 19830124
Land Type: Not reported

CALDWELL PRINTING (Continued) **S110294106**

Description of Facility Site Location:	HARRIS
Site Primary Standard Industrial Code:	Not reported
Site Primary SIC Description:	Not reported
Registration is Generator of Waste:	Yes
Registration is Receivers of Waste:	No
Registration is Transporter of Waste:	No
Registration is Transfer Facility:	No
Facility is STEERS Reporter:	No
Reqired to Submit Annual Waste Summary:	No
Facility Involved In Recycling:	No
Revcr Has Monthly Reporting Requirement:	0
Mexican Facility:	Not reported
Type of Generator:	NON INDUS, CESQG
TNRCC Region:	Not reported
Company Name:	CALDWELL PRINTING CO
Contact Name:	I CALDWELL
Contact Telephone Number:	713-8694931
Mailing Address:	1218 DURHAM DR
Mailing Address2:	Not reported
Mailing City,St,Zip:	HOUSTON, TX 770075410
Mailing County:	UNITED STATES
Facility Country:	UNITED STATES
TNRCC Facility ID:	26106
Site Owner Tax ID:	0
Site Location Latitude:	-00.000
Site Location Longitude:	-000.000
Last Update to NOR Data:	20100604
Ind. waste permit Number:	Not reported
Mun waste permit Number:	Not reported
Non Notifier:	No

Business Records Not Found for this RegNo/Year:

Owner:

Owner Mailing Address:	Not reported
Owner Mailing Address2:	Not reported
Owner Mailing Address3:	Not reported
Owner City,St,Zip:	Not reported
Owner Country:	Not reported
Owner Phone Number:	Not reported
Owner Fax Number:	Not reported
Owner Email Address:	Not reported
Owner Business Type:	Unknown
Owner Tax Id:	17419827591
Owner Bankruptcy Code:	Not reported

Operator Records Not Found for this RegNo/Year:

Contact:

Contact Name:	I CALDWELL
Contact Title:	Not reported
Contact Role:	PRICONT
Contact Address:	1218 DURHAM DR
Contact Address2:	Not reported
Conact City,St,Zip:	HOUSTON, TX 77007 5410
Contact Phone:	1-713-8694931
Contact Fax:	Not reported
Contact Email:	Not reported

CALDWELL PRINTING (Continued) **S110294106**

Unit Records Not Found for this RegNo/Year:

One Time Shipper Records Not Found for this RegNo/Year:

Receiver Type:	Not reported
Transporter for hire:	0
Transport own waste:	0
Eq 01, if transport waste type = 1:	Not reported
Eq 02, if transport waste type = 2:	Not reported
Eq 03, if transport waste type = 3:	Not reported
Eq 04, if transport waste type = H:	Not reported
Target TCEQ unique facid for discarded(merged) facility:	10294

Waste Records Not Found for this RegNo/Year:

---

45 **TOMMIE VAUGHN MOTORS INC** **RCRA NonGen / NLR** **1000299556**
1145 N SHEPHERD **ICIS** **TXD981145170**
HOUSTON, TX 77008 **FINDS**
ECHO

RCRA NonGen / NLR:

Date form received by agency:	02/21/2013
Facility name:	TOMMIE VAUGHN MOTORS INC
Facility address:	1145 N SHEPHERD HOUSTON, TX 77008
EPA ID:	TXD981145170
Mailing address:	PO BOX 7495 HOUSTON, TX 77248
Contact:	TOMMIE VAUGHN
Contact address:	PO BOX 7495 HOUSTON, TX 77248
Contact country:	US
Contact telephone:	713-869-4661
Contact email:	Not reported
EPA Region:	06
Classification:	Non-Generator
Description:	Handler: Non-Generators do not presently generate hazardous waste

Owner/Operator Summary:

Owner/operator name:	TOMMIE VAUGHN MOTORS INC
Owner/operator address:	PO BOX 7495 HOUSTON, TX 77248
Owner/operator country:	US
Owner/operator telephone:	713-869-4661
Owner/operator email:	Not reported
Owner/operator fax:	Not reported
Owner/operator extension:	Not reported
Legal status:	Not reported
Owner/Operator Type:	Operator
Owner/Op start date:	01/10/1996
Owner/Op end date:	Not reported
Owner/operator name:	TOMMIE VAUGHN
Owner/operator address:	UNKNOWN UNKNOWN, TX 00000
Owner/operator country:	Not reported
Owner/operator telephone:	000-000-0000
Owner/operator email:	Not reported
Owner/operator fax:	Not reported

TOMMIE VAUGHN MOTORS INC (Continued) **1000299556**

Owner/operator extension: Not reported
Legal status: Private
Owner/Operator Type: Owner
Owner/Op start date: Not reported
Owner/Op end date: Not reported

Owner/operator name: TOMMIE VAUGHN MOTORS INC
Owner/operator address: PO BOX 7495
HOUSTON, TX 77248
Owner/operator country: US
Owner/operator telephone: 713-869-4661
Owner/operator email: Not reported
Owner/operator fax: Not reported
Owner/operator extension: Not reported
Legal status: Not reported
Owner/Operator Type: Owner
Owner/Op start date: 01/10/1996
Owner/Op end date: Not reported

Handler Activities Summary:
U.S. importer of hazardous waste: No
Mixed waste (haz. and radioactive): No
Recycler of hazardous waste: No
Transporter of hazardous waste: No
Treater, storer or disposer of HW: No
Underground injection activity: No
On-site burner exemption: No
Furnace exemption: No
Used oil fuel burner: No
Used oil processor: No
User oil refiner: No
Used oil fuel marketer to burner: No
Used oil Specification marketer: No
Used oil transfer facility: No
Used oil transporter: No

Historical Generators:
Date form received by agency: 01/10/1996
Site name: TOMMIE VAUGHN MOTORS INC
Classification: Small Quantity Generator

. Waste code: D001
. Waste name: IGNITABLE WASTE

. Waste code: D006
. Waste name: CADMIUM

. Waste code: D007
. Waste name: CHROMIUM

. Waste code: D018
. Waste name: BENZENE

. Waste code: D021
. Waste name: CHLOROBENZENE

TOMMIE VAUGHN MOTORS INC (Continued) **1000299556**

. Waste code: D027
. Waste name: 1,4-DICHLOROBENZENE

. Waste code: D039
. Waste name: TETRACHLOROETHYLENE

. Waste code: F003
. Waste name: THE FOLLOWING SPENT NONHALOGENATED SOLVENTS: XYLENE, ACETONE, ETHYL ACETATE, ETHYL BENZENE, ETHYL ETHER, METHYL ISOBUTYL KETONE, N-BUTYL ALCOHOL, CYCLOHEXANONE, AND METHANOL; ALL SPENT SOLVENT MIXTURES/BLENDS CONTAINING, BEFORE USE, ONLY THE ABOVE SPENT NONHALOGENATED SOLVENTS; AND ALL SPENT SOLVENT MIXTURES/BLENDS CONTAINING, BEFORE USE, ONE OR MORE OF THE ABOVE NONHALOGENATED SOLVENTS, AND A TOTAL OF TEN PERCENT OR MORE (BY VOLUME) OF ONE OR MORE OF THOSE SOLVENTS LISTED IN F001, F002, F004, AND F005; AND STILL BOTTOMS FROM THE RECOVERY OF THESE SPENT SOLVENTS AND SPENT SOLVENT MIXTURES.

. Waste code: F005
. Waste name: THE FOLLOWING SPENT NONHALOGENATED SOLVENTS: TOLUENE, METHYL ETHYL KETONE, CARBON DISULFIDE, ISOBUTANOL, PYRIDINE, BENZENE, 2-ETHOXYETHANOL, AND 2-NITROPROPANE; ALL SPENT SOLVENT MIXTURES/BLENDS CONTAINING, BEFORE USE, A TOTAL OF TEN PERCENT OR MORE (BY VOLUME) OF ONE OR MORE OF THE ABOVE NONHALOGENATED SOLVENTS OR THOSE SOLVENTS LISTED IN F001, F002, OR F004; AND STILL BOTTOMS FROM THE RECOVERY OF THESE SPENT SOLVENTS AND SPENT SOLVENT MIXTURES.

Date form received by agency: 09/27/1985
Site name: TOMMIE VAUGHN MOTORS INC
Classification: Small Quantity Generator

Violation Status: No violations found

ICIS:
Enforcement Action ID: 06-2004-4360
FRS ID: 110005085718
Action Name: Tommie Vaughn Ford
Facility Name: TOMMIE VAUGHN FORD
Facility Address: 1145 N. SHEPHERD
HOUSTON, TX 77008
Enforcement Action Type: CWA 311B6B1 AO For Class I Penalty - SPCC Expedited Settlement Program
Facility County: HARRIS
Program System Acronym: ICIS
Enforcement Action Forum Desc: Administrative - Formal
EA Type Code: 311B6BE
Facility SIC Code: Not reported
Federal Facility ID: Not reported
Latitude in Decimal Degrees: 29.791331
Longitude in Decimal Degrees: -95.409903
Permit Type Desc: Not reported
Program System Acronym: 6667119
Facility NAICS Code: Not reported
Tribal Land Code: Not reported

Facility Name: TOMMIE VAUGHN FORD
Address: 1145 N SHEPHERD
Tribal Indicator: N

TOMMIE VAUGHN MOTORS INC (Continued) **1000299556**

Fed Facility: No
NAIC Code: Not reported
SIC Code: Not reported

Facility Name: TOMMIE VAUGHN FORD
Address: 1145 N SHEPHERD
Tribal Indicator: N
Fed Facility: No
NAIC Code: Not reported
SIC Code: Not reported

Facility Name: TOMMIE VAUGHN FORD
Address: 1145 N SHEPHERD
Tribal Indicator: N
Fed Facility: No
NAIC Code: Not reported
SIC Code: Not reported

FINDS:

Registry ID: 110005085718

Environmental Interest/Information System

RCRAInfo is a national information system that supports the Resource Conservation and Recovery Act (RCRA) program through the tracking of events and activities related to facilities that generate, transport, and treat, store, or dispose of hazardous waste. RCRAInfo allows RCRA program staff to track the notification, permit, compliance, and corrective action activities required under RCRA.

ICIS (Integrated Compliance Information System) is the Integrated Compliance Information System and provides a database that, when complete, will contain integrated Enforcement and Compliance information across most of EPA's programs. The vision for ICIS is to replace EPA's independent databases that contain Enforcement data with a single repository for that information. Currently, ICIS contains all Federal Administrative and Judicial enforcement actions. This information is maintained in ICIS by EPA in the Regional offices and it Headquarters. A future release of ICIS will replace the Permit Compliance System (PCS) which supports the NPDES and will integrate that information with Federal actions already in the system. ICIS also has the capability to track other activities occurring in the Region that support Compliance and Enforcement programs. These include; Incident Tracking, Compliance Assistance, and Compliance Monitoring.

Click this hyperlink while viewing on your computer to access additional FINDS: detail in the EDR Site Report.

ECHO:

Envid: 1000299556
Registry ID: 110005085718
DFR URL: http://echo.epa.gov/detailed-facility-report?fid=110005085718

45 **TOMMIE VAUGHN MOTORS** **UST** **U003566767**
1145 N SHEPHERD DR **N/A**
HOUSTON, TX 77008

UST:

Facility Id:	12436
Facility Type:	FLEET REFUELING
Facility Begin Date:	08/01/1986
Facility Status:	INACTIVE
Facility Exempt Status:	No
Records Off-Site:	No
UST Financial Assurance Required:	No
Number Of Active UST:	0
Site Location Description:	Not reported
Site Location (Nearest City/County/Zip):	HARRIS 77008
Site Location (TCEQ Region):	12
Contact Name/Title:	R ROBERTS,SVC MGR
Contact Organization Name:	TOMMIE VAUGHN MOTORS
Contact Mailing Address1:	Not reported
Contact Mailing Address2:	Not reported
Contact Mailing City/State/Zip:	Not reported
Contact Phone Number:	7138694661
Contact Fax Number:	Not reported
Contact Email Address:	Not reported
Facility Contact Address Deliverable:	Not reported
Application Received Date On Earliest Reg Form:	05/08/1986
Signature Date On Earliest Reg Form:	03/25/1986
Signature Name/Title On Earliest Reg Form:	R ROBERTS,SVC MGR
Signature Role On Earliest Reg Form:	Not reported
Signature Company On Earliest Reg Form:	Not reported
Enforcement Action:	Not reported
Facility Not Inspectable:	No

Facility Billing Contacts:

Princ Id:	547329642001297
AR Number:	Not reported
Contact Name/Title:	MONTY MONTGOMERY/
Contact Organization Name:	TOMMIE VAUGHN MOTORS INC
Contact Mailing Address (Delivery):	914 N SHEPHERD DR
Contact Mailing Address (Internal Delivery):	Not reported
Contact Mailing City/State/Zip:	HOUSTON, TX 77008 6527
Phone Number/Ext:	/
Contact Fax Number/Ext:	/
Contact EMail Address:	Not reported
Contact Address Deliverable:	Yes

Owner:

Princ Id:	547329642001297
Additional Id:	58857052002155
Facility Num/AI:	12436
Owner CN:	CN600276703
Owner Name:	TOMMIE VAUGHN MOTORS INC
Owner Effective Begin Date:	08/01/1986
Owner Type:	CO
State Tax Id:	17410526580
Contact Role:	Not reported
Contact Name/Title:	/
Contact Organization Name:	Not reported
Contact Mailing Address (Delivery):	Not reported

TOMMIE VAUGHN MOTORS (Continued) **U003566767**

Contact Mailing Address (Internal Delivery):	Not reported
Contact Mailing City/State/Zip:	Not reported
Contact Phone Number/Ext:	/
Contact Fax Number/Ext:	/
Contact Email Address:	Not reported

Operator Records Not Found for this Facility:

Self Certification Records Not Found for this Facility/Owner:

Tanks:

UST Id:	32441
Facility Num/AI:	12436
Tank Id:	1
Number Of Compartments:	1
Tank Installation Date:	01/01/1959
Tank Registration Date:	05/08/1986
Tank Capacity (In Gallons):	2000
Tank Status (Current):	REMOVED FROM GROUND
Tank Status Date:	01/31/1990
Empty:	N
Tank Regulatory Status:	FULLY REGULATED
Tank Int Prot (Internal Tank Lining Date):	Not reported
Tank Design (Single Wall):	N
Tank Design (Double Wall):	N
Piping Design (Single Wall):	N
Piping Design (Double Wall):	N
Tank Ext Cont(Fac-Built Nonmetallic Jacket):	N
Tank Ext Cont(Syn Tank-Pit/Piping-Trench Liner):	N
Tank Ext Cont(Tank Vault/Rigid Trench Liner):	N
Piping Ext Cont(Fac-Built Nonmetallic Jacket):	N
Piping Ext Cont(Syn Tank-Pit/Piping-Trench Liner):	N
Piping Ext Cont(Tank Vault/Rigid Trench Liner):	N
Type Of Piping(P=Pressurized,S=Suction,G=Gravity):	Not reported
Tank Material (Steel):	Y
Tank Material(Frp(Fiberglass-Reinforced Plastic):	N
Tank Mat(Composite (Steel W/Ext Frp Cladding)):	N
Tank Mat(Concrete):	N
Tank Mat(Jacketed (Steel W/Ext Nonmetallic Jck)):	N
Tank Mat(Coated(Steel W/ExtPolyurethane Cladding)):	N
Piping Material (Steel):	Y
Piping Mat(Frp(Fiberglass Reinforced Plastic):	N
Piping Mat(Concrete):	N
Piping Mat(Jacketed(Steel W/Ext Nonmetallic Jacket)):	N
Piping Mat(Nonmetallic Flex Piping):	N
PipingConnect/Valves(Shear/Impact Valves(Under Disp)):	N
Piping Connect/Valves(Steel Swing-Joints(End Of Piping)):	N
Piping Connect/Valves (Flex Connectors(Ends Of Piping)):	N
Tank Corr Prot Meth(TCPM)(Cathodic-Field Installation):	N
TCPM (ExtDielectricCoat/Laminate/Tape/Wrap):	N
TCPM(Cathodic Prot-FacInstallation):	N
TCPM(Composite Tank(Steel W/Frp Ext Laminate):	N
TCPMeth(Coated Tank(Steel W/ExtPolyurethaneLaminate):	N
TCPM(FRP Tank Or Piping(Noncorrodible)):	N
TCPM(Ext Nonmetallic Jacket):	N
TCPMeth(Unnecessary Per Corrosion Prot Spec):	N
Piping Corr Prot Meth:	N
Piping Corr Prot Method(PCPM) (Cathodic Factory Install):	N

TOMMIE VAUGHN MOTORS (Continued) **U003566767**

PCPM(Cathodic Prot-Field Install):	N
PCPMethod (FRP Tank Or Piping(Noncorrodible):	N
PCPM(Nonmetallic FlexPiping (Noncorrodible)):	N
PCPMeth(Isolated Open Area/2nd Containment):	N
PCPM (Dual Protected):	N
PCPM(Unnec Per Corrosion Prot Specialist):	N
Tank Corr Prot Compliance Flag:	N
Piping Corr Prot Compliance Flag:	N
Tank Corrosion Prot Variance (:	N
Piping Corrosion Prot Variance:	N
Temp Out Of Service Compliance:	N
Technical Compliance Flag:	N
Tank Tested Flag:	Y
Installation Signature Date:	09/08/1993

Compartment Records:

Tank Id:	1
UST Comprt Id:	50723
UST Id:	32441
Facility Num/Ai:	12436
Compartment Id:	A
Capacity (In Gallons):	2000
Substance Stored1:	GASOLINE
Substance Stored2:	Not reported
Substance Stored3:	Not reported
CompartmentReleaseDetectionMethod(Vapor):	N
CRDM(GW Monitoring):	N
CRDM(Monitoring Of Secondary Cont Barrier):	N
CRDM(Auto Tank Gauge Test/Inv Control):	N
CRDM(Interstitial Monitoring SecWall/Jacket):	N
CRDM(Wkly Manual Gauging(Tanks<=1000 G):	N
CRDM(Mthly Tank Gauging(Emer Gen Tanks):	N
CRDM(Sir (Stat Inv Reconciliation)/Inv Control):	N
PipingReleaseDetectionMethod(PRDM)(Vapor):	N
PRDM(Groundwater Monitoring):	N
PRDM(Monitoring Sec Containment Barrier):	N
PRDM(InterstitialMonitoring w/in SecWall/Jacket):	N
PRDM(Mthly Piping Tightness Test)@.2Gph:	N
PRDM(AnnualPipingTightTest/ElecMon@.1Gph:	N
PRDM(TriennialTightTest(Suction/GravityPiping):	N
PRDM AutoLineLeakDet(3.0 Gph PressPiping):	N
PRDM(Sir(StatInv Recon)/Inv Control)):	N
PRDM(Exempt System Suction:	N
Spill Overfill Prevention Equip(SOPE):	N
SOPE(Spill Cont/Bucket/Sump):	N
SOPE(DelShut-Off Valve)):	N
SOPE(FlowRestrictorValue:	N
SOPE(Alarm (Set@<=90%) W/3a Or 3b:	N
SOPE(N/A Deliveries To Tank<=25G):	N
Compartment Release Det Compliance Flag:	N
Piping Release Detection Compliance Flag):	N
Spill/OverfillPreventionCompliance Flag:	N
Compartment Release Detection Variance:	N
Piping Release Detection Variance:	N
Spill And Overfill Prevention Variance:	N
Stage I Vapor Recovery:	Not reported
Stage 1 Installation Date:	Not reported

TOMMIE VAUGHN MOTORS (Continued) **U003566767**

Self Certification Records Not Found for this Facility:

UST Id:	32442
Facility Num/AI:	12436
Tank Id:	2
Number Of Compartments:	1
Tank Installation Date:	01/01/1959
Tank Registration Date:	05/08/1986
Tank Capacity (In Gallons):	2000
Tank Status (Current):	REMOVED FROM GROUND
Tank Status Date:	01/31/1990
Empty:	N
Tank Regulatory Status:	FULLY REGULATED
Tank Int Prot (Internal Tank Lining Date):	Not reported
Tank Design (Single Wall):	N
Tank Design (Double Wall):	N
Piping Design (Single Wall):	N
Piping Design (Double Wall):	N
Tank Ext Cont(Fac-Built Nonmetallic Jacket):	N
Tank Ext Cont(Syn Tank-Pit/Piping-Trench Liner):	N
Tank Ext Cont(Tank Vault/Rigid Trench Liner):	N
Piping Ext Cont(Fac-Built Nonmetallic Jacket):	N
Piping Ext Cont(Syn Tank-Pit/Piping-Trench Liner):	N
Piping Ext Cont(Tank Vault/Rigid Trench Liner):	N
Type Of Piping(P=Pressurized,S=Suction,G=Gravity):	Not reported
Tank Material (Steel):	Y
Tank Material(Frp(Fiberglass-Reinforced Plastic):	N
Tank Mat(Composite (Steel W/Ext Frp Cladding)):	N
Tank Mat(Concrete):	N
Tank Mat(Jacketed (Steel W/Ext Nonmetallic Jck)):	N
Tank Mat(Coated(Steel W/ExtPolyurethane Cladding)):	N
Piping Material (Steel):	Y
Piping Mat(Frp(Fiberglass Reinforced Plastic):	N
Piping Mat(Concrete):	N
Piping Mat(Jacketed(Steel W/Ext Nonmetallic Jacket)):	N
Piping Mat(Nonmetallic Flex Piping):	N
PipingConnect/Valves(Shear/Impact Valves(Under Disp)):	N
Piping Connect/Valves(Steel Swing-Joints(End Of Piping)):	N
Piping Connect/Valves (Flex Connectors(Ends Of Piping)):	N
Tank Corr Prot Meth(TCPM)(Cathodic-Field Installation):	N
TCPM (ExtDielectricCoat/Laminate/Tape/Wrap):	N
TCPM(Cathodic Prot-FacInstallation):	N
TCPM(Composite Tank(Steel W/Frp Ext Laminate):	N
TCPMeth(Coated Tank(Steel W/ExtPolyurethaneLaminate):	N
TCPM(FRP Tank Or Piping(Noncorrodible)):	N
TCPM(Ext Nonmetallic Jacket):	N
TCPMeth(Unnecessary Per Corrosion Prot Spec):	N
Piping Corr Prot Meth:	N
Piping Corr Prot Method(PCPM) (Cathodic Factory Install):	N
PCPM(Cathodic Prot-Field Install):	N
PCPMethod (FRP Tank Or Piping(Noncorrodible):	N
PCPM(Nonmetallic FlexPiping (Noncorrodible)):	N
PCPMeth(Isolated Open Area/2nd Containment):	N
PCPM (Dual Protected):	N
PCPM(Unnec Per Corrosion Prot Specialist):	N
Tank Corr Prot Compliance Flag:	N
Piping Corr Prot Compliance Flag:	N

TOMMIE VAUGHN MOTORS (Continued) **U003566767**

Tank Corrosion Prot Variance (:	N
Piping Corrosion Prot Variance:	N
Temp Out Of Service Compliance:	N
Technical Compliance Flag:	N
Tank Tested Flag:	Y
Installation Signature Date:	09/08/1993

Compartment Records:

Tank Id:	2
UST Comprt Id:	50724
UST Id:	32442
Facility Num/Ai:	12436
Compartment Id:	A
Capacity (In Gallons):	2000
Substance Stored1:	USED OIL
Substance Stored2:	Not reported
Substance Stored3:	Not reported
CompartmentReleaseDetectionMethod(Vapor):	N
CRDM(GW Monitoring):	N
CRDM(Monitoring Of Secondary Cont Barrier):	N
CRDM(Auto Tank Gauge Test/Inv Control):	N
CRDM(Interstitial Monitoring SecWall/Jacket):	N
CRDM(Wkly Manual Gauging(Tanks<=1000 G):	N
CRDM(Mthly Tank Gauging(Emer Gen Tanks):	N
CRDM(Sir (Stat Inv Reconciliation)/Inv Control):	N
PipingReleaseDetectionMethod(PRDM)(Vapor):	N
PRDM(Groundwater Monitoring):	N
PRDM(Monitoring Sec Containment Barrier):	N
PRDM(InterstitialMonitoring w/in SecWall/Jacket):	N
PRDM(Mthly Piping Tightness Test)@.2Gph:	N
PRDM(AnnualPipingTightTest/ElecMon@.1Gph:	N
PRDM(TriennialTightTest(Suction/GravityPiping):	N
PRDM AutoLineLeakDet(3.0 Gph PressPiping):	N
PRDM(Sir(StatInv Recon)/Inv Control)):	N
PRDM(Exempt System Suction:	N
Spill Overfill Prevention Equip(SOPE):	N
SOPE(Spill Cont/Bucket/Sump):	N
SOPE(DelShut-Off Valve)):	N
SOPE(FlowRestrictorValue:	N
SOPE(Alarm (Set@<=90%) W/3a Or 3b:	N
SOPE(N/A Deliveries To Tank<=25G):	N
Compartment Release Det Compliance Flag:	N
Piping Release Detection Compliance Flag):	N
Spill/OverfillPreventionCompliance Flag:	N
Compartment Release Detection Variance:	N
Piping Release Detection Variance:	N
Spill And Overfill Prevention Variance:	N
Stage I Vapor Recovery:	Not reported
Stage 1 Installation Date:	Not reported

Self Certification Records Not Found for this Facility:

Tank Records Not Found for this Facility:

45 **FORMER TOMMIE VAUGHN FORD DEALERSHIP** **LPST** **S103606588**
1145 NORTH SHEPHERD DRIVE **Ind. Haz Waste** **N/A**
HOUSTON, TX 77008 **ASBESTOS**

LPST:

Facility ID:	0012436
LPST Id:	95686
Facility Location:	1145 N SHEPHERD
TCEQ Region# and City:	12
Region City:	HOUSTON
Reported Date:	02/05/2002
Entered Date:	06/05/1990
Priority:	4.2 - NO GW IMPACT NO APPARENT THREATS OR IMPACTS TO RECEPTORS
Program:	1P - PRIVATIZATION CONTRACTOR
CA Status:	6A - FINAL CONCURRENCE ISSUED
Priority Description:	The vertical extent of contamination has been defined and the assessment results document that groundwater is not affected.
Status:	**FINAL CONCURRENCE ISSUED, CASE CLOSED**
Coordinators Primary:	1P/1/2
Coordinators RPR:	RWD
Responsible Party Name:	TOMMIE VAUGHN MOTORS INC
Responsible Party Contact:	JOE BLAIR
Responsible Party Address:	1145 N N SHEPHERD
Responsible Party City,St,Zip:	HOUSTON, TX 77008
Responsible Party Telephone:	713/869-4461
Reported Date:	12/11/1989
Case Start Date:	06/05/1990

Ind. Haz Waste:

Registration Number:	66780
Registration Initial Notification Date:	09/30/1985
Registration Last Amendment Date:	01/10/1996
EPA Identification:	TXD981145170
Primary NAICS Code:	441110
Status Change Date:	19850930
Land Type:	Not reported
Description of Facility Site Location:	1145 N Shepherd, Houston, TX
Site Primary Standard Industrial Code:	Not reported
Site Primary SIC Description:	Not reported
Registration is Generator of Waste:	Yes
Registration is Receivers of Waste:	No
Registration is Transporter of Waste:	No
Registration is Transfer Facility:	No
Facility is STEERS Reporter:	No
Reqired to Submit Annual Waste Summary:	No
Facility Involved In Recycling:	No
Revcr Has Monthly Reporting Requirement:	0
Mexican Facility:	Not reported
Type of Generator:	NON INDUS, CESQG
TNRCC Region:	Not reported
Company Name:	TOMMIE VAUGHN MOTORS INC
Contact Name:	TOMMIE VAUGHN
Contact Telephone Number:	713-8694661
Mailing Address:	PO BOX 7495
Mailing Address2:	Not reported
Mailing City,St,Zip:	HOUSTON, TX 772487495
Mailing County:	UNITED STATES
Facility Country:	UNITED STATES
TNRCC Facility ID:	22034

FORMER TOMMIE VAUGHN FORD DEALERSHIP (Continued) **S103606588**

Site Owner Tax ID:	0
Site Location Latitude:	-00.000
Site Location Longitude:	-000.000
Last Update to NOR Data:	20051007
Ind. waste permit Number:	Not reported
Mun waste permit Number:	Not reported
Non Notifier:	No

Business Records Not Found for this RegNo/Year:

Owner:

Owner Mailing Address:	PO BOX 7495
Owner Mailing Address2:	Not reported
Owner Mailing Address3:	Not reported
Owner City,St,Zip:	HOUSTON, TX 77248 7495
Owner Country:	UNITED STA
Owner Phone Number:	1-713-8694661
Owner Fax Number:	Not reported
Owner Email Address:	Not reported
Owner Business Type:	Corporation
Owner Tax Id:	17410526580
Owner Bankruptcy Code:	Not reported

Operator:

Operator Last Name:	TOMMIE VAUGHN MOTORS INC
Operator First Name:	Not reported
Operator Name:	TOMMIE VAUGHN MOTORS INC
Operator Mailing Address:	PO BOX 7495
Operator Mailing Address 2:	Not reported
Operator Mailing City,St,Zip:	HOUSTON, TX 77248 7495
Operator Country:	UNITED STA
Operator Phone:	1-713-8694661
Operator Fax:	Not reported
Operator Email:	Not reported
Operator Business Type:	Corporation
Operator Tax Id:	17410526580
Operator Bankruptcy Code:	Not reported

Contact:

Contact Name:	Not reported
Contact Title:	Not reported
Contact Role:	OWNCON
Contact Address:	PO BOX 7495
Contact Address2:	Not reported
Conact City,St,Zip:	HOUSTON, TX 77248 7495
Contact Phone:	1-713-8694661
Contact Fax:	Not reported
Contact Email:	Not reported

Contact:

Contact Name:	Not reported
Contact Title:	Not reported
Contact Role:	OPRCON
Contact Address:	PO BOX 7495
Contact Address2:	Not reported
Conact City,St,Zip:	HOUSTON, TX 77248 7495
Contact Phone:	1-713-8694661
Contact Fax:	Not reported
Contact Email:	Not reported

FORMER TOMMIE VAUGHN FORD DEALERSHIP (Continued) **S103606588**

Contact:
- Contact Name: TOMMIE VAUGHN
- Contact Title: ENV MANAGER
- Contact Role: PRICONT
- Contact Address: PO BOX 7495
- Contact Address2: Not reported
- Conact City,St,Zip: HOUSTON, TX 77248 7495
- Contact Phone: 1-713-8694661
- Contact Fax: Not reported
- Contact Email: Not reported

Unit Records Not Found for this RegNo/Year:

One Time Shipper Records Not Found for this RegNo/Year:
- Receiver Type: Not reported
- Transporter for hire: 0
- Transport own waste: 0
- Eq 01, if transport waste type = 1: Not reported
- Eq 02, if transport waste type = 2: Not reported
- Eq 03, if transport waste type = 3: Not reported
- Eq 04, if transport waste type = H: Not reported
- Target TCEQ unique facid for discarded(merged) facility: Not reported

Waste:
- Waste ID: 68359
- Waste Description: Waste immersion cleaner. Request to inactivate NOR received 9/08/05.
- Desc of Waste: Not reported
- Texas Waste Code: Not reported
- Texas Waste Code 2: 0566203H
- Waste Code Status: INACTIVE
- Waste Form: Not reported
- Waste Classification: H
- Waste is Radioactive: No
- Waste Treated Off Site: Not reported
- Standard Industrial Classification: Not reported
- Primary Source: Not reported
- Primary Measurenent Point: Not reported
- Primary Origin: Not reported
- Primary System Type: Not reported
- New Chemical Substance: 0
- Audit Performed: No
- Company Waste ID: Not reported
- Primary NAICS Code: Not reported
- EPA Waste Form Code: W203
- Reason Waste Form No Longer Gen.: NOR INACTIVATED
- EPA Haz Waste: Not reported

Waste:
- Waste ID: 68358
- Waste Description: Waste mineral spirits. Request to inactivate NOR received 9/08/05.
- Desc of Waste: Not reported
- Texas Waste Code: Not reported
- Texas Waste Code 2: 0501203H
- Waste Code Status: INACTIVE
- Waste Form: Not reported
- Waste Classification: H
- Waste is Radioactive: No
- Waste Treated Off Site: Not reported
- Standard Industrial Classification: Not reported

FORMER TOMMIE VAUGHN FORD DEALERSHIP (Continued) **S103606588**

Primary Source:	Not reported
Primary Measurenent Point:	Not reported
Primary Origin:	Not reported
Primary System Type:	Not reported
New Chemical Substance:	0
Audit Performed:	No
Company Waste ID:	Not reported
Primary NAICS Code:	Not reported
EPA Waste Form Code:	W203
Reason Waste Form No Longer Gen.:	NOR INACTIVATED
EPA Haz Waste:	Not reported

Waste:

Waste ID:	68357
Waste Description:	Waste paint related material. Request to inactivate NOR received 9/08/05.
Desc of Waste:	Not reported
Texas Waste Code:	Not reported
Texas Waste Code 2:	0523211H
Waste Code Status:	INACTIVE
Waste Form:	Not reported
Waste Classification:	H
Waste is Radioactive:	No
Waste Treated Off Site:	Not reported
Standard Industrial Classification:	Not reported
Primary Source:	Not reported
Primary Measurenent Point:	Not reported
Primary Origin:	Not reported
Primary System Type:	Not reported
New Chemical Substance:	0
Audit Performed:	No
Company Waste ID:	Not reported
Primary NAICS Code:	Not reported
EPA Waste Form Code:	W211
Reason Waste Form No Longer Gen.:	NOR INACTIVATED
EPA Haz Waste:	Not reported

ASBESTOS:

Date of inspection:	03/19/2014
Reason for Inspection:	Notified
Violation:	No
Complaint Date:	Not reported
Notification Number:	2014001691
ASB Priority:	Not reported
PIF State:	Not reported
Detained:	Not reported
Product Name:	Not reported
Time Spent:	Not reported
Travel Time:	Not reported
Mileage:	Not reported
Reg:	06
Init:	MS
Seq:	02
Facility Type:	Asbestos
Inspector Name:	Mary Salazar
Date Report Received:	05/12/2014
Date Routed by Supervisor:	05/23/2014

FORMER TOMMIE VAUGHN FORD DEALERSHIP (Continued) **S103606588**

Date Routed to PSQA:	05/29/2014
Date Reviewed by PSQA:	Not reported
Date Routed by Supervisor1:	Not reported
Date Rtnd to Inspector Corrections:	Not reported
Date Rcvd Back:	Not reported
Date Rtnd to Inspector Corrections2:	Not reported
Date Rcvd Back 2:	Not reported
Date Rtnd to Inspector Corrections 3:	Not reported
Date Rcvd Back 3:	Not reported
Notification Status:	Not reported
Amendo:	Not reported
Notification Work Type:	Not reported
Notification Type:	Not reported
Work Type Flag:	Not reported
Certification Statement Date:	Not reported
Certification Statement Phone:	Not reported
Is The Facility a School or K-12?:	Not reported
Region:	Not reported
Priority:	Not reported
ARU:	Not reported
Is this a phased abatement project?:	Not reported
Ordered:	Not reported
Is This Project an Emergency?:	Not reported
Is Building Occupied?:	Not reported
High Profile:	Not reported
Ref Method:	Not reported
Analytical Method:	Not reported
Start Date:	Not reported
Date of inspection:	05/23/2014
Reason for Inspection:	Notified
Violation:	No
Complaint Date:	Not reported
Notification Number:	2014003011
ASB Priority:	Low
PIF State:	Not reported
Detained:	Not reported
Product Name:	Not reported
Time Spent:	Not reported
Travel Time:	Not reported
Mileage:	Not reported
Reg:	06
Init:	WAR
Seq:	03
Facility Type:	Asbestos
Inspector Name:	Bill Reid
Date Report Received:	07/07/2014
Date Routed by Supervisor:	07/23/2014
Date Routed to PSQA:	07/30/2014
Date Reviewed by PSQA:	Not reported
Date Routed by Supervisor1:	Not reported
Date Rtnd to Inspector Corrections:	Not reported
Date Rcvd Back:	Not reported
Date Rtnd to Inspector Corrections2:	Not reported
Date Rcvd Back 2:	Not reported
Date Rtnd to Inspector Corrections 3:	Not reported
Date Rcvd Back 3:	Not reported

FORMER TOMMIE VAUGHN FORD DEALERSHIP (Continued) **S103606588**

Notification Status:	Not reported
Amendo:	Not reported
Notification Work Type:	Not reported
Notification Type:	Not reported
Work Type Flag:	Not reported
Certification Statement Date:	Not reported
Certification Statement Phone:	Not reported
Is The Facility a School or K-12?:	Not reported
Region:	Not reported
Priority:	Not reported
ARU:	Not reported
Is this a phased abatement project?:	Not reported
Ordered:	Not reported
Is This Project an Emergency?:	Not reported
Is Building Occupied?:	Not reported
High Profile:	Not reported
Ref Method:	Not reported
Analytical Method:	Not reported
Start Date:	Not reported

---

46 **BIG BILL S WASHATERIA** **EDR Hist Cleaner** **1009335365**
1311 W 11TH AVE **N/A**
HOUSTON, TX

EDR Hist Cleaner

Year:	Name:	Type:
1975	BIG BILL S WASHATERIA	LAUNDRIES SELF SERVE
1980	BIG BILL S WASHATERIA	LAUNDRIES-SELF SERVE

---

46 **AUTOZONE 1467** **FINDS** **1010740281**
1311 W 11TH ST **N/A**
HOUSTON, TX 77008

FINDS:

Registry ID: 110033430026

Environmental Interest/Information System
Texas Commission on Environmental Quality - Agency Central Registry (TX-TCEQ ACR) is a computer application that allows the Texas Commission on Environmental Quality (TCEQ) to use a single, centralized area to record common information, such as the company names, addresses, and telephone numbers of those the TCEQ regulates. It also contains additional IDs (permits, registrations, authorizations, etc) and their status.

Click this hyperlink while viewing on your computer to access additional FINDS: detail in the EDR Site Report.

46 **DRY CLEAN SUPER CENTER** **EDR Hist Cleaner** **1019976127**
1223 W 11TH ST **N/A**
HOUSTON, TX 77008

EDR Hist Cleaner

Year:	Name:	Type:
2014	DRY CLEAN SUPER CENTER	Drycleaning Plants, Except Rugs

---

46 **1.39 DRY CLEAN SUPER CENTER OF THE HEIGHTS** **Ind. Haz Waste** **S103931455**
1223 W 11TH ST **N/A**
HOUSTON, TX 77008

Ind. Haz Waste:

Registration Number:	86082
Registration Initial Notification Date:	04/23/1999
Registration Last Amendment Date:	08/11/2005
EPA Identification:	TXR000031351
Primary NAICS Code:	Not reported
Status Change Date:	19990423
Land Type:	PRIVATE
Description of Facility Site Location:	1223 W 11th Street, Houston, TX
Site Primary Standard Industrial Code:	Not reported
Site Primary SIC Description:	Not reported
Registration is Generator of Waste:	Yes
Registration is Receivers of Waste:	No
Registration is Transporter of Waste:	No
Registration is Transfer Facility:	No
Facility is STEERS Reporter:	No
Reqired to Submit Annual Waste Summary:	No
Facility Involved In Recycling:	No
Revcr Has Monthly Reporting Requirement:	0
Mexican Facility:	Not reported
Type of Generator:	NON INDUS, CESQG
TNRCC Region:	Not reported
Company Name:	WOO JUNG CORPORATION
Contact Name:	TAE LEE
Contact Telephone Number:	713-8612001
Mailing Address:	1223 W 11TH ST
Mailing Address2:	Not reported
Mailing City,St,Zip:	HOUSTON, TX 770086615
Mailing County:	UNITED STATES
Facility Country:	UNITED STATES
TNRCC Facility ID:	109446
Site Owner Tax ID:	751534442
Site Location Latitude:	-00.000
Site Location Longitude:	-000.000
Last Update to NOR Data:	20080409
Ind. waste permit Number:	Not reported
Mun waste permit Number:	Not reported
Non Notifier:	No

Business Records Not Found for this RegNo/Year:

Owner:

Owner Mailing Address:	1223 W 11TH ST
Owner Mailing Address2:	Not reported
Owner Mailing Address3:	Not reported
Owner City,St,Zip:	HOUSTON, TX 77008 6615
Owner Country:	UNITED STA
Owner Phone Number:	1-713-8612001

1.39 DRY CLEAN SUPER CENTER OF THE HEIGHTS (Continued) **S103931455**

Owner Fax Number:	Not reported
Owner Email Address:	Not reported
Owner Business Type:	Corporation
Owner Tax Id:	32008096078
Owner Bankruptcy Code:	Not reported

Operator:

Operator Last Name:	RAJ MESURIA
Operator First Name:	Not reported
Operator Name:	RAJ MESURIA
Operator Mailing Address:	1223 W 11TH ST
Operator Mailing Address 2:	Not reported
Operator Mailing City,St,Zip:	HOUSTON, TX 77008 6615
Operator Country:	UNITED STA
Operator Phone:	1-713-8612001
Operator Fax:	Not reported
Operator Email:	Not reported
Operator Business Type:	Unknown
Operator Tax Id:	17605887763
Operator Bankruptcy Code:	Not reported

Contact:

Contact Name:	Not reported
Contact Title:	Not reported
Contact Role:	OPRCON
Contact Address:	1223 W 11TH ST
Contact Address2:	Not reported
Conact City,St,Zip:	HOUSTON, TX 77008 6615
Contact Phone:	1-713-8612001
Contact Fax:	Not reported
Contact Email:	Not reported

Contact:

Contact Name:	Not reported
Contact Title:	Not reported
Contact Role:	OWNCON
Contact Address:	1223 W 11TH ST
Contact Address2:	Not reported
Conact City,St,Zip:	HOUSTON, TX 77008 6615
Contact Phone:	1-713-8612001
Contact Fax:	Not reported
Contact Email:	Not reported

Contact:

Contact Name:	TAE LEE
Contact Title:	STORE MANAGER
Contact Role:	PRICONT
Contact Address:	1223 W 11TH ST
Contact Address2:	Not reported
Conact City,St,Zip:	HOUSTON, TX 77008 6615
Contact Phone:	1-713-8612001
Contact Fax:	Not reported
Contact Email:	Not reported

Unit:

Unit No:	001
Deed Record Needed:	Not reported
Deed Recording Date:	Not reported
Unit Type Code:	22
Unit Type:	Not reported

1.39 DRY CLEAN SUPER CENTER OF THE HEIGHTS (Continued) **S103931455**

Unit Status:	ACTIVE
Unit Regulatory Status:	13
UIC Permit Number:	Not reported
Capacity:	Not reported
Capacity Measurment:	Not reported
Off Site Hazardous Waste:	No
Off Site Class 1 Waste:	Not reported
Off Site Class 2 Waste:	Not reported
Off Site Class 3 Waste:	Not reported
Off Site Non Indstrl Sld Wst:	Not reported
System Type Code:	Not reported
System Type:	Not reported
System Type Code 1:	141
System Type 1:	Not reported
System Type Code 2:	Not reported
System Type 2:	Not reported
System Type Code 3:	Not reported
System Type 3:	Not reported
System Type Code 4:	Not reported
System Type 4:	Not reported
Permit Seq #:	Not reported
Unit Description on NOR:	Storage containers
Dt Last Changed:	20050811
TNRCC Facility ID:	109446
Unit ID:	001
Unit Description:	Storage containers
WasteID:	175746, 175747,

One Time Shipper Records Not Found for this RegNo/Year:

Receiver Type:	Not reported
Transporter for hire:	0
Transport own waste:	0
Eq 01, if transport waste type = 1:	Not reported
Eq 02, if transport waste type = 2:	Not reported
Eq 03, if transport waste type = 3:	Not reported
Eq 04, if transport waste type = H:	Not reported

Target TCEQ unique facid for discarded(merged) facility: Not reported

Waste:

Waste ID:	306634
Waste Description:	Not reported
Desc of Waste:	Not reported
Texas Waste Code:	Not reported
Texas Waste Code 2:	DXWV310H
Waste Code Status:	Not reported
Waste Form:	Not reported
Waste Classification:	H
Waste is Radioactive:	No
Waste Treated Off Site:	Not reported
Standard Industrial Classification:	Not reported
Primary Source:	Not reported
Primary Measurenent Point:	Not reported
Primary Origin:	Not reported
Primary System Type:	Not reported
New Chemical Substance:	0
Audit Performed:	No
Company Waste ID:	Not reported
Primary NAICS Code:	Not reported

1.39 DRY CLEAN SUPER CENTER OF THE HEIGHTS (Continued) **S103931455**

EPA Waste Form Code: Not reported
Reason Waste Form No Longer Gen.: Not reported
EPA Haz Waste: Not reported

Waste:
Waste ID: 306633
Waste Description: Not reported
Desc of Waste: Not reported
Texas Waste Code: Not reported
Texas Waste Code 2: DXWT609H
Waste Code Status: Not reported
Waste Form: Not reported
Waste Classification: H
Waste is Radioactive: No
Waste Treated Off Site: Not reported
Standard Industrial Classification: Not reported
Primary Source: Not reported
Primary Measurenent Point: Not reported
Primary Origin: Not reported
Primary System Type: Not reported
New Chemical Substance: 0
Audit Performed: No
Company Waste ID: Not reported
Primary NAICS Code: Not reported
EPA Waste Form Code: Not reported
Reason Waste Form No Longer Gen.: Not reported
EPA Haz Waste: Not reported

Waste:
Waste ID: 175747
Waste Description: Filters from dry cleaning operations. 4-20-99. Waste is to be recycled off sit
Desc of Waste: Not reported
Texas Waste Code: Not reported
Texas Waste Code 2: 0906310H
Waste Code Status: ACTIVE
Waste Form: Not reported
Waste Classification: H
Waste is Radioactive: No
Waste Treated Off Site: Not reported
Standard Industrial Classification: Not reported
Primary Source: Not reported
Primary Measurenent Point: Not reported
Primary Origin: Not reported
Primary System Type: Not reported
New Chemical Substance: 0
Audit Performed: No
Company Waste ID: Not reported
Primary NAICS Code: 812320
EPA Waste Form Code: W310
Reason Waste Form No Longer Gen.: Not reported
EPA Haz Waste: Not reported

Waste:
Waste ID: 175746
Waste Description: Perc sludge from dry cleaning operations. 4-20-99. Waste is to be recycled off
Desc of Waste: Not reported
Texas Waste Code: Not reported

1.39 DRY CLEAN SUPER CENTER OF THE HEIGHTS (Continued) **S103931455**

Texas Waste Code 2:	0506609H
Waste Code Status:	ACTIVE
Waste Form:	Not reported
Waste Classification:	H
Waste is Radioactive:	No
Waste Treated Off Site:	Not reported
Standard Industrial Classification:	Not reported
Primary Source:	Not reported
Primary Measurenent Point:	Not reported
Primary Origin:	Not reported
Primary System Type:	Not reported
New Chemical Substance:	0
Audit Performed:	No
Company Waste ID:	Not reported
Primary NAICS Code:	812320
EPA Waste Form Code:	W609
Reason Waste Form No Longer Gen.:	Not reported
EPA Haz Waste:	Not reported

---

46 **DRY CLEAN SUPER CENTER** **RCRA-CESQG** **1001489975**
1223 W 11TH STREET **FINDS** **TXR000031351**
HOUSTON, TX 77008 **ECHO**

RCRA-CESQG:

Date form received by agency:	04/09/2008
Facility name:	1.25 DRY CLEAN SUPER CENTER
Facility address:	1223 W 11TH STREET HOUSTON, TX 77008
EPA ID:	TXR000031351
Mailing address:	W 11TH ST HOUSTON, TX 77008
Contact:	TAE LEE
Contact address:	W 11TH ST HOUSTON, TX 77008
Contact country:	US
Contact telephone:	713-861-2001
Contact email:	Not reported
EPA Region:	06
Land type:	Private
Classification:	Conditionally Exempt Small Quantity Generator
Description:	Handler: generates 100 kg or less of hazardous waste per calendar month, and accumulates 1000 kg or less of hazardous waste at any time; or generates 1 kg or less of acutely hazardous waste per calendar month, and accumulates at any time: 1 kg or less of acutely hazardous waste; or 100 kg or less of any residue or contaminated soil, waste or other debris resulting from the cleanup of a spill, into or on any land or water, of acutely hazardous waste; or generates 100 kg or less of any residue or contaminated soil, waste or other debris resulting from the cleanup of a spill, into or on any land or water, of acutely hazardous waste during any calendar month, and accumulates at any time: 1 kg or less of acutely hazardous waste; or 100 kg or less of any residue or contaminated soil, waste or other debris resulting from the cleanup of a spill, into or on any land or water, of acutely hazardous waste

Owner/Operator Summary:

Owner/operator name:	WOO JUNG CORPORATION

DRY CLEAN SUPER CENTER (Continued) **1001489975**

Owner/operator address: W 11TH ST
HOUSTON, TX 77008
Owner/operator country: US
Owner/operator telephone: 713-861-2001
Owner/operator email: Not reported
Owner/operator fax: Not reported
Owner/operator extension: Not reported
Legal status: Private
Owner/Operator Type: Owner
Owner/Op start date: 04/09/2008
Owner/Op end date: Not reported

Owner/operator name: RAJ MESURIA
Owner/operator address: W 11TH ST
HOUSTON, TX 77008
Owner/operator country: US
Owner/operator telephone: 713-861-2001
Owner/operator email: Not reported
Owner/operator fax: Not reported
Owner/operator extension: Not reported
Legal status: Private
Owner/Operator Type: Operator
Owner/Op start date: 04/09/2008
Owner/Op end date: Not reported

Handler Activities Summary:
U.S. importer of hazardous waste: No
Mixed waste (haz. and radioactive): No
Recycler of hazardous waste: No
Transporter of hazardous waste: No
Treater, storer or disposer of HW: No
Underground injection activity: No
On-site burner exemption: No
Furnace exemption: No
Used oil fuel burner: No
Used oil processor: No
User oil refiner: No
Used oil fuel marketer to burner: No
Used oil Specification marketer: No
Used oil transfer facility: No
Used oil transporter: No

. Waste code: D039
. Waste name: TETRACHLOROETHYLENE

. Waste code: D040
. Waste name: TRICHLORETHYLENE

. Waste code: F002
. Waste name: THE FOLLOWING SPENT HALOGENATED SOLVENTS: TETRACHLOROETHYLENE, METHYLENE CHLORIDE, TRICHLOROETHYLENE, 1,1,1-TRICHLOROETHANE, CHLOROBENZENE, 1,1,2-TRICHLORO-1,2,2-TRIFLUOROETHANE, ORTHO-DICHLOROBENZENE, TRICHLOROFLUOROMETHANE, AND 1,1,2, TRICHLOROETHANE; ALL SPENT SOLVENT MIXTURES/BLENDS CONTAINING, BEFORE USE, A TOTAL OF TEN PERCENT OR MORE (BY VOLUME) OF ONE OR MORE OF THE ABOVE HALOGENATED SOLVENTS OR THOSE SOLVENTS LISTED IN F001, F004, AND F005; AND STILL BOTTOMS FROM THE RECOVERY OF THESE SPENT SOLVENTS AND

DRY CLEAN SUPER CENTER (Continued) **1001489975**

SPENT SOLVENT MIXTURES.

Historical Generators:
Date form received by agency: 02/25/2008
Site name: 1.25 DRY CLEAN SUPER CENTER
Classification: Conditionally Exempt Small Quantity Generator

. Waste code: D039
. Waste name: TETRACHLOROETHYLENE

. Waste code: D040
. Waste name: TRICHLORETHYLENE

. Waste code: F002
. Waste name: THE FOLLOWING SPENT HALOGENATED SOLVENTS: TETRACHLOROETHYLENE, METHYLENE CHLORIDE, TRICHLOROETHYLENE, 1,1,1-TRICHLOROETHANE, CHLOROBENZENE, 1,1,2-TRICHLORO-1,2,2-TRIFLUOROETHANE, ORTHO-DICHLOROBENZENE, TRICHLOROFLUOROMETHANE, AND 1,1,2, TRICHLOROETHANE; ALL SPENT SOLVENT MIXTURES/BLENDS CONTAINING, BEFORE USE, A TOTAL OF TEN PERCENT OR MORE (BY VOLUME) OF ONE OR MORE OF THE ABOVE HALOGENATED SOLVENTS OR THOSE SOLVENTS LISTED IN F001, F004, AND F005; AND STILL BOTTOMS FROM THE RECOVERY OF THESE SPENT SOLVENTS AND SPENT SOLVENT MIXTURES.

Date form received by agency: 08/11/2005
Site name: 1.25 DRY CLEAN SUPER CENTER
Classification: Conditionally Exempt Small Quantity Generator

. Waste code: D039
. Waste name: TETRACHLOROETHYLENE

. Waste code: D040
. Waste name: TRICHLORETHYLENE

. Waste code: F002
. Waste name: THE FOLLOWING SPENT HALOGENATED SOLVENTS: TETRACHLOROETHYLENE, METHYLENE CHLORIDE, TRICHLOROETHYLENE, 1,1,1-TRICHLOROETHANE, CHLOROBENZENE, 1,1,2-TRICHLORO-1,2,2-TRIFLUOROETHANE, ORTHO-DICHLOROBENZENE, TRICHLOROFLUOROMETHANE, AND 1,1,2, TRICHLOROETHANE; ALL SPENT SOLVENT MIXTURES/BLENDS CONTAINING, BEFORE USE, A TOTAL OF TEN PERCENT OR MORE (BY VOLUME) OF ONE OR MORE OF THE ABOVE HALOGENATED SOLVENTS OR THOSE SOLVENTS LISTED IN F001, F004, AND F005; AND STILL BOTTOMS FROM THE RECOVERY OF THESE SPENT SOLVENTS AND SPENT SOLVENT MIXTURES.

Date form received by agency: 09/02/2003
Site name: 1.25 DRY CLEAN SUPER CENTER
Classification: Not a generator, verified

. Waste code: D039
. Waste name: TETRACHLOROETHYLENE

. Waste code: D040
. Waste name: TRICHLORETHYLENE

. Waste code: F002
. Waste name: THE FOLLOWING SPENT HALOGENATED SOLVENTS: TETRACHLOROETHYLENE,

DRY CLEAN SUPER CENTER (Continued) **1001489975**

METHYLENE CHLORIDE, TRICHLOROETHYLENE, 1,1,1-TRICHLOROETHANE, CHLOROBENZENE, 1,1,2-TRICHLORO-1,2,2-TRIFLUOROETHANE, ORTHO-DICHLOROBENZENE, TRICHLOROFLUOROMETHANE, AND 1,1,2, TRICHLOROETHANE; ALL SPENT SOLVENT MIXTURES/BLENDS CONTAINING, BEFORE USE, A TOTAL OF TEN PERCENT OR MORE (BY VOLUME) OF ONE OR MORE OF THE ABOVE HALOGENATED SOLVENTS OR THOSE SOLVENTS LISTED IN F001, F004, AND F005; AND STILL BOTTOMS FROM THE RECOVERY OF THESE SPENT SOLVENTS AND SPENT SOLVENT MIXTURES.

Date form received by agency: 05/12/1999
Site name: 1 25 DRYCLEAN SUPERCENTER
Classification: Small Quantity Generator

. Waste code: D039
. Waste name: TETRACHLOROETHYLENE

. Waste code: D040
. Waste name: TRICHLORETHYLENE

. Waste code: F002
. Waste name: THE FOLLOWING SPENT HALOGENATED SOLVENTS: TETRACHLOROETHYLENE, METHYLENE CHLORIDE, TRICHLOROETHYLENE, 1,1,1-TRICHLOROETHANE, CHLOROBENZENE, 1,1,2-TRICHLORO-1,2,2-TRIFLUOROETHANE, ORTHO-DICHLOROBENZENE, TRICHLOROFLUOROMETHANE, AND 1,1,2, TRICHLOROETHANE; ALL SPENT SOLVENT MIXTURES/BLENDS CONTAINING, BEFORE USE, A TOTAL OF TEN PERCENT OR MORE (BY VOLUME) OF ONE OR MORE OF THE ABOVE HALOGENATED SOLVENTS OR THOSE SOLVENTS LISTED IN F001, F004, AND F005; AND STILL BOTTOMS FROM THE RECOVERY OF THESE SPENT SOLVENTS AND SPENT SOLVENT MIXTURES.

Facility Has Received Notices of Violations:
Regulation violated: Not reported
Area of violation: State Statute or Regulation
Date violation determined: 12/19/2007
Date achieved compliance: 12/19/2007
Violation lead agency: State
Enforcement action: WRITTEN INFORMAL
Enforcement action date: 02/06/2008
Enf. disposition status: Not reported
Enf. disp. status date: Not reported
Enforcement lead agency: State
Proposed penalty amount: Not reported
Final penalty amount: Not reported
Paid penalty amount: Not reported

Regulation violated: Not reported
Area of violation: State Statute or Regulation
Date violation determined: 12/19/2007
Date achieved compliance: 06/25/2009
Violation lead agency: State
Enforcement action: WRITTEN INFORMAL
Enforcement action date: 02/06/2008
Enf. disposition status: Not reported
Enf. disp. status date: Not reported
Enforcement lead agency: State
Proposed penalty amount: Not reported
Final penalty amount: Not reported

DRY CLEAN SUPER CENTER (Continued) **1001489975**

Paid penalty amount: Not reported

Evaluation Action Summary:

Evaluation date: 06/25/2009
Evaluation: COMPLIANCE SCHEDULE EVALUATION
Area of violation: Not reported
Date achieved compliance: Not reported
Evaluation lead agency: State

Evaluation date: 12/19/2007
Evaluation: COMPLIANCE EVALUATION INSPECTION ON-SITE
Area of violation: State Statute or Regulation
Date achieved compliance: 06/25/2009
Evaluation lead agency: State

Evaluation date: 12/19/2007
Evaluation: COMPLIANCE EVALUATION INSPECTION ON-SITE
Area of violation: State Statute or Regulation
Date achieved compliance: 12/19/2007
Evaluation lead agency: State

FINDS:

Registry ID: 110005184656

Environmental Interest/Information System

RCRAInfo is a national information system that supports the Resource Conservation and Recovery Act (RCRA) program through the tracking of events and activities related to facilities that generate, transport, and treat, store, or dispose of hazardous waste. RCRAInfo allows RCRA program staff to track the notification, permit, compliance, and corrective action activities required under RCRA.

Texas Commission on Environmental Quality - Agency Central Registry (TX-TCEQ ACR) is a computer application that allows the Texas Commission on Environmental Quality (TCEQ) to use a single, centralized area to record common information, such as the company names, addresses, and telephone numbers of those the TCEQ regulates. It also contains additional IDs (permits, registrations, authorizations, etc) and their status.

Click this hyperlink while viewing on your computer to access additional FINDS: detail in the EDR Site Report.

ECHO:

Envid: 1001489975
Registry ID: 110005184656
DFR URL: http://echo.epa.gov/detailed-facility-report?fid=110005184656

46 **DRY CLEAN SUPER CENTER** **DRYCLEANERS** **S108892931**
1223 W 11TH ST **N/A**
HOUSTON, TX 77008

DRYCLEANERS:

RN Number:	RN102918406
Region:	12
CN Number:	CN602460057
DCR Number:	Not reported
AR Number:	24000202
Principal Name:	WOO JUNG CORPORATION
Bill Addr1:	1223 W 11TH ST
Bill Addr2:	Not reported
Bill City/State/Zip:	HOUSTON, TX 77008 6615
EMail:	Not reported
Phone Number:	713 8612001
Site Name:	DRY CLEAN SUPER CENTER
Site Type:	FACILITY REGISTRATION
Site Status:	ACTIVE
Fiscal Year:	FY2009
Solvent:	PERCHLOROETHYLENE (TETRACHLOROETHYLENE)
Gallons:	300
Part Stat:	YES
Gross Receipts:	> $150,000

RN Number:	RN102918406
Region:	12
CN Number:	CN602460057
DCR Number:	Not reported
AR Number:	24000202
Principal Name:	WOO JUNG CORPORATION
Bill Addr1:	1223 W 11TH ST
Bill Addr2:	Not reported
Bill City/State/Zip:	HOUSTON, TX 77008 6615
EMail:	Not reported
Phone Number:	713 8612001
Site Name:	DRY CLEAN SUPER CENTER
Site Type:	FACILITY REGISTRATION
Site Status:	ACTIVE
Fiscal Year:	FY2010
Solvent:	PERCHLOROETHYLENE (TETRACHLOROETHYLENE)
Gallons:	300
Part Stat:	YES
Gross Receipts:	> $150,000

RN Number:	RN102918406
Region:	12
CN Number:	CN602460057
DCR Number:	Not reported
AR Number:	24000202
Principal Name:	WOO JUNG CORPORATION
Bill Addr1:	1223 W 11TH ST
Bill Addr2:	Not reported
Bill City/State/Zip:	HOUSTON, TX 77008 6615
EMail:	Not reported
Phone Number:	713 8612001
Site Name:	DRY CLEAN SUPER CENTER
Site Type:	FACILITY REGISTRATION
Site Status:	ACTIVE

DRY CLEAN SUPER CENTER (Continued) **S108892931**

Fiscal Year:	FY2011
Solvent:	PERCHLOROETHYLENE (TETRACHLOROETHYLENE)
Gallons:	300
Part Stat:	YES
Gross Receipts:	> $150,000
RN Number:	RN102918406
Region:	12
CN Number:	CN602460057
DCR Number:	Not reported
AR Number:	24000202
Principal Name:	WOO JUNG CORPORATION
Bill Addr1:	1223 W 11TH ST
Bill Addr2:	Not reported
Bill City/State/Zip:	HOUSTON, TX 77008 6615
EMail:	Not reported
Phone Number:	713 8612001
Site Name:	DRY CLEAN SUPER CENTER
Site Type:	FACILITY REGISTRATION
Site Status:	ACTIVE
Fiscal Year:	FY2012
Solvent:	PERCHLOROETHYLENE (TETRACHLOROETHYLENE)
Gallons:	300
Part Stat:	YES
Gross Receipts:	> $150,000
RN Number:	RN102918406
Region:	12
CN Number:	CN602460057
DCR Number:	Not reported
AR Number:	24000202
Principal Name:	WOO JUNG CORPORATION
Bill Addr1:	1223 W 11TH ST
Bill Addr2:	Not reported
Bill City/State/Zip:	HOUSTON, TX 77008 6615
EMail:	Not reported
Phone Number:	713 8612001
Site Name:	DRY CLEAN SUPER CENTER
Site Type:	FACILITY REGISTRATION
Site Status:	ACTIVE
Fiscal Year:	FY2013
Solvent:	PERCHLOROETHYLENE (TETRACHLOROETHYLENE)
Gallons:	300
Part Stat:	YES
Gross Receipts:	> $150,000
RN Number:	RN102918406
Region:	12
CN Number:	CN602460057
DCR Number:	Not reported
AR Number:	24000202
Principal Name:	WOO JUNG CORPORATION
Bill Addr1:	1223 W 11TH ST
Bill Addr2:	Not reported
Bill City/State/Zip:	HOUSTON, TX 77008 6615
EMail:	Not reported
Phone Number:	713 8612001

DRY CLEAN SUPER CENTER (Continued) **S108892931**

Site Name:	DRY CLEAN SUPER CENTER
Site Type:	FACILITY REGISTRATION
Site Status:	ACTIVE
Fiscal Year:	FY2014
Solvent:	PERCHLOROETHYLENE (TETRACHLOROETHYLENE)
Gallons:	300
Part Stat:	YES
Gross Receipts:	> $150,000
RN Number:	RN102918406
Region:	REGION 12 - HOUSTON
CN Number:	CN602460057
DCR Number:	DCR11109
AR Number:	24000202
Principal Name:	WOO JUNG CORPORATION
Bill Addr1:	1223 W 11TH ST
Bill Addr2:	Not reported
Bill City/State/Zip:	HOUSTON, TX 77008 6615
EMail:	Not reported
Phone Number:	713 8612001
Site Name:	DRY CLEAN SUPER CENTER
Site Type:	FACILITY REGISTRATION
Site Status:	ACTIVE
Fiscal Year:	FY2016
Solvent:	PERCHLOROETHYLENE (TETRACHLOROETHYLENE)
Gallons:	300
Part Stat:	YES
Gross Receipts:	> $150,000
RN Number:	RN102918406
Region:	12
CN Number:	CN602460057
DCR Number:	Not reported
AR Number:	24000202
Principal Name:	WOO JUNG CORPORATION
Bill Addr1:	1223 W 11TH ST
Bill Addr2:	Not reported
Bill City/State/Zip:	HOUSTON, TX 77008 6615
EMail:	Not reported
Phone Number:	713 8612001
Site Name:	DRY CLEAN SUPER CENTER
Site Type:	FACILITY REGISTRATION
Site Status:	ACTIVE
Fiscal Year:	FY2004
Solvent:	PERCHLOROETHYLENE (TETRACHLOROETHYLENE)
Gallons:	0
Part Stat:	YES
Gross Receipts:	> $100,000 AND < $200,000
RN Number:	RN102918406
Region:	12
CN Number:	CN602460057
DCR Number:	Not reported
AR Number:	24000202
Principal Name:	WOO JUNG CORPORATION
Bill Addr1:	1223 W 11TH ST
Bill Addr2:	Not reported

DRY CLEAN SUPER CENTER (Continued) **S108892931**

Bill City/State/Zip:	HOUSTON, TX 77008 6615
EMail:	Not reported
Phone Number:	713 8612001
Site Name:	DRY CLEAN SUPER CENTER
Site Type:	FACILITY REGISTRATION
Site Status:	ACTIVE
Fiscal Year:	FY2005
Solvent:	PERCHLOROETHYLENE (TETRACHLOROETHYLENE)
Gallons:	300
Part Stat:	YES
Gross Receipts:	> $200,000
RN Number:	RN102918406
Region:	12
CN Number:	CN602460057
DCR Number:	Not reported
AR Number:	24000202
Principal Name:	WOO JUNG CORPORATION
Bill Addr1:	1223 W 11TH ST
Bill Addr2:	Not reported
Bill City/State/Zip:	HOUSTON, TX 77008 6615
EMail:	Not reported
Phone Number:	713 8612001
Site Name:	DRY CLEAN SUPER CENTER
Site Type:	FACILITY REGISTRATION
Site Status:	ACTIVE
Fiscal Year:	FY2006
Solvent:	PERCHLOROETHYLENE (TETRACHLOROETHYLENE)
Gallons:	300
Part Stat:	YES
Gross Receipts:	> $150,000
RN Number:	RN102918406
Region:	12
CN Number:	CN602460057
DCR Number:	Not reported
AR Number:	24000202
Principal Name:	WOO JUNG CORPORATION
Bill Addr1:	1223 W 11TH ST
Bill Addr2:	Not reported
Bill City/State/Zip:	HOUSTON, TX 77008 6615
EMail:	Not reported
Phone Number:	713 8612001
Site Name:	DRY CLEAN SUPER CENTER
Site Type:	FACILITY REGISTRATION
Site Status:	ACTIVE
Fiscal Year:	FY2007
Solvent:	PERCHLOROETHYLENE (TETRACHLOROETHYLENE)
Gallons:	300
Part Stat:	YES
Gross Receipts:	> $150,000
RN Number:	RN102918406
Region:	12
CN Number:	CN602460057
DCR Number:	Not reported
AR Number:	24000202

DRY CLEAN SUPER CENTER (Continued) **S108892931**

Principal Name:	WOO JUNG CORPORATION
Bill Addr1:	1223 W 11TH ST
Bill Addr2:	Not reported
Bill City/State/Zip:	HOUSTON, TX 77008 6615
EMail:	Not reported
Phone Number:	713 8612001
Site Name:	DRY CLEAN SUPER CENTER
Site Type:	FACILITY REGISTRATION
Site Status:	ACTIVE
Fiscal Year:	FY2008
Solvent:	PERCHLOROETHYLENE (TETRACHLOROETHYLENE)
Gallons:	300
Part Stat:	YES
Gross Receipts:	> $150,000

RN Number:	RN102918406
Region:	REGION 12 - HOUSTON
CN Number:	CN602460057
DCR Number:	DCR11109
AR Number:	24000202
Principal Name:	WOO JUNG CORPORATION
Bill Addr1:	1223 W 11TH ST
Bill Addr2:	Not reported
Bill City/State/Zip:	HOUSTON, TX 77008 6615
EMail:	Not reported
Phone Number:	713 8612001
Site Name:	DRY CLEAN SUPER CENTER
Site Type:	FACILITY REGISTRATION
Site Status:	ACTIVE
Fiscal Year:	FY2017
Solvent:	PERCHLOROETHYLENE (TETRACHLOROETHYLENE)
Gallons:	300
Part Stat:	YES
Gross Receipts:	> $150,000

RN Number:	RN102918406
Region:	REGION 12 - HOUSTON
CN Number:	CN602460057
DCR Number:	DCR11109
AR Number:	24000202
Principal Name:	WOO JUNG CORPORATION
Bill Addr1:	1223 W 11TH ST
Bill Addr2:	Not reported
Bill City/State/Zip:	HOUSTON, TX 77008 6615
EMail:	Not reported
Phone Number:	713 8612001
Site Name:	DRY CLEAN SUPER CENTER
Site Type:	FACILITY REGISTRATION
Site Status:	ACTIVE
Fiscal Year:	FY2015
Solvent:	PERCHLOROETHYLENE (TETRACHLOROETHYLENE)
Gallons:	300
Part Stat:	YES
Gross Receipts:	> $150,000

46 **ELEVENTH AND SHEPHERD GULF SERVICE STATION** **EDR Hist Auto** **1009353126**
1102 N SHEPHERD DR **N/A**
HOUSTON, TX

EDR Hist Auto

Year:	Name:	Type:
1962	HENDRICK W A GULF SERVICE	GASOLINE STATIONS
1968	HENDRICK W A GULF SERVICE	GASOLINE STATIONS
1971	QUEEN GULF SERV STA	GASOLINE STATIONS
1975	ELEVENTH AND SHEPHERD GULF SERV	GASOLINE STATIONS
1980	ELEVENTH AND SHEPHERD GULF SERV	GASOLINE STATIONS
1986	ELEVENTH AND SHEPHERD GULF SERV	GASOLINE STATIONS
1988	AP SERVICES 503	Gasoline Service Stations
1989	AP SERVICES 503	Gasoline Service Stations
1990	AP SERVICES 503	Gasoline Service Stations

---

46 **CHEVRON** **UST** **U003768826**
1102 N SHEPHERD DR **N/A**
HOUSTON, TX 77008

UST:

Facility Id:	29266
Facility Type:	RETAIL
Facility Begin Date:	10/29/1986
Facility Status:	INACTIVE
Facility Exempt Status:	No
Records Off-Site:	No
UST Financial Assurance Required:	No
Number Of Active UST:	0
Site Location Description:	Not reported
Site Location (Nearest City/County/Zip):	HARRIS 77008
Site Location (TCEQ Region):	12
Contact Name/Title:	YVONNE MOODY,REP
Contact Organization Name:	CHEVRON
Contact Mailing Address1:	Not reported
Contact Mailing Address2:	Not reported
Contact Mailing City/State/Zip:	Not reported
Contact Phone Number:	7137543709
Contact Fax Number:	Not reported
Contact Email Address:	Not reported
Facility Contact Address Deliverable:	Not reported
Application Received Date On Earliest Reg Form:	05/08/1986
Signature Date On Earliest Reg Form:	04/29/1986
Signature Name/Title On Earliest Reg Form:	H J ODONNELL,ENGR
Signature Role On Earliest Reg Form:	Not reported
Signature Company On Earliest Reg Form:	Not reported
Enforcement Action:	Not reported
Facility Not Inspectable:	No

Facility Billing Contacts:

Princ Id:	329482572001157
AR Number:	Not reported
Contact Name/Title:	PERMIT DESK/
Contact Organization Name:	CHEVRON USA INC
Contact Mailing Address (Delivery):	PO BOX 6004
Contact Mailing Address (Internal Delivery):	Not reported
Contact Mailing City/State/Zip:	SAN RAMON, CA 94583 0904
Phone Number/Ext:	/
Contact Fax Number/Ext:	/

CHEVRON (Continued) **U003768826**

Contact EMail Address:	Not reported
Contact Address Deliverable:	Yes

Owner:

Princ Id:	329482572001157
Additional Id:	265651212002156
Facility Num/AI:	29266
Owner CN:	CN600132484
Owner Name:	CHEVRON USA INC
Owner Effective Begin Date:	10/29/1986
Owner Type:	CO
State Tax Id:	12505279252
Contact Role:	Not reported
Contact Name/Title:	/
Contact Organization Name:	Not reported
Contact Mailing Address (Delivery):	Not reported
Contact Mailing Address (Internal Delivery):	Not reported
Contact Mailing City/State/Zip:	Not reported
Contact Phone Number/Ext:	/
Contact Fax Number/Ext:	/
Contact Email Address:	Not reported

Operator Records Not Found for this Facility:

Self Certification Records Not Found for this Facility/Owner:

Tanks:

UST Id:	77237
Facility Num/AI:	29266
Tank Id:	1
Number Of Compartments:	1
Tank Installation Date:	01/01/1974
Tank Registration Date:	05/08/1986
Tank Capacity (In Gallons):	10000
Tank Status (Current):	REMOVED FROM GROUND
Tank Status Date:	09/07/1990
Empty:	N
Tank Regulatory Status:	FULLY REGULATED
Tank Int Prot (Internal Tank Lining Date):	Not reported
Tank Design (Single Wall):	N
Tank Design (Double Wall):	N
Piping Design (Single Wall):	N
Piping Design (Double Wall):	N
Tank Ext Cont(Fac-Built Nonmetallic Jacket):	N
Tank Ext Cont(Syn Tank-Pit/Piping-Trench Liner):	N
Tank Ext Cont(Tank Vault/Rigid Trench Liner):	N
Piping Ext Cont(Fac-Built Nonmetallic Jacket):	N
Piping Ext Cont(Syn Tank-Pit/Piping-Trench Liner):	N
Piping Ext Cont(Tank Vault/Rigid Trench Liner):	N
Type Of Piping(P=Pressurized,S=Suction,G=Gravity):	Not reported
Tank Material (Steel):	N
Tank Material(Frp(Fiberglass-Reinforced Plastic):	Y
Tank Mat(Composite (Steel W/Ext Frp Cladding)):	N
Tank Mat(Concrete):	N
Tank Mat(Jacketed (Steel W/Ext Nonmetallic Jck)):	N
Tank Mat(Coated(Steel W/ExtPolyurethane Cladding)):	N
Piping Material (Steel):	N

CHEVRON (Continued) **U003768826**

Piping Mat(Frp(Fiberglass Reinforced Plastic):	Y
Piping Mat(Concrete):	N
Piping Mat(Jacketed(Steel W/Ext Nonmetallic Jacket)):	N
Piping Mat(Nonmetallic Flex Piping):	N
PipingConnect/Valves(Shear/Impact Valves(Under Disp)):	N
Piping Connect/Valves(Steel Swing-Joints(End Of Piping)):	N
Piping Connect/Valves (Flex Connectors(Ends Of Piping)):	N
Tank Corr Prot Meth(TCPM)(Cathodic-Field Installation):	N
TCPM (ExtDielectricCoat/Laminate/Tape/Wrap):	N
TCPM(Cathodic Prot-FacInstallation):	N
TCPM(Composite Tank(Steel W/Frp Ext Laminate):	N
TCPMeth(Coated Tank(Steel W/ExtPolyurethaneLaminate):	N
TCPM(FRP Tank Or Piping(Noncorrodible)):	N
TCPM(Ext Nonmetallic Jacket):	N
TCPMeth(Unnecessary Per Corrosion Prot Spec):	N
Piping Corr Prot Meth:	N
Piping Corr Prot Method(PCPM) (Cathodic Factory Install):	N
PCPM(Cathodic Prot-Field Install):	N
PCPMethod (FRP Tank Or Piping(Noncorrodible):	N
PCPM(Nonmetallic FlexPiping (Noncorrodible)):	N
PCPMeth(Isolated Open Area/2nd Containment):	N
PCPM (Dual Protected):	N
PCPM(Unnec Per Corrosion Prot Specialist):	N
Tank Corr Prot Compliance Flag:	N
Piping Corr Prot Compliance Flag:	N
Tank Corrosion Prot Variance (:	N
Piping Corrosion Prot Variance:	N
Temp Out Of Service Compliance:	N
Technical Compliance Flag:	N
Tank Tested Flag:	Y
Installation Signature Date:	03/30/1990

Compartment Records:

Tank Id:	1
UST Comprt Id:	73537
UST Id:	77237
Facility Num/Ai:	29266
Compartment Id:	A
Capacity (In Gallons):	10000
Substance Stored1:	GASOLINE
Substance Stored2:	Not reported
Substance Stored3:	Not reported
CompartmentReleaseDetectionMethod(Vapor):	N
CRDM(GW Monitoring):	N
CRDM(Monitoring Of Secondary Cont Barrier):	N
CRDM(Auto Tank Gauge Test/Inv Control):	N
CRDM(Interstitial Monitoring SecWall/Jacket):	N
CRDM(Wkly Manual Gauging(Tanks<=1000 G):	N
CRDM(Mthly Tank Gauging(Emer Gen Tanks):	N
CRDM(Sir (Stat Inv Reconciliation)/Inv Control):	N
PipingReleaseDetectionMethod(PRDM)(Vapor):	N
PRDM(Groundwater Monitoring):	N
PRDM(Monitoring Sec Containment Barrier):	N
PRDM(InterstitialMonitoring w/in SecWall/Jacket):	N
PRDM(Mthly Piping Tightness Test)@.2Gph:	N
PRDM(AnnualPipingTightTest/ElecMon@.1Gph:	N
PRDM(TriennialTightTest(Suction/GravityPiping):	N
PRDM AutoLineLeakDet(3.0 Gph PressPiping):	N

CHEVRON (Continued) **U003768826**

PRDM(Sir(StatInv Recon)/Inv Control)):	N
PRDM(Exempt System Suction:	N
Spill Overfill Prevention Equip(SOPE):	N
SOPE(Spill Cont/Bucket/Sump):	N
SOPE(DelShut-Off Valve)):	N
SOPE(FlowRestrictorValue:	N
SOPE(Alarm (Set@<=90%) W/3a Or 3b:	N
SOPE(N/A Deliveries To Tank<=25G):	N
Compartment Release Det Compliance Flag:	N
Piping Release Detection Compliance Flag):	N
Spill/OverfillPreventionCompliance Flag:	N
Compartment Release Detection Variance:	N
Piping Release Detection Variance:	N
Spill And Overfill Prevention Variance:	N
Stage I Vapor Recovery:	Not reported
Stage 1 Installation Date:	Not reported

Self Certification Records Not Found for this Facility:

UST Id:	77238
Facility Num/AI:	29266
Tank Id:	2
Number Of Compartments:	1
Tank Installation Date:	01/01/1974
Tank Registration Date:	05/08/1986
Tank Capacity (In Gallons):	10000
Tank Status (Current):	REMOVED FROM GROUND
Tank Status Date:	09/07/1990
Empty:	N
Tank Regulatory Status:	FULLY REGULATED
Tank Int Prot (Internal Tank Lining Date):	Not reported
Tank Design (Single Wall):	N
Tank Design (Double Wall):	N
Piping Design (Single Wall):	N
Piping Design (Double Wall):	N
Tank Ext Cont(Fac-Built Nonmetallic Jacket):	N
Tank Ext Cont(Syn Tank-Pit/Piping-Trench Liner):	N
Tank Ext Cont(Tank Vault/Rigid Trench Liner):	N
Piping Ext Cont(Fac-Built Nonmetallic Jacket):	N
Piping Ext Cont(Syn Tank-Pit/Piping-Trench Liner):	N
Piping Ext Cont(Tank Vault/Rigid Trench Liner):	N
Type Of Piping(P=Pressurized,S=Suction,G=Gravity):	Not reported
Tank Material (Steel):	N
Tank Material(Frp(Fiberglass-Reinforced Plastic):	Y
Tank Mat(Composite (Steel W/Ext Frp Cladding)):	N
Tank Mat(Concrete):	N
Tank Mat(Jacketed (Steel W/Ext Nonmetallic Jck)):	N
Tank Mat(Coated(Steel W/ExtPolyurethane Cladding)):	N
Piping Material (Steel):	N
Piping Mat(Frp(Fiberglass Reinforced Plastic):	Y
Piping Mat(Concrete):	N
Piping Mat(Jacketed(Steel W/Ext Nonmetallic Jacket)):	N
Piping Mat(Nonmetallic Flex Piping):	N
PipingConnect/Valves(Shear/Impact Valves(Under Disp)):	N
Piping Connect/Valves(Steel Swing-Joints(End Of Piping)):	N
Piping Connect/Valves (Flex Connectors(Ends Of Piping)):	N
Tank Corr Prot Meth(TCPM)(Cathodic-Field Installation):	N

CHEVRON (Continued) **U003768826**

TCPM (ExtDielectricCoat/Laminate/Tape/Wrap):	N
TCPM(Cathodic Prot-FacInstallation):	N
TCPM(Composite Tank(Steel W/Frp Ext Laminate):	N
TCPMeth(Coated Tank(Steel W/ExtPolyurethaneLaminate):	N
TCPM(FRP Tank Or Piping(Noncorrodible)):	N
TCPM(Ext Nonmetallic Jacket):	N
TCPMeth(Unnecessary Per Corrosion Prot Spec):	N
Piping Corr Prot Meth:	N
Piping Corr Prot Method(PCPM) (Cathodic Factory Install):	N
PCPM(Cathodic Prot-Field Install):	N
PCPMethod (FRP Tank Or Piping(Noncorrodible):	N
PCPM(Nonmetallic FlexPiping (Noncorrodible)):	N
PCPMeth(Isolated Open Area/2nd Containment):	N
PCPM (Dual Protected):	N
PCPM(Unnec Per Corrosion Prot Specialist):	N
Tank Corr Prot Compliance Flag:	N
Piping Corr Prot Compliance Flag:	N
Tank Corrosion Prot Variance (:	N
Piping Corrosion Prot Variance:	N
Temp Out Of Service Compliance:	N
Technical Compliance Flag:	N
Tank Tested Flag:	Y
Installation Signature Date:	03/30/1990

Compartment Records:

Tank Id:	2
UST Comprt Id:	73538
UST Id:	77238
Facility Num/Ai:	29266
Compartment Id:	A
Capacity (In Gallons):	10000
Substance Stored1:	GASOLINE
Substance Stored2:	Not reported
Substance Stored3:	Not reported
CompartmentReleaseDetectionMethod(Vapor):	N
CRDM(GW Monitoring):	N
CRDM(Monitoring Of Secondary Cont Barrier):	N
CRDM(Auto Tank Gauge Test/Inv Control):	N
CRDM(Interstitial Monitoring SecWall/Jacket):	N
CRDM(Wkly Manual Gauging(Tanks<=1000 G):	N
CRDM(Mthly Tank Gauging(Emer Gen Tanks):	N
CRDM(Sir (Stat Inv Reconciliation)/Inv Control):	N
PipingReleaseDetectionMethod(PRDM)(Vapor):	N
PRDM(Groundwater Monitoring):	N
PRDM(Monitoring Sec Containment Barrier):	N
PRDM(InterstitialMonitoring w/in SecWall/Jacket):	N
PRDM(Mthly Piping Tightness Test)@.2Gph:	N
PRDM(AnnualPipingTightTest/ElecMon@.1Gph:	N
PRDM(TriennialTightTest(Suction/GravityPiping):	N
PRDM AutoLineLeakDet(3.0 Gph PressPiping):	N
PRDM(Sir(StatInv Recon)/Inv Control)):	N
PRDM(Exempt System Suction:	N
Spill Overfill Prevention Equip(SOPE):	N
SOPE(Spill Cont/Bucket/Sump):	N
SOPE(DelShut-Off Valve)):	N
SOPE(FlowRestrictorValue:	N
SOPE(Alarm (Set@<=90%) W/3a Or 3b:	N
SOPE(N/A Deliveries To Tank<=25G):	N

CHEVRON (Continued) **U003768826**

Compartment Release Det Compliance Flag:	N
Piping Release Detection Compliance Flag):	N
Spill/OverfillPreventionCompliance Flag:	N
Compartment Release Detection Variance:	N
Piping Release Detection Variance:	N
Spill And Overfill Prevention Variance:	N
Stage I Vapor Recovery:	Not reported
Stage 1 Installation Date:	Not reported

Self Certification Records Not Found for this Facility:

UST Id:	77239
Facility Num/AI:	29266
Tank Id:	3
Number Of Compartments:	1
Tank Installation Date:	01/01/1974
Tank Registration Date:	05/08/1986
Tank Capacity (In Gallons):	10000
Tank Status (Current):	REMOVED FROM GROUND
Tank Status Date:	09/07/1990
Empty:	N
Tank Regulatory Status:	FULLY REGULATED
Tank Int Prot (Internal Tank Lining Date):	Not reported
Tank Design (Single Wall):	N
Tank Design (Double Wall):	N
Piping Design (Single Wall):	N
Piping Design (Double Wall):	N
Tank Ext Cont(Fac-Built Nonmetallic Jacket):	N
Tank Ext Cont(Syn Tank-Pit/Piping-Trench Liner):	N
Tank Ext Cont(Tank Vault/Rigid Trench Liner):	N
Piping Ext Cont(Fac-Built Nonmetallic Jacket):	N
Piping Ext Cont(Syn Tank-Pit/Piping-Trench Liner):	N
Piping Ext Cont(Tank Vault/Rigid Trench Liner):	N
Type Of Piping(P=Pressurized,S=Suction,G=Gravity):	Not reported
Tank Material (Steel):	N
Tank Material(Frp(Fiberglass-Reinforced Plastic):	Y
Tank Mat(Composite (Steel W/Ext Frp Cladding)):	N
Tank Mat(Concrete):	N
Tank Mat(Jacketed (Steel W/Ext Nonmetallic Jck)):	N
Tank Mat(Coated(Steel W/ExtPolyurethane Cladding)):	N
Piping Material (Steel):	N
Piping Mat(Frp(Fiberglass Reinforced Plastic):	Y
Piping Mat(Concrete):	N
Piping Mat(Jacketed(Steel W/Ext Nonmetallic Jacket)):	N
Piping Mat(Nonmetallic Flex Piping):	N
PipingConnect/Valves(Shear/Impact Valves(Under Disp)):	N
Piping Connect/Valves(Steel Swing-Joints(End Of Piping)):	N
Piping Connect/Valves (Flex Connectors(Ends Of Piping)):	N
Tank Corr Prot Meth(TCPM)(Cathodic-Field Installation):	N
TCPM (ExtDielectricCoat/Laminate/Tape/Wrap):	N
TCPM(Cathodic Prot-FacInstallation):	N
TCPM(Composite Tank(Steel W/Frp Ext Laminate):	N
TCPMeth(Coated Tank(Steel W/ExtPolyurethaneLaminate):	N
TCPM(FRP Tank Or Piping(Noncorrodible)):	N
TCPM(Ext Nonmetallic Jacket):	N
TCPMeth(Unnecessary Per Corrosion Prot Spec):	N
Piping Corr Prot Meth:	N

CHEVRON (Continued) **U003768826**

Piping Corr Prot Method(PCPM) (Cathodic Factory Install):	N
PCPM(Cathodic Prot-Field Install):	N
PCPMethod (FRP Tank Or Piping(Noncorrodible):	N
PCPM(Nonmetallic FlexPiping (Noncorrodible)):	N
PCPMeth(Isolated Open Area/2nd Containment):	N
PCPM (Dual Protected):	N
PCPM(Unnec Per Corrosion Prot Specialist):	N
Tank Corr Prot Compliance Flag:	N
Piping Corr Prot Compliance Flag:	N
Tank Corrosion Prot Variance (:	N
Piping Corrosion Prot Variance:	N
Temp Out Of Service Compliance:	N
Technical Compliance Flag:	N
Tank Tested Flag:	Y
Installation Signature Date:	03/30/1990

Compartment Records:

Tank Id:	3
UST Comprt Id:	73539
UST Id:	77239
Facility Num/Ai:	29266
Compartment Id:	A
Capacity (In Gallons):	10000
Substance Stored1:	GASOLINE
Substance Stored2:	Not reported
Substance Stored3:	Not reported
CompartmentReleaseDetectionMethod(Vapor):	N
CRDM(GW Monitoring):	N
CRDM(Monitoring Of Secondary Cont Barrier):	N
CRDM(Auto Tank Gauge Test/Inv Control):	N
CRDM(Interstitial Monitoring SecWall/Jacket):	N
CRDM(Wkly Manual Gauging(Tanks<=1000 G):	N
CRDM(Mthly Tank Gauging(Emer Gen Tanks):	N
CRDM(Sir (Stat Inv Reconciliation)/Inv Control):	N
PipingReleaseDetectionMethod(PRDM)(Vapor):	N
PRDM(Groundwater Monitoring):	N
PRDM(Monitoring Sec Containment Barrier):	N
PRDM(InterstitialMonitoring w/in SecWall/Jacket):	N
PRDM(Mthly Piping Tightness Test)@.2Gph:	N
PRDM(AnnualPipingTightTest/ElecMon@.1Gph:	N
PRDM(TriennialTightTest(Suction/GravityPiping):	N
PRDM AutoLineLeakDet(3.0 Gph PressPiping):	N
PRDM(Sir(StatInv Recon)/Inv Control)):	N
PRDM(Exempt System Suction:	N
Spill Overfill Prevention Equip(SOPE):	N
SOPE(Spill Cont/Bucket/Sump):	N
SOPE(DelShut-Off Valve)):	N
SOPE(FlowRestrictorValue:	N
SOPE(Alarm (Set@<=90%) W/3a Or 3b:	N
SOPE(N/A Deliveries To Tank<=25G):	N
Compartment Release Det Compliance Flag:	N
Piping Release Detection Compliance Flag):	N
Spill/OverfillPreventionCompliance Flag:	N
Compartment Release Detection Variance:	N
Piping Release Detection Variance:	N
Spill And Overfill Prevention Variance:	N
Stage I Vapor Recovery:	Not reported
Stage 1 Installation Date:	Not reported

CHEVRON (Continued) **U003768826**

Self Certification Records Not Found for this Facility:

Tank Records Not Found for this Facility:

---

46 **QUAGLINO CONOCO SERVICE STATION** **EDR Hist Auto** **1009353065**
1101 N SHEPHERD DR **N/A**
HOUSTON, TX

EDR Hist Auto

Year:	Name:	Type:
1962	BOB S CONOCO	GASOLINE STATIONS
1968	QUAGLINO CONOCO SERVICE STATION	GASOLINE STATIONS
1969	QUAGLINO CASIMO J	Gasoline Service Stations
1970	QUAGLINO CASIMO J	Gasoline Service Stations
1971	QUAGLINO CONOCO SERVICE STATION	GASOLINE STATIONS
1971	QUAGLINO CASIMO J	Gasoline Service Stations
1972	QUAGLINO COSINO J	Gasoline Service Stations
1973	QUAGLINO COSIMO J	Gasoline Service Stations
1975	CONOCO SERVICE STATION	GASOLINE STATIONS

---

47 **BILLUPS STATION 7966** **UST** **U001237784**
905 W 11TH ST **N/A**
HOUSTON, TX 77008

UST:

Facility Id:	439
Facility Type:	RETAIL
Facility Begin Date:	09/01/1988
Facility Status:	INACTIVE
Facility Exempt Status:	No
Records Off-Site:	No
UST Financial Assurance Required:	No
Number Of Active UST:	0
Site Location Description:	Not reported
Site Location (Nearest City/County/Zip):	HARRIS 77008
Site Location (TCEQ Region):	12
Contact Name/Title:	WILLIAM SCHWIND,VICE PRES
Contact Organization Name:	BILLUPS STATION 7966
Contact Mailing Address1:	Not reported
Contact Mailing Address2:	Not reported
Contact Mailing City/State/Zip:	Not reported
Contact Phone Number:	9043507724
Contact Fax Number:	Not reported
Contact Email Address:	Not reported
Facility Contact Address Deliverable:	Not reported
Application Received Date On Earliest Reg Form:	05/08/1986
Signature Date On Earliest Reg Form:	03/06/1986
Signature Name/Title On Earliest Reg Form:	WILLIAM SCHWIND,VICE PRES
Signature Role On Earliest Reg Form:	Not reported
Signature Company On Earliest Reg Form:	Not reported
Enforcement Action:	Not reported
Facility Not Inspectable:	No

Facility Billing Contacts:

Princ Id:	658325792001221

BILLUPS STATION 7966 (Continued) **U001237784**

AR Number:	Not reported
Contact Name/Title:	BERLIN ANDERSON/
Contact Organization Name:	CIRCLE K STORES INC
Contact Mailing Address (Delivery):	PO BOX 52085
Contact Mailing Address (Internal Delivery):	Not reported
Contact Mailing City/State/Zip:	PHOENIX, AZ 85072 2085
Phone Number/Ext:	/
Contact Fax Number/Ext:	/
Contact EMail Address:	Not reported
Contact Address Deliverable:	Yes

Owner:

Princ Id:	658325792001221
Additional Id:	538135112002139
Facility Num/AI:	439
Owner CN:	CN600134456
Owner Name:	CIRCLE K STORES INC
Owner Effective Begin Date:	02/20/1995
Owner Type:	CO
State Tax Id:	17411495405
Contact Role:	Not reported
Contact Name/Title:	/
Contact Organization Name:	Not reported
Contact Mailing Address (Delivery):	Not reported
Contact Mailing Address (Internal Delivery):	Not reported
Contact Mailing City/State/Zip:	Not reported
Contact Phone Number/Ext:	/
Contact Fax Number/Ext:	/
Contact Email Address:	Not reported

Operator Records Not Found for this Facility:

Self Certification Records Not Found for this Facility/Owner:

Tanks:

UST Id:	1031
Facility Num/AI:	439
Tank Id:	1
Number Of Compartments:	1
Tank Installation Date:	01/01/1964
Tank Registration Date:	05/08/1986
Tank Capacity (In Gallons):	10000
Tank Status (Current):	REMOVED FROM GROUND
Tank Status Date:	01/01/1982
Empty:	N
Tank Regulatory Status:	FULLY REGULATED
Tank Int Prot (Internal Tank Lining Date):	Not reported
Tank Design (Single Wall):	N
Tank Design (Double Wall):	N
Piping Design (Single Wall):	N
Piping Design (Double Wall):	N
Tank Ext Cont(Fac-Built Nonmetallic Jacket):	N
Tank Ext Cont(Syn Tank-Pit/Piping-Trench Liner):	N
Tank Ext Cont(Tank Vault/Rigid Trench Liner):	N
Piping Ext Cont(Fac-Built Nonmetallic Jacket):	N
Piping Ext Cont(Syn Tank-Pit/Piping-Trench Liner):	N
Piping Ext Cont(Tank Vault/Rigid Trench Liner):	N

BILLUPS STATION 7966 (Continued) **U001237784**

Type Of Piping(P=Pressurized,S=Suction,G=Gravity):	Not reported
Tank Material (Steel):	Y
Tank Material(Frp(Fiberglass-Reinforced Plastic):	N
Tank Mat(Composite (Steel W/Ext Frp Cladding)):	N
Tank Mat(Concrete):	N
Tank Mat(Jacketed (Steel W/Ext Nonmetallic Jck)):	N
Tank Mat(Coated(Steel W/ExtPolyurethane Cladding)):	N
Piping Material (Steel):	N
Piping Mat(Frp(Fiberglass Reinforced Plastic):	N
Piping Mat(Concrete):	N
Piping Mat(Jacketed(Steel W/Ext Nonmetallic Jacket)):	N
Piping Mat(Nonmetallic Flex Piping):	N
PipingConnect/Valves(Shear/Impact Valves(Under Disp)):	N
Piping Connect/Valves(Steel Swing-Joints(End Of Piping)):	N
Piping Connect/Valves (Flex Connectors(Ends Of Piping)):	N
Tank Corr Prot Meth(TCPM)(Cathodic-Field Installation):	N
TCPM (ExtDielectricCoat/Laminate/Tape/Wrap):	N
TCPM(Cathodic Prot-FacInstallation):	N
TCPM(Composite Tank(Steel W/Frp Ext Laminate):	N
TCPMeth(Coated Tank(Steel W/ExtPolyurethaneLaminate):	N
TCPM(FRP Tank Or Piping(Noncorrodible)):	N
TCPM(Ext Nonmetallic Jacket):	N
TCPMeth(Unnecessary Per Corrosion Prot Spec):	N
Piping Corr Prot Meth:	N
Piping Corr Prot Method(PCPM) (Cathodic Factory Install):	N
PCPM(Cathodic Prot-Field Install):	N
PCPMethod (FRP Tank Or Piping(Noncorrodible):	N
PCPM(Nonmetallic FlexPiping (Noncorrodible)):	N
PCPMeth(Isolated Open Area/2nd Containment):	N
PCPM (Dual Protected):	N
PCPM(Unnec Per Corrosion Prot Specialist):	N
Tank Corr Prot Compliance Flag:	N
Piping Corr Prot Compliance Flag:	N
Tank Corrosion Prot Variance (:	N
Piping Corrosion Prot Variance:	N
Temp Out Of Service Compliance:	N
Technical Compliance Flag:	N
Tank Tested Flag:	N
Installation Signature Date:	Not reported

Compartment Records:

Tank Id:	1
UST Comprt Id:	151850
UST Id:	1031
Facility Num/Ai:	439
Compartment Id:	A
Capacity (In Gallons):	10000
Substance Stored1:	UNKNOWN
Substance Stored2:	Not reported
Substance Stored3:	Not reported
CompartmentReleaseDetectionMethod(Vapor):	N
CRDM(GW Monitoring):	N
CRDM(Monitoring Of Secondary Cont Barrier):	N
CRDM(Auto Tank Gauge Test/Inv Control):	N
CRDM(Interstitial Monitoring SecWall/Jacket):	N
CRDM(Wkly Manual Gauging(Tanks<=1000 G):	N
CRDM(Mthly Tank Gauging(Emer Gen Tanks):	N
CRDM(Sir (Stat Inv Reconciliation)/Inv Control):	N

BILLUPS STATION 7966 (Continued) **U001237784**

PipingReleaseDetectionMethod(PRDM)(Vapor):	N
PRDM(Groundwater Monitoring):	N
PRDM(Monitoring Sec Containment Barrier):	N
PRDM(InterstitialMonitoring w/in SecWall/Jacket):	N
PRDM(Mthly Piping Tightness Test)@.2Gph:	N
PRDM(AnnualPipingTightTest/ElecMon@.1Gph:	N
PRDM(TriennialTightTest(Suction/GravityPiping):	N
PRDM AutoLineLeakDet(3.0 Gph PressPiping):	N
PRDM(Sir(StatInv Recon)/Inv Control)):	N
PRDM(Exempt System Suction:	N
Spill Overfill Prevention Equip(SOPE):	N
SOPE(Spill Cont/Bucket/Sump):	N
SOPE(DelShut-Off Valve)):	N
SOPE(FlowRestrictorValue:	N
SOPE(Alarm (Set@<=90%) W/3a Or 3b:	N
SOPE(N/A Deliveries To Tank<=25G):	N
Compartment Release Det Compliance Flag:	N
Piping Release Detection Compliance Flag):	N
Spill/OverfillPreventionCompliance Flag:	N
Compartment Release Detection Variance:	N
Piping Release Detection Variance:	N
Spill And Overfill Prevention Variance:	N
Stage I Vapor Recovery:	Not reported
Stage 1 Installation Date:	Not reported

Self Certification Records Not Found for this Facility:

UST Id:	1030
Facility Num/AI:	439
Tank Id:	2
Number Of Compartments:	1
Tank Installation Date:	01/01/1964
Tank Registration Date:	05/08/1986
Tank Capacity (In Gallons):	8000
Tank Status (Current):	REMOVED FROM GROUND
Tank Status Date:	01/01/1982
Empty:	N
Tank Regulatory Status:	FULLY REGULATED
Tank Int Prot (Internal Tank Lining Date):	Not reported
Tank Design (Single Wall):	N
Tank Design (Double Wall):	N
Piping Design (Single Wall):	N
Piping Design (Double Wall):	N
Tank Ext Cont(Fac-Built Nonmetallic Jacket):	N
Tank Ext Cont(Syn Tank-Pit/Piping-Trench Liner):	N
Tank Ext Cont(Tank Vault/Rigid Trench Liner):	N
Piping Ext Cont(Fac-Built Nonmetallic Jacket):	N
Piping Ext Cont(Syn Tank-Pit/Piping-Trench Liner):	N
Piping Ext Cont(Tank Vault/Rigid Trench Liner):	N
Type Of Piping(P=Pressurized,S=Suction,G=Gravity):	Not reported
Tank Material (Steel):	Y
Tank Material(Frp(Fiberglass-Reinforced Plastic):	N
Tank Mat(Composite (Steel W/Ext Frp Cladding)):	N
Tank Mat(Concrete):	N
Tank Mat(Jacketed (Steel W/Ext Nonmetallic Jck)):	N
Tank Mat(Coated(Steel W/ExtPolyurethane Cladding)):	N
Piping Material (Steel):	N

BILLUPS STATION 7966 (Continued) **U001237784**

Piping Mat(Frp(Fiberglass Reinforced Plastic):	N
Piping Mat(Concrete):	N
Piping Mat(Jacketed(Steel W/Ext Nonmetallic Jacket)):	N
Piping Mat(Nonmetallic Flex Piping):	N
PipingConnect/Valves(Shear/Impact Valves(Under Disp)):	N
Piping Connect/Valves(Steel Swing-Joints(End Of Piping)):	N
Piping Connect/Valves (Flex Connectors(Ends Of Piping)):	N
Tank Corr Prot Meth(TCPM)(Cathodic-Field Installation):	N
TCPM (ExtDielectricCoat/Laminate/Tape/Wrap):	N
TCPM(Cathodic Prot-FacInstallation):	N
TCPM(Composite Tank(Steel W/Frp Ext Laminate):	N
TCPMeth(Coated Tank(Steel W/ExtPolyurethaneLaminate):	N
TCPM(FRP Tank Or Piping(Noncorrodible)):	N
TCPM(Ext Nonmetallic Jacket):	N
TCPMeth(Unnecessary Per Corrosion Prot Spec):	N
Piping Corr Prot Meth:	N
Piping Corr Prot Method(PCPM) (Cathodic Factory Install):	N
PCPM(Cathodic Prot-Field Install):	N
PCPMethod (FRP Tank Or Piping(Noncorrodible):	N
PCPM(Nonmetallic FlexPiping (Noncorrodible)):	N
PCPMeth(Isolated Open Area/2nd Containment):	N
PCPM (Dual Protected):	N
PCPM(Unnec Per Corrosion Prot Specialist):	N
Tank Corr Prot Compliance Flag:	N
Piping Corr Prot Compliance Flag:	N
Tank Corrosion Prot Variance (:	N
Piping Corrosion Prot Variance:	N
Temp Out Of Service Compliance:	N
Technical Compliance Flag:	N
Tank Tested Flag:	N
Installation Signature Date:	Not reported

Compartment Records:

Tank Id:	2
UST Comprt Id:	151849
UST Id:	1030
Facility Num/Ai:	439
Compartment Id:	A
Capacity (In Gallons):	8000
Substance Stored1:	UNKNOWN
Substance Stored2:	Not reported
Substance Stored3:	Not reported
CompartmentReleaseDetectionMethod(Vapor):	N
CRDM(GW Monitoring):	N
CRDM(Monitoring Of Secondary Cont Barrier):	N
CRDM(Auto Tank Gauge Test/Inv Control):	N
CRDM(Interstitial Monitoring SecWall/Jacket):	N
CRDM(Wkly Manual Gauging(Tanks<=1000 G):	N
CRDM(Mthly Tank Gauging(Emer Gen Tanks):	N
CRDM(Sir (Stat Inv Reconciliation)/Inv Control):	N
PipingReleaseDetectionMethod(PRDM)(Vapor):	N
PRDM(Groundwater Monitoring):	N
PRDM(Monitoring Sec Containment Barrier):	N
PRDM(InterstitialMonitoring w/in SecWall/Jacket):	N
PRDM(Mthly Piping Tightness Test)@.2Gph:	N
PRDM(AnnualPipingTightTest/ElecMon@.1Gph:	N
PRDM(TriennialTightTest(Suction/GravityPiping):	N
PRDM AutoLineLeakDet(3.0 Gph PressPiping):	N

BILLUPS STATION 7966 (Continued) **U001237784**

PRDM(Sir(StatInv Recon)/Inv Control)):	N
PRDM(Exempt System Suction:	N
Spill Overfill Prevention Equip(SOPE):	N
SOPE(Spill Cont/Bucket/Sump):	N
SOPE(DelShut-Off Valve)):	N
SOPE(FlowRestrictorValue:	N
SOPE(Alarm (Set@<=90%) W/3a Or 3b:	N
SOPE(N/A Deliveries To Tank<=25G):	N
Compartment Release Det Compliance Flag:	N
Piping Release Detection Compliance Flag):	N
Spill/OverfillPreventionCompliance Flag:	N
Compartment Release Detection Variance:	N
Piping Release Detection Variance:	N
Spill And Overfill Prevention Variance:	N
Stage I Vapor Recovery:	Not reported
Stage 1 Installation Date:	Not reported

Self Certification Records Not Found for this Facility:

Tank Records Not Found for this Facility:

---

47 **OLD SERVICE STATION SITE** **LPST S105050178**
901 W 11TH ST **GCC N/A**
HOUSTON, TX 77008

LPST:

Facility ID:	Not reported
LPST Id:	119683
Facility Location:	Not reported
TCEQ Region# and City:	12
Region City:	Not reported
Reported Date:	10/28/2015
Entered Date:	07/14/2015
Priority:	4.1 - GW IMPACTED NO APPARENT THREATS OR IMPACTS TO RECEPTORS
Program:	1 - RPR
CA Status:	6A - FINAL CONCURRENCE ISSUED
Priority Description:	Not reported
Status:	**Not reported**
Coordinators Primary:	Not reported
Coordinators RPR:	Not reported
Responsible Party Name:	JAVA HEIGHTS LLC
Responsible Party Contact:	Not reported
Responsible Party Address:	Not reported
Responsible Party City,St,Zip:	Not reported
Responsible Party Telephone:	Not reported
Reported Date:	06/11/2015
Case Start Date:	10/28/2015

Facility ID:	0063951
LPST Id:	104270
Facility Location:	901 W 11TH ST
TCEQ Region# and City:	12
Region City:	HOUSTON
Reported Date:	11/02/1992
Entered Date:	10/06/1992
Priority:	5 - MINOR SOIL CONTAMINATION - DOES NOT REQUIRE A RAP
Program:	1 - RPR

OLD SERVICE STATION SITE (Continued) **S105050178**

CA Status:	6A - FINAL CONCURRENCE ISSUED
Priority Description:	MINOR SOIL CONTAMINATION - DOES NOT REQUIRE A RAP
Status:	**FINAL CONCURRENCE ISSUED, CASE CLOSED**
Coordinators Primary:	1/2
Coordinators RPR:	HLN
Responsible Party Name:	COMMUNITY MANAGEMENT CO
Responsible Party Contact:	GIP RALSTON
Responsible Party Address:	PO BOX 66649
Responsible Party City,St,Zip:	HOUSTON, TX 77266
Responsible Party Telephone:	713/523-9335
Reported Date:	08/18/1992
Case Start Date:	10/06/1992

GCC:

Division:	REM/PST
New Cases:	*
File Number:	119683
Contamination Description:	GASOLINE
Date Of Earliest Known Contamination Confirmation:	6/11/2015
Enforcement Status - Level Of Agency Response:	2
Enforcement Status - Site Activity Status:	6
Data Quality 1:	E,Q
Section 5236:	Not reported
Type:	GROUNDWATER CONTAMINATION CASE DESCRIPTION BY COUNTY TEXAS COMMISSION ON ENVIRONMENTAL QUALITY
Agency:	Not reported
Section:	Not reported
Year Deleted:	Not reported
Location:	Not reported
Data Quality 2:	Not reported

---

47 **FORMER GAS STATION** **UST** **U001292876**
901 W 11TH ST **N/A**
HOUSTON, TX 77008

UST:

Facility Id:	63951
Facility Type:	RETAIL
Facility Begin Date:	12/30/1992
Facility Status:	INACTIVE
Facility Exempt Status:	No
Records Off-Site:	No
UST Financial Assurance Required:	No
Number Of Active UST:	0
Site Location Description:	Not reported
Site Location (Nearest City/County/Zip):	HARRIS 77008
Site Location (TCEQ Region):	12
Contact Name/Title:	,
Contact Organization Name:	Not reported
Contact Mailing Address1:	Not reported
Contact Mailing Address2:	Not reported
Contact Mailing City/State/Zip:	Not reported
Contact Phone Number:	Not reported
Contact Fax Number:	Not reported
Contact Email Address:	Not reported
Facility Contact Address Deliverable:	Not reported
Application Received Date On Earliest Reg Form:	11/24/1992

FORMER GAS STATION (Continued) **U001292876**

Signature Date On Earliest Reg Form:	11/18/1992
Signature Name/Title On Earliest Reg Form:	MIKE HAROL,CONTRACTOR
Signature Role On Earliest Reg Form:	Not reported
Signature Company On Earliest Reg Form:	Not reported
Enforcement Action:	Not reported
Facility Not Inspectable:	No

Facility Billing Contacts:

Princ Id:	454819462002138
AR Number:	Not reported
Contact Name/Title:	/
Contact Organization Name:	BOARD OF CHURCH EXTENSION
Contact Mailing Address (Delivery):	PO BOX 2069
Contact Mailing Address (Internal Delivery):	Not reported
Contact Mailing City/State/Zip:	ANDERSON, IN 46018 2069
Phone Number/Ext:	/
Contact Fax Number/Ext:	/
Contact EMail Address:	Not reported
Contact Address Deliverable:	Yes

Owner:

Princ Id:	454819462002138
Additional Id:	446819462002138
Facility Num/AI:	63951
Owner CN:	CN601195761
Owner Name:	BOARD OF CHURCH EXTENSION
Owner Effective Begin Date:	12/30/1992
Owner Type:	OR
State Tax Id:	Not reported
Contact Role:	Not reported
Contact Name/Title:	/
Contact Organization Name:	Not reported
Contact Mailing Address (Delivery):	Not reported
Contact Mailing Address (Internal Delivery):	Not reported
Contact Mailing City/State/Zip:	Not reported
Contact Phone Number/Ext:	/
Contact Fax Number/Ext:	/
Contact Email Address:	Not reported

Operator Records Not Found for this Facility:

Self Certification Records Not Found for this Facility/Owner:

Tanks:

UST Id:	147290
Facility Num/AI:	63951
Tank Id:	1
Number Of Compartments:	1
Tank Installation Date:	08/31/1987
Tank Registration Date:	11/24/1992
Tank Capacity (In Gallons):	10000
Tank Status (Current):	REMOVED FROM GROUND
Tank Status Date:	08/02/1992
Empty:	N
Tank Regulatory Status:	FULLY REGULATED
Tank Int Prot (Internal Tank Lining Date):	Not reported
Tank Design (Single Wall):	N
Tank Design (Double Wall):	N

FORMER GAS STATION (Continued) **U001292876**

Piping Design (Single Wall):	N
Piping Design (Double Wall):	N
Tank Ext Cont(Fac-Built Nonmetallic Jacket):	N
Tank Ext Cont(Syn Tank-Pit/Piping-Trench Liner):	N
Tank Ext Cont(Tank Vault/Rigid Trench Liner):	N
Piping Ext Cont(Fac-Built Nonmetallic Jacket):	N
Piping Ext Cont(Syn Tank-Pit/Piping-Trench Liner):	N
Piping Ext Cont(Tank Vault/Rigid Trench Liner):	N
Type Of Piping(P=Pressurized,S=Suction,G=Gravity):	Not reported
Tank Material (Steel):	N
Tank Material(Frp(Fiberglass-Reinforced Plastic):	N
Tank Mat(Composite (Steel W/Ext Frp Cladding)):	N
Tank Mat(Concrete):	N
Tank Mat(Jacketed (Steel W/Ext Nonmetallic Jck)):	N
Tank Mat(Coated(Steel W/ExtPolyurethane Cladding)):	N
Piping Material (Steel):	N
Piping Mat(Frp(Fiberglass Reinforced Plastic):	N
Piping Mat(Concrete):	N
Piping Mat(Jacketed(Steel W/Ext Nonmetallic Jacket)):	N
Piping Mat(Nonmetallic Flex Piping):	N
PipingConnect/Valves(Shear/Impact Valves(Under Disp)):	N
Piping Connect/Valves(Steel Swing-Joints(End Of Piping)):	N
Piping Connect/Valves (Flex Connectors(Ends Of Piping)):	N
Tank Corr Prot Meth(TCPM)(Cathodic-Field Installation):	N
TCPM (ExtDielectricCoat/Laminate/Tape/Wrap):	N
TCPM(Cathodic Prot-FacInstallation):	N
TCPM(Composite Tank(Steel W/Frp Ext Laminate):	N
TCPMeth(Coated Tank(Steel W/ExtPolyurethaneLaminate):	N
TCPM(FRP Tank Or Piping(Noncorrodible)):	N
TCPM(Ext Nonmetallic Jacket):	N
TCPMeth(Unnecessary Per Corrosion Prot Spec):	N
Piping Corr Prot Meth:	N
Piping Corr Prot Method(PCPM) (Cathodic Factory Install):	N
PCPM(Cathodic Prot-Field Install):	N
PCPMethod (FRP Tank Or Piping(Noncorrodible):	N
PCPM(Nonmetallic FlexPiping (Noncorrodible)):	N
PCPMeth(Isolated Open Area/2nd Containment):	N
PCPM (Dual Protected):	N
PCPM(Unnec Per Corrosion Prot Specialist):	N
Tank Corr Prot Compliance Flag:	N
Piping Corr Prot Compliance Flag:	N
Tank Corrosion Prot Variance (:	N
Piping Corrosion Prot Variance:	N
Temp Out Of Service Compliance:	N
Technical Compliance Flag:	N
Tank Tested Flag:	Y
Installation Signature Date:	11/12/1992

Compartment Records:

Tank Id:	1
UST Comprt Id:	155264
UST Id:	147290
Facility Num/Ai:	63951
Compartment Id:	A
Capacity (In Gallons):	10000
Substance Stored1:	UNKNOWN
Substance Stored2:	Not reported
Substance Stored3:	Not reported

FORMER GAS STATION (Continued) **U001292876**

CompartmentReleaseDetectionMethod(Vapor):	N
CRDM(GW Monitoring):	N
CRDM(Monitoring Of Secondary Cont Barrier):	N
CRDM(Auto Tank Gauge Test/Inv Control):	N
CRDM(Interstitial Monitoring SecWall/Jacket):	N
CRDM(Wkly Manual Gauging(Tanks<=1000 G):	N
CRDM(Mthly Tank Gauging(Emer Gen Tanks):	N
CRDM(Sir (Stat Inv Reconciliation)/Inv Control):	N
PipingReleaseDetectionMethod(PRDM)(Vapor):	N
PRDM(Groundwater Monitoring):	N
PRDM(Monitoring Sec Containment Barrier):	N
PRDM(InterstitialMonitoring w/in SecWall/Jacket):	N
PRDM(Mthly Piping Tightness Test)@.2Gph:	N
PRDM(AnnualPipingTightTest/ElecMon@.1Gph:	N
PRDM(TriennialTightTest(Suction/GravityPiping):	N
PRDM AutoLineLeakDet(3.0 Gph PressPiping):	N
PRDM(Sir(StatInv Recon)/Inv Control)):	N
PRDM(Exempt System Suction:	N
Spill Overfill Prevention Equip(SOPE):	N
SOPE(Spill Cont/Bucket/Sump):	N
SOPE(DelShut-Off Valve)):	N
SOPE(FlowRestrictorValue:	N
SOPE(Alarm (Set@<=90%) W/3a Or 3b:	N
SOPE(N/A Deliveries To Tank<=25G):	N
Compartment Release Det Compliance Flag:	N
Piping Release Detection Compliance Flag):	N
Spill/OverfillPreventionCompliance Flag:	N
Compartment Release Detection Variance:	N
Piping Release Detection Variance:	N
Spill And Overfill Prevention Variance:	N
Stage I Vapor Recovery:	Not reported
Stage 1 Installation Date:	Not reported

Self Certification Records Not Found for this Facility:

UST Id:	147289
Facility Num/AI:	63951
Tank Id:	2
Number Of Compartments:	1
Tank Installation Date:	08/31/1987
Tank Registration Date:	11/24/1992
Tank Capacity (In Gallons):	10000
Tank Status (Current):	REMOVED FROM GROUND
Tank Status Date:	08/04/1992
Empty:	N
Tank Regulatory Status:	FULLY REGULATED
Tank Int Prot (Internal Tank Lining Date):	Not reported
Tank Design (Single Wall):	N
Tank Design (Double Wall):	N
Piping Design (Single Wall):	N
Piping Design (Double Wall):	N
Tank Ext Cont(Fac-Built Nonmetallic Jacket):	N
Tank Ext Cont(Syn Tank-Pit/Piping-Trench Liner):	N
Tank Ext Cont(Tank Vault/Rigid Trench Liner):	N
Piping Ext Cont(Fac-Built Nonmetallic Jacket):	N
Piping Ext Cont(Syn Tank-Pit/Piping-Trench Liner):	N
Piping Ext Cont(Tank Vault/Rigid Trench Liner):	N

FORMER GAS STATION (Continued) **U001292876**

Type Of Piping(P=Pressurized,S=Suction,G=Gravity):	Not reported
Tank Material (Steel):	N
Tank Material(Frp(Fiberglass-Reinforced Plastic):	N
Tank Mat(Composite (Steel W/Ext Frp Cladding)):	N
Tank Mat(Concrete):	N
Tank Mat(Jacketed (Steel W/Ext Nonmetallic Jck)):	N
Tank Mat(Coated(Steel W/ExtPolyurethane Cladding)):	N
Piping Material (Steel):	N
Piping Mat(Frp(Fiberglass Reinforced Plastic):	N
Piping Mat(Concrete):	N
Piping Mat(Jacketed(Steel W/Ext Nonmetallic Jacket)):	N
Piping Mat(Nonmetallic Flex Piping):	N
PipingConnect/Valves(Shear/Impact Valves(Under Disp)):	N
Piping Connect/Valves(Steel Swing-Joints(End Of Piping)):	N
Piping Connect/Valves (Flex Connectors(Ends Of Piping)):	N
Tank Corr Prot Meth(TCPM)(Cathodic-Field Installation):	N
TCPM (ExtDielectricCoat/Laminate/Tape/Wrap):	N
TCPM(Cathodic Prot-FacInstallation):	N
TCPM(Composite Tank(Steel W/Frp Ext Laminate):	N
TCPMeth(Coated Tank(Steel W/ExtPolyurethaneLaminate):	N
TCPM(FRP Tank Or Piping(Noncorrodible)):	N
TCPM(Ext Nonmetallic Jacket):	N
TCPMeth(Unnecessary Per Corrosion Prot Spec):	N
Piping Corr Prot Meth:	N
Piping Corr Prot Method(PCPM) (Cathodic Factory Install):	N
PCPM(Cathodic Prot-Field Install):	N
PCPMethod (FRP Tank Or Piping(Noncorrodible):	N
PCPM(Nonmetallic FlexPiping (Noncorrodible)):	N
PCPMeth(Isolated Open Area/2nd Containment):	N
PCPM (Dual Protected):	N
PCPM(Unnec Per Corrosion Prot Specialist):	N
Tank Corr Prot Compliance Flag:	N
Piping Corr Prot Compliance Flag:	N
Tank Corrosion Prot Variance (:	N
Piping Corrosion Prot Variance:	N
Temp Out Of Service Compliance:	N
Technical Compliance Flag:	N
Tank Tested Flag:	Y
Installation Signature Date:	11/12/1992

Compartment Records:

Tank Id:	2
UST Comprt Id:	155263
UST Id:	147289
Facility Num/Ai:	63951
Compartment Id:	A
Capacity (In Gallons):	10000
Substance Stored1:	UNKNOWN
Substance Stored2:	Not reported
Substance Stored3:	Not reported
CompartmentReleaseDetectionMethod(Vapor):	N
CRDM(GW Monitoring):	N
CRDM(Monitoring Of Secondary Cont Barrier):	N
CRDM(Auto Tank Gauge Test/Inv Control):	N
CRDM(Interstitial Monitoring SecWall/Jacket):	N
CRDM(Wkly Manual Gauging(Tanks<=1000 G):	N
CRDM(Mthly Tank Gauging(Emer Gen Tanks):	N
CRDM(Sir (Stat Inv Reconciliation)/Inv Control):	N

FORMER GAS STATION (Continued) **U001292876**

PipingReleaseDetectionMethod(PRDM)(Vapor):	N
PRDM(Groundwater Monitoring):	N
PRDM(Monitoring Sec Containment Barrier):	N
PRDM(InterstitialMonitoring w/in SecWall/Jacket):	N
PRDM(Mthly Piping Tightness Test)@.2Gph:	N
PRDM(AnnualPipingTightTest/ElecMon@.1Gph:	N
PRDM(TriennialTightTest(Suction/GravityPiping):	N
PRDM AutoLineLeakDet(3.0 Gph PressPiping):	N
PRDM(Sir(StatInv Recon)/Inv Control)):	N
PRDM(Exempt System Suction:	N
Spill Overfill Prevention Equip(SOPE):	N
SOPE(Spill Cont/Bucket/Sump):	N
SOPE(DelShut-Off Valve)):	N
SOPE(FlowRestrictorValue:	N
SOPE(Alarm (Set@<=90%) W/3a Or 3b:	N
SOPE(N/A Deliveries To Tank<=25G):	N
Compartment Release Det Compliance Flag:	N
Piping Release Detection Compliance Flag):	N
Spill/OverfillPreventionCompliance Flag:	N
Compartment Release Detection Variance:	N
Piping Release Detection Variance:	N
Spill And Overfill Prevention Variance:	N
Stage I Vapor Recovery:	Not reported
Stage 1 Installation Date:	Not reported

Self Certification Records Not Found for this Facility:

UST Id:	147288
Facility Num/AI:	63951
Tank Id:	3
Number Of Compartments:	1
Tank Installation Date:	08/31/1987
Tank Registration Date:	11/24/1992
Tank Capacity (In Gallons):	10000
Tank Status (Current):	REMOVED FROM GROUND
Tank Status Date:	08/04/1992
Empty:	N
Tank Regulatory Status:	FULLY REGULATED
Tank Int Prot (Internal Tank Lining Date):	Not reported
Tank Design (Single Wall):	N
Tank Design (Double Wall):	N
Piping Design (Single Wall):	N
Piping Design (Double Wall):	N
Tank Ext Cont(Fac-Built Nonmetallic Jacket):	N
Tank Ext Cont(Syn Tank-Pit/Piping-Trench Liner):	N
Tank Ext Cont(Tank Vault/Rigid Trench Liner):	N
Piping Ext Cont(Fac-Built Nonmetallic Jacket):	N
Piping Ext Cont(Syn Tank-Pit/Piping-Trench Liner):	N
Piping Ext Cont(Tank Vault/Rigid Trench Liner):	N
Type Of Piping(P=Pressurized,S=Suction,G=Gravity):	Not reported
Tank Material (Steel):	N
Tank Material(Frp(Fiberglass-Reinforced Plastic):	N
Tank Mat(Composite (Steel W/Ext Frp Cladding)):	N
Tank Mat(Concrete):	N
Tank Mat(Jacketed (Steel W/Ext Nonmetallic Jck)):	N
Tank Mat(Coated(Steel W/ExtPolyurethane Cladding)):	N
Piping Material (Steel):	N

FORMER GAS STATION (Continued) **U001292876**

Piping Mat(Frp(Fiberglass Reinforced Plastic):	N
Piping Mat(Concrete):	N
Piping Mat(Jacketed(Steel W/Ext Nonmetallic Jacket)):	N
Piping Mat(Nonmetallic Flex Piping):	N
PipingConnect/Valves(Shear/Impact Valves(Under Disp)):	N
Piping Connect/Valves(Steel Swing-Joints(End Of Piping)):	N
Piping Connect/Valves (Flex Connectors(Ends Of Piping)):	N
Tank Corr Prot Meth(TCPM)(Cathodic-Field Installation):	N
TCPM (ExtDielectricCoat/Laminate/Tape/Wrap):	N
TCPM(Cathodic Prot-FacInstallation):	N
TCPM(Composite Tank(Steel W/Frp Ext Laminate):	N
TCPMeth(Coated Tank(Steel W/ExtPolyurethaneLaminate):	N
TCPM(FRP Tank Or Piping(Noncorrodible)):	N
TCPM(Ext Nonmetallic Jacket):	N
TCPMeth(Unnecessary Per Corrosion Prot Spec):	N
Piping Corr Prot Meth:	N
Piping Corr Prot Method(PCPM) (Cathodic Factory Install):	N
PCPM(Cathodic Prot-Field Install):	N
PCPMethod (FRP Tank Or Piping(Noncorrodible):	N
PCPM(Nonmetallic FlexPiping (Noncorrodible)):	N
PCPMeth(Isolated Open Area/2nd Containment):	N
PCPM (Dual Protected):	N
PCPM(Unnec Per Corrosion Prot Specialist):	N
Tank Corr Prot Compliance Flag:	N
Piping Corr Prot Compliance Flag:	N
Tank Corrosion Prot Variance (:	N
Piping Corrosion Prot Variance:	N
Temp Out Of Service Compliance:	N
Technical Compliance Flag:	N
Tank Tested Flag:	Y
Installation Signature Date:	11/12/1992

Compartment Records:

Tank Id:	3
UST Comprt Id:	155262
UST Id:	147288
Facility Num/Ai:	63951
Compartment Id:	A
Capacity (In Gallons):	10000
Substance Stored1:	UNKNOWN
Substance Stored2:	Not reported
Substance Stored3:	Not reported
CompartmentReleaseDetectionMethod(Vapor):	N
CRDM(GW Monitoring):	N
CRDM(Monitoring Of Secondary Cont Barrier):	N
CRDM(Auto Tank Gauge Test/Inv Control):	N
CRDM(Interstitial Monitoring SecWall/Jacket):	N
CRDM(Wkly Manual Gauging(Tanks<=1000 G):	N
CRDM(Mthly Tank Gauging(Emer Gen Tanks):	N
CRDM(Sir (Stat Inv Reconciliation)/Inv Control):	N
PipingReleaseDetectionMethod(PRDM)(Vapor):	N
PRDM(Groundwater Monitoring):	N
PRDM(Monitoring Sec Containment Barrier):	N
PRDM(InterstitialMonitoring w/in SecWall/Jacket):	N
PRDM(Mthly Piping Tightness Test)@.2Gph:	N
PRDM(AnnualPipingTightTest/ElecMon@.1Gph:	N
PRDM(TriennialTightTest(Suction/GravityPiping):	N
PRDM AutoLineLeakDet(3.0 Gph PressPiping):	N

FORMER GAS STATION (Continued) **U001292876**

PRDM(Sir(StatInv Recon)/Inv Control)):	N
PRDM(Exempt System Suction:	N
Spill Overfill Prevention Equip(SOPE):	N
SOPE(Spill Cont/Bucket/Sump):	N
SOPE(DelShut-Off Valve)):	N
SOPE(FlowRestrictorValue:	N
SOPE(Alarm (Set@<=90%) W/3a Or 3b:	N
SOPE(N/A Deliveries To Tank<=25G):	N
Compartment Release Det Compliance Flag:	N
Piping Release Detection Compliance Flag):	N
Spill/OverfillPreventionCompliance Flag:	N
Compartment Release Detection Variance:	N
Piping Release Detection Variance:	N
Spill And Overfill Prevention Variance:	N
Stage I Vapor Recovery:	Not reported
Stage 1 Installation Date:	Not reported

Self Certification Records Not Found for this Facility:

Tank Records Not Found for this Facility:

---

48 **COMMERCIAL BLDG.** **ASBESTOS** **S119141665**
1111 N. DURHAM ST. **N/A**
HOUSTON, TX 77007

ASBESTOS:

Date of inspection:	02/16/2016
Reason for Inspection:	Notified
Violation:	No
Complaint Date:	Not reported
Notification Number:	2015009446
ASB Priority:	Low
PIF State:	Not reported
Detained:	Not reported
Product Name:	Not reported
Time Spent:	Not reported
Travel Time:	Not reported
Mileage:	Not reported
Reg:	06
Init:	GRW
Seq:	01
Facility Type:	Asbestos
Inspector Name:	Gary Williams
Date Report Received:	Not reported
Date Routed by Supervisor:	Not reported
Date Routed to PSQA:	Not reported
Date Reviewed by PSQA:	Not reported
Date Routed by Supervisor1:	Not reported
Date Rtnd to Inspector Corrections:	Not reported
Date Rcvd Back:	Not reported
Date Rtnd to Inspector Corrections2:	Not reported
Date Rcvd Back 2:	Not reported
Date Rtnd to Inspector Corrections 3:	Not reported
Date Rcvd Back 3:	Not reported
Notification Status:	Not reported
Amendo:	Not reported
Notification Work Type:	Not reported

COMMERCIAL BLDG. (Continued) **S119141665**

Notification Type:	Not reported
Work Type Flag:	Not reported
Certification Statement Date:	Not reported
Certification Statement Phone:	Not reported
Is The Facility a School or K-12?:	Not reported
Region:	Not reported
Priority:	Not reported
ARU:	Not reported
Is this a phased abatement project?:	Not reported
Ordered:	Not reported
Is This Project an Emergency?:	Not reported
Is Building Occupied?:	Not reported
High Profile:	Not reported
Ref Method:	Not reported
Analytical Method:	Not reported
Start Date:	Not reported

---

48 **NATIONAL CNVENIENCE STORES INC** **EDR Hist Auto** **1020282109**
1420 W 11TH ST **N/A**
HOUSTON, TX 77008

EDR Hist Auto

Year:	Name:	Type:
1989	NATIONAL CNVENIENCE STORES INC	Convenience Stores
1990	NATIONAL CNVENIENCE STORES INC	Convenience Stores
1991	NATIONAL CNVENIENCE STORES INC	Convenience Stores
1992	NATIONAL CNVENIENCE STORES INC	Convenience Stores
1993	NATIONAL CNVENIENCE STORES INC	Convenience Stores
1994	NATIONAL CNVENIENCE STORES INC	Convenience Stores
1995	NATIONAL CNVENIENCE STORES INC	Convenience Stores

---

48 **GOODYEAR TIRE & RUBBER COMPANY** **RCRA NonGen / NLR** **1000194733**
1417-19 W 11TH ST **FINDS** **TXD149982993**
HOUSTON, TX 77008 **ECHO**

RCRA NonGen / NLR:

Date form received by agency:	07/27/2001
Facility name:	GOODYEAR TIRE & RUBBER COMPANY
Facility address:	1417-19 W 11TH ST HOUSTON, TX 77008
EPA ID:	TXD149982993
Mailing address:	CENTURY PLAZA STE 115 HOUSTON, TX 77073
Contact:	A S LISTER
Contact address:	CENTURY PLAZA STE 115 HOUSTON, TX 77073
Contact country:	US
Contact telephone:	713-672-9481
Contact email:	Not reported
EPA Region:	06
Classification:	Non-Generator
Description:	Handler: Non-Generators do not presently generate hazardous waste

Owner/Operator Summary:

Owner/operator name:	GOODYEAR TIRE & RUBBER COMPANY

GOODYEAR TIRE & RUBBER COMPANY (Continued) **1000194733**

Owner/operator address: CENTURY PLAZA STE 115
HOUSTON, TX 77073
Owner/operator country: US
Owner/operator telephone: 713-672-9481
Owner/operator email: Not reported
Owner/operator fax: Not reported
Owner/operator extension: Not reported
Legal status: Not reported
Owner/Operator Type: Operator
Owner/Op start date: 07/27/2001
Owner/Op end date: Not reported

Owner/operator name: GOODYEAR TIRE & RUBBER COMPANY
Owner/operator address: CENTURY PLAZA STE 115
HOUSTON, TX 77073
Owner/operator country: US
Owner/operator telephone: 713-672-9481
Owner/operator email: Not reported
Owner/operator fax: Not reported
Owner/operator extension: Not reported
Legal status: Not reported
Owner/Operator Type: Owner
Owner/Op start date: 07/27/2001
Owner/Op end date: Not reported

Handler Activities Summary:
U.S. importer of hazardous waste: No
Mixed waste (haz. and radioactive): No
Recycler of hazardous waste: No
Transporter of hazardous waste: No
Treater, storer or disposer of HW: No
Underground injection activity: No
On-site burner exemption: No
Furnace exemption: No
Used oil fuel burner: No
Used oil processor: No
User oil refiner: No
Used oil fuel marketer to burner: No
Used oil Specification marketer: No
Used oil transfer facility: No
Used oil transporter: No

Historical Generators:
Date form received by agency: 11/10/1986
Site name: GOODYEAR AUTO SVC
Classification: Small Quantity Generator

. Waste code: D001
. Waste name: IGNITABLE WASTE

Violation Status: No violations found

FINDS:

Registry ID: 110005075293

Environmental Interest/Information System

GOODYEAR TIRE & RUBBER COMPANY (Continued) **1000194733**

RCRAInfo is a national information system that supports the Resource Conservation and Recovery Act (RCRA) program through the tracking of events and activities related to facilities that generate, transport, and treat, store, or dispose of hazardous waste. RCRAInfo allows RCRA program staff to track the notification, permit, compliance, and corrective action activities required under RCRA.

Click this hyperlink while viewing on your computer to access additional FINDS: detail in the EDR Site Report.

ECHO:

Envid:	1000194733
Registry ID:	110005075293
DFR URL:	http://echo.epa.gov/detailed-facility-report?fid=110005075293

---

48 **VALERO CORNER STORE 2474** **LPST U003040866**
1421 W 11TH ST **UST N/A**
HOUSTON, TX 77008 **GCC**

LPST:

Facility ID:	0035308
LPST Id:	118887
Facility Location:	1421 W 11TH ST
TCEQ Region# and City:	12
Region City:	HOUSTON
Reported Date:	07/12/2013
Entered Date:	07/17/2012
Priority:	4.1 - GW IMPACTED NO APPARENT THREATS OR IMPACTS TO RECEPTORS
Program:	1 - RPR
CA Status:	6A - FINAL CONCURRENCE ISSUED
Priority Description:	Groundwater is affected.
Status:	**FINAL CONCURRENCE ISSUED, CASE CLOSED**
Coordinators Primary:	1/1P
Coordinators RPR:	SDC
Responsible Party Name:	SKIPPER BEVERAGE COMPANY INC
Responsible Party Contact:	CHRIS TRINKLE
Responsible Party Address:	PO BOX 696000
Responsible Party City,St,Zip:	SAN ANTONIO, TX 78269 6000
Responsible Party Telephone:	210/345-4666
Reported Date:	03/12/2012
Case Start Date:	07/17/2012

UST:

Facility Id:	35308
Facility Type:	RETAIL
Facility Begin Date:	12/11/1986
Facility Status:	INACTIVE
Facility Exempt Status:	No
Records Off-Site:	Yes
UST Financial Assurance Required:	No
Number Of Active UST:	0
Site Location Description:	Not reported
Site Location (Nearest City/County/Zip):	HARRIS 77008
Site Location (TCEQ Region):	12
Contact Name/Title:	TERRY HANKINS,O & E SPECIALIST
Contact Organization Name:	VALERO CORNER STORE 2474

VALERO CORNER STORE 2474 (Continued) **U003040866**

Contact Mailing Address1:	Not reported
Contact Mailing Address2:	Not reported
Contact Mailing City/State/Zip:	Not reported
Contact Phone Number:	7138123041
Contact Fax Number:	Not reported
Contact Email Address:	Not reported
Facility Contact Address Deliverable:	Not reported
Application Received Date On Earliest Reg Form:	05/08/1986
Signature Date On Earliest Reg Form:	05/02/1986
Signature Name/Title On Earliest Reg Form:	J L SESSIONS,MANAGER
Signature Role On Earliest Reg Form:	Not reported
Signature Company On Earliest Reg Form:	Not reported
Enforcement Action:	Not reported
Facility Not Inspectable:	No

Facility Billing Contacts:

Princ Id:	850404322008142
AR Number:	Not reported
Contact Name/Title:	/
Contact Organization Name:	SKIPPER BEVERAGE COMPANY INC
Contact Mailing Address (Delivery):	PO BOX 696000
Contact Mailing Address (Internal Delivery):	Not reported
Contact Mailing City/State/Zip:	SAN ANTONIO, TX 78269 6000
Phone Number/Ext:	/
Contact Fax Number/Ext:	/
Contact EMail Address:	Not reported
Contact Address Deliverable:	Yes

Owner:

Princ Id:	850404322008142
Additional Id:	948673832002149
Facility Num/AI:	35308
Owner CN:	CN603359126
Owner Name:	SKIPPER BEVERAGE COMPANY INC
Owner Effective Begin Date:	06/01/2010
Owner Type:	CO
State Tax Id:	17421065883
Contact Role:	OWNCON
Contact Name/Title:	/
Contact Organization Name:	SKIPPER BEVERAGE COMPANY INC
Contact Mailing Address (Delivery):	PO BOX 696000
Contact Mailing Address (Internal Delivery):	Not reported
Contact Mailing City/State/Zip:	SAN ANTONIO, TX 78269 6000
Contact Phone Number/Ext:	1 210 3452000/0
Contact Fax Number/Ext:	/
Contact Email Address:	Not reported

Operator:

Princ Id:	850404322008142
Additional Id:	948673832002149
Facility Num/AI:	35308
Operator CN:	CN603359126
Operator Name (Company Or Ind Last Name):	SKIPPER BEVERAGE COMPANY INC
Operator Name (Individual First/Middle):	Not reported
Operator Effective Begin Date:	06/01/2010
Operator Type:	CO
Contact Role:	OPRCON

VALERO CORNER STORE 2474 (Continued) **U003040866**

Contact Name:	Not reported
Contact Title:	Not reported
Contact Organization Name:	SKIPPER BEVERAGE COMPANY INC
Contact Mailing Address (Delivery):	PO BOX 696000
Contact Mailing Address (Internal Delivery):	Not reported
Contact Mailing City/State/Zip:	SAN ANTONIO, TX 78269 6000
Contact Phone Number/Ext:	1 210 3452000/0
Contact Fax Number/Ext:	/
Contact Email Address:	Not reported

Self Certification:

Cert Id:	65564
Facility Num/AI:	35308
Self-Certification Date:	01/05/2001
Signature Name/Title:	DAVID MENDOZA O&E SPEC
Signature Type Role:	LEGAL AUTH REP OWNER
Filing Status(Initial, Renewal, Amendment):	INITIAL
Registration Self-Certification Flag:	Yes
Facility Fees Self-Certification Flag:	Yes
Financial Assurance Self-Certification Flag:	Yes
Technical Standards Self-Certification Flag:	Yes
Delivery Certificate Expiration Date:	09/30/2002
Reporting Method:	Not reported
Tank Corrosion Protection Compliance:	Not reported
Piping Corrosion Protection Compliance:	Not reported
Compartment Release Detection Compliance:	Not reported
Piping Release Detection Compliance:	Not reported
Spill Prevention/Overfill Compliance:	Not reported

Cert Id:	65565
Facility Num/AI:	35308
Self-Certification Date:	08/14/2002
Signature Name/Title:	DAVID MENDOZA O & E SPECIALIST
Signature Type Role:	LEGAL AUTH REP OWNER
Filing Status(Initial, Renewal, Amendment):	RENEWAL
Registration Self-Certification Flag:	Yes
Facility Fees Self-Certification Flag:	Yes
Financial Assurance Self-Certification Flag:	Yes
Technical Standards Self-Certification Flag:	Yes
Delivery Certificate Expiration Date:	09/30/2003
Reporting Method:	Not reported
Tank Corrosion Protection Compliance:	Not reported
Piping Corrosion Protection Compliance:	Not reported
Compartment Release Detection Compliance:	Not reported
Piping Release Detection Compliance:	Not reported
Spill Prevention/Overfill Compliance:	Not reported

Cert Id:	65566
Facility Num/AI:	35308
Self-Certification Date:	08/01/2003
Signature Name/Title:	TERRY HANKINS O & E SPECIALIST
Signature Type Role:	LEGAL AUTH REP OWNER
Filing Status(Initial, Renewal, Amendment):	RENEWAL
Registration Self-Certification Flag:	Yes
Facility Fees Self-Certification Flag:	Yes
Financial Assurance Self-Certification Flag:	Yes
Technical Standards Self-Certification Flag:	Yes

VALERO CORNER STORE 2474 (Continued) **U003040866**

Delivery Certificate Expiration Date:	09/30/2004
Reporting Method:	Not reported
Tank Corrosion Protection Compliance:	Not reported
Piping Corrosion Protection Compliance:	Not reported
Compartment Release Detection Compliance:	Not reported
Piping Release Detection Compliance:	Not reported
Spill Prevention/Overfill Compliance:	Not reported
Cert Id:	65567
Facility Num/AI:	35308
Self-Certification Date:	07/12/2004
Signature Name/Title:	TERRY HANKINS
Signature Type Role:	LEGAL AUTH REP OWNER
Filing Status(Initial, Renewal, Amendment):	RENEWAL
Registration Self-Certification Flag:	Yes
Facility Fees Self-Certification Flag:	Yes
Financial Assurance Self-Certification Flag:	Yes
Technical Standards Self-Certification Flag:	Yes
Delivery Certificate Expiration Date:	09/30/2005
Reporting Method:	Not reported
Tank Corrosion Protection Compliance:	Not reported
Piping Corrosion Protection Compliance:	Not reported
Compartment Release Detection Compliance:	Not reported
Piping Release Detection Compliance:	Not reported
Spill Prevention/Overfill Compliance:	Not reported
Cert Id:	65568
Facility Num/AI:	35308
Self-Certification Date:	07/27/2005
Signature Name/Title:	TERRY HANKINS
Signature Type Role:	LEGAL AUTH REP OWNER
Filing Status(Initial, Renewal, Amendment):	RENEWAL
Registration Self-Certification Flag:	Yes
Facility Fees Self-Certification Flag:	Yes
Financial Assurance Self-Certification Flag:	Yes
Technical Standards Self-Certification Flag:	Yes
Delivery Certificate Expiration Date:	09/30/2006
Reporting Method:	Not reported
Tank Corrosion Protection Compliance:	Not reported
Piping Corrosion Protection Compliance:	Not reported
Compartment Release Detection Compliance:	Not reported
Piping Release Detection Compliance:	Not reported
Spill Prevention/Overfill Compliance:	Not reported
Cert Id:	65569
Facility Num/AI:	35308
Self-Certification Date:	07/25/2006
Signature Name/Title:	TERRY HANKINS O&E SPECIALIST
Signature Type Role:	LEGAL AUTH REP OWNER
Filing Status(Initial, Renewal, Amendment):	RENEWAL
Registration Self-Certification Flag:	Yes
Facility Fees Self-Certification Flag:	Yes
Financial Assurance Self-Certification Flag:	Yes
Technical Standards Self-Certification Flag:	Yes
Delivery Certificate Expiration Date:	09/30/2007
Reporting Method:	Not reported
Tank Corrosion Protection Compliance:	Not reported

VALERO CORNER STORE 2474 (Continued) **U003040866**

Piping Corrosion Protection Compliance:	Not reported
Compartment Release Detection Compliance:	Not reported
Piping Release Detection Compliance:	Not reported
Spill Prevention/Overfill Compliance:	Not reported
Cert Id:	65570
Facility Num/AI:	35308
Self-Certification Date:	06/04/2007
Signature Name/Title:	TERRY HANKINS COMP COORD
Signature Type Role:	LEGAL AUTH REP OWNER
Filing Status(Initial, Renewal, Amendment):	RENEWAL
Registration Self-Certification Flag:	Yes
Facility Fees Self-Certification Flag:	Yes
Financial Assurance Self-Certification Flag:	Yes
Technical Standards Self-Certification Flag:	Yes
Delivery Certificate Expiration Date:	09/30/2008
Reporting Method:	Not reported
Tank Corrosion Protection Compliance:	Not reported
Piping Corrosion Protection Compliance:	Not reported
Compartment Release Detection Compliance:	Not reported
Piping Release Detection Compliance:	Not reported
Spill Prevention/Overfill Compliance:	Not reported
Cert Id:	65571
Facility Num/AI:	35308
Self-Certification Date:	03/11/2008
Signature Name/Title:	TERRY HANKINS O & E SPECIALIST
Signature Type Role:	LEGAL AUTH REP OWNER
Filing Status(Initial, Renewal, Amendment):	INITIAL
Registration Self-Certification Flag:	Yes
Facility Fees Self-Certification Flag:	Yes
Financial Assurance Self-Certification Flag:	Yes
Technical Standards Self-Certification Flag:	Yes
Delivery Certificate Expiration Date:	09/30/2008
Reporting Method:	Not reported
Tank Corrosion Protection Compliance:	Not reported
Piping Corrosion Protection Compliance:	Not reported
Compartment Release Detection Compliance:	Not reported
Piping Release Detection Compliance:	Not reported
Spill Prevention/Overfill Compliance:	Not reported
Cert Id:	65572
Facility Num/AI:	35308
Self-Certification Date:	08/29/2008
Signature Name/Title:	TERRY HANKINS COMP COORD
Signature Type Role:	LEGAL AUTH REP OWNER
Filing Status(Initial, Renewal, Amendment):	RENEWAL
Registration Self-Certification Flag:	Yes
Facility Fees Self-Certification Flag:	Yes
Financial Assurance Self-Certification Flag:	Yes
Technical Standards Self-Certification Flag:	Yes
Delivery Certificate Expiration Date:	09/30/2009
Reporting Method:	Not reported
Tank Corrosion Protection Compliance:	Not reported
Piping Corrosion Protection Compliance:	Not reported
Compartment Release Detection Compliance:	Not reported
Piping Release Detection Compliance:	Not reported

VALERO CORNER STORE 2474 (Continued) **U003040866**

Spill Prevention/Overfill Compliance:	Not reported
Cert Id:	65573
Facility Num/AI:	35308
Self-Certification Date:	08/24/2009
Signature Name/Title:	TERRY HANKINS COMP COORD
Signature Type Role:	LEGAL AUTH REP OWNER
Filing Status(Initial, Renewal, Amendment):	RENEWAL
Registration Self-Certification Flag:	Yes
Facility Fees Self-Certification Flag:	Yes
Financial Assurance Self-Certification Flag:	Yes
Technical Standards Self-Certification Flag:	Yes
Delivery Certificate Expiration Date:	09/30/2010
Reporting Method:	Not reported
Tank Corrosion Protection Compliance:	Not reported
Piping Corrosion Protection Compliance:	Not reported
Compartment Release Detection Compliance:	Not reported
Piping Release Detection Compliance:	Not reported
Spill Prevention/Overfill Compliance:	Not reported
Cert Id:	65574
Facility Num/AI:	35308
Self-Certification Date:	05/17/2010
Signature Name/Title:	TERRY HANKINS COMP COORD
Signature Type Role:	LEGAL AUTH REP OWNER
Filing Status(Initial, Renewal, Amendment):	INITIAL
Registration Self-Certification Flag:	Yes
Facility Fees Self-Certification Flag:	Yes
Financial Assurance Self-Certification Flag:	Yes
Technical Standards Self-Certification Flag:	Yes
Delivery Certificate Expiration Date:	09/30/2010
Reporting Method:	Not reported
Tank Corrosion Protection Compliance:	Not reported
Piping Corrosion Protection Compliance:	Not reported
Compartment Release Detection Compliance:	Not reported
Piping Release Detection Compliance:	Not reported
Spill Prevention/Overfill Compliance:	Not reported
Cert Id:	65575
Facility Num/AI:	35308
Self-Certification Date:	05/18/2010
Signature Name/Title:	TERRY HANKINS COMP COORD
Signature Type Role:	LEGAL AUTH REP OWNER
Filing Status(Initial, Renewal, Amendment):	RENEWAL
Registration Self-Certification Flag:	Yes
Facility Fees Self-Certification Flag:	Yes
Financial Assurance Self-Certification Flag:	Yes
Technical Standards Self-Certification Flag:	Yes
Delivery Certificate Expiration Date:	09/30/2011
Reporting Method:	Not reported
Tank Corrosion Protection Compliance:	Not reported
Piping Corrosion Protection Compliance:	Not reported
Compartment Release Detection Compliance:	Not reported
Piping Release Detection Compliance:	Not reported
Spill Prevention/Overfill Compliance:	Not reported
Cert Id:	65825

VALERO CORNER STORE 2474 (Continued) **U003040866**

Facility Num/AI:	35308
Self-Certification Date:	08/22/2011
Signature Name/Title:	TERRY HANKINS COMPL COORD
Signature Type Role:	LEGAL AUTH REP OWNER
Filing Status(Initial, Renewal, Amendment):	RENEWAL
Registration Self-Certification Flag:	Yes
Facility Fees Self-Certification Flag:	Yes
Financial Assurance Self-Certification Flag:	Yes
Technical Standards Self-Certification Flag:	Yes
Delivery Certificate Expiration Date:	09/30/2012
Reporting Method:	Not reported
Tank Corrosion Protection Compliance:	Not reported
Piping Corrosion Protection Compliance:	Not reported
Compartment Release Detection Compliance:	Not reported
Piping Release Detection Compliance:	Not reported
Spill Prevention/Overfill Compliance:	Not reported

Construction Notification:

NOC Id:	6487
Facility Num/AI:	35308
Application Received Date:	01/13/2012
Scheduled Construction Date:	01/13/2012
UST Improvement:	No
UST Installation:	No
UST Removal:	Yes
UST Repair:	No
UST Return To Service:	No
UST Replacement:	No
UST Abandonment:	No
UST Stage I:	No
AST Installation:	No
AST Stage I:	No
Historical Tracking Number:	NONE
Waiver Flag:	No
Late Filing Flag:	Yes
Form Received Date:	Not reported
Signature Date On Form:	Not reported
Signature Name On Form:	Not reported
Signature Title On Form:	Not reported
Signature Role:	Not reported
Signature Company On Form:	Not reported
Owner Name At Time Of Construction:	Not reported
Owner CN At Time Of Construction:	Not reported
Owner AR At Time Of Construction:	69539
General Desc of Proposed Construction:	REMOVAL OF 3-10,000 UNDERGROUND STORAGE TANKS - STORE CLOSING.

Contractor, Consultant and Installer:

Cont/Cons/Installer Id:	6932
Ust Id:	Not reported
Noc Id:	6487
Facility Num/Ai:	35308
Type Of Contact:	CONSULTANT
Contractor Crp Number Or Installer Ilp Number:	Not reported
Company Name:	VALERO RETAIL HOLDINGS INC
Representative Name:	TERRY HANKINS

VALERO CORNER STORE 2474 (Continued) **U003040866**

Mailing Address (Delivery):	4840 DACOMA
Mailing Address (Internal Delivery):	Not reported
Mailing Address (City Name):	HOUSTON
Mailing Address (State Code):	TX
Mailing Address (Five Digit Zip Code):	77092
Mailing Address (Foreign Postal Code):	Not reported
Mailing Address (Country Code):	Not reported
Phone Number (Country Code):	1
Phone Number (Area Code):	713
Phone Number:	8123041
Phone Number (Extension):	Not reported
Fax Number (Country Code):	Not reported
Fax Number (Area Code):	Not reported
Fax Number:	Not reported
Email Address:	Not reported

Tanks:

UST Id:	93409
Facility Num/AI:	35308
Tank Id:	1
Number Of Compartments:	1
Tank Installation Date:	01/01/1978
Tank Registration Date:	05/08/1986
Tank Capacity (In Gallons):	10000
Tank Status (Current):	REMOVED FROM GROUND
Tank Status Date:	03/01/2012
Empty:	N
Tank Regulatory Status:	FULLY REGULATED
Tank Int Prot (Internal Tank Lining Date):	Not reported
Tank Design (Single Wall):	Y
Tank Design (Double Wall):	N
Piping Design (Single Wall):	Y
Piping Design (Double Wall):	N
Tank Ext Cont(Fac-Built Nonmetallic Jacket):	N
Tank Ext Cont(Syn Tank-Pit/Piping-Trench Liner):	N
Tank Ext Cont(Tank Vault/Rigid Trench Liner):	N
Piping Ext Cont(Fac-Built Nonmetallic Jacket):	N
Piping Ext Cont(Syn Tank-Pit/Piping-Trench Liner):	N
Piping Ext Cont(Tank Vault/Rigid Trench Liner):	N
Type Of Piping(P=Pressurized,S=Suction,G=Gravity):	P
Tank Material (Steel):	Y
Tank Material(Frp(Fiberglass-Reinforced Plastic):	N
Tank Mat(Composite (Steel W/Ext Frp Cladding)):	N
Tank Mat(Concrete):	N
Tank Mat(Jacketed (Steel W/Ext Nonmetallic Jck)):	N
Tank Mat(Coated(Steel W/ExtPolyurethane Cladding)):	N
Piping Material (Steel):	Y
Piping Mat(Frp(Fiberglass Reinforced Plastic):	N
Piping Mat(Concrete):	N
Piping Mat(Jacketed(Steel W/Ext Nonmetallic Jacket)):	N
Piping Mat(Nonmetallic Flex Piping):	N
PipingConnect/Valves(Shear/Impact Valves(Under Disp)):	N
Piping Connect/Valves(Steel Swing-Joints(End Of Piping)):	N
Piping Connect/Valves (Flex Connectors(Ends Of Piping)):	N
Tank Corr Prot Meth(TCPM)(Cathodic-Field Installation):	Y
TCPM (ExtDielectricCoat/Laminate/Tape/Wrap):	N
TCPM(Cathodic Prot-FacInstallation):	N

VALERO CORNER STORE 2474 (Continued) **U003040866**

TCPM(Composite Tank(Steel W/Frp Ext Laminate):	N
TCPMeth(Coated Tank(Steel W/ExtPolyurethaneLaminate):	N
TCPM(FRP Tank Or Piping(Noncorrodible)):	N
TCPM(Ext Nonmetallic Jacket):	N
TCPMeth(Unnecessary Per Corrosion Prot Spec):	N
Piping Corr Prot Meth:	N
Piping Corr Prot Method(PCPM) (Cathodic Factory Install):	N
PCPM(Cathodic Prot-Field Install):	Y
PCPMethod (FRP Tank Or Piping(Noncorrodible):	N
PCPM(Nonmetallic FlexPiping (Noncorrodible)):	N
PCPMeth(Isolated Open Area/2nd Containment):	N
PCPM (Dual Protected):	N
PCPM(Unnec Per Corrosion Prot Specialist):	N
Tank Corr Prot Compliance Flag:	Y
Piping Corr Prot Compliance Flag:	Y
Tank Corrosion Prot Variance (:	N
Piping Corrosion Prot Variance:	N
Temp Out Of Service Compliance:	N
Technical Compliance Flag:	N
Tank Tested Flag:	N
Installation Signature Date:	Not reported

Compartment Records:

Tank Id:	1
UST Comprt Id:	64999
UST Id:	93409
Facility Num/Ai:	35308
Compartment Id:	A
Capacity (In Gallons):	10000
Substance Stored1:	EMPTY
Substance Stored2:	Not reported
Substance Stored3:	Not reported
CompartmentReleaseDetectionMethod(Vapor):	N
CRDM(GW Monitoring):	N
CRDM(Monitoring Of Secondary Cont Barrier):	N
CRDM(Auto Tank Gauge Test/Inv Control):	N
CRDM(Interstitial Monitoring SecWall/Jacket):	N
CRDM(Wkly Manual Gauging(Tanks<=1000 G):	N
CRDM(Mthly Tank Gauging(Emer Gen Tanks):	N
CRDM(Sir (Stat Inv Reconciliation)/Inv Control):	Y
PipingReleaseDetectionMethod(PRDM)(Vapor):	N
PRDM(Groundwater Monitoring):	N
PRDM(Monitoring Sec Containment Barrier):	N
PRDM(InterstitialMonitoring w/in SecWall/Jacket):	N
PRDM(Mthly Piping Tightness Test)@.2Gph:	N
PRDM(AnnualPipingTightTest/ElecMon@.1Gph:	N
PRDM(TriennialTightTest(Suction/GravityPiping):	N
PRDM AutoLineLeakDet(3.0 Gph PressPiping):	Y
PRDM(Sir(StatInv Recon)/Inv Control)):	Y
PRDM(Exempt System Suction:	N
Spill Overfill Prevention Equip(SOPE):	Y
SOPE(Spill Cont/Bucket/Sump):	Y
SOPE(DelShut-Off Valve)):	N
SOPE(FlowRestrictorValue:	Y
SOPE(Alarm (Set@<=90%) W/3a Or 3b:	N
SOPE(N/A Deliveries To Tank<=25G):	N
Compartment Release Det Compliance Flag:	Y
Piping Release Detection Compliance Flag):	Y

VALERO CORNER STORE 2474 (Continued) **U003040866**

Spill/OverfillPreventionCompliance Flag:	Y
Compartment Release Detection Variance:	N
Piping Release Detection Variance:	N
Spill And Overfill Prevention Variance:	N
Stage I Vapor Recovery:	TWO POINT SYSTEM
Stage 1 Installation Date:	Not reported

More Self Certification:

Facility Num/AI:	93409
Self Cert comprt id:	35308
Self Cert Id:	65568
UST Comprt Id:	182436
Ust Id:	64999
Tank Id:	1
Compartment Id (A, B, C, Etc.):	A
Facility Num/AI:	93409
Self Cert comprt id:	35308
Self Cert Id:	65574
UST Comprt Id:	182430
Ust Id:	64999
Tank Id:	1
Compartment Id (A, B, C, Etc.):	A
Facility Num/AI:	93409
Self Cert comprt id:	35308
Self Cert Id:	65569
UST Comprt Id:	182435
Ust Id:	64999
Tank Id:	1
Compartment Id (A, B, C, Etc.):	A
Facility Num/AI:	93409
Self Cert comprt id:	35308
Self Cert Id:	65567
UST Comprt Id:	182437
Ust Id:	64999
Tank Id:	1
Compartment Id (A, B, C, Etc.):	A
Facility Num/AI:	93409
Self Cert comprt id:	35308
Self Cert Id:	65573
UST Comprt Id:	182431
Ust Id:	64999
Tank Id:	1
Compartment Id (A, B, C, Etc.):	A
Facility Num/AI:	93409
Self Cert comprt id:	35308
Self Cert Id:	65564
UST Comprt Id:	182438
Ust Id:	64999
Tank Id:	1
Compartment Id (A, B, C, Etc.):	A
Facility Num/AI:	93409

VALERO CORNER STORE 2474 (Continued) **U003040866**

Self Cert comprt id:	35308
Self Cert Id:	65570
UST Comprt Id:	182434
Ust Id:	64999
Tank Id:	1
Compartment Id (A, B, C, Etc.):	A
Facility Num/AI:	93409
Self Cert comprt id:	35308
Self Cert Id:	65575
UST Comprt Id:	182429
Ust Id:	64999
Tank Id:	1
Compartment Id (A, B, C, Etc.):	A
Facility Num/AI:	93409
Self Cert comprt id:	35308
Self Cert Id:	65565
UST Comprt Id:	182439
Ust Id:	64999
Tank Id:	1
Compartment Id (A, B, C, Etc.):	A
Facility Num/AI:	93409
Self Cert comprt id:	35308
Self Cert Id:	65571
UST Comprt Id:	182433
Ust Id:	64999
Tank Id:	1
Compartment Id (A, B, C, Etc.):	A
Facility Num/AI:	93409
Self Cert comprt id:	35308
Self Cert Id:	65825
UST Comprt Id:	182428
Ust Id:	64999
Tank Id:	1
Compartment Id (A, B, C, Etc.):	A
Facility Num/AI:	93409
Self Cert comprt id:	35308
Self Cert Id:	65566
UST Comprt Id:	182440
Ust Id:	64999
Tank Id:	1
Compartment Id (A, B, C, Etc.):	A
Facility Num/AI:	93409
Self Cert comprt id:	35308
Self Cert Id:	65572
UST Comprt Id:	182432
Ust Id:	64999
Tank Id:	1
Compartment Id (A, B, C, Etc.):	A
UST Id:	93410

VALERO CORNER STORE 2474 (Continued) **U003040866**

Facility Num/AI:	35308
Tank Id:	2
Number Of Compartments:	1
Tank Installation Date:	01/01/1978
Tank Registration Date:	05/08/1986
Tank Capacity (In Gallons):	10000
Tank Status (Current):	REMOVED FROM GROUND
Tank Status Date:	03/01/2012
Empty:	N
Tank Regulatory Status:	FULLY REGULATED
Tank Int Prot (Internal Tank Lining Date):	Not reported
Tank Design (Single Wall):	Y
Tank Design (Double Wall):	N
Piping Design (Single Wall):	Y
Piping Design (Double Wall):	N
Tank Ext Cont(Fac-Built Nonmetallic Jacket):	N
Tank Ext Cont(Syn Tank-Pit/Piping-Trench Liner):	N
Tank Ext Cont(Tank Vault/Rigid Trench Liner):	N
Piping Ext Cont(Fac-Built Nonmetallic Jacket):	N
Piping Ext Cont(Syn Tank-Pit/Piping-Trench Liner):	N
Piping Ext Cont(Tank Vault/Rigid Trench Liner):	N
Type Of Piping(P=Pressurized,S=Suction,G=Gravity):	P
Tank Material (Steel):	Y
Tank Material(Frp(Fiberglass-Reinforced Plastic):	N
Tank Mat(Composite (Steel W/Ext Frp Cladding)):	N
Tank Mat(Concrete):	N
Tank Mat(Jacketed (Steel W/Ext Nonmetallic Jck)):	N
Tank Mat(Coated(Steel W/ExtPolyurethane Cladding)):	N
Piping Material (Steel):	Y
Piping Mat(Frp(Fiberglass Reinforced Plastic):	N
Piping Mat(Concrete):	N
Piping Mat(Jacketed(Steel W/Ext Nonmetallic Jacket)):	N
Piping Mat(Nonmetallic Flex Piping):	N
PipingConnect/Valves(Shear/Impact Valves(Under Disp)):	N
Piping Connect/Valves(Steel Swing-Joints(End Of Piping)):	N
Piping Connect/Valves (Flex Connectors(Ends Of Piping)):	N
Tank Corr Prot Meth(TCPM)(Cathodic-Field Installation):	Y
TCPM (ExtDielectricCoat/Laminate/Tape/Wrap):	N
TCPM(Cathodic Prot-FacInstallation):	N
TCPM(Composite Tank(Steel W/Frp Ext Laminate):	N
TCPMeth(Coated Tank(Steel W/ExtPolyurethaneLaminate):	N
TCPM(FRP Tank Or Piping(Noncorrodible)):	N
TCPM(Ext Nonmetallic Jacket):	N
TCPMeth(Unnecessary Per Corrosion Prot Spec):	N
Piping Corr Prot Meth:	N
Piping Corr Prot Method(PCPM) (Cathodic Factory Install):	N
PCPM(Cathodic Prot-Field Install):	Y
PCPMethod (FRP Tank Or Piping(Noncorrodible):	N
PCPM(Nonmetallic FlexPiping (Noncorrodible)):	N
PCPMeth(Isolated Open Area/2nd Containment):	N
PCPM (Dual Protected):	N
PCPM(Unnec Per Corrosion Prot Specialist):	N
Tank Corr Prot Compliance Flag:	Y
Piping Corr Prot Compliance Flag:	Y
Tank Corrosion Prot Variance (:	N
Piping Corrosion Prot Variance:	N
Temp Out Of Service Compliance:	N

VALERO CORNER STORE 2474 (Continued) **U003040866**

Technical Compliance Flag:	N
Tank Tested Flag:	N
Installation Signature Date:	Not reported

Compartment Records:

Tank Id:	2
UST Comprt Id:	65000
UST Id:	93410
Facility Num/Ai:	35308
Compartment Id:	A
Capacity (In Gallons):	10000
Substance Stored1:	EMPTY
Substance Stored2:	Not reported
Substance Stored3:	Not reported
CompartmentReleaseDetectionMethod(Vapor):	N
CRDM(GW Monitoring):	N
CRDM(Monitoring Of Secondary Cont Barrier):	N
CRDM(Auto Tank Gauge Test/Inv Control):	N
CRDM(Interstitial Monitoring SecWall/Jacket):	N
CRDM(Wkly Manual Gauging(Tanks<=1000 G):	N
CRDM(Mthly Tank Gauging(Emer Gen Tanks):	N
CRDM(Sir (Stat Inv Reconciliation)/Inv Control):	Y
PipingReleaseDetectionMethod(PRDM)(Vapor):	N
PRDM(Groundwater Monitoring):	N
PRDM(Monitoring Sec Containment Barrier):	N
PRDM(InterstitialMonitoring w/in SecWall/Jacket):	N
PRDM(Mthly Piping Tightness Test)@.2Gph:	N
PRDM(AnnualPipingTightTest/ElecMon@.1Gph:	N
PRDM(TriennialTightTest(Suction/GravityPiping):	N
PRDM AutoLineLeakDet(3.0 Gph PressPiping):	Y
PRDM(Sir(StatInv Recon)/Inv Control)):	Y
PRDM(Exempt System Suction:	N
Spill Overfill Prevention Equip(SOPE):	Y
SOPE(Spill Cont/Bucket/Sump):	Y
SOPE(DelShut-Off Valve)):	N
SOPE(FlowRestrictorValue:	Y
SOPE(Alarm (Set@<=90%) W/3a Or 3b:	N
SOPE(N/A Deliveries To Tank<=25G):	N
Compartment Release Det Compliance Flag:	Y
Piping Release Detection Compliance Flag):	Y
Spill/OverfillPreventionCompliance Flag:	Y
Compartment Release Detection Variance:	N
Piping Release Detection Variance:	N
Spill And Overfill Prevention Variance:	N
Stage I Vapor Recovery:	TWO POINT SYSTEM
Stage 1 Installation Date:	Not reported

More Self Certification:

Facility Num/AI:	93410
Self Cert comprt id:	35308
Self Cert Id:	65568
UST Comprt Id:	182449
Ust Id:	65000
Tank Id:	2
Compartment Id (A, B, C, Etc.):	A

Facility Num/AI:	93410

VALERO CORNER STORE 2474 (Continued) **U003040866**

Self Cert comprt id:	35308
Self Cert Id:	65567
UST Comprt Id:	182450
Ust Id:	65000
Tank Id:	2
Compartment Id (A, B, C, Etc.):	A
Facility Num/AI:	93410
Self Cert comprt id:	35308
Self Cert Id:	65566
UST Comprt Id:	182453
Ust Id:	65000
Tank Id:	2
Compartment Id (A, B, C, Etc.):	A
Facility Num/AI:	93410
Self Cert comprt id:	35308
Self Cert Id:	65565
UST Comprt Id:	182452
Ust Id:	65000
Tank Id:	2
Compartment Id (A, B, C, Etc.):	A
Facility Num/AI:	93410
Self Cert comprt id:	35308
Self Cert Id:	65564
UST Comprt Id:	182451
Ust Id:	65000
Tank Id:	2
Compartment Id (A, B, C, Etc.):	A
Facility Num/AI:	93410
Self Cert comprt id:	35308
Self Cert Id:	65825
UST Comprt Id:	182441
Ust Id:	65000
Tank Id:	2
Compartment Id (A, B, C, Etc.):	A
Facility Num/AI:	93410
Self Cert comprt id:	35308
Self Cert Id:	65575
UST Comprt Id:	182442
Ust Id:	65000
Tank Id:	2
Compartment Id (A, B, C, Etc.):	A
Facility Num/AI:	93410
Self Cert comprt id:	35308
Self Cert Id:	65574
UST Comprt Id:	182443
Ust Id:	65000
Tank Id:	2
Compartment Id (A, B, C, Etc.):	A
Facility Num/AI:	93410
Self Cert comprt id:	35308

VALERO CORNER STORE 2474 (Continued) **U003040866**

Self Cert Id:	65573
UST Comprt Id:	182444
Ust Id:	65000
Tank Id:	2
Compartment Id (A, B, C, Etc.):	A
Facility Num/AI:	93410
Self Cert comprt id:	35308
Self Cert Id:	65572
UST Comprt Id:	182445
Ust Id:	65000
Tank Id:	2
Compartment Id (A, B, C, Etc.):	A
Facility Num/AI:	93410
Self Cert comprt id:	35308
Self Cert Id:	65571
UST Comprt Id:	182446
Ust Id:	65000
Tank Id:	2
Compartment Id (A, B, C, Etc.):	A
Facility Num/AI:	93410
Self Cert comprt id:	35308
Self Cert Id:	65570
UST Comprt Id:	182447
Ust Id:	65000
Tank Id:	2
Compartment Id (A, B, C, Etc.):	A
Facility Num/AI:	93410
Self Cert comprt id:	35308
Self Cert Id:	65569
UST Comprt Id:	182448
Ust Id:	65000
Tank Id:	2
Compartment Id (A, B, C, Etc.):	A
UST Id:	93411
Facility Num/AI:	35308
Tank Id:	3
Number Of Compartments:	1
Tank Installation Date:	01/01/1978
Tank Registration Date:	05/08/1986
Tank Capacity (In Gallons):	10000
Tank Status (Current):	REMOVED FROM GROUND
Tank Status Date:	03/01/2012
Empty:	N
Tank Regulatory Status:	FULLY REGULATED
Tank Int Prot (Internal Tank Lining Date):	Not reported
Tank Design (Single Wall):	Y
Tank Design (Double Wall):	N
Piping Design (Single Wall):	Y
Piping Design (Double Wall):	N
Tank Ext Cont(Fac-Built Nonmetallic Jacket):	N
Tank Ext Cont(Syn Tank-Pit/Piping-Trench Liner):	N

VALERO CORNER STORE 2474 (Continued) **U003040866**

Tank Ext Cont(Tank Vault/Rigid Trench Liner):	N
Piping Ext Cont(Fac-Built Nonmetallic Jacket):	N
Piping Ext Cont(Syn Tank-Pit/Piping-Trench Liner):	N
Piping Ext Cont(Tank Vault/Rigid Trench Liner):	N
Type Of Piping(P=Pressurized,S=Suction,G=Gravity):	P
Tank Material (Steel):	Y
Tank Material(Frp(Fiberglass-Reinforced Plastic):	N
Tank Mat(Composite (Steel W/Ext Frp Cladding)):	N
Tank Mat(Concrete):	N
Tank Mat(Jacketed (Steel W/Ext Nonmetallic Jck)):	N
Tank Mat(Coated(Steel W/ExtPolyurethane Cladding)):	N
Piping Material (Steel):	Y
Piping Mat(Frp(Fiberglass Reinforced Plastic):	N
Piping Mat(Concrete):	N
Piping Mat(Jacketed(Steel W/Ext Nonmetallic Jacket)):	N
Piping Mat(Nonmetallic Flex Piping):	N
PipingConnect/Valves(Shear/Impact Valves(Under Disp)):	N
Piping Connect/Valves(Steel Swing-Joints(End Of Piping)):	N
Piping Connect/Valves (Flex Connectors(Ends Of Piping)):	N
Tank Corr Prot Meth(TCPM)(Cathodic-Field Installation):	Y
TCPM (ExtDielectricCoat/Laminate/Tape/Wrap):	N
TCPM(Cathodic Prot-FacInstallation):	N
TCPM(Composite Tank(Steel W/Frp Ext Laminate):	N
TCPMeth(Coated Tank(Steel W/ExtPolyurethaneLaminate):	N
TCPM(FRP Tank Or Piping(Noncorrodible)):	N
TCPM(Ext Nonmetallic Jacket):	N
TCPMeth(Unnecessary Per Corrosion Prot Spec):	N
Piping Corr Prot Meth:	N
Piping Corr Prot Method(PCPM) (Cathodic Factory Install):	N
PCPM(Cathodic Prot-Field Install):	Y
PCPMethod (FRP Tank Or Piping(Noncorrodible):	N
PCPM(Nonmetallic FlexPiping (Noncorrodible)):	N
PCPMeth(Isolated Open Area/2nd Containment):	N
PCPM (Dual Protected):	N
PCPM(Unnec Per Corrosion Prot Specialist):	N
Tank Corr Prot Compliance Flag:	Y
Piping Corr Prot Compliance Flag:	Y
Tank Corrosion Prot Variance (:	N
Piping Corrosion Prot Variance:	N
Temp Out Of Service Compliance:	N
Technical Compliance Flag:	N
Tank Tested Flag:	N
Installation Signature Date:	Not reported

Compartment Records:

Tank Id:	3
UST Comprt Id:	65001
UST Id:	93411
Facility Num/Ai:	35308
Compartment Id:	A
Capacity (In Gallons):	10000
Substance Stored1:	EMPTY
Substance Stored2:	Not reported
Substance Stored3:	Not reported
CompartmentReleaseDetectionMethod(Vapor):	N
CRDM(GW Monitoring):	N
CRDM(Monitoring Of Secondary Cont Barrier):	N
CRDM(Auto Tank Gauge Test/Inv Control):	N

VALERO CORNER STORE 2474 (Continued) **U003040866**

CRDM(Interstitial Monitoring SecWall/Jacket):	N
CRDM(Wkly Manual Gauging(Tanks<=1000 G):	N
CRDM(Mthly Tank Gauging(Emer Gen Tanks):	N
CRDM(Sir (Stat Inv Reconciliation)/Inv Control):	Y
PipingReleaseDetectionMethod(PRDM)(Vapor):	N
PRDM(Groundwater Monitoring):	N
PRDM(Monitoring Sec Containment Barrier):	N
PRDM(InterstitialMonitoring w/in SecWall/Jacket):	N
PRDM(Mthly Piping Tightness Test)@.2Gph:	N
PRDM(AnnualPipingTightTest/ElecMon@.1Gph:	N
PRDM(TriennialTightTest(Suction/GravityPiping):	N
PRDM AutoLineLeakDet(3.0 Gph PressPiping):	Y
PRDM(Sir(StatInv Recon)/Inv Control)):	Y
PRDM(Exempt System Suction:	N
Spill Overfill Prevention Equip(SOPE):	Y
SOPE(Spill Cont/Bucket/Sump):	Y
SOPE(DelShut-Off Valve)):	N
SOPE(FlowRestrictorValue:	Y
SOPE(Alarm (Set@<=90%) W/3a Or 3b:	N
SOPE(N/A Deliveries To Tank<=25G):	N
Compartment Release Det Compliance Flag:	Y
Piping Release Detection Compliance Flag):	Y
Spill/OverfillPreventionCompliance Flag:	Y
Compartment Release Detection Variance:	N
Piping Release Detection Variance:	N
Spill And Overfill Prevention Variance:	N
Stage I Vapor Recovery:	TWO POINT SYSTEM
Stage 1 Installation Date:	Not reported

More Self Certification:

Facility Num/AI:	93411
Self Cert comprt id:	35308
Self Cert Id:	65566
UST Comprt Id:	182466
Ust Id:	65001
Tank Id:	3
Compartment Id (A, B, C, Etc.):	A
Facility Num/AI:	93411
Self Cert comprt id:	35308
Self Cert Id:	65572
UST Comprt Id:	182458
Ust Id:	65001
Tank Id:	3
Compartment Id (A, B, C, Etc.):	A
Facility Num/AI:	93411
Self Cert comprt id:	35308
Self Cert Id:	65575
UST Comprt Id:	182455
Ust Id:	65001
Tank Id:	3
Compartment Id (A, B, C, Etc.):	A
Facility Num/AI:	93411
Self Cert comprt id:	35308
Self Cert Id:	65565

VALERO CORNER STORE 2474 (Continued) **U003040866**

UST Comprt Id:	182465
Ust Id:	65001
Tank Id:	3
Compartment Id (A, B, C, Etc.):	A
Facility Num/AI:	93411
Self Cert comprt id:	35308
Self Cert Id:	65573
UST Comprt Id:	182457
Ust Id:	65001
Tank Id:	3
Compartment Id (A, B, C, Etc.):	A
Facility Num/AI:	93411
Self Cert comprt id:	35308
Self Cert Id:	65574
UST Comprt Id:	182456
Ust Id:	65001
Tank Id:	3
Compartment Id (A, B, C, Etc.):	A
Facility Num/AI:	93411
Self Cert comprt id:	35308
Self Cert Id:	65569
UST Comprt Id:	182461
Ust Id:	65001
Tank Id:	3
Compartment Id (A, B, C, Etc.):	A
Facility Num/AI:	93411
Self Cert comprt id:	35308
Self Cert Id:	65567
UST Comprt Id:	182463
Ust Id:	65001
Tank Id:	3
Compartment Id (A, B, C, Etc.):	A
Facility Num/AI:	93411
Self Cert comprt id:	35308
Self Cert Id:	65564
UST Comprt Id:	182464
Ust Id:	65001
Tank Id:	3
Compartment Id (A, B, C, Etc.):	A
Facility Num/AI:	93411
Self Cert comprt id:	35308
Self Cert Id:	65570
UST Comprt Id:	182460
Ust Id:	65001
Tank Id:	3
Compartment Id (A, B, C, Etc.):	A
Facility Num/AI:	93411
Self Cert comprt id:	35308
Self Cert Id:	65568
UST Comprt Id:	182462

VALERO CORNER STORE 2474 (Continued) **U003040866**

Ust Id:	65001
Tank Id:	3
Compartment Id (A, B, C, Etc.):	A
Facility Num/AI:	93411
Self Cert comprt id:	35308
Self Cert Id:	65825
UST Comprt Id:	182454
Ust Id:	65001
Tank Id:	3
Compartment Id (A, B, C, Etc.):	A
Facility Num/AI:	93411
Self Cert comprt id:	35308
Self Cert Id:	65571
UST Comprt Id:	182459
Ust Id:	65001
Tank Id:	3
Compartment Id (A, B, C, Etc.):	A

Tank Records Not Found for this Facility:

GCC:

Division:	REM/PST
New Cases:	*
File Number:	118887
Contamination Description:	UNKNOWN
Date Of Earliest Known Contamination Confirmation:	7/17/2012
Enforcement Status - Level Of Agency Response:	2
Enforcement Status - Site Activity Status:	2A
Data Quality 1:	E,Q
Section 5236:	Not reported
Type:	GROUNDWATER CONTAMINATION CASE DESCRIPTION BY COUNTY TEXAS COMMISSION ON ENVIRONMENTAL QUALITY
Agency:	Not reported
Section:	Not reported
Year Deleted:	Not reported
Location:	Not reported
Data Quality 2:	Not reported
Division:	REM/PST
New Cases:	Not reported
File Number:	118887
Contamination Description:	UNKNOWN
Date Of Earliest Known Contamination Confirmation:	7/17/2012
Enforcement Status - Level Of Agency Response:	2
Enforcement Status - Site Activity Status:	6
Data Quality 1:	E,Q
Section 5236:	Not reported
Type:	GROUNDWATER CONTAMINATION CASE DESCRIPTION BY COUNTY TEXAS COMMISSION ON ENVIRONMENTAL QUALITY
Agency:	Not reported
Section:	Not reported
Year Deleted:	Not reported
Location:	Not reported

VALERO CORNER STORE 2474 (Continued) **U003040866**

Data Quality 2: Not reported

---

48 **NATIONAL CNVENIENCE STORES INC** **EDR Hist Auto** **1020461401**
1421 W 11TH ST **N/A**
HOUSTON, TX 77008

EDR Hist Auto

Year:	Name:	Type:
1996	NATIONAL CNVENIENCE STORES INC	Convenience Stores
1997	NATIONAL CNVENIENCE STORES INC	Convenience Stores
1998	NATIONAL CNVENIENCE STORES INC	Convenience Stores
1999	NATIONAL CNVENIENCE STORES INC	Convenience Stores
2000	NATIONAL CNVENIENCE STORES INC	Convenience Stores
2001	NATIONAL CNVENIENCE STORES INC	Convenience Stores
2002	NATIONAL CNVENIENCE STORES INC	Convenience Stores
2003	NATIONAL CNVENIENCE STORES INC	Convenience Stores
2004	NATIONAL CNVENIENCE STORES INC	Convenience Stores
2005	NATIONAL CNVENIENCE STORES INC	Convenience Stores
2006	NATIONAL CNVENIENCE STORES INC	Convenience Stores
2007	NATIONAL CNVENIENCE STORES INC	Convenience Stores
2008	NATIONAL CNVENIENCE STORES INC	Convenience Stores
2009	NATIONAL CNVENIENCE STORES INC	Convenience Stores
2010	NATIONAL CNVENIENCE STORES INC	Convenience Stores
2011	NATIONAL CNVENIENCE STORES INC	Convenience Stores
2011	VALERO ENERGY STATION	Gasoline Service Stations
2012	VALERO ENERGY STATION	Gasoline Service Stations
2012	NATIONAL CNVENIENCE STORES INC	Convenience Stores
2013	VALERO ENERGY STATION	Gasoline Service Stations
2013	NATIONAL CNVENIENCE STORES INC	Convenience Stores

---

48 **GOODYEAR TIRE & RUBBER** **UST** **U003566778**
1417 W 11TH ST **N/A**
HOUSTON, TX 77008

UST:

Facility Id:	13175
Facility Type:	UNKNOWN
Facility Begin Date:	08/31/1987
Facility Status:	INACTIVE
Facility Exempt Status:	No
Records Off-Site:	No
UST Financial Assurance Required:	No
Number Of Active UST:	0
Site Location Description:	Not reported
Site Location (Nearest City/County/Zip):	HARRIS 77008
Site Location (TCEQ Region):	12
Contact Name/Title:	,
Contact Organization Name:	GOODYEAR TIRE & RUBBER
Contact Mailing Address1:	Not reported
Contact Mailing Address2:	Not reported
Contact Mailing City/State/Zip:	Not reported
Contact Phone Number:	7138691474
Contact Fax Number:	Not reported
Contact Email Address:	Not reported
Facility Contact Address Deliverable:	Not reported

GOODYEAR TIRE & RUBBER (Continued) **U003566778**

Application Received Date On Earliest Reg Form:	05/08/1986
Signature Date On Earliest Reg Form:	04/17/1986
Signature Name/Title On Earliest Reg Form:	R M HELDRIDGE,MGR
Signature Role On Earliest Reg Form:	Not reported
Signature Company On Earliest Reg Form:	Not reported
Enforcement Action:	Not reported
Facility Not Inspectable:	No

Facility Billing Contacts:

Princ Id:	676393582002072
AR Number:	Not reported
Contact Name/Title:	JOHN CONWELL/
Contact Organization Name:	JERRY J MOORE MANAGEMENT INC
Contact Mailing Address (Delivery):	PO BOX 573095
Contact Mailing Address (Internal Delivery):	Not reported
Contact Mailing City/State/Zip:	HOUSTON, TX 77257 3095
Phone Number/Ext:	/
Contact Fax Number/Ext:	/
Contact EMail Address:	Not reported
Contact Address Deliverable:	Yes

Owner:

Princ Id:	676393582002072
Additional Id:	616261452002139
Facility Num/AI:	13175
Owner CN:	CN600899686
Owner Name:	JERRY J MOORE MANAGEMENT INC
Owner Effective Begin Date:	09/01/1987
Owner Type:	OR
State Tax Id:	Not reported
Contact Role:	Not reported
Contact Name/Title:	/
Contact Organization Name:	Not reported
Contact Mailing Address (Delivery):	Not reported
Contact Mailing Address (Internal Delivery):	Not reported
Contact Mailing City/State/Zip:	Not reported
Contact Phone Number/Ext:	/
Contact Fax Number/Ext:	/
Contact Email Address:	Not reported

Operator Records Not Found for this Facility:

Self Certification Records Not Found for this Facility/Owner:

Tanks:

UST Id:	34178
Facility Num/AI:	13175
Tank Id:	1
Number Of Compartments:	1
Tank Installation Date:	01/01/1964
Tank Registration Date:	05/08/1986
Tank Capacity (In Gallons):	500
Tank Status (Current):	PERM FILLED IN PLACE
Tank Status Date:	08/31/1987
Empty:	N
Tank Regulatory Status:	FULLY REGULATED
Tank Int Prot (Internal Tank Lining Date):	Not reported
Tank Design (Single Wall):	N

GOODYEAR TIRE & RUBBER (Continued) **U003566778**

Tank Design (Double Wall):	N
Piping Design (Single Wall):	N
Piping Design (Double Wall):	N
Tank Ext Cont(Fac-Built Nonmetallic Jacket):	N
Tank Ext Cont(Syn Tank-Pit/Piping-Trench Liner):	N
Tank Ext Cont(Tank Vault/Rigid Trench Liner):	N
Piping Ext Cont(Fac-Built Nonmetallic Jacket):	N
Piping Ext Cont(Syn Tank-Pit/Piping-Trench Liner):	N
Piping Ext Cont(Tank Vault/Rigid Trench Liner):	N
Type Of Piping(P=Pressurized,S=Suction,G=Gravity):	Not reported
Tank Material (Steel):	Y
Tank Material(Frp(Fiberglass-Reinforced Plastic):	N
Tank Mat(Composite (Steel W/Ext Frp Cladding)):	N
Tank Mat(Concrete):	N
Tank Mat(Jacketed (Steel W/Ext Nonmetallic Jck)):	N
Tank Mat(Coated(Steel W/ExtPolyurethane Cladding)):	N
Piping Material (Steel):	Y
Piping Mat(Frp(Fiberglass Reinforced Plastic):	N
Piping Mat(Concrete):	N
Piping Mat(Jacketed(Steel W/Ext Nonmetallic Jacket)):	N
Piping Mat(Nonmetallic Flex Piping):	N
PipingConnect/Valves(Shear/Impact Valves(Under Disp)):	N
Piping Connect/Valves(Steel Swing-Joints(End Of Piping)):	N
Piping Connect/Valves (Flex Connectors(Ends Of Piping)):	N
Tank Corr Prot Meth(TCPM)(Cathodic-Field Installation):	N
TCPM (ExtDielectricCoat/Laminate/Tape/Wrap):	N
TCPM(Cathodic Prot-FacInstallation):	N
TCPM(Composite Tank(Steel W/Frp Ext Laminate):	N
TCPMeth(Coated Tank(Steel W/ExtPolyurethaneLaminate):	N
TCPM(FRP Tank Or Piping(Noncorrodible)):	N
TCPM(Ext Nonmetallic Jacket):	N
TCPMeth(Unnecessary Per Corrosion Prot Spec):	N
Piping Corr Prot Meth:	N
Piping Corr Prot Method(PCPM) (Cathodic Factory Install):	N
PCPM(Cathodic Prot-Field Install):	N
PCPMethod (FRP Tank Or Piping(Noncorrodible):	N
PCPM(Nonmetallic FlexPiping (Noncorrodible)):	N
PCPMeth(Isolated Open Area/2nd Containment):	N
PCPM (Dual Protected):	N
PCPM(Unnec Per Corrosion Prot Specialist):	N
Tank Corr Prot Compliance Flag:	N
Piping Corr Prot Compliance Flag:	N
Tank Corrosion Prot Variance (:	N
Piping Corrosion Prot Variance:	N
Temp Out Of Service Compliance:	N
Technical Compliance Flag:	N
Tank Tested Flag:	Y
Installation Signature Date:	06/05/1990

Compartment Records:

Tank Id:	1
UST Comprt Id:	147151
UST Id:	34178
Facility Num/Ai:	13175
Compartment Id:	A
Capacity (In Gallons):	Not reported
Substance Stored1:	USED OIL
Substance Stored2:	Not reported

GOODYEAR TIRE & RUBBER (Continued) **U003566778**

Substance Stored3:	Not reported
CompartmentReleaseDetectionMethod(Vapor):	N
CRDM(GW Monitoring):	N
CRDM(Monitoring Of Secondary Cont Barrier):	N
CRDM(Auto Tank Gauge Test/Inv Control):	N
CRDM(Interstitial Monitoring SecWall/Jacket):	N
CRDM(Wkly Manual Gauging(Tanks<=1000 G):	N
CRDM(Mthly Tank Gauging(Emer Gen Tanks):	N
CRDM(Sir (Stat Inv Reconciliation)/Inv Control):	N
PipingReleaseDetectionMethod(PRDM)(Vapor):	N
PRDM(Groundwater Monitoring):	N
PRDM(Monitoring Sec Containment Barrier):	N
PRDM(InterstitialMonitoring w/in SecWall/Jacket):	N
PRDM(Mthly Piping Tightness Test)@.2Gph:	N
PRDM(AnnualPipingTightTest/ElecMon@.1Gph:	N
PRDM(TriennialTightTest(Suction/GravityPiping):	N
PRDM AutoLineLeakDet(3.0 Gph PressPiping):	N
PRDM(Sir(StatInv Recon)/Inv Control)):	N
PRDM(Exempt System Suction:	N
Spill Overfill Prevention Equip(SOPE):	N
SOPE(Spill Cont/Bucket/Sump):	N
SOPE(DelShut-Off Valve)):	N
SOPE(FlowRestrictorValue:	N
SOPE(Alarm (Set@<=90%) W/3a Or 3b:	N
SOPE(N/A Deliveries To Tank<=25G):	N
Compartment Release Det Compliance Flag:	N
Piping Release Detection Compliance Flag):	N
Spill/OverfillPreventionCompliance Flag:	N
Compartment Release Detection Variance:	N
Piping Release Detection Variance:	N
Spill And Overfill Prevention Variance:	N
Stage I Vapor Recovery:	Not reported
Stage 1 Installation Date:	Not reported

Self Certification Records Not Found for this Facility:

Tank Records Not Found for this Facility:

---

48 **MERCHANTS PARK NORTH SHOPPING CENTER** **Ind. Haz Waste** **S117323982**
1417 WEST 11TH STREET **ASBESTOS** **N/A**
HOUSTON, TX 77008

Ind. Haz Waste:

Registration Number:	73079
Registration Initial Notification Date:	11/07/1986
Registration Last Amendment Date:	07/27/2001
EPA Identification:	TXD149982993
Primary NAICS Code:	Not reported
Status Change Date:	19861107
Land Type:	Not reported
Description of Facility Site Location:	1417-19 W 11th St, Houston, TX
Site Primary Standard Industrial Code:	Not reported
Site Primary SIC Description:	Not reported
Registration is Generator of Waste:	Yes
Registration is Receivers of Waste:	No
Registration is Transporter of Waste:	No
Registration is Transfer Facility:	No

MERCHANTS PARK NORTH SHOPPING CENTER (Continued) **S117323982**

Facility is STEERS Reporter:	No
Reqired to Submit Annual Waste Summary:	No
Facility Involved In Recycling:	No
Revcr Has Monthly Reporting Requirement:	0
Mexican Facility:	Not reported
Type of Generator:	NON INDUS, CESQG
TNRCC Region:	Not reported
Company Name:	GOODYEAR TIRE & RUBBER COMPANY
Contact Name:	Not reported
Contact Telephone Number:	Not reported
Mailing Address:	Not reported
Mailing Address2:	Not reported
Mailing City,St,Zip:	Not reported
Mailing County:	Not reported
Facility Country:	UNITED STATES
TNRCC Facility ID:	27512
Site Owner Tax ID:	0
Site Location Latitude:	-00.000
Site Location Longitude:	-000.000
Last Update to NOR Data:	20031209
Ind. waste permit Number:	Not reported
Mun waste permit Number:	Not reported
Non Notifier:	No

Business Records Not Found for this RegNo/Year:

Owner:

Owner Mailing Address:	Not reported
Owner Mailing Address2:	Not reported
Owner Mailing Address3:	Not reported
Owner City,St,Zip:	Not reported
Owner Country:	Not reported
Owner Phone Number:	Not reported
Owner Fax Number:	Not reported
Owner Email Address:	Not reported
Owner Business Type:	Corporation
Owner Tax Id:	13402532405
Owner Bankruptcy Code:	Not reported

Owner:

Owner Mailing Address:	Not reported
Owner Mailing Address2:	Not reported
Owner Mailing Address3:	Not reported
Owner City,St,Zip:	Not reported
Owner Country:	Not reported
Owner Phone Number:	Not reported
Owner Fax Number:	Not reported
Owner Email Address:	Not reported
Owner Business Type:	Unknown
Owner Tax Id:	Not reported
Owner Bankruptcy Code:	Not reported

Operator:

Operator Last Name:	GOODYEAR TIRE & RUBBER COMPANY
Operator First Name:	Not reported
Operator Name:	GOODYEAR TIRE & RUBBER COMPANY
Operator Mailing Address:	Not reported
Operator Mailing Address 2:	Not reported
Operator Mailing City,St,Zip:	Not reported

MERCHANTS PARK NORTH SHOPPING CENTER (Continued) **S117323982**

Operator Country:	Not reported
Operator Phone:	Not reported
Operator Fax:	Not reported
Operator Email:	Not reported
Operator Business Type:	Unknown
Operator Tax Id:	Not reported
Operator Bankruptcy Code:	Not reported

Operator:

Operator Last Name:	THE GOODYEAR TIRE & RUBBER COMPANY
Operator First Name:	Not reported
Operator Name:	THE GOODYEAR TIRE & RUBBER COMPANY
Operator Mailing Address:	Not reported
Operator Mailing Address 2:	Not reported
Operator Mailing City,St,Zip:	Not reported
Operator Country:	Not reported
Operator Phone:	Not reported
Operator Fax:	Not reported
Operator Email:	Not reported
Operator Business Type:	Corporation
Operator Tax Id:	13402532405
Operator Bankruptcy Code:	Not reported

Contact Records Not Found for this RegNo/Year:

Unit Records Not Found for this RegNo/Year:

One Time Shipper Records Not Found for this RegNo/Year:

Receiver Type:	Not reported
Transporter for hire:	0
Transport own waste:	0
Eq 01, if transport waste type = 1:	Not reported
Eq 02, if transport waste type = 2:	Not reported
Eq 03, if transport waste type = 3:	Not reported
Eq 04, if transport waste type = H:	Not reported
Target TCEQ unique facid for discarded(merged) facility:	Not reported

Waste Records Not Found for this RegNo/Year:

ASBESTOS:

Date of inspection:	07/24/2013
Reason for Inspection:	Discretionary
Violation:	No
Complaint Date:	Not reported
Notification Number:	N/A
ASB Priority:	Not reported
PIF State:	Not reported
Detained:	Not reported
Product Name:	Not reported
Time Spent:	Not reported
Travel Time:	Not reported
Mileage:	Not reported
Reg:	06
Init:	MS
Seq:	03
Facility Type:	Asbestos
Inspector Name:	Mary Salazar
Date Report Received:	09/12/2013
Date Routed by Supervisor:	09/20/2013

MERCHANTS PARK NORTH SHOPPING CENTER (Continued) **S117323982**

Date Routed to PSQA:	09/25/2013
Date Reviewed by PSQA:	Not reported
Date Routed by Supervisor1:	Not reported
Date Rtnd to Inspector Corrections:	Not reported
Date Rcvd Back:	Not reported
Date Rtnd to Inspector Corrections2:	Not reported
Date Rcvd Back 2:	Not reported
Date Rtnd to Inspector Corrections 3:	Not reported
Date Rcvd Back 3:	Not reported
Notification Status:	Not reported
Amendo:	Not reported
Notification Work Type:	Not reported
Notification Type:	Not reported
Work Type Flag:	Not reported
Certification Statement Date:	Not reported
Certification Statement Phone:	Not reported
Is The Facility a School or K-12?:	Not reported
Region:	Not reported
Priority:	Not reported
ARU:	Not reported
Is this a phased abatement project?:	Not reported
Ordered:	Not reported
Is This Project an Emergency?:	Not reported
Is Building Occupied?:	Not reported
High Profile:	Not reported
Ref Method:	Not reported
Analytical Method:	Not reported
Start Date:	Not reported

Date of inspection:	03/12/2013
Reason for Inspection:	Notified
Violation:	No
Complaint Date:	Not reported
Notification Number:	2013001845
ASB Priority:	Not reported
PIF State:	Not reported
Detained:	Not reported
Product Name:	Not reported
Time Spent:	Not reported
Travel Time:	Not reported
Mileage:	Not reported
Reg:	06
Init:	DWS
Seq:	02
Facility Type:	Asbestos
Inspector Name:	David Schneider
Date Report Received:	05/08/2013
Date Routed by Supervisor:	04/23/2013
Date Routed to PSQA:	06/07/2013
Date Reviewed by PSQA:	Not reported
Date Routed by Supervisor1:	Not reported
Date Rtnd to Inspector Corrections:	Not reported
Date Rcvd Back:	Not reported
Date Rtnd to Inspector Corrections2:	Not reported
Date Rcvd Back 2:	Not reported
Date Rtnd to Inspector Corrections 3:	Not reported
Date Rcvd Back 3:	Not reported

MERCHANTS PARK NORTH SHOPPING CENTER (Continued) **S117323982**

Notification Status:	Not reported
Amendo:	Not reported
Notification Work Type:	Not reported
Notification Type:	Not reported
Work Type Flag:	Not reported
Certification Statement Date:	Not reported
Certification Statement Phone:	Not reported
Is The Facility a School or K-12?:	Not reported
Region:	Not reported
Priority:	Not reported
ARU:	Not reported
Is this a phased abatement project?:	Not reported
Ordered:	Not reported
Is This Project an Emergency?:	Not reported
Is Building Occupied?:	Not reported
High Profile:	Not reported
Ref Method:	Not reported
Analytical Method:	Not reported
Start Date:	Not reported

---

49 **TOMMY VAUGHN TRUCK & FLEET** **RCRA NonGen / NLR** **1000992254**
908 N SHEPHERD **FINDS** **TXR000001602**
HOUSTON, TX 77008 **Ind. Haz Waste**
ECHO

RCRA NonGen / NLR:

Date form received by agency:	02/21/2013
Facility name:	TOMMY VAUGHN TRUCK & FLEET
Facility address:	908 N SHEPHERD HOUSTON, TX 77008
EPA ID:	TXR000001602
Mailing address:	N SHEPHERD HOUSTON, TX 77008
Contact:	BOBBY BROWN
Contact address:	908 N SHEPHERD HOUSTON, TX 77008
Contact country:	US
Contact telephone:	713-869-0137
Contact email:	Not reported
EPA Region:	06
Classification:	Non-Generator
Description:	Handler: Non-Generators do not presently generate hazardous waste

Owner/Operator Summary:

Owner/operator name:	TOMMY VAUGHN
Owner/operator address:	1145 N SHEPHERD HOUSTON, TX 77008
Owner/operator country:	Not reported
Owner/operator telephone:	713-869-4661
Owner/operator email:	Not reported
Owner/operator fax:	Not reported
Owner/operator extension:	Not reported
Legal status:	Private
Owner/Operator Type:	Owner
Owner/Op start date:	Not reported
Owner/Op end date:	Not reported

TOMMY VAUGHN TRUCK & FLEET (Continued) **1000992254**

Handler Activities Summary:
U.S. importer of hazardous waste: No
Mixed waste (haz. and radioactive): No
Recycler of hazardous waste: No
Transporter of hazardous waste: No
Treater, storer or disposer of HW: No
Underground injection activity: No
On-site burner exemption: No
Furnace exemption: No
Used oil fuel burner: No
Used oil processor: No
User oil refiner: No
Used oil fuel marketer to burner: No
Used oil Specification marketer: No
Used oil transfer facility: No
Used oil transporter: No

Historical Generators:
Date form received by agency: 02/28/1995
Site name: TOMMY VAUGHN TRUCK & FLEET
Classification: Small Quantity Generator

. Waste code: D001
. Waste name: IGNITABLE WASTE

. Waste code: D002
. Waste name: CORROSIVE WASTE

. Waste code: D006
. Waste name: CADMIUM

. Waste code: D008
. Waste name: LEAD

. Waste code: D018
. Waste name: BENZENE

. Waste code: D035
. Waste name: METHYL ETHYL KETONE

. Waste code: D039
. Waste name: TETRACHLOROETHYLENE

. Waste code: D040
. Waste name: TRICHLORETHYLENE

Date form received by agency: 01/30/1995
Site name: TOMMY VAUGHN TRUCK AND FLEET
Classification: Small Quantity Generator

. Waste code: D006
. Waste name: CADMIUM

. Waste code: D008
. Waste name: LEAD

TOMMY VAUGHN TRUCK & FLEET (Continued) **1000992254**

. Waste code: D018
. Waste name: BENZENE

. Waste code: D027
. Waste name: 1,4-DICHLOROBENZENE

. Waste code: D035
. Waste name: METHYL ETHYL KETONE

. Waste code: D039
. Waste name: TETRACHLOROETHYLENE

. Waste code: D040
. Waste name: TRICHLORETHYLENE

Violation Status: No violations found

FINDS:

Registry ID: 110005163535

Environmental Interest/Information System

RCRAInfo is a national information system that supports the Resource Conservation and Recovery Act (RCRA) program through the tracking of events and activities related to facilities that generate, transport, and treat, store, or dispose of hazardous waste. RCRAInfo allows RCRA program staff to track the notification, permit, compliance, and corrective action activities required under RCRA.

Click this hyperlink while viewing on your computer to access additional FINDS: detail in the EDR Site Report.

Ind. Haz Waste:

Registration Number:	83277
Registration Initial Notification Date:	01/30/1995
Registration Last Amendment Date:	09/08/2005
EPA Identification:	TXR000001602
Primary NAICS Code:	441110
Status Change Date:	19950130
Land Type:	PRIVATE
Description of Facility Site Location:	908 N Shepherd, Houston, TX
Site Primary Standard Industrial Code:	Not reported
Site Primary SIC Description:	Not reported
Registration is Generator of Waste:	Yes
Registration is Receivers of Waste:	No
Registration is Transporter of Waste:	No
Registration is Transfer Facility:	No
Facility is STEERS Reporter:	No
Reqired to Submit Annual Waste Summary:	No
Facility Involved In Recycling:	No
Revcr Has Monthly Reporting Requirement:	0
Mexican Facility:	Not reported
Type of Generator:	NON INDUS, CESQG
TNRCC Region:	Not reported
Company Name:	TOMMY VAUGHN TRUCK AND FLEET
Contact Name:	BOBBY BROWN

TOMMY VAUGHN TRUCK & FLEET (Continued) **1000992254**

Contact Telephone Number:	713-8690137
Mailing Address:	908 N SHEPHERD DR
Mailing Address2:	Not reported
Mailing City,St,Zip:	HOUSTON, TX 770086527
Mailing County:	UNITED STATES
Facility Country:	UNITED STATES
TNRCC Facility ID:	100125
Site Owner Tax ID:	0
Site Location Latitude:	-00.000
Site Location Longitude:	-000.000
Last Update to NOR Data:	20051007
Ind. waste permit Number:	Not reported
Mun waste permit Number:	Not reported
Non Notifier:	No

Business Records Not Found for this RegNo/Year:

Owner:

Owner Mailing Address:	908 N SHEPHERD DR
Owner Mailing Address2:	Not reported
Owner Mailing Address3:	Not reported
Owner City,St,Zip:	HOUSTON, TX 77008 6527
Owner Country:	UNITED STA
Owner Phone Number:	Not reported
Owner Fax Number:	Not reported
Owner Email Address:	Not reported
Owner Business Type:	Unknown
Owner Tax Id:	Not reported
Owner Bankruptcy Code:	Not reported

Operator:

Operator Last Name:	TOMMY VAUGHN TRUCK AND FLEET
Operator First Name:	Not reported
Operator Name:	TOMMY VAUGHN TRUCK AND FLEET
Operator Mailing Address:	908 N SHEPHERD DR
Operator Mailing Address 2:	Not reported
Operator Mailing City,St,Zip:	HOUSTON, TX 77008 6527
Operator Country:	UNITED STA
Operator Phone:	Not reported
Operator Fax:	Not reported
Operator Email:	Not reported
Operator Business Type:	Unknown
Operator Tax Id:	Not reported
Operator Bankruptcy Code:	Not reported

Contact:

Contact Name:	Not reported
Contact Title:	Not reported
Contact Role:	OPRCON
Contact Address:	908 N SHEPHERD DR
Contact Address2:	Not reported
Conact City,St,Zip:	HOUSTON, TX 77008 6527
Contact Phone:	Not reported
Contact Fax:	Not reported
Contact Email:	Not reported

Contact:

Contact Name:	Not reported
Contact Title:	Not reported
Contact Role:	OWNCON

TOMMY VAUGHN TRUCK & FLEET (Continued) **1000992254**

Contact Address: 908 N SHEPHERD DR
Contact Address2: Not reported
Conact City,St,Zip: HOUSTON, TX 77008 6527
Contact Phone: Not reported
Contact Fax: Not reported
Contact Email: Not reported

Contact:
Contact Name: BOBBY BROWN
Contact Title: SERVICE MANAGER
Contact Role: PRICONT
Contact Address: 908 N SHEPHERD DR
Contact Address2: Not reported
Conact City,St,Zip: HOUSTON, TX 77008 6527
Contact Phone: 1-713-8690137
Contact Fax: Not reported
Contact Email: Not reported

Unit Records Not Found for this RegNo/Year:

One Time Shipper Records Not Found for this RegNo/Year:
Receiver Type: Not reported
Transporter for hire: 0
Transport own waste: 0
Eq 01, if transport waste type = 1: Not reported
Eq 02, if transport waste type = 2: Not reported
Eq 03, if transport waste type = 3: Not reported
Eq 04, if transport waste type = H: Not reported
Target TCEQ unique facid for discarded(merged) facility: Not reported

Waste:
Waste ID: 129598
Waste Description: Cold parts cleaner used to clean truck parts for repair. 1/95. Request to inact
Desc of Waste: Not reported
Texas Waste Code: Not reported
Texas Waste Code 2: 0566203H
Waste Code Status: INACTIVE
Waste Form: Not reported
Waste Classification: H
Waste is Radioactive: No
Waste Treated Off Site: 1
Standard Industrial Classification: Not reported
Primary Source: Not reported
Primary Measurenent Point: Not reported
Primary Origin: Not reported
Primary System Type: Not reported
New Chemical Substance: 0
Audit Performed: No
Company Waste ID: Not reported
Primary NAICS Code: 441110
EPA Waste Form Code: W203
Reason Waste Form No Longer Gen.: NOR INACTIVATED
EPA Haz Waste: Not reported

Waste:
Waste ID: 129597
Waste Description: Waste mineral spirits used in the degreasing of parts for truck repair. 1/95. R
Desc of Waste: Not reported

TOMMY VAUGHN TRUCK & FLEET (Continued) **1000992254**

Texas Waste Code:	Not reported
Texas Waste Code 2:	0501203H
Waste Code Status:	INACTIVE
Waste Form:	Not reported
Waste Classification:	H
Waste is Radioactive:	No
Waste Treated Off Site:	1
Standard Industrial Classification:	Not reported
Primary Source:	Not reported
Primary Measurenent Point:	Not reported
Primary Origin:	Not reported
Primary System Type:	Not reported
New Chemical Substance:	0
Audit Performed:	No
Company Waste ID:	Not reported
Primary NAICS Code:	441110
EPA Waste Form Code:	W203
Reason Waste Form No Longer Gen.:	NOR INACTIVATED
EPA Haz Waste:	Not reported

ECHO:

Envid:	1000992254
Registry ID:	110005163535
DFR URL:	http://echo.epa.gov/detailed-facility-report?fid=110005163535

---

49 **PETCO #2431** **ASBESTOS** **S119153828**
901 N. SHEPHERD DR. **N/A**
HOUSTON, TX 77008

ASBESTOS:

Date of inspection:	02/11/2014
Reason for Inspection:	Routine
Violation:	No
Complaint Date:	Not reported
Notification Number:	Not reported
ASB Priority:	Not reported
PIF State:	Not reported
Detained:	No
Product Name:	Not reported
Time Spent:	0.5
Travel Time:	0
Mileage:	0
Reg:	06
Init:	BK
Seq:	04
Facility Type:	Abusible Volitile Chemicals
Inspector Name:	Barbara Key
Date Report Received:	02/21/2014
Date Routed by Supervisor:	02/24/2014
Date Routed to PSQA:	02/25/2014
Date Reviewed by PSQA:	Not reported
Date Routed by Supervisor1:	Not reported
Date Rtnd to Inspector Corrections:	Not reported
Date Rcvd Back:	Not reported
Date Rtnd to Inspector Corrections2:	Not reported
Date Rcvd Back 2:	Not reported
Date Rtnd to Inspector Corrections 3:	Not reported

PETCO #2431 (Continued) **S119153828**

Date Rcvd Back 3:	Not reported
Notification Status:	Not reported
Amendo:	Not reported
Notification Work Type:	Not reported
Notification Type:	Not reported
Work Type Flag:	Not reported
Certification Statement Date:	Not reported
Certification Statement Phone:	Not reported
Is The Facility a School or K-12?:	Not reported
Region:	Not reported
Priority:	Not reported
ARU:	Not reported
Is this a phased abatement project?:	Not reported
Ordered:	Not reported
Is This Project an Emergency?:	Not reported
Is Building Occupied?:	Not reported
High Profile:	Not reported
Ref Method:	Not reported
Analytical Method:	Not reported
Start Date:	Not reported

---

49 **TUESDAY MORNING #1065** **ASBESTOS** **S119159409**
901 N. SHEPHERD DR., STE. A **N/A**
HOUSTON, TX 77008

ASBESTOS:

Date of inspection:	02/11/2014
Reason for Inspection:	Routine
Violation:	No
Complaint Date:	Not reported
Notification Number:	Not reported
ASB Priority:	Not reported
PIF State:	Not reported
Detained:	No
Product Name:	Not reported
Time Spent:	0.5
Travel Time:	0
Mileage:	0
Reg:	06
Init:	BK
Seq:	03
Facility Type:	Abusible Volitile Chemicals
Inspector Name:	Barbara Key
Date Report Received:	02/21/2014
Date Routed by Supervisor:	02/24/2014
Date Routed to PSQA:	02/25/2014
Date Reviewed by PSQA:	Not reported
Date Routed by Supervisor1:	Not reported
Date Rtnd to Inspector Corrections:	Not reported
Date Rcvd Back:	Not reported
Date Rtnd to Inspector Corrections2:	Not reported
Date Rcvd Back 2:	Not reported
Date Rtnd to Inspector Corrections 3:	Not reported
Date Rcvd Back 3:	Not reported
Notification Status:	Not reported
Amendo:	Not reported
Notification Work Type:	Not reported
Notification Type:	Not reported

TUESDAY MORNING #1065 (Continued) **S119159409**

Work Type Flag:	Not reported
Certification Statement Date:	Not reported
Certification Statement Phone:	Not reported
Is The Facility a School or K-12?:	Not reported
Region:	Not reported
Priority:	Not reported
ARU:	Not reported
Is this a phased abatement project?:	Not reported
Ordered:	Not reported
Is This Project an Emergency?:	Not reported
Is Building Occupied?:	Not reported
High Profile:	Not reported
Ref Method:	Not reported
Analytical Method:	Not reported
Start Date:	Not reported

---

49 **TOMMIE VAUGHN MOTORS FORD** **LPST** **S104958264**
914 N SHEPHERD DR **N/A**
HOUSTON, TX 77008

LPST:

Facility ID:	0059554
LPST Id:	114431
Facility Location:	914 N SHEPHERD
TCEQ Region# and City:	12
Region City:	Houston
Reported Date:	11/21/2002
Entered Date:	01/27/1999
Priority:	4.1 - GW IMPACTED NO APPARENT THREATS OR IMPACTS TO RECEPTORS
Program:	1P - PRIVATIZATION CONTRACTOR
CA Status:	6A - FINAL CONCURRENCE ISSUED
Priority Description:	Groundwater is affected.
Status:	**FINAL CONCURRENCE ISSUED, CASE CLOSED**
Coordinators Primary:	1P/1
Coordinators RPR:	RWD
Responsible Party Name:	TOMMIE VAUGHN FORD
Responsible Party Contact:	JOE BLAIR
Responsible Party Address:	1145 N SHEPHERD
Responsible Party City,St,Zip:	HOUSTON, TX 77022
Responsible Party Telephone:	713/869-4661
Reported Date:	02/10/1999
Case Start Date:	01/27/1999

---

49 **TOMMIE VAUGHN MOTORS** **UST** **U003841890**
914 N SHEPHERD DR **N/A**
HOUSTON, TX 77008

UST:

Facility Id:	59554
Facility Type:	FLEET REFUELING
Facility Begin Date:	08/25/1991
Facility Status:	ACTIVE
Facility Exempt Status:	No
Records Off-Site:	No
UST Financial Assurance Required:	No
Number Of Active UST:	0

TOMMIE VAUGHN MOTORS (Continued) **U003841890**

Site Location Description:	Not reported
Site Location (Nearest City/County/Zip):	HARRIS 77008
Site Location (TCEQ Region):	12
Contact Name/Title:	MONTY MONTGOMERY,
Contact Organization Name:	TOMMIE VAUGHN MOTORS
Contact Mailing Address1:	Not reported
Contact Mailing Address2:	Not reported
Contact Mailing City/State/Zip:	Not reported
Contact Phone Number:	7138698217
Contact Fax Number:	Not reported
Contact Email Address:	Not reported
Facility Contact Address Deliverable:	Not reported
Application Received Date On Earliest Reg Form:	08/26/1991
Signature Date On Earliest Reg Form:	09/25/1991
Signature Name/Title On Earliest Reg Form:	JOE BLAIR,CONTROLLER
Signature Role On Earliest Reg Form:	Not reported
Signature Company On Earliest Reg Form:	Not reported
Enforcement Action:	Not reported
Facility Not Inspectable:	No

Facility Billing Contacts:

Princ Id:	547329642001297
AR Number:	6026
Contact Name/Title:	MONTY MONTGOMERY/
Contact Organization Name:	TOMMIE VAUGHN MOTORS INC
Contact Mailing Address (Delivery):	914 N SHEPHERD DR
Contact Mailing Address (Internal Delivery):	Not reported
Contact Mailing City/State/Zip:	HOUSTON, TX 77008 6527
Phone Number/Ext:	/
Contact Fax Number/Ext:	/
Contact EMail Address:	Not reported
Contact Address Deliverable:	Yes

Owner:

Princ Id:	547329642001297
Additional Id:	746706502002150
Facility Num/AI:	59554
Owner CN:	CN600276703
Owner Name:	TOMMIE VAUGHN MOTORS INC
Owner Effective Begin Date:	08/25/1991
Owner Type:	CO
State Tax Id:	17410526580
Contact Role:	Not reported
Contact Name/Title:	/
Contact Organization Name:	Not reported
Contact Mailing Address (Delivery):	Not reported
Contact Mailing Address (Internal Delivery):	Not reported
Contact Mailing City/State/Zip:	Not reported
Contact Phone Number/Ext:	/
Contact Fax Number/Ext:	/
Contact Email Address:	Not reported

Operator Records Not Found for this Facility:

Self Certification Records Not Found for this Facility/Owner:

Tanks:

UST Id:	140633

TOMMIE VAUGHN MOTORS (Continued) **U003841890**

Facility Num/AI:	59554
Tank Id:	1
Number Of Compartments:	1
Tank Installation Date:	03/01/1979
Tank Registration Date:	08/26/1991
Tank Capacity (In Gallons):	2000
Tank Status (Current):	REMOVED FROM GROUND
Tank Status Date:	01/18/1999
Empty:	N
Tank Regulatory Status:	FULLY REGULATED
Tank Int Prot (Internal Tank Lining Date):	Not reported
Tank Design (Single Wall):	Y
Tank Design (Double Wall):	N
Piping Design (Single Wall):	Y
Piping Design (Double Wall):	N
Tank Ext Cont(Fac-Built Nonmetallic Jacket):	N
Tank Ext Cont(Syn Tank-Pit/Piping-Trench Liner):	N
Tank Ext Cont(Tank Vault/Rigid Trench Liner):	N
Piping Ext Cont(Fac-Built Nonmetallic Jacket):	N
Piping Ext Cont(Syn Tank-Pit/Piping-Trench Liner):	N
Piping Ext Cont(Tank Vault/Rigid Trench Liner):	N
Type Of Piping(P=Pressurized,S=Suction,G=Gravity):	S
Tank Material (Steel):	Y
Tank Material(Frp(Fiberglass-Reinforced Plastic):	N
Tank Mat(Composite (Steel W/Ext Frp Cladding)):	N
Tank Mat(Concrete):	N
Tank Mat(Jacketed (Steel W/Ext Nonmetallic Jck)):	N
Tank Mat(Coated(Steel W/ExtPolyurethane Cladding)):	N
Piping Material (Steel):	Y
Piping Mat(Frp(Fiberglass Reinforced Plastic):	N
Piping Mat(Concrete):	N
Piping Mat(Jacketed(Steel W/Ext Nonmetallic Jacket)):	N
Piping Mat(Nonmetallic Flex Piping):	N
PipingConnect/Valves(Shear/Impact Valves(Under Disp)):	N
Piping Connect/Valves(Steel Swing-Joints(End Of Piping)):	N
Piping Connect/Valves (Flex Connectors(Ends Of Piping)):	N
Tank Corr Prot Meth(TCPM)(Cathodic-Field Installation):	N
TCPM (ExtDielectricCoat/Laminate/Tape/Wrap):	N
TCPM(Cathodic Prot-FacInstallation):	N
TCPM(Composite Tank(Steel W/Frp Ext Laminate):	N
TCPMeth(Coated Tank(Steel W/ExtPolyurethaneLaminate):	N
TCPM(FRP Tank Or Piping(Noncorrodible)):	N
TCPM(Ext Nonmetallic Jacket):	N
TCPMeth(Unnecessary Per Corrosion Prot Spec):	N
Piping Corr Prot Meth:	N
Piping Corr Prot Method(PCPM) (Cathodic Factory Install):	N
PCPM(Cathodic Prot-Field Install):	N
PCPMethod (FRP Tank Or Piping(Noncorrodible):	N
PCPM(Nonmetallic FlexPiping (Noncorrodible)):	N
PCPMeth(Isolated Open Area/2nd Containment):	N
PCPM (Dual Protected):	N
PCPM(Unnec Per Corrosion Prot Specialist):	N
Tank Corr Prot Compliance Flag:	N
Piping Corr Prot Compliance Flag:	N
Tank Corrosion Prot Variance (:	N
Piping Corrosion Prot Variance:	N
Temp Out Of Service Compliance:	N

TOMMIE VAUGHN MOTORS (Continued) **U003841890**

Technical Compliance Flag:	N
Tank Tested Flag:	Y
Installation Signature Date:	08/16/1991

Compartment Records:

Tank Id:	1
UST Comprt Id:	50725
UST Id:	140633
Facility Num/Ai:	59554
Compartment Id:	A
Capacity (In Gallons):	2000
Substance Stored1:	GASOLINE
Substance Stored2:	Not reported
Substance Stored3:	Not reported
CompartmentReleaseDetectionMethod(Vapor):	N
CRDM(GW Monitoring):	N
CRDM(Monitoring Of Secondary Cont Barrier):	N
CRDM(Auto Tank Gauge Test/Inv Control):	N
CRDM(Interstitial Monitoring SecWall/Jacket):	N
CRDM(Wkly Manual Gauging(Tanks<=1000 G):	N
CRDM(Mthly Tank Gauging(Emer Gen Tanks):	N
CRDM(Sir (Stat Inv Reconciliation)/Inv Control):	N
PipingReleaseDetectionMethod(PRDM)(Vapor):	N
PRDM(Groundwater Monitoring):	N
PRDM(Monitoring Sec Containment Barrier):	N
PRDM(InterstitialMonitoring w/in SecWall/Jacket):	N
PRDM(Mthly Piping Tightness Test)@.2Gph:	N
PRDM(AnnualPipingTightTest/ElecMon@.1Gph:	N
PRDM(TriennialTightTest(Suction/GravityPiping):	N
PRDM AutoLineLeakDet(3.0 Gph PressPiping):	N
PRDM(Sir(StatInv Recon)/Inv Control)):	N
PRDM(Exempt System Suction:	N
Spill Overfill Prevention Equip(SOPE):	Y
SOPE(Spill Cont/Bucket/Sump):	Y
SOPE(DelShut-Off Valve)):	Y
SOPE(FlowRestrictorValue:	N
SOPE(Alarm (Set@<=90%) W/3a Or 3b:	N
SOPE(N/A Deliveries To Tank<=25G):	N
Compartment Release Det Compliance Flag:	N
Piping Release Detection Compliance Flag):	N
Spill/OverfillPreventionCompliance Flag:	Y
Compartment Release Detection Variance:	N
Piping Release Detection Variance:	N
Spill And Overfill Prevention Variance:	N
Stage I Vapor Recovery:	Not reported
Stage 1 Installation Date:	Not reported

Self Certification Records Not Found for this Facility:

Tank Records Not Found for this Facility:

49 **TOMMIE VAUGHN MOTORS** **AST** **A100190012**
914 N SHEPHERD DR **N/A**
HOUSTON, TX 77008

AST:

Facility Data:

Facility Id:	59554
Facility Type:	FLEET REFUELING
Facility Begin Date:	08/25/1991
Facility Status:	ACTIVE
Facility Exempt Status:	N
Records Off-Site:	N
UST Financial Assurance Required:	N
Number of Active ASTs:	1
Site Location Description:	Not reported
Site Location (nearest city name):	Not reported
Site Location (county name):	HARRIS
Site Location (TCEQ region):	12
Site Location (location zip):	77008
Contact First Name:	MONTY
Contact Middle Name:	Not reported
Contact Last Name:	MONTGOMERY
Contact Title:	Not reported
Contact Organization Name:	TOMMIE VAUGHN MOTORS
Contact Mailing Address1:	Not reported
Contact Mailing Address2:	Not reported
Contact Mailing City:	Not reported
Contact Mailing State:	Not reported
Contact Mailing Zip:	Not reported
Contact Phone Number:	7138698217
Contact Fax Number:	Not reported
Contact Email Address:	Not reported
Contact Address Deliverable:	Not reported
Application Received Date on earliest Reg Form:	08/26/1991
Signature Date on earliest Reg Form:	09/25/1991
Signature First Name on earliest Reg Form:	JOE
Signature Middle Name on earliest Reg Form:	Not reported
Signature Last Name on earliest Reg Form:	BLAIR
Signature Title on earliest Reg Form:	CONTROLLER
Signature Role on earliest Reg Form:	Not reported
Signature Company on earliest Reg Form:	Not reported
Enforcement Action:	Not reported
Enforcement Action Date:	Not reported
Facility Not Inspectable:	N
Facility Not Inspectable Reason:	Not reported
Facility Not Inspectable Reason b:	Not reported
Facility Type:	FLEET REFUELING
Number of ASTs:	1

Tank:

Tank ID:	1
Tank Status:	IN USE
Install Date:	01/04/1999
Tank registration date:	03/08/1999
Capacity:	6000
Content:	GASOLINE
Stage 1 Equip Installed Date:	Not reported
Stage 2 Vapor Recvry Equipmnt Status:	Not reported

49 **TOMMIE VAUGHN MOTORS INC** **FINDS** **1011387250**
914 N SHEPHERD DR **N/A**
HOUSTON, TX 77008

FINDS:

Registry ID: 110035114514

Environmental Interest/Information System
Texas Commission on Environmental Quality - Agency Central Registry (TX-TCEQ ACR) is a computer application that allows the Texas Commission on Environmental Quality (TCEQ) to use a single, centralized area to record common information, such as the company names, addresses, and telephone numbers of those the TCEQ regulates. It also contains additional IDs (permits, registrations, authorizations, etc) and their status.

Click this hyperlink while viewing on your computer to access additional FINDS: detail in the EDR Site Report.

---

49 **BIG LOTS 4237** **ASBESTOS** **S119139581**
919 N. SHEPHERD DR. **N/A**
HOUSTON, TX 77008

ASBESTOS:

Date of inspection:	02/15/2013
Reason for Inspection:	Routine
Violation:	Yes
Complaint Date:	Not reported
Notification Number:	Not reported
ASB Priority:	Not reported
PIF State:	Not reported
Detained:	No
Product Name:	Not reported
Time Spent:	0.5
Travel Time:	0.7
Mileage:	15
Reg:	06
Init:	BK
Seq:	01
Facility Type:	Abusible Volitile Chemicals
Inspector Name:	Barbara Key
Date Report Received:	02/22/2013
Date Routed by Supervisor:	02/22/2013
Date Routed to PSQA:	02/26/2013
Date Reviewed by PSQA:	Not reported
Date Routed by Supervisor1:	Not reported
Date Rtnd to Inspector Corrections:	Not reported
Date Rcvd Back:	Not reported
Date Rtnd to Inspector Corrections2:	Not reported
Date Rcvd Back 2:	Not reported
Date Rtnd to Inspector Corrections 3:	Not reported
Date Rcvd Back 3:	Not reported
Notification Status:	Not reported
Amendo:	Not reported
Notification Work Type:	Not reported
Notification Type:	Not reported
Work Type Flag:	Not reported
Certification Statement Date:	Not reported

BIG LOTS 4237 (Continued) **S119139581**

Certification Statement Phone:	Not reported
Is The Facility a School or K-12?:	Not reported
Region:	Not reported
Priority:	Not reported
ARU:	Not reported
Is this a phased abatement project?:	Not reported
Ordered:	Not reported
Is This Project an Emergency?:	Not reported
Is Building Occupied?:	Not reported
High Profile:	Not reported
Ref Method:	Not reported
Analytical Method:	Not reported
Start Date:	Not reported
Date of inspection:	02/11/2014
Reason for Inspection:	Routine
Violation:	No
Complaint Date:	Not reported
Notification Number:	Not reported
ASB Priority:	Not reported
PIF State:	Not reported
Detained:	No
Product Name:	Not reported
Time Spent:	0.5
Travel Time:	0.4
Mileage:	15
Reg:	06
Init:	BK
Seq:	01
Facility Type:	Abusible Volitile Chemicals
Inspector Name:	Barbara Key
Date Report Received:	02/21/2014
Date Routed by Supervisor:	02/24/2014
Date Routed to PSQA:	02/25/2014
Date Reviewed by PSQA:	Not reported
Date Routed by Supervisor1:	Not reported
Date Rtnd to Inspector Corrections:	Not reported
Date Rcvd Back:	Not reported
Date Rtnd to Inspector Corrections2:	Not reported
Date Rcvd Back 2:	Not reported
Date Rtnd to Inspector Corrections 3:	Not reported
Date Rcvd Back 3:	Not reported
Notification Status:	Not reported
Amendo:	Not reported
Notification Work Type:	Not reported
Notification Type:	Not reported
Work Type Flag:	Not reported
Certification Statement Date:	Not reported
Certification Statement Phone:	Not reported
Is The Facility a School or K-12?:	Not reported
Region:	Not reported
Priority:	Not reported
ARU:	Not reported
Is this a phased abatement project?:	Not reported
Ordered:	Not reported
Is This Project an Emergency?:	Not reported
Is Building Occupied?:	Not reported

BIG LOTS 4237 (Continued) **S119139581**

High Profile:	Not reported
Ref Method:	Not reported
Analytical Method:	Not reported
Start Date:	Not reported

---

49 **MERCHANTS PARK SHOPPING CENTER** **ASBESTOS** **S119151231**
925 NORTH SHEPHERD **N/A**
HOUSTON, TX 77008

ASBESTOS:

Date of inspection:	03/13/2014
Reason for Inspection:	Notified
Violation:	No
Complaint Date:	Not reported
Notification Number:	2014001694
ASB Priority:	Low
PIF State:	Not reported
Detained:	Not reported
Product Name:	Not reported
Time Spent:	Not reported
Travel Time:	Not reported
Mileage:	Not reported
Reg:	06
Init:	DWS
Seq:	03
Facility Type:	Asbestos
Inspector Name:	David Schneider
Date Report Received:	04/23/2014
Date Routed by Supervisor:	05/08/2014
Date Routed to PSQA:	05/16/2014
Date Reviewed by PSQA:	Not reported
Date Routed by Supervisor1:	Not reported
Date Rtnd to Inspector Corrections:	Not reported
Date Rcvd Back:	Not reported
Date Rtnd to Inspector Corrections2:	Not reported
Date Rcvd Back 2:	Not reported
Date Rtnd to Inspector Corrections 3:	Not reported
Date Rcvd Back 3:	Not reported
Notification Status:	Not reported
Amendo:	Not reported
Notification Work Type:	Not reported
Notification Type:	Not reported
Work Type Flag:	Not reported
Certification Statement Date:	Not reported
Certification Statement Phone:	Not reported
Is The Facility a School or K-12?:	Not reported
Region:	Not reported
Priority:	Not reported
ARU:	Not reported
Is this a phased abatement project?:	Not reported
Ordered:	Not reported
Is This Project an Emergency?:	Not reported
Is Building Occupied?:	Not reported
High Profile:	Not reported
Ref Method:	Not reported
Analytical Method:	Not reported
Start Date:	Not reported

49 **KING DOLLAR #5** **ASBESTOS** **S119149361**
925 N. SHEPHERD DR. **N/A**
HOUSTON, TX 77008

ASBESTOS:

Date of inspection:	02/15/2013
Reason for Inspection:	Routine
Violation:	No
Complaint Date:	Not reported
Notification Number:	Not reported
ASB Priority:	Not reported
PIF State:	Not reported
Detained:	No
Product Name:	Not reported
Time Spent:	0.5
Travel Time:	0
Mileage:	0
Reg:	06
Init:	BK
Seq:	02
Facility Type:	Abusible Volitile Chemicals
Inspector Name:	Barbara Key
Date Report Received:	02/22/2013
Date Routed by Supervisor:	02/22/2013
Date Routed to PSQA:	02/26/2013
Date Reviewed by PSQA:	Not reported
Date Routed by Supervisor1:	Not reported
Date Rtnd to Inspector Corrections:	Not reported
Date Rcvd Back:	Not reported
Date Rtnd to Inspector Corrections2:	Not reported
Date Rcvd Back 2:	Not reported
Date Rtnd to Inspector Corrections 3:	Not reported
Date Rcvd Back 3:	Not reported
Notification Status:	Not reported
Amendo:	Not reported
Notification Work Type:	Not reported
Notification Type:	Not reported
Work Type Flag:	Not reported
Certification Statement Date:	Not reported
Certification Statement Phone:	Not reported
Is The Facility a School or K-12?:	Not reported
Region:	Not reported
Priority:	Not reported
ARU:	Not reported
Is this a phased abatement project?:	Not reported
Ordered:	Not reported
Is This Project an Emergency?:	Not reported
Is Building Occupied?:	Not reported
High Profile:	Not reported
Ref Method:	Not reported
Analytical Method:	Not reported
Start Date:	Not reported

49 **MERCHANTS PARK SHOPPING CENTER** **ASBESTOS** **S119151230**
924 NORTH SHEPHERD **N/A**
HOUSTON, TX 77008

ASBESTOS:

Date of inspection:	03/18/2014
Reason for Inspection:	Notified
Violation:	No
Complaint Date:	Not reported
Notification Number:	2014001694
ASB Priority:	Low
PIF State:	Not reported
Detained:	Not reported
Product Name:	Not reported
Time Spent:	Not reported
Travel Time:	Not reported
Mileage:	Not reported
Reg:	06
Init:	DWS
Seq:	04
Facility Type:	Asbestos
Inspector Name:	David Schneider
Date Report Received:	04/28/2014
Date Routed by Supervisor:	05/08/2014
Date Routed to PSQA:	05/16/2014
Date Reviewed by PSQA:	Not reported
Date Routed by Supervisor1:	Not reported
Date Rtnd to Inspector Corrections:	Not reported
Date Rcvd Back:	Not reported
Date Rtnd to Inspector Corrections2:	Not reported
Date Rcvd Back 2:	Not reported
Date Rtnd to Inspector Corrections 3:	Not reported
Date Rcvd Back 3:	Not reported
Notification Status:	Not reported
Amendo:	Not reported
Notification Work Type:	Not reported
Notification Type:	Not reported
Work Type Flag:	Not reported
Certification Statement Date:	Not reported
Certification Statement Phone:	Not reported
Is The Facility a School or K-12?:	Not reported
Region:	Not reported
Priority:	Not reported
ARU:	Not reported
Is this a phased abatement project?:	Not reported
Ordered:	Not reported
Is This Project an Emergency?:	Not reported
Is Building Occupied?:	Not reported
High Profile:	Not reported
Ref Method:	Not reported
Analytical Method:	Not reported
Start Date:	Not reported

49 **MEINEKE DISCOUNT MUFFLER SHOP** **EDR Hist Auto** **1009385644**
932 N SHEPHERD DR **N/A**
HOUSTON, TX

EDR Hist Auto

Year:	Name:	Type:
1975	MEINOKE DISCOUNT MUFFLER SHOP	AUTOMOBILE REPAIRING
1975	MEINEKE DISC MUFFLER SP #10	Automotive Repair Shops, NEC
1976	MEINEKE DISCOUNT MFLR SHOP #10	Automotive Repair Shops, NEC
1977	MEINEKE DISCOUNT MFLR SHOP #10	Automotive Repair Shops, NEC
1978	MEINEKE DISCOUNT MFLR SHOP #10	Automotive Repair Shops, NEC
1979	MEINEKE DISCOUNT MFLR SHOP #10	Automotive Repair Shops, NEC
1979	MEINEKE DISCOUNT MFLR SHOP #10	Automotive Repair Shops, NEC
1980	MEINEKE DISCOUNT MUFFLER SHOP	AUTOMOBILE REPAIRING
1980	MEINEKE DISCOUNT MFLR SHOP #10	Automotive Repair Shops, NEC
1982	MEINEKE DISCOUNT MFLR SHOP #10	Automotive Repair Shops, NEC
1983	MEINEKE DISCOUNT MFLR SHOP #10	Automotive Repair Shops, NEC
1985	MEINEKE DISCOUNT MFLR SHOP #10	Automotive Repair Shops, NEC
1986	MEINEKE DISC MUFFLER SP #10	Automotive Repair Shops, NEC
1987	MEINEKE DISC MUFFLER SP #10	Automotive Repair Shops, NEC
1988	MEINEKE DISC MUFFLER SP #10	Automotive Repair Shops, NEC
1989	MEINEKE DISC MUFFLER SP 10	Automotive Repair Shops, NEC, NEC
1990	MEINEKE DISC MUFFLER SP 10	Automotive Repair Shops, NEC, NEC
1991	MEINEKE DISC MUFFLER SP 10	Automotive Repair Shops, NEC, NEC
1992	MEINEKE DISC MUFFLER SP 10	Automotive Repair Shops, NEC, NEC
2014	ASHLEY BROTHERS CORP	General Automotive Repair Shops

---

49 **O'REILLY AUTO PARTS #459** **ASBESTOS** **S119152311**
941 N. SHEPHERD DR. **N/A**
HOUSTON, TX 77008

ASBESTOS:

Date of inspection:	02/15/2013
Reason for Inspection:	Routine
Violation:	No
Complaint Date:	Not reported
Notification Number:	Not reported
ASB Priority:	Not reported
PIF State:	Not reported
Detained:	No
Product Name:	Not reported
Time Spent:	0.5
Travel Time:	0
Mileage:	0
Reg:	06
Init:	BK
Seq:	03
Facility Type:	Abusible Volitile Chemicals
Inspector Name:	Barbara Key
Date Report Received:	02/22/2013
Date Routed by Supervisor:	02/22/2013
Date Routed to PSQA:	02/26/2013
Date Reviewed by PSQA:	Not reported
Date Routed by Supervisor1:	Not reported
Date Rtnd to Inspector Corrections:	Not reported
Date Rcvd Back:	Not reported
Date Rtnd to Inspector Corrections2:	Not reported
Date Rcvd Back 2:	Not reported
Date Rtnd to Inspector Corrections 3:	Not reported

O'REILLY AUTO PARTS #459 (Continued) **S119152311**

Date Rcvd Back 3:	Not reported
Notification Status:	Not reported
Amendo:	Not reported
Notification Work Type:	Not reported
Notification Type:	Not reported
Work Type Flag:	Not reported
Certification Statement Date:	Not reported
Certification Statement Phone:	Not reported
Is The Facility a School or K-12?:	Not reported
Region:	Not reported
Priority:	Not reported
ARU:	Not reported
Is this a phased abatement project?:	Not reported
Ordered:	Not reported
Is This Project an Emergency?:	Not reported
Is Building Occupied?:	Not reported
High Profile:	Not reported
Ref Method:	Not reported
Analytical Method:	Not reported
Start Date:	Not reported

---

49 **O'REILLY AUTO PARTS 0459** **ASBESTOS** **S119152321**
941 N. SHEPHERD DR. **N/A**
HOUSTON, TX 77008

ASBESTOS:

Date of inspection:	02/11/2014
Reason for Inspection:	Routine
Violation:	No
Complaint Date:	Not reported
Notification Number:	Not reported
ASB Priority:	Not reported
PIF State:	Not reported
Detained:	No
Product Name:	Not reported
Time Spent:	0.5
Travel Time:	0
Mileage:	0
Reg:	06
Init:	BK
Seq:	05
Facility Type:	Abusible Volitile Chemicals
Inspector Name:	Barbara Key
Date Report Received:	02/21/2014
Date Routed by Supervisor:	02/24/2014
Date Routed to PSQA:	02/25/2014
Date Reviewed by PSQA:	Not reported
Date Routed by Supervisor1:	Not reported
Date Rtnd to Inspector Corrections:	Not reported
Date Rcvd Back:	Not reported
Date Rtnd to Inspector Corrections2:	Not reported
Date Rcvd Back 2:	Not reported
Date Rtnd to Inspector Corrections 3:	Not reported
Date Rcvd Back 3:	Not reported
Notification Status:	Not reported
Amendo:	Not reported
Notification Work Type:	Not reported
Notification Type:	Not reported

O'REILLY AUTO PARTS 0459 (Continued) **S119152321**

Work Type Flag:	Not reported
Certification Statement Date:	Not reported
Certification Statement Phone:	Not reported
Is The Facility a School or K-12?:	Not reported
Region:	Not reported
Priority:	Not reported
ARU:	Not reported
Is this a phased abatement project?:	Not reported
Ordered:	Not reported
Is This Project an Emergency?:	Not reported
Is Building Occupied?:	Not reported
High Profile:	Not reported
Ref Method:	Not reported
Analytical Method:	Not reported
Start Date:	Not reported

---

49 **EKV CORPORATION** **EDR Hist Cleaner** **1018785082**
946 N SHEPHERD DR **N/A**
HOUSTON, TX 77008

EDR Hist Cleaner

Year:	Name:	Type:
2003	PRIME DRY CLEANERS & WASHATERI	Drycleaning Plants, Except Rugs
2004	PRIME DRY CLEANERS & WASHATERI	Drycleaning Plants, Except Rugs
2005	PRIME DRY CLEANERS & WASHATERI	Drycleaning Plants, Except Rugs
2006	PRIME DRY CLEANERS	Drycleaning Plants, Except Rugs
2007	PRIME DRY CLEANERS	Drycleaning Plants, Except Rugs
2008	FASHION TOUCH CLEANERS	Laundry And Drycleaner Agents
2008	PRIME DRY CLEANERS	Drycleaning Plants, Except Rugs
2009	FASHION TOUCH CLEANERS	Laundry And Drycleaner Agents

---

49 **JOEYS ENGINE** **RCRA NonGen / NLR** **1001216323**
946 N SHEPHERD **FINDS** **TXR000024679**
HOUSTON, TX 77008 **ECHO**

RCRA NonGen / NLR:

Date form received by agency:	08/18/2003
Facility name:	JOEYS ENGINE
Facility address:	946 N SHEPHERD HOUSTON, TX 77008
EPA ID:	TXR000024679
Mailing address:	W 34TH ST HOUSTON, TX 77018
Contact:	JOEY WHARTON
Contact address:	W 34TH ST HOUSTON, TX 77018
Contact country:	US
Contact telephone:	713-880-0448
Contact email:	Not reported
EPA Region:	06
Classification:	Non-Generator
Description:	Handler: Non-Generators do not presently generate hazardous waste

Owner/Operator Summary:

Owner/operator name:	WHARTONJOEY

JOEYS ENGINE (Continued) **1001216323**

Owner/operator address: N SHEPHERD
HOUSTON, TX 77008
Owner/operator country: US
Owner/operator telephone: 713-880-0448
Owner/operator email: Not reported
Owner/operator fax: Not reported
Owner/operator extension: Not reported
Legal status: Private
Owner/Operator Type: Owner
Owner/Op start date: 08/18/2003
Owner/Op end date: Not reported

Owner/operator name: JOEYS ENGINE
Owner/operator address: N SHEPHERD
HOUSTON, TX 77008
Owner/operator country: US
Owner/operator telephone: 713-880-0448
Owner/operator email: Not reported
Owner/operator fax: Not reported
Owner/operator extension: Not reported
Legal status: Private
Owner/Operator Type: Operator
Owner/Op start date: 08/18/2003
Owner/Op end date: Not reported

Handler Activities Summary:
U.S. importer of hazardous waste: No
Mixed waste (haz. and radioactive): No
Recycler of hazardous waste: No
Transporter of hazardous waste: No
Treater, storer or disposer of HW: No
Underground injection activity: No
On-site burner exemption: No
Furnace exemption: No
Used oil fuel burner: No
Used oil processor: No
User oil refiner: No
Used oil fuel marketer to burner: No
Used oil Specification marketer: No
Used oil transfer facility: No
Used oil transporter: No

. Waste code: D006
. Waste name: CADMIUM

. Waste code: D008
. Waste name: LEAD

. Waste code: D039
. Waste name: TETRACHLOROETHYLENE

Historical Generators:
Date form received by agency: 11/12/1997
Site name: JOEYS ENGINE
Classification: Small Quantity Generator

JOEYS ENGINE (Continued) **1001216323**

. Waste code: D006
. Waste name: CADMIUM

. Waste code: D008
. Waste name: LEAD

. Waste code: D039
. Waste name: TETRACHLOROETHYLENE

Violation Status: No violations found

FINDS:

Registry ID: 110005180044

Environmental Interest/Information System
RCRAInfo is a national information system that supports the Resource Conservation and Recovery Act (RCRA) program through the tracking of events and activities related to facilities that generate, transport, and treat, store, or dispose of hazardous waste. RCRAInfo allows RCRA program staff to track the notification, permit, compliance, and corrective action activities required under RCRA.

Click this hyperlink while viewing on your computer to access additional FINDS: detail in the EDR Site Report.

ECHO:
Envid: 1001216323
Registry ID: 110005180044
DFR URL: http://echo.epa.gov/detailed-facility-report?fid=110005180044

---

49 **JOEYS ENGINE** **Ind. Haz Waste** **S103614458**
946 N SHEPHERD DR **N/A**
HOUSTON, TX 77008

Ind. Haz Waste:
Registration Number: 85350
Registration Initial Notification Date: 10/22/1997
Registration Last Amendment Date: 08/18/2003
EPA Identification: TXR000024679
Primary NAICS Code: 811198
Status Change Date: 19971022
Land Type: PRIVATE
Description of Facility Site Location: 946 N Shepherd, Houston, TX
Site Primary Standard Industrial Code: Not reported
Site Primary SIC Description: Not reported
Registration is Generator of Waste: Yes
Registration is Receivers of Waste: No
Registration is Transporter of Waste: No
Registration is Transfer Facility: No
Facility is STEERS Reporter: No
Reqired to Submit Annual Waste Summary: No
Facility Involved In Recycling: No
Revcr Has Monthly Reporting Requirement: 0
Mexican Facility: Not reported
Type of Generator: NON INDUS, SQG
TNRCC Region: Not reported

JOEYS ENGINE (Continued) **S103614458**

Company Name:	Not reported
Contact Name:	JOEY WHARTON
Contact Telephone Number:	713-8800448
Mailing Address:	1127 W 34TH ST
Mailing Address2:	Not reported
Mailing City,St,Zip:	HOUSTON, TX 770186205
Mailing County:	UNITED STATES
Facility Country:	UNITED STATES
TNRCC Facility ID:	106513
Site Owner Tax ID:	Not reported
Site Location Latitude:	-00.000
Site Location Longitude:	-000.000
Last Update to NOR Data:	20030825
Ind. waste permit Number:	Not reported
Mun waste permit Number:	Not reported
Non Notifier:	No

Business Records Not Found for this RegNo/Year:

Owner Records Not Found for this RegNo/Year:

Operator:

Operator Last Name:	JOEYS ENGINE
Operator First Name:	Not reported
Operator Name:	JOEYS ENGINE
Operator Mailing Address:	946 N SHEPHERD DR
Operator Mailing Address 2:	Not reported
Operator Mailing City,St,Zip:	HOUSTON, TX 77008 6527
Operator Country:	UNITED STA
Operator Phone:	1-713-8800448
Operator Fax:	Not reported
Operator Email:	Not reported
Operator Business Type:	Corporation
Operator Tax Id:	17605352792
Operator Bankruptcy Code:	Not reported

Contact:

Contact Name:	JOEY WHARTON
Contact Title:	Not reported
Contact Role:	OWNCON
Contact Address:	946 N SHEPHERD DR
Contact Address2:	Not reported
Conact City,St,Zip:	HOUSTON, TX 77008 6527
Contact Phone:	1-713-8800448
Contact Fax:	Not reported
Contact Email:	Not reported

Contact:

Contact Name:	JOEY WHARTON
Contact Title:	OWNER
Contact Role:	PRICONT
Contact Address:	1127 W 34TH ST
Contact Address2:	Not reported
Conact City,St,Zip:	HOUSTON, TX 77018 6205
Contact Phone:	1-713-8800448
Contact Fax:	Not reported
Contact Email:	Not reported

Contact:

Contact Name:	Not reported

JOEYS ENGINE (Continued) **S103614458**

Contact Title:	Not reported
Contact Role:	OPRCON
Contact Address:	946 N SHEPHERD DR
Contact Address2:	Not reported
Conact City,St,Zip:	HOUSTON, TX 77008 6527
Contact Phone:	1-713-8800448
Contact Fax:	Not reported
Contact Email:	Not reported

Unit Records Not Found for this RegNo/Year:

One Time Shipper Records Not Found for this RegNo/Year:

Receiver Type:	Not reported
Transporter for hire:	0
Transport own waste:	0
Eq 01, if transport waste type = 1:	Not reported
Eq 02, if transport waste type = 2:	Not reported
Eq 03, if transport waste type = 3:	Not reported
Eq 04, if transport waste type = H:	Not reported
Target TCEQ unique facid for discarded(merged) facility:	Not reported

Waste:

Waste ID:	163745
Waste Description:	Cleaning of automobile engines with a heated water based material.
Desc of Waste:	Not reported
Texas Waste Code:	Not reported
Texas Waste Code 2:	0501203H
Waste Code Status:	INACTIVE
Waste Form:	Not reported
Waste Classification:	H
Waste is Radioactive:	No
Waste Treated Off Site:	Not reported
Standard Industrial Classification:	Not reported
Primary Source:	Not reported
Primary Measurenent Point:	Not reported
Primary Origin:	Not reported
Primary System Type:	Not reported
New Chemical Substance:	0
Audit Performed:	No
Company Waste ID:	Not reported
Primary NAICS Code:	811198
EPA Waste Form Code:	W203
Reason Waste Form No Longer Gen.:	UNKNOWN
EPA Haz Waste:	Not reported

---

49 **FASHION TOUCH** **DRYCLEANERS** **S109360703**
946 N SHEPHERD DR STE A **N/A**
HOUSTON, TX 77008

DRYCLEANERS:

RN Number:	RN100610781
Region:	12
CN Number:	CN602678997
DCR Number:	Not reported
AR Number:	24002625
Principal Name:	PRIME TIGER INC
Bill Addr1:	946 N SHEPHERD DR
Bill Addr2:	Not reported
Bill City/State/Zip:	HOUSTON, TX 77008 6527

FASHION TOUCH (Continued) **S109360703**

EMail:	SHAQ7434@YAHOO.COM
Phone Number:	713 3069799
Site Name:	FASHION TOUCH
Site Type:	FACILITY REGISTRATION
Site Status:	ACTIVE
Fiscal Year:	FY2004
Solvent:	Not reported
Gallons:	Not reported
Part Stat:	YES
Gross Receipts:	$100,000 OR LESS
RN Number:	RN100610781
Region:	12
CN Number:	CN602678997
DCR Number:	Not reported
AR Number:	24002625
Principal Name:	PRIME TIGER INC
Bill Addr1:	946 N SHEPHERD DR
Bill Addr2:	Not reported
Bill City/State/Zip:	HOUSTON, TX 77008 6527
EMail:	SHAQ7434@YAHOO.COM
Phone Number:	713 3069799
Site Name:	FASHION TOUCH
Site Type:	FACILITY REGISTRATION
Site Status:	ACTIVE
Fiscal Year:	FY2005
Solvent:	Not reported
Gallons:	Not reported
Part Stat:	YES
Gross Receipts:	$100,000 OR LESS
RN Number:	RN100610781
Region:	12
CN Number:	CN602678997
DCR Number:	Not reported
AR Number:	24002625
Principal Name:	PRIME TIGER INC
Bill Addr1:	946 N SHEPHERD DR
Bill Addr2:	Not reported
Bill City/State/Zip:	HOUSTON, TX 77008 6527
EMail:	SHAQ7434@YAHOO.COM
Phone Number:	713 3069799
Site Name:	FASHION TOUCH
Site Type:	FACILITY REGISTRATION
Site Status:	ACTIVE
Fiscal Year:	FY2006
Solvent:	PETROLEUM
Gallons:	100
Part Stat:	YES
Gross Receipts:	$150,000 OR LESS
RN Number:	RN100610781
Region:	12
CN Number:	CN602814170
DCR Number:	Not reported
AR Number:	24003955
Principal Name:	SNS ENTERPRISES INC

FASHION TOUCH (Continued) **S109360703**

Bill Addr1:	5615 RICHMOND AVE STE 130
Bill Addr2:	Not reported
Bill City/State/Zip:	HOUSTON, TX 77057 6322
EMail:	SHAQ7434@YAHOO.COM
Phone Number:	713 3069799
Site Name:	FASHION TOUCH
Site Type:	FACILITY REGISTRATION
Site Status:	ACTIVE
Fiscal Year:	FY2009
Solvent:	Not reported
Gallons:	Not reported
Part Stat:	YES
Gross Receipts:	$150,000 OR LESS
RN Number:	RN100610781
Region:	12
CN Number:	CN602814170
DCR Number:	Not reported
AR Number:	24003955
Principal Name:	SNS ENTERPRISES INC
Bill Addr1:	5615 RICHMOND AVE STE 130
Bill Addr2:	Not reported
Bill City/State/Zip:	HOUSTON, TX 77057 6322
EMail:	SHAQ7434@YAHOO.COM
Phone Number:	713 3069799
Site Name:	FASHION TOUCH
Site Type:	FACILITY REGISTRATION
Site Status:	ACTIVE
Fiscal Year:	FY2010
Solvent:	PETROLEUM
Gallons:	45
Part Stat:	YES
Gross Receipts:	$150,000 OR LESS
RN Number:	RN100610781
Region:	12
CN Number:	CN603825837
DCR Number:	Not reported
AR Number:	24006278
Principal Name:	GLOBAL CLEANERS INC
Bill Addr1:	946 N SHEPHERD DR STE A
Bill Addr2:	Not reported
Bill City/State/Zip:	HOUSTON, TX 77008 6527
EMail:	SHAQ7434@YAHOO.COM
Phone Number:	713 3069799
Site Name:	FASHION TOUCH
Site Type:	FACILITY REGISTRATION
Site Status:	ACTIVE
Fiscal Year:	FY2011
Solvent:	PETROLEUM
Gallons:	50
Part Stat:	YES
Gross Receipts:	$150,000 OR LESS
RN Number:	RN100610781
Region:	12
CN Number:	CN603825837

FASHION TOUCH (Continued) **S109360703**

DCR Number:	Not reported
AR Number:	24006278
Principal Name:	GLOBAL CLEANERS INC
Bill Addr1:	946 N SHEPHERD DR STE A
Bill Addr2:	Not reported
Bill City/State/Zip:	HOUSTON, TX 77008 6527
EMail:	SHAQ7434@YAHOO.COM
Phone Number:	713 3069799
Site Name:	FASHION TOUCH
Site Type:	FACILITY REGISTRATION
Site Status:	ACTIVE
Fiscal Year:	FY2012
Solvent:	PETROLEUM
Gallons:	55
Part Stat:	YES
Gross Receipts:	$150,000 OR LESS

---

49 **LIBAN ENTERPRISE INC** **EDR Hist Auto** **1021305952**
1002 N SHEPHERD DR **N/A**
HOUSTON, TX 77008

EDR Hist Auto

Year:	Name:	Type:
2014	LIBAN ENTERPRISE INC	Gasoline Service Stations

---

49 **GUS S MOBILE STATION** **EDR Hist Auto** **1009351389**
1004 N SHEPHERD DR **N/A**
HOUSTON, TX

EDR Hist Auto

Year:	Name:	Type:
1962	GUS S MOBILE STATION	GASOLINE STATIONS

---

49 **MERCHANT PARK CLEANERS** **EDR Hist Cleaner** **1009333197**
1004 N SHEPHERD DR **N/A**
HOUSTON, TX

EDR Hist Cleaner

Year:	Name:	Type:
1968	CASCADE CLEANERS	CLEANERS AND DYERS
1971	MERCHANT PARK CLEANERS	CLEANERS AND DYERS
1975	MERCHANT PARK CLEANERS	CLEANERS AND DYERS

49 **PIAZZA S CLEANERS AND LAUNDRY** **EDR Hist Cleaner** **1009333319**
1011 N SHEPHERD **N/A**
HOUSTON, TX

EDR Hist Cleaner

Year:	Name:	Type:
1962	PIAZZA S CLEANERS AND LAUNDRY	CLEANERS AND DYERS

---

49 **WESTERN AUTO** **UST** **U003567341**
1029 N SHEPHERD DR **N/A**
HOUSTON, TX 77008

UST:

Facility Id:	55186
Facility Type:	RETAIL
Facility Begin Date:	07/30/1990
Facility Status:	INACTIVE
Facility Exempt Status:	No
Records Off-Site:	No
UST Financial Assurance Required:	No
Number Of Active UST:	0
Site Location Description:	Not reported
Site Location (Nearest City/County/Zip):	HARRIS 77008
Site Location (TCEQ Region):	12
Contact Name/Title:	,
Contact Organization Name:	WESTERN AUTO
Contact Mailing Address1:	Not reported
Contact Mailing Address2:	Not reported
Contact Mailing City/State/Zip:	Not reported
Contact Phone Number:	7138696656
Contact Fax Number:	Not reported
Contact Email Address:	Not reported
Facility Contact Address Deliverable:	Not reported
Application Received Date On Earliest Reg Form:	07/27/1990
Signature Date On Earliest Reg Form:	07/23/1990
Signature Name/Title On Earliest Reg Form:	ALAN L TERHUNE,STORE DEVELOPMENT
Signature Role On Earliest Reg Form:	Not reported
Signature Company On Earliest Reg Form:	Not reported
Enforcement Action:	Not reported
Facility Not Inspectable:	No

Facility Billing Contacts:

Princ Id:	777858602002154
AR Number:	Not reported
Contact Name/Title:	/
Contact Organization Name:	JERRY MOORE INVEST
Contact Mailing Address (Delivery):	PO BOX 6564
Contact Mailing Address (Internal Delivery):	Not reported
Contact Mailing City/State/Zip:	HOUSTON, TX 77265 6564
Phone Number/Ext:	/
Contact Fax Number/Ext:	/
Contact EMail Address:	Not reported
Contact Address Deliverable:	Yes

Owner:

Princ Id:	777858602002154
Additional Id:	786858602002154
Facility Num/AI:	55186
Owner CN:	CN601263874

WESTERN AUTO (Continued) **U003567341**

Owner Name:	JERRY MOORE INVEST
Owner Effective Begin Date:	07/30/1990
Owner Type:	OR
State Tax Id:	Not reported
Contact Role:	Not reported
Contact Name/Title:	/
Contact Organization Name:	Not reported
Contact Mailing Address (Delivery):	Not reported
Contact Mailing Address (Internal Delivery):	Not reported
Contact Mailing City/State/Zip:	Not reported
Contact Phone Number/Ext:	/
Contact Fax Number/Ext:	/
Contact Email Address:	Not reported

Operator Records Not Found for this Facility:

Self Certification Records Not Found for this Facility/Owner:

Tanks:

UST Id:	134414
Facility Num/AI:	55186
Tank Id:	1
Number Of Compartments:	1
Tank Installation Date:	08/31/1987
Tank Registration Date:	07/27/1990
Tank Capacity (In Gallons):	500
Tank Status (Current):	REMOVED FROM GROUND
Tank Status Date:	01/01/1990
Empty:	N
Tank Regulatory Status:	FULLY REGULATED
Tank Int Prot (Internal Tank Lining Date):	Not reported
Tank Design (Single Wall):	Y
Tank Design (Double Wall):	N
Piping Design (Single Wall):	Y
Piping Design (Double Wall):	N
Tank Ext Cont(Fac-Built Nonmetallic Jacket):	N
Tank Ext Cont(Syn Tank-Pit/Piping-Trench Liner):	N
Tank Ext Cont(Tank Vault/Rigid Trench Liner):	N
Piping Ext Cont(Fac-Built Nonmetallic Jacket):	N
Piping Ext Cont(Syn Tank-Pit/Piping-Trench Liner):	N
Piping Ext Cont(Tank Vault/Rigid Trench Liner):	N
Type Of Piping(P=Pressurized,S=Suction,G=Gravity):	Not reported
Tank Material (Steel):	Y
Tank Material(Frp(Fiberglass-Reinforced Plastic):	N
Tank Mat(Composite (Steel W/Ext Frp Cladding)):	N
Tank Mat(Concrete):	N
Tank Mat(Jacketed (Steel W/Ext Nonmetallic Jck)):	N
Tank Mat(Coated(Steel W/ExtPolyurethane Cladding)):	N
Piping Material (Steel):	Y
Piping Mat(Frp(Fiberglass Reinforced Plastic):	N
Piping Mat(Concrete):	N
Piping Mat(Jacketed(Steel W/Ext Nonmetallic Jacket)):	N
Piping Mat(Nonmetallic Flex Piping):	N
PipingConnect/Valves(Shear/Impact Valves(Under Disp)):	N
Piping Connect/Valves(Steel Swing-Joints(End Of Piping)):	N
Piping Connect/Valves (Flex Connectors(Ends Of Piping)):	N
Tank Corr Prot Meth(TCPM)(Cathodic-Field Installation):	N
TCPM (ExtDielectricCoat/Laminate/Tape/Wrap):	N

WESTERN AUTO (Continued) **U003567341**

TCPM(Cathodic Prot-FacInstallation):	N
TCPM(Composite Tank(Steel W/Frp Ext Laminate):	N
TCPMeth(Coated Tank(Steel W/ExtPolyurethaneLaminate):	N
TCPM(FRP Tank Or Piping(Noncorrodible)):	N
TCPM(Ext Nonmetallic Jacket):	N
TCPMeth(Unnecessary Per Corrosion Prot Spec):	N
Piping Corr Prot Meth:	N
Piping Corr Prot Method(PCPM) (Cathodic Factory Install):	N
PCPM(Cathodic Prot-Field Install):	N
PCPMethod (FRP Tank Or Piping(Noncorrodible):	N
PCPM(Nonmetallic FlexPiping (Noncorrodible)):	N
PCPMeth(Isolated Open Area/2nd Containment):	N
PCPM (Dual Protected):	N
PCPM(Unnec Per Corrosion Prot Specialist):	N
Tank Corr Prot Compliance Flag:	N
Piping Corr Prot Compliance Flag:	N
Tank Corrosion Prot Variance (:	N
Piping Corrosion Prot Variance:	N
Temp Out Of Service Compliance:	N
Technical Compliance Flag:	N
Tank Tested Flag:	N
Installation Signature Date:	07/20/1990

Compartment Records:

Tank Id:	1
UST Comprt Id:	57656
UST Id:	134414
Facility Num/Ai:	55186
Compartment Id:	A
Capacity (In Gallons):	500
Substance Stored1:	USED OIL
Substance Stored2:	Not reported
Substance Stored3:	Not reported
CompartmentReleaseDetectionMethod(Vapor):	N
CRDM(GW Monitoring):	N
CRDM(Monitoring Of Secondary Cont Barrier):	N
CRDM(Auto Tank Gauge Test/Inv Control):	N
CRDM(Interstitial Monitoring SecWall/Jacket):	N
CRDM(Wkly Manual Gauging(Tanks<=1000 G):	N
CRDM(Mthly Tank Gauging(Emer Gen Tanks):	N
CRDM(Sir (Stat Inv Reconciliation)/Inv Control):	N
PipingReleaseDetectionMethod(PRDM)(Vapor):	N
PRDM(Groundwater Monitoring):	N
PRDM(Monitoring Sec Containment Barrier):	N
PRDM(InterstitialMonitoring w/in SecWall/Jacket):	N
PRDM(Mthly Piping Tightness Test)@.2Gph:	N
PRDM(AnnualPipingTightTest/ElecMon@.1Gph:	N
PRDM(TriennialTightTest(Suction/GravityPiping):	N
PRDM AutoLineLeakDet(3.0 Gph PressPiping):	N
PRDM(Sir(StatInv Recon)/Inv Control)):	N
PRDM(Exempt System Suction:	N
Spill Overfill Prevention Equip(SOPE):	N
SOPE(Spill Cont/Bucket/Sump):	N
SOPE(DelShut-Off Valve)):	N
SOPE(FlowRestrictorValue:	N
SOPE(Alarm (Set@<=90%) W/3a Or 3b:	N
SOPE(N/A Deliveries To Tank<=25G):	N
Compartment Release Det Compliance Flag:	N

WESTERN AUTO (Continued) **U003567341**

Piping Release Detection Compliance Flag):	N
Spill/OverfillPreventionCompliance Flag:	N
Compartment Release Detection Variance:	N
Piping Release Detection Variance:	N
Spill And Overfill Prevention Variance:	N
Stage I Vapor Recovery:	Not reported
Stage 1 Installation Date:	Not reported

Self Certification Records Not Found for this Facility:

Tank Records Not Found for this Facility:

---

49 **AAA SHAMROCK INC** **EDR Hist Auto** **1021489387**
1018 NORTH SHEPHERD **N/A**
HOUSTON, TX 77008

EDR Hist Auto

Year:	Name:	Type:
1987	AAA SHAMROCK INC	Gasoline Service Stations
1988	AAA SHAMROCK INC	Gasoline Service Stations

---

49 **MERCHANTS PARK SHOPPING CENTER** **FINDS** **1014845353**
1035 N SHEPHERD DR **N/A**
HOUSTON, TX 77008

FINDS:

Registry ID: 110041729966

Environmental Interest/Information System
Texas Commission on Environmental Quality - Agency Central Registry (TX-TCEQ ACR) is a computer application that allows the Texas Commission on Environmental Quality (TCEQ) to use a single, centralized area to record common information, such as the company names, addresses, and telephone numbers of those the TCEQ regulates. It also contains additional IDs (permits, registrations, authorizations, etc) and their status.

Click this hyperlink while viewing on your computer to access additional FINDS: detail in the EDR Site Report.

---

49 **KROGER FUEL FACILITY 312** **UST** **U004143936**
1035 N SHEPHERD DR **ASBESTOS** **N/A**
HOUSTON, TX 77008

UST:

Facility Id:	80064
Facility Type:	RETAIL
Facility Begin Date:	05/21/2009
Facility Status:	ACTIVE
Facility Exempt Status:	No
Records Off-Site:	Yes

KROGER FUEL FACILITY 312 (Continued) **U004143936**

UST Financial Assurance Required:	Yes
Number Of Active UST:	2
Site Location Description:	Not reported
Site Location (Nearest City/County/Zip):	HARRIS 77008
Site Location (TCEQ Region):	12
Contact Name/Title:	,
Contact Organization Name:	Not reported
Contact Mailing Address1:	Not reported
Contact Mailing Address2:	Not reported
Contact Mailing City/State/Zip:	Not reported
Contact Phone Number:	Not reported
Contact Fax Number:	Not reported
Contact Email Address:	Not reported
Facility Contact Address Deliverable:	Not reported
Application Received Date On Earliest Reg Form:	03/13/2017
Signature Date On Earliest Reg Form:	03/13/2017
Signature Name/Title On Earliest Reg Form:	RUDY SALAS,
Signature Role On Earliest Reg Form:	Not reported
Signature Company On Earliest Reg Form:	Not reported
Enforcement Action:	No
Facility Not Inspectable:	No

Facility Billing Contacts:

Princ Id:	904483912002316
AR Number:	56712
Contact Name/Title:	RUDY SALAS/
Contact Organization Name:	KROGER TEXAS LP
Contact Mailing Address (Delivery):	19245 DAVID MEMORIAL DR FUEL DEPT
Contact Mailing Address (Internal Delivery):	Not reported
Contact Mailing City/State/Zip:	SHENANDOAH, TX 77385
Phone Number/Ext:	/
Contact Fax Number/Ext:	/
Contact EMail Address:	Not reported
Contact Address Deliverable:	Yes

Owner:

Princ Id:	904483912002316
Additional Id:	813477722010130
Facility Num/AI:	80064
Owner CN:	CN601489354
Owner Name:	KROGER TEXAS LP
Owner Effective Begin Date:	05/21/2009
Owner Type:	PA
State Tax Id:	13116785307
Contact Role:	OWNCON
Contact Name/Title:	RICHARD BINKLEY/
Contact Organization Name:	KROGER TEXAS LP
Contact Mailing Address (Delivery):	751 FREEPORT PKWY
Contact Mailing Address (Internal Delivery):	Not reported
Contact Mailing City/State/Zip:	COPPELL, TX 75019 4411
Contact Phone Number/Ext:	1 817 6758428/0
Contact Fax Number/Ext:	/
Contact Email Address:	Not reported

Operator:

Princ Id:	904483912002316
Additional Id:	813477722010130

KROGER FUEL FACILITY 312 (Continued) **U004143936**

Facility Num/AI:	80064
Operator CN:	CN601489354
Operator Name (Company Or Ind Last Name):	KROGER TEXAS LP
Operator Name (Individual First/Middle):	Not reported
Operator Effective Begin Date:	05/21/2009
Operator Type:	PA
Contact Role:	OPRCON
Contact Name:	TREADWELL
Contact Title:	DIRECTOR OF REGIONAL CONSTRUCTION
Contact Organization Name:	KROGER TEXAS LP
Contact Mailing Address (Delivery):	751 FREEPORT PKWY
Contact Mailing Address (Internal Delivery):	Not reported
Contact Mailing City/State/Zip:	COPPELL, TX 75019 4411
Contact Phone Number/Ext:	1 469 6457940/0
Contact Fax Number/Ext:	/
Contact Email Address:	Not reported

Self Certification:

Cert Id:	216823
Facility Num/AI:	80064
Self-Certification Date:	10/07/2009
Signature Name/Title:	ROMAN WILLIAMS FUEL DIV MGR
Signature Type Role:	LEGAL AUTH REP OPERATOR
Filing Status(Initial, Renewal, Amendment):	INITIAL
Registration Self-Certification Flag:	Yes
Facility Fees Self-Certification Flag:	Yes
Financial Assurance Self-Certification Flag:	Yes
Technical Standards Self-Certification Flag:	Yes
Delivery Certificate Expiration Date:	02/28/2010
Reporting Method:	Not reported
Tank Corrosion Protection Compliance:	Not reported
Piping Corrosion Protection Compliance:	Not reported
Compartment Release Detection Compliance:	Not reported
Piping Release Detection Compliance:	Not reported
Spill Prevention/Overfill Compliance:	Not reported

Cert Id:	216824
Facility Num/AI:	80064
Self-Certification Date:	02/17/2010
Signature Name/Title:	ROMAN L WILLIAMS DIVISION FUEL MANAGE
Signature Type Role:	LEGAL AUTH REP OWNER
Filing Status(Initial, Renewal, Amendment):	RENEWAL
Registration Self-Certification Flag:	Yes
Facility Fees Self-Certification Flag:	Yes
Financial Assurance Self-Certification Flag:	Yes
Technical Standards Self-Certification Flag:	Yes
Delivery Certificate Expiration Date:	02/28/2011
Reporting Method:	Not reported
Tank Corrosion Protection Compliance:	Not reported
Piping Corrosion Protection Compliance:	Not reported
Compartment Release Detection Compliance:	Not reported
Piping Release Detection Compliance:	Not reported
Spill Prevention/Overfill Compliance:	Not reported

Cert Id:	216825
Facility Num/AI:	80064
Self-Certification Date:	01/10/2011

KROGER FUEL FACILITY 312 (Continued) **U004143936**

Signature Name/Title:	ROMAN L WILLIAMS DIVISION FUEL MGR
Signature Type Role:	LEGAL AUTH REP OWNER
Filing Status(Initial, Renewal, Amendment):	RENEWAL
Registration Self-Certification Flag:	Yes
Facility Fees Self-Certification Flag:	Yes
Financial Assurance Self-Certification Flag:	Yes
Technical Standards Self-Certification Flag:	Yes
Delivery Certificate Expiration Date:	02/28/2012
Reporting Method:	Not reported
Tank Corrosion Protection Compliance:	Not reported
Piping Corrosion Protection Compliance:	Not reported
Compartment Release Detection Compliance:	Not reported
Piping Release Detection Compliance:	Not reported
Spill Prevention/Overfill Compliance:	Not reported

Cert Id:	216826
Facility Num/AI:	80064
Self-Certification Date:	01/20/2012
Signature Name/Title:	ROMAN L WILLIAMS DIVISION FUEL MANAGE
Signature Type Role:	LEGAL AUTH REP OWNER
Filing Status(Initial, Renewal, Amendment):	RENEWAL
Registration Self-Certification Flag:	Yes
Facility Fees Self-Certification Flag:	Yes
Financial Assurance Self-Certification Flag:	Yes
Technical Standards Self-Certification Flag:	Yes
Delivery Certificate Expiration Date:	02/28/2013
Reporting Method:	Not reported
Tank Corrosion Protection Compliance:	Not reported
Piping Corrosion Protection Compliance:	Not reported
Compartment Release Detection Compliance:	Not reported
Piping Release Detection Compliance:	Not reported
Spill Prevention/Overfill Compliance:	Not reported

Cert Id:	216827
Facility Num/AI:	80064
Self-Certification Date:	01/02/2013
Signature Name/Title:	ROMAN L WILLIAMS DIVISION FUEL MGR
Signature Type Role:	LEGAL AUTH REP OWNER
Filing Status(Initial, Renewal, Amendment):	RENEWAL
Registration Self-Certification Flag:	Yes
Facility Fees Self-Certification Flag:	Yes
Financial Assurance Self-Certification Flag:	Yes
Technical Standards Self-Certification Flag:	Yes
Delivery Certificate Expiration Date:	02/28/2014
Reporting Method:	Not reported
Tank Corrosion Protection Compliance:	Not reported
Piping Corrosion Protection Compliance:	Not reported
Compartment Release Detection Compliance:	Not reported
Piping Release Detection Compliance:	Not reported
Spill Prevention/Overfill Compliance:	Not reported

Cert Id:	231716
Facility Num/AI:	80064
Self-Certification Date:	02/07/2014
Signature Name/Title:	Roman L Williams Division Fuel Mgr
Signature Type Role:	LEGAL AUTH REP OWNER
Filing Status(Initial, Renewal, Amendment):	RENEWAL

KROGER FUEL FACILITY 312 (Continued) **U004143936**

Registration Self-Certification Flag:	Yes
Facility Fees Self-Certification Flag:	Yes
Financial Assurance Self-Certification Flag:	Yes
Technical Standards Self-Certification Flag:	Yes
Delivery Certificate Expiration Date:	02/28/2015
Reporting Method:	S
Tank Corrosion Protection Compliance:	Yes
Piping Corrosion Protection Compliance:	Yes
Compartment Release Detection Compliance:	Yes
Piping Release Detection Compliance:	Yes
Spill Prevention/Overfill Compliance:	Yes
Cert Id:	249326
Facility Num/AI:	80064
Self-Certification Date:	02/21/2015
Signature Name/Title:	Roman L Williams Division Fuel Mgr
Signature Type Role:	LEGAL AUTH REP OWNER
Filing Status(Initial, Renewal, Amendment):	RENEWAL
Registration Self-Certification Flag:	Yes
Facility Fees Self-Certification Flag:	Yes
Financial Assurance Self-Certification Flag:	Yes
Technical Standards Self-Certification Flag:	Yes
Delivery Certificate Expiration Date:	02/29/2016
Reporting Method:	S
Tank Corrosion Protection Compliance:	Yes
Piping Corrosion Protection Compliance:	Yes
Compartment Release Detection Compliance:	Yes
Piping Release Detection Compliance:	Yes
Spill Prevention/Overfill Compliance:	Yes
Cert Id:	264642
Facility Num/AI:	80064
Self-Certification Date:	02/05/2016
Signature Name/Title:	Roman L Williams Division Fuel Mgr
Signature Type Role:	LEGAL AUTH REP OWNER
Filing Status(Initial, Renewal, Amendment):	RENEWAL
Registration Self-Certification Flag:	Yes
Facility Fees Self-Certification Flag:	Yes
Financial Assurance Self-Certification Flag:	Yes
Technical Standards Self-Certification Flag:	Yes
Delivery Certificate Expiration Date:	02/28/2017
Reporting Method:	S
Tank Corrosion Protection Compliance:	Yes
Piping Corrosion Protection Compliance:	Yes
Compartment Release Detection Compliance:	Yes
Piping Release Detection Compliance:	Yes
Spill Prevention/Overfill Compliance:	Yes
Cert Id:	282417
Facility Num/AI:	80064
Self-Certification Date:	02/20/2017
Signature Name/Title:	Felitha Dennis Business Lic Clerk
Signature Type Role:	LEGAL AUTH REP OWNER
Filing Status(Initial, Renewal, Amendment):	RENEWAL
Registration Self-Certification Flag:	Yes
Facility Fees Self-Certification Flag:	Yes
Financial Assurance Self-Certification Flag:	Yes

KROGER FUEL FACILITY 312 (Continued) **U004143936**

Technical Standards Self-Certification Flag:	Yes
Delivery Certificate Expiration Date:	02/28/2018
Reporting Method:	S
Tank Corrosion Protection Compliance:	Yes
Piping Corrosion Protection Compliance:	Yes
Compartment Release Detection Compliance:	Yes
Piping Release Detection Compliance:	Yes
Spill Prevention/Overfill Compliance:	Yes

Construction Notification:

NOC Id:	22279
Facility Num/AI:	80064
Application Received Date:	04/14/2009
Scheduled Construction Date:	05/14/2009
UST Improvement:	No
UST Installation:	Yes
UST Removal:	No
UST Repair:	No
UST Return To Service:	No
UST Replacement:	No
UST Abandonment:	No
UST Stage I:	No
AST Installation:	No
AST Stage I:	No
Historical Tracking Number:	M90414005
Waiver Flag:	No
Late Filing Flag:	No
Form Received Date:	Not reported
Signature Date On Form:	Not reported
Signature Name On Form:	Not reported
Signature Title On Form:	Not reported
Signature Role:	Not reported
Signature Company On Form:	Not reported
Owner Name At Time Of Construction:	Not reported
Owner CN At Time Of Construction:	Not reported
Owner AR At Time Of Construction:	56712
General Desc of Proposed Construction:	Not reported

Contractor, Consultant and Installer:

Cont/Cons/Installer Id:	39738
Ust Id:	212761
Noc Id:	Not reported
Facility Num/Ai:	80064
Type Of Contact:	CONTRACTOR
Contractor Crp Number Or Installer Ilp Number:	CRP001317
Company Name:	MC Services
Representative Name:	Not reported
Mailing Address (Delivery):	Not reported
Mailing Address (Internal Delivery):	Not reported
Mailing Address (City Name):	Not reported
Mailing Address (State Code):	Not reported
Mailing Address (Five Digit Zip Code):	Not reported
Mailing Address (Foreign Postal Code):	Not reported
Mailing Address (Country Code):	Not reported
Phone Number (Country Code):	Not reported
Phone Number (Area Code):	Not reported

KROGER FUEL FACILITY 312 (Continued) **U004143936**

Phone Number:	Not reported
Phone Number (Extension):	Not reported
Fax Number (Country Code):	Not reported
Fax Number (Area Code):	Not reported
Fax Number:	Not reported
Email Address:	Not reported
Cont/Cons/Installer Id:	39737
Ust Id:	212760
Noc Id:	Not reported
Facility Num/Ai:	80064
Type Of Contact:	CONTRACTOR
Contractor Crp Number Or Installer Ilp Number:	CRP001317
Company Name:	MC Services
Representative Name:	Not reported
Mailing Address (Delivery):	Not reported
Mailing Address (Internal Delivery):	Not reported
Mailing Address (City Name):	Not reported
Mailing Address (State Code):	Not reported
Mailing Address (Five Digit Zip Code):	Not reported
Mailing Address (Foreign Postal Code):	Not reported
Mailing Address (Country Code):	Not reported
Phone Number (Country Code):	Not reported
Phone Number (Area Code):	Not reported
Phone Number:	Not reported
Phone Number (Extension):	Not reported
Fax Number (Country Code):	Not reported
Fax Number (Area Code):	Not reported
Fax Number:	Not reported
Email Address:	Not reported
Cont/Cons/Installer Id:	54890
Ust Id:	212761
Noc Id:	Not reported
Facility Num/Ai:	80064
Type Of Contact:	INSTALLER
Contractor Crp Number Or Installer Ilp Number:	ILP000496
Company Name:	Not reported
Representative Name:	MIKE BEEVERS
Mailing Address (Delivery):	Not reported
Mailing Address (Internal Delivery):	Not reported
Mailing Address (City Name):	Not reported
Mailing Address (State Code):	Not reported
Mailing Address (Five Digit Zip Code):	Not reported
Mailing Address (Foreign Postal Code):	Not reported
Mailing Address (Country Code):	Not reported
Phone Number (Country Code):	Not reported
Phone Number (Area Code):	Not reported
Phone Number:	Not reported
Phone Number (Extension):	Not reported
Fax Number (Country Code):	Not reported
Fax Number (Area Code):	Not reported
Fax Number:	Not reported
Email Address:	Not reported
Cont/Cons/Installer Id:	54889
Ust Id:	212760

KROGER FUEL FACILITY 312 (Continued) **U004143936**

Noc Id:	Not reported
Facility Num/Ai:	80064
Type Of Contact:	INSTALLER
Contractor Crp Number Or Installer Ilp Number:	ILP000496
Company Name:	Not reported
Representative Name:	MIKE BEEVERS
Mailing Address (Delivery):	Not reported
Mailing Address (Internal Delivery):	Not reported
Mailing Address (City Name):	Not reported
Mailing Address (State Code):	Not reported
Mailing Address (Five Digit Zip Code):	Not reported
Mailing Address (Foreign Postal Code):	Not reported
Mailing Address (Country Code):	Not reported
Phone Number (Country Code):	Not reported
Phone Number (Area Code):	Not reported
Phone Number:	Not reported
Phone Number (Extension):	Not reported
Fax Number (Country Code):	Not reported
Fax Number (Area Code):	Not reported
Fax Number:	Not reported
Email Address:	Not reported

Tanks:

UST Id:	212760
Facility Num/AI:	80064
Tank Id:	1
Number Of Compartments:	1
Tank Installation Date:	05/21/2009
Tank Registration Date:	10/07/2009
Tank Capacity (In Gallons):	20000
Tank Status (Current):	IN USE
Tank Status Date:	05/21/2009
Empty:	N
Tank Regulatory Status:	FULLY REGULATED
Tank Int Prot (Internal Tank Lining Date):	Not reported
Tank Design (Single Wall):	N
Tank Design (Double Wall):	Y
Piping Design (Single Wall):	N
Piping Design (Double Wall):	Y
Tank Ext Cont(Fac-Built Nonmetallic Jacket):	N
Tank Ext Cont(Syn Tank-Pit/Piping-Trench Liner):	N
Tank Ext Cont(Tank Vault/Rigid Trench Liner):	N
Piping Ext Cont(Fac-Built Nonmetallic Jacket):	N
Piping Ext Cont(Syn Tank-Pit/Piping-Trench Liner):	N
Piping Ext Cont(Tank Vault/Rigid Trench Liner):	N
Type Of Piping(P=Pressurized,S=Suction,G=Gravity):	P
Tank Material (Steel):	N
Tank Material(Frp(Fiberglass-Reinforced Plastic):	Y
Tank Mat(Composite (Steel W/Ext Frp Cladding)):	N
Tank Mat(Concrete):	N
Tank Mat(Jacketed (Steel W/Ext Nonmetallic Jck)):	N
Tank Mat(Coated(Steel W/ExtPolyurethane Cladding)):	N
Piping Material (Steel):	N
Piping Mat(Frp(Fiberglass Reinforced Plastic):	N
Piping Mat(Concrete):	N
Piping Mat(Jacketed(Steel W/Ext Nonmetallic Jacket)):	N
Piping Mat(Nonmetallic Flex Piping):	Y

KROGER FUEL FACILITY 312 (Continued) **U004143936**

PipingConnect/Valves(Shear/Impact Valves(Under Disp)):	N
Piping Connect/Valves(Steel Swing-Joints(End Of Piping)):	N
Piping Connect/Valves (Flex Connectors(Ends Of Piping)):	N
Tank Corr Prot Meth(TCPM)(Cathodic-Field Installation):	N
TCPM (ExtDielectricCoat/Laminate/Tape/Wrap):	N
TCPM(Cathodic Prot-FacInstallation):	N
TCPM(Composite Tank(Steel W/Frp Ext Laminate):	N
TCPMeth(Coated Tank(Steel W/ExtPolyurethaneLaminate):	N
TCPM(FRP Tank Or Piping(Noncorrodible)):	Y
TCPM(Ext Nonmetallic Jacket):	N
TCPMeth(Unnecessary Per Corrosion Prot Spec):	N
Piping Corr Prot Meth:	N
Piping Corr Prot Method(PCPM) (Cathodic Factory Install):	N
PCPM(Cathodic Prot-Field Install):	N
PCPMethod (FRP Tank Or Piping(Noncorrodible):	N
PCPM(Nonmetallic FlexPiping (Noncorrodible)):	Y
PCPMeth(Isolated Open Area/2nd Containment):	N
PCPM (Dual Protected):	N
PCPM(Unnec Per Corrosion Prot Specialist):	N
Tank Corr Prot Compliance Flag:	Y
Piping Corr Prot Compliance Flag:	Y
Tank Corrosion Prot Variance (:	N
Piping Corrosion Prot Variance:	N
Temp Out Of Service Compliance:	N
Technical Compliance Flag:	N
Tank Tested Flag:	Y
Installation Signature Date:	06/01/2009

Compartment Records:

Tank Id:	1
UST Comprt Id:	184748
UST Id:	212760
Facility Num/Ai:	80064
Compartment Id:	A
Capacity (In Gallons):	20000
Substance Stored1:	GASOLINE
Substance Stored2:	Not reported
Substance Stored3:	Not reported
CompartmentReleaseDetectionMethod(Vapor):	N
CRDM(GW Monitoring):	N
CRDM(Monitoring Of Secondary Cont Barrier):	N
CRDM(Auto Tank Gauge Test/Inv Control):	Y
CRDM(Interstitial Monitoring SecWall/Jacket):	Y
CRDM(Wkly Manual Gauging(Tanks<=1000 G):	N
CRDM(Mthly Tank Gauging(Emer Gen Tanks):	N
CRDM(Sir (Stat Inv Reconciliation)/Inv Control):	N
PipingReleaseDetectionMethod(PRDM)(Vapor):	N
PRDM(Groundwater Monitoring):	N
PRDM(Monitoring Sec Containment Barrier):	Y
PRDM(InterstitialMonitoring w/in SecWall/Jacket):	N
PRDM(Mthly Piping Tightness Test)@.2Gph:	N
PRDM(AnnualPipingTightTest/ElecMon@.1Gph:	N
PRDM(TriennialTightTest(Suction/GravityPiping):	N
PRDM AutoLineLeakDet(3.0 Gph PressPiping):	Y
PRDM(Sir(StatInv Recon)/Inv Control)):	N
PRDM(Exempt System Suction:	N
Spill Overfill Prevention Equip(SOPE):	Y
SOPE(Spill Cont/Bucket/Sump):	Y

KROGER FUEL FACILITY 312 (Continued) **U004143936**

SOPE(DelShut-Off Valve)):	N
SOPE(FlowRestrictorValue:	Y
SOPE(Alarm (Set@<=90%) W/3a Or 3b:	Y
SOPE(N/A Deliveries To Tank<=25G):	N
Compartment Release Det Compliance Flag:	Y
Piping Release Detection Compliance Flag):	Y
Spill/OverfillPreventionCompliance Flag:	Y
Compartment Release Detection Variance:	N
Piping Release Detection Variance:	N
Spill And Overfill Prevention Variance:	N
Stage I Vapor Recovery:	TWO POINT SYSTEM
Stage 1 Installation Date:	06/01/2009

More Self Certification:

Facility Num/AI:	212760
Self Cert comprt id:	80064
Self Cert Id:	216823
UST Comprt Id:	622158
Ust Id:	184748
Tank Id:	1
Compartment Id (A, B, C, Etc.):	A
Facility Num/AI:	212760
Self Cert comprt id:	80064
Self Cert Id:	216825
UST Comprt Id:	622156
Ust Id:	184748
Tank Id:	1
Compartment Id (A, B, C, Etc.):	A
Facility Num/AI:	212760
Self Cert comprt id:	80064
Self Cert Id:	216824
UST Comprt Id:	622157
Ust Id:	184748
Tank Id:	1
Compartment Id (A, B, C, Etc.):	A
Facility Num/AI:	212760
Self Cert comprt id:	80064
Self Cert Id:	264642
UST Comprt Id:	762268
Ust Id:	184748
Tank Id:	1
Compartment Id (A, B, C, Etc.):	A
Facility Num/AI:	212760
Self Cert comprt id:	80064
Self Cert Id:	216827
UST Comprt Id:	622154
Ust Id:	184748
Tank Id:	1
Compartment Id (A, B, C, Etc.):	A
Facility Num/AI:	212760
Self Cert comprt id:	80064
Self Cert Id:	216826

KROGER FUEL FACILITY 312 (Continued) **U004143936**

UST Comprt Id:	622155
Ust Id:	184748
Tank Id:	1
Compartment Id (A, B, C, Etc.):	A
Facility Num/AI:	212760
Self Cert comprt id:	80064
Self Cert Id:	231716
UST Comprt Id:	665221
Ust Id:	184748
Tank Id:	1
Compartment Id (A, B, C, Etc.):	A
Facility Num/AI:	212760
Self Cert comprt id:	80064
Self Cert Id:	282417
UST Comprt Id:	814630
Ust Id:	184748
Tank Id:	1
Compartment Id (A, B, C, Etc.):	A
Facility Num/AI:	212760
Self Cert comprt id:	80064
Self Cert Id:	249326
UST Comprt Id:	716721
Ust Id:	184748
Tank Id:	1
Compartment Id (A, B, C, Etc.):	A
UST Id:	212761
Facility Num/AI:	80064
Tank Id:	2
Number Of Compartments:	2
Tank Installation Date:	05/21/2009
Tank Registration Date:	10/07/2009
Tank Capacity (In Gallons):	18000
Tank Status (Current):	IN USE
Tank Status Date:	05/21/2009
Empty:	N
Tank Regulatory Status:	FULLY REGULATED
Tank Int Prot (Internal Tank Lining Date):	Not reported
Tank Design (Single Wall):	N
Tank Design (Double Wall):	Y
Piping Design (Single Wall):	N
Piping Design (Double Wall):	Y
Tank Ext Cont(Fac-Built Nonmetallic Jacket):	N
Tank Ext Cont(Syn Tank-Pit/Piping-Trench Liner):	N
Tank Ext Cont(Tank Vault/Rigid Trench Liner):	N
Piping Ext Cont(Fac-Built Nonmetallic Jacket):	N
Piping Ext Cont(Syn Tank-Pit/Piping-Trench Liner):	N
Piping Ext Cont(Tank Vault/Rigid Trench Liner):	N
Type Of Piping(P=Pressurized,S=Suction,G=Gravity):	P
Tank Material (Steel):	N
Tank Material(Frp(Fiberglass-Reinforced Plastic):	Y
Tank Mat(Composite (Steel W/Ext Frp Cladding)):	N
Tank Mat(Concrete):	N

KROGER FUEL FACILITY 312 (Continued) **U004143936**

Tank Mat(Jacketed (Steel W/Ext Nonmetallic Jck)):	N
Tank Mat(Coated(Steel W/ExtPolyurethane Cladding)):	N
Piping Material (Steel):	N
Piping Mat(Frp(Fiberglass Reinforced Plastic):	N
Piping Mat(Concrete):	N
Piping Mat(Jacketed(Steel W/Ext Nonmetallic Jacket)):	N
Piping Mat(Nonmetallic Flex Piping):	Y
PipingConnect/Valves(Shear/Impact Valves(Under Disp)):	N
Piping Connect/Valves(Steel Swing-Joints(End Of Piping)):	N
Piping Connect/Valves (Flex Connectors(Ends Of Piping)):	N
Tank Corr Prot Meth(TCPM)(Cathodic-Field Installation):	N
TCPM (ExtDielectricCoat/Laminate/Tape/Wrap):	N
TCPM(Cathodic Prot-FacInstallation):	N
TCPM(Composite Tank(Steel W/Frp Ext Laminate):	N
TCPMeth(Coated Tank(Steel W/ExtPolyurethaneLaminate):	N
TCPM(FRP Tank Or Piping(Noncorrodible)):	Y
TCPM(Ext Nonmetallic Jacket):	N
TCPMeth(Unnecessary Per Corrosion Prot Spec):	N
Piping Corr Prot Meth:	N
Piping Corr Prot Method(PCPM) (Cathodic Factory Install):	N
PCPM(Cathodic Prot-Field Install):	N
PCPMethod (FRP Tank Or Piping(Noncorrodible):	N
PCPM(Nonmetallic FlexPiping (Noncorrodible)):	Y
PCPMeth(Isolated Open Area/2nd Containment):	N
PCPM (Dual Protected):	N
PCPM(Unnec Per Corrosion Prot Specialist):	N
Tank Corr Prot Compliance Flag:	Y
Piping Corr Prot Compliance Flag:	Y
Tank Corrosion Prot Variance (:	N
Piping Corrosion Prot Variance:	N
Temp Out Of Service Compliance:	N
Technical Compliance Flag:	N
Tank Tested Flag:	Y
Installation Signature Date:	06/01/2009

Compartment Records:

Tank Id:	2
UST Comprt Id:	184749
UST Id:	212761
Facility Num/Ai:	80064
Compartment Id:	A
Capacity (In Gallons):	8000
Substance Stored1:	GASOLINE
Substance Stored2:	Not reported
Substance Stored3:	Not reported
CompartmentReleaseDetectionMethod(Vapor):	N
CRDM(GW Monitoring):	N
CRDM(Monitoring Of Secondary Cont Barrier):	N
CRDM(Auto Tank Gauge Test/Inv Control):	Y
CRDM(Interstitial Monitoring SecWall/Jacket):	Y
CRDM(Wkly Manual Gauging(Tanks<=1000 G):	N
CRDM(Mthly Tank Gauging(Emer Gen Tanks):	N
CRDM(Sir (Stat Inv Reconciliation)/Inv Control):	N
PipingReleaseDetectionMethod(PRDM)(Vapor):	N
PRDM(Groundwater Monitoring):	N
PRDM(Monitoring Sec Containment Barrier):	Y
PRDM(InterstitialMonitoring w/in SecWall/Jacket):	N
PRDM(Mthly Piping Tightness Test)@.2Gph:	N

KROGER FUEL FACILITY 312 (Continued) **U004143936**

PRDM(AnnualPipingTightTest/ElecMon@.1Gph:	N
PRDM(TriennialTightTest(Suction/GravityPiping):	N
PRDM AutoLineLeakDet(3.0 Gph PressPiping):	Y
PRDM(Sir(StatInv Recon)/Inv Control)):	N
PRDM(Exempt System Suction:	N
Spill Overfill Prevention Equip(SOPE):	Y
SOPE(Spill Cont/Bucket/Sump):	Y
SOPE(DelShut-Off Valve)):	N
SOPE(FlowRestrictorValue:	Y
SOPE(Alarm (Set@<=90%) W/3a Or 3b:	Y
SOPE(N/A Deliveries To Tank<=25G):	N
Compartment Release Det Compliance Flag:	Y
Piping Release Detection Compliance Flag):	Y
Spill/OverfillPreventionCompliance Flag:	Y
Compartment Release Detection Variance:	N
Piping Release Detection Variance:	N
Spill And Overfill Prevention Variance:	N
Stage I Vapor Recovery:	TWO POINT SYSTEM
Stage 1 Installation Date:	06/01/2009
Tank Id:	2
UST Comprt Id:	184750
UST Id:	212761
Facility Num/Ai:	80064
Compartment Id:	B
Capacity (In Gallons):	10000
Substance Stored1:	DIESEL
Substance Stored2:	Not reported
Substance Stored3:	Not reported
CompartmentReleaseDetectionMethod(Vapor):	N
CRDM(GW Monitoring):	N
CRDM(Monitoring Of Secondary Cont Barrier):	N
CRDM(Auto Tank Gauge Test/Inv Control):	Y
CRDM(Interstitial Monitoring SecWall/Jacket):	Y
CRDM(Wkly Manual Gauging(Tanks<=1000 G):	N
CRDM(Mthly Tank Gauging(Emer Gen Tanks):	N
CRDM(Sir (Stat Inv Reconciliation)/Inv Control):	N
PipingReleaseDetectionMethod(PRDM)(Vapor):	N
PRDM(Groundwater Monitoring):	N
PRDM(Monitoring Sec Containment Barrier):	Y
PRDM(InterstitialMonitoring w/in SecWall/Jacket):	N
PRDM(Mthly Piping Tightness Test)@.2Gph:	N
PRDM(AnnualPipingTightTest/ElecMon@.1Gph:	N
PRDM(TriennialTightTest(Suction/GravityPiping):	N
PRDM AutoLineLeakDet(3.0 Gph PressPiping):	Y
PRDM(Sir(StatInv Recon)/Inv Control)):	N
PRDM(Exempt System Suction:	N
Spill Overfill Prevention Equip(SOPE):	Y
SOPE(Spill Cont/Bucket/Sump):	Y
SOPE(DelShut-Off Valve)):	N
SOPE(FlowRestrictorValue:	Y
SOPE(Alarm (Set@<=90%) W/3a Or 3b:	Y
SOPE(N/A Deliveries To Tank<=25G):	N
Compartment Release Det Compliance Flag:	Y
Piping Release Detection Compliance Flag):	Y
Spill/OverfillPreventionCompliance Flag:	Y
Compartment Release Detection Variance:	N

KROGER FUEL FACILITY 312 (Continued) **U004143936**

Piping Release Detection Variance:	N
Spill And Overfill Prevention Variance:	N
Stage I Vapor Recovery:	TWO POINT SYSTEM
Stage 1 Installation Date:	06/01/2009

More Self Certification:

Facility Num/AI:	212761
Self Cert comprt id:	80064
Self Cert Id:	216823
UST Comprt Id:	622163
Ust Id:	184749
Tank Id:	2
Compartment Id (A, B, C, Etc.):	A

Facility Num/AI:	212761
Self Cert comprt id:	80064
Self Cert Id:	216827
UST Comprt Id:	622159
Ust Id:	184749
Tank Id:	2
Compartment Id (A, B, C, Etc.):	A

Facility Num/AI:	212761
Self Cert comprt id:	80064
Self Cert Id:	216826
UST Comprt Id:	622160
Ust Id:	184749
Tank Id:	2
Compartment Id (A, B, C, Etc.):	A

Facility Num/AI:	212761
Self Cert comprt id:	80064
Self Cert Id:	216825
UST Comprt Id:	622161
Ust Id:	184749
Tank Id:	2
Compartment Id (A, B, C, Etc.):	A

Facility Num/AI:	212761
Self Cert comprt id:	80064
Self Cert Id:	282417
UST Comprt Id:	814632
Ust Id:	184749
Tank Id:	2
Compartment Id (A, B, C, Etc.):	A

Facility Num/AI:	212761
Self Cert comprt id:	80064
Self Cert Id:	249326
UST Comprt Id:	716720
Ust Id:	184749
Tank Id:	2
Compartment Id (A, B, C, Etc.):	A

Facility Num/AI:	212761
Self Cert comprt id:	80064
Self Cert Id:	264642

KROGER FUEL FACILITY 312 (Continued) **U004143936**

UST Comprt Id:	762267
Ust Id:	184749
Tank Id:	2
Compartment Id (A, B, C, Etc.):	A
Facility Num/AI:	212761
Self Cert comprt id:	80064
Self Cert Id:	231716
UST Comprt Id:	665220
Ust Id:	184749
Tank Id:	2
Compartment Id (A, B, C, Etc.):	A
Facility Num/AI:	212761
Self Cert comprt id:	80064
Self Cert Id:	216824
UST Comprt Id:	622162
Ust Id:	184749
Tank Id:	2
Compartment Id (A, B, C, Etc.):	A
Facility Num/AI:	212761
Self Cert comprt id:	80064
Self Cert Id:	216826
UST Comprt Id:	622165
Ust Id:	184750
Tank Id:	2
Compartment Id (A, B, C, Etc.):	B
Facility Num/AI:	212761
Self Cert comprt id:	80064
Self Cert Id:	249326
UST Comprt Id:	716719
Ust Id:	184750
Tank Id:	2
Compartment Id (A, B, C, Etc.):	B
Facility Num/AI:	212761
Self Cert comprt id:	80064
Self Cert Id:	264642
UST Comprt Id:	762266
Ust Id:	184750
Tank Id:	2
Compartment Id (A, B, C, Etc.):	B
Facility Num/AI:	212761
Self Cert comprt id:	80064
Self Cert Id:	231716
UST Comprt Id:	665219
Ust Id:	184750
Tank Id:	2
Compartment Id (A, B, C, Etc.):	B
Facility Num/AI:	212761
Self Cert comprt id:	80064
Self Cert Id:	216824
UST Comprt Id:	622167

KROGER FUEL FACILITY 312 (Continued) **U004143936**

Ust Id:	184750
Tank Id:	2
Compartment Id (A, B, C, Etc.):	B
Facility Num/AI:	212761
Self Cert comprt id:	80064
Self Cert Id:	216827
UST Comprt Id:	622164
Ust Id:	184750
Tank Id:	2
Compartment Id (A, B, C, Etc.):	B
Facility Num/AI:	212761
Self Cert comprt id:	80064
Self Cert Id:	216823
UST Comprt Id:	622168
Ust Id:	184750
Tank Id:	2
Compartment Id (A, B, C, Etc.):	B
Facility Num/AI:	212761
Self Cert comprt id:	80064
Self Cert Id:	216825
UST Comprt Id:	622166
Ust Id:	184750
Tank Id:	2
Compartment Id (A, B, C, Etc.):	B
Facility Num/AI:	212761
Self Cert comprt id:	80064
Self Cert Id:	282417
UST Comprt Id:	814631
Ust Id:	184750
Tank Id:	2
Compartment Id (A, B, C, Etc.):	B

Tank Records Not Found for this Facility:

ASBESTOS:

Date of inspection:	02/15/2013
Reason for Inspection:	Routine
Violation:	No
Complaint Date:	Not reported
Notification Number:	Not reported
ASB Priority:	Not reported
PIF State:	Not reported
Detained:	No
Product Name:	Not reported
Time Spent:	0.5
Travel Time:	0
Mileage:	0
Reg:	06
Init:	BK
Seq:	04
Facility Type:	Abusible Volitile Chemicals

KROGER FUEL FACILITY 312 (Continued) **U004143936**

Inspector Name:	Barbara Key
Date Report Received:	02/22/2013
Date Routed by Supervisor:	02/22/2013
Date Routed to PSQA:	02/26/2013
Date Reviewed by PSQA:	Not reported
Date Routed by Supervisor1:	Not reported
Date Rtnd to Inspector Corrections:	Not reported
Date Rcvd Back:	Not reported
Date Rtnd to Inspector Corrections2:	Not reported
Date Rcvd Back 2:	Not reported
Date Rtnd to Inspector Corrections 3:	Not reported
Date Rcvd Back 3:	Not reported
Notification Status:	Not reported
Amendo:	Not reported
Notification Work Type:	Not reported
Notification Type:	Not reported
Work Type Flag:	Not reported
Certification Statement Date:	Not reported
Certification Statement Phone:	Not reported
Is The Facility a School or K-12?:	Not reported
Region:	Not reported
Priority:	Not reported
ARU:	Not reported
Is this a phased abatement project?:	Not reported
Ordered:	Not reported
Is This Project an Emergency?:	Not reported
Is Building Occupied?:	Not reported
High Profile:	Not reported
Ref Method:	Not reported
Analytical Method:	Not reported
Start Date:	Not reported

---

49 **SHEPHERD ET** **LPST U002263053**
1049 N SHEPHERD DR **UST N/A**
HOUSTON, TX 77008

LPST:

Facility ID:	0016738
LPST Id:	107211
Facility Location:	1049 N SHEPHERD
TCEQ Region# and City:	12
Region City:	HOUSTON
Reported Date:	09/14/1993
Entered Date:	06/06/1994
Priority:	4A - SOIL CONTAMINATION ONLY REQUIRES FULL SITE ASSESSMENT RAP
Program:	2 - REGION
CA Status:	6A - FINAL CONCURRENCE ISSUED
Priority Description:	SOIL CONTAMINATION ONLY, REQUIRES FULL SITE ASSESSMENT & RAP
Status:	**FINAL CONCURRENCE ISSUED, CASE CLOSED**
Coordinators Primary:	2
Coordinators RPR:	RPR
Responsible Party Name:	KIM, YOON
Responsible Party Contact:	YOON KIM
Responsible Party Address:	1049 N SHEPHERD
Responsible Party City,St,Zip:	HOUSTON, TX 77008
Responsible Party Telephone:	713/864-7424
Reported Date:	08/30/1993
Case Start Date:	06/06/1994

SHEPHERD ET (Continued) **U002263053**

Facility ID:	0016738
LPST Id:	112625
Facility Location:	1049 N SHEPHERD
TCEQ Region# and City:	12
Region City:	HOUSTON
Reported Date:	07/01/2005
Entered Date:	10/15/1997
Priority:	2.2 - FORMER VAPOR IMPACT/NAPL NEAR UTILITY POTENTL VAPOR PTHWY
Program:	1P - PRIVATIZATION CONTRACTOR
CA Status:	6A - FINAL CONCURRENCE ISSUED
Priority Description:	A former vapor impact is associated with this site, or NAPL is present in close proximity to subsurface utilities or other natural or man-made conduit and there is potential for the accumulation of explosive vapors or vapors that could cause acute effects in a building or other structure.
Status:	**FINAL CONCURRENCE ISSUED, CASE CLOSED**
Coordinators Primary:	1P/1
Coordinators RPR:	ML2
Responsible Party Name:	E T TEXACO SS
Responsible Party Contact:	YOON KIM
Responsible Party Address:	1049 N SHEPHERD
Responsible Party City,St,Zip:	HOUSTON, TX 77008
Responsible Party Telephone:	713/864-7424
Reported Date:	06/01/1997
Case Start Date:	10/15/1997

UST:

Facility Id:	16738
Facility Type:	RETAIL
Facility Begin Date:	08/31/1989
Facility Status:	INACTIVE
Facility Exempt Status:	No
Records Off-Site:	No
UST Financial Assurance Required:	No
Number Of Active UST:	0
Site Location Description:	Not reported
Site Location (Nearest City/County/Zip):	HARRIS 77008
Site Location (TCEQ Region):	12
Contact Name/Title:	TAE PARK,OWNER
Contact Organization Name:	SHEPHERD ET
Contact Mailing Address1:	Not reported
Contact Mailing Address2:	Not reported
Contact Mailing City/State/Zip:	Not reported
Contact Phone Number:	7132564530
Contact Fax Number:	Not reported
Contact Email Address:	Not reported
Facility Contact Address Deliverable:	Not reported
Application Received Date On Earliest Reg Form:	05/08/1986
Signature Date On Earliest Reg Form:	04/23/1986
Signature Name/Title On Earliest Reg Form:	I R EVERITT,OWNER
Signature Role On Earliest Reg Form:	Not reported
Signature Company On Earliest Reg Form:	Not reported
Enforcement Action:	Not reported
Facility Not Inspectable:	No

Facility Billing Contacts:

Princ Id:	318385802002260

SHEPHERD ET (Continued) **U002263053**

AR Number:	Not reported
Contact Name/Title:	TAE PARK/
Contact Organization Name:	EASTERN TRUST LTD
Contact Mailing Address (Delivery):	10440 VALLEY FORGE DR APT 9
Contact Mailing Address (Internal Delivery):	Not reported
Contact Mailing City/State/Zip:	HOUSTON, TX 77042 1918
Phone Number/Ext:	/
Contact Fax Number/Ext:	/
Contact EMail Address:	Not reported
Contact Address Deliverable:	Yes

Owner:

Princ Id:	318385802002260
Additional Id:	982108742002153
Facility Num/AI:	16738
Owner CN:	CN601454762
Owner Name:	EASTERN TRUST LTD
Owner Effective Begin Date:	07/01/2006
Owner Type:	OR
State Tax Id:	Not reported
Contact Role:	OWNCON
Contact Name/Title:	TAE PARK/PARTNER
Contact Organization Name:	EASTERN TRUST LTD
Contact Mailing Address (Delivery):	10440 VALLEY FORGE DR APT 9
Contact Mailing Address (Internal Delivery):	Not reported
Contact Mailing City/State/Zip:	HOUSTON, TX 77042 1918
Contact Phone Number/Ext:	1 713 7890220/0
Contact Fax Number/Ext:	/
Contact Email Address:	Not reported

Operator:

Princ Id:	318385802002260
Additional Id:	982108742002153
Facility Num/AI:	16738
Operator CN:	CN601454762
Operator Name (Company Or Ind Last Name):	EASTERN TRUST LTD
Operator Name (Individual First/Middle):	Not reported
Operator Effective Begin Date:	07/01/2006
Operator Type:	OR
Contact Role:	OPRCON
Contact Name:	PARK
Contact Title:	PARTNER
Contact Organization Name:	EASTERN TRUST LTD
Contact Mailing Address (Delivery):	10440 VALLEY FORGE DR APT 9
Contact Mailing Address (Internal Delivery):	Not reported
Contact Mailing City/State/Zip:	HOUSTON, TX 77042 1918
Contact Phone Number/Ext:	1 713 7890220/0
Contact Fax Number/Ext:	/
Contact Email Address:	Not reported

Self Certification:

Cert Id:	150144
Facility Num/AI:	16738
Self-Certification Date:	01/22/2001
Signature Name/Title:	YOON KIM OWNER
Signature Type Role:	OWNER

SHEPHERD ET (Continued) **U002263053**

Filing Status(Initial, Renewal, Amendment):	INITIAL
Registration Self-Certification Flag:	Yes
Facility Fees Self-Certification Flag:	Yes
Financial Assurance Self-Certification Flag:	Yes
Technical Standards Self-Certification Flag:	Yes
Delivery Certificate Expiration Date:	07/31/2002
Reporting Method:	Not reported
Tank Corrosion Protection Compliance:	Not reported
Piping Corrosion Protection Compliance:	Not reported
Compartment Release Detection Compliance:	Not reported
Piping Release Detection Compliance:	Not reported
Spill Prevention/Overfill Compliance:	Not reported
Cert Id:	150145
Facility Num/AI:	16738
Self-Certification Date:	06/30/2002
Signature Name/Title:	YOON B KIM OWNER
Signature Type Role:	OWNER
Filing Status(Initial, Renewal, Amendment):	RENEWAL
Registration Self-Certification Flag:	Yes
Facility Fees Self-Certification Flag:	Yes
Financial Assurance Self-Certification Flag:	Yes
Technical Standards Self-Certification Flag:	Yes
Delivery Certificate Expiration Date:	07/31/2003
Reporting Method:	Not reported
Tank Corrosion Protection Compliance:	Not reported
Piping Corrosion Protection Compliance:	Not reported
Compartment Release Detection Compliance:	Not reported
Piping Release Detection Compliance:	Not reported
Spill Prevention/Overfill Compliance:	Not reported
Cert Id:	150146
Facility Num/AI:	16738
Self-Certification Date:	06/26/2003
Signature Name/Title:	YOON KIM OWNER
Signature Type Role:	OWNER
Filing Status(Initial, Renewal, Amendment):	RENEWAL
Registration Self-Certification Flag:	Yes
Facility Fees Self-Certification Flag:	Yes
Financial Assurance Self-Certification Flag:	Yes
Technical Standards Self-Certification Flag:	Yes
Delivery Certificate Expiration Date:	07/31/2004
Reporting Method:	Not reported
Tank Corrosion Protection Compliance:	Not reported
Piping Corrosion Protection Compliance:	Not reported
Compartment Release Detection Compliance:	Not reported
Piping Release Detection Compliance:	Not reported
Spill Prevention/Overfill Compliance:	Not reported
Cert Id:	150147
Facility Num/AI:	16738
Self-Certification Date:	06/26/2004
Signature Name/Title:	YOON KIM OWNER
Signature Type Role:	OWNER
Filing Status(Initial, Renewal, Amendment):	AMENDMENT
Registration Self-Certification Flag:	Yes
Facility Fees Self-Certification Flag:	Yes

SHEPHERD ET (Continued) **U002263053**

Financial Assurance Self-Certification Flag:	Yes
Technical Standards Self-Certification Flag:	Yes
Delivery Certificate Expiration Date:	07/31/2004
Reporting Method:	Not reported
Tank Corrosion Protection Compliance:	Not reported
Piping Corrosion Protection Compliance:	Not reported
Compartment Release Detection Compliance:	Not reported
Piping Release Detection Compliance:	Not reported
Spill Prevention/Overfill Compliance:	Not reported
Cert Id:	150148
Facility Num/AI:	16738
Self-Certification Date:	06/27/2004
Signature Name/Title:	YOON KIM OWNER
Signature Type Role:	OWNER
Filing Status(Initial, Renewal, Amendment):	RENEWAL
Registration Self-Certification Flag:	Yes
Facility Fees Self-Certification Flag:	Yes
Financial Assurance Self-Certification Flag:	Yes
Technical Standards Self-Certification Flag:	Yes
Delivery Certificate Expiration Date:	07/31/2005
Reporting Method:	Not reported
Tank Corrosion Protection Compliance:	Not reported
Piping Corrosion Protection Compliance:	Not reported
Compartment Release Detection Compliance:	Not reported
Piping Release Detection Compliance:	Not reported
Spill Prevention/Overfill Compliance:	Not reported
Cert Id:	150149
Facility Num/AI:	16738
Self-Certification Date:	06/25/2005
Signature Name/Title:	YOON BAE KIM OWNER
Signature Type Role:	OWNER
Filing Status(Initial, Renewal, Amendment):	RENEWAL
Registration Self-Certification Flag:	Yes
Facility Fees Self-Certification Flag:	Yes
Financial Assurance Self-Certification Flag:	Yes
Technical Standards Self-Certification Flag:	Yes
Delivery Certificate Expiration Date:	07/31/2006
Reporting Method:	Not reported
Tank Corrosion Protection Compliance:	Not reported
Piping Corrosion Protection Compliance:	Not reported
Compartment Release Detection Compliance:	Not reported
Piping Release Detection Compliance:	Not reported
Spill Prevention/Overfill Compliance:	Not reported
Cert Id:	150150
Facility Num/AI:	16738
Self-Certification Date:	07/20/2006
Signature Name/Title:	YO CHAN RHEE PARTNER
Signature Type Role:	OPERATOR
Filing Status(Initial, Renewal, Amendment):	INITIAL
Registration Self-Certification Flag:	Yes
Facility Fees Self-Certification Flag:	Yes
Financial Assurance Self-Certification Flag:	Yes
Technical Standards Self-Certification Flag:	Yes
Delivery Certificate Expiration Date:	07/31/2007

SHEPHERD ET (Continued) **U002263053**

Reporting Method:	Not reported
Tank Corrosion Protection Compliance:	Not reported
Piping Corrosion Protection Compliance:	Not reported
Compartment Release Detection Compliance:	Not reported
Piping Release Detection Compliance:	Not reported
Spill Prevention/Overfill Compliance:	Not reported
Cert Id:	150151
Facility Num/AI:	16738
Self-Certification Date:	07/21/2006
Signature Name/Title:	YO CHAN RHEE PARTNER
Signature Type Role:	OPERATOR
Filing Status(Initial, Renewal, Amendment):	AMENDMENT
Registration Self-Certification Flag:	Yes
Facility Fees Self-Certification Flag:	Yes
Financial Assurance Self-Certification Flag:	Yes
Technical Standards Self-Certification Flag:	Yes
Delivery Certificate Expiration Date:	07/31/2007
Reporting Method:	Not reported
Tank Corrosion Protection Compliance:	Not reported
Piping Corrosion Protection Compliance:	Not reported
Compartment Release Detection Compliance:	Not reported
Piping Release Detection Compliance:	Not reported
Spill Prevention/Overfill Compliance:	Not reported
Cert Id:	150152
Facility Num/AI:	16738
Self-Certification Date:	01/04/2007
Signature Name/Title:	TAE PARK PARTNER
Signature Type Role:	LEGAL AUTH REP OWNER
Filing Status(Initial, Renewal, Amendment):	AMENDMENT
Registration Self-Certification Flag:	Yes
Facility Fees Self-Certification Flag:	Yes
Financial Assurance Self-Certification Flag:	Yes
Technical Standards Self-Certification Flag:	Yes
Delivery Certificate Expiration Date:	07/31/2007
Reporting Method:	Not reported
Tank Corrosion Protection Compliance:	Not reported
Piping Corrosion Protection Compliance:	Not reported
Compartment Release Detection Compliance:	Not reported
Piping Release Detection Compliance:	Not reported
Spill Prevention/Overfill Compliance:	Not reported
Cert Id:	150424
Facility Num/AI:	16738
Self-Certification Date:	05/28/2007
Signature Name/Title:	TAE PARK PARTNER
Signature Type Role:	LEGAL AUTH REP OWNER
Filing Status(Initial, Renewal, Amendment):	RENEWAL
Registration Self-Certification Flag:	Yes
Facility Fees Self-Certification Flag:	Yes
Financial Assurance Self-Certification Flag:	Yes
Technical Standards Self-Certification Flag:	Yes
Delivery Certificate Expiration Date:	07/31/2008
Reporting Method:	Not reported
Tank Corrosion Protection Compliance:	Not reported
Piping Corrosion Protection Compliance:	Not reported

SHEPHERD ET (Continued) **U002263053**

Compartment Release Detection Compliance:	Not reported
Piping Release Detection Compliance:	Not reported
Spill Prevention/Overfill Compliance:	Not reported
Cert Id:	150425
Facility Num/AI:	16738
Self-Certification Date:	06/13/2008
Signature Name/Title:	TAE PARK PARTNER
Signature Type Role:	LEGAL AUTH REP OWNER
Filing Status(Initial, Renewal, Amendment):	RENEWAL
Registration Self-Certification Flag:	Yes
Facility Fees Self-Certification Flag:	Yes
Financial Assurance Self-Certification Flag:	Yes
Technical Standards Self-Certification Flag:	Yes
Delivery Certificate Expiration Date:	07/31/2009
Reporting Method:	Not reported
Tank Corrosion Protection Compliance:	Not reported
Piping Corrosion Protection Compliance:	Not reported
Compartment Release Detection Compliance:	Not reported
Piping Release Detection Compliance:	Not reported
Spill Prevention/Overfill Compliance:	Not reported

Construction Notification:

NOC Id:	15175
Facility Num/AI:	16738
Application Received Date:	08/03/2006
Scheduled Construction Date:	09/02/2006
UST Improvement:	No
UST Installation:	No
UST Removal:	Yes
UST Repair:	No
UST Return To Service:	No
UST Replacement:	No
UST Abandonment:	No
UST Stage I:	No
AST Installation:	No
AST Stage I:	No
Historical Tracking Number:	M60803005
Waiver Flag:	No
Late Filing Flag:	No
Form Received Date:	Not reported
Signature Date On Form:	Not reported
Signature Name On Form:	Not reported
Signature Title On Form:	Not reported
Signature Role:	Not reported
Signature Company On Form:	Not reported
Owner Name At Time Of Construction:	Not reported
Owner CN At Time Of Construction:	Not reported
Owner AR At Time Of Construction:	59107
General Desc of Proposed Construction:	Not reported
NOC Id:	15174
Facility Num/AI:	16738
Application Received Date:	12/11/2008
Scheduled Construction Date:	01/10/2009
UST Improvement:	No
UST Installation:	No

SHEPHERD ET (Continued) **U002263053**

UST Removal:	Yes
UST Repair:	No
UST Return To Service:	No
UST Replacement:	No
UST Abandonment:	No
UST Stage I:	No
AST Installation:	No
AST Stage I:	No
Historical Tracking Number:	M81211003
Waiver Flag:	No
Late Filing Flag:	No
Form Received Date:	Not reported
Signature Date On Form:	Not reported
Signature Name On Form:	Not reported
Signature Title On Form:	Not reported
Signature Role:	Not reported
Signature Company On Form:	Not reported
Owner Name At Time Of Construction:	Not reported
Owner CN At Time Of Construction:	Not reported
Owner AR At Time Of Construction:	59107
General Desc of Proposed Construction:	Not reported

Contractor, Consultant and Installer:

Cont/Cons/Installer Id:	31471
Ust Id:	190770
Noc Id:	Not reported
Facility Num/Ai:	16738
Type Of Contact:	CONTRACTOR
Contractor Crp Number Or Installer Ilp Number:	CRP000145
Company Name:	CTT Environ. Services
Representative Name:	Not reported
Mailing Address (Delivery):	Not reported
Mailing Address (Internal Delivery):	Not reported
Mailing Address (City Name):	Not reported
Mailing Address (State Code):	Not reported
Mailing Address (Five Digit Zip Code):	Not reported
Mailing Address (Foreign Postal Code):	Not reported
Mailing Address (Country Code):	Not reported
Phone Number (Country Code):	Not reported
Phone Number (Area Code):	Not reported
Phone Number:	Not reported
Phone Number (Extension):	Not reported
Fax Number (Country Code):	Not reported
Fax Number (Area Code):	Not reported
Fax Number:	Not reported
Email Address:	Not reported

Cont/Cons/Installer Id:	16264
Ust Id:	Not reported
Noc Id:	15175
Facility Num/Ai:	16738
Type Of Contact:	CONTRACTOR
Contractor Crp Number Or Installer Ilp Number:	CRP001427
Company Name:	Not reported
Representative Name:	Not reported
Mailing Address (Delivery):	Not reported
Mailing Address (Internal Delivery):	Not reported

SHEPHERD ET (Continued) **U002263053**

Mailing Address (City Name):	Not reported
Mailing Address (State Code):	Not reported
Mailing Address (Five Digit Zip Code):	Not reported
Mailing Address (Foreign Postal Code):	Not reported
Mailing Address (Country Code):	Not reported
Phone Number (Country Code):	1
Phone Number (Area Code):	Not reported
Phone Number:	Not reported
Phone Number (Extension):	Not reported
Fax Number (Country Code):	Not reported
Fax Number (Area Code):	Not reported
Fax Number:	Not reported
Email Address:	Not reported
Cont/Cons/Installer Id:	16263
Ust Id:	Not reported
Noc Id:	15174
Facility Num/Ai:	16738
Type Of Contact:	CONTRACTOR
Contractor Crp Number Or Installer Ilp Number:	CRP001427
Company Name:	Not reported
Representative Name:	Not reported
Mailing Address (Delivery):	Not reported
Mailing Address (Internal Delivery):	Not reported
Mailing Address (City Name):	Not reported
Mailing Address (State Code):	Not reported
Mailing Address (Five Digit Zip Code):	Not reported
Mailing Address (Foreign Postal Code):	Not reported
Mailing Address (Country Code):	Not reported
Phone Number (Country Code):	1
Phone Number (Area Code):	Not reported
Phone Number:	Not reported
Phone Number (Extension):	Not reported
Fax Number (Country Code):	Not reported
Fax Number (Area Code):	Not reported
Fax Number:	Not reported
Email Address:	Not reported
Cont/Cons/Installer Id:	31470
Ust Id:	190769
Noc Id:	Not reported
Facility Num/Ai:	16738
Type Of Contact:	CONTRACTOR
Contractor Crp Number Or Installer Ilp Number:	CRP000145
Company Name:	CTT Environ. Services
Representative Name:	Not reported
Mailing Address (Delivery):	Not reported
Mailing Address (Internal Delivery):	Not reported
Mailing Address (City Name):	Not reported
Mailing Address (State Code):	Not reported
Mailing Address (Five Digit Zip Code):	Not reported
Mailing Address (Foreign Postal Code):	Not reported
Mailing Address (Country Code):	Not reported
Phone Number (Country Code):	Not reported
Phone Number (Area Code):	Not reported
Phone Number:	Not reported
Phone Number (Extension):	Not reported

SHEPHERD ET (Continued) **U002263053**

Fax Number (Country Code):	Not reported
Fax Number (Area Code):	Not reported
Fax Number:	Not reported
Email Address:	Not reported
Cont/Cons/Installer Id:	31472
Ust Id:	190771
Noc Id:	Not reported
Facility Num/Ai:	16738
Type Of Contact:	CONTRACTOR
Contractor Crp Number Or Installer Ilp Number:	CRP000145
Company Name:	CTT Environ. Services
Representative Name:	Not reported
Mailing Address (Delivery):	Not reported
Mailing Address (Internal Delivery):	Not reported
Mailing Address (City Name):	Not reported
Mailing Address (State Code):	Not reported
Mailing Address (Five Digit Zip Code):	Not reported
Mailing Address (Foreign Postal Code):	Not reported
Mailing Address (Country Code):	Not reported
Phone Number (Country Code):	Not reported
Phone Number (Area Code):	Not reported
Phone Number:	Not reported
Phone Number (Extension):	Not reported
Fax Number (Country Code):	Not reported
Fax Number (Area Code):	Not reported
Fax Number:	Not reported
Email Address:	Not reported
Cont/Cons/Installer Id:	46637
Ust Id:	190771
Noc Id:	Not reported
Facility Num/Ai:	16738
Type Of Contact:	INSTALLER
Contractor Crp Number Or Installer Ilp Number:	ILP000566
Company Name:	Not reported
Representative Name:	JAMIE LAMBERT
Mailing Address (Delivery):	Not reported
Mailing Address (Internal Delivery):	Not reported
Mailing Address (City Name):	Not reported
Mailing Address (State Code):	Not reported
Mailing Address (Five Digit Zip Code):	Not reported
Mailing Address (Foreign Postal Code):	Not reported
Mailing Address (Country Code):	Not reported
Phone Number (Country Code):	Not reported
Phone Number (Area Code):	Not reported
Phone Number:	Not reported
Phone Number (Extension):	Not reported
Fax Number (Country Code):	Not reported
Fax Number (Area Code):	Not reported
Fax Number:	Not reported
Email Address:	Not reported
Cont/Cons/Installer Id:	46635
Ust Id:	190769
Noc Id:	Not reported
Facility Num/Ai:	16738

SHEPHERD ET (Continued) **U002263053**

Type Of Contact:	INSTALLER
Contractor Crp Number Or Installer Ilp Number:	ILP000566
Company Name:	Not reported
Representative Name:	JAMIE LAMBERT
Mailing Address (Delivery):	Not reported
Mailing Address (Internal Delivery):	Not reported
Mailing Address (City Name):	Not reported
Mailing Address (State Code):	Not reported
Mailing Address (Five Digit Zip Code):	Not reported
Mailing Address (Foreign Postal Code):	Not reported
Mailing Address (Country Code):	Not reported
Phone Number (Country Code):	Not reported
Phone Number (Area Code):	Not reported
Phone Number:	Not reported
Phone Number (Extension):	Not reported
Fax Number (Country Code):	Not reported
Fax Number (Area Code):	Not reported
Fax Number:	Not reported
Email Address:	Not reported

Cont/Cons/Installer Id:	46636
Ust Id:	190770
Noc Id:	Not reported
Facility Num/Ai:	16738
Type Of Contact:	INSTALLER
Contractor Crp Number Or Installer Ilp Number:	ILP000566
Company Name:	Not reported
Representative Name:	JAMIE LAMBERT
Mailing Address (Delivery):	Not reported
Mailing Address (Internal Delivery):	Not reported
Mailing Address (City Name):	Not reported
Mailing Address (State Code):	Not reported
Mailing Address (Five Digit Zip Code):	Not reported
Mailing Address (Foreign Postal Code):	Not reported
Mailing Address (Country Code):	Not reported
Phone Number (Country Code):	Not reported
Phone Number (Area Code):	Not reported
Phone Number:	Not reported
Phone Number (Extension):	Not reported
Fax Number (Country Code):	Not reported
Fax Number (Area Code):	Not reported
Fax Number:	Not reported
Email Address:	Not reported

Tanks:

UST Id:	190769
Facility Num/AI:	16738
Tank Id:	1A
Number Of Compartments:	1
Tank Installation Date:	02/01/1999
Tank Registration Date:	04/16/1999
Tank Capacity (In Gallons):	10000
Tank Status (Current):	REMOVED FROM GROUND
Tank Status Date:	12/16/2008
Empty:	N
Tank Regulatory Status:	FULLY REGULATED
Tank Int Prot (Internal Tank Lining Date):	Not reported

SHEPHERD ET (Continued) **U002263053**

Tank Design (Single Wall):	N
Tank Design (Double Wall):	Y
Piping Design (Single Wall):	N
Piping Design (Double Wall):	N
Tank Ext Cont(Fac-Built Nonmetallic Jacket):	N
Tank Ext Cont(Syn Tank-Pit/Piping-Trench Liner):	N
Tank Ext Cont(Tank Vault/Rigid Trench Liner):	N
Piping Ext Cont(Fac-Built Nonmetallic Jacket):	N
Piping Ext Cont(Syn Tank-Pit/Piping-Trench Liner):	N
Piping Ext Cont(Tank Vault/Rigid Trench Liner):	N
Type Of Piping(P=Pressurized,S=Suction,G=Gravity):	P
Tank Material (Steel):	N
Tank Material(Frp(Fiberglass-Reinforced Plastic):	N
Tank Mat(Composite (Steel W/Ext Frp Cladding)):	Y
Tank Mat(Concrete):	N
Tank Mat(Jacketed (Steel W/Ext Nonmetallic Jck)):	N
Tank Mat(Coated(Steel W/ExtPolyurethane Cladding)):	N
Piping Material (Steel):	N
Piping Mat(Frp(Fiberglass Reinforced Plastic):	Y
Piping Mat(Concrete):	N
Piping Mat(Jacketed(Steel W/Ext Nonmetallic Jacket)):	N
Piping Mat(Nonmetallic Flex Piping):	N
PipingConnect/Valves(Shear/Impact Valves(Under Disp)):	N
Piping Connect/Valves(Steel Swing-Joints(End Of Piping)):	N
Piping Connect/Valves (Flex Connectors(Ends Of Piping)):	N
Tank Corr Prot Meth(TCPM)(Cathodic-Field Installation):	N
TCPM (ExtDielectricCoat/Laminate/Tape/Wrap):	N
TCPM(Cathodic Prot-FacInstallation):	N
TCPM(Composite Tank(Steel W/Frp Ext Laminate):	Y
TCPMeth(Coated Tank(Steel W/ExtPolyurethaneLaminate):	N
TCPM(FRP Tank Or Piping(Noncorrodible)):	N
TCPM(Ext Nonmetallic Jacket):	N
TCPMeth(Unnecessary Per Corrosion Prot Spec):	N
Piping Corr Prot Meth:	N
Piping Corr Prot Method(PCPM) (Cathodic Factory Install):	N
PCPM(Cathodic Prot-Field Install):	N
PCPMethod (FRP Tank Or Piping(Noncorrodible):	Y
PCPM(Nonmetallic FlexPiping (Noncorrodible)):	N
PCPMeth(Isolated Open Area/2nd Containment):	N
PCPM (Dual Protected):	N
PCPM(Unnec Per Corrosion Prot Specialist):	N
Tank Corr Prot Compliance Flag:	Y
Piping Corr Prot Compliance Flag:	Y
Tank Corrosion Prot Variance (:	N
Piping Corrosion Prot Variance:	N
Temp Out Of Service Compliance:	N
Technical Compliance Flag:	N
Tank Tested Flag:	Y
Installation Signature Date:	02/12/1999

Compartment Records:

Tank Id:	1A
UST Comprt Id:	141335
UST Id:	190769
Facility Num/Ai:	16738
Compartment Id:	A
Capacity (In Gallons):	10000
Substance Stored1:	GASOLINE

SHEPHERD ET (Continued) **U002263053**

Substance Stored2:	Not reported
Substance Stored3:	Not reported
CompartmentReleaseDetectionMethod(Vapor):	N
CRDM(GW Monitoring):	N
CRDM(Monitoring Of Secondary Cont Barrier):	N
CRDM(Auto Tank Gauge Test/Inv Control):	Y
CRDM(Interstitial Monitoring SecWall/Jacket):	N
CRDM(Wkly Manual Gauging(Tanks<=1000 G):	N
CRDM(Mthly Tank Gauging(Emer Gen Tanks):	N
CRDM(Sir (Stat Inv Reconciliation)/Inv Control):	Y
PipingReleaseDetectionMethod(PRDM)(Vapor):	N
PRDM(Groundwater Monitoring):	N
PRDM(Monitoring Sec Containment Barrier):	N
PRDM(InterstitialMonitoring w/in SecWall/Jacket):	N
PRDM(Mthly Piping Tightness Test)@.2Gph:	Y
PRDM(AnnualPipingTightTest/ElecMon@.1Gph:	N
PRDM(TriennialTightTest(Suction/GravityPiping):	N
PRDM AutoLineLeakDet(3.0 Gph PressPiping):	Y
PRDM(Sir(StatInv Recon)/Inv Control)):	Y
PRDM(Exempt System Suction:	N
Spill Overfill Prevention Equip(SOPE):	Y
SOPE(Spill Cont/Bucket/Sump):	Y
SOPE(DelShut-Off Valve)):	N
SOPE(FlowRestrictorValue:	Y
SOPE(Alarm (Set@<=90%) W/3a Or 3b:	N
SOPE(N/A Deliveries To Tank<=25G):	N
Compartment Release Det Compliance Flag:	Y
Piping Release Detection Compliance Flag):	Y
Spill/OverfillPreventionCompliance Flag:	Y
Compartment Release Detection Variance:	N
Piping Release Detection Variance:	N
Spill And Overfill Prevention Variance:	N
Stage I Vapor Recovery:	TWO POINT SYSTEM
Stage 1 Installation Date:	02/01/1999

More Self Certification:

Facility Num/AI:	190769
Self Cert comprt id:	16738
Self Cert Id:	150144
UST Comprt Id:	436328
Ust Id:	141335
Tank Id:	1A
Compartment Id (A, B, C, Etc.):	A
Facility Num/AI:	190769
Self Cert comprt id:	16738
Self Cert Id:	150149
UST Comprt Id:	436325
Ust Id:	141335
Tank Id:	1A
Compartment Id (A, B, C, Etc.):	A
Facility Num/AI:	190769
Self Cert comprt id:	16738
Self Cert Id:	150145
UST Comprt Id:	436329
Ust Id:	141335

SHEPHERD ET (Continued) **U002263053**

Tank Id:	1A
Compartment Id (A, B, C, Etc.):	A
Facility Num/AI:	190769
Self Cert comprt id:	16738
Self Cert Id:	150425
UST Comprt Id:	436321
Ust Id:	141335
Tank Id:	1A
Compartment Id (A, B, C, Etc.):	A
Facility Num/AI:	190769
Self Cert comprt id:	16738
Self Cert Id:	150146
UST Comprt Id:	436330
Ust Id:	141335
Tank Id:	1A
Compartment Id (A, B, C, Etc.):	A
Facility Num/AI:	190769
Self Cert comprt id:	16738
Self Cert Id:	150152
UST Comprt Id:	436323
Ust Id:	141335
Tank Id:	1A
Compartment Id (A, B, C, Etc.):	A
Facility Num/AI:	190769
Self Cert comprt id:	16738
Self Cert Id:	150147
UST Comprt Id:	436327
Ust Id:	141335
Tank Id:	1A
Compartment Id (A, B, C, Etc.):	A
Facility Num/AI:	190769
Self Cert comprt id:	16738
Self Cert Id:	150150
UST Comprt Id:	436324
Ust Id:	141335
Tank Id:	1A
Compartment Id (A, B, C, Etc.):	A
Facility Num/AI:	190769
Self Cert comprt id:	16738
Self Cert Id:	150424
UST Comprt Id:	436322
Ust Id:	141335
Tank Id:	1A
Compartment Id (A, B, C, Etc.):	A
Facility Num/AI:	190769
Self Cert comprt id:	16738
Self Cert Id:	150148
UST Comprt Id:	436326
Ust Id:	141335
Tank Id:	1A

SHEPHERD ET (Continued) **U002263053**

Compartment Id (A, B, C, Etc.):	A
UST Id:	42589
Facility Num/AI:	16738
Tank Id:	1B
Number Of Compartments:	1
Tank Installation Date:	08/31/1987
Tank Registration Date:	05/08/1986
Tank Capacity (In Gallons):	4000
Tank Status (Current):	REMOVED FROM GROUND
Tank Status Date:	01/04/1999
Empty:	N
Tank Regulatory Status:	FULLY REGULATED
Tank Int Prot (Internal Tank Lining Date):	Not reported
Tank Design (Single Wall):	Y
Tank Design (Double Wall):	N
Piping Design (Single Wall):	Y
Piping Design (Double Wall):	N
Tank Ext Cont(Fac-Built Nonmetallic Jacket):	N
Tank Ext Cont(Syn Tank-Pit/Piping-Trench Liner):	N
Tank Ext Cont(Tank Vault/Rigid Trench Liner):	N
Piping Ext Cont(Fac-Built Nonmetallic Jacket):	N
Piping Ext Cont(Syn Tank-Pit/Piping-Trench Liner):	N
Piping Ext Cont(Tank Vault/Rigid Trench Liner):	N
Type Of Piping(P=Pressurized,S=Suction,G=Gravity):	Not reported
Tank Material (Steel):	Y
Tank Material(Frp(Fiberglass-Reinforced Plastic):	N
Tank Mat(Composite (Steel W/Ext Frp Cladding)):	N
Tank Mat(Concrete):	N
Tank Mat(Jacketed (Steel W/Ext Nonmetallic Jck)):	N
Tank Mat(Coated(Steel W/ExtPolyurethane Cladding)):	N
Piping Material (Steel):	N
Piping Mat(Frp(Fiberglass Reinforced Plastic):	Y
Piping Mat(Concrete):	N
Piping Mat(Jacketed(Steel W/Ext Nonmetallic Jacket)):	N
Piping Mat(Nonmetallic Flex Piping):	N
PipingConnect/Valves(Shear/Impact Valves(Under Disp)):	N
Piping Connect/Valves(Steel Swing-Joints(End Of Piping)):	N
Piping Connect/Valves (Flex Connectors(Ends Of Piping)):	N
Tank Corr Prot Meth(TCPM)(Cathodic-Field Installation):	N
TCPM (ExtDielectricCoat/Laminate/Tape/Wrap):	N
TCPM(Cathodic Prot-FacInstallation):	N
TCPM(Composite Tank(Steel W/Frp Ext Laminate):	N
TCPMeth(Coated Tank(Steel W/ExtPolyurethaneLaminate):	N
TCPM(FRP Tank Or Piping(Noncorrodible)):	N
TCPM(Ext Nonmetallic Jacket):	N
TCPMeth(Unnecessary Per Corrosion Prot Spec):	N
Piping Corr Prot Meth:	N
Piping Corr Prot Method(PCPM) (Cathodic Factory Install):	N
PCPM(Cathodic Prot-Field Install):	N
PCPMethod (FRP Tank Or Piping(Noncorrodible):	N
PCPM(Nonmetallic FlexPiping (Noncorrodible)):	N
PCPMeth(Isolated Open Area/2nd Containment):	N
PCPM (Dual Protected):	N
PCPM(Unnec Per Corrosion Prot Specialist):	N
Tank Corr Prot Compliance Flag:	N

SHEPHERD ET (Continued) **U002263053**

Piping Corr Prot Compliance Flag:	N
Tank Corrosion Prot Variance (:	N
Piping Corrosion Prot Variance:	N
Temp Out Of Service Compliance:	N
Technical Compliance Flag:	N
Tank Tested Flag:	Y
Installation Signature Date:	08/21/1991

Compartment Records:

Tank Id:	1B
UST Comprt Id:	141330
UST Id:	42589
Facility Num/Ai:	16738
Compartment Id:	A
Capacity (In Gallons):	4000
Substance Stored1:	GASOLINE
Substance Stored2:	Not reported
Substance Stored3:	Not reported
CompartmentReleaseDetectionMethod(Vapor):	Y
CRDM(GW Monitoring):	Y
CRDM(Monitoring Of Secondary Cont Barrier):	Y
CRDM(Auto Tank Gauge Test/Inv Control):	N
CRDM(Interstitial Monitoring SecWall/Jacket):	N
CRDM(Wkly Manual Gauging(Tanks<=1000 G):	N
CRDM(Mthly Tank Gauging(Emer Gen Tanks):	N
CRDM(Sir (Stat Inv Reconciliation)/Inv Control):	N
PipingReleaseDetectionMethod(PRDM)(Vapor):	N
PRDM(Groundwater Monitoring):	N
PRDM(Monitoring Sec Containment Barrier):	N
PRDM(InterstitialMonitoring w/in SecWall/Jacket):	N
PRDM(Mthly Piping Tightness Test)@.2Gph:	N
PRDM(AnnualPipingTightTest/ElecMon@.1Gph:	N
PRDM(TriennialTightTest(Suction/GravityPiping):	N
PRDM AutoLineLeakDet(3.0 Gph PressPiping):	Y
PRDM(Sir(StatInv Recon)/Inv Control)):	N
PRDM(Exempt System Suction:	N
Spill Overfill Prevention Equip(SOPE):	Y
SOPE(Spill Cont/Bucket/Sump):	Y
SOPE(DelShut-Off Valve)):	Y
SOPE(FlowRestrictorValue:	N
SOPE(Alarm (Set@<=90%) W/3a Or 3b:	N
SOPE(N/A Deliveries To Tank<=25G):	N
Compartment Release Det Compliance Flag:	Y
Piping Release Detection Compliance Flag):	N
Spill/OverfillPreventionCompliance Flag:	Y
Compartment Release Detection Variance:	N
Piping Release Detection Variance:	N
Spill And Overfill Prevention Variance:	N
Stage I Vapor Recovery:	Not reported
Stage 1 Installation Date:	Not reported

Self Certification Records Not Found for this Facility:

UST Id:	190770
Facility Num/AI:	16738
Tank Id:	2A
Number Of Compartments:	2

SHEPHERD ET (Continued) **U002263053**

Tank Installation Date:	02/01/1999
Tank Registration Date:	04/16/1999
Tank Capacity (In Gallons):	10000
Tank Status (Current):	REMOVED FROM GROUND
Tank Status Date:	12/16/2008
Empty:	N
Tank Regulatory Status:	FULLY REGULATED
Tank Int Prot (Internal Tank Lining Date):	Not reported
Tank Design (Single Wall):	N
Tank Design (Double Wall):	Y
Piping Design (Single Wall):	N
Piping Design (Double Wall):	N
Tank Ext Cont(Fac-Built Nonmetallic Jacket):	N
Tank Ext Cont(Syn Tank-Pit/Piping-Trench Liner):	N
Tank Ext Cont(Tank Vault/Rigid Trench Liner):	N
Piping Ext Cont(Fac-Built Nonmetallic Jacket):	N
Piping Ext Cont(Syn Tank-Pit/Piping-Trench Liner):	N
Piping Ext Cont(Tank Vault/Rigid Trench Liner):	N
Type Of Piping(P=Pressurized,S=Suction,G=Gravity):	P
Tank Material (Steel):	N
Tank Material(Frp(Fiberglass-Reinforced Plastic):	N
Tank Mat(Composite (Steel W/Ext Frp Cladding)):	Y
Tank Mat(Concrete):	N
Tank Mat(Jacketed (Steel W/Ext Nonmetallic Jck)):	N
Tank Mat(Coated(Steel W/ExtPolyurethane Cladding)):	N
Piping Material (Steel):	N
Piping Mat(Frp(Fiberglass Reinforced Plastic):	Y
Piping Mat(Concrete):	N
Piping Mat(Jacketed(Steel W/Ext Nonmetallic Jacket)):	N
Piping Mat(Nonmetallic Flex Piping):	N
PipingConnect/Valves(Shear/Impact Valves(Under Disp)):	N
Piping Connect/Valves(Steel Swing-Joints(End Of Piping)):	N
Piping Connect/Valves (Flex Connectors(Ends Of Piping)):	N
Tank Corr Prot Meth(TCPM)(Cathodic-Field Installation):	N
TCPM (ExtDielectricCoat/Laminate/Tape/Wrap):	N
TCPM(Cathodic Prot-FacInstallation):	N
TCPM(Composite Tank(Steel W/Frp Ext Laminate):	Y
TCPMeth(Coated Tank(Steel W/ExtPolyurethaneLaminate):	N
TCPM(FRP Tank Or Piping(Noncorrodible)):	N
TCPM(Ext Nonmetallic Jacket):	N
TCPMeth(Unnecessary Per Corrosion Prot Spec):	N
Piping Corr Prot Meth:	N
Piping Corr Prot Method(PCPM) (Cathodic Factory Install):	N
PCPM(Cathodic Prot-Field Install):	N
PCPMethod (FRP Tank Or Piping(Noncorrodible):	Y
PCPM(Nonmetallic FlexPiping (Noncorrodible)):	N
PCPMeth(Isolated Open Area/2nd Containment):	N
PCPM (Dual Protected):	N
PCPM(Unnec Per Corrosion Prot Specialist):	N
Tank Corr Prot Compliance Flag:	Y
Piping Corr Prot Compliance Flag:	Y
Tank Corrosion Prot Variance (:	N
Piping Corrosion Prot Variance:	N
Temp Out Of Service Compliance:	N
Technical Compliance Flag:	N
Tank Tested Flag:	Y
Installation Signature Date:	02/12/1999

SHEPHERD ET (Continued) **U002263053**

Compartment Records:

Tank Id:	2A
UST Comprt Id:	141336
UST Id:	190770
Facility Num/Ai:	16738
Compartment Id:	A
Capacity (In Gallons):	6000
Substance Stored1:	GASOLINE
Substance Stored2:	Not reported
Substance Stored3:	Not reported
CompartmentReleaseDetectionMethod(Vapor):	N
CRDM(GW Monitoring):	N
CRDM(Monitoring Of Secondary Cont Barrier):	N
CRDM(Auto Tank Gauge Test/Inv Control):	Y
CRDM(Interstitial Monitoring SecWall/Jacket):	N
CRDM(Wkly Manual Gauging(Tanks<=1000 G):	N
CRDM(Mthly Tank Gauging(Emer Gen Tanks):	N
CRDM(Sir (Stat Inv Reconciliation)/Inv Control):	Y
PipingReleaseDetectionMethod(PRDM)(Vapor):	N
PRDM(Groundwater Monitoring):	N
PRDM(Monitoring Sec Containment Barrier):	N
PRDM(InterstitialMonitoring w/in SecWall/Jacket):	N
PRDM(Mthly Piping Tightness Test)@.2Gph:	Y
PRDM(AnnualPipingTightTest/ElecMon@.1Gph:	N
PRDM(TriennialTightTest(Suction/GravityPiping):	N
PRDM AutoLineLeakDet(3.0 Gph PressPiping):	Y
PRDM(Sir(StatInv Recon)/Inv Control)):	Y
PRDM(Exempt System Suction:	N
Spill Overfill Prevention Equip(SOPE):	Y
SOPE(Spill Cont/Bucket/Sump):	Y
SOPE(DelShut-Off Valve)):	N
SOPE(FlowRestrictorValue:	Y
SOPE(Alarm (Set@<=90%) W/3a Or 3b:	N
SOPE(N/A Deliveries To Tank<=25G):	N
Compartment Release Det Compliance Flag:	Y
Piping Release Detection Compliance Flag):	Y
Spill/OverfillPreventionCompliance Flag:	Y
Compartment Release Detection Variance:	N
Piping Release Detection Variance:	N
Spill And Overfill Prevention Variance:	N
Stage I Vapor Recovery:	TWO POINT SYSTEM
Stage 1 Installation Date:	02/01/1999

Tank Id:	2A
UST Comprt Id:	141337
UST Id:	190770
Facility Num/Ai:	16738
Compartment Id:	B
Capacity (In Gallons):	4000
Substance Stored1:	GASOLINE
Substance Stored2:	Not reported
Substance Stored3:	Not reported
CompartmentReleaseDetectionMethod(Vapor):	N
CRDM(GW Monitoring):	N
CRDM(Monitoring Of Secondary Cont Barrier):	N
CRDM(Auto Tank Gauge Test/Inv Control):	Y
CRDM(Interstitial Monitoring SecWall/Jacket):	N

SHEPHERD ET (Continued) **U002263053**

CRDM(Wkly Manual Gauging(Tanks<=1000 G):	N
CRDM(Mthly Tank Gauging(Emer Gen Tanks):	N
CRDM(Sir (Stat Inv Reconciliation)/Inv Control):	Y
PipingReleaseDetectionMethod(PRDM)(Vapor):	N
PRDM(Groundwater Monitoring):	N
PRDM(Monitoring Sec Containment Barrier):	N
PRDM(InterstitialMonitoring w/in SecWall/Jacket):	N
PRDM(Mthly Piping Tightness Test)@.2Gph:	Y
PRDM(AnnualPipingTightTest/ElecMon@.1Gph:	N
PRDM(TriennialTightTest(Suction/GravityPiping):	N
PRDM AutoLineLeakDet(3.0 Gph PressPiping):	Y
PRDM(Sir(StatInv Recon)/Inv Control)):	Y
PRDM(Exempt System Suction:	N
Spill Overfill Prevention Equip(SOPE):	Y
SOPE(Spill Cont/Bucket/Sump):	Y
SOPE(DelShut-Off Valve)):	N
SOPE(FlowRestrictorValue:	Y
SOPE(Alarm (Set@<=90%) W/3a Or 3b:	N
SOPE(N/A Deliveries To Tank<=25G):	N
Compartment Release Det Compliance Flag:	Y
Piping Release Detection Compliance Flag):	Y
Spill/OverfillPreventionCompliance Flag:	Y
Compartment Release Detection Variance:	N
Piping Release Detection Variance:	N
Spill And Overfill Prevention Variance:	N
Stage I Vapor Recovery:	TWO POINT SYSTEM
Stage 1 Installation Date:	02/01/1999

More Self Certification:

Facility Num/AI:	190770
Self Cert comprt id:	16738
Self Cert Id:	150144
UST Comprt Id:	436338
Ust Id:	141336
Tank Id:	2A
Compartment Id (A, B, C, Etc.):	A
Facility Num/AI:	190770
Self Cert comprt id:	16738
Self Cert Id:	150425
UST Comprt Id:	436331
Ust Id:	141336
Tank Id:	2A
Compartment Id (A, B, C, Etc.):	A
Facility Num/AI:	190770
Self Cert comprt id:	16738
Self Cert Id:	150424
UST Comprt Id:	436332
Ust Id:	141336
Tank Id:	2A
Compartment Id (A, B, C, Etc.):	A
Facility Num/AI:	190770
Self Cert comprt id:	16738
Self Cert Id:	150152
UST Comprt Id:	436333

SHEPHERD ET (Continued) **U002263053**

Ust Id:	141336
Tank Id:	2A
Compartment Id (A, B, C, Etc.):	A
Facility Num/AI:	190770
Self Cert comprt id:	16738
Self Cert Id:	150149
UST Comprt Id:	436335
Ust Id:	141336
Tank Id:	2A
Compartment Id (A, B, C, Etc.):	A
Facility Num/AI:	190770
Self Cert comprt id:	16738
Self Cert Id:	150150
UST Comprt Id:	436334
Ust Id:	141336
Tank Id:	2A
Compartment Id (A, B, C, Etc.):	A
Facility Num/AI:	190770
Self Cert comprt id:	16738
Self Cert Id:	150148
UST Comprt Id:	436336
Ust Id:	141336
Tank Id:	2A
Compartment Id (A, B, C, Etc.):	A
Facility Num/AI:	190770
Self Cert comprt id:	16738
Self Cert Id:	150147
UST Comprt Id:	436337
Ust Id:	141336
Tank Id:	2A
Compartment Id (A, B, C, Etc.):	A
Facility Num/AI:	190770
Self Cert comprt id:	16738
Self Cert Id:	150146
UST Comprt Id:	436340
Ust Id:	141336
Tank Id:	2A
Compartment Id (A, B, C, Etc.):	A
Facility Num/AI:	190770
Self Cert comprt id:	16738
Self Cert Id:	150145
UST Comprt Id:	436339
Ust Id:	141336
Tank Id:	2A
Compartment Id (A, B, C, Etc.):	A
Facility Num/AI:	190770
Self Cert comprt id:	16738
Self Cert Id:	150424
UST Comprt Id:	436342
Ust Id:	141337

SHEPHERD ET (Continued) **U002263053**

Tank Id:	2A
Compartment Id (A, B, C, Etc.):	B
Facility Num/AI:	190770
Self Cert comprt id:	16738
Self Cert Id:	150425
UST Comprt Id:	436341
Ust Id:	141337
Tank Id:	2A
Compartment Id (A, B, C, Etc.):	B
UST Id:	42588
Facility Num/AI:	16738
Tank Id:	2B
Number Of Compartments:	1
Tank Installation Date:	08/31/1987
Tank Registration Date:	05/08/1986
Tank Capacity (In Gallons):	4000
Tank Status (Current):	REMOVED FROM GROUND
Tank Status Date:	01/04/1999
Empty:	N
Tank Regulatory Status:	FULLY REGULATED
Tank Int Prot (Internal Tank Lining Date):	Not reported
Tank Design (Single Wall):	Y
Tank Design (Double Wall):	N
Piping Design (Single Wall):	Y
Piping Design (Double Wall):	N
Tank Ext Cont(Fac-Built Nonmetallic Jacket):	N
Tank Ext Cont(Syn Tank-Pit/Piping-Trench Liner):	N
Tank Ext Cont(Tank Vault/Rigid Trench Liner):	N
Piping Ext Cont(Fac-Built Nonmetallic Jacket):	N
Piping Ext Cont(Syn Tank-Pit/Piping-Trench Liner):	N
Piping Ext Cont(Tank Vault/Rigid Trench Liner):	N
Type Of Piping(P=Pressurized,S=Suction,G=Gravity):	Not reported
Tank Material (Steel):	Y
Tank Material(Frp(Fiberglass-Reinforced Plastic):	N
Tank Mat(Composite (Steel W/Ext Frp Cladding)):	N
Tank Mat(Concrete):	N
Tank Mat(Jacketed (Steel W/Ext Nonmetallic Jck)):	N
Tank Mat(Coated(Steel W/ExtPolyurethane Cladding)):	N
Piping Material (Steel):	N
Piping Mat(Frp(Fiberglass Reinforced Plastic):	Y
Piping Mat(Concrete):	N
Piping Mat(Jacketed(Steel W/Ext Nonmetallic Jacket)):	N
Piping Mat(Nonmetallic Flex Piping):	N
PipingConnect/Valves(Shear/Impact Valves(Under Disp)):	N
Piping Connect/Valves(Steel Swing-Joints(End Of Piping)):	N
Piping Connect/Valves (Flex Connectors(Ends Of Piping)):	N
Tank Corr Prot Meth(TCPM)(Cathodic-Field Installation):	N
TCPM (ExtDielectricCoat/Laminate/Tape/Wrap):	N
TCPM(Cathodic Prot-FacInstallation):	N
TCPM(Composite Tank(Steel W/Frp Ext Laminate):	N
TCPMeth(Coated Tank(Steel W/ExtPolyurethaneLaminate):	N
TCPM(FRP Tank Or Piping(Noncorrodible)):	N
TCPM(Ext Nonmetallic Jacket):	N
TCPMeth(Unnecessary Per Corrosion Prot Spec):	N

SHEPHERD ET (Continued) **U002263053**

Piping Corr Prot Meth:	N
Piping Corr Prot Method(PCPM) (Cathodic Factory Install):	N
PCPM(Cathodic Prot-Field Install):	N
PCPMethod (FRP Tank Or Piping(Noncorrodible):	N
PCPM(Nonmetallic FlexPiping (Noncorrodible)):	N
PCPMeth(Isolated Open Area/2nd Containment):	N
PCPM (Dual Protected):	N
PCPM(Unnec Per Corrosion Prot Specialist):	N
Tank Corr Prot Compliance Flag:	N
Piping Corr Prot Compliance Flag:	N
Tank Corrosion Prot Variance (:	N
Piping Corrosion Prot Variance:	N
Temp Out Of Service Compliance:	N
Technical Compliance Flag:	N
Tank Tested Flag:	Y
Installation Signature Date:	08/21/1991

Compartment Records:

Tank Id:	2B
UST Comprt Id:	141329
UST Id:	42588
Facility Num/Ai:	16738
Compartment Id:	A
Capacity (In Gallons):	4000
Substance Stored1:	GASOLINE
Substance Stored2:	Not reported
Substance Stored3:	Not reported
CompartmentReleaseDetectionMethod(Vapor):	Y
CRDM(GW Monitoring):	Y
CRDM(Monitoring Of Secondary Cont Barrier):	Y
CRDM(Auto Tank Gauge Test/Inv Control):	N
CRDM(Interstitial Monitoring SecWall/Jacket):	N
CRDM(Wkly Manual Gauging(Tanks<=1000 G):	N
CRDM(Mthly Tank Gauging(Emer Gen Tanks):	N
CRDM(Sir (Stat Inv Reconciliation)/Inv Control):	N
PipingReleaseDetectionMethod(PRDM)(Vapor):	N
PRDM(Groundwater Monitoring):	N
PRDM(Monitoring Sec Containment Barrier):	N
PRDM(InterstitialMonitoring w/in SecWall/Jacket):	N
PRDM(Mthly Piping Tightness Test)@.2Gph:	N
PRDM(AnnualPipingTightTest/ElecMon@.1Gph:	N
PRDM(TriennialTightTest(Suction/GravityPiping):	N
PRDM AutoLineLeakDet(3.0 Gph PressPiping):	Y
PRDM(Sir(StatInv Recon)/Inv Control)):	N
PRDM(Exempt System Suction:	N
Spill Overfill Prevention Equip(SOPE):	Y
SOPE(Spill Cont/Bucket/Sump):	Y
SOPE(DelShut-Off Valve)):	Y
SOPE(FlowRestrictorValue:	N
SOPE(Alarm (Set@<=90%) W/3a Or 3b:	N
SOPE(N/A Deliveries To Tank<=25G):	N
Compartment Release Det Compliance Flag:	Y
Piping Release Detection Compliance Flag):	N
Spill/OverfillPreventionCompliance Flag:	Y
Compartment Release Detection Variance:	N
Piping Release Detection Variance:	N
Spill And Overfill Prevention Variance:	N
Stage I Vapor Recovery:	Not reported

SHEPHERD ET (Continued) **U002263053**

Stage 1 Installation Date: Not reported

Self Certification Records Not Found for this Facility:

UST Id:	190771
Facility Num/AI:	16738
Tank Id:	3A
Number Of Compartments:	1
Tank Installation Date:	02/01/1999
Tank Registration Date:	04/16/1999
Tank Capacity (In Gallons):	560
Tank Status (Current):	REMOVED FROM GROUND
Tank Status Date:	08/01/2006
Empty:	N
Tank Regulatory Status:	FULLY REGULATED
Tank Int Prot (Internal Tank Lining Date):	Not reported
Tank Design (Single Wall):	N
Tank Design (Double Wall):	Y
Piping Design (Single Wall):	N
Piping Design (Double Wall):	N
Tank Ext Cont(Fac-Built Nonmetallic Jacket):	N
Tank Ext Cont(Syn Tank-Pit/Piping-Trench Liner):	N
Tank Ext Cont(Tank Vault/Rigid Trench Liner):	N
Piping Ext Cont(Fac-Built Nonmetallic Jacket):	N
Piping Ext Cont(Syn Tank-Pit/Piping-Trench Liner):	N
Piping Ext Cont(Tank Vault/Rigid Trench Liner):	N
Type Of Piping(P=Pressurized,S=Suction,G=Gravity):	P
Tank Material (Steel):	N
Tank Material(Frp(Fiberglass-Reinforced Plastic):	N
Tank Mat(Composite (Steel W/Ext Frp Cladding)):	Y
Tank Mat(Concrete):	N
Tank Mat(Jacketed (Steel W/Ext Nonmetallic Jck)):	N
Tank Mat(Coated(Steel W/ExtPolyurethane Cladding)):	N
Piping Material (Steel):	N
Piping Mat(Frp(Fiberglass Reinforced Plastic):	Y
Piping Mat(Concrete):	N
Piping Mat(Jacketed(Steel W/Ext Nonmetallic Jacket)):	N
Piping Mat(Nonmetallic Flex Piping):	N
PipingConnect/Valves(Shear/Impact Valves(Under Disp)):	N
Piping Connect/Valves(Steel Swing-Joints(End Of Piping)):	N
Piping Connect/Valves (Flex Connectors(Ends Of Piping)):	N
Tank Corr Prot Meth(TCPM)(Cathodic-Field Installation):	N
TCPM (ExtDielectricCoat/Laminate/Tape/Wrap):	N
TCPM(Cathodic Prot-FacInstallation):	N
TCPM(Composite Tank(Steel W/Frp Ext Laminate):	Y
TCPMeth(Coated Tank(Steel W/ExtPolyurethaneLaminate):	N
TCPM(FRP Tank Or Piping(Noncorrodible)):	N
TCPM(Ext Nonmetallic Jacket):	N
TCPMeth(Unnecessary Per Corrosion Prot Spec):	N
Piping Corr Prot Meth:	N
Piping Corr Prot Method(PCPM) (Cathodic Factory Install):	N
PCPM(Cathodic Prot-Field Install):	N
PCPMethod (FRP Tank Or Piping(Noncorrodible):	Y
PCPM(Nonmetallic FlexPiping (Noncorrodible)):	N
PCPMeth(Isolated Open Area/2nd Containment):	N
PCPM (Dual Protected):	N
PCPM(Unnec Per Corrosion Prot Specialist):	N

SHEPHERD ET (Continued) **U002263053**

Tank Corr Prot Compliance Flag:	Y
Piping Corr Prot Compliance Flag:	Y
Tank Corrosion Prot Variance (:	N
Piping Corrosion Prot Variance:	N
Temp Out Of Service Compliance:	N
Technical Compliance Flag:	N
Tank Tested Flag:	Y
Installation Signature Date:	02/12/1999

Compartment Records:

Tank Id:	3A
UST Comprt Id:	141338
UST Id:	190771
Facility Num/Ai:	16738
Compartment Id:	A
Capacity (In Gallons):	560
Substance Stored1:	DIESEL
Substance Stored2:	Not reported
Substance Stored3:	Not reported
CompartmentReleaseDetectionMethod(Vapor):	N
CRDM(GW Monitoring):	N
CRDM(Monitoring Of Secondary Cont Barrier):	N
CRDM(Auto Tank Gauge Test/Inv Control):	Y
CRDM(Interstitial Monitoring SecWall/Jacket):	N
CRDM(Wkly Manual Gauging(Tanks<=1000 G):	N
CRDM(Mthly Tank Gauging(Emer Gen Tanks):	N
CRDM(Sir (Stat Inv Reconciliation)/Inv Control):	Y
PipingReleaseDetectionMethod(PRDM)(Vapor):	N
PRDM(Groundwater Monitoring):	N
PRDM(Monitoring Sec Containment Barrier):	N
PRDM(InterstitialMonitoring w/in SecWall/Jacket):	N
PRDM(Mthly Piping Tightness Test)@.2Gph:	Y
PRDM(AnnualPipingTightTest/ElecMon@.1Gph:	N
PRDM(TriennialTightTest(Suction/GravityPiping):	N
PRDM AutoLineLeakDet(3.0 Gph PressPiping):	Y
PRDM(Sir(StatInv Recon)/Inv Control)):	Y
PRDM(Exempt System Suction:	N
Spill Overfill Prevention Equip(SOPE):	Y
SOPE(Spill Cont/Bucket/Sump):	Y
SOPE(DelShut-Off Valve)):	N
SOPE(FlowRestrictorValue:	Y
SOPE(Alarm (Set@<=90%) W/3a Or 3b:	N
SOPE(N/A Deliveries To Tank<=25G):	N
Compartment Release Det Compliance Flag:	Y
Piping Release Detection Compliance Flag):	Y
Spill/OverfillPreventionCompliance Flag:	Y
Compartment Release Detection Variance:	N
Piping Release Detection Variance:	N
Spill And Overfill Prevention Variance:	N
Stage I Vapor Recovery:	TWO POINT SYSTEM
Stage 1 Installation Date:	02/02/1999

More Self Certification:

Facility Num/AI:	190771
Self Cert comprt id:	16738
Self Cert Id:	150145
UST Comprt Id:	436348

SHEPHERD ET (Continued) **U002263053**

Ust Id:	141338
Tank Id:	3A
Compartment Id (A, B, C, Etc.):	A
Facility Num/AI:	190771
Self Cert comprt id:	16738
Self Cert Id:	150146
UST Comprt Id:	436349
Ust Id:	141338
Tank Id:	3A
Compartment Id (A, B, C, Etc.):	A
Facility Num/AI:	190771
Self Cert comprt id:	16738
Self Cert Id:	150144
UST Comprt Id:	436347
Ust Id:	141338
Tank Id:	3A
Compartment Id (A, B, C, Etc.):	A
Facility Num/AI:	190771
Self Cert comprt id:	16738
Self Cert Id:	150148
UST Comprt Id:	436345
Ust Id:	141338
Tank Id:	3A
Compartment Id (A, B, C, Etc.):	A
Facility Num/AI:	190771
Self Cert comprt id:	16738
Self Cert Id:	150151
UST Comprt Id:	436343
Ust Id:	141338
Tank Id:	3A
Compartment Id (A, B, C, Etc.):	A
Facility Num/AI:	190771
Self Cert comprt id:	16738
Self Cert Id:	150147
UST Comprt Id:	436346
Ust Id:	141338
Tank Id:	3A
Compartment Id (A, B, C, Etc.):	A
Facility Num/AI:	190771
Self Cert comprt id:	16738
Self Cert Id:	150149
UST Comprt Id:	436344
Ust Id:	141338
Tank Id:	3A
Compartment Id (A, B, C, Etc.):	A

Click this hyperlink while viewing on your computer to access
5 additional TX UST: record(s) in the EDR Site Report.

49 **EVERITT J R TEXACO STATION** **EDR Hist Auto** **1009352402**
1049 N SHEPHERD DR **N/A**
HOUSTON, TX

EDR Hist Auto

Year:	Name:	Type:
1962	EVERITT J R TEXACO STATION	GASOLINE STATIONS
1968	EVERITT J R TEXACO STATION	GASOLINE STATIONS
1971	EVERITT J R TEXACO STATION	GASOLINE STATIONS
1975	EVERITT J R TEXACO STATION	GASOLINE STATIONS
1980	EVERITT J R TEXACO STATION	GASOLINE STATIONS
1986	EVERITT J R TEXACO STATION	GASOLINE STATIONS
1987	JR EVERITT TEXACO	General Automotive Repair Shops
1988	JR EVERITT TEXACO	General Automotive Repair Shops
1989	JR EVERITT TEXACO	General Automotive Repair Shops
1990	JR EVERITT TEXACO	General Automotive Repair Shops
1991	JR EVERITT TEXACO	General Automotive Repair Shops
1992	E T TEXACO	General Automotive Repair Shops
1993	E T TEXACO	General Automotive Repair Shops
1994	E T TEXACO	General Automotive Repair Shops
1995	E T TEXACO	General Automotive Repair Shops
1996	E T TEXACO	General Automotive Repair Shops
1997	E T TEXACO	General Automotive Repair Shops
1998	E T TEXACO	General Automotive Repair Shops
1999	E T TEXACO	General Automotive Repair Shops
2000	E T TEXACO	General Automotive Repair Shops
2001	E T TEXACO	General Automotive Repair Shops
2002	E T TEXACO	General Automotive Repair Shops
2003	E T TEXACO	General Automotive Repair Shops
2004	E T TEXACO	General Automotive Repair Shops
2005	E T TEXACO	Gasoline Service Stations, NEC
2006	E T TEXACO	Gasoline Service Stations, NEC
2007	E T TEXACO	Gasoline Service Stations, NEC
2008	E T TEXACO	Gasoline Service Stations, NEC

---

49 **TEXACO STATION** **RCRA-CESQG** **1004783937**
1049 N SHEPHERD ST **FINDS** **TX0000994566**
HOUSTON, TX 77008 **ECHO**

RCRA-CESQG:

Date form received by agency:	12/27/1994
Facility name:	TEXACO STATION
Facility address:	1049 N SHEPHERD ST HOUSTON, TX 77008
EPA ID:	TX0000994566
Mailing address:	RESEARCH COURT NORCROSS, GA 30092
Contact:	DARVIN E MAYO
Contact address:	333 RESEARCH COURT NORCROSS, GA 30092
Contact country:	US
Contact telephone:	404-453-5442
Contact email:	Not reported
EPA Region:	06
Classification:	Conditionally Exempt Small Quantity Generator
Description:	Handler: generates 100 kg or less of hazardous waste per calendar month, and accumulates 1000 kg or less of hazardous waste at any time; or generates 1 kg or less of acutely hazardous waste per calendar month, and accumulates at any time: 1 kg or less of acutely hazardous

TEXACO STATION (Continued) **1004783937**

waste; or 100 kg or less of any residue or contaminated soil, waste or other debris resulting from the cleanup of a spill, into or on any land or water, of acutely hazardous waste; or generates 100 kg or less of any residue or contaminated soil, waste or other debris resulting from the cleanup of a spill, into or on any land or water, of acutely hazardous waste during any calendar month, and accumulates at any time: 1 kg or less of acutely hazardous waste; or 100 kg or less of any residue or contaminated soil, waste or other debris resulting from the cleanup of a spill, into or on any land or water, of acutely hazardous waste

Owner/Operator Summary:

Owner/operator name:	STAR ENTERPRISE
Owner/operator address:	333 RESEARCH COURT NORCROSS, GA 30092
Owner/operator country:	Not reported
Owner/operator telephone:	404-453-5400
Owner/operator email:	Not reported
Owner/operator fax:	Not reported
Owner/operator extension:	Not reported
Legal status:	Private
Owner/Operator Type:	Owner
Owner/Op start date:	Not reported
Owner/Op end date:	Not reported

Handler Activities Summary:

U.S. importer of hazardous waste:	No
Mixed waste (haz. and radioactive):	No
Recycler of hazardous waste:	No
Transporter of hazardous waste:	No
Treater, storer or disposer of HW:	No
Underground injection activity:	No
On-site burner exemption:	No
Furnace exemption:	No
Used oil fuel burner:	No
Used oil processor:	No
User oil refiner:	No
Used oil fuel marketer to burner:	No
Used oil Specification marketer:	No
Used oil transfer facility:	No
Used oil transporter:	No

. Waste code:	D001
. Waste name:	IGNITABLE WASTE

. Waste code:	D018
. Waste name:	BENZENE

Violation Status: No violations found

FINDS:

Registry ID: 110005023358

Environmental Interest/Information System

RCRAInfo is a national information system that supports the Resource Conservation and Recovery Act (RCRA) program through the tracking of

TEXACO STATION (Continued) **1004783937**

events and activities related to facilities that generate, transport, and treat, store, or dispose of hazardous waste. RCRAInfo allows RCRA program staff to track the notification, permit, compliance, and corrective action activities required under RCRA.

Click this hyperlink while viewing on your computer to access additional FINDS: detail in the EDR Site Report.

ECHO:
Envid: 1004783937
Registry ID: 110005023358
DFR URL: http://echo.epa.gov/detailed-facility-report?fid=110005023358

---

49 **EXXON MOBIL CORPORATION** **RCRA NonGen / NLR** **1004785306**
1048 N SHEPHERD **FINDS** **TXD988028650**
HOUSTON, TX 77008 **ECHO**

RCRA NonGen / NLR:
Date form received by agency: 11/29/2005
Facility name: EXXON MOBIL CORPORATION
Facility address: 1048 N SHEPHERD
HOUSTON, TX 77008
EPA ID: TXD988028650
Mailing address: PO BOX 4415
HOUSTON, TX 77210
Contact: ALDA S POOL
Contact address: PO BOX 4415
HOUSTON, TX 77210
Contact country: US
Contact telephone: 713-656-7709
Contact email: Not reported
EPA Region: 06
Classification: Non-Generator
Description: Handler: Non-Generators do not presently generate hazardous waste

Owner/Operator Summary:
Owner/operator name: EXXON MOBIL CORPORATION
Owner/operator address: PO BOX 4415
HOUSTON, TX 77210
Owner/operator country: US
Owner/operator telephone: 713-656-7709
Owner/operator email: Not reported
Owner/operator fax: Not reported
Owner/operator extension: Not reported
Legal status: Private
Owner/Operator Type: Operator
Owner/Op start date: 11/29/2005
Owner/Op end date: Not reported

Owner/operator name: EXXON MOBIL CORPORATION
Owner/operator address: PO BOX 4415
HOUSTON, TX 77210
Owner/operator country: US
Owner/operator telephone: 713-656-7709
Owner/operator email: Not reported
Owner/operator fax: Not reported

EXXON MOBIL CORPORATION (Continued) **1004785306**

Owner/operator extension: Not reported
Legal status: Private
Owner/Operator Type: Owner
Owner/Op start date: 11/29/2005
Owner/Op end date: Not reported

Handler Activities Summary:
U.S. importer of hazardous waste: No
Mixed waste (haz. and radioactive): No
Recycler of hazardous waste: No
Transporter of hazardous waste: No
Treater, storer or disposer of HW: No
Underground injection activity: No
On-site burner exemption: No
Furnace exemption: No
Used oil fuel burner: No
Used oil processor: No
User oil refiner: No
Used oil fuel marketer to burner: No
Used oil Specification marketer: No
Used oil transfer facility: No
Used oil transporter: No

. Waste code: D001
. Waste name: IGNITABLE WASTE

. Waste code: D018
. Waste name: BENZENE

Historical Generators:
Date form received by agency: 07/27/2001
Site name: EXXON MOBIL CORPORATION
Classification: Not a generator, verified

. Waste code: D001
. Waste name: IGNITABLE WASTE

. Waste code: D018
. Waste name: BENZENE

Date form received by agency: 04/01/1991
Site name: GUS EXXON
Classification: Conditionally Exempt Small Quantity Generator

. Waste code: D000
. Waste name: Not Defined

. Waste code: D018
. Waste name: BENZENE

Violation Status: No violations found

FINDS:

Registry ID: 110005129770

Environmental Interest/Information System

EXXON MOBIL CORPORATION (Continued) **1004785306**

RCRAInfo is a national information system that supports the Resource Conservation and Recovery Act (RCRA) program through the tracking of events and activities related to facilities that generate, transport, and treat, store, or dispose of hazardous waste. RCRAInfo allows RCRA program staff to track the notification, permit, compliance, and corrective action activities required under RCRA.

Click this hyperlink while viewing on your computer to access additional FINDS: detail in the EDR Site Report.

ECHO:

Envid:	1004785306
Registry ID:	110005129770
DFR URL:	http://echo.epa.gov/detailed-facility-report?fid=110005129770

---

49 **EXXON RS 67233** **LPST U001260356**
1048 N SHEPHERD DR **UST N/A**
HOUSTON, TX 77008

LPST:

Facility ID:	0026411
LPST Id:	108256
Facility Location:	1048 N SHEPHERD
TCEQ Region# and City:	12
Region City:	HOUSTON
Reported Date:	06/17/1996
Entered Date:	07/12/1994
Priority:	4.2 - NO GW IMPACT NO APPARENT THREATS OR IMPACTS TO RECEPTORS
Program:	1 - RPR
CA Status:	6A - FINAL CONCURRENCE ISSUED
Priority Description:	The vertical extent of contamination has been defined and the assessment results document that groundwater is not affected.
Status:	**FINAL CONCURRENCE ISSUED, CASE CLOSED**
Coordinators Primary:	1/2
Coordinators RPR:	KGM
Responsible Party Name:	EXXON COMPANY USA
Responsible Party Contact:	DEBBIE H HUNTER
Responsible Party Address:	PO BOX 2180
Responsible Party City,St,Zip:	HOUSTON, TX 77252 2180
Responsible Party Telephone:	713/656-2312
Reported Date:	05/19/1994
Case Start Date:	07/12/1994

UST:

Facility Id:	26411
Facility Type:	RETAIL
Facility Begin Date:	10/14/1986
Facility Status:	INACTIVE
Facility Exempt Status:	No
Records Off-Site:	Yes
UST Financial Assurance Required:	No
Number Of Active UST:	0
Site Location Description:	Not reported
Site Location (Nearest City/County/Zip):	HARRIS 77008
Site Location (TCEQ Region):	12
Contact Name/Title:	P SARABIA,ENG

EXXON RS 67233 (Continued) **U001260356**

Contact Organization Name:	EXXON RS 67233
Contact Mailing Address1:	Not reported
Contact Mailing Address2:	Not reported
Contact Mailing City/State/Zip:	Not reported
Contact Phone Number:	7138699233
Contact Fax Number:	Not reported
Contact Email Address:	Not reported
Facility Contact Address Deliverable:	Not reported
Application Received Date On Earliest Reg Form:	05/08/1986
Signature Date On Earliest Reg Form:	05/05/1986
Signature Name/Title On Earliest Reg Form:	R N ATHERTON,ENG SUPV
Signature Role On Earliest Reg Form:	Not reported
Signature Company On Earliest Reg Form:	Not reported
Enforcement Action:	Not reported
Facility Not Inspectable:	No

Facility Billing Contacts:

Princ Id:	679380312001134
AR Number:	Not reported
Contact Name/Title:	HEATHER GILMORE/
Contact Organization Name:	EXXON MOBIL CORPORATION
Contact Mailing Address (Delivery):	PO BOX 22087
Contact Mailing Address (Internal Delivery):	Not reported
Contact Mailing City/State/Zip:	GREENSBORO, NC 27420 2087
Phone Number/Ext:	/
Contact Fax Number/Ext:	/
Contact EMail Address:	Not reported
Contact Address Deliverable:	Yes

Owner:

Princ Id:	679380312001134
Additional Id:	920564122002175
Facility Num/AI:	26411
Owner CN:	CN600123939
Owner Name:	EXXON MOBIL CORPORATION
Owner Effective Begin Date:	10/14/1986
Owner Type:	CO
State Tax Id:	11354090059
Contact Role:	OWNCON
Contact Name/Title:	/
Contact Organization Name:	EXXON MOBIL CORPORATION
Contact Mailing Address (Delivery):	PO BOX 53
Contact Mailing Address (Internal Delivery):	Not reported
Contact Mailing City/State/Zip:	HOUSTON, TX 77001 0053
Contact Phone Number/Ext:	/
Contact Fax Number/Ext:	/
Contact Email Address:	Not reported

Operator:

Princ Id:	679380312001134
Additional Id:	920564122002175
Facility Num/AI:	26411
Operator CN:	CN600123939
Operator Name (Company Or Ind Last Name):	EXXON MOBIL CORPORATION
Operator Name (Individual First/Middle):	Not reported
Operator Effective Begin Date:	10/14/1986
Operator Type:	CO

EXXON RS 67233 (Continued) **U001260356**

Contact Role:	OPRCON
Contact Name:	CAMP
Contact Title:	MANAGER HOUSTON OPERATIONS
Contact Organization Name:	EXXON MOBIL CORPORATION
Contact Mailing Address (Delivery):	PO BOX 60766
Contact Mailing Address (Internal Delivery):	Not reported
Contact Mailing City/State/Zip:	HOUSTON, TX 77205 0766
Contact Phone Number/Ext:	1 832 6245551/0
Contact Fax Number/Ext:	/
Contact Email Address:	DOUGLAS.W.CAMP@EXXONMOBIL.COM

Self Certification:

Cert Id:	36031
Facility Num/AI:	26411
Self-Certification Date:	04/26/2001
Signature Name/Title:	DAPHYNE JENKINS PROG MGR
Signature Type Role:	LEGAL AUTH REP OWNER
Filing Status(Initial, Renewal, Amendment):	INITIAL
Registration Self-Certification Flag:	Yes
Facility Fees Self-Certification Flag:	Yes
Financial Assurance Self-Certification Flag:	Yes
Technical Standards Self-Certification Flag:	Yes
Delivery Certificate Expiration Date:	04/30/2002
Reporting Method:	Not reported
Tank Corrosion Protection Compliance:	Not reported
Piping Corrosion Protection Compliance:	Not reported
Compartment Release Detection Compliance:	Not reported
Piping Release Detection Compliance:	Not reported
Spill Prevention/Overfill Compliance:	Not reported

Construction Notification:

NOC Id:	3321
Facility Num/AI:	26411
Application Received Date:	06/18/2001
Scheduled Construction Date:	07/16/2001
UST Improvement:	No
UST Installation:	No
UST Removal:	Yes
UST Repair:	No
UST Return To Service:	No
UST Replacement:	No
UST Abandonment:	No
UST Stage I:	No
AST Installation:	No
AST Stage I:	No
Historical Tracking Number:	M10618015
Waiver Flag:	No
Late Filing Flag:	Yes
Form Received Date:	Not reported
Signature Date On Form:	Not reported
Signature Name On Form:	Not reported
Signature Title On Form:	Not reported
Signature Role:	Not reported
Signature Company On Form:	Not reported
Owner Name At Time Of Construction:	Not reported
Owner CN At Time Of Construction:	Not reported

EXXON RS 67233 (Continued) **U001260356**

Owner AR At Time Of Construction: 4194
General Desc of Proposed Construction: Not reported

Tanks:

UST Id:	68665
Facility Num/AI:	26411
Tank Id:	1
Number Of Compartments:	1
Tank Installation Date:	01/01/1984
Tank Registration Date:	05/08/1986
Tank Capacity (In Gallons):	10000
Tank Status (Current):	REMOVED FROM GROUND
Tank Status Date:	09/26/2001
Empty:	N
Tank Regulatory Status:	FULLY REGULATED
Tank Int Prot (Internal Tank Lining Date):	Not reported
Tank Design (Single Wall):	Y
Tank Design (Double Wall):	N
Piping Design (Single Wall):	N
Piping Design (Double Wall):	Y
Tank Ext Cont(Fac-Built Nonmetallic Jacket):	N
Tank Ext Cont(Syn Tank-Pit/Piping-Trench Liner):	N
Tank Ext Cont(Tank Vault/Rigid Trench Liner):	N
Piping Ext Cont(Fac-Built Nonmetallic Jacket):	N
Piping Ext Cont(Syn Tank-Pit/Piping-Trench Liner):	N
Piping Ext Cont(Tank Vault/Rigid Trench Liner):	N
Type Of Piping(P=Pressurized,S=Suction,G=Gravity):	P
Tank Material (Steel):	N
Tank Material(Frp(Fiberglass-Reinforced Plastic):	Y
Tank Mat(Composite (Steel W/Ext Frp Cladding)):	N
Tank Mat(Concrete):	N
Tank Mat(Jacketed (Steel W/Ext Nonmetallic Jck)):	N
Tank Mat(Coated(Steel W/ExtPolyurethane Cladding)):	N
Piping Material (Steel):	N
Piping Mat(Frp(Fiberglass Reinforced Plastic):	Y
Piping Mat(Concrete):	N
Piping Mat(Jacketed(Steel W/Ext Nonmetallic Jacket)):	N
Piping Mat(Nonmetallic Flex Piping):	N
PipingConnect/Valves(Shear/Impact Valves(Under Disp)):	N
Piping Connect/Valves(Steel Swing-Joints(End Of Piping)):	N
Piping Connect/Valves (Flex Connectors(Ends Of Piping)):	N
Tank Corr Prot Meth(TCPM)(Cathodic-Field Installation):	N
TCPM (ExtDielectricCoat/Laminate/Tape/Wrap):	N
TCPM(Cathodic Prot-FacInstallation):	N
TCPM(Composite Tank(Steel W/Frp Ext Laminate):	N
TCPMeth(Coated Tank(Steel W/ExtPolyurethaneLaminate):	N
TCPM(FRP Tank Or Piping(Noncorrodible)):	Y
TCPM(Ext Nonmetallic Jacket):	N
TCPMeth(Unnecessary Per Corrosion Prot Spec):	N
Piping Corr Prot Meth:	N
Piping Corr Prot Method(PCPM) (Cathodic Factory Install):	N
PCPM(Cathodic Prot-Field Install):	N
PCPMethod (FRP Tank Or Piping(Noncorrodible):	Y
PCPM(Nonmetallic FlexPiping (Noncorrodible)):	N
PCPMeth(Isolated Open Area/2nd Containment):	N
PCPM (Dual Protected):	N
PCPM(Unnec Per Corrosion Prot Specialist):	N

EXXON RS 67233 (Continued) **U001260356**

Tank Corr Prot Compliance Flag:	Y
Piping Corr Prot Compliance Flag:	Y
Tank Corrosion Prot Variance (:	N
Piping Corrosion Prot Variance:	N
Temp Out Of Service Compliance:	N
Technical Compliance Flag:	N
Tank Tested Flag:	N
Installation Signature Date:	Not reported

Compartment Records:

Tank Id:	1
UST Comprt Id:	34296
UST Id:	68665
Facility Num/Ai:	26411
Compartment Id:	A
Capacity (In Gallons):	10000
Substance Stored1:	GASOLINE
Substance Stored2:	Not reported
Substance Stored3:	Not reported
CompartmentReleaseDetectionMethod(Vapor):	N
CRDM(GW Monitoring):	N
CRDM(Monitoring Of Secondary Cont Barrier):	N
CRDM(Auto Tank Gauge Test/Inv Control):	Y
CRDM(Interstitial Monitoring SecWall/Jacket):	N
CRDM(Wkly Manual Gauging(Tanks<=1000 G):	N
CRDM(Mthly Tank Gauging(Emer Gen Tanks):	N
CRDM(Sir (Stat Inv Reconciliation)/Inv Control):	N
PipingReleaseDetectionMethod(PRDM)(Vapor):	N
PRDM(Groundwater Monitoring):	N
PRDM(Monitoring Sec Containment Barrier):	N
PRDM(InterstitialMonitoring w/in SecWall/Jacket):	N
PRDM(Mthly Piping Tightness Test)@.2Gph:	N
PRDM(AnnualPipingTightTest/ElecMon@.1Gph:	Y
PRDM(TriennialTightTest(Suction/GravityPiping):	N
PRDM AutoLineLeakDet(3.0 Gph PressPiping):	Y
PRDM(Sir(StatInv Recon)/Inv Control)):	N
PRDM(Exempt System Suction:	N
Spill Overfill Prevention Equip(SOPE):	Y
SOPE(Spill Cont/Bucket/Sump):	Y
SOPE(DelShut-Off Valve)):	N
SOPE(FlowRestrictorValue:	Y
SOPE(Alarm (Set@<=90%) W/3a Or 3b:	N
SOPE(N/A Deliveries To Tank<=25G):	N
Compartment Release Det Compliance Flag:	Y
Piping Release Detection Compliance Flag):	Y
Spill/OverfillPreventionCompliance Flag:	Y
Compartment Release Detection Variance:	N
Piping Release Detection Variance:	N
Spill And Overfill Prevention Variance:	N
Stage I Vapor Recovery:	TWO POINT SYSTEM
Stage 1 Installation Date:	01/01/1984

More Self Certification:

Facility Num/AI:	68665
Self Cert comprt id:	26411
Self Cert Id:	36031
UST Comprt Id:	94294

EXXON RS 67233 (Continued) **U001260356**

Ust Id:	34296
Tank Id:	1
Compartment Id (A, B, C, Etc.):	A

UST Id:	68667
Facility Num/AI:	26411
Tank Id:	2
Number Of Compartments:	1
Tank Installation Date:	01/01/1984
Tank Registration Date:	05/08/1986
Tank Capacity (In Gallons):	10000
Tank Status (Current):	REMOVED FROM GROUND
Tank Status Date:	09/26/2001
Empty:	N
Tank Regulatory Status:	FULLY REGULATED
Tank Int Prot (Internal Tank Lining Date):	Not reported
Tank Design (Single Wall):	Y
Tank Design (Double Wall):	N
Piping Design (Single Wall):	N
Piping Design (Double Wall):	Y
Tank Ext Cont(Fac-Built Nonmetallic Jacket):	N
Tank Ext Cont(Syn Tank-Pit/Piping-Trench Liner):	N
Tank Ext Cont(Tank Vault/Rigid Trench Liner):	N
Piping Ext Cont(Fac-Built Nonmetallic Jacket):	N
Piping Ext Cont(Syn Tank-Pit/Piping-Trench Liner):	N
Piping Ext Cont(Tank Vault/Rigid Trench Liner):	N
Type Of Piping(P=Pressurized,S=Suction,G=Gravity):	P
Tank Material (Steel):	N
Tank Material(Frp(Fiberglass-Reinforced Plastic):	Y
Tank Mat(Composite (Steel W/Ext Frp Cladding)):	N
Tank Mat(Concrete):	N
Tank Mat(Jacketed (Steel W/Ext Nonmetallic Jck)):	N
Tank Mat(Coated(Steel W/ExtPolyurethane Cladding)):	N
Piping Material (Steel):	N
Piping Mat(Frp(Fiberglass Reinforced Plastic):	Y
Piping Mat(Concrete):	N
Piping Mat(Jacketed(Steel W/Ext Nonmetallic Jacket)):	N
Piping Mat(Nonmetallic Flex Piping):	N
PipingConnect/Valves(Shear/Impact Valves(Under Disp)):	N
Piping Connect/Valves(Steel Swing-Joints(End Of Piping)):	N
Piping Connect/Valves (Flex Connectors(Ends Of Piping)):	N
Tank Corr Prot Meth(TCPM)(Cathodic-Field Installation):	N
TCPM (ExtDielectricCoat/Laminate/Tape/Wrap):	N
TCPM(Cathodic Prot-FacInstallation):	N
TCPM(Composite Tank(Steel W/Frp Ext Laminate):	N
TCPMeth(Coated Tank(Steel W/ExtPolyurethaneLaminate):	N
TCPM(FRP Tank Or Piping(Noncorrodible)):	Y
TCPM(Ext Nonmetallic Jacket):	N
TCPMeth(Unnecessary Per Corrosion Prot Spec):	N
Piping Corr Prot Meth:	N
Piping Corr Prot Method(PCPM) (Cathodic Factory Install):	N
PCPM(Cathodic Prot-Field Install):	N
PCPMethod (FRP Tank Or Piping(Noncorrodible):	Y
PCPM(Nonmetallic FlexPiping (Noncorrodible)):	N
PCPMeth(Isolated Open Area/2nd Containment):	N
PCPM (Dual Protected):	N

EXXON RS 67233 (Continued) **U001260356**

PCPM(Unnec Per Corrosion Prot Specialist):	N
Tank Corr Prot Compliance Flag:	Y
Piping Corr Prot Compliance Flag:	Y
Tank Corrosion Prot Variance (:	N
Piping Corrosion Prot Variance:	N
Temp Out Of Service Compliance:	N
Technical Compliance Flag:	N
Tank Tested Flag:	N
Installation Signature Date:	Not reported

Compartment Records:

Tank Id:	2
UST Comprt Id:	34298
UST Id:	68667
Facility Num/Ai:	26411
Compartment Id:	A
Capacity (In Gallons):	10000
Substance Stored1:	GASOLINE
Substance Stored2:	Not reported
Substance Stored3:	Not reported
CompartmentReleaseDetectionMethod(Vapor):	N
CRDM(GW Monitoring):	N
CRDM(Monitoring Of Secondary Cont Barrier):	N
CRDM(Auto Tank Gauge Test/Inv Control):	Y
CRDM(Interstitial Monitoring SecWall/Jacket):	N
CRDM(Wkly Manual Gauging(Tanks<=1000 G):	N
CRDM(Mthly Tank Gauging(Emer Gen Tanks):	N
CRDM(Sir (Stat Inv Reconciliation)/Inv Control):	N
PipingReleaseDetectionMethod(PRDM)(Vapor):	N
PRDM(Groundwater Monitoring):	N
PRDM(Monitoring Sec Containment Barrier):	N
PRDM(InterstitialMonitoring w/in SecWall/Jacket):	N
PRDM(Mthly Piping Tightness Test)@.2Gph:	N
PRDM(AnnualPipingTightTest/ElecMon@.1Gph:	Y
PRDM(TriennialTightTest(Suction/GravityPiping):	N
PRDM AutoLineLeakDet(3.0 Gph PressPiping):	Y
PRDM(Sir(StatInv Recon)/Inv Control)):	N
PRDM(Exempt System Suction:	N
Spill Overfill Prevention Equip(SOPE):	Y
SOPE(Spill Cont/Bucket/Sump):	Y
SOPE(DelShut-Off Valve)):	N
SOPE(FlowRestrictorValue:	Y
SOPE(Alarm (Set@<=90%) W/3a Or 3b:	N
SOPE(N/A Deliveries To Tank<=25G):	N
Compartment Release Det Compliance Flag:	Y
Piping Release Detection Compliance Flag):	Y
Spill/OverfillPreventionCompliance Flag:	Y
Compartment Release Detection Variance:	N
Piping Release Detection Variance:	N
Spill And Overfill Prevention Variance:	N
Stage I Vapor Recovery:	TWO POINT SYSTEM
Stage 1 Installation Date:	01/01/1984

More Self Certification:

Facility Num/AI:	68667
Self Cert comprt id:	26411
Self Cert Id:	36031

EXXON RS 67233 (Continued) **U001260356**

UST Comprt Id:	94296
Ust Id:	34298
Tank Id:	2
Compartment Id (A, B, C, Etc.):	A

UST Id:	68666
Facility Num/AI:	26411
Tank Id:	3
Number Of Compartments:	1
Tank Installation Date:	01/01/1984
Tank Registration Date:	05/08/1986
Tank Capacity (In Gallons):	10000
Tank Status (Current):	REMOVED FROM GROUND
Tank Status Date:	09/26/2001
Empty:	N
Tank Regulatory Status:	FULLY REGULATED
Tank Int Prot (Internal Tank Lining Date):	Not reported
Tank Design (Single Wall):	Y
Tank Design (Double Wall):	N
Piping Design (Single Wall):	N
Piping Design (Double Wall):	Y
Tank Ext Cont(Fac-Built Nonmetallic Jacket):	N
Tank Ext Cont(Syn Tank-Pit/Piping-Trench Liner):	N
Tank Ext Cont(Tank Vault/Rigid Trench Liner):	N
Piping Ext Cont(Fac-Built Nonmetallic Jacket):	N
Piping Ext Cont(Syn Tank-Pit/Piping-Trench Liner):	N
Piping Ext Cont(Tank Vault/Rigid Trench Liner):	N
Type Of Piping(P=Pressurized,S=Suction,G=Gravity):	P
Tank Material (Steel):	N
Tank Material(Frp(Fiberglass-Reinforced Plastic):	Y
Tank Mat(Composite (Steel W/Ext Frp Cladding)):	N
Tank Mat(Concrete):	N
Tank Mat(Jacketed (Steel W/Ext Nonmetallic Jck)):	N
Tank Mat(Coated(Steel W/ExtPolyurethane Cladding)):	N
Piping Material (Steel):	N
Piping Mat(Frp(Fiberglass Reinforced Plastic):	Y
Piping Mat(Concrete):	N
Piping Mat(Jacketed(Steel W/Ext Nonmetallic Jacket)):	N
Piping Mat(Nonmetallic Flex Piping):	N
PipingConnect/Valves(Shear/Impact Valves(Under Disp)):	N
Piping Connect/Valves(Steel Swing-Joints(End Of Piping)):	N
Piping Connect/Valves (Flex Connectors(Ends Of Piping)):	N
Tank Corr Prot Meth(TCPM)(Cathodic-Field Installation):	N
TCPM (ExtDielectricCoat/Laminate/Tape/Wrap):	N
TCPM(Cathodic Prot-FacInstallation):	N
TCPM(Composite Tank(Steel W/Frp Ext Laminate):	N
TCPMeth(Coated Tank(Steel W/ExtPolyurethaneLaminate):	N
TCPM(FRP Tank Or Piping(Noncorrodible)):	Y
TCPM(Ext Nonmetallic Jacket):	N
TCPMeth(Unnecessary Per Corrosion Prot Spec):	N
Piping Corr Prot Meth:	N
Piping Corr Prot Method(PCPM) (Cathodic Factory Install):	N
PCPM(Cathodic Prot-Field Install):	N
PCPMethod (FRP Tank Or Piping(Noncorrodible):	Y
PCPM(Nonmetallic FlexPiping (Noncorrodible)):	N
PCPMeth(Isolated Open Area/2nd Containment):	N

EXXON RS 67233 (Continued) **U001260356**

PCPM (Dual Protected):	N
PCPM(Unnec Per Corrosion Prot Specialist):	N
Tank Corr Prot Compliance Flag:	Y
Piping Corr Prot Compliance Flag:	Y
Tank Corrosion Prot Variance (:	N
Piping Corrosion Prot Variance:	N
Temp Out Of Service Compliance:	N
Technical Compliance Flag:	N
Tank Tested Flag:	N
Installation Signature Date:	Not reported

Compartment Records:

Tank Id:	3
UST Comprt Id:	34297
UST Id:	68666
Facility Num/Ai:	26411
Compartment Id:	A
Capacity (In Gallons):	10000
Substance Stored1:	GASOLINE
Substance Stored2:	Not reported
Substance Stored3:	Not reported
CompartmentReleaseDetectionMethod(Vapor):	N
CRDM(GW Monitoring):	N
CRDM(Monitoring Of Secondary Cont Barrier):	N
CRDM(Auto Tank Gauge Test/Inv Control):	Y
CRDM(Interstitial Monitoring SecWall/Jacket):	N
CRDM(Wkly Manual Gauging(Tanks<=1000 G):	N
CRDM(Mthly Tank Gauging(Emer Gen Tanks):	N
CRDM(Sir (Stat Inv Reconciliation)/Inv Control):	N
PipingReleaseDetectionMethod(PRDM)(Vapor):	N
PRDM(Groundwater Monitoring):	N
PRDM(Monitoring Sec Containment Barrier):	N
PRDM(InterstitialMonitoring w/in SecWall/Jacket):	N
PRDM(Mthly Piping Tightness Test)@.2Gph:	N
PRDM(AnnualPipingTightTest/ElecMon@.1Gph:	Y
PRDM(TriennialTightTest(Suction/GravityPiping):	N
PRDM AutoLineLeakDet(3.0 Gph PressPiping):	Y
PRDM(Sir(StatInv Recon)/Inv Control)):	N
PRDM(Exempt System Suction:	N
Spill Overfill Prevention Equip(SOPE):	Y
SOPE(Spill Cont/Bucket/Sump):	Y
SOPE(DelShut-Off Valve)):	N
SOPE(FlowRestrictorValue:	Y
SOPE(Alarm (Set@<=90%) W/3a Or 3b:	N
SOPE(N/A Deliveries To Tank<=25G):	N
Compartment Release Det Compliance Flag:	Y
Piping Release Detection Compliance Flag):	Y
Spill/OverfillPreventionCompliance Flag:	Y
Compartment Release Detection Variance:	N
Piping Release Detection Variance:	N
Spill And Overfill Prevention Variance:	N
Stage I Vapor Recovery:	TWO POINT SYSTEM
Stage 1 Installation Date:	01/01/1984

More Self Certification:

Facility Num/AI:	68666
Self Cert comprt id:	26411

EXXON RS 67233 (Continued) **U001260356**

Self Cert Id:	36031
UST Comprt Id:	94295
Ust Id:	34297
Tank Id:	3
Compartment Id (A, B, C, Etc.):	A
UST Id:	68668
Facility Num/AI:	26411
Tank Id:	4
Number Of Compartments:	1
Tank Installation Date:	01/01/1984
Tank Registration Date:	05/08/1986
Tank Capacity (In Gallons):	1000
Tank Status (Current):	REMOVED FROM GROUND
Tank Status Date:	09/26/2001
Empty:	N
Tank Regulatory Status:	FULLY REGULATED
Tank Int Prot (Internal Tank Lining Date):	Not reported
Tank Design (Single Wall):	Y
Tank Design (Double Wall):	N
Piping Design (Single Wall):	Y
Piping Design (Double Wall):	N
Tank Ext Cont(Fac-Built Nonmetallic Jacket):	N
Tank Ext Cont(Syn Tank-Pit/Piping-Trench Liner):	N
Tank Ext Cont(Tank Vault/Rigid Trench Liner):	N
Piping Ext Cont(Fac-Built Nonmetallic Jacket):	N
Piping Ext Cont(Syn Tank-Pit/Piping-Trench Liner):	N
Piping Ext Cont(Tank Vault/Rigid Trench Liner):	N
Type Of Piping(P=Pressurized,S=Suction,G=Gravity):	P
Tank Material (Steel):	N
Tank Material(Frp(Fiberglass-Reinforced Plastic):	Y
Tank Mat(Composite (Steel W/Ext Frp Cladding)):	N
Tank Mat(Concrete):	N
Tank Mat(Jacketed (Steel W/Ext Nonmetallic Jck)):	N
Tank Mat(Coated(Steel W/ExtPolyurethane Cladding)):	N
Piping Material (Steel):	N
Piping Mat(Frp(Fiberglass Reinforced Plastic):	Y
Piping Mat(Concrete):	N
Piping Mat(Jacketed(Steel W/Ext Nonmetallic Jacket)):	N
Piping Mat(Nonmetallic Flex Piping):	N
PipingConnect/Valves(Shear/Impact Valves(Under Disp)):	N
Piping Connect/Valves(Steel Swing-Joints(End Of Piping)):	N
Piping Connect/Valves (Flex Connectors(Ends Of Piping)):	N
Tank Corr Prot Meth(TCPM)(Cathodic-Field Installation):	N
TCPM (ExtDielectricCoat/Laminate/Tape/Wrap):	N
TCPM(Cathodic Prot-FacInstallation):	N
TCPM(Composite Tank(Steel W/Frp Ext Laminate):	N
TCPMeth(Coated Tank(Steel W/ExtPolyurethaneLaminate):	N
TCPM(FRP Tank Or Piping(Noncorrodible)):	Y
TCPM(Ext Nonmetallic Jacket):	N
TCPMeth(Unnecessary Per Corrosion Prot Spec):	N
Piping Corr Prot Meth:	N
Piping Corr Prot Method(PCPM) (Cathodic Factory Install):	N
PCPM(Cathodic Prot-Field Install):	N
PCPMethod (FRP Tank Or Piping(Noncorrodible):	Y
PCPM(Nonmetallic FlexPiping (Noncorrodible)):	N

EXXON RS 67233 (Continued) **U001260356**

PCPMeth(Isolated Open Area/2nd Containment):	N
PCPM (Dual Protected):	N
PCPM(Unnec Per Corrosion Prot Specialist):	N
Tank Corr Prot Compliance Flag:	Y
Piping Corr Prot Compliance Flag:	Y
Tank Corrosion Prot Variance (:	N
Piping Corrosion Prot Variance:	N
Temp Out Of Service Compliance:	N
Technical Compliance Flag:	N
Tank Tested Flag:	N
Installation Signature Date:	Not reported

Compartment Records:

Tank Id:	4
UST Comprt Id:	34299
UST Id:	68668
Facility Num/Ai:	26411
Compartment Id:	A
Capacity (In Gallons):	1000
Substance Stored1:	USED OIL
Substance Stored2:	Not reported
Substance Stored3:	Not reported
CompartmentReleaseDetectionMethod(Vapor):	N
CRDM(GW Monitoring):	N
CRDM(Monitoring Of Secondary Cont Barrier):	N
CRDM(Auto Tank Gauge Test/Inv Control):	N
CRDM(Interstitial Monitoring SecWall/Jacket):	N
CRDM(Wkly Manual Gauging(Tanks<=1000 G):	N
CRDM(Mthly Tank Gauging(Emer Gen Tanks):	N
CRDM(Sir (Stat Inv Reconciliation)/Inv Control):	N
PipingReleaseDetectionMethod(PRDM)(Vapor):	N
PRDM(Groundwater Monitoring):	N
PRDM(Monitoring Sec Containment Barrier):	N
PRDM(InterstitialMonitoring w/in SecWall/Jacket):	N
PRDM(Mthly Piping Tightness Test)@.2Gph:	N
PRDM(AnnualPipingTightTest/ElecMon@.1Gph:	N
PRDM(TriennialTightTest(Suction/GravityPiping):	N
PRDM AutoLineLeakDet(3.0 Gph PressPiping):	Y
PRDM(Sir(StatInv Recon)/Inv Control)):	N
PRDM(Exempt System Suction:	N
Spill Overfill Prevention Equip(SOPE):	Y
SOPE(Spill Cont/Bucket/Sump):	Y
SOPE(DelShut-Off Valve)):	N
SOPE(FlowRestrictorValue:	Y
SOPE(Alarm (Set@<=90%) W/3a Or 3b:	N
SOPE(N/A Deliveries To Tank<=25G):	N
Compartment Release Det Compliance Flag:	N
Piping Release Detection Compliance Flag):	N
Spill/OverfillPreventionCompliance Flag:	Y
Compartment Release Detection Variance:	N
Piping Release Detection Variance:	N
Spill And Overfill Prevention Variance:	N
Stage I Vapor Recovery:	Not reported
Stage 1 Installation Date:	Not reported

Self Certification Records Not Found for this Facility:

EXXON RS 67233 (Continued) **U001260356**

Tank Records Not Found for this Facility:

---

49 **EXXON RS 67233** **FINDS** **1011325601**
1048 N SHEPHERD DR **N/A**
HOUSTON, TX 77008

FINDS:

Registry ID: 110041740266

Environmental Interest/Information System
Texas Commission on Environmental Quality - Agency Central Registry (TX-TCEQ ACR) is a computer application that allows the Texas Commission on Environmental Quality (TCEQ) to use a single, centralized area to record common information, such as the company names, addresses, and telephone numbers of those the TCEQ regulates. It also contains additional IDs (permits, registrations, authorizations, etc) and their status.

Click this hyperlink while viewing on your computer to access additional FINDS: detail in the EDR Site Report.

---

49 **EXXON MOBIL NO 67233** **Ind. Haz Waste** **S103609726**
1048 N SHEPHERD DR **N/A**
HOUSTON, TX 77008

Ind. Haz Waste:

Registration Number:	77110
Registration Initial Notification Date:	06/28/1991
Registration Last Amendment Date:	11/29/2005
EPA Identification:	TXD988028650
Primary NAICS Code:	Not reported
Status Change Date:	19910628
Land Type:	PRIVATE
Description of Facility Site Location:	1048 N Shepherd, Houston, TX
Site Primary Standard Industrial Code:	Not reported
Site Primary SIC Description:	Not reported
Registration is Generator of Waste:	Yes
Registration is Receivers of Waste:	No
Registration is Transporter of Waste:	No
Registration is Transfer Facility:	No
Facility is STEERS Reporter:	No
Reqired to Submit Annual Waste Summary:	No
Facility Involved In Recycling:	No
Revcr Has Monthly Reporting Requirement:	0
Mexican Facility:	Not reported
Type of Generator:	SQG
TNRCC Region:	Not reported
Company Name:	EXXON MOBIL CORPORATION
Contact Name:	ALDA S POOL
Contact Telephone Number:	713-6567709
Mailing Address:	PO BOX 4415
Mailing Address2:	Not reported
Mailing City,St,Zip:	HOUSTON, TX 772104415
Mailing County:	UNITED STATES

EXXON MOBIL NO 67233 (Continued) **S103609726**

Facility Country:	UNITED STATES
TNRCC Facility ID:	31418
Site Owner Tax ID:	135409005
Site Location Latitude:	-00.000
Site Location Longitude:	-000.000
Last Update to NOR Data:	20051201
Ind. waste permit Number:	Not reported
Mun waste permit Number:	Not reported
Non Notifier:	No

Business Records Not Found for this RegNo/Year:

Owner:

Owner Mailing Address:	PO BOX 4415
Owner Mailing Address2:	Not reported
Owner Mailing Address3:	Not reported
Owner City,St,Zip:	HOUSTON, TX 77210 4415
Owner Country:	UNITED STA
Owner Phone Number:	1-713-6567709
Owner Fax Number:	Not reported
Owner Email Address:	Not reported
Owner Business Type:	Corporation
Owner Tax Id:	11354090059
Owner Bankruptcy Code:	Not reported

Operator:

Operator Last Name:	EXXON MOBIL CORPORATION
Operator First Name:	Not reported
Operator Name:	EXXON MOBIL CORPORATION
Operator Mailing Address:	PO BOX 4415
Operator Mailing Address 2:	Not reported
Operator Mailing City,St,Zip:	HOUSTON, TX 77210 4415
Operator Country:	UNITED STA
Operator Phone:	1-713-6567709
Operator Fax:	Not reported
Operator Email:	Not reported
Operator Business Type:	Corporation
Operator Tax Id:	11354090059
Operator Bankruptcy Code:	Not reported

Contact:

Contact Name:	ALDA POOL
Contact Title:	WASTE ADMINISTRATOR
Contact Role:	PRICONT
Contact Address:	PO BOX 4415
Contact Address2:	Not reported
Conact City,St,Zip:	HOUSTON, TX 77210 4415
Contact Phone:	1-713-6567709
Contact Fax:	Not reported
Contact Email:	Not reported

Contact:

Contact Name:	ALDA POOL
Contact Title:	Not reported
Contact Role:	STEERCNT
Contact Address:	PO BOX 2180
Contact Address2:	Not reported
Conact City,St,Zip:	HOUSTON, TX 77252 2180
Contact Phone:	1-713-6567709
Contact Fax:	Not reported

EXXON MOBIL NO 67233 (Continued) **S103609726**

Contact Email:	Not reported

Contact:

Contact Name:	Not reported
Contact Title:	Not reported
Contact Role:	OPRCON
Contact Address:	PO BOX 4415
Contact Address2:	Not reported
Conact City,St,Zip:	HOUSTON, TX 77210 4415
Contact Phone:	1-713-6567709
Contact Fax:	Not reported
Contact Email:	Not reported

Contact:

Contact Name:	Not reported
Contact Title:	Not reported
Contact Role:	OWNCON
Contact Address:	PO BOX 4415
Contact Address2:	Not reported
Conact City,St,Zip:	HOUSTON, TX 77210 4415
Contact Phone:	1-713-6567709
Contact Fax:	Not reported
Contact Email:	Not reported

Unit:

Unit No:	001
Deed Record Needed:	Not reported
Deed Recording Date:	Not reported
Unit Type Code:	14
Unit Type:	Not reported
Unit Status:	ACTIVE
Unit Regulatory Status:	Not reported
UIC Permit Number:	Not reported
Capacity:	Not reported
Capacity Measurment:	Not reported
Off Site Hazardous Waste:	No
Off Site Class 1 Waste:	Not reported
Off Site Class 2 Waste:	Not reported
Off Site Class 3 Waste:	Not reported
Off Site Non Indstrl Sld Wst:	Not reported
System Type Code:	Not reported
System Type:	Not reported
System Type Code 1:	Not reported
System Type 1:	Not reported
System Type Code 2:	Not reported
System Type 2:	Not reported
System Type Code 3:	Not reported
System Type 3:	Not reported
System Type Code 4:	Not reported
System Type 4:	Not reported
Permit Seq #:	Not reported
Unit Description on NOR:	Not reported
Dt Last Changed:	Not reported
TNRCC Facility ID:	31418
Unit ID:	001
Unit Description:	Not reported
WasteID:	,

One Time Shipper Records Not Found for this RegNo/Year:

EXXON MOBIL NO 67233 (Continued) **S103609726**

Receiver Type:	Not reported
Transporter for hire:	0
Transport own waste:	0
Eq 01, if transport waste type = 1:	Not reported
Eq 02, if transport waste type = 2:	Not reported
Eq 03, if transport waste type = 3:	Not reported
Eq 04, if transport waste type = H:	Not reported

Target TCEQ unique facid for discarded(merged) facility: Not reported

Waste Records Not Found for this RegNo/Year:

---

49 **EXXON OIL AND REFINING CO SERVICE STATION** **EDR Hist Auto** **1009352395**
1048 N SHEPHERD DR **N/A**
HOUSTON, TX

EDR Hist Auto

Year:	Name:	Type:
1962	HOOKER ROBT H HUMBLE SERVICE ST	GASOLINE STATIONS
1968	HOOKER ROBT H HUMBLE SERVICE ST	GASOLINE STATIONS
1971	HUMBLE OIL AND REFINING CO SERV	GASOLINE STATIONS
1975	EXXON OIL AND REFINING CO SERVI	GASOLINE STATIONS
1976	BEKIARIS DEMETRIO	Gasoline Service Stations
1977	BEKIARIS DEMETRIO	Gasoline Service Stations
1978	BEKIARIS DEMETRIO	Gasoline Service Stations
1980	EXXON OIL AND REFINING CO SERVI	GASOLINE STATIONS
1986	GUS EXXON	GASOLINE STATIONS

---

50 **BRANSON-ELDER** **AST** **U003422314**
1020 NICHOLSON ST **N/A**
HOUSTON, TX 77008

AST:

Facility Data:

Facility Id:	16421
Facility Type:	FLEET REFUELING
Facility Begin Date:	08/20/1986
Facility Status:	INACTIVE
Facility Exempt Status:	N
Records Off-Site:	N
UST Financial Assurance Required:	N
Number of Active ASTs:	0
Site Location Description:	Not reported
Site Location (nearest city name):	Not reported
Site Location (county name):	HARRIS
Site Location (TCEQ region):	12
Site Location (location zip):	77008
Contact First Name:	W
Contact Middle Name:	H
Contact Last Name:	BRANSON
Contact Title:	PRESIDENT
Contact Organization Name:	BRANSON-ELDER
Contact Mailing Address1:	Not reported
Contact Mailing Address2:	Not reported
Contact Mailing City:	Not reported
Contact Mailing State:	Not reported

BRANSON-ELDER (Continued) **U003422314**

Contact Mailing Zip:	Not reported
Contact Phone Number:	7138642687
Contact Fax Number:	Not reported
Contact Email Address:	Not reported
Contact Address Deliverable:	Not reported
Application Received Date on earliest Reg Form:	05/08/1986
Signature Date on earliest Reg Form:	04/21/1986
Signature First Name on earliest Reg Form:	CHARLES
Signature Middle Name on earliest Reg Form:	Not reported
Signature Last Name on earliest Reg Form:	KLOESEL
Signature Title on earliest Reg Form:	SUPT
Signature Role on earliest Reg Form:	Not reported
Signature Company on earliest Reg Form:	Not reported
Enforcement Action:	Not reported
Enforcement Action Date:	Not reported
Facility Not Inspectable:	N
Facility Not Inspectable Reason:	Not reported
Facility Not Inspectable Reason b:	Not reported
Facility Type:	FLEET REFUELING
Number of ASTs:	0

Tank:

Tank ID:	1
Tank Status:	OUT OF USE
Install Date:	09/10/1997
Tank registration date:	09/19/1997
Capacity:	2000
Content:	GASOLINE
Stage 1 Equip Installed Date:	Not reported
Stage 2 Vapor Recvry Equipmnt Status:	Not reported

---

50 **BRANSON-ELDER** **UST** **U003841740**
1020 NICHOLSON ST **N/A**
HOUSTON, TX 77008

UST:

Facility Id:	16421
Facility Type:	FLEET REFUELING
Facility Begin Date:	08/20/1986
Facility Status:	INACTIVE
Facility Exempt Status:	No
Records Off-Site:	No
UST Financial Assurance Required:	No
Number Of Active UST:	0
Site Location Description:	Not reported
Site Location (Nearest City/County/Zip):	HARRIS 77008
Site Location (TCEQ Region):	12
Contact Name/Title:	W H BRANSON,PRESIDENT
Contact Organization Name:	BRANSON-ELDER
Contact Mailing Address1:	Not reported
Contact Mailing Address2:	Not reported
Contact Mailing City/State/Zip:	Not reported
Contact Phone Number:	7138642687
Contact Fax Number:	Not reported
Contact Email Address:	Not reported
Facility Contact Address Deliverable:	Not reported
Application Received Date On Earliest Reg Form:	05/08/1986

BRANSON-ELDER (Continued) **U003841740**

Signature Date On Earliest Reg Form:	04/21/1986
Signature Name/Title On Earliest Reg Form:	CHARLES KLOESEL,SUPT
Signature Role On Earliest Reg Form:	Not reported
Signature Company On Earliest Reg Form:	Not reported
Enforcement Action:	Not reported
Facility Not Inspectable:	No

Facility Billing Contacts:

Princ Id:	770438212001340
AR Number:	Not reported
Contact Name/Title:	W H BRANSON/
Contact Organization Name:	BRANSON-ELDER
Contact Mailing Address (Delivery):	1020 NICHOLSON ST
Contact Mailing Address (Internal Delivery):	Not reported
Contact Mailing City/State/Zip:	HOUSTON, TX 77008 6752
Phone Number/Ext:	/
Contact Fax Number/Ext:	/
Contact EMail Address:	Not reported
Contact Address Deliverable:	Yes

Owner:

Princ Id:	770438212001340
Additional Id:	652858062002154
Facility Num/AI:	16421
Owner CN:	CN600545008
Owner Name:	BRANSON-ELDER
Owner Effective Begin Date:	02/03/1995
Owner Type:	OR
State Tax Id:	Not reported
Contact Role:	Not reported
Contact Name/Title:	/
Contact Organization Name:	Not reported
Contact Mailing Address (Delivery):	Not reported
Contact Mailing Address (Internal Delivery):	Not reported
Contact Mailing City/State/Zip:	Not reported
Contact Phone Number/Ext:	/
Contact Fax Number/Ext:	/
Contact Email Address:	Not reported

Operator Records Not Found for this Facility:

Self Certification Records Not Found for this Facility/Owner:

Tanks:

UST Id:	41863
Facility Num/AI:	16421
Tank Id:	1
Number Of Compartments:	1
Tank Installation Date:	01/01/1975
Tank Registration Date:	05/08/1986
Tank Capacity (In Gallons):	2000
Tank Status (Current):	REMOVED FROM GROUND
Tank Status Date:	11/06/1990
Empty:	N
Tank Regulatory Status:	FULLY REGULATED
Tank Int Prot (Internal Tank Lining Date):	Not reported
Tank Design (Single Wall):	N
Tank Design (Double Wall):	N

BRANSON-ELDER (Continued) **U003841740**

Piping Design (Single Wall):	N
Piping Design (Double Wall):	N
Tank Ext Cont(Fac-Built Nonmetallic Jacket):	N
Tank Ext Cont(Syn Tank-Pit/Piping-Trench Liner):	N
Tank Ext Cont(Tank Vault/Rigid Trench Liner):	N
Piping Ext Cont(Fac-Built Nonmetallic Jacket):	N
Piping Ext Cont(Syn Tank-Pit/Piping-Trench Liner):	N
Piping Ext Cont(Tank Vault/Rigid Trench Liner):	N
Type Of Piping(P=Pressurized,S=Suction,G=Gravity):	Not reported
Tank Material (Steel):	Y
Tank Material(Frp(Fiberglass-Reinforced Plastic):	N
Tank Mat(Composite (Steel W/Ext Frp Cladding)):	N
Tank Mat(Concrete):	N
Tank Mat(Jacketed (Steel W/Ext Nonmetallic Jck)):	N
Tank Mat(Coated(Steel W/ExtPolyurethane Cladding)):	N
Piping Material (Steel):	Y
Piping Mat(Frp(Fiberglass Reinforced Plastic):	N
Piping Mat(Concrete):	N
Piping Mat(Jacketed(Steel W/Ext Nonmetallic Jacket)):	N
Piping Mat(Nonmetallic Flex Piping):	N
PipingConnect/Valves(Shear/Impact Valves(Under Disp)):	N
Piping Connect/Valves(Steel Swing-Joints(End Of Piping)):	N
Piping Connect/Valves (Flex Connectors(Ends Of Piping)):	N
Tank Corr Prot Meth(TCPM)(Cathodic-Field Installation):	N
TCPM (ExtDielectricCoat/Laminate/Tape/Wrap):	N
TCPM(Cathodic Prot-FacInstallation):	N
TCPM(Composite Tank(Steel W/Frp Ext Laminate):	N
TCPMeth(Coated Tank(Steel W/ExtPolyurethaneLaminate):	N
TCPM(FRP Tank Or Piping(Noncorrodible)):	N
TCPM(Ext Nonmetallic Jacket):	N
TCPMeth(Unnecessary Per Corrosion Prot Spec):	N
Piping Corr Prot Meth:	N
Piping Corr Prot Method(PCPM) (Cathodic Factory Install):	N
PCPM(Cathodic Prot-Field Install):	N
PCPMethod (FRP Tank Or Piping(Noncorrodible):	N
PCPM(Nonmetallic FlexPiping (Noncorrodible)):	N
PCPMeth(Isolated Open Area/2nd Containment):	N
PCPM (Dual Protected):	N
PCPM(Unnec Per Corrosion Prot Specialist):	N
Tank Corr Prot Compliance Flag:	N
Piping Corr Prot Compliance Flag:	N
Tank Corrosion Prot Variance (:	N
Piping Corrosion Prot Variance:	N
Temp Out Of Service Compliance:	N
Technical Compliance Flag:	N
Tank Tested Flag:	Y
Installation Signature Date:	08/21/1991

Compartment Records:

Tank Id:	1
UST Comprt Id:	45101
UST Id:	41863
Facility Num/Ai:	16421
Compartment Id:	A
Capacity (In Gallons):	2000
Substance Stored1:	GASOLINE
Substance Stored2:	Not reported
Substance Stored3:	Not reported

BRANSON-ELDER (Continued) **U003841740**

CompartmentReleaseDetectionMethod(Vapor):	N
CRDM(GW Monitoring):	N
CRDM(Monitoring Of Secondary Cont Barrier):	N
CRDM(Auto Tank Gauge Test/Inv Control):	N
CRDM(Interstitial Monitoring SecWall/Jacket):	N
CRDM(Wkly Manual Gauging(Tanks<=1000 G):	N
CRDM(Mthly Tank Gauging(Emer Gen Tanks):	N
CRDM(Sir (Stat Inv Reconciliation)/Inv Control):	N
PipingReleaseDetectionMethod(PRDM)(Vapor):	N
PRDM(Groundwater Monitoring):	N
PRDM(Monitoring Sec Containment Barrier):	N
PRDM(InterstitialMonitoring w/in SecWall/Jacket):	N
PRDM(Mthly Piping Tightness Test)@.2Gph:	N
PRDM(AnnualPipingTightTest/ElecMon@.1Gph:	N
PRDM(TriennialTightTest(Suction/GravityPiping):	N
PRDM AutoLineLeakDet(3.0 Gph PressPiping):	N
PRDM(Sir(StatInv Recon)/Inv Control)):	N
PRDM(Exempt System Suction:	N
Spill Overfill Prevention Equip(SOPE):	N
SOPE(Spill Cont/Bucket/Sump):	N
SOPE(DelShut-Off Valve)):	N
SOPE(FlowRestrictorValue:	N
SOPE(Alarm (Set@<=90%) W/3a Or 3b:	N
SOPE(N/A Deliveries To Tank<=25G):	N
Compartment Release Det Compliance Flag:	N
Piping Release Detection Compliance Flag):	N
Spill/OverfillPreventionCompliance Flag:	N
Compartment Release Detection Variance:	N
Piping Release Detection Variance:	N
Spill And Overfill Prevention Variance:	N
Stage I Vapor Recovery:	Not reported
Stage 1 Installation Date:	Not reported

Self Certification Records Not Found for this Facility:

UST Id:	41865
Facility Num/AI:	16421
Tank Id:	2
Number Of Compartments:	1
Tank Installation Date:	01/01/1975
Tank Registration Date:	05/08/1986
Tank Capacity (In Gallons):	2000
Tank Status (Current):	REMOVED FROM GROUND
Tank Status Date:	06/25/1997
Empty:	N
Tank Regulatory Status:	FULLY REGULATED
Tank Int Prot (Internal Tank Lining Date):	Not reported
Tank Design (Single Wall):	Y
Tank Design (Double Wall):	N
Piping Design (Single Wall):	Y
Piping Design (Double Wall):	N
Tank Ext Cont(Fac-Built Nonmetallic Jacket):	N
Tank Ext Cont(Syn Tank-Pit/Piping-Trench Liner):	N
Tank Ext Cont(Tank Vault/Rigid Trench Liner):	N
Piping Ext Cont(Fac-Built Nonmetallic Jacket):	N
Piping Ext Cont(Syn Tank-Pit/Piping-Trench Liner):	N
Piping Ext Cont(Tank Vault/Rigid Trench Liner):	N

BRANSON-ELDER (Continued) **U003841740**

Type Of Piping(P=Pressurized,S=Suction,G=Gravity):	Not reported
Tank Material (Steel):	Y
Tank Material(Frp(Fiberglass-Reinforced Plastic):	N
Tank Mat(Composite (Steel W/Ext Frp Cladding)):	N
Tank Mat(Concrete):	N
Tank Mat(Jacketed (Steel W/Ext Nonmetallic Jck)):	N
Tank Mat(Coated(Steel W/ExtPolyurethane Cladding)):	N
Piping Material (Steel):	Y
Piping Mat(Frp(Fiberglass Reinforced Plastic):	N
Piping Mat(Concrete):	N
Piping Mat(Jacketed(Steel W/Ext Nonmetallic Jacket)):	N
Piping Mat(Nonmetallic Flex Piping):	N
PipingConnect/Valves(Shear/Impact Valves(Under Disp)):	N
Piping Connect/Valves(Steel Swing-Joints(End Of Piping)):	N
Piping Connect/Valves (Flex Connectors(Ends Of Piping)):	N
Tank Corr Prot Meth(TCPM)(Cathodic-Field Installation):	N
TCPM (ExtDielectricCoat/Laminate/Tape/Wrap):	N
TCPM(Cathodic Prot-FacInstallation):	N
TCPM(Composite Tank(Steel W/Frp Ext Laminate):	N
TCPMeth(Coated Tank(Steel W/ExtPolyurethaneLaminate):	N
TCPM(FRP Tank Or Piping(Noncorrodible)):	N
TCPM(Ext Nonmetallic Jacket):	N
TCPMeth(Unnecessary Per Corrosion Prot Spec):	N
Piping Corr Prot Meth:	N
Piping Corr Prot Method(PCPM) (Cathodic Factory Install):	N
PCPM(Cathodic Prot-Field Install):	N
PCPMethod (FRP Tank Or Piping(Noncorrodible):	N
PCPM(Nonmetallic FlexPiping (Noncorrodible)):	N
PCPMeth(Isolated Open Area/2nd Containment):	N
PCPM (Dual Protected):	N
PCPM(Unnec Per Corrosion Prot Specialist):	N
Tank Corr Prot Compliance Flag:	N
Piping Corr Prot Compliance Flag:	N
Tank Corrosion Prot Variance (:	N
Piping Corrosion Prot Variance:	N
Temp Out Of Service Compliance:	N
Technical Compliance Flag:	N
Tank Tested Flag:	Y
Installation Signature Date:	08/21/1991

Compartment Records:

Tank Id:	2
UST Comprt Id:	45103
UST Id:	41865
Facility Num/Ai:	16421
Compartment Id:	A
Capacity (In Gallons):	2000
Substance Stored1:	GASOLINE
Substance Stored2:	Not reported
Substance Stored3:	Not reported
CompartmentReleaseDetectionMethod(Vapor):	N
CRDM(GW Monitoring):	N
CRDM(Monitoring Of Secondary Cont Barrier):	N
CRDM(Auto Tank Gauge Test/Inv Control):	N
CRDM(Interstitial Monitoring SecWall/Jacket):	N
CRDM(Wkly Manual Gauging(Tanks<=1000 G):	N
CRDM(Mthly Tank Gauging(Emer Gen Tanks):	N
CRDM(Sir (Stat Inv Reconciliation)/Inv Control):	N

BRANSON-ELDER (Continued) **U003841740**

PipingReleaseDetectionMethod(PRDM)(Vapor):	N
PRDM(Groundwater Monitoring):	N
PRDM(Monitoring Sec Containment Barrier):	N
PRDM(InterstitialMonitoring w/in SecWall/Jacket):	N
PRDM(Mthly Piping Tightness Test)@.2Gph:	N
PRDM(AnnualPipingTightTest/ElecMon@.1Gph:	N
PRDM(TriennialTightTest(Suction/GravityPiping):	N
PRDM AutoLineLeakDet(3.0 Gph PressPiping):	N
PRDM(Sir(StatInv Recon)/Inv Control)):	N
PRDM(Exempt System Suction:	N
Spill Overfill Prevention Equip(SOPE):	N
SOPE(Spill Cont/Bucket/Sump):	N
SOPE(DelShut-Off Valve)):	N
SOPE(FlowRestrictorValue:	N
SOPE(Alarm (Set@<=90%) W/3a Or 3b:	N
SOPE(N/A Deliveries To Tank<=25G):	N
Compartment Release Det Compliance Flag:	N
Piping Release Detection Compliance Flag):	N
Spill/OverfillPreventionCompliance Flag:	N
Compartment Release Detection Variance:	N
Piping Release Detection Variance:	N
Spill And Overfill Prevention Variance:	N
Stage I Vapor Recovery:	Not reported
Stage 1 Installation Date:	Not reported

Self Certification Records Not Found for this Facility:

UST Id:	41864
Facility Num/AI:	16421
Tank Id:	3
Number Of Compartments:	1
Tank Installation Date:	01/01/1975
Tank Registration Date:	05/08/1986
Tank Capacity (In Gallons):	4000
Tank Status (Current):	REMOVED FROM GROUND
Tank Status Date:	06/25/1997
Empty:	N
Tank Regulatory Status:	FULLY REGULATED
Tank Int Prot (Internal Tank Lining Date):	Not reported
Tank Design (Single Wall):	Y
Tank Design (Double Wall):	N
Piping Design (Single Wall):	Y
Piping Design (Double Wall):	N
Tank Ext Cont(Fac-Built Nonmetallic Jacket):	N
Tank Ext Cont(Syn Tank-Pit/Piping-Trench Liner):	N
Tank Ext Cont(Tank Vault/Rigid Trench Liner):	N
Piping Ext Cont(Fac-Built Nonmetallic Jacket):	N
Piping Ext Cont(Syn Tank-Pit/Piping-Trench Liner):	N
Piping Ext Cont(Tank Vault/Rigid Trench Liner):	N
Type Of Piping(P=Pressurized,S=Suction,G=Gravity):	Not reported
Tank Material (Steel):	Y
Tank Material(Frp(Fiberglass-Reinforced Plastic):	N
Tank Mat(Composite (Steel W/Ext Frp Cladding)):	N
Tank Mat(Concrete):	N
Tank Mat(Jacketed (Steel W/Ext Nonmetallic Jck)):	N
Tank Mat(Coated(Steel W/ExtPolyurethane Cladding)):	N
Piping Material (Steel):	Y

BRANSON-ELDER (Continued) **U003841740**

Piping Mat(Frp(Fiberglass Reinforced Plastic):	N
Piping Mat(Concrete):	N
Piping Mat(Jacketed(Steel W/Ext Nonmetallic Jacket)):	N
Piping Mat(Nonmetallic Flex Piping):	N
PipingConnect/Valves(Shear/Impact Valves(Under Disp)):	N
Piping Connect/Valves(Steel Swing-Joints(End Of Piping)):	N
Piping Connect/Valves (Flex Connectors(Ends Of Piping)):	N
Tank Corr Prot Meth(TCPM)(Cathodic-Field Installation):	N
TCPM (ExtDielectricCoat/Laminate/Tape/Wrap):	N
TCPM(Cathodic Prot-FacInstallation):	N
TCPM(Composite Tank(Steel W/Frp Ext Laminate):	N
TCPMeth(Coated Tank(Steel W/ExtPolyurethaneLaminate):	N
TCPM(FRP Tank Or Piping(Noncorrodible)):	N
TCPM(Ext Nonmetallic Jacket):	N
TCPMeth(Unnecessary Per Corrosion Prot Spec):	N
Piping Corr Prot Meth:	N
Piping Corr Prot Method(PCPM) (Cathodic Factory Install):	N
PCPM(Cathodic Prot-Field Install):	N
PCPMethod (FRP Tank Or Piping(Noncorrodible):	N
PCPM(Nonmetallic FlexPiping (Noncorrodible)):	N
PCPMeth(Isolated Open Area/2nd Containment):	N
PCPM (Dual Protected):	N
PCPM(Unnec Per Corrosion Prot Specialist):	N
Tank Corr Prot Compliance Flag:	N
Piping Corr Prot Compliance Flag:	N
Tank Corrosion Prot Variance (:	N
Piping Corrosion Prot Variance:	N
Temp Out Of Service Compliance:	N
Technical Compliance Flag:	N
Tank Tested Flag:	Y
Installation Signature Date:	08/21/1991

Compartment Records:

Tank Id:	3
UST Comprt Id:	45102
UST Id:	41864
Facility Num/Ai:	16421
Compartment Id:	A
Capacity (In Gallons):	4000
Substance Stored1:	GASOLINE
Substance Stored2:	Not reported
Substance Stored3:	Not reported
CompartmentReleaseDetectionMethod(Vapor):	N
CRDM(GW Monitoring):	N
CRDM(Monitoring Of Secondary Cont Barrier):	N
CRDM(Auto Tank Gauge Test/Inv Control):	N
CRDM(Interstitial Monitoring SecWall/Jacket):	N
CRDM(Wkly Manual Gauging(Tanks<=1000 G):	N
CRDM(Mthly Tank Gauging(Emer Gen Tanks):	N
CRDM(Sir (Stat Inv Reconciliation)/Inv Control):	N
PipingReleaseDetectionMethod(PRDM)(Vapor):	N
PRDM(Groundwater Monitoring):	N
PRDM(Monitoring Sec Containment Barrier):	N
PRDM(InterstitialMonitoring w/in SecWall/Jacket):	N
PRDM(Mthly Piping Tightness Test)@.2Gph:	N
PRDM(AnnualPipingTightTest/ElecMon@.1Gph:	N
PRDM(TriennialTightTest(Suction/GravityPiping):	N
PRDM AutoLineLeakDet(3.0 Gph PressPiping):	N

BRANSON-ELDER (Continued) **U003841740**

PRDM(Sir(StatInv Recon)/Inv Control)):	N
PRDM(Exempt System Suction:	N
Spill Overfill Prevention Equip(SOPE):	Y
SOPE(Spill Cont/Bucket/Sump):	Y
SOPE(DelShut-Off Valve)):	Y
SOPE(FlowRestrictorValue:	N
SOPE(Alarm (Set@<=90%) W/3a Or 3b:	N
SOPE(N/A Deliveries To Tank<=25G):	N
Compartment Release Det Compliance Flag:	N
Piping Release Detection Compliance Flag):	N
Spill/OverfillPreventionCompliance Flag:	Y
Compartment Release Detection Variance:	N
Piping Release Detection Variance:	N
Spill And Overfill Prevention Variance:	N
Stage I Vapor Recovery:	Not reported
Stage 1 Installation Date:	Not reported

Self Certification Records Not Found for this Facility:

UST Id:	41868
Facility Num/AI:	16421
Tank Id:	4
Number Of Compartments:	1
Tank Installation Date:	01/01/1979
Tank Registration Date:	05/08/1986
Tank Capacity (In Gallons):	6000
Tank Status (Current):	REMOVED FROM GROUND
Tank Status Date:	06/25/1997
Empty:	N
Tank Regulatory Status:	FULLY REGULATED
Tank Int Prot (Internal Tank Lining Date):	Not reported
Tank Design (Single Wall):	Y
Tank Design (Double Wall):	N
Piping Design (Single Wall):	Y
Piping Design (Double Wall):	N
Tank Ext Cont(Fac-Built Nonmetallic Jacket):	N
Tank Ext Cont(Syn Tank-Pit/Piping-Trench Liner):	N
Tank Ext Cont(Tank Vault/Rigid Trench Liner):	N
Piping Ext Cont(Fac-Built Nonmetallic Jacket):	N
Piping Ext Cont(Syn Tank-Pit/Piping-Trench Liner):	N
Piping Ext Cont(Tank Vault/Rigid Trench Liner):	N
Type Of Piping(P=Pressurized,S=Suction,G=Gravity):	Not reported
Tank Material (Steel):	Y
Tank Material(Frp(Fiberglass-Reinforced Plastic):	N
Tank Mat(Composite (Steel W/Ext Frp Cladding)):	N
Tank Mat(Concrete):	N
Tank Mat(Jacketed (Steel W/Ext Nonmetallic Jck)):	N
Tank Mat(Coated(Steel W/ExtPolyurethane Cladding)):	N
Piping Material (Steel):	Y
Piping Mat(Frp(Fiberglass Reinforced Plastic):	N
Piping Mat(Concrete):	N
Piping Mat(Jacketed(Steel W/Ext Nonmetallic Jacket)):	N
Piping Mat(Nonmetallic Flex Piping):	N
PipingConnect/Valves(Shear/Impact Valves(Under Disp)):	N
Piping Connect/Valves(Steel Swing-Joints(End Of Piping)):	N
Piping Connect/Valves (Flex Connectors(Ends Of Piping)):	N
Tank Corr Prot Meth(TCPM)(Cathodic-Field Installation):	N

BRANSON-ELDER (Continued) **U003841740**

TCPM (ExtDielectricCoat/Laminate/Tape/Wrap):	N
TCPM(Cathodic Prot-FacInstallation):	N
TCPM(Composite Tank(Steel W/Frp Ext Laminate):	N
TCPMeth(Coated Tank(Steel W/ExtPolyurethaneLaminate):	N
TCPM(FRP Tank Or Piping(Noncorrodible)):	N
TCPM(Ext Nonmetallic Jacket):	N
TCPMeth(Unnecessary Per Corrosion Prot Spec):	N
Piping Corr Prot Meth:	N
Piping Corr Prot Method(PCPM) (Cathodic Factory Install):	N
PCPM(Cathodic Prot-Field Install):	N
PCPMethod (FRP Tank Or Piping(Noncorrodible):	N
PCPM(Nonmetallic FlexPiping (Noncorrodible)):	N
PCPMeth(Isolated Open Area/2nd Containment):	N
PCPM (Dual Protected):	N
PCPM(Unnec Per Corrosion Prot Specialist):	N
Tank Corr Prot Compliance Flag:	N
Piping Corr Prot Compliance Flag:	N
Tank Corrosion Prot Variance (:	N
Piping Corrosion Prot Variance:	N
Temp Out Of Service Compliance:	N
Technical Compliance Flag:	N
Tank Tested Flag:	Y
Installation Signature Date:	08/21/1991

Compartment Records:

Tank Id:	4
UST Comprt Id:	45106
UST Id:	41868
Facility Num/Ai:	16421
Compartment Id:	A
Capacity (In Gallons):	6000
Substance Stored1:	DIESEL
Substance Stored2:	Not reported
Substance Stored3:	Not reported
CompartmentReleaseDetectionMethod(Vapor):	N
CRDM(GW Monitoring):	N
CRDM(Monitoring Of Secondary Cont Barrier):	N
CRDM(Auto Tank Gauge Test/Inv Control):	N
CRDM(Interstitial Monitoring SecWall/Jacket):	N
CRDM(Wkly Manual Gauging(Tanks<=1000 G):	N
CRDM(Mthly Tank Gauging(Emer Gen Tanks):	N
CRDM(Sir (Stat Inv Reconciliation)/Inv Control):	N
PipingReleaseDetectionMethod(PRDM)(Vapor):	N
PRDM(Groundwater Monitoring):	N
PRDM(Monitoring Sec Containment Barrier):	N
PRDM(InterstitialMonitoring w/in SecWall/Jacket):	N
PRDM(Mthly Piping Tightness Test)@.2Gph:	N
PRDM(AnnualPipingTightTest/ElecMon@.1Gph:	N
PRDM(TriennialTightTest(Suction/GravityPiping):	N
PRDM AutoLineLeakDet(3.0 Gph PressPiping):	N
PRDM(Sir(StatInv Recon)/Inv Control)):	N
PRDM(Exempt System Suction:	N
Spill Overfill Prevention Equip(SOPE):	N
SOPE(Spill Cont/Bucket/Sump):	N
SOPE(DelShut-Off Valve)):	N
SOPE(FlowRestrictorValue:	N
SOPE(Alarm (Set@<=90%) W/3a Or 3b:	N
SOPE(N/A Deliveries To Tank<=25G):	N

BRANSON-ELDER (Continued) **U003841740**

Compartment Release Det Compliance Flag:	N
Piping Release Detection Compliance Flag):	N
Spill/OverfillPreventionCompliance Flag:	N
Compartment Release Detection Variance:	N
Piping Release Detection Variance:	N
Spill And Overfill Prevention Variance:	N
Stage I Vapor Recovery:	Not reported
Stage 1 Installation Date:	Not reported

Self Certification Records Not Found for this Facility:

UST Id:	41867
Facility Num/AI:	16421
Tank Id:	5
Number Of Compartments:	1
Tank Installation Date:	01/01/1979
Tank Registration Date:	05/08/1986
Tank Capacity (In Gallons):	6000
Tank Status (Current):	REMOVED FROM GROUND
Tank Status Date:	06/25/1997
Empty:	N
Tank Regulatory Status:	FULLY REGULATED
Tank Int Prot (Internal Tank Lining Date):	Not reported
Tank Design (Single Wall):	Y
Tank Design (Double Wall):	N
Piping Design (Single Wall):	Y
Piping Design (Double Wall):	N
Tank Ext Cont(Fac-Built Nonmetallic Jacket):	N
Tank Ext Cont(Syn Tank-Pit/Piping-Trench Liner):	N
Tank Ext Cont(Tank Vault/Rigid Trench Liner):	N
Piping Ext Cont(Fac-Built Nonmetallic Jacket):	N
Piping Ext Cont(Syn Tank-Pit/Piping-Trench Liner):	N
Piping Ext Cont(Tank Vault/Rigid Trench Liner):	N
Type Of Piping(P=Pressurized,S=Suction,G=Gravity):	Not reported
Tank Material (Steel):	Y
Tank Material(Frp(Fiberglass-Reinforced Plastic):	N
Tank Mat(Composite (Steel W/Ext Frp Cladding)):	N
Tank Mat(Concrete):	N
Tank Mat(Jacketed (Steel W/Ext Nonmetallic Jck)):	N
Tank Mat(Coated(Steel W/ExtPolyurethane Cladding)):	N
Piping Material (Steel):	Y
Piping Mat(Frp(Fiberglass Reinforced Plastic):	N
Piping Mat(Concrete):	N
Piping Mat(Jacketed(Steel W/Ext Nonmetallic Jacket)):	N
Piping Mat(Nonmetallic Flex Piping):	N
PipingConnect/Valves(Shear/Impact Valves(Under Disp)):	N
Piping Connect/Valves(Steel Swing-Joints(End Of Piping)):	N
Piping Connect/Valves (Flex Connectors(Ends Of Piping)):	N
Tank Corr Prot Meth(TCPM)(Cathodic-Field Installation):	N
TCPM (ExtDielectricCoat/Laminate/Tape/Wrap):	N
TCPM(Cathodic Prot-FacInstallation):	N
TCPM(Composite Tank(Steel W/Frp Ext Laminate):	N
TCPMeth(Coated Tank(Steel W/ExtPolyurethaneLaminate):	N
TCPM(FRP Tank Or Piping(Noncorrodible)):	N
TCPM(Ext Nonmetallic Jacket):	N
TCPMeth(Unnecessary Per Corrosion Prot Spec):	N
Piping Corr Prot Meth:	N

BRANSON-ELDER (Continued) **U003841740**

Piping Corr Prot Method(PCPM) (Cathodic Factory Install):	N
PCPM(Cathodic Prot-Field Install):	N
PCPMethod (FRP Tank Or Piping(Noncorrodible):	N
PCPM(Nonmetallic FlexPiping (Noncorrodible)):	N
PCPMeth(Isolated Open Area/2nd Containment):	N
PCPM (Dual Protected):	N
PCPM(Unnec Per Corrosion Prot Specialist):	N
Tank Corr Prot Compliance Flag:	N
Piping Corr Prot Compliance Flag:	N
Tank Corrosion Prot Variance (:	N
Piping Corrosion Prot Variance:	N
Temp Out Of Service Compliance:	N
Technical Compliance Flag:	N
Tank Tested Flag:	Y
Installation Signature Date:	08/21/1991

Compartment Records:

Tank Id:	5
UST Comprt Id:	45105
UST Id:	41867
Facility Num/Ai:	16421
Compartment Id:	A
Capacity (In Gallons):	6000
Substance Stored1:	DIESEL
Substance Stored2:	Not reported
Substance Stored3:	Not reported
CompartmentReleaseDetectionMethod(Vapor):	N
CRDM(GW Monitoring):	N
CRDM(Monitoring Of Secondary Cont Barrier):	N
CRDM(Auto Tank Gauge Test/Inv Control):	N
CRDM(Interstitial Monitoring SecWall/Jacket):	N
CRDM(Wkly Manual Gauging(Tanks<=1000 G):	N
CRDM(Mthly Tank Gauging(Emer Gen Tanks):	N
CRDM(Sir (Stat Inv Reconciliation)/Inv Control):	N
PipingReleaseDetectionMethod(PRDM)(Vapor):	N
PRDM(Groundwater Monitoring):	N
PRDM(Monitoring Sec Containment Barrier):	N
PRDM(InterstitialMonitoring w/in SecWall/Jacket):	N
PRDM(Mthly Piping Tightness Test)@.2Gph:	N
PRDM(AnnualPipingTightTest/ElecMon@.1Gph:	N
PRDM(TriennialTightTest(Suction/GravityPiping):	N
PRDM AutoLineLeakDet(3.0 Gph PressPiping):	N
PRDM(Sir(StatInv Recon)/Inv Control)):	N
PRDM(Exempt System Suction:	N
Spill Overfill Prevention Equip(SOPE):	N
SOPE(Spill Cont/Bucket/Sump):	N
SOPE(DelShut-Off Valve)):	N
SOPE(FlowRestrictorValue:	N
SOPE(Alarm (Set@<=90%) W/3a Or 3b:	N
SOPE(N/A Deliveries To Tank<=25G):	N
Compartment Release Det Compliance Flag:	N
Piping Release Detection Compliance Flag):	N
Spill/OverfillPreventionCompliance Flag:	N
Compartment Release Detection Variance:	N
Piping Release Detection Variance:	N
Spill And Overfill Prevention Variance:	N
Stage I Vapor Recovery:	Not reported
Stage 1 Installation Date:	Not reported

BRANSON-ELDER (Continued) **U003841740**

Self Certification Records Not Found for this Facility:

Click this hyperlink while viewing on your computer to access
1 additional TX UST: record(s) in the EDR Site Report.

---

51 **PHILLIPS 66 018866** **UST** **U001249321**
938 NASHUA ST # 1 **N/A**
HOUSTON, TX 77008

UST:

Facility Id:	13748
Facility Type:	RETAIL
Facility Begin Date:	02/04/1987
Facility Status:	INACTIVE
Facility Exempt Status:	Yes
Records Off-Site:	No
UST Financial Assurance Required:	No
Number Of Active UST:	0
Site Location Description:	Not reported
Site Location (Nearest City/County/Zip):	HARRIS 77058
Site Location (TCEQ Region):	12
Contact Name/Title:	BRADLEY JONES,
Contact Organization Name:	PHILLIPS 66 CO 018866
Contact Mailing Address1:	Not reported
Contact Mailing Address2:	Not reported
Contact Mailing City/State/Zip:	Not reported
Contact Phone Number:	7135728000
Contact Fax Number:	Not reported
Contact Email Address:	Not reported
Facility Contact Address Deliverable:	Not reported
Application Received Date On Earliest Reg Form:	05/08/1986
Signature Date On Earliest Reg Form:	04/18/1986
Signature Name/Title On Earliest Reg Form:	R K SMOLLER,MKT ENGR
Signature Role On Earliest Reg Form:	Not reported
Signature Company On Earliest Reg Form:	Not reported
Enforcement Action:	Not reported
Facility Not Inspectable:	No

Facility Billing Contacts:

Princ Id:	679648152012342
AR Number:	Not reported
Contact Name/Title:	BRADLEY JONES/
Contact Organization Name:	PRISKE JONES INVESTMENTS LLC
Contact Mailing Address (Delivery):	10 ALABAMA CT
Contact Mailing Address (Internal Delivery):	Not reported
Contact Mailing City/State/Zip:	HOUSTON, TX 77027 5909
Phone Number/Ext:	/
Contact Fax Number/Ext:	/
Contact EMail Address:	Not reported
Contact Address Deliverable:	Yes

Owner:

Princ Id:	679648152012342
Additional Id:	974784632002116
Facility Num/AI:	13748
Owner CN:	CN604184374
Owner Name:	PRISKE JONES INVESTMENTS LLC

PHILLIPS 66 018866 (Continued) **U001249321**

Owner Effective Begin Date:	09/27/2005
Owner Type:	OR
State Tax Id:	Not reported
Contact Role:	Not reported
Contact Name/Title:	/
Contact Organization Name:	Not reported
Contact Mailing Address (Delivery):	Not reported
Contact Mailing Address (Internal Delivery):	Not reported
Contact Mailing City/State/Zip:	Not reported
Contact Phone Number/Ext:	/
Contact Fax Number/Ext:	/
Contact Email Address:	Not reported

Operator Records Not Found for this Facility:

Self Certification Records Not Found for this Facility/Owner:

Construction Notification:

NOC Id:	15280
Facility Num/AI:	13748
Application Received Date:	01/21/2010
Scheduled Construction Date:	03/20/2010
UST Improvement:	No
UST Installation:	Yes
UST Removal:	No
UST Repair:	No
UST Return To Service:	No
UST Replacement:	No
UST Abandonment:	No
UST Stage I:	No
AST Installation:	No
AST Stage I:	No
Historical Tracking Number:	NONE
Waiver Flag:	No
Late Filing Flag:	No
Form Received Date:	Not reported
Signature Date On Form:	Not reported
Signature Name On Form:	Not reported
Signature Title On Form:	Not reported
Signature Role:	Not reported
Signature Company On Form:	Not reported
Owner Name At Time Of Construction:	Not reported
Owner CN At Time Of Construction:	Not reported
Owner AR At Time Of Construction:	67519
General Desc of Proposed Construction:	INSTALLATION OF TWO NEW TANKS, SUBSURFACE PRODUCT LINES, VAPOR LINES, FUEL DISPE NSERS

Contractor, Consultant and Installer:

Cont/Cons/Installer Id:	16374
Ust Id:	Not reported
Noc Id:	15280
Facility Num/Ai:	13748
Type Of Contact:	CONSULTANT
Contractor Crp Number Or Installer Ilp Number:	Not reported
Company Name:	GEO ENVIRONMENTAL CONSULTANTS INC
Representative Name:	KHALID KHAN
Mailing Address (Delivery):	903 CROSSTIMBERS ST

PHILLIPS 66 018866 (Continued) **U001249321**

Mailing Address (Internal Delivery):	Not reported
Mailing Address (City Name):	HOUSTON
Mailing Address (State Code):	TX
Mailing Address (Five Digit Zip Code):	77022
Mailing Address (Foreign Postal Code):	Not reported
Mailing Address (Country Code):	Not reported
Phone Number (Country Code):	1
Phone Number (Area Code):	713
Phone Number:	6954708
Phone Number (Extension):	Not reported
Fax Number (Country Code):	Not reported
Fax Number (Area Code):	Not reported
Fax Number:	Not reported
Email Address:	Not reported
Cont/Cons/Installer Id:	16373
Ust Id:	Not reported
Noc Id:	15280
Facility Num/Ai:	13748
Type Of Contact:	CONTRACTOR
Contractor Crp Number Or Installer Ilp Number:	CRP001276
Company Name:	GEO ENVIRONMENTAL CONSULTANTS INC
Representative Name:	KHALID KHAN
Mailing Address (Delivery):	903 CROSSTIMBERS ST
Mailing Address (Internal Delivery):	Not reported
Mailing Address (City Name):	HOUSTON
Mailing Address (State Code):	TX
Mailing Address (Five Digit Zip Code):	77022
Mailing Address (Foreign Postal Code):	Not reported
Mailing Address (Country Code):	Not reported
Phone Number (Country Code):	1
Phone Number (Area Code):	713
Phone Number:	6954708
Phone Number (Extension):	Not reported
Fax Number (Country Code):	Not reported
Fax Number (Area Code):	Not reported
Fax Number:	Not reported
Email Address:	Not reported
Cont/Cons/Installer Id:	16375
Ust Id:	Not reported
Noc Id:	15280
Facility Num/Ai:	13748
Type Of Contact:	INSTALLER
Contractor Crp Number Or Installer Ilp Number:	ILP001276
Company Name:	Not reported
Representative Name:	Not reported
Mailing Address (Delivery):	Not reported
Mailing Address (Internal Delivery):	Not reported
Mailing Address (City Name):	Not reported
Mailing Address (State Code):	Not reported
Mailing Address (Five Digit Zip Code):	Not reported
Mailing Address (Foreign Postal Code):	Not reported
Mailing Address (Country Code):	Not reported
Phone Number (Country Code):	Not reported
Phone Number (Area Code):	Not reported
Phone Number:	Not reported

PHILLIPS 66 018866 (Continued) **U001249321**

Phone Number (Extension):	Not reported
Fax Number (Country Code):	Not reported
Fax Number (Area Code):	Not reported
Fax Number:	Not reported
Email Address:	Not reported

Tanks:

UST Id:	35615
Facility Num/AI:	13748
Tank Id:	0367688
Number Of Compartments:	1
Tank Installation Date:	01/01/1963
Tank Registration Date:	05/08/1986
Tank Capacity (In Gallons):	560
Tank Status (Current):	REMOVED FROM GROUND
Tank Status Date:	06/01/1992
Empty:	N
Tank Regulatory Status:	EXEMPT NON-USE SINCE 1974
Tank Int Prot (Internal Tank Lining Date):	Not reported
Tank Design (Single Wall):	N
Tank Design (Double Wall):	N
Piping Design (Single Wall):	N
Piping Design (Double Wall):	N
Tank Ext Cont(Fac-Built Nonmetallic Jacket):	N
Tank Ext Cont(Syn Tank-Pit/Piping-Trench Liner):	N
Tank Ext Cont(Tank Vault/Rigid Trench Liner):	N
Piping Ext Cont(Fac-Built Nonmetallic Jacket):	N
Piping Ext Cont(Syn Tank-Pit/Piping-Trench Liner):	N
Piping Ext Cont(Tank Vault/Rigid Trench Liner):	N
Type Of Piping(P=Pressurized,S=Suction,G=Gravity):	Not reported
Tank Material (Steel):	Y
Tank Material(Frp(Fiberglass-Reinforced Plastic):	N
Tank Mat(Composite (Steel W/Ext Frp Cladding)):	N
Tank Mat(Concrete):	N
Tank Mat(Jacketed (Steel W/Ext Nonmetallic Jck)):	N
Tank Mat(Coated(Steel W/ExtPolyurethane Cladding)):	N
Piping Material (Steel):	Y
Piping Mat(Frp(Fiberglass Reinforced Plastic):	N
Piping Mat(Concrete):	N
Piping Mat(Jacketed(Steel W/Ext Nonmetallic Jacket)):	N
Piping Mat(Nonmetallic Flex Piping):	N
PipingConnect/Valves(Shear/Impact Valves(Under Disp)):	N
Piping Connect/Valves(Steel Swing-Joints(End Of Piping)):	N
Piping Connect/Valves (Flex Connectors(Ends Of Piping)):	N
Tank Corr Prot Meth(TCPM)(Cathodic-Field Installation):	N
TCPM (ExtDielectricCoat/Laminate/Tape/Wrap):	N
TCPM(Cathodic Prot-FacInstallation):	N
TCPM(Composite Tank(Steel W/Frp Ext Laminate):	N
TCPMeth(Coated Tank(Steel W/ExtPolyurethaneLaminate):	N
TCPM(FRP Tank Or Piping(Noncorrodible)):	N
TCPM(Ext Nonmetallic Jacket):	N
TCPMeth(Unnecessary Per Corrosion Prot Spec):	N
Piping Corr Prot Meth:	N
Piping Corr Prot Method(PCPM) (Cathodic Factory Install):	N
PCPM(Cathodic Prot-Field Install):	N
PCPMethod (FRP Tank Or Piping(Noncorrodible):	N
PCPM(Nonmetallic FlexPiping (Noncorrodible)):	N

PHILLIPS 66 018866 (Continued) **U001249321**

PCPMeth(Isolated Open Area/2nd Containment):	N
PCPM (Dual Protected):	N
PCPM(Unnec Per Corrosion Prot Specialist):	N
Tank Corr Prot Compliance Flag:	N
Piping Corr Prot Compliance Flag:	N
Tank Corrosion Prot Variance (:	N
Piping Corrosion Prot Variance:	N
Temp Out Of Service Compliance:	N
Technical Compliance Flag:	N
Tank Tested Flag:	N
Installation Signature Date:	12/18/1990

Compartment Records:

Tank Id:	0367688
UST Comprt Id:	142445
UST Id:	35615
Facility Num/Ai:	13748
Compartment Id:	A
Capacity (In Gallons):	560
Substance Stored1:	EMPTY
Substance Stored2:	Not reported
Substance Stored3:	Not reported
CompartmentReleaseDetectionMethod(Vapor):	N
CRDM(GW Monitoring):	N
CRDM(Monitoring Of Secondary Cont Barrier):	N
CRDM(Auto Tank Gauge Test/Inv Control):	N
CRDM(Interstitial Monitoring SecWall/Jacket):	N
CRDM(Wkly Manual Gauging(Tanks<=1000 G):	N
CRDM(Mthly Tank Gauging(Emer Gen Tanks):	N
CRDM(Sir (Stat Inv Reconciliation)/Inv Control):	N
PipingReleaseDetectionMethod(PRDM)(Vapor):	N
PRDM(Groundwater Monitoring):	N
PRDM(Monitoring Sec Containment Barrier):	N
PRDM(InterstitialMonitoring w/in SecWall/Jacket):	N
PRDM(Mthly Piping Tightness Test)@.2Gph:	N
PRDM(AnnualPipingTightTest/ElecMon@.1Gph:	N
PRDM(TriennialTightTest(Suction/GravityPiping):	N
PRDM AutoLineLeakDet(3.0 Gph PressPiping):	N
PRDM(Sir(StatInv Recon)/Inv Control)):	N
PRDM(Exempt System Suction:	N
Spill Overfill Prevention Equip(SOPE):	N
SOPE(Spill Cont/Bucket/Sump):	N
SOPE(DelShut-Off Valve)):	N
SOPE(FlowRestrictorValue:	N
SOPE(Alarm (Set@<=90%) W/3a Or 3b:	N
SOPE(N/A Deliveries To Tank<=25G):	N
Compartment Release Det Compliance Flag:	N
Piping Release Detection Compliance Flag):	N
Spill/OverfillPreventionCompliance Flag:	N
Compartment Release Detection Variance:	N
Piping Release Detection Variance:	N
Spill And Overfill Prevention Variance:	N
Stage I Vapor Recovery:	Not reported
Stage 1 Installation Date:	Not reported

Self Certification Records Not Found for this Facility:

PHILLIPS 66 018866 (Continued) **U001249321**

UST Id:	35614
Facility Num/AI:	13748
Tank Id:	0367689
Number Of Compartments:	1
Tank Installation Date:	01/01/1963
Tank Registration Date:	05/08/1986
Tank Capacity (In Gallons):	4000
Tank Status (Current):	REMOVED FROM GROUND
Tank Status Date:	06/01/1992
Empty:	N
Tank Regulatory Status:	EXEMPT NON-USE SINCE 1974
Tank Int Prot (Internal Tank Lining Date):	Not reported
Tank Design (Single Wall):	N
Tank Design (Double Wall):	N
Piping Design (Single Wall):	N
Piping Design (Double Wall):	N
Tank Ext Cont(Fac-Built Nonmetallic Jacket):	N
Tank Ext Cont(Syn Tank-Pit/Piping-Trench Liner):	N
Tank Ext Cont(Tank Vault/Rigid Trench Liner):	N
Piping Ext Cont(Fac-Built Nonmetallic Jacket):	N
Piping Ext Cont(Syn Tank-Pit/Piping-Trench Liner):	N
Piping Ext Cont(Tank Vault/Rigid Trench Liner):	N
Type Of Piping(P=Pressurized,S=Suction,G=Gravity):	Not reported
Tank Material (Steel):	Y
Tank Material(Frp(Fiberglass-Reinforced Plastic):	N
Tank Mat(Composite (Steel W/Ext Frp Cladding)):	N
Tank Mat(Concrete):	N
Tank Mat(Jacketed (Steel W/Ext Nonmetallic Jck)):	N
Tank Mat(Coated(Steel W/ExtPolyurethane Cladding)):	N
Piping Material (Steel):	Y
Piping Mat(Frp(Fiberglass Reinforced Plastic):	N
Piping Mat(Concrete):	N
Piping Mat(Jacketed(Steel W/Ext Nonmetallic Jacket)):	N
Piping Mat(Nonmetallic Flex Piping):	N
PipingConnect/Valves(Shear/Impact Valves(Under Disp)):	N
Piping Connect/Valves(Steel Swing-Joints(End Of Piping)):	N
Piping Connect/Valves (Flex Connectors(Ends Of Piping)):	N
Tank Corr Prot Meth(TCPM)(Cathodic-Field Installation):	N
TCPM (ExtDielectricCoat/Laminate/Tape/Wrap):	N
TCPM(Cathodic Prot-FacInstallation):	N
TCPM(Composite Tank(Steel W/Frp Ext Laminate):	N
TCPMeth(Coated Tank(Steel W/ExtPolyurethaneLaminate):	N
TCPM(FRP Tank Or Piping(Noncorrodible)):	N
TCPM(Ext Nonmetallic Jacket):	N
TCPMeth(Unnecessary Per Corrosion Prot Spec):	N
Piping Corr Prot Meth:	N
Piping Corr Prot Method(PCPM) (Cathodic Factory Install):	N
PCPM(Cathodic Prot-Field Install):	N
PCPMethod (FRP Tank Or Piping(Noncorrodible):	N
PCPM(Nonmetallic FlexPiping (Noncorrodible)):	N
PCPMeth(Isolated Open Area/2nd Containment):	N
PCPM (Dual Protected):	N
PCPM(Unnec Per Corrosion Prot Specialist):	N
Tank Corr Prot Compliance Flag:	N
Piping Corr Prot Compliance Flag:	N
Tank Corrosion Prot Variance (:	N
Piping Corrosion Prot Variance:	N

PHILLIPS 66 018866 (Continued) **U001249321**

Temp Out Of Service Compliance:	N
Technical Compliance Flag:	N
Tank Tested Flag:	N
Installation Signature Date:	12/18/1990

Compartment Records:

Tank Id:	0367689
UST Comprt Id:	142444
UST Id:	35614
Facility Num/Ai:	13748
Compartment Id:	A
Capacity (In Gallons):	4000
Substance Stored1:	EMPTY
Substance Stored2:	Not reported
Substance Stored3:	Not reported
CompartmentReleaseDetectionMethod(Vapor):	N
CRDM(GW Monitoring):	N
CRDM(Monitoring Of Secondary Cont Barrier):	N
CRDM(Auto Tank Gauge Test/Inv Control):	N
CRDM(Interstitial Monitoring SecWall/Jacket):	N
CRDM(Wkly Manual Gauging(Tanks<=1000 G):	N
CRDM(Mthly Tank Gauging(Emer Gen Tanks):	N
CRDM(Sir (Stat Inv Reconciliation)/Inv Control):	N
PipingReleaseDetectionMethod(PRDM)(Vapor):	N
PRDM(Groundwater Monitoring):	N
PRDM(Monitoring Sec Containment Barrier):	N
PRDM(InterstitialMonitoring w/in SecWall/Jacket):	N
PRDM(Mthly Piping Tightness Test)@.2Gph:	N
PRDM(AnnualPipingTightTest/ElecMon@.1Gph:	N
PRDM(TriennialTightTest(Suction/GravityPiping):	N
PRDM AutoLineLeakDet(3.0 Gph PressPiping):	N
PRDM(Sir(StatInv Recon)/Inv Control)):	N
PRDM(Exempt System Suction:	N
Spill Overfill Prevention Equip(SOPE):	N
SOPE(Spill Cont/Bucket/Sump):	N
SOPE(DelShut-Off Valve)):	N
SOPE(FlowRestrictorValue:	N
SOPE(Alarm (Set@<=90%) W/3a Or 3b:	N
SOPE(N/A Deliveries To Tank<=25G):	N
Compartment Release Det Compliance Flag:	N
Piping Release Detection Compliance Flag):	N
Spill/OverfillPreventionCompliance Flag:	N
Compartment Release Detection Variance:	N
Piping Release Detection Variance:	N
Spill And Overfill Prevention Variance:	N
Stage I Vapor Recovery:	Not reported
Stage 1 Installation Date:	Not reported

Self Certification Records Not Found for this Facility:

UST Id:	35617
Facility Num/AI:	13748
Tank Id:	0367690
Number Of Compartments:	1
Tank Installation Date:	01/01/1963
Tank Registration Date:	05/08/1986
Tank Capacity (In Gallons):	4000

PHILLIPS 66 018866 (Continued) **U001249321**

Tank Status (Current):	REMOVED FROM GROUND
Tank Status Date:	06/01/1992
Empty:	N
Tank Regulatory Status:	EXEMPT NON-USE SINCE 1974
Tank Int Prot (Internal Tank Lining Date):	Not reported
Tank Design (Single Wall):	N
Tank Design (Double Wall):	N
Piping Design (Single Wall):	N
Piping Design (Double Wall):	N
Tank Ext Cont(Fac-Built Nonmetallic Jacket):	N
Tank Ext Cont(Syn Tank-Pit/Piping-Trench Liner):	N
Tank Ext Cont(Tank Vault/Rigid Trench Liner):	N
Piping Ext Cont(Fac-Built Nonmetallic Jacket):	N
Piping Ext Cont(Syn Tank-Pit/Piping-Trench Liner):	N
Piping Ext Cont(Tank Vault/Rigid Trench Liner):	N
Type Of Piping(P=Pressurized,S=Suction,G=Gravity):	Not reported
Tank Material (Steel):	Y
Tank Material(Frp(Fiberglass-Reinforced Plastic):	N
Tank Mat(Composite (Steel W/Ext Frp Cladding)):	N
Tank Mat(Concrete):	N
Tank Mat(Jacketed (Steel W/Ext Nonmetallic Jck)):	N
Tank Mat(Coated(Steel W/ExtPolyurethane Cladding)):	N
Piping Material (Steel):	Y
Piping Mat(Frp(Fiberglass Reinforced Plastic):	N
Piping Mat(Concrete):	N
Piping Mat(Jacketed(Steel W/Ext Nonmetallic Jacket)):	N
Piping Mat(Nonmetallic Flex Piping):	N
PipingConnect/Valves(Shear/Impact Valves(Under Disp)):	N
Piping Connect/Valves(Steel Swing-Joints(End Of Piping)):	N
Piping Connect/Valves (Flex Connectors(Ends Of Piping)):	N
Tank Corr Prot Meth(TCPM)(Cathodic-Field Installation):	N
TCPM (ExtDielectricCoat/Laminate/Tape/Wrap):	N
TCPM(Cathodic Prot-FacInstallation):	N
TCPM(Composite Tank(Steel W/Frp Ext Laminate):	N
TCPMeth(Coated Tank(Steel W/ExtPolyurethaneLaminate):	N
TCPM(FRP Tank Or Piping(Noncorrodible)):	N
TCPM(Ext Nonmetallic Jacket):	N
TCPMeth(Unnecessary Per Corrosion Prot Spec):	N
Piping Corr Prot Meth:	N
Piping Corr Prot Method(PCPM) (Cathodic Factory Install):	N
PCPM(Cathodic Prot-Field Install):	N
PCPMethod (FRP Tank Or Piping(Noncorrodible):	N
PCPM(Nonmetallic FlexPiping (Noncorrodible)):	N
PCPMeth(Isolated Open Area/2nd Containment):	N
PCPM (Dual Protected):	N
PCPM(Unnec Per Corrosion Prot Specialist):	N
Tank Corr Prot Compliance Flag:	N
Piping Corr Prot Compliance Flag:	N
Tank Corrosion Prot Variance (:	N
Piping Corrosion Prot Variance:	N
Temp Out Of Service Compliance:	N
Technical Compliance Flag:	N
Tank Tested Flag:	N
Installation Signature Date:	12/18/1990

Compartment Records:

Tank Id:	0367690
UST Comprt Id:	142447

PHILLIPS 66 018866 (Continued) **U001249321**

UST Id:	35617
Facility Num/Ai:	13748
Compartment Id:	A
Capacity (In Gallons):	4000
Substance Stored1:	EMPTY
Substance Stored2:	Not reported
Substance Stored3:	Not reported
CompartmentReleaseDetectionMethod(Vapor):	N
CRDM(GW Monitoring):	N
CRDM(Monitoring Of Secondary Cont Barrier):	N
CRDM(Auto Tank Gauge Test/Inv Control):	N
CRDM(Interstitial Monitoring SecWall/Jacket):	N
CRDM(Wkly Manual Gauging(Tanks<=1000 G):	N
CRDM(Mthly Tank Gauging(Emer Gen Tanks):	N
CRDM(Sir (Stat Inv Reconciliation)/Inv Control):	N
PipingReleaseDetectionMethod(PRDM)(Vapor):	N
PRDM(Groundwater Monitoring):	N
PRDM(Monitoring Sec Containment Barrier):	N
PRDM(InterstitialMonitoring w/in SecWall/Jacket):	N
PRDM(Mthly Piping Tightness Test)@.2Gph:	N
PRDM(AnnualPipingTightTest/ElecMon@.1Gph:	N
PRDM(TriennialTightTest(Suction/GravityPiping):	N
PRDM AutoLineLeakDet(3.0 Gph PressPiping):	N
PRDM(Sir(StatInv Recon)/Inv Control)):	N
PRDM(Exempt System Suction:	N
Spill Overfill Prevention Equip(SOPE):	N
SOPE(Spill Cont/Bucket/Sump):	N
SOPE(DelShut-Off Valve)):	N
SOPE(FlowRestrictorValue:	N
SOPE(Alarm (Set@<=90%) W/3a Or 3b:	N
SOPE(N/A Deliveries To Tank<=25G):	N
Compartment Release Det Compliance Flag:	N
Piping Release Detection Compliance Flag):	N
Spill/OverfillPreventionCompliance Flag:	N
Compartment Release Detection Variance:	N
Piping Release Detection Variance:	N
Spill And Overfill Prevention Variance:	N
Stage I Vapor Recovery:	Not reported
Stage 1 Installation Date:	Not reported

Self Certification Records Not Found for this Facility:

UST Id:	35616
Facility Num/AI:	13748
Tank Id:	0367691
Number Of Compartments:	1
Tank Installation Date:	01/01/1963
Tank Registration Date:	05/08/1986
Tank Capacity (In Gallons):	6000
Tank Status (Current):	REMOVED FROM GROUND
Tank Status Date:	06/01/1992
Empty:	N
Tank Regulatory Status:	EXEMPT NON-USE SINCE 1974
Tank Int Prot (Internal Tank Lining Date):	Not reported
Tank Design (Single Wall):	N
Tank Design (Double Wall):	N
Piping Design (Single Wall):	N

PHILLIPS 66 018866 (Continued) **U001249321**

Piping Design (Double Wall):	N
Tank Ext Cont(Fac-Built Nonmetallic Jacket):	N
Tank Ext Cont(Syn Tank-Pit/Piping-Trench Liner):	N
Tank Ext Cont(Tank Vault/Rigid Trench Liner):	N
Piping Ext Cont(Fac-Built Nonmetallic Jacket):	N
Piping Ext Cont(Syn Tank-Pit/Piping-Trench Liner):	N
Piping Ext Cont(Tank Vault/Rigid Trench Liner):	N
Type Of Piping(P=Pressurized,S=Suction,G=Gravity):	Not reported
Tank Material (Steel):	Y
Tank Material(Frp(Fiberglass-Reinforced Plastic):	N
Tank Mat(Composite (Steel W/Ext Frp Cladding)):	N
Tank Mat(Concrete):	N
Tank Mat(Jacketed (Steel W/Ext Nonmetallic Jck)):	N
Tank Mat(Coated(Steel W/ExtPolyurethane Cladding)):	N
Piping Material (Steel):	Y
Piping Mat(Frp(Fiberglass Reinforced Plastic):	N
Piping Mat(Concrete):	N
Piping Mat(Jacketed(Steel W/Ext Nonmetallic Jacket)):	N
Piping Mat(Nonmetallic Flex Piping):	N
PipingConnect/Valves(Shear/Impact Valves(Under Disp)):	N
Piping Connect/Valves(Steel Swing-Joints(End Of Piping)):	N
Piping Connect/Valves (Flex Connectors(Ends Of Piping)):	N
Tank Corr Prot Meth(TCPM)(Cathodic-Field Installation):	N
TCPM (ExtDielectricCoat/Laminate/Tape/Wrap):	N
TCPM(Cathodic Prot-FacInstallation):	N
TCPM(Composite Tank(Steel W/Frp Ext Laminate):	N
TCPMeth(Coated Tank(Steel W/ExtPolyurethaneLaminate):	N
TCPM(FRP Tank Or Piping(Noncorrodible)):	N
TCPM(Ext Nonmetallic Jacket):	N
TCPMeth(Unnecessary Per Corrosion Prot Spec):	N
Piping Corr Prot Meth:	N
Piping Corr Prot Method(PCPM) (Cathodic Factory Install):	N
PCPM(Cathodic Prot-Field Install):	N
PCPMethod (FRP Tank Or Piping(Noncorrodible):	N
PCPM(Nonmetallic FlexPiping (Noncorrodible)):	N
PCPMeth(Isolated Open Area/2nd Containment):	N
PCPM (Dual Protected):	N
PCPM(Unnec Per Corrosion Prot Specialist):	N
Tank Corr Prot Compliance Flag:	N
Piping Corr Prot Compliance Flag:	N
Tank Corrosion Prot Variance (:	N
Piping Corrosion Prot Variance:	N
Temp Out Of Service Compliance:	N
Technical Compliance Flag:	N
Tank Tested Flag:	N
Installation Signature Date:	12/18/1990

Compartment Records:

Tank Id:	0367691
UST Comprt Id:	142446
UST Id:	35616
Facility Num/Ai:	13748
Compartment Id:	A
Capacity (In Gallons):	6000
Substance Stored1:	EMPTY
Substance Stored2:	Not reported
Substance Stored3:	Not reported
CompartmentReleaseDetectionMethod(Vapor):	N

PHILLIPS 66 018866 (Continued) **U001249321**

CRDM(GW Monitoring):	N
CRDM(Monitoring Of Secondary Cont Barrier):	N
CRDM(Auto Tank Gauge Test/Inv Control):	N
CRDM(Interstitial Monitoring SecWall/Jacket):	N
CRDM(Wkly Manual Gauging(Tanks<=1000 G):	N
CRDM(Mthly Tank Gauging(Emer Gen Tanks):	N
CRDM(Sir (Stat Inv Reconciliation)/Inv Control):	N
PipingReleaseDetectionMethod(PRDM)(Vapor):	N
PRDM(Groundwater Monitoring):	N
PRDM(Monitoring Sec Containment Barrier):	N
PRDM(InterstitialMonitoring w/in SecWall/Jacket):	N
PRDM(Mthly Piping Tightness Test)@.2Gph:	N
PRDM(AnnualPipingTightTest/ElecMon@.1Gph:	N
PRDM(TriennialTightTest(Suction/GravityPiping):	N
PRDM AutoLineLeakDet(3.0 Gph PressPiping):	N
PRDM(Sir(StatInv Recon)/Inv Control)):	N
PRDM(Exempt System Suction:	N
Spill Overfill Prevention Equip(SOPE):	N
SOPE(Spill Cont/Bucket/Sump):	N
SOPE(DelShut-Off Valve)):	N
SOPE(FlowRestrictorValue:	N
SOPE(Alarm (Set@<=90%) W/3a Or 3b:	N
SOPE(N/A Deliveries To Tank<=25G):	N
Compartment Release Det Compliance Flag:	N
Piping Release Detection Compliance Flag):	N
Spill/OverfillPreventionCompliance Flag:	N
Compartment Release Detection Variance:	N
Piping Release Detection Variance:	N
Spill And Overfill Prevention Variance:	N
Stage I Vapor Recovery:	Not reported
Stage 1 Installation Date:	Not reported

Self Certification Records Not Found for this Facility:

Tank Records Not Found for this Facility:

---

51 **EXXON CORPORATION** **EDR Hist Auto** **1022082459**
1003 NASHUA ST 1 **N/A**
HOUSTON, TX 77008

EDR Hist Auto

Year:	Name:	Type:
1998	EXXON CORPORATION	Gasoline Service Stations

---

51 **SPACE CLEANERS** **EDR Hist Cleaner** **1020091407**
1011 NASHUA ST **N/A**
HOUSTON, TX 77008

EDR Hist Cleaner

Year:	Name:	Type:
1997	SPACE CLEANERS	Drycleaning Plants, Except Rugs
1998	SPACE CLEANERS	Drycleaning Plants, Except Rugs
1999	SPACE CLEANERS	Drycleaning Plants, Except Rugs

SPACE CLEANERS (Continued) **1020091407**

2000	SPACE CLEANERS	Drycleaning Plants, Except Rugs
2001	SPACE CLEANERS	Drycleaning Plants, Except Rugs
2002	SPACE CLEANERS	Drycleaning Plants, Except Rugs
2003	SPACE CLEANERS	Drycleaning Plants, Except Rugs

---

52 **EASON AUTO SERVICE** **EDR Hist Auto** **1009351355**
1003 ALEXANDER **N/A**
HOUSTON, TX

EDR Hist Auto

Year:	Name:	Type:
1953	EASON AUTO SERVICE	AUTOMOBILE REPAIRING

---

53 **DRANE COURT SITE** **SEMS-ARCHIVE** **1003874713**
922 DRANE CT OFF 11TH ST **TXD980699466**
HOUSTON, TX 77008

SEMS-ARCHIVE:
Site ID: 602792
EPA ID: TXD980699466
Federal Facility: N
NPL: Not on the NPL
Non NPL Status: NFRAP-Site does not qualify for the NPL based on existing information

Following information was gathered from the prior CERCLIS update completed in 10/2013:
Site ID: 0602792
Federal Facility: Not a Federal Facility
NPL Status: Not on the NPL
Non NPL Status: NFRAP-Site does not qualify for the NPL based on existing information

CERCLIS-NFRAP Site Contact Details:
Contact Sequence ID: 6426080.00000
Person ID: 6270175.00000

Contact Sequence ID: 13077595.00000
Person ID: 6272897.00000

CERCLIS-NFRAP Assessment History:
Action: DISCOVERY
Date Started: / /
Date Completed: 03/01/83
Priority Level: Not reported

Action: PRELIMINARY ASSESSMENT
Date Started: 09/01/84
Date Completed: 09/01/84
Priority Level: Low priority for further assessment

Action: SITE INSPECTION
Date Started: 09/01/84
Date Completed: 09/01/84
Priority Level: NFRAP-Site does not qualify for the NPL based on existing information

Action: ARCHIVE SITE

DRANE COURT SITE (Continued) **1003874713**

Date Started: / /
Date Completed: 05/08/95
Priority Level: Not reported

---

54 **MERCHANT PARK NAIL & TAN** **DRYCLEANERS** **S109360286**
918 N DURHAM DR STE A **N/A**
HOUSTON, TX 77008

DRYCLEANERS:

RN Number:	RN103968210
Region:	12
CN Number:	CN602465387
DCR Number:	Not reported
AR Number:	24000380
Principal Name:	HA, LAN
Bill Addr1:	918 N DURHAM DR STE A
Bill Addr2:	Not reported
Bill City/State/Zip:	HOUSTON, TX 77008 6547
EMail:	Not reported
Phone Number:	Not reported
Site Name:	MERCHANT PARK NAIL & TAN
Site Type:	DROP STATION REGISTRATION
Site Status:	ACTIVE
Fiscal Year:	FY2004
Solvent:	Not reported
Gallons:	Not reported
Part Stat:	YES
Gross Receipts:	Not reported

---

54 **MERCHANT PARK NAIL & TAN** **FINDS** **1011334397**
918 N DURHAM DR STE A **N/A**
HOUSTON, TX 77008

FINDS:

Registry ID: 110034521248

Environmental Interest/Information System
Texas Commission on Environmental Quality - Agency Central Registry (TX-TCEQ ACR) is a computer application that allows the Texas Commission on Environmental Quality (TCEQ) to use a single, centralized area to record common information, such as the company names, addresses, and telephone numbers of those the TCEQ regulates. It also contains additional IDs (permits, registrations, authorizations, etc) and their status.

Click this hyperlink while viewing on your computer to access additional FINDS: detail in the EDR Site Report.

55 **KELLEY S GARAGE** **EDR Hist Auto** **1009384860**
904 DOROTHY ST **N/A**
HOUSTON, TX

EDR Hist Auto

Year:	Name:	Type:
1962	KELLEY S GARAGE	AUTOMOBILE REPAIRING

---

56 **ENRON CREDITORS RECOVERY CORP.** **TIER 2** **S108445976**
727 N. SHEPHERD **N/A**
HOUSTON, TX 77007

TIER 2:

Facility Id:	FATR20086CAH0G002DYF
Facility Name:	ENRON CREDITORS RECOVERY CORP.
Reporting Year:	2008
Facility Country:	USA
Facility Department:	Shepherd
Facility Date Modified:	6/30/2009
Date Tier 2 Signed:	02/27/2009
Mailing Address:	Not reported
Mailing City/State/Country:	Not reported
Dikes/Other Safeguard Meas Emp:	Not reported
All Chemicals Same As Last Year:	True
State Fees Total:	50.00
Number Of Employess On Site:	1
Site Map:	Not reported
Fire District:	Not reported
Submitted By:	Paul Erwin, Senior Director
Latitude:	Not reported
Longitude:	Not reported
Lat/Long Location Desc:	Not reported
Lat/Long Method:	Not reported
Site Coordinate Abbr Submitted:	Not reported
Number Of Emp. Required:	Not reported
Fail Valid:	Not reported
Site Coordinate Abbr Submitted:	Not reported
Mail Address:	Not reported
Mail City:	Not reported
Mail State Req.:	Not reported
Fire District:	Not reported
Additional Mail Addr:	Not reported

Facility Id/Name:	FATR20075MDRT500284F/ENRON CREDITORS RECOVERY CORP
Reporting Year:	2007
Facility Country:	USA
Facility Department:	Shepherd
Facility Date Modified:	8/5/2008
Date Tier 2 Signed:	2/8/2008
Mailing Address:	Not reported
Mailing City/State/Country:	Not reported
Dikes/Other Safeguard Meas Emp:	Not reported
All Chemicals Same As Last Year:	Not reported
State Fees Total:	Not reported
Number Of Employess On Site:	Not reported
Site Map:	Not reported
Fire District:	Not reported
Submitted By:	Paul Erwin
Latitude:	Not reported

ENRON CREDITORS RECOVERY CORP. (Continued) **S108445976**

Longitude:	Not reported
Lat/Long Location Desc:	Not reported
Lat/Long Method:	Not reported
Site Coordinate Abbr Submitted:	Not reported
Number Of Emp. Required:	Not reported
Fail Valid:	Not reported
Site Coordinate Abbr Submitted:	Not reported
Mail Address:	Not reported
Mail City:	Not reported
Mail State Req.:	Not reported
Fire District:	Not reported
Additional Mail Addr:	Not reported

Facility Id/Name:	FATR20064Z1296002XQC/ENRON CORP.
Reporting Year:	2006
Facility Country:	USA
Facility Department:	Shepherd
Facility Date Modified:	10/10/2007
Date Tier 2 Signed:	2/27/2007
Mailing Address:	Not reported
Mailing City/State/Country:	Not reported
Dikes/Other Safeguard Meas Emp:	Not reported
All Chemicals Same As Last Year:	True
State Fees Total:	Not reported
Number Of Employess On Site:	Not reported
Site Map:	Not reported
Fire District:	Harris
Submitted By:	Paul Erwin
Latitude:	29.784
Longitude:	95.4096
Lat/Long Location Desc:	AB - Administrative Building
Lat/Long Method:	A1 - Address Matching (House Number)
Site Coordinate Abbr Submitted:	Not reported
Number Of Emp. Required:	Not reported
Fail Valid:	Not reported
Site Coordinate Abbr Submitted:	Not reported
Mail Address:	Not reported
Mail City:	Not reported
Mail State Req.:	Not reported
Fire District:	Not reported
Additional Mail Addr:	Not reported

Facility Id/Name:	FATR2005491FT6002M9E/ENRON CORP.
Reporting Year:	2005
Facility Country:	USA
Facility Department:	Shepherd
Facility Date Modified:	2/27/2007
Date Tier 2 Signed:	2/21/2006
Mailing Address:	Not reported
Mailing City/State/Country:	Not reported
Dikes/Other Safeguard Meas Emp:	Not reported
All Chemicals Same As Last Year:	True
State Fees Total:	Not reported
Number Of Employess On Site:	Not reported
Site Map:	Not reported
Fire District:	Not reported
Submitted By:	Paul Erwin

ENRON CREDITORS RECOVERY CORP. (Continued) **S108445976**

Latitude:	29.784000
Longitude:	95.409600
Lat/Long Location Desc:	AB - Administrative Building
Lat/Long Method:	A1 - Address Matching (House Number)
Site Coordinate Abbr Submitted:	Not reported
Number Of Emp. Required:	Not reported
Fail Valid:	Not reported
Site Coordinate Abbr Submitted:	Not reported
Mail Address:	Not reported
Mail City:	Not reported
Mail State Req.:	Not reported
Fire District:	Not reported
Additional Mail Addr:	Not reported

Notes: Not reported

Validation: This facility passed all validation checks.

Notes: Not reported
Validation: Not reported

Notes: Not reported
Validation: Not reported

Notes: Not reported
Validation: Not reported

---

57 **CAMPO JUAN M** **EDR Hist Auto** **1009383461**
817 N 7TH **N/A**
HOUSTON, TX

EDR Hist Auto

Year:	Name:	Type:
1935	CAMPO JUAN M	AUTOMOBILE REPAIRERS

---

58 **FREEDMAN DISTRIBUTORS** **AST** **A100190018**
621 WAVERLY ST **N/A**
HOUSTON, TX 77007

AST:

Facility Data:

Facility Id:	62603
Facility Type:	FLEET REFUELING
Facility Begin Date:	01/01/1990
Facility Status:	Inactive
Facility Exempt Status:	N
Records Off-Site:	N
UST Financial Assurance Required:	N
Number of Active ASTs:	0
Site Location Description:	Not reported

FREEDMAN DISTRIBUTORS (Continued) **A100190018**

Site Location (nearest city name):	Not reported
Site Location (county name):	HARRIS
Site Location (TCEQ region):	12
Site Location (location zip):	77007
Contact First Name:	SCOTT
Contact Middle Name:	M
Contact Last Name:	RAGO
Contact Title:	Not reported
Contact Organization Name:	FREEDMAN DISTRIBUTORS
Contact Mailing Address1:	Not reported
Contact Mailing Address2:	Not reported
Contact Mailing City:	Not reported
Contact Mailing State:	Not reported
Contact Mailing Zip:	Not reported
Contact Phone Number:	7138647741
Contact Fax Number:	Not reported
Contact Email Address:	Not reported
Contact Address Deliverable:	Not reported
Application Received Date on earliest Reg Form:	12/19/2014
Signature Date on earliest Reg Form:	12/16/2014
Signature First Name on earliest Reg Form:	NATASHA
Signature Middle Name on earliest Reg Form:	Not reported
Signature Last Name on earliest Reg Form:	MARTINEZ
Signature Title on earliest Reg Form:	Not reported
Signature Role on earliest Reg Form:	Not reported
Signature Company on earliest Reg Form:	Not reported
Enforcement Action:	N
Enforcement Action Date:	Not reported
Facility Not Inspectable:	N
Facility Not Inspectable Reason:	Not reported
Facility Not Inspectable Reason b:	Not reported
Facility Type:	FLEET REFUELING
Number of ASTs:	0

Tank:

Tank ID:	1
Tank Status:	OUT OF USE
Install Date:	01/01/1990
Tank registration date:	03/11/1992
Capacity:	12000
Content:	DIESEL
Stage 1 Equip Installed Date:	Not reported
Stage 2 Vapor Recvry Equipmnt Status:	Not reported

---

58 **FREEDMAN DISTRIBUTORS II, LLC** **TIER 2** **S108440957**
621 WAVERLY **GCC** **N/A**
HOUSTON, TX 77007 **IHW CORR ACTION**

TIER 2:

Facility Id/Name:	FATR20086BQLLS002ACV/FREEDMAN DISTRIBUTORS II, LLC
Reporting Year:	2008
Facility Country:	USA
Facility Department:	Not reported
Facility Date Modified:	6/30/2009
Date Tier 2 Signed:	2/18/2009
Mailing Address:	P. O. Box 7789
Mailing City/State/Country:	Houston, TX USA

FREEDMAN DISTRIBUTORS II, LLC (Continued) **S108440957**

Dikes/Other Safeguard Meas Emp:	Not reported
All Chemicals Same As Last Year:	True
State Fees Total:	50.00
Number Of Employess On Site:	125
Site Map:	Not reported
Fire District:	Not reported
Submitted By:	Bernie Feild
Latitude:	29.7826
Longitude:	95.4059
Lat/Long Location Desc:	PG - Plant Entrance (General)
Lat/Long Method:	A1 - Address Matching (House Number)
Site Coordinate Abbr Submitted:	Not reported
Number Of Emp. Required:	Not reported
Fail Valid:	Not reported
Site Coordinate Abbr Submitted:	Not reported
Mail Address:	Not reported
Mail City:	Not reported
Mail State Req.:	Not reported
Fire District:	Not reported
Additional Mail Addr:	Not reported

Facility Id/Name:	FATR200648QU500023CD/FREEDMAN DISTRIBUTORS
Reporting Year:	2006
Facility Country:	USA
Facility Department:	Not reported
Facility Date Modified:	10/10/2007
Date Tier 2 Signed:	Not reported
Mailing Address:	P.O. Box 7789
Mailing City/State/Country:	Houston, TX USA
Dikes/Other Safeguard Meas Emp:	Not reported
All Chemicals Same As Last Year:	True
State Fees Total:	50.00
Number Of Employess On Site:	125
Site Map:	Not reported
Fire District:	Not reported
Submitted By:	Not reported
Latitude:	Not reported
Longitude:	Not reported
Lat/Long Location Desc:	PG - Plant Entrance (General)
Lat/Long Method:	A1 - Address Matching (House Number)
Site Coordinate Abbr Submitted:	Not reported
Number Of Emp. Required:	Not reported
Fail Valid:	T
Site Coordinate Abbr Submitted:	Not reported
Mail Address:	Not reported
Mail City:	Not reported
Mail State Req.:	Not reported
Fire District:	Not reported
Additional Mail Addr:	Not reported

Facility Id/Name:	FATR200548QU500023CD/FREEDMAN DISTRIBUTORS
Reporting Year:	2005
Facility Country:	USA
Facility Department:	Not reported
Facility Date Modified:	2/27/2007
Date Tier 2 Signed:	2/16/2006
Mailing Address:	P.O. Box 7789

FREEDMAN DISTRIBUTORS II, LLC (Continued) **S108440957**

Mailing City/State/Country:	Houston, TX USA
Dikes/Other Safeguard Meas Emp:	Not reported
All Chemicals Same As Last Year:	True
State Fees Total:	50
Number Of Employess On Site:	125
Site Map:	Not reported
Fire District:	Not reported
Submitted By:	Bernie Feild
Latitude:	Not reported
Longitude:	Not reported
Lat/Long Location Desc:	PG - Plant Entrance (General)
Lat/Long Method:	A1 - Address Matching (House Number)
Site Coordinate Abbr Submitted:	Not reported
Number Of Emp. Required:	Not reported
Fail Valid:	T
Site Coordinate Abbr Submitted:	Not reported
Mail Address:	Not reported
Mail City:	Not reported
Mail State Req.:	Not reported
Fire District:	Not reported
Additional Mail Addr:	Not reported

Notes:	Not reported
Validation:	Not reported

Notes:	Not reported
Validation:	This facility passed all validation checks.

Notes:	Not reported
Validation:	Not reported

GCC:

Division:	REM/PST
New Cases:	*
File Number:	119284
Contamination Description:	GASOLINE
Date Of Earliest Known Contamination Confirmation:	12/16/2013
Enforcement Status - Level Of Agency Response:	2
Enforcement Status - Site Activity Status:	6
Data Quality 1:	E,Q
Section 5236:	Not reported
Type:	GROUNDWATER CONTAMINATION CASE DESCRIPTION BY COUNTY TEXAS COMMISSION ON ENVIRONMENTAL QUALITY
Agency:	Not reported
Section:	Not reported
Year Deleted:	Not reported
Location:	Not reported
Data Quality 2:	Not reported

IHW CORR ACTION:

Program Id:	T3123

FREEDMAN DISTRIBUTORS II, LLC (Continued) **S108440957**

Location Desc:	Not reported
RN NUM:	RN101825016
Status:	INACTIVE
Status Date:	03/07/2014
EDR Link ID:	T3123

---

58 **FREEDOM DISTRIBUTORS** **LPST** **S116701506**
621 WAVERLY ST **N/A**
HOUSTON, TX

LPST:

Facility ID:	Not reported
LPST Id:	119284
Facility Location:	Not reported
TCEQ Region# and City:	12
Region City:	Not reported
Reported Date:	12/17/2013
Entered Date:	12/16/2013
Priority:	4.0 - ASSESSMENT INCOMPLETE NO APPARENT RECEPTORS IMPACTED
Program:	1 - RPR
CA Status:	6P - FINAL PENDING WELL PLUG
Priority Description:	Not reported
Status:	**Not reported**
Coordinators Primary:	Not reported
Coordinators RPR:	Not reported
Responsible Party Name:	GROCERS SUPPLY CO INC
Responsible Party Contact:	Not reported
Responsible Party Address:	Not reported
Responsible Party City,St,Zip:	Not reported
Responsible Party Telephone:	Not reported
Reported Date:	10/17/2013
Case Start Date:	12/17/2013

---

59 **EGBERT TRANSFER STATION** **SWF/LF** **S109515003**
5200 EGBERT ST **N/A**
HOUSTON, TX 77007

SWF/LF:

Region:	12.00
Permit Number:	40189
Facility Status:	ACTIVE
Facility Type:	5TS
Permit Status:	ISSUED
Status Date:	11/06/2002
Mailing Address:	Not reported
Client Name:	Not reported
Client Address:	Not reported
Client Telephone:	N/A
Business Type:	COUNTY
Area Served:	HOUSTON TEXAS
Estimated Closure Date:	Not reported
Permit Acreage:	4.46 ACRE TRACT OF LAND
Permit Start:	03/18/2014
Permit End:	06/12/2014
Polution Served:	Not reported
Tons per Day:	Not reported

EGBERT TRANSFER STATION (Continued) **S109515003**

Yards per Day:	1300 CUBIC YARDS
Application:	MODIFICATION
Lat/Long:	29.48 / -95.25

Region:	12.00
Permit Number:	40189
Facility Status:	ACTIVE
Facility Type:	5TS
Permit Status:	ISSUED
Status Date:	11/06/2002
Mailing Address:	Not reported
Client Name:	Not reported
Client Address:	Not reported
Client Telephone:	N/A
Business Type:	COUNTY
Area Served:	HOUSTON TEXAS
Estimated Closure Date:	Not reported
Permit Acreage:	4.46 ACRE TRACT OF LAND
Permit Start:	05/29/2007
Permit End:	10/18/2007
Polution Served:	Not reported
Tons per Day:	Not reported
Yards per Day:	1300 CUBIC YARDS
Application:	NOTICE MODIFICATION
Lat/Long:	29.48 / -95.25

Region:	12.00
Permit Number:	40189
Facility Status:	ACTIVE
Facility Type:	5TS
Permit Status:	ISSUED
Status Date:	11/06/2002
Mailing Address:	Not reported
Client Name:	Not reported
Client Address:	Not reported
Client Telephone:	N/A
Business Type:	COUNTY
Area Served:	HOUSTON TEXAS
Estimated Closure Date:	Not reported
Permit Acreage:	4.46 ACRE TRACT OF LAND
Permit Start:	02/19/2002
Permit End:	11/06/2002
Polution Served:	Not reported
Tons per Day:	Not reported
Yards per Day:	1300 CUBIC YARDS
Application:	NEW APPLICATION
Lat/Long:	29.48 / -95.25

60 **CENTER POINT ENERGY- 551 N SHEPARD** **FINDS** **1011329159**
551 N SHEPHERD DR **N/A**
HOUSTON, TX 77007

FINDS:

Registry ID: 110034316461

Environmental Interest/Information System
Texas Commission on Environmental Quality - Agency Central Registry (TX-TCEQ ACR) is a computer application that allows the Texas Commission on Environmental Quality (TCEQ) to use a single, centralized area to record common information, such as the company names, addresses, and telephone numbers of those the TCEQ regulates. It also contains additional IDs (permits, registrations, authorizations, etc) and their status.

Click this hyperlink while viewing on your computer to access additional FINDS: detail in the EDR Site Report.

---

60 **PRESTO DRAPERY SERVICE INC** **EDR Hist Cleaner** **1020066503**
580 N SHEPHERD DR **N/A**
HOUSTON, TX 77007

EDR Hist Cleaner

Year:	Name:	Type:
2005	PRESTO DRAPERY SERVICE INC	Drycleaning Plants, Except Rugs, NEC
2006	PRESTO DRAPERY SERVICE INC	Drycleaning Plants, Except Rugs, NEC
2007	PRESTO DRAPERY SERVICE INC	Drycleaning Plants, Except Rugs, NEC
2008	PRESTO DRAPERY SERVICE INC	Drycleaning Plants, Except Rugs, NEC
2009	PRESTO MAINTENANCE SUPPLY INC	Drycleaning Plants, Except Rugs
2009	PRESTO DRAPERY SERVICE INC	Drycleaning Plants, Except Rugs, NEC
2010	PRESTO DRAPERY SERVICE INC	Drycleaning Plants, Except Rugs, NEC
2010	PRESTO MAINTENANCE SUPPLY INC	Drycleaning Plants, Except Rugs
2011	PRESTO DRAPERY SERVICE INC	Drycleaning Plants, Except Rugs, NEC
2011	PRESTO MAINTENANCE SUPPLY INC	Drycleaning Plants, Except Rugs
2012	PRESTO DRAPERY SERVICE INC	Drycleaning Plants, Except Rugs, NEC
2013	PRESTO DRAPERY SERVICE INC	Drycleaning Plants, Except Rugs, NEC
2014	PRESTO DRAPERY SERVICE INC	Drycleaning Plants, Except Rugs, NEC

---

60 **PURE WASTE INC** **RCRA NonGen / NLR** **1000836193**
601 N SHEPHERD, SUITE 360 **Ind. Haz Waste** **TXD988072609**
HOUSTON, TX 77007

RCRA NonGen / NLR:
Date form received by agency: 02/14/2001
Facility name: PURE WASTE INC
Facility address: 601 N SHEPHERD, SUITE 360
HOUSTON, TX 77007
EPA ID: TXD988072609
Mailing address: N SHEPHERD, SUITE 360
HOUSTON, TX 77007
Contact: CHRISTI OLIVER
Contact address: N SHEPHERD, SUITE 360
HOUSTON, TX 77007
Contact country: US

PURE WASTE INC (Continued) **1000836193**

Contact telephone: 713-861-1861
Contact email: Not reported
EPA Region: 06
Classification: Non-Generator
Description: Handler: Non-Generators do not presently generate hazardous waste

Handler Activities Summary:
U.S. importer of hazardous waste: No
Mixed waste (haz. and radioactive): No
Recycler of hazardous waste: No
Transporter of hazardous waste: No
Treater, storer or disposer of HW: No
Underground injection activity: No
On-site burner exemption: No
Furnace exemption: No
Used oil fuel burner: No
Used oil processor: No
User oil refiner: No
Used oil fuel marketer to burner: No
Used oil Specification marketer: No
Used oil transfer facility: No
Used oil transporter: No

Historical Generators:
Date form received by agency: 02/14/2001
Site name: PURE WASTE INC
Classification: Not a generator, verified

Date form received by agency: 06/01/1992
Site name: PURE WASTE INC
Classification: Conditionally Exempt Small Quantity Generator

. Waste code: D000
. Waste name: Not Defined

. Waste code: D001
. Waste name: IGNITABLE WASTE

. Waste code: D002
. Waste name: CORROSIVE WASTE

. Waste code: D003
. Waste name: REACTIVE WASTE

. Waste code: D004
. Waste name: ARSENIC

. Waste code: D005
. Waste name: BARIUM

. Waste code: D006
. Waste name: CADMIUM

. Waste code: D007
. Waste name: CHROMIUM

PURE WASTE INC (Continued) **1000836193**

. Waste code: D008
. Waste name: LEAD

. Waste code: D009
. Waste name: MERCURY

. Waste code: D010
. Waste name: SELENIUM

. Waste code: D011
. Waste name: SILVER

. Waste code: D012
. Waste name: ENDRIN (1,2,3,4,10,10-HEXACHLORO-1,7-EPOXY-1,4,4A,5,6,7,8,8A-OCTAHYDRO-1,4-ENDO, ENDO-5,8-DIMETH-ANO-NAPHTHALENE)

. Waste code: D013
. Waste name: LINDANE (1,2,3,4,5,6-HEXA-CHLOROCYCLOHEXANE, GAMMA ISOMER)

. Waste code: D014
. Waste name: METHOXYCHLOR (1,1,1-TRICHLORO-2,2-BIS [P-METHOXYPHENYL] ETHANE)

. Waste code: D015
. Waste name: TOXAPHENE (C10 H10 CL8, TECHNICAL CHLORINATED CAMPHENE, 67-69 PERCENT CHLORINE)

. Waste code: D016
. Waste name: 2,4-D (2,4-DICHLOROPHENOXYACETIC ACID)

. Waste code: D017
. Waste name: 2,4,5-TP SILVEX (2,4,5-TRICHLOROPHENOXYPROPIONIC ACID)

. Waste code: D018
. Waste name: BENZENE

. Waste code: D019
. Waste name: CARBON TETRACHLORIDE

. Waste code: D020
. Waste name: CHLORDANE

. Waste code: D021
. Waste name: CHLOROBENZENE

. Waste code: D022
. Waste name: CHLOROFORM

. Waste code: D023
. Waste name: O-CRESOL

. Waste code: D024
. Waste name: M-CRESOL

. Waste code: D025
. Waste name: P-CRESOL

PURE WASTE INC (Continued) **1000836193**

. Waste code: D026
. Waste name: CRESOL

. Waste code: D027
. Waste name: 1,4-DICHLOROBENZENE

. Waste code: D028
. Waste name: 1,2-DICHLOROETHANE

. Waste code: D029
. Waste name: 1,1-DICHLOROETHYLENE

. Waste code: D030
. Waste name: 2,4-DINITROTOLUENE

. Waste code: D031
. Waste name: HEPTACHLOR (AND ITS EPOXIDE)

. Waste code: D032
. Waste name: HEXACHLOROBENZENE

. Waste code: D033
. Waste name: HEXACHLOROBUTADIENE

. Waste code: D034
. Waste name: HEXACHLOROETHANE

. Waste code: D035
. Waste name: METHYL ETHYL KETONE

. Waste code: D036
. Waste name: NITROBENZENE

. Waste code: D037
. Waste name: PENTACHLOROPHENOL

. Waste code: D038
. Waste name: PYRIDINE

. Waste code: D039
. Waste name: TETRACHLOROETHYLENE

. Waste code: D040
. Waste name: TRICHLORETHYLENE

. Waste code: D041
. Waste name: 2,4,5-TRICHLOROPHENOL

. Waste code: D042
. Waste name: 2,4,6-TRICHLOROPHENOL

. Waste code: D043
. Waste name: VINYL CHLORIDE

. Waste code: F001
. Waste name: THE FOLLOWING SPENT HALOGENATED SOLVENTS USED IN DEGREASING: TETRACHLOROETHYLENE, TRICHLORETHYLENE, METHYLENE CHLORIDE,

PURE WASTE INC (Continued) **1000836193**

1,1,1-TRICHLOROETHANE, CARBON TETRACHLORIDE AND CHLORINATED FLUOROCARBONS; ALL SPENT SOLVENT MIXTURES/BLENDS USED IN DEGREASING CONTAINING, BEFORE USE, A TOTAL OF TEN PERCENT OR MORE (BY VOLUME) OF ONE OR MORE OF THE ABOVE HALOGENATED SOLVENTS OR THOSE SOLVENTS LISTED IN F002, F004, AND F005; AND STILL BOTTOMS FROM THE RECOVERY OF THESE SPENT SOLVENTS AND SPENT SOLVENT MIXTURES.

. Waste code: F002
. Waste name: THE FOLLOWING SPENT HALOGENATED SOLVENTS: TETRACHLOROETHYLENE, METHYLENE CHLORIDE, TRICHLOROETHYLENE, 1,1,1-TRICHLOROETHANE, CHLOROBENZENE, 1,1,2-TRICHLORO-1,2,2-TRIFLUOROETHANE, ORTHO-DICHLOROBENZENE, TRICHLOROFLUOROMETHANE, AND 1,1,2, TRICHLOROETHANE; ALL SPENT SOLVENT MIXTURES/BLENDS CONTAINING, BEFORE USE, A TOTAL OF TEN PERCENT OR MORE (BY VOLUME) OF ONE OR MORE OF THE ABOVE HALOGENATED SOLVENTS OR THOSE SOLVENTS LISTED IN F001, F004, AND F005; AND STILL BOTTOMS FROM THE RECOVERY OF THESE SPENT SOLVENTS AND SPENT SOLVENT MIXTURES.

. Waste code: F003
. Waste name: THE FOLLOWING SPENT NONHALOGENATED SOLVENTS: XYLENE, ACETONE, ETHYL ACETATE, ETHYL BENZENE, ETHYL ETHER, METHYL ISOBUTYL KETONE, N-BUTYL ALCOHOL, CYCLOHEXANONE, AND METHANOL; ALL SPENT SOLVENT MIXTURES/BLENDS CONTAINING, BEFORE USE, ONLY THE ABOVE SPENT NONHALOGENATED SOLVENTS; AND ALL SPENT SOLVENT MIXTURES/BLENDS CONTAINING, BEFORE USE, ONE OR MORE OF THE ABOVE NONHALOGENATED SOLVENTS, AND A TOTAL OF TEN PERCENT OR MORE (BY VOLUME) OF ONE OR MORE OF THOSE SOLVENTS LISTED IN F001, F002, F004, AND F005; AND STILL BOTTOMS FROM THE RECOVERY OF THESE SPENT SOLVENTS AND SPENT SOLVENT MIXTURES.

. Waste code: F005
. Waste name: THE FOLLOWING SPENT NONHALOGENATED SOLVENTS: TOLUENE, METHYL ETHYL KETONE, CARBON DISULFIDE, ISOBUTANOL, PYRIDINE, BENZENE, 2-ETHOXYETHANOL, AND 2-NITROPROPANE; ALL SPENT SOLVENT MIXTURES/BLENDS CONTAINING, BEFORE USE, A TOTAL OF TEN PERCENT OR MORE (BY VOLUME) OF ONE OR MORE OF THE ABOVE NONHALOGENATED SOLVENTS OR THOSE SOLVENTS LISTED IN F001, F002, OR F004; AND STILL BOTTOMS FROM THE RECOVERY OF THESE SPENT SOLVENTS AND SPENT SOLVENT MIXTURES.

Violation Status: No violations found

Ind. Haz Waste:

Registration Number:	78117
Registration Initial Notification Date:	06/19/1992
Registration Last Amendment Date:	02/14/2001
EPA Identification:	TXD988072609
Primary NAICS Code:	562211
Status Change Date:	19920619
Land Type:	Not reported
Description of Facility Site Location:	601 N Shepherd, Ste 360, Houston, TX
Site Primary Standard Industrial Code:	Not reported
Site Primary SIC Description:	Not reported
Registration is Generator of Waste:	Yes
Registration is Receivers of Waste:	No
Registration is Transporter of Waste:	Yes
Registration is Transfer Facility:	No
Facility is STEERS Reporter:	No
Reqired to Submit Annual Waste Summary:	No

PURE WASTE INC (Continued) **1000836193**

Facility Involved In Recycling:	No
Revcr Has Monthly Reporting Requirement:	0
Mexican Facility:	Not reported
Type of Generator:	NON INDUS, SQG
TNRCC Region:	Not reported
Company Name:	PURE WASTE INC
Contact Name:	CHRISTI OLIVER
Contact Telephone Number:	713-8611861
Mailing Address:	601 N SHEPHERD DR STE 360
Mailing Address2:	STE 360
Mailing City,St,Zip:	HOUSTON, TX 770073389
Mailing County:	UNITED STATES
Facility Country:	UNITED STATES
TNRCC Facility ID:	32340
Site Owner Tax ID:	0
Site Location Latitude:	-00.000
Site Location Longitude:	-000.000
Last Update to NOR Data:	20100604
Ind. waste permit Number:	Not reported
Mun waste permit Number:	Not reported
Non Notifier:	No

Business Records Not Found for this RegNo/Year:

Owner:

Owner Mailing Address:	601 N SHEPHERD DR STE 360
Owner Mailing Address2:	Not reported
Owner Mailing Address3:	Not reported
Owner City,St,Zip:	HOUSTON, TX 77007 3389
Owner Country:	UNITED STA
Owner Phone Number:	1-713-8611861
Owner Fax Number:	Not reported
Owner Email Address:	Not reported
Owner Business Type:	Corporation
Owner Tax Id:	17602910600
Owner Bankruptcy Code:	Not reported

Operator Records Not Found for this RegNo/Year:

Contact:

Contact Name:	CHRISTI OLIVER
Contact Title:	ENVIRONMENTAL MANAGER
Contact Role:	PRICONT
Contact Address:	601 N SHEPHERD DR STE 360
Contact Address2:	STE 360
Conact City,St,Zip:	HOUSTON, TX 77007 3389
Contact Phone:	1-713-8611861
Contact Fax:	Not reported
Contact Email:	Not reported

Contact:

Contact Name:	Not reported
Contact Title:	Not reported
Contact Role:	OWNCON
Contact Address:	601 N SHEPHERD DR STE 360
Contact Address2:	Not reported
Conact City,St,Zip:	HOUSTON, TX 77007 3389
Contact Phone:	1-713-8611861
Contact Fax:	Not reported
Contact Email:	Not reported

PURE WASTE INC (Continued) **1000836193**

Unit Records Not Found for this RegNo/Year:

One Time Shipper Records Not Found for this RegNo/Year:

Receiver Type:	Not reported
Transporter for hire:	0
Transport own waste:	0
Eq 01, if transport waste type = 1:	Not reported
Eq 02, if transport waste type = 2:	Not reported
Eq 03, if transport waste type = 3:	Not reported
Eq 04, if transport waste type = H:	04
Target TCEQ unique facid for discarded(merged) facility:	Not reported

Waste Records Not Found for this RegNo/Year:

---

60 **PURE WASTE INC** **FINDS** **1016204748**
601 N SHEPHERD STE 360 **ECHO** **N/A**
HOUSTON, TX 77007

FINDS:

Registry ID: 110005150987

Environmental Interest/Information System
RCRAInfo is a national information system that supports the Resource Conservation and Recovery Act (RCRA) program through the tracking of events and activities related to facilities that generate, transport, and treat, store, or dispose of hazardous waste. RCRAInfo allows RCRA program staff to track the notification, permit, compliance, and corrective action activities required under RCRA.

Click this hyperlink while viewing on your computer to access additional FINDS: detail in the EDR Site Report.

ECHO:

Envid:	1016204748
Registry ID:	110005150987
DFR URL:	http://echo.epa.gov/detailed-facility-report?fid=110005150987

---

60 **FOUR POINT SERVICE STATION** **EDR Hist Auto** **1009379326**
630 N SHEPHERD DR **N/A**
HOUSTON, TX

EDR Hist Auto

Year:	Name:	Type:
1948	FOUR POINT SERVICE STATION	GASOLINE AND OIL SERVICE STATIONS

60 **MARVEST INC** **RCRA NonGen / NLR** **1000431998**
600 N SHEPHERD #500 **FINDS** **TXD987981859**
HOUSTON, TX 77007 **ECHO**

RCRA NonGen / NLR:

Date form received by agency:	09/06/1989
Facility name:	MARVEST INC
Facility address:	600 N SHEPHERD #500 HOUSTON, TX 77007
EPA ID:	TXD987981859
Mailing address:	N SHEPHERD #500 HOUSTON, TX 77007
Contact:	RANDLE GASPAR
Contact address:	600 N SHEPHERD #500 HOUSTON, TX 77007
Contact country:	US
Contact telephone:	713-862-7881
Contact email:	Not reported
EPA Region:	06
Classification:	Non-Generator
Description:	Handler: Non-Generators do not presently generate hazardous waste

Owner/Operator Summary:

Owner/operator name:	MARVEST INC
Owner/operator address:	UNKNOWN UNKNOWN, TX 00000
Owner/operator country:	Not reported
Owner/operator telephone:	000-000-0000
Owner/operator email:	Not reported
Owner/operator fax:	Not reported
Owner/operator extension:	Not reported
Legal status:	Private
Owner/Operator Type:	Owner
Owner/Op start date:	Not reported
Owner/Op end date:	Not reported

Handler Activities Summary:

U.S. importer of hazardous waste:	No
Mixed waste (haz. and radioactive):	No
Recycler of hazardous waste:	No
Transporter of hazardous waste:	Yes
Treater, storer or disposer of HW:	No
Underground injection activity:	No
On-site burner exemption:	No
Furnace exemption:	No
Used oil fuel burner:	No
Used oil processor:	No
User oil refiner:	No
Used oil fuel marketer to burner:	No
Used oil Specification marketer:	No
Used oil transfer facility:	No
Used oil transporter:	No

. Waste code:	D001
. Waste name:	IGNITABLE WASTE

. Waste code:	D002
. Waste name:	CORROSIVE WASTE

MARVEST INC (Continued) **1000431998**

. Waste code: D003
. Waste name: REACTIVE WASTE

. Waste code: F002
. Waste name: THE FOLLOWING SPENT HALOGENATED SOLVENTS: TETRACHLOROETHYLENE, METHYLENE CHLORIDE, TRICHLOROETHYLENE, 1,1,1-TRICHLOROETHANE, CHLOROBENZENE, 1,1,2-TRICHLORO-1,2,2-TRIFLUOROETHANE, ORTHO-DICHLOROBENZENE, TRICHLOROFLUOROMETHANE, AND 1,1,2, TRICHLOROETHANE; ALL SPENT SOLVENT MIXTURES/BLENDS CONTAINING, BEFORE USE, A TOTAL OF TEN PERCENT OR MORE (BY VOLUME) OF ONE OR MORE OF THE ABOVE HALOGENATED SOLVENTS OR THOSE SOLVENTS LISTED IN F001, F004, AND F005; AND STILL BOTTOMS FROM THE RECOVERY OF THESE SPENT SOLVENTS AND SPENT SOLVENT MIXTURES.

. Waste code: F003
. Waste name: THE FOLLOWING SPENT NONHALOGENATED SOLVENTS: XYLENE, ACETONE, ETHYL ACETATE, ETHYL BENZENE, ETHYL ETHER, METHYL ISOBUTYL KETONE, N-BUTYL ALCOHOL, CYCLOHEXANONE, AND METHANOL; ALL SPENT SOLVENT MIXTURES/BLENDS CONTAINING, BEFORE USE, ONLY THE ABOVE SPENT NONHALOGENATED SOLVENTS; AND ALL SPENT SOLVENT MIXTURES/BLENDS CONTAINING, BEFORE USE, ONE OR MORE OF THE ABOVE NONHALOGENATED SOLVENTS, AND A TOTAL OF TEN PERCENT OR MORE (BY VOLUME) OF ONE OR MORE OF THOSE SOLVENTS LISTED IN F001, F002, F004, AND F005; AND STILL BOTTOMS FROM THE RECOVERY OF THESE SPENT SOLVENTS AND SPENT SOLVENT MIXTURES.

Violation Status: No violations found

FINDS:

Registry ID: 110005113910

Environmental Interest/Information System
RCRAInfo is a national information system that supports the Resource Conservation and Recovery Act (RCRA) program through the tracking of events and activities related to facilities that generate, transport, and treat, store, or dispose of hazardous waste. RCRAInfo allows RCRA program staff to track the notification, permit, compliance, and corrective action activities required under RCRA.

Click this hyperlink while viewing on your computer to access additional FINDS: detail in the EDR Site Report.

ECHO:
Envid: 1000431998
Registry ID: 110005113910
DFR URL: http://echo.epa.gov/detailed-facility-report?fid=110005113910

60 **GULF COAST HOSE** **EDR Hist Auto** **1021764714**
600 N SHEPHERD DR STE 115 **N/A**
HOUSTON, TX 77007

EDR Hist Auto

Year:	Name:	Type:
2008	GULF COAST HOSE	Gasoline Service Stations, NEC
2009	GULF COAST HOSE	Gasoline Service Stations, NEC
2010	GULF COAST HOSE	Gasoline Service Stations, NEC

---

61 **H & L MAIL SERVICE** **AST** **A100248033**
707 W 6TH ST **N/A**
HOUSTON, TX 77007

AST:

Facility Data:

Facility Id:	76095
Facility Type:	FLEET REFUELING
Facility Begin Date:	08/31/1987
Facility Status:	ACTIVE
Facility Exempt Status:	N
Records Off-Site:	N
UST Financial Assurance Required:	N
Number of Active ASTs:	1
Site Location Description:	Not reported
Site Location (nearest city name):	Not reported
Site Location (county name):	HARRIS
Site Location (TCEQ region):	12
Site Location (location zip):	77007
Contact First Name:	JAMES
Contact Middle Name:	Not reported
Contact Last Name:	MCMULLEN
Contact Title:	VP OPER
Contact Organization Name:	H & L MAIL SERVICE
Contact Mailing Address1:	Not reported
Contact Mailing Address2:	Not reported
Contact Mailing City:	Not reported
Contact Mailing State:	Not reported
Contact Mailing Zip:	Not reported
Contact Phone Number:	7138683332
Contact Fax Number:	Not reported
Contact Email Address:	Not reported
Contact Address Deliverable:	Not reported
Application Received Date on earliest Reg Form:	10/10/2003
Signature Date on earliest Reg Form:	10/07/2003
Signature First Name on earliest Reg Form:	LANCE
Signature Middle Name on earliest Reg Form:	Not reported
Signature Last Name on earliest Reg Form:	FARRELL
Signature Title on earliest Reg Form:	SENIOR VICE PRES
Signature Role on earliest Reg Form:	OWNER
Signature Company on earliest Reg Form:	Not reported
Enforcement Action:	Not reported
Enforcement Action Date:	Not reported
Facility Not Inspectable:	N
Facility Not Inspectable Reason:	Not reported
Facility Not Inspectable Reason b:	Not reported
Facility Type:	FLEET REFUELING
Number of ASTs:	1

H & L MAIL SERVICE (Continued) **A100248033**

Tank:

Tank ID:	A
Tank Status:	IN USE
Install Date:	06/01/1995
Tank registration date:	10/10/2003
Capacity:	10000
Content:	DIESEL
Stage 1 Equip Installed Date:	Not reported
Stage 2 Vapor Recvry Equipmnt Status:	Not reported

---

61 **SCHULTZ BROS** **UST** **U001270904**
707 W 6TH ST **N/A**
HOUSTON, TX 77007

UST:

Facility Id:	38241
Facility Type:	FLEET REFUELING
Facility Begin Date:	01/07/1987
Facility Status:	INACTIVE
Facility Exempt Status:	No
Records Off-Site:	No
UST Financial Assurance Required:	No
Number Of Active UST:	0
Site Location Description:	Not reported
Site Location (Nearest City/County/Zip):	HARRIS 77007
Site Location (TCEQ Region):	12
Contact Name/Title:	C SCHULTZ,PRES
Contact Organization Name:	SCHULTZ BROS
Contact Mailing Address1:	Not reported
Contact Mailing Address2:	Not reported
Contact Mailing City/State/Zip:	Not reported
Contact Phone Number:	4097936704
Contact Fax Number:	Not reported
Contact Email Address:	Not reported
Facility Contact Address Deliverable:	Not reported
Application Received Date On Earliest Reg Form:	05/08/1986
Signature Date On Earliest Reg Form:	05/06/1986
Signature Name/Title On Earliest Reg Form:	C SCHULTZ,PRES.
Signature Role On Earliest Reg Form:	Not reported
Signature Company On Earliest Reg Form:	Not reported
Enforcement Action:	Not reported
Facility Not Inspectable:	No

Facility Billing Contacts:

Princ Id:	731397172002072
AR Number:	Not reported
Contact Name/Title:	CALVIN SCHULTZ/
Contact Organization Name:	SCHULTZ BROS INC
Contact Mailing Address (Delivery):	PO BOX 373
Contact Mailing Address (Internal Delivery):	Not reported
Contact Mailing City/State/Zip:	GUY, TX 77444 0373
Phone Number/Ext:	/
Contact Fax Number/Ext:	/
Contact EMail Address:	Not reported
Contact Address Deliverable:	Yes

SCHULTZ BROS (Continued) **U001270904**

Owner:

Princ Id:	731397172002072
Additional Id:	912350472002118
Facility Num/AI:	38241
Owner CN:	CN600899801
Owner Name:	SCHULTZ BROS INC
Owner Effective Begin Date:	01/07/1987
Owner Type:	CO
State Tax Id:	17418057000
Contact Role:	Not reported
Contact Name/Title:	/
Contact Organization Name:	Not reported
Contact Mailing Address (Delivery):	Not reported
Contact Mailing Address (Internal Delivery):	Not reported
Contact Mailing City/State/Zip:	Not reported
Contact Phone Number/Ext:	/
Contact Fax Number/Ext:	/
Contact Email Address:	Not reported

Operator Records Not Found for this Facility:

Self Certification Records Not Found for this Facility/Owner:

Tanks:

UST Id:	100807
Facility Num/AI:	38241
Tank Id:	1
Number Of Compartments:	1
Tank Installation Date:	01/01/1966
Tank Registration Date:	05/08/1986
Tank Capacity (In Gallons):	10000
Tank Status (Current):	REMOVED FROM GROUND
Tank Status Date:	05/28/1998
Empty:	N
Tank Regulatory Status:	FULLY REGULATED
Tank Int Prot (Internal Tank Lining Date):	Not reported
Tank Design (Single Wall):	Y
Tank Design (Double Wall):	N
Piping Design (Single Wall):	Y
Piping Design (Double Wall):	N
Tank Ext Cont(Fac-Built Nonmetallic Jacket):	N
Tank Ext Cont(Syn Tank-Pit/Piping-Trench Liner):	N
Tank Ext Cont(Tank Vault/Rigid Trench Liner):	N
Piping Ext Cont(Fac-Built Nonmetallic Jacket):	N
Piping Ext Cont(Syn Tank-Pit/Piping-Trench Liner):	N
Piping Ext Cont(Tank Vault/Rigid Trench Liner):	N
Type Of Piping(P=Pressurized,S=Suction,G=Gravity):	Not reported
Tank Material (Steel):	Y
Tank Material(Frp(Fiberglass-Reinforced Plastic):	N
Tank Mat(Composite (Steel W/Ext Frp Cladding)):	N
Tank Mat(Concrete):	N
Tank Mat(Jacketed (Steel W/Ext Nonmetallic Jck)):	N
Tank Mat(Coated(Steel W/ExtPolyurethane Cladding)):	N
Piping Material (Steel):	Y
Piping Mat(Frp(Fiberglass Reinforced Plastic):	N
Piping Mat(Concrete):	N
Piping Mat(Jacketed(Steel W/Ext Nonmetallic Jacket)):	N

SCHULTZ BROS (Continued) **U001270904**

Piping Mat(Nonmetallic Flex Piping):	N
PipingConnect/Valves(Shear/Impact Valves(Under Disp)):	N
Piping Connect/Valves(Steel Swing-Joints(End Of Piping)):	N
Piping Connect/Valves (Flex Connectors(Ends Of Piping)):	N
Tank Corr Prot Meth(TCPM)(Cathodic-Field Installation):	N
TCPM (ExtDielectricCoat/Laminate/Tape/Wrap):	N
TCPM(Cathodic Prot-FacInstallation):	N
TCPM(Composite Tank(Steel W/Frp Ext Laminate):	N
TCPMeth(Coated Tank(Steel W/ExtPolyurethaneLaminate):	N
TCPM(FRP Tank Or Piping(Noncorrodible)):	N
TCPM(Ext Nonmetallic Jacket):	N
TCPMeth(Unnecessary Per Corrosion Prot Spec):	N
Piping Corr Prot Meth:	N
Piping Corr Prot Method(PCPM) (Cathodic Factory Install):	N
PCPM(Cathodic Prot-Field Install):	N
PCPMethod (FRP Tank Or Piping(Noncorrodible):	N
PCPM(Nonmetallic FlexPiping (Noncorrodible)):	N
PCPMeth(Isolated Open Area/2nd Containment):	N
PCPM (Dual Protected):	N
PCPM(Unnec Per Corrosion Prot Specialist):	N
Tank Corr Prot Compliance Flag:	N
Piping Corr Prot Compliance Flag:	N
Tank Corrosion Prot Variance (:	N
Piping Corrosion Prot Variance:	N
Temp Out Of Service Compliance:	N
Technical Compliance Flag:	N
Tank Tested Flag:	N
Installation Signature Date:	Not reported

Compartment Records:

Tank Id:	1
UST Comprt Id:	89167
UST Id:	100807
Facility Num/Ai:	38241
Compartment Id:	A
Capacity (In Gallons):	10000
Substance Stored1:	DIESEL
Substance Stored2:	Not reported
Substance Stored3:	Not reported
CompartmentReleaseDetectionMethod(Vapor):	N
CRDM(GW Monitoring):	N
CRDM(Monitoring Of Secondary Cont Barrier):	N
CRDM(Auto Tank Gauge Test/Inv Control):	N
CRDM(Interstitial Monitoring SecWall/Jacket):	N
CRDM(Wkly Manual Gauging(Tanks<=1000 G):	N
CRDM(Mthly Tank Gauging(Emer Gen Tanks):	N
CRDM(Sir (Stat Inv Reconciliation)/Inv Control):	N
PipingReleaseDetectionMethod(PRDM)(Vapor):	N
PRDM(Groundwater Monitoring):	N
PRDM(Monitoring Sec Containment Barrier):	N
PRDM(InterstitialMonitoring w/in SecWall/Jacket):	N
PRDM(Mthly Piping Tightness Test)@.2Gph:	N
PRDM(AnnualPipingTightTest/ElecMon@.1Gph:	N
PRDM(TriennialTightTest(Suction/GravityPiping):	N
PRDM AutoLineLeakDet(3.0 Gph PressPiping):	N
PRDM(Sir(StatInv Recon)/Inv Control)):	N
PRDM(Exempt System Suction:	N
Spill Overfill Prevention Equip(SOPE):	N

SCHULTZ BROS (Continued) **U001270904**

SOPE(Spill Cont/Bucket/Sump):	N
SOPE(DelShut-Off Valve)):	N
SOPE(FlowRestrictorValue:	N
SOPE(Alarm (Set@<=90%) W/3a Or 3b:	N
SOPE(N/A Deliveries To Tank<=25G):	N
Compartment Release Det Compliance Flag:	N
Piping Release Detection Compliance Flag):	N
Spill/OverfillPreventionCompliance Flag:	N
Compartment Release Detection Variance:	N
Piping Release Detection Variance:	N
Spill And Overfill Prevention Variance:	N
Stage I Vapor Recovery:	Not reported
Stage 1 Installation Date:	Not reported

Self Certification Records Not Found for this Facility:

UST Id:	100806
Facility Num/AI:	38241
Tank Id:	2
Number Of Compartments:	1
Tank Installation Date:	01/01/1966
Tank Registration Date:	05/08/1986
Tank Capacity (In Gallons):	10000
Tank Status (Current):	REMOVED FROM GROUND
Tank Status Date:	05/28/1998
Empty:	N
Tank Regulatory Status:	FULLY REGULATED
Tank Int Prot (Internal Tank Lining Date):	Not reported
Tank Design (Single Wall):	Y
Tank Design (Double Wall):	N
Piping Design (Single Wall):	Y
Piping Design (Double Wall):	N
Tank Ext Cont(Fac-Built Nonmetallic Jacket):	N
Tank Ext Cont(Syn Tank-Pit/Piping-Trench Liner):	N
Tank Ext Cont(Tank Vault/Rigid Trench Liner):	N
Piping Ext Cont(Fac-Built Nonmetallic Jacket):	N
Piping Ext Cont(Syn Tank-Pit/Piping-Trench Liner):	N
Piping Ext Cont(Tank Vault/Rigid Trench Liner):	N
Type Of Piping(P=Pressurized,S=Suction,G=Gravity):	Not reported
Tank Material (Steel):	Y
Tank Material(Frp(Fiberglass-Reinforced Plastic):	N
Tank Mat(Composite (Steel W/Ext Frp Cladding)):	N
Tank Mat(Concrete):	N
Tank Mat(Jacketed (Steel W/Ext Nonmetallic Jck)):	N
Tank Mat(Coated(Steel W/ExtPolyurethane Cladding)):	N
Piping Material (Steel):	Y
Piping Mat(Frp(Fiberglass Reinforced Plastic):	N
Piping Mat(Concrete):	N
Piping Mat(Jacketed(Steel W/Ext Nonmetallic Jacket)):	N
Piping Mat(Nonmetallic Flex Piping):	N
PipingConnect/Valves(Shear/Impact Valves(Under Disp)):	N
Piping Connect/Valves(Steel Swing-Joints(End Of Piping)):	N
Piping Connect/Valves (Flex Connectors(Ends Of Piping)):	N
Tank Corr Prot Meth(TCPM)(Cathodic-Field Installation):	N
TCPM (ExtDielectricCoat/Laminate/Tape/Wrap):	N
TCPM(Cathodic Prot-FacInstallation):	N
TCPM(Composite Tank(Steel W/Frp Ext Laminate):	N

SCHULTZ BROS (Continued) **U001270904**

TCPMeth(Coated Tank(Steel W/ExtPolyurethaneLaminate):	N
TCPM(FRP Tank Or Piping(Noncorrodible)):	N
TCPM(Ext Nonmetallic Jacket):	N
TCPMeth(Unnecessary Per Corrosion Prot Spec):	N
Piping Corr Prot Meth:	N
Piping Corr Prot Method(PCPM) (Cathodic Factory Install):	N
PCPM(Cathodic Prot-Field Install):	N
PCPMethod (FRP Tank Or Piping(Noncorrodible):	N
PCPM(Nonmetallic FlexPiping (Noncorrodible)):	N
PCPMeth(Isolated Open Area/2nd Containment):	N
PCPM (Dual Protected):	N
PCPM(Unnec Per Corrosion Prot Specialist):	N
Tank Corr Prot Compliance Flag:	N
Piping Corr Prot Compliance Flag:	N
Tank Corrosion Prot Variance (:	N
Piping Corrosion Prot Variance:	N
Temp Out Of Service Compliance:	N
Technical Compliance Flag:	N
Tank Tested Flag:	N
Installation Signature Date:	Not reported

Compartment Records:

Tank Id:	2
UST Comprt Id:	89166
UST Id:	100806
Facility Num/Ai:	38241
Compartment Id:	A
Capacity (In Gallons):	10000
Substance Stored1:	DIESEL
Substance Stored2:	Not reported
Substance Stored3:	Not reported
CompartmentReleaseDetectionMethod(Vapor):	N
CRDM(GW Monitoring):	N
CRDM(Monitoring Of Secondary Cont Barrier):	N
CRDM(Auto Tank Gauge Test/Inv Control):	N
CRDM(Interstitial Monitoring SecWall/Jacket):	N
CRDM(Wkly Manual Gauging(Tanks<=1000 G):	N
CRDM(Mthly Tank Gauging(Emer Gen Tanks):	N
CRDM(Sir (Stat Inv Reconciliation)/Inv Control):	N
PipingReleaseDetectionMethod(PRDM)(Vapor):	N
PRDM(Groundwater Monitoring):	N
PRDM(Monitoring Sec Containment Barrier):	N
PRDM(InterstitialMonitoring w/in SecWall/Jacket):	N
PRDM(Mthly Piping Tightness Test)@.2Gph:	N
PRDM(AnnualPipingTightTest/ElecMon@.1Gph:	N
PRDM(TriennialTightTest(Suction/GravityPiping):	N
PRDM AutoLineLeakDet(3.0 Gph PressPiping):	N
PRDM(Sir(StatInv Recon)/Inv Control)):	N
PRDM(Exempt System Suction:	N
Spill Overfill Prevention Equip(SOPE):	N
SOPE(Spill Cont/Bucket/Sump):	N
SOPE(DelShut-Off Valve)):	N
SOPE(FlowRestrictorValue:	N
SOPE(Alarm (Set@<=90%) W/3a Or 3b:	N
SOPE(N/A Deliveries To Tank<=25G):	N
Compartment Release Det Compliance Flag:	N
Piping Release Detection Compliance Flag):	N
Spill/OverfillPreventionCompliance Flag:	N

SCHULTZ BROS (Continued) **U001270904**

Compartment Release Detection Variance:	N
Piping Release Detection Variance:	N
Spill And Overfill Prevention Variance:	N
Stage I Vapor Recovery:	Not reported
Stage 1 Installation Date:	Not reported

Self Certification Records Not Found for this Facility:

UST Id:	100809
Facility Num/AI:	38241
Tank Id:	3
Number Of Compartments:	1
Tank Installation Date:	01/01/1966
Tank Registration Date:	05/08/1986
Tank Capacity (In Gallons):	6000
Tank Status (Current):	REMOVED FROM GROUND
Tank Status Date:	05/28/1998
Empty:	N
Tank Regulatory Status:	FULLY REGULATED
Tank Int Prot (Internal Tank Lining Date):	Not reported
Tank Design (Single Wall):	Y
Tank Design (Double Wall):	N
Piping Design (Single Wall):	Y
Piping Design (Double Wall):	N
Tank Ext Cont(Fac-Built Nonmetallic Jacket):	N
Tank Ext Cont(Syn Tank-Pit/Piping-Trench Liner):	N
Tank Ext Cont(Tank Vault/Rigid Trench Liner):	N
Piping Ext Cont(Fac-Built Nonmetallic Jacket):	N
Piping Ext Cont(Syn Tank-Pit/Piping-Trench Liner):	N
Piping Ext Cont(Tank Vault/Rigid Trench Liner):	N
Type Of Piping(P=Pressurized,S=Suction,G=Gravity):	Not reported
Tank Material (Steel):	Y
Tank Material(Frp(Fiberglass-Reinforced Plastic):	N
Tank Mat(Composite (Steel W/Ext Frp Cladding)):	N
Tank Mat(Concrete):	N
Tank Mat(Jacketed (Steel W/Ext Nonmetallic Jck)):	N
Tank Mat(Coated(Steel W/ExtPolyurethane Cladding)):	N
Piping Material (Steel):	Y
Piping Mat(Frp(Fiberglass Reinforced Plastic):	N
Piping Mat(Concrete):	N
Piping Mat(Jacketed(Steel W/Ext Nonmetallic Jacket)):	N
Piping Mat(Nonmetallic Flex Piping):	N
PipingConnect/Valves(Shear/Impact Valves(Under Disp)):	N
Piping Connect/Valves(Steel Swing-Joints(End Of Piping)):	N
Piping Connect/Valves (Flex Connectors(Ends Of Piping)):	N
Tank Corr Prot Meth(TCPM)(Cathodic-Field Installation):	N
TCPM (ExtDielectricCoat/Laminate/Tape/Wrap):	N
TCPM(Cathodic Prot-FacInstallation):	N
TCPM(Composite Tank(Steel W/Frp Ext Laminate):	N
TCPMeth(Coated Tank(Steel W/ExtPolyurethaneLaminate):	N
TCPM(FRP Tank Or Piping(Noncorrodible)):	N
TCPM(Ext Nonmetallic Jacket):	N
TCPMeth(Unnecessary Per Corrosion Prot Spec):	N
Piping Corr Prot Meth:	N
Piping Corr Prot Method(PCPM) (Cathodic Factory Install):	N
PCPM(Cathodic Prot-Field Install):	N
PCPMethod (FRP Tank Or Piping(Noncorrodible):	N

SCHULTZ BROS (Continued) **U001270904**

PCPM(Nonmetallic FlexPiping (Noncorrodible)):	N
PCPMeth(Isolated Open Area/2nd Containment):	N
PCPM (Dual Protected):	N
PCPM(Unnec Per Corrosion Prot Specialist):	N
Tank Corr Prot Compliance Flag:	N
Piping Corr Prot Compliance Flag:	N
Tank Corrosion Prot Variance (:	N
Piping Corrosion Prot Variance:	N
Temp Out Of Service Compliance:	N
Technical Compliance Flag:	N
Tank Tested Flag:	N
Installation Signature Date:	Not reported

Compartment Records:

Tank Id:	3
UST Comprt Id:	89169
UST Id:	100809
Facility Num/Ai:	38241
Compartment Id:	A
Capacity (In Gallons):	6000
Substance Stored1:	GASOLINE
Substance Stored2:	Not reported
Substance Stored3:	Not reported
CompartmentReleaseDetectionMethod(Vapor):	N
CRDM(GW Monitoring):	N
CRDM(Monitoring Of Secondary Cont Barrier):	N
CRDM(Auto Tank Gauge Test/Inv Control):	N
CRDM(Interstitial Monitoring SecWall/Jacket):	N
CRDM(Wkly Manual Gauging(Tanks<=1000 G):	N
CRDM(Mthly Tank Gauging(Emer Gen Tanks):	N
CRDM(Sir (Stat Inv Reconciliation)/Inv Control):	N
PipingReleaseDetectionMethod(PRDM)(Vapor):	N
PRDM(Groundwater Monitoring):	N
PRDM(Monitoring Sec Containment Barrier):	N
PRDM(InterstitialMonitoring w/in SecWall/Jacket):	N
PRDM(Mthly Piping Tightness Test)@.2Gph:	N
PRDM(AnnualPipingTightTest/ElecMon@.1Gph:	N
PRDM(TriennialTightTest(Suction/GravityPiping):	N
PRDM AutoLineLeakDet(3.0 Gph PressPiping):	N
PRDM(Sir(StatInv Recon)/Inv Control)):	N
PRDM(Exempt System Suction:	N
Spill Overfill Prevention Equip(SOPE):	N
SOPE(Spill Cont/Bucket/Sump):	N
SOPE(DelShut-Off Valve)):	N
SOPE(FlowRestrictorValue:	N
SOPE(Alarm (Set@<=90%) W/3a Or 3b:	N
SOPE(N/A Deliveries To Tank<=25G):	N
Compartment Release Det Compliance Flag:	N
Piping Release Detection Compliance Flag):	N
Spill/OverfillPreventionCompliance Flag:	N
Compartment Release Detection Variance:	N
Piping Release Detection Variance:	N
Spill And Overfill Prevention Variance:	N
Stage I Vapor Recovery:	Not reported
Stage 1 Installation Date:	Not reported

Self Certification Records Not Found for this Facility:

SCHULTZ BROS (Continued) **U001270904**

UST Id:	100808
Facility Num/AI:	38241
Tank Id:	4
Number Of Compartments:	1
Tank Installation Date:	01/01/1966
Tank Registration Date:	05/08/1986
Tank Capacity (In Gallons):	500
Tank Status (Current):	REMOVED FROM GROUND
Tank Status Date:	05/28/1998
Empty:	N
Tank Regulatory Status:	FULLY REGULATED
Tank Int Prot (Internal Tank Lining Date):	Not reported
Tank Design (Single Wall):	N
Tank Design (Double Wall):	N
Piping Design (Single Wall):	N
Piping Design (Double Wall):	N
Tank Ext Cont(Fac-Built Nonmetallic Jacket):	N
Tank Ext Cont(Syn Tank-Pit/Piping-Trench Liner):	N
Tank Ext Cont(Tank Vault/Rigid Trench Liner):	N
Piping Ext Cont(Fac-Built Nonmetallic Jacket):	N
Piping Ext Cont(Syn Tank-Pit/Piping-Trench Liner):	N
Piping Ext Cont(Tank Vault/Rigid Trench Liner):	N
Type Of Piping(P=Pressurized,S=Suction,G=Gravity):	Not reported
Tank Material (Steel):	Y
Tank Material(Frp(Fiberglass-Reinforced Plastic):	N
Tank Mat(Composite (Steel W/Ext Frp Cladding)):	N
Tank Mat(Concrete):	N
Tank Mat(Jacketed (Steel W/Ext Nonmetallic Jck)):	N
Tank Mat(Coated(Steel W/ExtPolyurethane Cladding)):	N
Piping Material (Steel):	N
Piping Mat(Frp(Fiberglass Reinforced Plastic):	N
Piping Mat(Concrete):	N
Piping Mat(Jacketed(Steel W/Ext Nonmetallic Jacket)):	N
Piping Mat(Nonmetallic Flex Piping):	N
PipingConnect/Valves(Shear/Impact Valves(Under Disp)):	N
Piping Connect/Valves(Steel Swing-Joints(End Of Piping)):	N
Piping Connect/Valves (Flex Connectors(Ends Of Piping)):	N
Tank Corr Prot Meth(TCPM)(Cathodic-Field Installation):	N
TCPM (ExtDielectricCoat/Laminate/Tape/Wrap):	N
TCPM(Cathodic Prot-FacInstallation):	N
TCPM(Composite Tank(Steel W/Frp Ext Laminate):	N
TCPMeth(Coated Tank(Steel W/ExtPolyurethaneLaminate):	N
TCPM(FRP Tank Or Piping(Noncorrodible)):	N
TCPM(Ext Nonmetallic Jacket):	N
TCPMeth(Unnecessary Per Corrosion Prot Spec):	N
Piping Corr Prot Meth:	N
Piping Corr Prot Method(PCPM) (Cathodic Factory Install):	N
PCPM(Cathodic Prot-Field Install):	N
PCPMethod (FRP Tank Or Piping(Noncorrodible):	N
PCPM(Nonmetallic FlexPiping (Noncorrodible)):	N
PCPMeth(Isolated Open Area/2nd Containment):	N
PCPM (Dual Protected):	N
PCPM(Unnec Per Corrosion Prot Specialist):	N
Tank Corr Prot Compliance Flag:	N
Piping Corr Prot Compliance Flag:	N
Tank Corrosion Prot Variance (:	N
Piping Corrosion Prot Variance:	N

SCHULTZ BROS (Continued) **U001270904**

Temp Out Of Service Compliance:	N
Technical Compliance Flag:	N
Tank Tested Flag:	N
Installation Signature Date:	Not reported

Compartment Records:

Tank Id:	4
UST Comprt Id:	89168
UST Id:	100808
Facility Num/Ai:	38241
Compartment Id:	A
Capacity (In Gallons):	500
Substance Stored1:	NEW OIL
Substance Stored2:	Not reported
Substance Stored3:	Not reported
CompartmentReleaseDetectionMethod(Vapor):	N
CRDM(GW Monitoring):	N
CRDM(Monitoring Of Secondary Cont Barrier):	N
CRDM(Auto Tank Gauge Test/Inv Control):	N
CRDM(Interstitial Monitoring SecWall/Jacket):	N
CRDM(Wkly Manual Gauging(Tanks<=1000 G):	N
CRDM(Mthly Tank Gauging(Emer Gen Tanks):	N
CRDM(Sir (Stat Inv Reconciliation)/Inv Control):	N
PipingReleaseDetectionMethod(PRDM)(Vapor):	N
PRDM(Groundwater Monitoring):	N
PRDM(Monitoring Sec Containment Barrier):	N
PRDM(InterstitialMonitoring w/in SecWall/Jacket):	N
PRDM(Mthly Piping Tightness Test)@.2Gph:	N
PRDM(AnnualPipingTightTest/ElecMon@.1Gph:	N
PRDM(TriennialTightTest(Suction/GravityPiping):	N
PRDM AutoLineLeakDet(3.0 Gph PressPiping):	N
PRDM(Sir(StatInv Recon)/Inv Control)):	N
PRDM(Exempt System Suction:	N
Spill Overfill Prevention Equip(SOPE):	N
SOPE(Spill Cont/Bucket/Sump):	N
SOPE(DelShut-Off Valve)):	N
SOPE(FlowRestrictorValue:	N
SOPE(Alarm (Set@<=90%) W/3a Or 3b:	N
SOPE(N/A Deliveries To Tank<=25G):	N
Compartment Release Det Compliance Flag:	N
Piping Release Detection Compliance Flag):	N
Spill/OverfillPreventionCompliance Flag:	N
Compartment Release Detection Variance:	N
Piping Release Detection Variance:	N
Spill And Overfill Prevention Variance:	N
Stage I Vapor Recovery:	Not reported
Stage 1 Installation Date:	Not reported

Self Certification Records Not Found for this Facility:

Tank Records Not Found for this Facility:

61 **FREEDMAN DISTRIBUTORS** **LPST** **S116701504**
707 W 6TH ST **N/A**
HOUSTON, TX

LPST:

Facility ID:	Not reported
LPST Id:	119282
Facility Location:	Not reported
TCEQ Region# and City:	12
Region City:	Not reported
Reported Date:	12/11/2013
Entered Date:	12/13/2013
Priority:	4.2 - NO GW IMPACT NO APPARENT THREATS OR IMPACTS TO RECEPTORS
Program:	1 - RPR
CA Status:	6P - FINAL PENDING WELL PLUG
Priority Description:	Not reported
Status:	**Not reported**
Coordinators Primary:	Not reported
Coordinators RPR:	Not reported
Responsible Party Name:	2ML REAL ESTATE INTERESTS INC
Responsible Party Contact:	Not reported
Responsible Party Address:	Not reported
Responsible Party City,St,Zip:	Not reported
Responsible Party Telephone:	Not reported
Reported Date:	10/09/2013
Case Start Date:	12/13/2013

---

62 **CENTRAL INDUSTRIAL PARK HOUSTON** **MSD** **S116382002**
600-720 WEST 6TH **APAR** **N/A**
HOUSTON, TX 77007

MSD:

Id:	275
Project Manager:	Marissa Vara
MSD Certification Number:	275
MSD Application Number:	MSD AP 275
Acres:	8.1842
GW Zone Feet To:	20
Feet:	42
Contaminants:	Carbon Tetrachloride, Methylene Chloride, Nitrate, Benzene, Chloroform, 1,2-Dichloroethane, PCE
Applicant:	Central Industrial Park, Ltd.
Updated:	01/21/2015
Remediation Program PM:	Marissa Vara
Application Received Date:	01/16/2015
90 Day Deadline:	04/16/2015
Tceq Response 1:	02/04/2015
Final Date Req Info Rec Date:	Not reported
45 Day Deadline:	Not reported
Status:	Certified
Precertification Date:	Not reported
Certification Date:	07/17/2015
Denial Date:	Not reported
Reason Denied:	Not reported
Withdrawal Date:	Not reported
Ordinance:	True
Resolution/Restrictive Covenant:	False
Other City Resolution:	False
Retail Public Util Resolution:	False
Mail Out:	True

CENTRAL INDUSTRIAL PARK HOUSTON (Continued) **S116382002**

HB3030: Not reported
Other Program: T1715

APAR:
Comm Id Number: 17226500
Comm Type Code: APAR
Comm Received Date: 06/03/2013
Legal Identifier: T1715
Legal Description Text: IHW CORRECTIVE ACTION
Legal Status: INACTIVE
Physical Name: CENTRAL INDUSTRIAL PARK HOUSTON
Physical Status: COMPLETED WORKLOAD
Physical Attribute Value Text: PROPERTY COMMERCIAL
Reference Number Text: RN104621412
Delivery Text: 600 W 6TH ST
Physical Location Desc: Not reported
Latitude: 29.7812
Longitude: -95.4044

Detail:
Comm Id Number: 17226500
Comm Received Date: 6/3/2013
Legal Ident Text: T1715
Legal Description Text: IHW CORRECTIVE ACTION
Soil Contamination: Not reported
Groundwater Contamination: Not reported

Comm Id Number: 13083136
Comm Type Code: APAR
Comm Received Date: 05/27/2010
Legal Identifier: T1715
Legal Description Text: IHW CORRECTIVE ACTION
Legal Status: INACTIVE
Physical Name: CENTRAL INDUSTRIAL PARK HOUSTON
Physical Status: COMPLETED WORKLOAD
Physical Attribute Value Text: PROPERTY COMMERCIAL
Reference Number Text: RN104621412
Delivery Text: 600 W 6TH ST
Physical Location Desc: Not reported
Latitude: 29.7812
Longitude: -95.4044

Detail:
Comm Id Number: 13083136
Comm Received Date: 5/27/2010
Legal Ident Text: T1715
Legal Description Text: IHW CORRECTIVE ACTION
Soil Contamination: Not reported
Groundwater Contamination: Not reported

62 **CENTRAL INDUSTRIAL PARK** **CORRACTS** **1008405429**
521-720 W 6TH ST **RCRA NonGen / NLR** **TXR000029959**
HOUSTON, TX 77007

CORRACTS:

EPA ID:	TXR000029959
EPA Region:	06
Area Name:	ENTIRE FACILITY
Actual Date:	19950801
Action:	CA070YE - RFA Determination Of Need For An RFI, RFI is Necessary
NAICS Code(s):	Not reported
Original schedule date:	Not reported
Schedule end date:	Not reported

RCRA NonGen / NLR:

Date form received by agency:	01/27/1999
Facility name:	CENTRAL INDUSTRIAL PARK
Facility address:	521-720 W 6TH ST HOUSTON, TX 77007-2422
EPA ID:	TXR000029959
Contact:	Not reported
Contact address:	Not reported Not reported
Contact country:	US
Contact telephone:	Not reported
Contact email:	Not reported
EPA Region:	06
Classification:	Non-Generator
Description:	Handler: Non-Generators do not presently generate hazardous waste

Owner/Operator Summary:

Owner/operator name:	UNKNOWN
Owner/operator address:	UNKNOWN UNKNOWN, TX 99999
Owner/operator country:	Not reported
Owner/operator telephone:	999-999-9999
Owner/operator email:	Not reported
Owner/operator fax:	Not reported
Owner/operator extension:	Not reported
Legal status:	Private
Owner/Operator Type:	Owner
Owner/Op start date:	Not reported
Owner/Op end date:	Not reported

Handler Activities Summary:

U.S. importer of hazardous waste:	No
Mixed waste (haz. and radioactive):	No
Recycler of hazardous waste:	No
Transporter of hazardous waste:	No
Treater, storer or disposer of HW:	No
Underground injection activity:	No
On-site burner exemption:	No
Furnace exemption:	No
Used oil fuel burner:	No
Used oil processor:	No
User oil refiner:	No

CENTRAL INDUSTRIAL PARK (Continued) **1008405429**

Used oil fuel marketer to burner: No
Used oil Specification marketer: No
Used oil transfer facility: No
Used oil transporter: No

Corrective Action Summary:
Event date: 08/01/1995
Event: DETERMINATION OF NEED FOR AN INVESTIGATION-INVESTIGATION IS NECESSARY

Violation Status: No violations found

---

63 **GAINSBOROUGH WASTE** **Ind. Haz Waste** **S118719560**
5207 KIAM ST **N/A**
HOUSTON, TX 77007

Ind. Haz Waste:

Registration Number:	96312
Registration Initial Notification Date:	03/08/2016
Registration Last Amendment Date:	03/08/2016
EPA Identification:	Not reported
Primary NAICS Code:	484220
Status Change Date:	20160308
Land Type:	PRIVATE
Description of Facility Site Location:	Not reported
Site Primary Standard Industrial Code:	Not reported
Site Primary SIC Description:	Not reported
Registration is Generator of Waste:	No
Registration is Receivers of Waste:	No
Registration is Transporter of Waste:	Yes
Registration is Transfer Facility:	No
Facility is STEERS Reporter:	No
Reqired to Submit Annual Waste Summary:	No
Facility Involved In Recycling:	No
Revcr Has Monthly Reporting Requirement:	0
Mexican Facility:	Not reported
Type of Generator:	Not reported
TNRCC Region:	Not reported
Company Name:	THE GAINSBOROUGH CORPORATION
Contact Name:	JOHN GRIFFIN
Contact Telephone Number:	713-7858050
Mailing Address:	5207 KIAM ST
Mailing Address2:	Not reported
Mailing City,St,Zip:	HOUSTON, TX 770071214
Mailing County:	UNITED STATES
Facility Country:	UNITED STATES
TNRCC Facility ID:	131657
Site Owner Tax ID:	760361549
Site Location Latitude:	-00.000
Site Location Longitude:	-000.000
Last Update to NOR Data:	20160314
Ind. waste permit Number:	Not reported
Mun waste permit Number:	Not reported
Non Notifier:	No

Business Records Not Found for this RegNo/Year:

Owner:

Owner Mailing Address:	5207 KIAMST
Owner Mailing Address2:	Not reported

GAINSBOROUGH WASTE (Continued) **S118719560**

Owner Mailing Address3:	Not reported
Owner City,St,Zip:	HOUSTON, TX 77007 1214
Owner Country:	UNITED STA
Owner Phone Number:	1-713-7858050
Owner Fax Number:	1-713-8021426
Owner Email Address:	JOHN@GTXWASTE.COM
Owner Business Type:	Corporation
Owner Tax Id:	17603615497
Owner Bankruptcy Code:	Not reported

Operator Records Not Found for this RegNo/Year:

Contact:

Contact Name:	JOHN GRIFFIN
Contact Title:	SALES
Contact Role:	PRICONT
Contact Address:	5207 KIAMST
Contact Address2:	Not reported
Conact City,St,Zip:	HOUSTON, TX 77007 1214
Contact Phone:	1-713-7858050
Contact Fax:	1-713-8021426
Contact Email:	JOHN@GTXWASTE.COM

Contact:

Contact Name:	Not reported
Contact Title:	Not reported
Contact Role:	OWNOPRCON
Contact Address:	5207 KIAMST
Contact Address2:	Not reported
Conact City,St,Zip:	HOUSTON, TX 77007 1214
Contact Phone:	1-713-7858050
Contact Fax:	1-713-8021426
Contact Email:	JOHN@GTXWASTE.COM

Unit Records Not Found for this RegNo/Year:

One Time Shipper Records Not Found for this RegNo/Year:

Receiver Type:	Not reported
Transporter for hire:	1
Transport own waste:	0
Eq 01, if transport waste type = 1:	01
Eq 02, if transport waste type = 2:	02
Eq 03, if transport waste type = 3:	03
Eq 04, if transport waste type = H:	Not reported
Target TCEQ unique facid for discarded(merged) facility:	Not reported

Waste Records Not Found for this RegNo/Year:

---

63 **SPUR TRUCKLINE TERMINAL** **UST** **U001280098**
5202 KIAM ST **N/A**
HOUSTON, TX 77007

UST:

Facility Id:	49094
Facility Type:	FLEET REFUELING
Facility Begin Date:	09/21/1989
Facility Status:	INACTIVE
Facility Exempt Status:	No
Records Off-Site:	No
UST Financial Assurance Required:	No
Number Of Active UST:	0

SPUR TRUCKLINE TERMINAL (Continued) **U001280098**

Site Location Description:	Not reported
Site Location (Nearest City/County/Zip):	HARRIS 77008
Site Location (TCEQ Region):	12
Contact Name/Title:	CAREY G RECTOR,
Contact Organization Name:	SPUR TRUCKLINE INC TERMINAL
Contact Mailing Address1:	Not reported
Contact Mailing Address2:	Not reported
Contact Mailing City/State/Zip:	Not reported
Contact Phone Number:	7138685577
Contact Fax Number:	Not reported
Contact Email Address:	Not reported
Facility Contact Address Deliverable:	Not reported
Application Received Date On Earliest Reg Form:	09/13/1989
Signature Date On Earliest Reg Form:	09/08/1989
Signature Name/Title On Earliest Reg Form:	SCOTT STEVENS,MANAGER
Signature Role On Earliest Reg Form:	Not reported
Signature Company On Earliest Reg Form:	Not reported
Enforcement Action:	Not reported
Facility Not Inspectable:	No

Facility Billing Contacts:

Princ Id:	203091122002089
AR Number:	Not reported
Contact Name/Title:	/
Contact Organization Name:	CENTRAL BANK OF HOUSTON
Contact Mailing Address (Delivery):	PO BOX 1540
Contact Mailing Address (Internal Delivery):	Not reported
Contact Mailing City/State/Zip:	HOUSTON, TX 77251 1540
Phone Number/Ext:	/
Contact Fax Number/Ext:	/
Contact EMail Address:	Not reported
Contact Address Deliverable:	Yes

Owner:

Princ Id:	203091122002089
Additional Id:	213091122002089
Facility Num/AI:	49094
Owner CN:	CN601018039
Owner Name:	CENTRAL BANK OF HOUSTON
Owner Effective Begin Date:	09/21/1989
Owner Type:	OR
State Tax Id:	Not reported
Contact Role:	Not reported
Contact Name/Title:	/
Contact Organization Name:	Not reported
Contact Mailing Address (Delivery):	Not reported
Contact Mailing Address (Internal Delivery):	Not reported
Contact Mailing City/State/Zip:	Not reported
Contact Phone Number/Ext:	/
Contact Fax Number/Ext:	/
Contact Email Address:	Not reported

Operator Records Not Found for this Facility:

Self Certification Records Not Found for this Facility/Owner:

Tanks:

UST Id:	127562

SPUR TRUCKLINE TERMINAL (Continued) **U001280098**

Facility Num/AI:	49094
Tank Id:	1
Number Of Compartments:	1
Tank Installation Date:	01/01/1974
Tank Registration Date:	09/13/1989
Tank Capacity (In Gallons):	9000
Tank Status (Current):	REMOVED FROM GROUND
Tank Status Date:	06/04/1996
Empty:	N
Tank Regulatory Status:	FULLY REGULATED
Tank Int Prot (Internal Tank Lining Date):	Not reported
Tank Design (Single Wall):	Y
Tank Design (Double Wall):	N
Piping Design (Single Wall):	Y
Piping Design (Double Wall):	N
Tank Ext Cont(Fac-Built Nonmetallic Jacket):	N
Tank Ext Cont(Syn Tank-Pit/Piping-Trench Liner):	N
Tank Ext Cont(Tank Vault/Rigid Trench Liner):	N
Piping Ext Cont(Fac-Built Nonmetallic Jacket):	N
Piping Ext Cont(Syn Tank-Pit/Piping-Trench Liner):	N
Piping Ext Cont(Tank Vault/Rigid Trench Liner):	N
Type Of Piping(P=Pressurized,S=Suction,G=Gravity):	S
Tank Material (Steel):	Y
Tank Material(Frp(Fiberglass-Reinforced Plastic):	N
Tank Mat(Composite (Steel W/Ext Frp Cladding)):	N
Tank Mat(Concrete):	N
Tank Mat(Jacketed (Steel W/Ext Nonmetallic Jck)):	N
Tank Mat(Coated(Steel W/ExtPolyurethane Cladding)):	N
Piping Material (Steel):	Y
Piping Mat(Frp(Fiberglass Reinforced Plastic):	N
Piping Mat(Concrete):	N
Piping Mat(Jacketed(Steel W/Ext Nonmetallic Jacket)):	N
Piping Mat(Nonmetallic Flex Piping):	N
PipingConnect/Valves(Shear/Impact Valves(Under Disp)):	N
Piping Connect/Valves(Steel Swing-Joints(End Of Piping)):	N
Piping Connect/Valves (Flex Connectors(Ends Of Piping)):	N
Tank Corr Prot Meth(TCPM)(Cathodic-Field Installation):	N
TCPM (ExtDielectricCoat/Laminate/Tape/Wrap):	N
TCPM(Cathodic Prot-FacInstallation):	N
TCPM(Composite Tank(Steel W/Frp Ext Laminate):	N
TCPMeth(Coated Tank(Steel W/ExtPolyurethaneLaminate):	N
TCPM(FRP Tank Or Piping(Noncorrodible)):	N
TCPM(Ext Nonmetallic Jacket):	N
TCPMeth(Unnecessary Per Corrosion Prot Spec):	N
Piping Corr Prot Meth:	N
Piping Corr Prot Method(PCPM) (Cathodic Factory Install):	N
PCPM(Cathodic Prot-Field Install):	N
PCPMethod (FRP Tank Or Piping(Noncorrodible):	N
PCPM(Nonmetallic FlexPiping (Noncorrodible)):	N
PCPMeth(Isolated Open Area/2nd Containment):	N
PCPM (Dual Protected):	N
PCPM(Unnec Per Corrosion Prot Specialist):	N
Tank Corr Prot Compliance Flag:	N
Piping Corr Prot Compliance Flag:	N
Tank Corrosion Prot Variance (:	N
Piping Corrosion Prot Variance:	N
Temp Out Of Service Compliance:	N

SPUR TRUCKLINE TERMINAL (Continued) **U001280098**

Technical Compliance Flag:	N
Tank Tested Flag:	N
Installation Signature Date:	12/18/1991

Compartment Records:

Tank Id:	1
UST Comprt Id:	135800
UST Id:	127562
Facility Num/Ai:	49094
Compartment Id:	A
Capacity (In Gallons):	9000
Substance Stored1:	GASOLINE
Substance Stored2:	Not reported
Substance Stored3:	Not reported
CompartmentReleaseDetectionMethod(Vapor):	N
CRDM(GW Monitoring):	N
CRDM(Monitoring Of Secondary Cont Barrier):	N
CRDM(Auto Tank Gauge Test/Inv Control):	N
CRDM(Interstitial Monitoring SecWall/Jacket):	N
CRDM(Wkly Manual Gauging(Tanks<=1000 G):	N
CRDM(Mthly Tank Gauging(Emer Gen Tanks):	N
CRDM(Sir (Stat Inv Reconciliation)/Inv Control):	N
PipingReleaseDetectionMethod(PRDM)(Vapor):	N
PRDM(Groundwater Monitoring):	N
PRDM(Monitoring Sec Containment Barrier):	N
PRDM(InterstitialMonitoring w/in SecWall/Jacket):	N
PRDM(Mthly Piping Tightness Test)@.2Gph:	N
PRDM(AnnualPipingTightTest/ElecMon@.1Gph:	N
PRDM(TriennialTightTest(Suction/GravityPiping):	N
PRDM AutoLineLeakDet(3.0 Gph PressPiping):	N
PRDM(Sir(StatInv Recon)/Inv Control)):	N
PRDM(Exempt System Suction:	N
Spill Overfill Prevention Equip(SOPE):	Y
SOPE(Spill Cont/Bucket/Sump):	Y
SOPE(DelShut-Off Valve)):	N
SOPE(FlowRestrictorValue:	N
SOPE(Alarm (Set@<=90%) W/3a Or 3b:	N
SOPE(N/A Deliveries To Tank<=25G):	N
Compartment Release Det Compliance Flag:	N
Piping Release Detection Compliance Flag):	N
Spill/OverfillPreventionCompliance Flag:	N
Compartment Release Detection Variance:	N
Piping Release Detection Variance:	N
Spill And Overfill Prevention Variance:	N
Stage I Vapor Recovery:	Not reported
Stage 1 Installation Date:	Not reported

Self Certification Records Not Found for this Facility:

UST Id:	127563
Facility Num/AI:	49094
Tank Id:	2
Number Of Compartments:	1
Tank Installation Date:	01/01/1974
Tank Registration Date:	09/13/1989
Tank Capacity (In Gallons):	2000
Tank Status (Current):	REMOVED FROM GROUND

SPUR TRUCKLINE TERMINAL (Continued) **U001280098**

Tank Status Date:	06/04/1996
Empty:	N
Tank Regulatory Status:	FULLY REGULATED
Tank Int Prot (Internal Tank Lining Date):	Not reported
Tank Design (Single Wall):	Y
Tank Design (Double Wall):	N
Piping Design (Single Wall):	Y
Piping Design (Double Wall):	N
Tank Ext Cont(Fac-Built Nonmetallic Jacket):	N
Tank Ext Cont(Syn Tank-Pit/Piping-Trench Liner):	N
Tank Ext Cont(Tank Vault/Rigid Trench Liner):	N
Piping Ext Cont(Fac-Built Nonmetallic Jacket):	N
Piping Ext Cont(Syn Tank-Pit/Piping-Trench Liner):	N
Piping Ext Cont(Tank Vault/Rigid Trench Liner):	N
Type Of Piping(P=Pressurized,S=Suction,G=Gravity):	S
Tank Material (Steel):	Y
Tank Material(Frp(Fiberglass-Reinforced Plastic):	N
Tank Mat(Composite (Steel W/Ext Frp Cladding)):	N
Tank Mat(Concrete):	N
Tank Mat(Jacketed (Steel W/Ext Nonmetallic Jck)):	N
Tank Mat(Coated(Steel W/ExtPolyurethane Cladding)):	N
Piping Material (Steel):	Y
Piping Mat(Frp(Fiberglass Reinforced Plastic):	N
Piping Mat(Concrete):	N
Piping Mat(Jacketed(Steel W/Ext Nonmetallic Jacket)):	N
Piping Mat(Nonmetallic Flex Piping):	N
PipingConnect/Valves(Shear/Impact Valves(Under Disp)):	N
Piping Connect/Valves(Steel Swing-Joints(End Of Piping)):	N
Piping Connect/Valves (Flex Connectors(Ends Of Piping)):	N
Tank Corr Prot Meth(TCPM)(Cathodic-Field Installation):	N
TCPM (ExtDielectricCoat/Laminate/Tape/Wrap):	N
TCPM(Cathodic Prot-FacInstallation):	N
TCPM(Composite Tank(Steel W/Frp Ext Laminate):	N
TCPMeth(Coated Tank(Steel W/ExtPolyurethaneLaminate):	N
TCPM(FRP Tank Or Piping(Noncorrodible)):	N
TCPM(Ext Nonmetallic Jacket):	N
TCPMeth(Unnecessary Per Corrosion Prot Spec):	N
Piping Corr Prot Meth:	N
Piping Corr Prot Method(PCPM) (Cathodic Factory Install):	N
PCPM(Cathodic Prot-Field Install):	N
PCPMethod (FRP Tank Or Piping(Noncorrodible):	N
PCPM(Nonmetallic FlexPiping (Noncorrodible)):	N
PCPMeth(Isolated Open Area/2nd Containment):	N
PCPM (Dual Protected):	N
PCPM(Unnec Per Corrosion Prot Specialist):	N
Tank Corr Prot Compliance Flag:	N
Piping Corr Prot Compliance Flag:	N
Tank Corrosion Prot Variance (:	N
Piping Corrosion Prot Variance:	N
Temp Out Of Service Compliance:	N
Technical Compliance Flag:	N
Tank Tested Flag:	N
Installation Signature Date:	12/18/1991

Compartment Records:

Tank Id:	2
UST Comprt Id:	135801
UST Id:	127563

SPUR TRUCKLINE TERMINAL (Continued) **U001280098**

Facility Num/Ai:	49094
Compartment Id:	A
Capacity (In Gallons):	2000
Substance Stored1:	DIESEL
Substance Stored2:	Not reported
Substance Stored3:	Not reported
CompartmentReleaseDetectionMethod(Vapor):	N
CRDM(GW Monitoring):	N
CRDM(Monitoring Of Secondary Cont Barrier):	N
CRDM(Auto Tank Gauge Test/Inv Control):	N
CRDM(Interstitial Monitoring SecWall/Jacket):	N
CRDM(Wkly Manual Gauging(Tanks<=1000 G):	N
CRDM(Mthly Tank Gauging(Emer Gen Tanks):	N
CRDM(Sir (Stat Inv Reconciliation)/Inv Control):	N
PipingReleaseDetectionMethod(PRDM)(Vapor):	N
PRDM(Groundwater Monitoring):	N
PRDM(Monitoring Sec Containment Barrier):	N
PRDM(InterstitialMonitoring w/in SecWall/Jacket):	N
PRDM(Mthly Piping Tightness Test)@.2Gph:	N
PRDM(AnnualPipingTightTest/ElecMon@.1Gph:	N
PRDM(TriennialTightTest(Suction/GravityPiping):	N
PRDM AutoLineLeakDet(3.0 Gph PressPiping):	N
PRDM(Sir(StatInv Recon)/Inv Control)):	N
PRDM(Exempt System Suction:	N
Spill Overfill Prevention Equip(SOPE):	Y
SOPE(Spill Cont/Bucket/Sump):	N
SOPE(DelShut-Off Valve)):	N
SOPE(FlowRestrictorValue:	N
SOPE(Alarm (Set@<=90%) W/3a Or 3b:	N
SOPE(N/A Deliveries To Tank<=25G):	N
Compartment Release Det Compliance Flag:	N
Piping Release Detection Compliance Flag):	N
Spill/OverfillPreventionCompliance Flag:	N
Compartment Release Detection Variance:	N
Piping Release Detection Variance:	N
Spill And Overfill Prevention Variance:	N
Stage I Vapor Recovery:	Not reported
Stage 1 Installation Date:	Not reported

Self Certification Records Not Found for this Facility:

UST Id:	127564
Facility Num/AI:	49094
Tank Id:	3
Number Of Compartments:	1
Tank Installation Date:	01/01/1974
Tank Registration Date:	09/13/1989
Tank Capacity (In Gallons):	4000
Tank Status (Current):	REMOVED FROM GROUND
Tank Status Date:	06/11/1996
Empty:	N
Tank Regulatory Status:	FULLY REGULATED
Tank Int Prot (Internal Tank Lining Date):	Not reported
Tank Design (Single Wall):	Y
Tank Design (Double Wall):	N
Piping Design (Single Wall):	Y
Piping Design (Double Wall):	N

SPUR TRUCKLINE TERMINAL (Continued) **U001280098**

Tank Ext Cont(Fac-Built Nonmetallic Jacket):	N
Tank Ext Cont(Syn Tank-Pit/Piping-Trench Liner):	N
Tank Ext Cont(Tank Vault/Rigid Trench Liner):	N
Piping Ext Cont(Fac-Built Nonmetallic Jacket):	N
Piping Ext Cont(Syn Tank-Pit/Piping-Trench Liner):	N
Piping Ext Cont(Tank Vault/Rigid Trench Liner):	N
Type Of Piping(P=Pressurized,S=Suction,G=Gravity):	G
Tank Material (Steel):	N
Tank Material(Frp(Fiberglass-Reinforced Plastic):	N
Tank Mat(Composite (Steel W/Ext Frp Cladding)):	N
Tank Mat(Concrete):	Y
Tank Mat(Jacketed (Steel W/Ext Nonmetallic Jck)):	N
Tank Mat(Coated(Steel W/ExtPolyurethane Cladding)):	N
Piping Material (Steel):	N
Piping Mat(Frp(Fiberglass Reinforced Plastic):	N
Piping Mat(Concrete):	N
Piping Mat(Jacketed(Steel W/Ext Nonmetallic Jacket)):	N
Piping Mat(Nonmetallic Flex Piping):	N
PipingConnect/Valves(Shear/Impact Valves(Under Disp)):	N
Piping Connect/Valves(Steel Swing-Joints(End Of Piping)):	N
Piping Connect/Valves (Flex Connectors(Ends Of Piping)):	N
Tank Corr Prot Meth(TCPM)(Cathodic-Field Installation):	N
TCPM (ExtDielectricCoat/Laminate/Tape/Wrap):	N
TCPM(Cathodic Prot-FacInstallation):	N
TCPM(Composite Tank(Steel W/Frp Ext Laminate):	N
TCPMeth(Coated Tank(Steel W/ExtPolyurethaneLaminate):	N
TCPM(FRP Tank Or Piping(Noncorrodible)):	N
TCPM(Ext Nonmetallic Jacket):	N
TCPMeth(Unnecessary Per Corrosion Prot Spec):	N
Piping Corr Prot Meth:	N
Piping Corr Prot Method(PCPM) (Cathodic Factory Install):	N
PCPM(Cathodic Prot-Field Install):	N
PCPMethod (FRP Tank Or Piping(Noncorrodible):	N
PCPM(Nonmetallic FlexPiping (Noncorrodible)):	N
PCPMeth(Isolated Open Area/2nd Containment):	N
PCPM (Dual Protected):	N
PCPM(Unnec Per Corrosion Prot Specialist):	N
Tank Corr Prot Compliance Flag:	N
Piping Corr Prot Compliance Flag:	N
Tank Corrosion Prot Variance (:	N
Piping Corrosion Prot Variance:	N
Temp Out Of Service Compliance:	N
Technical Compliance Flag:	N
Tank Tested Flag:	N
Installation Signature Date:	12/18/1991

Compartment Records:

Tank Id:	3
UST Comprt Id:	135802
UST Id:	127564
Facility Num/Ai:	49094
Compartment Id:	A
Capacity (In Gallons):	4000
Substance Stored1:	USED OIL
Substance Stored2:	Not reported
Substance Stored3:	Not reported
CompartmentReleaseDetectionMethod(Vapor):	N
CRDM(GW Monitoring):	N

SPUR TRUCKLINE TERMINAL (Continued) **U001280098**

CRDM(Monitoring Of Secondary Cont Barrier):	N
CRDM(Auto Tank Gauge Test/Inv Control):	N
CRDM(Interstitial Monitoring SecWall/Jacket):	N
CRDM(Wkly Manual Gauging(Tanks<=1000 G):	N
CRDM(Mthly Tank Gauging(Emer Gen Tanks):	N
CRDM(Sir (Stat Inv Reconciliation)/Inv Control):	N
PipingReleaseDetectionMethod(PRDM)(Vapor):	N
PRDM(Groundwater Monitoring):	N
PRDM(Monitoring Sec Containment Barrier):	N
PRDM(InterstitialMonitoring w/in SecWall/Jacket):	N
PRDM(Mthly Piping Tightness Test)@.2Gph:	N
PRDM(AnnualPipingTightTest/ElecMon@.1Gph:	N
PRDM(TriennialTightTest(Suction/GravityPiping):	N
PRDM AutoLineLeakDet(3.0 Gph PressPiping):	N
PRDM(Sir(StatInv Recon)/Inv Control)):	N
PRDM(Exempt System Suction:	N
Spill Overfill Prevention Equip(SOPE):	N
SOPE(Spill Cont/Bucket/Sump):	N
SOPE(DelShut-Off Valve)):	N
SOPE(FlowRestrictorValue:	N
SOPE(Alarm (Set@<=90%) W/3a Or 3b:	N
SOPE(N/A Deliveries To Tank<=25G):	N
Compartment Release Det Compliance Flag:	N
Piping Release Detection Compliance Flag):	N
Spill/OverfillPreventionCompliance Flag:	N
Compartment Release Detection Variance:	N
Piping Release Detection Variance:	N
Spill And Overfill Prevention Variance:	N
Stage I Vapor Recovery:	Not reported
Stage 1 Installation Date:	Not reported

Self Certification Records Not Found for this Facility:

UST Id:	180535
Facility Num/AI:	49094
Tank Id:	4
Number Of Compartments:	1
Tank Installation Date:	08/31/1987
Tank Registration Date:	06/20/1996
Tank Capacity (In Gallons):	4000
Tank Status (Current):	REMOVED FROM GROUND
Tank Status Date:	06/11/1996
Empty:	N
Tank Regulatory Status:	FULLY REGULATED
Tank Int Prot (Internal Tank Lining Date):	Not reported
Tank Design (Single Wall):	Y
Tank Design (Double Wall):	N
Piping Design (Single Wall):	Y
Piping Design (Double Wall):	N
Tank Ext Cont(Fac-Built Nonmetallic Jacket):	N
Tank Ext Cont(Syn Tank-Pit/Piping-Trench Liner):	N
Tank Ext Cont(Tank Vault/Rigid Trench Liner):	N
Piping Ext Cont(Fac-Built Nonmetallic Jacket):	N
Piping Ext Cont(Syn Tank-Pit/Piping-Trench Liner):	N
Piping Ext Cont(Tank Vault/Rigid Trench Liner):	N
Type Of Piping(P=Pressurized,S=Suction,G=Gravity):	G
Tank Material (Steel):	N

SPUR TRUCKLINE TERMINAL (Continued) **U001280098**

Tank Material(Frp(Fiberglass-Reinforced Plastic):	N
Tank Mat(Composite (Steel W/Ext Frp Cladding)):	N
Tank Mat(Concrete):	Y
Tank Mat(Jacketed (Steel W/Ext Nonmetallic Jck)):	N
Tank Mat(Coated(Steel W/ExtPolyurethane Cladding)):	N
Piping Material (Steel):	N
Piping Mat(Frp(Fiberglass Reinforced Plastic):	N
Piping Mat(Concrete):	N
Piping Mat(Jacketed(Steel W/Ext Nonmetallic Jacket)):	N
Piping Mat(Nonmetallic Flex Piping):	N
PipingConnect/Valves(Shear/Impact Valves(Under Disp)):	N
Piping Connect/Valves(Steel Swing-Joints(End Of Piping)):	N
Piping Connect/Valves (Flex Connectors(Ends Of Piping)):	N
Tank Corr Prot Meth(TCPM)(Cathodic-Field Installation):	N
TCPM (ExtDielectricCoat/Laminate/Tape/Wrap):	N
TCPM(Cathodic Prot-FacInstallation):	N
TCPM(Composite Tank(Steel W/Frp Ext Laminate):	N
TCPMeth(Coated Tank(Steel W/ExtPolyurethaneLaminate):	N
TCPM(FRP Tank Or Piping(Noncorrodible)):	N
TCPM(Ext Nonmetallic Jacket):	N
TCPMeth(Unnecessary Per Corrosion Prot Spec):	N
Piping Corr Prot Meth:	N
Piping Corr Prot Method(PCPM) (Cathodic Factory Install):	N
PCPM(Cathodic Prot-Field Install):	N
PCPMethod (FRP Tank Or Piping(Noncorrodible):	N
PCPM(Nonmetallic FlexPiping (Noncorrodible)):	N
PCPMeth(Isolated Open Area/2nd Containment):	N
PCPM (Dual Protected):	N
PCPM(Unnec Per Corrosion Prot Specialist):	N
Tank Corr Prot Compliance Flag:	N
Piping Corr Prot Compliance Flag:	N
Tank Corrosion Prot Variance (:	N
Piping Corrosion Prot Variance:	N
Temp Out Of Service Compliance:	N
Technical Compliance Flag:	N
Tank Tested Flag:	N
Installation Signature Date:	Not reported

Compartment Records:

Tank Id:	4
UST Comprt Id:	135803
UST Id:	180535
Facility Num/Ai:	49094
Compartment Id:	A
Capacity (In Gallons):	4000
Substance Stored1:	USED OIL
Substance Stored2:	Not reported
Substance Stored3:	Not reported
CompartmentReleaseDetectionMethod(Vapor):	N
CRDM(GW Monitoring):	N
CRDM(Monitoring Of Secondary Cont Barrier):	N
CRDM(Auto Tank Gauge Test/Inv Control):	N
CRDM(Interstitial Monitoring SecWall/Jacket):	N
CRDM(Wkly Manual Gauging(Tanks<=1000 G):	N
CRDM(Mthly Tank Gauging(Emer Gen Tanks):	N
CRDM(Sir (Stat Inv Reconciliation)/Inv Control):	N
PipingReleaseDetectionMethod(PRDM)(Vapor):	N
PRDM(Groundwater Monitoring):	N

SPUR TRUCKLINE TERMINAL (Continued) **U001280098**

PRDM(Monitoring Sec Containment Barrier):	N
PRDM(InterstitialMonitoring w/in SecWall/Jacket):	N
PRDM(Mthly Piping Tightness Test)@.2Gph:	N
PRDM(AnnualPipingTightTest/ElecMon@.1Gph:	N
PRDM(TriennialTightTest(Suction/GravityPiping):	N
PRDM AutoLineLeakDet(3.0 Gph PressPiping):	N
PRDM(Sir(StatInv Recon)/Inv Control)):	N
PRDM(Exempt System Suction:	N
Spill Overfill Prevention Equip(SOPE):	N
SOPE(Spill Cont/Bucket/Sump):	N
SOPE(DelShut-Off Valve)):	N
SOPE(FlowRestrictorValue:	N
SOPE(Alarm (Set@<=90%) W/3a Or 3b:	N
SOPE(N/A Deliveries To Tank<=25G):	N
Compartment Release Det Compliance Flag:	N
Piping Release Detection Compliance Flag):	N
Spill/OverfillPreventionCompliance Flag:	N
Compartment Release Detection Variance:	N
Piping Release Detection Variance:	N
Spill And Overfill Prevention Variance:	N
Stage I Vapor Recovery:	Not reported
Stage 1 Installation Date:	Not reported

Self Certification Records Not Found for this Facility:

Tank Records Not Found for this Facility:

---

63 **FORMER SPUR TRUCKING CO** **LPST** **S116698875**
5202 KIAM ST **N/A**
HOUSTON, TX 77007

LPST:

Facility ID:	0049094
LPST Id:	111099
Facility Location:	5202 KIAM
TCEQ Region# and City:	12
Region City:	HOUSTON
Reported Date:	09/24/1997
Entered Date:	06/04/1996
Priority:	4.1 - GW IMPACTED NO APPARENT THREATS OR IMPACTS TO RECEPTORS
Program:	1 - RPR
CA Status:	6A - FINAL CONCURRENCE ISSUED
Priority Description:	Groundwater is affected.
Status:	**FINAL CONCURRENCE ISSUED, CASE CLOSED**
Coordinators Primary:	1
Coordinators RPR:	DLB
Responsible Party Name:	CENTRAL BANK OF HOUSTON
Responsible Party Contact:	CAREY RECTOR
Responsible Party Address:	55 WAUGH
Responsible Party City,St,Zip:	HOUSTON, TX 77251
Responsible Party Telephone:	713/868-5577
Reported Date:	12/31/3000
Case Start Date:	06/04/1996

64 CITY OF HOUSTON — **RCRA NonGen / NLR** — **1000389613**
2200 PATTERSON ST — **FINDS** — **TXD982756611**
HOUSTON, TX 77007 — **ECHO**

RCRA NonGen / NLR:

Date form received by agency:	06/16/2003
Facility name:	CITY OF HOUSTON
Facility address:	2200 PATTERSON ST HOUSTON, TX 77007
EPA ID:	TXD982756611
Mailing address:	PO BOX 1562 HOUSTON, TX 77251
Contact:	KEN SHOCKLEY
Contact address:	PO BOX 1562 HOUSTON, TX 77251
Contact country:	US
Contact telephone:	713-803-3011
Contact email:	Not reported
EPA Region:	06
Classification:	Non-Generator
Description:	Handler: Non-Generators do not presently generate hazardous waste

Owner/Operator Summary:

Owner/operator name:	CITY OF HOUSTON
Owner/operator address:	PO BOX 1562 HOUSTON, TX 77251
Owner/operator country:	US
Owner/operator telephone:	713-837-9474
Owner/operator email:	Not reported
Owner/operator fax:	Not reported
Owner/operator extension:	Not reported
Legal status:	Municipal
Owner/Operator Type:	Owner
Owner/Op start date:	06/16/2003
Owner/Op end date:	Not reported

Owner/operator name:	CITY OF HOUSTON
Owner/operator address:	PO BOX 1562 HOUSTON, TX 77251
Owner/operator country:	US
Owner/operator telephone:	713-837-9474
Owner/operator email:	Not reported
Owner/operator fax:	Not reported
Owner/operator extension:	Not reported
Legal status:	Municipal
Owner/Operator Type:	Operator
Owner/Op start date:	06/16/2003
Owner/Op end date:	Not reported

Handler Activities Summary:

U.S. importer of hazardous waste:	No
Mixed waste (haz. and radioactive):	No
Recycler of hazardous waste:	No
Transporter of hazardous waste:	No
Treater, storer or disposer of HW:	No
Underground injection activity:	No
On-site burner exemption:	No
Furnace exemption:	No

CITY OF HOUSTON (Continued) **1000389613**

Used oil fuel burner: No
Used oil processor: No
User oil refiner: No
Used oil fuel marketer to burner: No
Used oil Specification marketer: No
Used oil transfer facility: No
Used oil transporter: No

. Waste code: D001
. Waste name: IGNITABLE WASTE

. Waste code: F003
. Waste name: THE FOLLOWING SPENT NONHALOGENATED SOLVENTS: XYLENE, ACETONE, ETHYL ACETATE, ETHYL BENZENE, ETHYL ETHER, METHYL ISOBUTYL KETONE, N-BUTYL ALCOHOL, CYCLOHEXANONE, AND METHANOL; ALL SPENT SOLVENT MIXTURES/BLENDS CONTAINING, BEFORE USE, ONLY THE ABOVE SPENT NONHALOGENATED SOLVENTS; AND ALL SPENT SOLVENT MIXTURES/BLENDS CONTAINING, BEFORE USE, ONE OR MORE OF THE ABOVE NONHALOGENATED SOLVENTS, AND A TOTAL OF TEN PERCENT OR MORE (BY VOLUME) OF ONE OR MORE OF THOSE SOLVENTS LISTED IN F001, F002, F004, AND F005; AND STILL BOTTOMS FROM THE RECOVERY OF THESE SPENT SOLVENTS AND SPENT SOLVENT MIXTURES.

. Waste code: F005
. Waste name: THE FOLLOWING SPENT NONHALOGENATED SOLVENTS: TOLUENE, METHYL ETHYL KETONE, CARBON DISULFIDE, ISOBUTANOL, PYRIDINE, BENZENE, 2-ETHOXYETHANOL, AND 2-NITROPROPANE; ALL SPENT SOLVENT MIXTURES/BLENDS CONTAINING, BEFORE USE, A TOTAL OF TEN PERCENT OR MORE (BY VOLUME) OF ONE OR MORE OF THE ABOVE NONHALOGENATED SOLVENTS OR THOSE SOLVENTS LISTED IN F001, F002, OR F004; AND STILL BOTTOMS FROM THE RECOVERY OF THESE SPENT SOLVENTS AND SPENT SOLVENT MIXTURES.

Historical Generators:
Date form received by agency: 12/21/1998
Site name: TRAFFIC OPERATIONS CENTER
Classification: Small Quantity Generator

. Waste code: F003
. Waste name: THE FOLLOWING SPENT NONHALOGENATED SOLVENTS: XYLENE, ACETONE, ETHYL ACETATE, ETHYL BENZENE, ETHYL ETHER, METHYL ISOBUTYL KETONE, N-BUTYL ALCOHOL, CYCLOHEXANONE, AND METHANOL; ALL SPENT SOLVENT MIXTURES/BLENDS CONTAINING, BEFORE USE, ONLY THE ABOVE SPENT NONHALOGENATED SOLVENTS; AND ALL SPENT SOLVENT MIXTURES/BLENDS CONTAINING, BEFORE USE, ONE OR MORE OF THE ABOVE NONHALOGENATED SOLVENTS, AND A TOTAL OF TEN PERCENT OR MORE (BY VOLUME) OF ONE OR MORE OF THOSE SOLVENTS LISTED IN F001, F002, F004, AND F005; AND STILL BOTTOMS FROM THE RECOVERY OF THESE SPENT SOLVENTS AND SPENT SOLVENT MIXTURES.

. Waste code: F005
. Waste name: THE FOLLOWING SPENT NONHALOGENATED SOLVENTS: TOLUENE, METHYL ETHYL KETONE, CARBON DISULFIDE, ISOBUTANOL, PYRIDINE, BENZENE, 2-ETHOXYETHANOL, AND 2-NITROPROPANE; ALL SPENT SOLVENT MIXTURES/BLENDS CONTAINING, BEFORE USE, A TOTAL OF TEN PERCENT OR MORE (BY VOLUME) OF ONE OR MORE OF THE ABOVE NONHALOGENATED SOLVENTS OR THOSE SOLVENTS LISTED IN F001, F002, OR F004; AND STILL BOTTOMS FROM THE RECOVERY OF THESE SPENT SOLVENTS AND SPENT SOLVENT MIXTURES.

CITY OF HOUSTON (Continued) **1000389613**

Violation Status: No violations found

FINDS:

Registry ID: 110005111976

Environmental Interest/Information System
RCRAInfo is a national information system that supports the Resource Conservation and Recovery Act (RCRA) program through the tracking of events and activities related to facilities that generate, transport, and treat, store, or dispose of hazardous waste. RCRAInfo allows RCRA program staff to track the notification, permit, compliance, and corrective action activities required under RCRA.

Click this hyperlink while viewing on your computer to access additional FINDS: detail in the EDR Site Report.

ECHO:

Envid:	1000389613
Registry ID:	110005111976
DFR URL:	http://echo.epa.gov/detailed-facility-report?fid=110005111976

---

64 CITY BUILDINGS **Ind. Haz Waste S103608653**
2200 PATTERSON STREET **ASBESTOS N/A**
HOUSTON, TX 77007

Ind. Haz Waste:

Registration Number:	73775
Registration Initial Notification Date:	10/02/1989
Registration Last Amendment Date:	06/16/2003
EPA Identification:	TXD982756611
Primary NAICS Code:	921140
Status Change Date:	19891002
Land Type:	Not reported
Description of Facility Site Location:	2200 Patterson, Houston, TX
Site Primary Standard Industrial Code:	Not reported
Site Primary SIC Description:	Not reported
Registration is Generator of Waste:	Yes
Registration is Receivers of Waste:	No
Registration is Transporter of Waste:	No
Registration is Transfer Facility:	No
Facility is STEERS Reporter:	No
Reqired to Submit Annual Waste Summary:	No
Facility Involved In Recycling:	No
Revcr Has Monthly Reporting Requirement:	0
Mexican Facility:	Not reported
Type of Generator:	NON INDUS, CESQG
TNRCC Region:	Not reported
Company Name:	CITY OF HOUSTON
Contact Name:	KEN SHOCKLEY
Contact Telephone Number:	713-8033011
Mailing Address:	PO BOX 1562
Mailing Address2:	Not reported
Mailing City,St,Zip:	HOUSTON, TX 772511562
Mailing County:	UNITED STATES
Facility Country:	UNITED STATES
TNRCC Facility ID:	28185

CITY BUILDINGS (Continued) **S103608653**

Site Owner Tax ID:	746001164
Site Location Latitude:	-00.000
Site Location Longitude:	-000.000
Last Update to NOR Data:	20051227
Ind. waste permit Number:	Not reported
Mun waste permit Number:	Not reported
Non Notifier:	No

Business Records Not Found for this RegNo/Year:

Owner:

Owner Mailing Address:	PO BOX 1562
Owner Mailing Address2:	Not reported
Owner Mailing Address3:	Not reported
Owner City,St,Zip:	HOUSTON, TX 77251 1562
Owner Country:	UNITED STA
Owner Phone Number:	1-713-8379474
Owner Fax Number:	Not reported
Owner Email Address:	tanwir.badar@cityofhouston.net
Owner Business Type:	Not reported
Owner Tax Id:	Not reported
Owner Bankruptcy Code:	Not reported

Operator Records Not Found for this RegNo/Year:

Contact:

Contact Name:	Not reported
Contact Title:	Not reported
Contact Role:	OWNOPRCON
Contact Address:	PO BOX 1562
Contact Address2:	Not reported
Conact City,St,Zip:	HOUSTON, TX 77251 1562
Contact Phone:	1-713-8379474
Contact Fax:	Not reported
Contact Email:	tanwir.badar@cityofhouston.net

Contact:

Contact Name:	KEN SHOCKLEY
Contact Title:	SUPERINTENDENT
Contact Role:	PRICONT
Contact Address:	PO BOX 1562
Contact Address2:	Not reported
Conact City,St,Zip:	HOUSTON, TX 77251 1562
Contact Phone:	1-713-8033011
Contact Fax:	Not reported
Contact Email:	Not reported

Unit:

Unit No:	001
Deed Record Needed:	Not reported
Deed Recording Date:	Not reported
Unit Type Code:	22
Unit Type:	Not reported
Unit Status:	ACTIVE
Unit Regulatory Status:	Not reported
UIC Permit Number:	Not reported
Capacity:	Not reported
Capacity Measurment:	Not reported
Off Site Hazardous Waste:	No
Off Site Class 1 Waste:	Not reported

CITY BUILDINGS (Continued) **S103608653**

Off Site Class 2 Waste: Not reported
Off Site Class 3 Waste: Not reported
Off Site Non Indstrl Sld Wst: Not reported
System Type Code: Not reported
System Type: Not reported
System Type Code 1: 141
System Type 1: Not reported
System Type Code 2: Not reported
System Type 2: Not reported
System Type Code 3: Not reported
System Type 3: Not reported
System Type Code 4: Not reported
System Type 4: Not reported
Permit Seq #: Not reported
Unit Description on NOR: Not reported
Dt Last Changed: 20030616
TNRCC Facility ID: 28185
Unit ID: 001
Unit Description: Not reported
WasteID: ,

One Time Shipper Records Not Found for this RegNo/Year:
Receiver Type: Not reported
Transporter for hire: 0
Transport own waste: 0
Eq 01, if transport waste type = 1: Not reported
Eq 02, if transport waste type = 2: Not reported
Eq 03, if transport waste type = 3: Not reported
Eq 04, if transport waste type = H: Not reported
Target TCEQ unique facid for discarded(merged) facility: Not reported

Waste:
Waste ID: 268174
Waste Description: Not reported
Desc of Waste: Not reported
Texas Waste Code: Not reported
Texas Waste Code 2: CCX2207H
Waste Code Status: Not reported
Waste Form: Not reported
Waste Classification: H
Waste is Radioactive: No
Waste Treated Off Site: Not reported
Standard Industrial Classification: Not reported
Primary Source: Not reported
Primary Measurenent Point: Not reported
Primary Origin: Not reported
Primary System Type: Not reported
New Chemical Substance: 0
Audit Performed: No
Company Waste ID: Not reported
Primary NAICS Code: Not reported
EPA Waste Form Code: Not reported
Reason Waste Form No Longer Gen.: Not reported
EPA Haz Waste: Not reported

Waste:
Waste ID: 268173
Waste Description: Not reported
Desc of Waste: Not reported

CITY BUILDINGS (Continued) **S103608653**

Texas Waste Code: Not reported
Texas Waste Code 2: CCWZ209H
Waste Code Status: Not reported
Waste Form: Not reported
Waste Classification: H
Waste is Radioactive: No
Waste Treated Off Site: Not reported
Standard Industrial Classification: Not reported
Primary Source: Not reported
Primary Measurenent Point: Not reported
Primary Origin: Not reported
Primary System Type: Not reported
New Chemical Substance: 0
Audit Performed: No
Company Waste ID: Not reported
Primary NAICS Code: Not reported
EPA Waste Form Code: Not reported
Reason Waste Form No Longer Gen.: Not reported
EPA Haz Waste: Not reported

Waste:
Waste ID: 268172
Waste Description: Not reported
Desc of Waste: Not reported
Texas Waste Code: Not reported
Texas Waste Code 2: CCWY219H
Waste Code Status: Not reported
Waste Form: Not reported
Waste Classification: H
Waste is Radioactive: No
Waste Treated Off Site: Not reported
Standard Industrial Classification: Not reported
Primary Source: Not reported
Primary Measurenent Point: Not reported
Primary Origin: Not reported
Primary System Type: Not reported
New Chemical Substance: 0
Audit Performed: No
Company Waste ID: Not reported
Primary NAICS Code: Not reported
EPA Waste Form Code: Not reported
Reason Waste Form No Longer Gen.: Not reported
EPA Haz Waste: Not reported

Waste:
Waste ID: 268171
Waste Description: Not reported
Desc of Waste: Not reported
Texas Waste Code: Not reported
Texas Waste Code 2: CCWX219H
Waste Code Status: Not reported
Waste Form: Not reported
Waste Classification: H
Waste is Radioactive: No
Waste Treated Off Site: Not reported
Standard Industrial Classification: Not reported
Primary Source: Not reported
Primary Measurenent Point: Not reported

CITY BUILDINGS (Continued) **S103608653**

Primary Origin: Not reported
Primary System Type: Not reported
New Chemical Substance: 0
Audit Performed: No
Company Waste ID: Not reported
Primary NAICS Code: Not reported
EPA Waste Form Code: Not reported
Reason Waste Form No Longer Gen.: Not reported
EPA Haz Waste: Not reported

Waste:
Waste ID: 268170
Waste Description: Not reported
Desc of Waste: Not reported
Texas Waste Code: Not reported
Texas Waste Code 2: CCWW2191
Waste Code Status: Not reported
Waste Form: Not reported
Waste Classification: 1
Waste is Radioactive: No
Waste Treated Off Site: Not reported
Standard Industrial Classification: Not reported
Primary Source: Not reported
Primary Measurenent Point: Not reported
Primary Origin: Not reported
Primary System Type: Not reported
New Chemical Substance: 0
Audit Performed: No
Company Waste ID: Not reported
Primary NAICS Code: Not reported
EPA Waste Form Code: Not reported
Reason Waste Form No Longer Gen.: Not reported
EPA Haz Waste: Not reported

Waste:
Waste ID: 114888
Waste Description: Sludge residual consisting of paint, solvents & thinners from paint projects.
Desc of Waste: Not reported
Texas Waste Code: Not reported
Texas Waste Code 2: 0001604H
Waste Code Status: INACTIVE
Waste Form: Not reported
Waste Classification: H
Waste is Radioactive: No
Waste Treated Off Site: Not reported
Standard Industrial Classification: Not reported
Primary Source: Not reported
Primary Measurenent Point: Not reported
Primary Origin: Not reported
Primary System Type: Not reported
New Chemical Substance: 0
Audit Performed: No
Company Waste ID: Not reported
Primary NAICS Code: 921140
EPA Waste Form Code: W604
Reason Waste Form No Longer Gen.: UNKNOWN
EPA Haz Waste: Not reported

CITY BUILDINGS (Continued) **S103608653**

ASBESTOS:

Date of inspection:	02/13/2013
Reason for Inspection:	Notified
Violation:	No
Complaint Date:	Not reported
Notification Number:	2013000753
ASB Priority:	Low
PIF State:	Not reported
Detained:	Not reported
Product Name:	Not reported
Time Spent:	Not reported
Travel Time:	Not reported
Mileage:	Not reported
Reg:	06
Init:	WAR
Seq:	02
Facility Type:	Asbestos
Inspector Name:	Bill Reid
Date Report Received:	03/06/2013
Date Routed by Supervisor:	03/14/2013
Date Routed to PSQA:	03/22/2013
Date Reviewed by PSQA:	Not reported
Date Routed by Supervisor1:	Not reported
Date Rtnd to Inspector Corrections:	Not reported
Date Rcvd Back:	Not reported
Date Rtnd to Inspector Corrections2:	Not reported
Date Rcvd Back 2:	Not reported
Date Rtnd to Inspector Corrections 3:	Not reported
Date Rcvd Back 3:	Not reported
Notification Status:	Not reported
Amendo:	Not reported
Notification Work Type:	Not reported
Notification Type:	Not reported
Work Type Flag:	Not reported
Certification Statement Date:	Not reported
Certification Statement Phone:	Not reported
Is The Facility a School or K-12?:	Not reported
Region:	Not reported
Priority:	Not reported
ARU:	Not reported
Is this a phased abatement project?:	Not reported
Ordered:	Not reported
Is This Project an Emergency?:	Not reported
Is Building Occupied?:	Not reported
High Profile:	Not reported
Ref Method:	Not reported
Analytical Method:	Not reported
Start Date:	Not reported

Date of inspection:	07/30/2014
Reason for Inspection:	Notified
Violation:	Yes
Complaint Date:	Not reported
Notification Number:	2014003270
ASB Priority:	Low
PIF State:	Not reported
Detained:	Not reported

CITY BUILDINGS (Continued) **S103608653**

Product Name:	Not reported
Time Spent:	Not reported
Travel Time:	Not reported
Mileage:	Not reported
Reg:	06
Init:	TB
Seq:	04
Facility Type:	Asbestos
Inspector Name:	Tim Beavers
Date Report Received:	10/02/2014
Date Routed by Supervisor:	11/07/2014
Date Routed to PSQA:	11/17/2014
Date Reviewed by PSQA:	Not reported
Date Routed by Supervisor1:	Not reported
Date Rtnd to Inspector Corrections:	Not reported
Date Rcvd Back:	Not reported
Date Rtnd to Inspector Corrections2:	Not reported
Date Rcvd Back 2:	Not reported
Date Rtnd to Inspector Corrections 3:	Not reported
Date Rcvd Back 3:	Not reported
Notification Status:	Not reported
Amendo:	Not reported
Notification Work Type:	Not reported
Notification Type:	Not reported
Work Type Flag:	Not reported
Certification Statement Date:	Not reported
Certification Statement Phone:	Not reported
Is The Facility a School or K-12?:	Not reported
Region:	Not reported
Priority:	Not reported
ARU:	Not reported
Is this a phased abatement project?:	Not reported
Ordered:	Not reported
Is This Project an Emergency?:	Not reported
Is Building Occupied?:	Not reported
High Profile:	Not reported
Ref Method:	Not reported
Analytical Method:	Not reported
Start Date:	Not reported

---

64 **PWE TRAFFIC MANAGEMENT & MAINTENANCE** **UST** **U001266677**
2200 PATTERSON ST **N/A**
HOUSTON, TX 77007

UST:

Facility Id:	33532
Facility Type:	FLEET REFUELING
Facility Begin Date:	12/03/1986
Facility Status:	INACTIVE
Facility Exempt Status:	No
Records Off-Site:	No
UST Financial Assurance Required:	No
Number Of Active UST:	0
Site Location Description:	Not reported
Site Location (Nearest City/County/Zip):	HARRIS 77007
Site Location (TCEQ Region):	12
Contact Name/Title:	KEN SHOCKLEY,ELECTRICAL SUPERINTENDENT
Contact Organization Name:	PWE TRAFFIC MANAGEMENT & MAINTENANCE

PWE TRAFFIC MANAGEMENT & MAINTENANCE (Continued) **U001266677**

Contact Mailing Address1:	Not reported
Contact Mailing Address2:	Not reported
Contact Mailing City/State/Zip:	Not reported
Contact Phone Number:	7138033011
Contact Fax Number:	Not reported
Contact Email Address:	Not reported
Facility Contact Address Deliverable:	Not reported
Application Received Date On Earliest Reg Form:	05/08/1986
Signature Date On Earliest Reg Form:	05/07/1986
Signature Name/Title On Earliest Reg Form:	W T FRIEDRICH,PE ASST DIRECTOR
Signature Role On Earliest Reg Form:	Not reported
Signature Company On Earliest Reg Form:	Not reported
Enforcement Action:	Not reported
Facility Not Inspectable:	No

Facility Billing Contacts:

Princ Id:	156394272001134
AR Number:	Not reported
Contact Name/Title:	MICHAEL JOZWIAK/
Contact Organization Name:	CITY OF HOUSTON
Contact Mailing Address (Delivery):	PO BOX 1562
Contact Mailing Address (Internal Delivery):	Not reported
Contact Mailing City/State/Zip:	HOUSTON, TX 77251 1562
Phone Number/Ext:	/
Contact Fax Number/Ext:	/
Contact EMail Address:	Not reported
Contact Address Deliverable:	Yes

Owner:

Princ Id:	156394272001134
Additional Id:	404752792002205
Facility Num/AI:	33532
Owner CN:	CN600128995
Owner Name:	CITY OF HOUSTON
Owner Effective Begin Date:	12/03/1986
Owner Type:	CI
State Tax Id:	Not reported
Contact Role:	OWNCON
Contact Name/Title:	/
Contact Organization Name:	CITY OF HOUSTON
Contact Mailing Address (Delivery):	611 WALKER ST FL 25
Contact Mailing Address (Internal Delivery):	Not reported
Contact Mailing City/State/Zip:	HOUSTON, TX 77002 4903
Contact Phone Number/Ext:	/
Contact Fax Number/Ext:	/
Contact Email Address:	Not reported

Operator:

Princ Id:	156394272001134
Additional Id:	404752792002205
Facility Num/AI:	33532
Operator CN:	CN600128995
Operator Name (Company Or Ind Last Name):	CITY OF HOUSTON
Operator Name (Individual First/Middle):	Not reported
Operator Effective Begin Date:	12/03/1986
Operator Type:	CI
Contact Role:	OPRCON

PWE TRAFFIC MANAGEMENT & MAINTENANCE (Continued) **U001266677**

Contact Name:	HOWARD
Contact Title:	ADMIN
Contact Organization Name:	CITY OF HOUSTON
Contact Mailing Address (Delivery):	900 BAGBY ST
Contact Mailing Address (Internal Delivery):	FLEET MANAGEMENT DEPT. ATTN:TERRANCE YORK
Contact Mailing City/State/Zip:	HOUSTON, TX 77002 2527
Contact Phone Number/Ext:	1 832 3936914/0
Contact Fax Number/Ext:	/
Contact Email Address:	Not reported

Self Certification:

Cert Id:	44617
Facility Num/AI:	33532
Self-Certification Date:	02/09/2001
Signature Name/Title:	TANWIR BADAR DEPUTY ASST DIR
Signature Type Role:	LEGAL AUTH REP OWNER
Filing Status(Initial, Renewal, Amendment):	INITIAL
Registration Self-Certification Flag:	Yes
Facility Fees Self-Certification Flag:	Yes
Financial Assurance Self-Certification Flag:	Yes
Technical Standards Self-Certification Flag:	Yes
Delivery Certificate Expiration Date:	09/30/2002
Reporting Method:	Not reported
Tank Corrosion Protection Compliance:	Not reported
Piping Corrosion Protection Compliance:	Not reported
Compartment Release Detection Compliance:	Not reported
Piping Release Detection Compliance:	Not reported
Spill Prevention/Overfill Compliance:	Not reported

Cert Id:	44618
Facility Num/AI:	33532
Self-Certification Date:	08/23/2002
Signature Name/Title:	TANWIR BADAR DEPUTY ASST DIR
Signature Type Role:	LEGAL AUTH REP OWNER
Filing Status(Initial, Renewal, Amendment):	RENEWAL
Registration Self-Certification Flag:	Yes
Facility Fees Self-Certification Flag:	Yes
Financial Assurance Self-Certification Flag:	Yes
Technical Standards Self-Certification Flag:	Yes
Delivery Certificate Expiration Date:	09/30/2003
Reporting Method:	Not reported
Tank Corrosion Protection Compliance:	Not reported
Piping Corrosion Protection Compliance:	Not reported
Compartment Release Detection Compliance:	Not reported
Piping Release Detection Compliance:	Not reported
Spill Prevention/Overfill Compliance:	Not reported

Cert Id:	44619
Facility Num/AI:	33532
Self-Certification Date:	09/22/2003
Signature Name/Title:	TANWIR BADAR DEP ASST DIR
Signature Type Role:	LEGAL AUTH REP OWNER
Filing Status(Initial, Renewal, Amendment):	RENEWAL
Registration Self-Certification Flag:	Yes
Facility Fees Self-Certification Flag:	Yes
Financial Assurance Self-Certification Flag:	Yes
Technical Standards Self-Certification Flag:	Yes

PWE TRAFFIC MANAGEMENT & MAINTENANCE (Continued) **U001266677**

Delivery Certificate Expiration Date:	09/30/2004
Reporting Method:	Not reported
Tank Corrosion Protection Compliance:	Not reported
Piping Corrosion Protection Compliance:	Not reported
Compartment Release Detection Compliance:	Not reported
Piping Release Detection Compliance:	Not reported
Spill Prevention/Overfill Compliance:	Not reported
Cert Id:	44620
Facility Num/AI:	33532
Self-Certification Date:	08/13/2004
Signature Name/Title:	MICHAEL C JOZWIAK ASST. PROJECT MGR.
Signature Type Role:	LEGAL AUTH REP OWNER
Filing Status(Initial, Renewal, Amendment):	RENEWAL
Registration Self-Certification Flag:	Yes
Facility Fees Self-Certification Flag:	Yes
Financial Assurance Self-Certification Flag:	Yes
Technical Standards Self-Certification Flag:	Yes
Delivery Certificate Expiration Date:	09/30/2005
Reporting Method:	Not reported
Tank Corrosion Protection Compliance:	Not reported
Piping Corrosion Protection Compliance:	Not reported
Compartment Release Detection Compliance:	Not reported
Piping Release Detection Compliance:	Not reported
Spill Prevention/Overfill Compliance:	Not reported
Cert Id:	44621
Facility Num/AI:	33532
Self-Certification Date:	08/02/2005
Signature Name/Title:	MICHAEL C JOZWIAK PROJECT MANAGER
Signature Type Role:	LEGAL AUTH REP OWNER
Filing Status(Initial, Renewal, Amendment):	RENEWAL
Registration Self-Certification Flag:	Yes
Facility Fees Self-Certification Flag:	Yes
Financial Assurance Self-Certification Flag:	Yes
Technical Standards Self-Certification Flag:	Yes
Delivery Certificate Expiration Date:	09/30/2006
Reporting Method:	Not reported
Tank Corrosion Protection Compliance:	Not reported
Piping Corrosion Protection Compliance:	Not reported
Compartment Release Detection Compliance:	Not reported
Piping Release Detection Compliance:	Not reported
Spill Prevention/Overfill Compliance:	Not reported
Cert Id:	44622
Facility Num/AI:	33532
Self-Certification Date:	08/18/2006
Signature Name/Title:	MICHAEL C JOZWIAK PROJECT MANAGER
Signature Type Role:	LEGAL AUTH REP OWNER
Filing Status(Initial, Renewal, Amendment):	RENEWAL
Registration Self-Certification Flag:	Yes
Facility Fees Self-Certification Flag:	Yes
Financial Assurance Self-Certification Flag:	Yes
Technical Standards Self-Certification Flag:	Yes
Delivery Certificate Expiration Date:	09/30/2007
Reporting Method:	Not reported
Tank Corrosion Protection Compliance:	Not reported

PWE TRAFFIC MANAGEMENT & MAINTENANCE (Continued) **U001266677**

Piping Corrosion Protection Compliance:	Not reported
Compartment Release Detection Compliance:	Not reported
Piping Release Detection Compliance:	Not reported
Spill Prevention/Overfill Compliance:	Not reported

Cert Id:	44623
Facility Num/AI:	33532
Self-Certification Date:	08/01/2007
Signature Name/Title:	MICHAEL C JOZWIAK PROJECT MANAGER
Signature Type Role:	LEGAL AUTH REP OWNER
Filing Status(Initial, Renewal, Amendment):	RENEWAL
Registration Self-Certification Flag:	Yes
Facility Fees Self-Certification Flag:	Yes
Financial Assurance Self-Certification Flag:	Yes
Technical Standards Self-Certification Flag:	Yes
Delivery Certificate Expiration Date:	09/30/2008
Reporting Method:	Not reported
Tank Corrosion Protection Compliance:	Not reported
Piping Corrosion Protection Compliance:	Not reported
Compartment Release Detection Compliance:	Not reported
Piping Release Detection Compliance:	Not reported
Spill Prevention/Overfill Compliance:	Not reported

Cert Id:	44624
Facility Num/AI:	33532
Self-Certification Date:	08/12/2008
Signature Name/Title:	MICHAEL C JOZWIAK PROJECT MANAGER
Signature Type Role:	LEGAL AUTH REP OWNER
Filing Status(Initial, Renewal, Amendment):	RENEWAL
Registration Self-Certification Flag:	Yes
Facility Fees Self-Certification Flag:	Yes
Financial Assurance Self-Certification Flag:	Yes
Technical Standards Self-Certification Flag:	Yes
Delivery Certificate Expiration Date:	09/30/2009
Reporting Method:	Not reported
Tank Corrosion Protection Compliance:	Not reported
Piping Corrosion Protection Compliance:	Not reported
Compartment Release Detection Compliance:	Not reported
Piping Release Detection Compliance:	Not reported
Spill Prevention/Overfill Compliance:	Not reported

Cert Id:	44625
Facility Num/AI:	33532
Self-Certification Date:	09/01/2009
Signature Name/Title:	MICHAEL C JOZWIAK PROJECT MANAGER
Signature Type Role:	LEGAL AUTH REP OWNER
Filing Status(Initial, Renewal, Amendment):	RENEWAL
Registration Self-Certification Flag:	Yes
Facility Fees Self-Certification Flag:	Yes
Financial Assurance Self-Certification Flag:	Yes
Technical Standards Self-Certification Flag:	Yes
Delivery Certificate Expiration Date:	09/30/2010
Reporting Method:	Not reported
Tank Corrosion Protection Compliance:	Not reported
Piping Corrosion Protection Compliance:	Not reported
Compartment Release Detection Compliance:	Not reported
Piping Release Detection Compliance:	Not reported

PWE TRAFFIC MANAGEMENT & MAINTENANCE (Continued) **U001266677**

Spill Prevention/Overfill Compliance:	Not reported

Cert Id:	44626
Facility Num/AI:	33532
Self-Certification Date:	08/31/2010
Signature Name/Title:	MICHAEL C JOZWIAK PROJECT MANAGER
Signature Type Role:	LEGAL AUTH REP OWNER
Filing Status(Initial, Renewal, Amendment):	RENEWAL
Registration Self-Certification Flag:	Yes
Facility Fees Self-Certification Flag:	Yes
Financial Assurance Self-Certification Flag:	Yes
Technical Standards Self-Certification Flag:	Yes
Delivery Certificate Expiration Date:	09/30/2011
Reporting Method:	Not reported
Tank Corrosion Protection Compliance:	Not reported
Piping Corrosion Protection Compliance:	Not reported
Compartment Release Detection Compliance:	Not reported
Piping Release Detection Compliance:	Not reported
Spill Prevention/Overfill Compliance:	Not reported

Cert Id:	44627
Facility Num/AI:	33532
Self-Certification Date:	08/24/2011
Signature Name/Title:	GABRIEL MUSSIO DIVISION MANAGER
Signature Type Role:	LEGAL AUTH REP OWNER
Filing Status(Initial, Renewal, Amendment):	RENEWAL
Registration Self-Certification Flag:	Yes
Facility Fees Self-Certification Flag:	Yes
Financial Assurance Self-Certification Flag:	Yes
Technical Standards Self-Certification Flag:	Yes
Delivery Certificate Expiration Date:	09/30/2012
Reporting Method:	Not reported
Tank Corrosion Protection Compliance:	Not reported
Piping Corrosion Protection Compliance:	Not reported
Compartment Release Detection Compliance:	Not reported
Piping Release Detection Compliance:	Not reported
Spill Prevention/Overfill Compliance:	Not reported

Construction Notification:

NOC Id:	4835
Facility Num/AI:	33532
Application Received Date:	04/16/2012
Scheduled Construction Date:	04/23/2012
UST Improvement:	No
UST Installation:	No
UST Removal:	Yes
UST Repair:	No
UST Return To Service:	No
UST Replacement:	No
UST Abandonment:	No
UST Stage I:	No
AST Installation:	No
AST Stage I:	No
Historical Tracking Number:	NONE
Waiver Flag:	No
Late Filing Flag:	Yes
Form Received Date:	Not reported

PWE TRAFFIC MANAGEMENT & MAINTENANCE (Continued) **U001266677**

Signature Date On Form:	Not reported
Signature Name On Form:	Not reported
Signature Title On Form:	Not reported
Signature Role:	Not reported
Signature Company On Form:	Not reported
Owner Name At Time Of Construction:	Not reported
Owner CN At Time Of Construction:	Not reported
Owner AR At Time Of Construction:	6049
General Desc of Proposed Construction:	DNB ENTERPRISES INC WILL BE REMOVING FUEL PIPING FROM DISPENSER TRENCHES AND DIS PENSERS ON THE ABOVE FACILITY. DNB WILL ALSO REMOVE (2) 6,000 GAL FUEL TANKS AT THIS LOCATION.

Contractor, Consultant and Installer:

Cont/Cons/Installer Id:	5238
Ust Id:	Not reported
Noc Id:	4835
Facility Num/Ai:	33532
Type Of Contact:	CONSULTANT
Contractor Crp Number Or Installer Ilp Number:	Not reported
Company Name:	CRG TEXAS
Representative Name:	KEVIN CASLER
Mailing Address (Delivery):	700 S 11TH ST
Mailing Address (Internal Delivery):	Not reported
Mailing Address (City Name):	RICHMOND
Mailing Address (State Code):	TX
Mailing Address (Five Digit Zip Code):	77469
Mailing Address (Foreign Postal Code):	Not reported
Mailing Address (Country Code):	Not reported
Phone Number (Country Code):	1
Phone Number (Area Code):	832
Phone Number:	5952526
Phone Number (Extension):	Not reported
Fax Number (Country Code):	Not reported
Fax Number (Area Code):	Not reported
Fax Number:	Not reported
Email Address:	Not reported

Cont/Cons/Installer Id:	5237
Ust Id:	Not reported
Noc Id:	4835
Facility Num/Ai:	33532
Type Of Contact:	CONTRACTOR
Contractor Crp Number Or Installer Ilp Number:	CRP001204
Company Name:	DNB ENTERPRISES INC
Representative Name:	TODD MCDOWELL
Mailing Address (Delivery):	12969 W HARDY ST
Mailing Address (Internal Delivery):	Not reported
Mailing Address (City Name):	HOUSTON
Mailing Address (State Code):	TX
Mailing Address (Five Digit Zip Code):	77037
Mailing Address (Foreign Postal Code):	Not reported
Mailing Address (Country Code):	Not reported
Phone Number (Country Code):	1
Phone Number (Area Code):	281
Phone Number:	5161999
Phone Number (Extension):	Not reported

PWE TRAFFIC MANAGEMENT & MAINTENANCE (Continued) **U001266677**

Fax Number (Country Code):	Not reported
Fax Number (Area Code):	Not reported
Fax Number:	Not reported
Email Address:	Not reported
Cont/Cons/Installer Id:	5239
Ust Id:	Not reported
Noc Id:	4835
Facility Num/Ai:	33532
Type Of Contact:	INSTALLER
Contractor Crp Number Or Installer Ilp Number:	ILP001204
Company Name:	Not reported
Representative Name:	Not reported
Mailing Address (Delivery):	Not reported
Mailing Address (Internal Delivery):	Not reported
Mailing Address (City Name):	Not reported
Mailing Address (State Code):	Not reported
Mailing Address (Five Digit Zip Code):	Not reported
Mailing Address (Foreign Postal Code):	Not reported
Mailing Address (Country Code):	Not reported
Phone Number (Country Code):	Not reported
Phone Number (Area Code):	Not reported
Phone Number:	Not reported
Phone Number (Extension):	Not reported
Fax Number (Country Code):	Not reported
Fax Number (Area Code):	Not reported
Fax Number:	Not reported
Email Address:	Not reported

Tanks:

UST Id:	88643
Facility Num/AI:	33532
Tank Id:	1
Number Of Compartments:	1
Tank Installation Date:	01/01/1979
Tank Registration Date:	05/08/1986
Tank Capacity (In Gallons):	6000
Tank Status (Current):	REMOVED FROM GROUND
Tank Status Date:	04/23/2012
Empty:	N
Tank Regulatory Status:	FULLY REGULATED
Tank Int Prot (Internal Tank Lining Date):	Not reported
Tank Design (Single Wall):	Y
Tank Design (Double Wall):	N
Piping Design (Single Wall):	N
Piping Design (Double Wall):	Y
Tank Ext Cont(Fac-Built Nonmetallic Jacket):	N
Tank Ext Cont(Syn Tank-Pit/Piping-Trench Liner):	N
Tank Ext Cont(Tank Vault/Rigid Trench Liner):	N
Piping Ext Cont(Fac-Built Nonmetallic Jacket):	N
Piping Ext Cont(Syn Tank-Pit/Piping-Trench Liner):	N
Piping Ext Cont(Tank Vault/Rigid Trench Liner):	N
Type Of Piping(P=Pressurized,S=Suction,G=Gravity):	S
Tank Material (Steel):	N
Tank Material(Frp(Fiberglass-Reinforced Plastic):	Y
Tank Mat(Composite (Steel W/Ext Frp Cladding)):	N
Tank Mat(Concrete):	N

PWE TRAFFIC MANAGEMENT & MAINTENANCE (Continued) **U001266677**

Tank Mat(Jacketed (Steel W/Ext Nonmetallic Jck)):	N
Tank Mat(Coated(Steel W/ExtPolyurethane Cladding)):	N
Piping Material (Steel):	N
Piping Mat(Frp(Fiberglass Reinforced Plastic):	Y
Piping Mat(Concrete):	N
Piping Mat(Jacketed(Steel W/Ext Nonmetallic Jacket)):	N
Piping Mat(Nonmetallic Flex Piping):	N
PipingConnect/Valves(Shear/Impact Valves(Under Disp)):	N
Piping Connect/Valves(Steel Swing-Joints(End Of Piping)):	N
Piping Connect/Valves (Flex Connectors(Ends Of Piping)):	N
Tank Corr Prot Meth(TCPM)(Cathodic-Field Installation):	N
TCPM (ExtDielectricCoat/Laminate/Tape/Wrap):	N
TCPM(Cathodic Prot-FacInstallation):	N
TCPM(Composite Tank(Steel W/Frp Ext Laminate):	N
TCPMeth(Coated Tank(Steel W/ExtPolyurethaneLaminate):	N
TCPM(FRP Tank Or Piping(Noncorrodible)):	Y
TCPM(Ext Nonmetallic Jacket):	N
TCPMeth(Unnecessary Per Corrosion Prot Spec):	N
Piping Corr Prot Meth:	Y
Piping Corr Prot Method(PCPM) (Cathodic Factory Install):	N
PCPM(Cathodic Prot-Field Install):	N
PCPMethod (FRP Tank Or Piping(Noncorrodible):	Y
PCPM(Nonmetallic FlexPiping (Noncorrodible)):	N
PCPMeth(Isolated Open Area/2nd Containment):	N
PCPM (Dual Protected):	N
PCPM(Unnec Per Corrosion Prot Specialist):	N
Tank Corr Prot Compliance Flag:	Y
Piping Corr Prot Compliance Flag:	Y
Tank Corrosion Prot Variance (:	N
Piping Corrosion Prot Variance:	N
Temp Out Of Service Compliance:	N
Technical Compliance Flag:	N
Tank Tested Flag:	N
Installation Signature Date:	08/17/1990

Compartment Records:

Tank Id:	1
UST Comprt Id:	53244
UST Id:	88643
Facility Num/Ai:	33532
Compartment Id:	A
Capacity (In Gallons):	6000
Substance Stored1:	EMPTY
Substance Stored2:	Not reported
Substance Stored3:	Not reported
CompartmentReleaseDetectionMethod(Vapor):	N
CRDM(GW Monitoring):	N
CRDM(Monitoring Of Secondary Cont Barrier):	N
CRDM(Auto Tank Gauge Test/Inv Control):	Y
CRDM(Interstitial Monitoring SecWall/Jacket):	N
CRDM(Wkly Manual Gauging(Tanks<=1000 G):	N
CRDM(Mthly Tank Gauging(Emer Gen Tanks):	N
CRDM(Sir (Stat Inv Reconciliation)/Inv Control):	N
PipingReleaseDetectionMethod(PRDM)(Vapor):	N
PRDM(Groundwater Monitoring):	N
PRDM(Monitoring Sec Containment Barrier):	N
PRDM(InterstitialMonitoring w/in SecWall/Jacket):	Y
PRDM(Mthly Piping Tightness Test)@.2Gph:	N

PWE TRAFFIC MANAGEMENT & MAINTENANCE (Continued) **U001266677**

PRDM(AnnualPipingTightTest/ElecMon@.1Gph:	N
PRDM(TriennialTightTest(Suction/GravityPiping):	Y
PRDM AutoLineLeakDet(3.0 Gph PressPiping):	N
PRDM(Sir(StatInv Recon)/Inv Control)):	N
PRDM(Exempt System Suction:	N
Spill Overfill Prevention Equip(SOPE):	Y
SOPE(Spill Cont/Bucket/Sump):	Y
SOPE(DelShut-Off Valve)):	Y
SOPE(FlowRestrictorValue:	Y
SOPE(Alarm (Set@<=90%) W/3a Or 3b:	N
SOPE(N/A Deliveries To Tank<=25G):	N
Compartment Release Det Compliance Flag:	Y
Piping Release Detection Compliance Flag):	Y
Spill/OverfillPreventionCompliance Flag:	Y
Compartment Release Detection Variance:	N
Piping Release Detection Variance:	N
Spill And Overfill Prevention Variance:	N
Stage I Vapor Recovery:	TWO POINT SYSTEM
Stage 1 Installation Date:	Not reported
Tank Id:	1
UST Comprt Id:	53244
UST Id:	88643
Facility Num/Ai:	33532
Compartment Id:	A
Capacity (In Gallons):	6000
Substance Stored1:	EMPTY
Substance Stored2:	Not reported
Substance Stored3:	Not reported
CompartmentReleaseDetectionMethod(Vapor):	N
CRDM(GW Monitoring):	N
CRDM(Monitoring Of Secondary Cont Barrier):	N
CRDM(Auto Tank Gauge Test/Inv Control):	Y
CRDM(Interstitial Monitoring SecWall/Jacket):	N
CRDM(Wkly Manual Gauging(Tanks<=1000 G):	N
CRDM(Mthly Tank Gauging(Emer Gen Tanks):	N
CRDM(Sir (Stat Inv Reconciliation)/Inv Control):	N
PipingReleaseDetectionMethod(PRDM)(Vapor):	N
PRDM(Groundwater Monitoring):	N
PRDM(Monitoring Sec Containment Barrier):	N
PRDM(InterstitialMonitoring w/in SecWall/Jacket):	Y
PRDM(Mthly Piping Tightness Test)@.2Gph:	N
PRDM(AnnualPipingTightTest/ElecMon@.1Gph:	N
PRDM(TriennialTightTest(Suction/GravityPiping):	Y
PRDM AutoLineLeakDet(3.0 Gph PressPiping):	N
PRDM(Sir(StatInv Recon)/Inv Control)):	N
PRDM(Exempt System Suction:	N
Spill Overfill Prevention Equip(SOPE):	Y
SOPE(Spill Cont/Bucket/Sump):	Y
SOPE(DelShut-Off Valve)):	Y
SOPE(FlowRestrictorValue:	Y
SOPE(Alarm (Set@<=90%) W/3a Or 3b:	N
SOPE(N/A Deliveries To Tank<=25G):	N
Compartment Release Det Compliance Flag:	Y
Piping Release Detection Compliance Flag):	Y
Spill/OverfillPreventionCompliance Flag:	Y
Compartment Release Detection Variance:	N

PWE TRAFFIC MANAGEMENT & MAINTENANCE (Continued) **U001266677**

Piping Release Detection Variance:	N
Spill And Overfill Prevention Variance:	N
Stage I Vapor Recovery:	TWO POINT SYSTEM
Stage 1 Installation Date:	Not reported

More Self Certification:

Facility Num/AI:	88643
Self Cert comprt id:	33532
Self Cert Id:	44617
UST Comprt Id:	141699
Ust Id:	53244
Tank Id:	1
Compartment Id (A, B, C, Etc.):	A
Facility Num/AI:	88643
Self Cert comprt id:	33532
Self Cert Id:	44622
UST Comprt Id:	141696
Ust Id:	53244
Tank Id:	1
Compartment Id (A, B, C, Etc.):	A
Facility Num/AI:	88643
Self Cert comprt id:	33532
Self Cert Id:	44627
UST Comprt Id:	141691
Ust Id:	53244
Tank Id:	1
Compartment Id (A, B, C, Etc.):	A
Facility Num/AI:	88643
Self Cert comprt id:	33532
Self Cert Id:	44626
UST Comprt Id:	141692
Ust Id:	53244
Tank Id:	1
Compartment Id (A, B, C, Etc.):	A
Facility Num/AI:	88643
Self Cert comprt id:	33532
Self Cert Id:	44625
UST Comprt Id:	141693
Ust Id:	53244
Tank Id:	1
Compartment Id (A, B, C, Etc.):	A
Facility Num/AI:	88643
Self Cert comprt id:	33532
Self Cert Id:	44624
UST Comprt Id:	141694
Ust Id:	53244
Tank Id:	1
Compartment Id (A, B, C, Etc.):	A
Facility Num/AI:	88643
Self Cert comprt id:	33532
Self Cert Id:	44623

PWE TRAFFIC MANAGEMENT & MAINTENANCE (Continued) **U001266677**

UST Comprt Id:	141695
Ust Id:	53244
Tank Id:	1
Compartment Id (A, B, C, Etc.):	A
Facility Num/AI:	88643
Self Cert comprt id:	33532
Self Cert Id:	44621
UST Comprt Id:	141697
Ust Id:	53244
Tank Id:	1
Compartment Id (A, B, C, Etc.):	A
Facility Num/AI:	88643
Self Cert comprt id:	33532
Self Cert Id:	44620
UST Comprt Id:	141698
Ust Id:	53244
Tank Id:	1
Compartment Id (A, B, C, Etc.):	A
Facility Num/AI:	88643
Self Cert comprt id:	33532
Self Cert Id:	44619
UST Comprt Id:	141701
Ust Id:	53244
Tank Id:	1
Compartment Id (A, B, C, Etc.):	A
Facility Num/AI:	88643
Self Cert comprt id:	33532
Self Cert Id:	44618
UST Comprt Id:	141700
Ust Id:	53244
Tank Id:	1
Compartment Id (A, B, C, Etc.):	A
UST Id:	88642
Facility Num/AI:	33532
Tank Id:	2
Number Of Compartments:	1
Tank Installation Date:	01/01/1979
Tank Registration Date:	05/08/1986
Tank Capacity (In Gallons):	6000
Tank Status (Current):	REMOVED FROM GROUND
Tank Status Date:	04/23/2012
Empty:	N
Tank Regulatory Status:	FULLY REGULATED
Tank Int Prot (Internal Tank Lining Date):	Not reported
Tank Design (Single Wall):	Y
Tank Design (Double Wall):	N
Piping Design (Single Wall):	N
Piping Design (Double Wall):	Y
Tank Ext Cont(Fac-Built Nonmetallic Jacket):	N
Tank Ext Cont(Syn Tank-Pit/Piping-Trench Liner):	N
Tank Ext Cont(Tank Vault/Rigid Trench Liner):	N

PWE TRAFFIC MANAGEMENT & MAINTENANCE (Continued) **U001266677**

Piping Ext Cont(Fac-Built Nonmetallic Jacket):	N
Piping Ext Cont(Syn Tank-Pit/Piping-Trench Liner):	N
Piping Ext Cont(Tank Vault/Rigid Trench Liner):	N
Type Of Piping(P=Pressurized,S=Suction,G=Gravity):	S
Tank Material (Steel):	N
Tank Material(Frp(Fiberglass-Reinforced Plastic):	Y
Tank Mat(Composite (Steel W/Ext Frp Cladding)):	N
Tank Mat(Concrete):	N
Tank Mat(Jacketed (Steel W/Ext Nonmetallic Jck)):	N
Tank Mat(Coated(Steel W/ExtPolyurethane Cladding)):	N
Piping Material (Steel):	N
Piping Mat(Frp(Fiberglass Reinforced Plastic):	Y
Piping Mat(Concrete):	N
Piping Mat(Jacketed(Steel W/Ext Nonmetallic Jacket)):	N
Piping Mat(Nonmetallic Flex Piping):	N
PipingConnect/Valves(Shear/Impact Valves(Under Disp)):	N
Piping Connect/Valves(Steel Swing-Joints(End Of Piping)):	N
Piping Connect/Valves (Flex Connectors(Ends Of Piping)):	N
Tank Corr Prot Meth(TCPM)(Cathodic-Field Installation):	N
TCPM (ExtDielectricCoat/Laminate/Tape/Wrap):	N
TCPM(Cathodic Prot-FacInstallation):	N
TCPM(Composite Tank(Steel W/Frp Ext Laminate):	N
TCPMeth(Coated Tank(Steel W/ExtPolyurethaneLaminate):	N
TCPM(FRP Tank Or Piping(Noncorrodible)):	Y
TCPM(Ext Nonmetallic Jacket):	N
TCPMeth(Unnecessary Per Corrosion Prot Spec):	N
Piping Corr Prot Meth:	Y
Piping Corr Prot Method(PCPM) (Cathodic Factory Install):	N
PCPM(Cathodic Prot-Field Install):	N
PCPMethod (FRP Tank Or Piping(Noncorrodible):	Y
PCPM(Nonmetallic FlexPiping (Noncorrodible)):	N
PCPMeth(Isolated Open Area/2nd Containment):	N
PCPM (Dual Protected):	N
PCPM(Unnec Per Corrosion Prot Specialist):	N
Tank Corr Prot Compliance Flag:	Y
Piping Corr Prot Compliance Flag:	Y
Tank Corrosion Prot Variance (:	N
Piping Corrosion Prot Variance:	N
Temp Out Of Service Compliance:	N
Technical Compliance Flag:	N
Tank Tested Flag:	N
Installation Signature Date:	08/17/1990

Compartment Records:

Tank Id:	2
UST Comprt Id:	53243
UST Id:	88642
Facility Num/Ai:	33532
Compartment Id:	A
Capacity (In Gallons):	6000
Substance Stored1:	EMPTY
Substance Stored2:	Not reported
Substance Stored3:	Not reported
CompartmentReleaseDetectionMethod(Vapor):	N
CRDM(GW Monitoring):	N
CRDM(Monitoring Of Secondary Cont Barrier):	N
CRDM(Auto Tank Gauge Test/Inv Control):	Y
CRDM(Interstitial Monitoring SecWall/Jacket):	N

PWE TRAFFIC MANAGEMENT & MAINTENANCE (Continued) **U001266677**

CRDM(Wkly Manual Gauging(Tanks<=1000 G):	N
CRDM(Mthly Tank Gauging(Emer Gen Tanks):	N
CRDM(Sir (Stat Inv Reconciliation)/Inv Control):	N
PipingReleaseDetectionMethod(PRDM)(Vapor):	N
PRDM(Groundwater Monitoring):	N
PRDM(Monitoring Sec Containment Barrier):	N
PRDM(InterstitialMonitoring w/in SecWall/Jacket):	Y
PRDM(Mthly Piping Tightness Test)@.2Gph:	N
PRDM(AnnualPipingTightTest/ElecMon@.1Gph:	N
PRDM(TriennialTightTest(Suction/GravityPiping):	Y
PRDM AutoLineLeakDet(3.0 Gph PressPiping):	N
PRDM(Sir(StatInv Recon)/Inv Control)):	N
PRDM(Exempt System Suction:	N
Spill Overfill Prevention Equip(SOPE):	Y
SOPE(Spill Cont/Bucket/Sump):	Y
SOPE(DelShut-Off Valve)):	Y
SOPE(FlowRestrictorValue:	Y
SOPE(Alarm (Set@<=90%) W/3a Or 3b:	N
SOPE(N/A Deliveries To Tank<=25G):	N
Compartment Release Det Compliance Flag:	Y
Piping Release Detection Compliance Flag):	Y
Spill/OverfillPreventionCompliance Flag:	Y
Compartment Release Detection Variance:	N
Piping Release Detection Variance:	N
Spill And Overfill Prevention Variance:	N
Stage I Vapor Recovery:	TWO POINT SYSTEM
Stage 1 Installation Date:	Not reported
Tank Id:	2
UST Comprt Id:	53243
UST Id:	88642
Facility Num/Ai:	33532
Compartment Id:	A
Capacity (In Gallons):	6000
Substance Stored1:	EMPTY
Substance Stored2:	Not reported
Substance Stored3:	Not reported
CompartmentReleaseDetectionMethod(Vapor):	N
CRDM(GW Monitoring):	N
CRDM(Monitoring Of Secondary Cont Barrier):	N
CRDM(Auto Tank Gauge Test/Inv Control):	Y
CRDM(Interstitial Monitoring SecWall/Jacket):	N
CRDM(Wkly Manual Gauging(Tanks<=1000 G):	N
CRDM(Mthly Tank Gauging(Emer Gen Tanks):	N
CRDM(Sir (Stat Inv Reconciliation)/Inv Control):	N
PipingReleaseDetectionMethod(PRDM)(Vapor):	N
PRDM(Groundwater Monitoring):	N
PRDM(Monitoring Sec Containment Barrier):	N
PRDM(InterstitialMonitoring w/in SecWall/Jacket):	Y
PRDM(Mthly Piping Tightness Test)@.2Gph:	N
PRDM(AnnualPipingTightTest/ElecMon@.1Gph:	N
PRDM(TriennialTightTest(Suction/GravityPiping):	Y
PRDM AutoLineLeakDet(3.0 Gph PressPiping):	N
PRDM(Sir(StatInv Recon)/Inv Control)):	N
PRDM(Exempt System Suction:	N
Spill Overfill Prevention Equip(SOPE):	Y
SOPE(Spill Cont/Bucket/Sump):	Y

PWE TRAFFIC MANAGEMENT & MAINTENANCE (Continued) **U001266677**

SOPE(DelShut-Off Valve)):	Y
SOPE(FlowRestrictorValue:	Y
SOPE(Alarm (Set@<=90%) W/3a Or 3b:	N
SOPE(N/A Deliveries To Tank<=25G):	N
Compartment Release Det Compliance Flag:	Y
Piping Release Detection Compliance Flag):	Y
Spill/OverfillPreventionCompliance Flag:	Y
Compartment Release Detection Variance:	N
Piping Release Detection Variance:	N
Spill And Overfill Prevention Variance:	N
Stage I Vapor Recovery:	TWO POINT SYSTEM
Stage 1 Installation Date:	Not reported

More Self Certification:

Facility Num/AI:	88642
Self Cert comprt id:	33532
Self Cert Id:	44622
UST Comprt Id:	141685
Ust Id:	53243
Tank Id:	2
Compartment Id (A, B, C, Etc.):	A

Facility Num/AI:	88642
Self Cert comprt id:	33532
Self Cert Id:	44627
UST Comprt Id:	141680
Ust Id:	53243
Tank Id:	2
Compartment Id (A, B, C, Etc.):	A

Facility Num/AI:	88642
Self Cert comprt id:	33532
Self Cert Id:	44621
UST Comprt Id:	141686
Ust Id:	53243
Tank Id:	2
Compartment Id (A, B, C, Etc.):	A

Facility Num/AI:	88642
Self Cert comprt id:	33532
Self Cert Id:	44624
UST Comprt Id:	141683
Ust Id:	53243
Tank Id:	2
Compartment Id (A, B, C, Etc.):	A

Facility Num/AI:	88642
Self Cert comprt id:	33532
Self Cert Id:	44620
UST Comprt Id:	141687
Ust Id:	53243
Tank Id:	2
Compartment Id (A, B, C, Etc.):	A

Facility Num/AI:	88642
Self Cert comprt id:	33532
Self Cert Id:	44617

PWE TRAFFIC MANAGEMENT & MAINTENANCE (Continued) **U001266677**

UST Comprt Id:	141688
Ust Id:	53243
Tank Id:	2
Compartment Id (A, B, C, Etc.):	A
Facility Num/AI:	88642
Self Cert comprt id:	33532
Self Cert Id:	44619
UST Comprt Id:	141690
Ust Id:	53243
Tank Id:	2
Compartment Id (A, B, C, Etc.):	A
Facility Num/AI:	88642
Self Cert comprt id:	33532
Self Cert Id:	44623
UST Comprt Id:	141684
Ust Id:	53243
Tank Id:	2
Compartment Id (A, B, C, Etc.):	A
Facility Num/AI:	88642
Self Cert comprt id:	33532
Self Cert Id:	44618
UST Comprt Id:	141689
Ust Id:	53243
Tank Id:	2
Compartment Id (A, B, C, Etc.):	A
Facility Num/AI:	88642
Self Cert comprt id:	33532
Self Cert Id:	44626
UST Comprt Id:	141681
Ust Id:	53243
Tank Id:	2
Compartment Id (A, B, C, Etc.):	A
Facility Num/AI:	88642
Self Cert comprt id:	33532
Self Cert Id:	44625
UST Comprt Id:	141682
Ust Id:	53243
Tank Id:	2
Compartment Id (A, B, C, Etc.):	A

Tank Records Not Found for this Facility:

64 **2200 PATTERSON** **CLI** **S120956744**
2200 PATTERSON, N END OF STREET AT WHITE OAK BAYOU **N/A**
HARRIS (County), TX 77008

H-GAC CLI:

Site Id:	U234
Quadrant:	Not reported
Amendment letter to permit num:	Not reported
Date rec:	Not reported
Type facility:	Not reported
Site status:	Not reported
County code:	Not reported
Extraterritorial jurisdiction:	Not reported
Accuracy:	Not reported
Source:	Not reported
Applicant Name:	Not reported
Applicant Address:	Not reported
Applicant City/State/Zip:	Not reported
Applicant Phone:	Not reported
Permit Status:	Not reported
Original Acreage:	Not reported
Population Served:	Not reported
Area Served:	Not reported
Tons Accepted Per Day:	Not reported
Cubic Yds Accepted Per Day:	Not reported
Est Closure Date:	Not reported
River Code:	Not reported
Bus Code:	Not reported
State rem:	Not reported
Responsible Eng:	Not reported
Stat Date:	Not reported
A open date:	Not reported
A close date:	Not reported
Update:	Not reported
MaP URL:	http://arcgis02.h-gac.com/Reference/CLI/Sitemaps/No_Map_Available.jpg
Report URL:	http://arcgis02.h-gac.com/Reference/CLI/Reports/U234.pdf

---

65 **ITD PRECISION** **Ind. Haz Waste** **S103598542**
2210 SANDMAN ST **N/A**
HOUSTON, TX 77007

Ind. Haz Waste:

Registration Number:	20765
Registration Initial Notification Date:	06/15/1992
Registration Last Amendment Date:	08/23/2001
EPA Identification:	Not reported
Primary NAICS Code:	Not reported
Status Change Date:	19920615
Land Type:	Not reported
Description of Facility Site Location:	2210 Sandman Houston TX 77007
Site Primary Standard Industrial Code:	Not reported
Site Primary SIC Description:	Not reported
Registration is Generator of Waste:	Yes
Registration is Receivers of Waste:	No
Registration is Transporter of Waste:	No
Registration is Transfer Facility:	No
Facility is STEERS Reporter:	No
Reqired to Submit Annual Waste Summary:	No
Facility Involved In Recycling:	No
Revcr Has Monthly Reporting Requirement:	0

ITD PRECISION (Continued) **S103598542**

Mexican Facility:	Not reported
Type of Generator:	INDUS, LQG
TNRCC Region:	Not reported
Company Name:	INDUSTRIAL TOOL & DIE CO INC
Contact Name:	SCOTT HAYES
Contact Telephone Number:	713-8613141
Mailing Address:	5531 MITCHELLDALE ST
Mailing Address2:	Not reported
Mailing City,St,Zip:	HOUSTON, TX 770927217
Mailing County:	UNITED STATES
Facility Country:	UNITED STATES
TNRCC Facility ID:	7198
Site Owner Tax ID:	741587719
Site Location Latitude:	-00.000
Site Location Longitude:	-000.000
Last Update to NOR Data:	20100604
Ind. waste permit Number:	Not reported
Mun waste permit Number:	Not reported
Non Notifier:	No

Business Records Not Found for this RegNo/Year:

Owner:

Owner Mailing Address:	5531 MITCHELLDALE ST
Owner Mailing Address2:	Not reported
Owner Mailing Address3:	Not reported
Owner City,St,Zip:	HOUSTON, TX 77092 7217
Owner Country:	UNITED STA
Owner Phone Number:	1-713-8613141
Owner Fax Number:	Not reported
Owner Email Address:	Not reported
Owner Business Type:	Corporation
Owner Tax Id:	17410430692
Owner Bankruptcy Code:	Not reported

Operator Records Not Found for this RegNo/Year:

Contact:

Contact Name:	SCOTT HAYES
Contact Title:	Not reported
Contact Role:	PRICONT
Contact Address:	5531 MITCHELLDALE ST
Contact Address2:	Not reported
Conact City,St,Zip:	HOUSTON, TX 77092 7217
Contact Phone:	1-713-8613141
Contact Fax:	Not reported
Contact Email:	Not reported

Contact:

Contact Name:	Not reported
Contact Title:	Not reported
Contact Role:	OWNCON
Contact Address:	5531 MITCHELLDALE ST
Contact Address2:	Not reported
Conact City,St,Zip:	HOUSTON, TX 77092 7217
Contact Phone:	1-713-8613141
Contact Fax:	Not reported
Contact Email:	Not reported

Unit Records Not Found for this RegNo/Year:

ITD PRECISION (Continued) **S103598542**

One Time Shipper Records Not Found for this RegNo/Year:

Receiver Type:	Not reported
Transporter for hire:	0
Transport own waste:	0
Eq 01, if transport waste type = 1:	Not reported
Eq 02, if transport waste type = 2:	Not reported
Eq 03, if transport waste type = 3:	Not reported
Eq 04, if transport waste type = H:	Not reported
Target TCEQ unique facid for discarded(merged) facility:	Not reported

Waste:

Waste ID:	72244
Waste Description:	Slude waste from EDM Machines; initial generation: 6/93
Desc of Waste:	Not reported
Texas Waste Code:	Not reported
Texas Waste Code 2:	0001205H
Waste Code Status:	INACTIVE
Waste Form:	Not reported
Waste Classification:	H
Waste is Radioactive:	No
Waste Treated Off Site:	1
Standard Industrial Classification:	Not reported
Primary Source:	Not reported
Primary Measurenent Point:	Not reported
Primary Origin:	Not reported
Primary System Type:	Not reported
New Chemical Substance:	0
Audit Performed:	No
Company Waste ID:	Not reported
Primary NAICS Code:	Not reported
EPA Waste Form Code:	W205
Reason Waste Form No Longer Gen.:	UNKNOWN
EPA Haz Waste:	Not reported

---

65 **WALCO SERVICE STATION** **EDR Hist Auto** **1009362765**
2203 DURHAM AVE **N/A**
HOUSTON, TX

EDR Hist Auto

Year:	Name:	Type:
1968	WALCO OIL CO	GASOLINE STATIONS
1971	WALCO SERVICE STATION	GASOLINE STATIONS
1975	WALCO SERVICE STATION	GASOLINE STATIONS
1979	WALCO SERVICE STATION	Gasoline Service Stations
1980	WALCO SERVICE STATION	GASOLINE STATIONS
1980	WALCO SERVICE STATION	Gasoline Service Stations
1982	WALCO SERVICE STATION	Gasoline Service Stations
1982	STEWARTS WALCO SERVICE	Gasoline Service Stations
1983	STEWARTS WALCO SERVICE	Gasoline Service Stations
1983	WALCO SERVICE STATION	Gasoline Service Stations
1985	STEWARTS WALCO SERVICE	Gasoline Service Stations
1985	WALCO SERVICE STATION	Gasoline Service Stations
1986	WALCO SERVICE STATION	Gasoline Service Stations
1986	STEWARTS WALCO SERVICE	Gasoline Service Stations
1987	STEWARTS WALCO SERVICE	Gasoline Service Stations
1987	WALCO SERVICE STATION	Gasoline Service Stations
1988	STEWARTS WALCO SERVICE	Gasoline Service Stations

WALCO SERVICE STATION (Continued) **1009362765**

1988	WALCO SERVICE STATION	Gasoline Service Stations
1989	STEWARTS WALCO SERVICE	Gasoline Service Stations, NEC
1989	WALCO SERVICE STATION	Gasoline Service Stations
1990	STEWARTS WALCO SERVICE	Gasoline Service Stations, NEC
1990	WALCO SERVICE STATION	Gasoline Service Stations
1995	STEWARTS WALCO SERVICE	Gasoline Service Stations, NEC
1996	STEWARTS WALCO SERVICE	Gasoline Service Stations, NEC
1997	STEWARTS WALCO SERVICE	Gasoline Service Stations, NEC
1998	STEWARTS WALCO SERVICE	Gasoline Service Stations, NEC
1999	STEWARTS WALCO SERVICE	Gasoline Service Stations, NEC
2000	STEWARTS WALCO SERVICE	Gasoline Service Stations, NEC
2001	STEWARTS WALCO SERVICE	Gasoline Service Stations, NEC
2002	STEWARTS WALCO SERVICE	Gasoline Service Stations, NEC
2003	STEWARTS WALCO SERVICE	Gasoline Service Stations, NEC
2005	STEWARTS WALCO SERVICE	Gasoline Service Stations, NEC
2005	CITYVIEW AUTO SERVICE & REPAIR	General Automotive Repair Shops
2006	STEWARTS WALCO SERVICE	Gasoline Service Stations, NEC
2006	CITYVIEW AUTO SERVICE & REPAIR	General Automotive Repair Shops
2007	CITYVIEW AUTO SERVICE & REPAIR	General Automotive Repair Shops
2007	STEWARTS WALCO SERVICE	Gasoline Service Stations, NEC
2008	STEWARTS WALCO SERVICE	Gasoline Service Stations, NEC
2008	CITYVIEW AUTO SERVICE & REPAIR	General Automotive Repair Shops

---

65 **KERR MCGEE 9031** **UST** **U001239115**
2203 DURHAM DR **N/A**
HOUSTON, TX 77007

UST:

Facility Id:	2025
Facility Type:	RETAIL
Facility Begin Date:	06/06/1986
Facility Status:	INACTIVE
Facility Exempt Status:	No
Records Off-Site:	No
UST Financial Assurance Required:	No
Number Of Active UST:	0
Site Location Description:	Not reported
Site Location (Nearest City/County/Zip):	HARRIS 77007
Site Location (TCEQ Region):	12
Contact Name/Title:	D SAWYER,MGR
Contact Organization Name:	KERR MCGEE 9031
Contact Mailing Address1:	Not reported
Contact Mailing Address2:	Not reported
Contact Mailing City/State/Zip:	Not reported
Contact Phone Number:	4052702005
Contact Fax Number:	Not reported
Contact Email Address:	Not reported
Facility Contact Address Deliverable:	Not reported
Application Received Date On Earliest Reg Form:	05/08/1986
Signature Date On Earliest Reg Form:	02/03/1986
Signature Name/Title On Earliest Reg Form:	D SAWYER,MGR
Signature Role On Earliest Reg Form:	Not reported
Signature Company On Earliest Reg Form:	Not reported
Enforcement Action:	Not reported
Facility Not Inspectable:	No

Facility Billing Contacts:

Princ Id:	207450492001340

KERR MCGEE 9031 (Continued) **U001239115**

AR Number:	Not reported
Contact Name/Title:	CARL GRIMMER/
Contact Organization Name:	KERR MCGEE REFINING CORPORATION
Contact Mailing Address (Delivery):	PO BOX 268859
Contact Mailing Address (Internal Delivery):	Not reported
Contact Mailing City/State/Zip:	OKLAHOMA CITY, OK 73126 8859
Phone Number/Ext:	/
Contact Fax Number/Ext:	/
Contact EMail Address:	Not reported
Contact Address Deliverable:	Yes

Owner:

Princ Id:	207450492001340
Additional Id:	931705942002226
Facility Num/AI:	2025
Owner CN:	CN600545909
Owner Name:	TRIPLE S REFINING CORPORATION
Owner Effective Begin Date:	06/06/1986
Owner Type:	CO
State Tax Id:	17309749541
Contact Role:	Not reported
Contact Name/Title:	/
Contact Organization Name:	Not reported
Contact Mailing Address (Delivery):	Not reported
Contact Mailing Address (Internal Delivery):	Not reported
Contact Mailing City/State/Zip:	Not reported
Contact Phone Number/Ext:	/
Contact Fax Number/Ext:	/
Contact Email Address:	Not reported

Operator Records Not Found for this Facility:

Self Certification Records Not Found for this Facility/Owner:

Tanks:

UST Id:	4989
Facility Num/AI:	2025
Tank Id:	A
Number Of Compartments:	1
Tank Installation Date:	01/01/1976
Tank Registration Date:	05/08/1986
Tank Capacity (In Gallons):	500
Tank Status (Current):	PERM FILLED IN PLACE
Tank Status Date:	08/31/1987
Empty:	N
Tank Regulatory Status:	FULLY REGULATED
Tank Int Prot (Internal Tank Lining Date):	Not reported
Tank Design (Single Wall):	N
Tank Design (Double Wall):	N
Piping Design (Single Wall):	N
Piping Design (Double Wall):	N
Tank Ext Cont(Fac-Built Nonmetallic Jacket):	N
Tank Ext Cont(Syn Tank-Pit/Piping-Trench Liner):	N
Tank Ext Cont(Tank Vault/Rigid Trench Liner):	N
Piping Ext Cont(Fac-Built Nonmetallic Jacket):	N
Piping Ext Cont(Syn Tank-Pit/Piping-Trench Liner):	N
Piping Ext Cont(Tank Vault/Rigid Trench Liner):	N

KERR MCGEE 9031 (Continued) **U001239115**

Type Of Piping(P=Pressurized,S=Suction,G=Gravity):	Not reported
Tank Material (Steel):	Y
Tank Material(Frp(Fiberglass-Reinforced Plastic):	N
Tank Mat(Composite (Steel W/Ext Frp Cladding)):	N
Tank Mat(Concrete):	N
Tank Mat(Jacketed (Steel W/Ext Nonmetallic Jck)):	N
Tank Mat(Coated(Steel W/ExtPolyurethane Cladding)):	N
Piping Material (Steel):	N
Piping Mat(Frp(Fiberglass Reinforced Plastic):	N
Piping Mat(Concrete):	N
Piping Mat(Jacketed(Steel W/Ext Nonmetallic Jacket)):	N
Piping Mat(Nonmetallic Flex Piping):	N
PipingConnect/Valves(Shear/Impact Valves(Under Disp)):	N
Piping Connect/Valves(Steel Swing-Joints(End Of Piping)):	N
Piping Connect/Valves (Flex Connectors(Ends Of Piping)):	N
Tank Corr Prot Meth(TCPM)(Cathodic-Field Installation):	N
TCPM (ExtDielectricCoat/Laminate/Tape/Wrap):	N
TCPM(Cathodic Prot-FacInstallation):	N
TCPM(Composite Tank(Steel W/Frp Ext Laminate):	N
TCPMeth(Coated Tank(Steel W/ExtPolyurethaneLaminate):	N
TCPM(FRP Tank Or Piping(Noncorrodible)):	N
TCPM(Ext Nonmetallic Jacket):	N
TCPMeth(Unnecessary Per Corrosion Prot Spec):	N
Piping Corr Prot Meth:	N
Piping Corr Prot Method(PCPM) (Cathodic Factory Install):	N
PCPM(Cathodic Prot-Field Install):	N
PCPMethod (FRP Tank Or Piping(Noncorrodible):	N
PCPM(Nonmetallic FlexPiping (Noncorrodible)):	N
PCPMeth(Isolated Open Area/2nd Containment):	N
PCPM (Dual Protected):	N
PCPM(Unnec Per Corrosion Prot Specialist):	N
Tank Corr Prot Compliance Flag:	N
Piping Corr Prot Compliance Flag:	N
Tank Corrosion Prot Variance (:	N
Piping Corrosion Prot Variance:	N
Temp Out Of Service Compliance:	N
Technical Compliance Flag:	N
Tank Tested Flag:	N
Installation Signature Date:	Not reported

Compartment Records:

Tank Id:	A
UST Comprt Id:	110743
UST Id:	4989
Facility Num/Ai:	2025
Compartment Id:	A
Capacity (In Gallons):	Not reported
Substance Stored1:	USED OIL
Substance Stored2:	Not reported
Substance Stored3:	Not reported
CompartmentReleaseDetectionMethod(Vapor):	N
CRDM(GW Monitoring):	N
CRDM(Monitoring Of Secondary Cont Barrier):	N
CRDM(Auto Tank Gauge Test/Inv Control):	N
CRDM(Interstitial Monitoring SecWall/Jacket):	N
CRDM(Wkly Manual Gauging(Tanks<=1000 G):	N
CRDM(Mthly Tank Gauging(Emer Gen Tanks):	N
CRDM(Sir (Stat Inv Reconciliation)/Inv Control):	N

KERR MCGEE 9031 (Continued) **U001239115**

PipingReleaseDetectionMethod(PRDM)(Vapor):	N
PRDM(Groundwater Monitoring):	N
PRDM(Monitoring Sec Containment Barrier):	N
PRDM(InterstitialMonitoring w/in SecWall/Jacket):	N
PRDM(Mthly Piping Tightness Test)@.2Gph:	N
PRDM(AnnualPipingTightTest/ElecMon@.1Gph:	N
PRDM(TriennialTightTest(Suction/GravityPiping):	N
PRDM AutoLineLeakDet(3.0 Gph PressPiping):	N
PRDM(Sir(StatInv Recon)/Inv Control)):	N
PRDM(Exempt System Suction:	N
Spill Overfill Prevention Equip(SOPE):	N
SOPE(Spill Cont/Bucket/Sump):	N
SOPE(DelShut-Off Valve)):	N
SOPE(FlowRestrictorValue:	N
SOPE(Alarm (Set@<=90%) W/3a Or 3b:	N
SOPE(N/A Deliveries To Tank<=25G):	N
Compartment Release Det Compliance Flag:	N
Piping Release Detection Compliance Flag):	N
Spill/OverfillPreventionCompliance Flag:	N
Compartment Release Detection Variance:	N
Piping Release Detection Variance:	N
Spill And Overfill Prevention Variance:	N
Stage I Vapor Recovery:	Not reported
Stage 1 Installation Date:	Not reported

Self Certification Records Not Found for this Facility:

Tank Records Not Found for this Facility:

---

66 **RUTLEDGE THOS J REAR** **EDR Hist Auto** **1009374207**
4604 KOLB **N/A**
HOUSTON, TX

EDR Hist Auto

Year:	Name:	Type:
1940	RUTLEDGE THOS J REAR	AUTOMOBILE REPAIRING

---

66 **LAMPASAS SERVICE STATION** **EDR Hist Auto** **1009361036**
2002 SHEPHERD DR **N/A**
HOUSTON, TX

EDR Hist Auto

Year:	Name:	Type:
1940	LAMPASAS SERVICE STATION	GASOLINE AND OIL SERVICE STATIONS
1944	LAMPASAS SERVICE STATION	GASOLINE AND OIL SERVICE STATIONS
1948	LAMPASAS SERVICE STATION	GASOLINE AND OIL SERVICE STATIONS
1953	LAMPASAS SERVICE STATION	GASOLINE STATIONS

66 **RAS 6 3889** **LPST** **U001260622**
4710 KATY FWY **UST** **N/A**
HOUSTON, TX 77007

LPST:

Facility ID:	0026707
LPST Id:	93326
Facility Location:	4710 KATY FWY
TCEQ Region# and City:	12
Region City:	HOUSTON
Reported Date:	07/01/1992
Entered Date:	08/01/1989
Priority:	2C - GROUP 1 GROUNDWATER OFF-SITE MIGRATION UNLIKELY
Program:	1 - RPR
CA Status:	6A - FINAL CONCURRENCE ISSUED
Priority Description:	GROUP 1 GROUNDWATER, OFF-SITE MIGRATION UNLIKELY
Status:	**FINAL CONCURRENCE ISSUED, CASE CLOSED**
Coordinators Primary:	1
Coordinators RPR:	MARY ANN RYAN
Responsible Party Name:	EXXON COMPANY USA
Responsible Party Contact:	RONALD WALLACE
Responsible Party Address:	PO BOX 2180
Responsible Party City,St,Zip:	HOUSTON, TX 77252 2180
Responsible Party Telephone:	713/656-7743
Reported Date:	03/16/1989
Case Start Date:	08/01/1989

UST:

Facility Id:	26707
Facility Type:	RETAIL
Facility Begin Date:	10/15/1986
Facility Status:	INACTIVE
Facility Exempt Status:	No
Records Off-Site:	No
UST Financial Assurance Required:	No
Number Of Active UST:	0
Site Location Description:	Not reported
Site Location (Nearest City/County/Zip):	HARRIS 77007
Site Location (TCEQ Region):	12
Contact Name/Title:	E SVOBODA,ENGR
Contact Organization Name:	RAS 6 3889
Contact Mailing Address1:	Not reported
Contact Mailing Address2:	Not reported
Contact Mailing City/State/Zip:	Not reported
Contact Phone Number:	7137975435
Contact Fax Number:	Not reported
Contact Email Address:	Not reported
Facility Contact Address Deliverable:	Not reported
Application Received Date On Earliest Reg Form:	05/08/1986
Signature Date On Earliest Reg Form:	05/05/1986
Signature Name/Title On Earliest Reg Form:	R N ATHERTON,SUPV
Signature Role On Earliest Reg Form:	Not reported
Signature Company On Earliest Reg Form:	Not reported
Enforcement Action:	Not reported
Facility Not Inspectable:	No

Facility Billing Contacts:

Princ Id:	679380312001134
AR Number:	Not reported

RAS 6 3889 (Continued) **U001260622**

Contact Name/Title:	HEATHER GILMORE/
Contact Organization Name:	EXXON MOBIL CORPORATION
Contact Mailing Address (Delivery):	PO BOX 22087
Contact Mailing Address (Internal Delivery):	Not reported
Contact Mailing City/State/Zip:	GREENSBORO, NC 27420 2087
Phone Number/Ext:	/
Contact Fax Number/Ext:	/
Contact EMail Address:	Not reported
Contact Address Deliverable:	Yes

Owner:

Princ Id:	679380312001134
Additional Id:	596633522002175
Facility Num/AI:	26707
Owner CN:	CN600123939
Owner Name:	EXXON MOBIL CORPORATION
Owner Effective Begin Date:	10/15/1986
Owner Type:	CO
State Tax Id:	11354090059
Contact Role:	Not reported
Contact Name/Title:	/
Contact Organization Name:	Not reported
Contact Mailing Address (Delivery):	Not reported
Contact Mailing Address (Internal Delivery):	Not reported
Contact Mailing City/State/Zip:	Not reported
Contact Phone Number/Ext:	/
Contact Fax Number/Ext:	/
Contact Email Address:	Not reported

Operator Records Not Found for this Facility:

Self Certification Records Not Found for this Facility/Owner:

Tanks:

UST Id:	69875
Facility Num/AI:	26707
Tank Id:	1
Number Of Compartments:	1
Tank Installation Date:	01/01/1969
Tank Registration Date:	05/08/1986
Tank Capacity (In Gallons):	6000
Tank Status (Current):	REMOVED FROM GROUND
Tank Status Date:	03/06/1991
Empty:	N
Tank Regulatory Status:	FULLY REGULATED
Tank Int Prot (Internal Tank Lining Date):	Not reported
Tank Design (Single Wall):	N
Tank Design (Double Wall):	N
Piping Design (Single Wall):	N
Piping Design (Double Wall):	N
Tank Ext Cont(Fac-Built Nonmetallic Jacket):	N
Tank Ext Cont(Syn Tank-Pit/Piping-Trench Liner):	N
Tank Ext Cont(Tank Vault/Rigid Trench Liner):	N
Piping Ext Cont(Fac-Built Nonmetallic Jacket):	N
Piping Ext Cont(Syn Tank-Pit/Piping-Trench Liner):	N
Piping Ext Cont(Tank Vault/Rigid Trench Liner):	N
Type Of Piping(P=Pressurized,S=Suction,G=Gravity):	Not reported

RAS 6 3889 (Continued) **U001260622**

Tank Material (Steel):	Y
Tank Material(Frp(Fiberglass-Reinforced Plastic):	N
Tank Mat(Composite (Steel W/Ext Frp Cladding)):	N
Tank Mat(Concrete):	N
Tank Mat(Jacketed (Steel W/Ext Nonmetallic Jck)):	N
Tank Mat(Coated(Steel W/ExtPolyurethane Cladding)):	N
Piping Material (Steel):	Y
Piping Mat(Frp(Fiberglass Reinforced Plastic):	N
Piping Mat(Concrete):	N
Piping Mat(Jacketed(Steel W/Ext Nonmetallic Jacket)):	N
Piping Mat(Nonmetallic Flex Piping):	N
PipingConnect/Valves(Shear/Impact Valves(Under Disp)):	N
Piping Connect/Valves(Steel Swing-Joints(End Of Piping)):	N
Piping Connect/Valves (Flex Connectors(Ends Of Piping)):	N
Tank Corr Prot Meth(TCPM)(Cathodic-Field Installation):	N
TCPM (ExtDielectricCoat/Laminate/Tape/Wrap):	N
TCPM(Cathodic Prot-FacInstallation):	N
TCPM(Composite Tank(Steel W/Frp Ext Laminate):	N
TCPMeth(Coated Tank(Steel W/ExtPolyurethaneLaminate):	N
TCPM(FRP Tank Or Piping(Noncorrodible)):	N
TCPM(Ext Nonmetallic Jacket):	N
TCPMeth(Unnecessary Per Corrosion Prot Spec):	N
Piping Corr Prot Meth:	N
Piping Corr Prot Method(PCPM) (Cathodic Factory Install):	N
PCPM(Cathodic Prot-Field Install):	N
PCPMethod (FRP Tank Or Piping(Noncorrodible):	N
PCPM(Nonmetallic FlexPiping (Noncorrodible)):	N
PCPMeth(Isolated Open Area/2nd Containment):	N
PCPM (Dual Protected):	N
PCPM(Unnec Per Corrosion Prot Specialist):	N
Tank Corr Prot Compliance Flag:	N
Piping Corr Prot Compliance Flag:	N
Tank Corrosion Prot Variance (:	N
Piping Corrosion Prot Variance:	N
Temp Out Of Service Compliance:	N
Technical Compliance Flag:	N
Tank Tested Flag:	N
Installation Signature Date:	04/15/1991

Compartment Records:

Tank Id:	1
UST Comprt Id:	38592
UST Id:	69875
Facility Num/Ai:	26707
Compartment Id:	A
Capacity (In Gallons):	6000
Substance Stored1:	GASOLINE
Substance Stored2:	Not reported
Substance Stored3:	Not reported
CompartmentReleaseDetectionMethod(Vapor):	N
CRDM(GW Monitoring):	N
CRDM(Monitoring Of Secondary Cont Barrier):	N
CRDM(Auto Tank Gauge Test/Inv Control):	N
CRDM(Interstitial Monitoring SecWall/Jacket):	N
CRDM(Wkly Manual Gauging(Tanks<=1000 G):	N
CRDM(Mthly Tank Gauging(Emer Gen Tanks):	N
CRDM(Sir (Stat Inv Reconciliation)/Inv Control):	N
PipingReleaseDetectionMethod(PRDM)(Vapor):	N

RAS 6 3889 (Continued) **U001260622**

PRDM(Groundwater Monitoring):	N
PRDM(Monitoring Sec Containment Barrier):	N
PRDM(InterstitialMonitoring w/in SecWall/Jacket):	N
PRDM(Mthly Piping Tightness Test)@.2Gph:	N
PRDM(AnnualPipingTightTest/ElecMon@.1Gph:	N
PRDM(TriennialTightTest(Suction/GravityPiping):	N
PRDM AutoLineLeakDet(3.0 Gph PressPiping):	N
PRDM(Sir(StatInv Recon)/Inv Control)):	N
PRDM(Exempt System Suction:	N
Spill Overfill Prevention Equip(SOPE):	N
SOPE(Spill Cont/Bucket/Sump):	N
SOPE(DelShut-Off Valve)):	N
SOPE(FlowRestrictorValue:	N
SOPE(Alarm (Set@<=90%) W/3a Or 3b:	N
SOPE(N/A Deliveries To Tank<=25G):	N
Compartment Release Det Compliance Flag:	N
Piping Release Detection Compliance Flag):	N
Spill/OverfillPreventionCompliance Flag:	N
Compartment Release Detection Variance:	N
Piping Release Detection Variance:	N
Spill And Overfill Prevention Variance:	N
Stage I Vapor Recovery:	Not reported
Stage 1 Installation Date:	Not reported

Self Certification Records Not Found for this Facility:

UST Id:	69878
Facility Num/AI:	26707
Tank Id:	2
Number Of Compartments:	1
Tank Installation Date:	01/01/1969
Tank Registration Date:	05/08/1986
Tank Capacity (In Gallons):	8000
Tank Status (Current):	REMOVED FROM GROUND
Tank Status Date:	03/06/1991
Empty:	N
Tank Regulatory Status:	FULLY REGULATED
Tank Int Prot (Internal Tank Lining Date):	Not reported
Tank Design (Single Wall):	N
Tank Design (Double Wall):	N
Piping Design (Single Wall):	N
Piping Design (Double Wall):	N
Tank Ext Cont(Fac-Built Nonmetallic Jacket):	N
Tank Ext Cont(Syn Tank-Pit/Piping-Trench Liner):	N
Tank Ext Cont(Tank Vault/Rigid Trench Liner):	N
Piping Ext Cont(Fac-Built Nonmetallic Jacket):	N
Piping Ext Cont(Syn Tank-Pit/Piping-Trench Liner):	N
Piping Ext Cont(Tank Vault/Rigid Trench Liner):	N
Type Of Piping(P=Pressurized,S=Suction,G=Gravity):	Not reported
Tank Material (Steel):	Y
Tank Material(Frp(Fiberglass-Reinforced Plastic):	N
Tank Mat(Composite (Steel W/Ext Frp Cladding)):	N
Tank Mat(Concrete):	N
Tank Mat(Jacketed (Steel W/Ext Nonmetallic Jck)):	N
Tank Mat(Coated(Steel W/ExtPolyurethane Cladding)):	N
Piping Material (Steel):	Y
Piping Mat(Frp(Fiberglass Reinforced Plastic):	N

RAS 6 3889 (Continued) **U001260622**

Piping Mat(Concrete):	N
Piping Mat(Jacketed(Steel W/Ext Nonmetallic Jacket)):	N
Piping Mat(Nonmetallic Flex Piping):	N
PipingConnect/Valves(Shear/Impact Valves(Under Disp)):	N
Piping Connect/Valves(Steel Swing-Joints(End Of Piping)):	N
Piping Connect/Valves (Flex Connectors(Ends Of Piping)):	N
Tank Corr Prot Meth(TCPM)(Cathodic-Field Installation):	N
TCPM (ExtDielectricCoat/Laminate/Tape/Wrap):	N
TCPM(Cathodic Prot-FacInstallation):	N
TCPM(Composite Tank(Steel W/Frp Ext Laminate):	N
TCPMeth(Coated Tank(Steel W/ExtPolyurethaneLaminate):	N
TCPM(FRP Tank Or Piping(Noncorrodible)):	N
TCPM(Ext Nonmetallic Jacket):	N
TCPMeth(Unnecessary Per Corrosion Prot Spec):	N
Piping Corr Prot Meth:	N
Piping Corr Prot Method(PCPM) (Cathodic Factory Install):	N
PCPM(Cathodic Prot-Field Install):	N
PCPMethod (FRP Tank Or Piping(Noncorrodible):	N
PCPM(Nonmetallic FlexPiping (Noncorrodible)):	N
PCPMeth(Isolated Open Area/2nd Containment):	N
PCPM (Dual Protected):	N
PCPM(Unnec Per Corrosion Prot Specialist):	N
Tank Corr Prot Compliance Flag:	N
Piping Corr Prot Compliance Flag:	N
Tank Corrosion Prot Variance (:	N
Piping Corrosion Prot Variance:	N
Temp Out Of Service Compliance:	N
Technical Compliance Flag:	N
Tank Tested Flag:	N
Installation Signature Date:	04/15/1991

Compartment Records:

Tank Id:	2
UST Comprt Id:	38595
UST Id:	69878
Facility Num/Ai:	26707
Compartment Id:	A
Capacity (In Gallons):	8000
Substance Stored1:	GASOLINE
Substance Stored2:	Not reported
Substance Stored3:	Not reported
CompartmentReleaseDetectionMethod(Vapor):	N
CRDM(GW Monitoring):	N
CRDM(Monitoring Of Secondary Cont Barrier):	N
CRDM(Auto Tank Gauge Test/Inv Control):	N
CRDM(Interstitial Monitoring SecWall/Jacket):	N
CRDM(Wkly Manual Gauging(Tanks<=1000 G):	N
CRDM(Mthly Tank Gauging(Emer Gen Tanks):	N
CRDM(Sir (Stat Inv Reconciliation)/Inv Control):	N
PipingReleaseDetectionMethod(PRDM)(Vapor):	N
PRDM(Groundwater Monitoring):	N
PRDM(Monitoring Sec Containment Barrier):	N
PRDM(InterstitialMonitoring w/in SecWall/Jacket):	N
PRDM(Mthly Piping Tightness Test)@.2Gph:	N
PRDM(AnnualPipingTightTest/ElecMon@.1Gph:	N
PRDM(TriennialTightTest(Suction/GravityPiping):	N
PRDM AutoLineLeakDet(3.0 Gph PressPiping):	N
PRDM(Sir(StatInv Recon)/Inv Control)):	N

RAS 6 3889 (Continued) **U001260622**

PRDM(Exempt System Suction:	N
Spill Overfill Prevention Equip(SOPE):	N
SOPE(Spill Cont/Bucket/Sump):	N
SOPE(DelShut-Off Valve)):	N
SOPE(FlowRestrictorValue:	N
SOPE(Alarm (Set@<=90%) W/3a Or 3b:	N
SOPE(N/A Deliveries To Tank<=25G):	N
Compartment Release Det Compliance Flag:	N
Piping Release Detection Compliance Flag):	N
Spill/OverfillPreventionCompliance Flag:	N
Compartment Release Detection Variance:	N
Piping Release Detection Variance:	N
Spill And Overfill Prevention Variance:	N
Stage I Vapor Recovery:	Not reported
Stage 1 Installation Date:	Not reported

Self Certification Records Not Found for this Facility:

UST Id:	69877
Facility Num/AI:	26707
Tank Id:	3
Number Of Compartments:	1
Tank Installation Date:	01/01/1969
Tank Registration Date:	05/08/1986
Tank Capacity (In Gallons):	8000
Tank Status (Current):	REMOVED FROM GROUND
Tank Status Date:	03/06/1991
Empty:	N
Tank Regulatory Status:	FULLY REGULATED
Tank Int Prot (Internal Tank Lining Date):	Not reported
Tank Design (Single Wall):	N
Tank Design (Double Wall):	N
Piping Design (Single Wall):	N
Piping Design (Double Wall):	N
Tank Ext Cont(Fac-Built Nonmetallic Jacket):	N
Tank Ext Cont(Syn Tank-Pit/Piping-Trench Liner):	N
Tank Ext Cont(Tank Vault/Rigid Trench Liner):	N
Piping Ext Cont(Fac-Built Nonmetallic Jacket):	N
Piping Ext Cont(Syn Tank-Pit/Piping-Trench Liner):	N
Piping Ext Cont(Tank Vault/Rigid Trench Liner):	N
Type Of Piping(P=Pressurized,S=Suction,G=Gravity):	Not reported
Tank Material (Steel):	Y
Tank Material(Frp(Fiberglass-Reinforced Plastic):	N
Tank Mat(Composite (Steel W/Ext Frp Cladding)):	N
Tank Mat(Concrete):	N
Tank Mat(Jacketed (Steel W/Ext Nonmetallic Jck)):	N
Tank Mat(Coated(Steel W/ExtPolyurethane Cladding)):	N
Piping Material (Steel):	Y
Piping Mat(Frp(Fiberglass Reinforced Plastic):	N
Piping Mat(Concrete):	N
Piping Mat(Jacketed(Steel W/Ext Nonmetallic Jacket)):	N
Piping Mat(Nonmetallic Flex Piping):	N
PipingConnect/Valves(Shear/Impact Valves(Under Disp)):	N
Piping Connect/Valves(Steel Swing-Joints(End Of Piping)):	N
Piping Connect/Valves (Flex Connectors(Ends Of Piping)):	N
Tank Corr Prot Meth(TCPM)(Cathodic-Field Installation):	N
TCPM (ExtDielectricCoat/Laminate/Tape/Wrap):	N

RAS 6 3889 (Continued) **U001260622**

TCPM(Cathodic Prot-FacInstallation):	N
TCPM(Composite Tank(Steel W/Frp Ext Laminate):	N
TCPMeth(Coated Tank(Steel W/ExtPolyurethaneLaminate):	N
TCPM(FRP Tank Or Piping(Noncorrodible)):	N
TCPM(Ext Nonmetallic Jacket):	N
TCPMeth(Unnecessary Per Corrosion Prot Spec):	N
Piping Corr Prot Meth:	N
Piping Corr Prot Method(PCPM) (Cathodic Factory Install):	N
PCPM(Cathodic Prot-Field Install):	N
PCPMethod (FRP Tank Or Piping(Noncorrodible):	N
PCPM(Nonmetallic FlexPiping (Noncorrodible)):	N
PCPMeth(Isolated Open Area/2nd Containment):	N
PCPM (Dual Protected):	N
PCPM(Unnec Per Corrosion Prot Specialist):	N
Tank Corr Prot Compliance Flag:	N
Piping Corr Prot Compliance Flag:	N
Tank Corrosion Prot Variance (:	N
Piping Corrosion Prot Variance:	N
Temp Out Of Service Compliance:	N
Technical Compliance Flag:	N
Tank Tested Flag:	N
Installation Signature Date:	04/15/1991

Compartment Records:

Tank Id:	3
UST Comprt Id:	38594
UST Id:	69877
Facility Num/Ai:	26707
Compartment Id:	A
Capacity (In Gallons):	8000
Substance Stored1:	GASOLINE
Substance Stored2:	Not reported
Substance Stored3:	Not reported
CompartmentReleaseDetectionMethod(Vapor):	N
CRDM(GW Monitoring):	N
CRDM(Monitoring Of Secondary Cont Barrier):	N
CRDM(Auto Tank Gauge Test/Inv Control):	N
CRDM(Interstitial Monitoring SecWall/Jacket):	N
CRDM(Wkly Manual Gauging(Tanks<=1000 G):	N
CRDM(Mthly Tank Gauging(Emer Gen Tanks):	N
CRDM(Sir (Stat Inv Reconciliation)/Inv Control):	N
PipingReleaseDetectionMethod(PRDM)(Vapor):	N
PRDM(Groundwater Monitoring):	N
PRDM(Monitoring Sec Containment Barrier):	N
PRDM(InterstitialMonitoring w/in SecWall/Jacket):	N
PRDM(Mthly Piping Tightness Test)@.2Gph:	N
PRDM(AnnualPipingTightTest/ElecMon@.1Gph:	N
PRDM(TriennialTightTest(Suction/GravityPiping):	N
PRDM AutoLineLeakDet(3.0 Gph PressPiping):	N
PRDM(Sir(StatInv Recon)/Inv Control)):	N
PRDM(Exempt System Suction:	N
Spill Overfill Prevention Equip(SOPE):	N
SOPE(Spill Cont/Bucket/Sump):	N
SOPE(DelShut-Off Valve)):	N
SOPE(FlowRestrictorValue:	N
SOPE(Alarm (Set@<=90%) W/3a Or 3b:	N
SOPE(N/A Deliveries To Tank<=25G):	N
Compartment Release Det Compliance Flag:	N

RAS 6 3889 (Continued) **U001260622**

Piping Release Detection Compliance Flag):	N
Spill/OverfillPreventionCompliance Flag:	N
Compartment Release Detection Variance:	N
Piping Release Detection Variance:	N
Spill And Overfill Prevention Variance:	N
Stage I Vapor Recovery:	Not reported
Stage 1 Installation Date:	Not reported

Self Certification Records Not Found for this Facility:

UST Id:	69876
Facility Num/AI:	26707
Tank Id:	4
Number Of Compartments:	1
Tank Installation Date:	01/01/1969
Tank Registration Date:	05/08/1986
Tank Capacity (In Gallons):	550
Tank Status (Current):	REMOVED FROM GROUND
Tank Status Date:	03/06/1991
Empty:	N
Tank Regulatory Status:	FULLY REGULATED
Tank Int Prot (Internal Tank Lining Date):	Not reported
Tank Design (Single Wall):	N
Tank Design (Double Wall):	N
Piping Design (Single Wall):	N
Piping Design (Double Wall):	N
Tank Ext Cont(Fac-Built Nonmetallic Jacket):	N
Tank Ext Cont(Syn Tank-Pit/Piping-Trench Liner):	N
Tank Ext Cont(Tank Vault/Rigid Trench Liner):	N
Piping Ext Cont(Fac-Built Nonmetallic Jacket):	N
Piping Ext Cont(Syn Tank-Pit/Piping-Trench Liner):	N
Piping Ext Cont(Tank Vault/Rigid Trench Liner):	N
Type Of Piping(P=Pressurized,S=Suction,G=Gravity):	Not reported
Tank Material (Steel):	Y
Tank Material(Frp(Fiberglass-Reinforced Plastic):	N
Tank Mat(Composite (Steel W/Ext Frp Cladding)):	N
Tank Mat(Concrete):	N
Tank Mat(Jacketed (Steel W/Ext Nonmetallic Jck)):	N
Tank Mat(Coated(Steel W/ExtPolyurethane Cladding)):	N
Piping Material (Steel):	Y
Piping Mat(Frp(Fiberglass Reinforced Plastic):	N
Piping Mat(Concrete):	N
Piping Mat(Jacketed(Steel W/Ext Nonmetallic Jacket)):	N
Piping Mat(Nonmetallic Flex Piping):	N
PipingConnect/Valves(Shear/Impact Valves(Under Disp)):	N
Piping Connect/Valves(Steel Swing-Joints(End Of Piping)):	N
Piping Connect/Valves (Flex Connectors(Ends Of Piping)):	N
Tank Corr Prot Meth(TCPM)(Cathodic-Field Installation):	N
TCPM (ExtDielectricCoat/Laminate/Tape/Wrap):	N
TCPM(Cathodic Prot-FacInstallation):	N
TCPM(Composite Tank(Steel W/Frp Ext Laminate):	N
TCPMeth(Coated Tank(Steel W/ExtPolyurethaneLaminate):	N
TCPM(FRP Tank Or Piping(Noncorrodible)):	N
TCPM(Ext Nonmetallic Jacket):	N
TCPMeth(Unnecessary Per Corrosion Prot Spec):	N
Piping Corr Prot Meth:	N
Piping Corr Prot Method(PCPM) (Cathodic Factory Install):	N

RAS 6 3889 (Continued) **U001260622**

PCPM(Cathodic Prot-Field Install):	N
PCPMethod (FRP Tank Or Piping(Noncorrodible):	N
PCPM(Nonmetallic FlexPiping (Noncorrodible)):	N
PCPMeth(Isolated Open Area/2nd Containment):	N
PCPM (Dual Protected):	N
PCPM(Unnec Per Corrosion Prot Specialist):	N
Tank Corr Prot Compliance Flag:	N
Piping Corr Prot Compliance Flag:	N
Tank Corrosion Prot Variance (:	N
Piping Corrosion Prot Variance:	N
Temp Out Of Service Compliance:	N
Technical Compliance Flag:	N
Tank Tested Flag:	N
Installation Signature Date:	04/15/1991

Compartment Records:

Tank Id:	4
UST Comprt Id:	38593
UST Id:	69876
Facility Num/Ai:	26707
Compartment Id:	A
Capacity (In Gallons):	550
Substance Stored1:	USED OIL
Substance Stored2:	Not reported
Substance Stored3:	Not reported
CompartmentReleaseDetectionMethod(Vapor):	N
CRDM(GW Monitoring):	N
CRDM(Monitoring Of Secondary Cont Barrier):	N
CRDM(Auto Tank Gauge Test/Inv Control):	N
CRDM(Interstitial Monitoring SecWall/Jacket):	N
CRDM(Wkly Manual Gauging(Tanks<=1000 G):	N
CRDM(Mthly Tank Gauging(Emer Gen Tanks):	N
CRDM(Sir (Stat Inv Reconciliation)/Inv Control):	N
PipingReleaseDetectionMethod(PRDM)(Vapor):	N
PRDM(Groundwater Monitoring):	N
PRDM(Monitoring Sec Containment Barrier):	N
PRDM(InterstitialMonitoring w/in SecWall/Jacket):	N
PRDM(Mthly Piping Tightness Test)@.2Gph:	N
PRDM(AnnualPipingTightTest/ElecMon@.1Gph:	N
PRDM(TriennialTightTest(Suction/GravityPiping):	N
PRDM AutoLineLeakDet(3.0 Gph PressPiping):	N
PRDM(Sir(StatInv Recon)/Inv Control)):	N
PRDM(Exempt System Suction:	N
Spill Overfill Prevention Equip(SOPE):	N
SOPE(Spill Cont/Bucket/Sump):	N
SOPE(DelShut-Off Valve)):	N
SOPE(FlowRestrictorValue:	N
SOPE(Alarm (Set@<=90%) W/3a Or 3b:	N
SOPE(N/A Deliveries To Tank<=25G):	N
Compartment Release Det Compliance Flag:	N
Piping Release Detection Compliance Flag):	N
Spill/OverfillPreventionCompliance Flag:	N
Compartment Release Detection Variance:	N
Piping Release Detection Variance:	N
Spill And Overfill Prevention Variance:	N
Stage I Vapor Recovery:	Not reported
Stage 1 Installation Date:	Not reported

RAS 6 3889 (Continued) **U001260622**

Self Certification Records Not Found for this Facility:

Tank Records Not Found for this Facility:

---

66 **FALCON EXXON** **EDR Hist Auto** **1009374512**
4710 KATY FRWY **N/A**
HOUSTON, TX 77007

EDR Hist Auto

Year:	Name:	Type:
1973	JAMES EXXON SERVICE STATION	Gasoline Service Stations
1974	JAMES EXXON SERVICE STATION	Gasoline Service Stations
1980	FALCON EXXON SERVICE STATION	GASOLINE STATIONS
1982	FALCON EXXON	Gasoline Service Stations
1983	FALCON EXXON	Gasoline Service Stations
1985	FALCON EXXON	Gasoline Service Stations
1986	FALCON EXXON	GASOLINE STATIONS
1986	FALCON EXXON	Gasoline Service Stations
1988	KASTIS EXXON	Gasoline Service Stations
1989	KASTIS EXXON	Gasoline Service Stations
1990	KASTIS EXXON	Gasoline Service Stations

---

66 **DONS TEXACO INC** **LPST** **S104794643**
2015 SHEPHERD DR **GCC** **N/A**
HOUSTON, TX 77007

LPST:

Facility ID:	0059539
LPST Id:	115032
Facility Location:	2015 SHEPHERD DR & I 10
TCEQ Region# and City:	12
Region City:	Houston
Reported Date:	10/28/2010
Entered Date:	08/31/2000
Priority:	4.1 - GW IMPACTED NO APPARENT THREATS OR IMPACTS TO RECEPTORS
Program:	1P - PRIVATIZATION CONTRACTOR
CA Status:	6A - FINAL CONCURRENCE ISSUED
Priority Description:	Groundwater is affected.
Status:	**FINAL CONCURRENCE ISSUED, CASE CLOSED**
Coordinators Primary:	1P/1
Coordinators RPR:	DB2
Responsible Party Name:	ELSAIFI DIRAN
Responsible Party Contact:	DIRAN ELSAIFI
Responsible Party Address:	PO BOX 42224
Responsible Party City,St,Zip:	HOUSTON, TX 77242
Responsible Party Telephone:	713/957-0160
Reported Date:	09/18/2000
Case Start Date:	08/31/2000

GCC:

Division:		RMD/PST
New Cases:		Not reported
File Number:		115032
Contamination Description:	UNKNOWN	

DONS TEXACO INC (Continued) **S104794643**

Date Of Earliest Known Contamination Confirmation: 8/31/2000
Enforcement Status - Level Of Agency Response: 2A
Enforcement Status - Site Activity Status: 2A
Data Quality 1: E,Q
Section 5236: Not reported
Type: GROUNDWATER CONTAMINATION CASE DESCRIPTION BY COUNTY TEXAS COMMISSION ON ENVIRONMENTAL QUALITY
Agency: Not reported
Section: Not reported
Year Deleted: Not reported
Location: Not reported
Data Quality 2: Not reported

Division: RMD/PST
New Cases: Not reported
File Number: 115032
Contamination Description: UNKNOWN
Date Of Earliest Known Contamination Confirmation: 8/31/2000
Enforcement Status - Level Of Agency Response: 2A
Enforcement Status - Site Activity Status: 2A
Data Quality 1: E,Q
Section 5236: Not reported
Type: TEXAS COMMISSION ON ENVIRONMENTAL QUALITY
Agency: Not reported
Section: Not reported
Year Deleted: Not reported
Location: Not reported
Data Quality 2: Not reported

Division: RMD/PST
New Cases: Not reported
File Number: 115032
Contamination Description: UNKNOWN
Date Of Earliest Known Contamination Confirmation: 8/31/2000
Enforcement Status - Level Of Agency Response: 2
Enforcement Status - Site Activity Status: 6
Data Quality 1: E,Q
Section 5236: Not reported
Type: GROUNDWATER CONTAMINATION CASE DESCRIPTION BY COUNTY TEXAS COMMISSION ON ENVIRONMENTAL QUALITY
Agency: Not reported
Section: Not reported
Year Deleted: Not reported
Location: Not reported
Data Quality 2: Not reported

Division: RMD/PST
New Cases: Not reported
File Number: 115032
Contamination Description: UNKNOWN
Date Of Earliest Known Contamination Confirmation: 8/31/2000
Enforcement Status - Level Of Agency Response: 2
Enforcement Status - Site Activity Status: 6
Data Quality 1: E,Q
Section 5236: Not reported
Type: GROUNDWATER CONTAMINATION CASE DESCRIPTION BY COUNTY TEXAS COMMISSION ON ENVIRONMENTAL QUALITY

DONS TEXACO INC (Continued) **S104794643**

Agency:	Not reported
Section:	Not reported
Year Deleted:	Not reported
Location:	Not reported
Data Quality 2:	Not reported

---

66 **TEXACO STATION** **RCRA-CESQG** **1004783938**
2015 SHEPHERD ST **FINDS** **TX0000994590**
HOUSTON, TX 77009 **ECHO**

RCRA-CESQG:

Date form received by agency:	12/27/1994
Facility name:	TEXACO STATION
Facility address:	2015 SHEPHERD ST HOUSTON, TX 77009
EPA ID:	TX0000994590
Mailing address:	RESEARCH COURT NORCROSS, GA 30092
Contact:	DARVIN E MAYO
Contact address:	333 RESEARCH COURT NORCROSS, GA 30092
Contact country:	US
Contact telephone:	404-453-5442
Contact email:	Not reported
EPA Region:	06
Classification:	Conditionally Exempt Small Quantity Generator
Description:	Handler: generates 100 kg or less of hazardous waste per calendar month, and accumulates 1000 kg or less of hazardous waste at any time; or generates 1 kg or less of acutely hazardous waste per calendar month, and accumulates at any time: 1 kg or less of acutely hazardous waste; or 100 kg or less of any residue or contaminated soil, waste or other debris resulting from the cleanup of a spill, into or on any land or water, of acutely hazardous waste; or generates 100 kg or less of any residue or contaminated soil, waste or other debris resulting from the cleanup of a spill, into or on any land or water, of acutely hazardous waste during any calendar month, and accumulates at any time: 1 kg or less of acutely hazardous waste; or 100 kg or less of any residue or contaminated soil, waste or other debris resulting from the cleanup of a spill, into or on any land or water, of acutely hazardous waste

Owner/Operator Summary:

Owner/operator name:	STAR ENTERPRISE
Owner/operator address:	333 RESEARCH COURT NORCROSS, GA 30092
Owner/operator country:	Not reported
Owner/operator telephone:	404-453-5400
Owner/operator email:	Not reported
Owner/operator fax:	Not reported
Owner/operator extension:	Not reported
Legal status:	Private
Owner/Operator Type:	Owner
Owner/Op start date:	Not reported
Owner/Op end date:	Not reported

Handler Activities Summary:
U.S. importer of hazardous waste: No

TEXACO STATION (Continued) **1004783938**

Mixed waste (haz. and radioactive): No
Recycler of hazardous waste: No
Transporter of hazardous waste: No
Treater, storer or disposer of HW: No
Underground injection activity: No
On-site burner exemption: No
Furnace exemption: No
Used oil fuel burner: No
Used oil processor: No
User oil refiner: No
Used oil fuel marketer to burner: No
Used oil Specification marketer: No
Used oil transfer facility: No
Used oil transporter: No

. Waste code: D001
. Waste name: IGNITABLE WASTE

. Waste code: D018
. Waste name: BENZENE

Violation Status: No violations found

FINDS:

Registry ID: 110005023376

Environmental Interest/Information System
RCRAInfo is a national information system that supports the Resource Conservation and Recovery Act (RCRA) program through the tracking of events and activities related to facilities that generate, transport, and treat, store, or dispose of hazardous waste. RCRAInfo allows RCRA program staff to track the notification, permit, compliance, and corrective action activities required under RCRA.

Click this hyperlink while viewing on your computer to access additional FINDS: detail in the EDR Site Report.

ECHO:
Envid: 1004783938
Registry ID: 110005023376
DFR URL: http://echo.epa.gov/detailed-facility-report?fid=110005023376

---

66 **ALS TEXACO** **EDR Hist Auto** **1009361262**
2015 SHEPHERD DR **N/A**
HOUSTON, TX 77007

EDR Hist Auto

Year:	Name:	Type:
1972	ROYS CAR CARE	Gasoline Service Stations
1986	DON S TEXACO	GASOLINE STATIONS
1988	SANTILLAN ALFONSO & SEUNG	Gasoline Service Stations
1989	SANTILLAN ALFONSO & SEUNG	Gasoline Service Stations, NEC
1990	SANTILLAN ALFONSO & SEUNG	Gasoline Service Stations, NEC
1991	DONS TEXACO INC	Gasoline Service Stations
1992	DONS TEXACO INC	Gasoline Service Stations

ALS TEXACO (Continued) **1009361262**

1993	DONS TEXACO INC	Gasoline Service Stations
1994	DONS TEXACO INC	Gasoline Service Stations
1995	DONS TEXACO INC	Gasoline Service Stations
1996	DONS TEXACO INC	Gasoline Service Stations
2002	ALS TEXACO	Gasoline Service Stations
2003	ALS TEXACO	Gasoline Service Stations
2004	ALS TEXACO	Gasoline Service Stations
2005	ALS TEXACO	Gasoline Service Stations, NEC
2006	ALS TEXACO	Gasoline Service Stations, NEC
2007	ALS TEXACO	Gasoline Service Stations, NEC

---

66 **SHEPHERD SHELL** **UST** **U004137744**
4740 KATY FWY **ASBESTOS** **N/A**
HOUSTON, TX 77007

UST:

Facility Id:	79919
Facility Type:	RETAIL
Facility Begin Date:	11/21/2008
Facility Status:	ACTIVE
Facility Exempt Status:	No
Records Off-Site:	No
UST Financial Assurance Required:	Yes
Number Of Active UST:	2
Site Location Description:	Not reported
Site Location (Nearest City/County/Zip):	HARRIS 77007
Site Location (TCEQ Region):	12
Contact Name/Title:	MAC BAWA,MEMBER
Contact Organization Name:	SHEPHERD SHELL
Contact Mailing Address1:	Not reported
Contact Mailing Address2:	Not reported
Contact Mailing City/State/Zip:	Not reported
Contact Phone Number:	7138684555
Contact Fax Number:	Not reported
Contact Email Address:	Not reported
Facility Contact Address Deliverable:	Not reported
Application Received Date On Earliest Reg Form:	01/10/2017
Signature Date On Earliest Reg Form:	01/10/2017
Signature Name/Title On Earliest Reg Form:	PRASHANT KOTHARI,
Signature Role On Earliest Reg Form:	Not reported
Signature Company On Earliest Reg Form:	Not reported
Enforcement Action:	No
Facility Not Inspectable:	No

Facility Billing Contacts:

Princ Id:	177550442008158
AR Number:	68372
Contact Name/Title:	VIRENDRA KOTHARI/
Contact Organization Name:	SATHYA ENTERPRISES LLC
Contact Mailing Address (Delivery):	6930 PORTWEST DR
Contact Mailing Address (Internal Delivery):	Not reported
Contact Mailing City/State/Zip:	HOUSTON, TX 77024 8009
Phone Number/Ext:	/
Contact Fax Number/Ext:	/
Contact EMail Address:	Not reported
Contact Address Deliverable:	Yes

SHEPHERD SHELL (Continued) **U004137744**

Owner:

Princ Id:	177550442008158
Additional Id:	284512932009274
Facility Num/AI:	79919
Owner CN:	CN603372467
Owner Name:	SATHYA ENTERPRISES LLC
Owner Effective Begin Date:	11/21/2008
Owner Type:	CO
State Tax Id:	32031159984
Contact Role:	Not reported
Contact Name/Title:	/
Contact Organization Name:	Not reported
Contact Mailing Address (Delivery):	Not reported
Contact Mailing Address (Internal Delivery):	Not reported
Contact Mailing City/State/Zip:	Not reported
Contact Phone Number/Ext:	/
Contact Fax Number/Ext:	/
Contact Email Address:	Not reported

Operator:

Princ Id:	307481092009274
Additional Id:	284512932009274
Facility Num/AI:	79919
Operator CN:	CN603540956
Operator Name (Company Or Ind Last Name):	MANGAL ENTERPRISE LLC
Operator Name (Individual First/Middle):	Not reported
Operator Effective Begin Date:	11/21/2008
Operator Type:	CO
Contact Role:	Not reported
Contact Name:	Not reported
Contact Title:	Not reported
Contact Organization Name:	Not reported
Contact Mailing Address (Delivery):	Not reported
Contact Mailing Address (Internal Delivery):	Not reported
Contact Mailing City/State/Zip:	Not reported
Contact Phone Number/Ext:	/
Contact Fax Number/Ext:	/
Contact Email Address:	Not reported

Self Certification:

Cert Id:	216369
Facility Num/AI:	79919
Self-Certification Date:	06/11/2009
Signature Name/Title:	VIRENDRA U KOTHARI MEMBER
Signature Type Role:	OWNER
Filing Status(Initial, Renewal, Amendment):	INITIAL
Registration Self-Certification Flag:	Yes
Facility Fees Self-Certification Flag:	Yes
Financial Assurance Self-Certification Flag:	Yes
Technical Standards Self-Certification Flag:	Yes
Delivery Certificate Expiration Date:	02/28/2010
Reporting Method:	Not reported
Tank Corrosion Protection Compliance:	Not reported
Piping Corrosion Protection Compliance:	Not reported
Compartment Release Detection Compliance:	Not reported
Piping Release Detection Compliance:	Not reported

SHEPHERD SHELL (Continued) **U004137744**

Spill Prevention/Overfill Compliance:	Not reported
Cert Id:	216370
Facility Num/AI:	79919
Self-Certification Date:	06/03/2010
Signature Name/Title:	VIRENDRA U KOTHARI MEMBER
Signature Type Role:	LEGAL AUTH REP OWNER
Filing Status(Initial, Renewal, Amendment):	RENEWAL
Registration Self-Certification Flag:	Yes
Facility Fees Self-Certification Flag:	Yes
Financial Assurance Self-Certification Flag:	Yes
Technical Standards Self-Certification Flag:	Yes
Delivery Certificate Expiration Date:	02/28/2011
Reporting Method:	Not reported
Tank Corrosion Protection Compliance:	Not reported
Piping Corrosion Protection Compliance:	Not reported
Compartment Release Detection Compliance:	Not reported
Piping Release Detection Compliance:	Not reported
Spill Prevention/Overfill Compliance:	Not reported
Cert Id:	216371
Facility Num/AI:	79919
Self-Certification Date:	01/18/2012
Signature Name/Title:	VIRENDRA U KOTHARI MBR
Signature Type Role:	LEGAL AUTH REP OWNER
Filing Status(Initial, Renewal, Amendment):	RENEWAL
Registration Self-Certification Flag:	Yes
Facility Fees Self-Certification Flag:	Yes
Financial Assurance Self-Certification Flag:	Yes
Technical Standards Self-Certification Flag:	Yes
Delivery Certificate Expiration Date:	02/28/2013
Reporting Method:	Not reported
Tank Corrosion Protection Compliance:	Not reported
Piping Corrosion Protection Compliance:	Not reported
Compartment Release Detection Compliance:	Not reported
Piping Release Detection Compliance:	Not reported
Spill Prevention/Overfill Compliance:	Not reported
Cert Id:	216372
Facility Num/AI:	79919
Self-Certification Date:	01/12/2013
Signature Name/Title:	VIRENDRA U KOTHARI MEMBER
Signature Type Role:	LEGAL AUTH REP OWNER
Filing Status(Initial, Renewal, Amendment):	RENEWAL
Registration Self-Certification Flag:	Yes
Facility Fees Self-Certification Flag:	Yes
Financial Assurance Self-Certification Flag:	Yes
Technical Standards Self-Certification Flag:	Yes
Delivery Certificate Expiration Date:	02/28/2014
Reporting Method:	Not reported
Tank Corrosion Protection Compliance:	Not reported
Piping Corrosion Protection Compliance:	Not reported
Compartment Release Detection Compliance:	Not reported
Piping Release Detection Compliance:	Not reported
Spill Prevention/Overfill Compliance:	Not reported
Cert Id:	234292

SHEPHERD SHELL (Continued) **U004137744**

Facility Num/AI:	79919
Self-Certification Date:	03/28/2014
Signature Name/Title:	VIRENDRA KOTHARI PRES
Signature Type Role:	LEGAL AUTH REP OWNER
Filing Status(Initial, Renewal, Amendment):	RENEWAL
Registration Self-Certification Flag:	Yes
Facility Fees Self-Certification Flag:	Yes
Financial Assurance Self-Certification Flag:	Yes
Technical Standards Self-Certification Flag:	Yes
Delivery Certificate Expiration Date:	02/28/2015
Reporting Method:	P
Tank Corrosion Protection Compliance:	Yes
Piping Corrosion Protection Compliance:	Yes
Compartment Release Detection Compliance:	Yes
Piping Release Detection Compliance:	Yes
Spill Prevention/Overfill Compliance:	Yes

Cert Id:	255723
Facility Num/AI:	79919
Self-Certification Date:	07/20/2015
Signature Name/Title:	VIRENDRA KATHAN PRES
Signature Type Role:	LEGAL AUTH REP OWNER
Filing Status(Initial, Renewal, Amendment):	RENEWAL
Registration Self-Certification Flag:	Yes
Facility Fees Self-Certification Flag:	Yes
Financial Assurance Self-Certification Flag:	Yes
Technical Standards Self-Certification Flag:	Yes
Delivery Certificate Expiration Date:	02/29/2016
Reporting Method:	P
Tank Corrosion Protection Compliance:	Yes
Piping Corrosion Protection Compliance:	Yes
Compartment Release Detection Compliance:	Yes
Piping Release Detection Compliance:	Yes
Spill Prevention/Overfill Compliance:	Yes

Cert Id:	265227
Facility Num/AI:	79919
Self-Certification Date:	01/27/2016
Signature Name/Title:	PRASHANT KOTHARI MEMBER
Signature Type Role:	LEGAL AUTH REP OWNER
Filing Status(Initial, Renewal, Amendment):	RENEWAL
Registration Self-Certification Flag:	Yes
Facility Fees Self-Certification Flag:	Yes
Financial Assurance Self-Certification Flag:	Yes
Technical Standards Self-Certification Flag:	Yes
Delivery Certificate Expiration Date:	02/28/2017
Reporting Method:	P
Tank Corrosion Protection Compliance:	Yes
Piping Corrosion Protection Compliance:	Yes
Compartment Release Detection Compliance:	Yes
Piping Release Detection Compliance:	Yes
Spill Prevention/Overfill Compliance:	Yes

Cert Id:	280461
Facility Num/AI:	79919
Self-Certification Date:	01/10/2017
Signature Name/Title:	PRASHANT KOTHARI MEMBER

SHEPHERD SHELL (Continued) **U004137744**

Signature Type Role:	LEGAL AUTH REP OWNER
Filing Status(Initial, Renewal, Amendment):	RENEWAL
Registration Self-Certification Flag:	Yes
Facility Fees Self-Certification Flag:	Yes
Financial Assurance Self-Certification Flag:	Yes
Technical Standards Self-Certification Flag:	Yes
Delivery Certificate Expiration Date:	02/28/2018
Reporting Method:	P
Tank Corrosion Protection Compliance:	Yes
Piping Corrosion Protection Compliance:	Yes
Compartment Release Detection Compliance:	Yes
Piping Release Detection Compliance:	Yes
Spill Prevention/Overfill Compliance:	Yes

Contractor, Consultant and Installer:

Cont/Cons/Installer Id:	40619
Ust Id:	212329
Noc Id:	Not reported
Facility Num/Ai:	79919
Type Of Contact:	CONTRACTOR
Contractor Crp Number Or Installer Ilp Number:	CRP001164
Company Name:	Dunphey Pet. Services
Representative Name:	Not reported
Mailing Address (Delivery):	Not reported
Mailing Address (Internal Delivery):	Not reported
Mailing Address (City Name):	Not reported
Mailing Address (State Code):	Not reported
Mailing Address (Five Digit Zip Code):	Not reported
Mailing Address (Foreign Postal Code):	Not reported
Mailing Address (Country Code):	Not reported
Phone Number (Country Code):	Not reported
Phone Number (Area Code):	Not reported
Phone Number:	Not reported
Phone Number (Extension):	Not reported
Fax Number (Country Code):	Not reported
Fax Number (Area Code):	Not reported
Fax Number:	Not reported
Email Address:	Not reported

Cont/Cons/Installer Id:	40620
Ust Id:	212330
Noc Id:	Not reported
Facility Num/Ai:	79919
Type Of Contact:	CONTRACTOR
Contractor Crp Number Or Installer Ilp Number:	CRP001164
Company Name:	Dunphey Pet. Services
Representative Name:	Not reported
Mailing Address (Delivery):	Not reported
Mailing Address (Internal Delivery):	Not reported
Mailing Address (City Name):	Not reported
Mailing Address (State Code):	Not reported
Mailing Address (Five Digit Zip Code):	Not reported
Mailing Address (Foreign Postal Code):	Not reported
Mailing Address (Country Code):	Not reported
Phone Number (Country Code):	Not reported
Phone Number (Area Code):	Not reported
Phone Number:	Not reported

SHEPHERD SHELL (Continued) **U004137744**

Phone Number (Extension):	Not reported
Fax Number (Country Code):	Not reported
Fax Number (Area Code):	Not reported
Fax Number:	Not reported
Email Address:	Not reported
Cont/Cons/Installer Id:	55759
Ust Id:	212330
Noc Id:	Not reported
Facility Num/Ai:	79919
Type Of Contact:	INSTALLER
Contractor Crp Number Or Installer Ilp Number:	ILP000262
Company Name:	Not reported
Representative Name:	L R RHODES
Mailing Address (Delivery):	Not reported
Mailing Address (Internal Delivery):	Not reported
Mailing Address (City Name):	Not reported
Mailing Address (State Code):	Not reported
Mailing Address (Five Digit Zip Code):	Not reported
Mailing Address (Foreign Postal Code):	Not reported
Mailing Address (Country Code):	Not reported
Phone Number (Country Code):	Not reported
Phone Number (Area Code):	Not reported
Phone Number:	Not reported
Phone Number (Extension):	Not reported
Fax Number (Country Code):	Not reported
Fax Number (Area Code):	Not reported
Fax Number:	Not reported
Email Address:	Not reported
Cont/Cons/Installer Id:	55758
Ust Id:	212329
Noc Id:	Not reported
Facility Num/Ai:	79919
Type Of Contact:	INSTALLER
Contractor Crp Number Or Installer Ilp Number:	ILP000262
Company Name:	Not reported
Representative Name:	L R RHODES
Mailing Address (Delivery):	Not reported
Mailing Address (Internal Delivery):	Not reported
Mailing Address (City Name):	Not reported
Mailing Address (State Code):	Not reported
Mailing Address (Five Digit Zip Code):	Not reported
Mailing Address (Foreign Postal Code):	Not reported
Mailing Address (Country Code):	Not reported
Phone Number (Country Code):	Not reported
Phone Number (Area Code):	Not reported
Phone Number:	Not reported
Phone Number (Extension):	Not reported
Fax Number (Country Code):	Not reported
Fax Number (Area Code):	Not reported
Fax Number:	Not reported
Email Address:	Not reported

Tanks:

UST Id:	212329
Facility Num/AI:	79919

SHEPHERD SHELL (Continued) **U004137744**

Tank Id:	1
Number Of Compartments:	1
Tank Installation Date:	11/21/2008
Tank Registration Date:	06/12/2009
Tank Capacity (In Gallons):	20000
Tank Status (Current):	IN USE
Tank Status Date:	11/21/2008
Empty:	N
Tank Regulatory Status:	FULLY REGULATED
Tank Int Prot (Internal Tank Lining Date):	Not reported
Tank Design (Single Wall):	Y
Tank Design (Double Wall):	N
Piping Design (Single Wall):	N
Piping Design (Double Wall):	N
Tank Ext Cont(Fac-Built Nonmetallic Jacket):	N
Tank Ext Cont(Syn Tank-Pit/Piping-Trench Liner):	N
Tank Ext Cont(Tank Vault/Rigid Trench Liner):	N
Piping Ext Cont(Fac-Built Nonmetallic Jacket):	N
Piping Ext Cont(Syn Tank-Pit/Piping-Trench Liner):	N
Piping Ext Cont(Tank Vault/Rigid Trench Liner):	N
Type Of Piping(P=Pressurized,S=Suction,G=Gravity):	P
Tank Material (Steel):	N
Tank Material(Frp(Fiberglass-Reinforced Plastic):	N
Tank Mat(Composite (Steel W/Ext Frp Cladding)):	N
Tank Mat(Concrete):	N
Tank Mat(Jacketed (Steel W/Ext Nonmetallic Jck)):	N
Tank Mat(Coated(Steel W/ExtPolyurethane Cladding)):	N
Piping Material (Steel):	N
Piping Mat(Frp(Fiberglass Reinforced Plastic):	Y
Piping Mat(Concrete):	N
Piping Mat(Jacketed(Steel W/Ext Nonmetallic Jacket)):	N
Piping Mat(Nonmetallic Flex Piping):	N
PipingConnect/Valves(Shear/Impact Valves(Under Disp)):	N
Piping Connect/Valves(Steel Swing-Joints(End Of Piping)):	N
Piping Connect/Valves (Flex Connectors(Ends Of Piping)):	N
Tank Corr Prot Meth(TCPM)(Cathodic-Field Installation):	N
TCPM (ExtDielectricCoat/Laminate/Tape/Wrap):	N
TCPM(Cathodic Prot-FacInstallation):	N
TCPM(Composite Tank(Steel W/Frp Ext Laminate):	N
TCPMeth(Coated Tank(Steel W/ExtPolyurethaneLaminate):	N
TCPM(FRP Tank Or Piping(Noncorrodible)):	N
TCPM(Ext Nonmetallic Jacket):	Y
TCPMeth(Unnecessary Per Corrosion Prot Spec):	N
Piping Corr Prot Meth:	N
Piping Corr Prot Method(PCPM) (Cathodic Factory Install):	N
PCPM(Cathodic Prot-Field Install):	N
PCPMethod (FRP Tank Or Piping(Noncorrodible):	Y
PCPM(Nonmetallic FlexPiping (Noncorrodible)):	N
PCPMeth(Isolated Open Area/2nd Containment):	N
PCPM (Dual Protected):	N
PCPM(Unnec Per Corrosion Prot Specialist):	N
Tank Corr Prot Compliance Flag:	Y
Piping Corr Prot Compliance Flag:	Y
Tank Corrosion Prot Variance (:	N
Piping Corrosion Prot Variance:	N
Temp Out Of Service Compliance:	N
Technical Compliance Flag:	N

SHEPHERD SHELL (Continued) **U004137744**

Tank Tested Flag:	Y
Installation Signature Date:	05/05/2009

Compartment Records:

Tank Id:	1
UST Comprt Id:	184660
UST Id:	212329
Facility Num/Ai:	79919
Compartment Id:	A
Capacity (In Gallons):	20000
Substance Stored1:	GASOLINE
Substance Stored2:	Not reported
Substance Stored3:	Not reported
CompartmentReleaseDetectionMethod(Vapor):	N
CRDM(GW Monitoring):	N
CRDM(Monitoring Of Secondary Cont Barrier):	N
CRDM(Auto Tank Gauge Test/Inv Control):	Y
CRDM(Interstitial Monitoring SecWall/Jacket):	N
CRDM(Wkly Manual Gauging(Tanks<=1000 G):	N
CRDM(Mthly Tank Gauging(Emer Gen Tanks):	N
CRDM(Sir (Stat Inv Reconciliation)/Inv Control):	N
PipingReleaseDetectionMethod(PRDM)(Vapor):	N
PRDM(Groundwater Monitoring):	N
PRDM(Monitoring Sec Containment Barrier):	N
PRDM(InterstitialMonitoring w/in SecWall/Jacket):	N
PRDM(Mthly Piping Tightness Test)@.2Gph:	N
PRDM(AnnualPipingTightTest/ElecMon@.1Gph:	Y
PRDM(TriennialTightTest(Suction/GravityPiping):	N
PRDM AutoLineLeakDet(3.0 Gph PressPiping):	Y
PRDM(Sir(StatInv Recon)/Inv Control)):	N
PRDM(Exempt System Suction:	N
Spill Overfill Prevention Equip(SOPE):	Y
SOPE(Spill Cont/Bucket/Sump):	Y
SOPE(DelShut-Off Valve)):	N
SOPE(FlowRestrictorValue:	Y
SOPE(Alarm (Set@<=90%) W/3a Or 3b:	N
SOPE(N/A Deliveries To Tank<=25G):	N
Compartment Release Det Compliance Flag:	Y
Piping Release Detection Compliance Flag):	Y
Spill/OverfillPreventionCompliance Flag:	Y
Compartment Release Detection Variance:	N
Piping Release Detection Variance:	N
Spill And Overfill Prevention Variance:	N
Stage I Vapor Recovery:	Not reported
Stage 1 Installation Date:	12/04/2008

More Self Certification:

Facility Num/AI:	212329
Self Cert comprt id:	79919
Self Cert Id:	216369
UST Comprt Id:	621497
Ust Id:	184660
Tank Id:	1
Compartment Id (A, B, C, Etc.):	A

Facility Num/AI:	212329
Self Cert comprt id:	79919

SHEPHERD SHELL (Continued) **U004137744**

Self Cert Id:	216372
UST Comprt Id:	621494
Ust Id:	184660
Tank Id:	1
Compartment Id (A, B, C, Etc.):	A
Facility Num/AI:	212329
Self Cert comprt id:	79919
Self Cert Id:	216371
UST Comprt Id:	621495
Ust Id:	184660
Tank Id:	1
Compartment Id (A, B, C, Etc.):	A
Facility Num/AI:	212329
Self Cert comprt id:	79919
Self Cert Id:	255723
UST Comprt Id:	735671
Ust Id:	184660
Tank Id:	1
Compartment Id (A, B, C, Etc.):	A
Facility Num/AI:	212329
Self Cert comprt id:	79919
Self Cert Id:	265227
UST Comprt Id:	763976
Ust Id:	184660
Tank Id:	1
Compartment Id (A, B, C, Etc.):	A
Facility Num/AI:	212329
Self Cert comprt id:	79919
Self Cert Id:	216370
UST Comprt Id:	621496
Ust Id:	184660
Tank Id:	1
Compartment Id (A, B, C, Etc.):	A
Facility Num/AI:	212329
Self Cert comprt id:	79919
Self Cert Id:	234292
UST Comprt Id:	672456
Ust Id:	184660
Tank Id:	1
Compartment Id (A, B, C, Etc.):	A
Facility Num/AI:	212329
Self Cert comprt id:	79919
Self Cert Id:	280461
UST Comprt Id:	808951
Ust Id:	184660
Tank Id:	1
Compartment Id (A, B, C, Etc.):	A
UST Id:	212330
Facility Num/AI:	79919

SHEPHERD SHELL (Continued) **U004137744**

Tank Id:	2
Number Of Compartments:	2
Tank Installation Date:	11/21/2008
Tank Registration Date:	06/12/2009
Tank Capacity (In Gallons):	20000
Tank Status (Current):	IN USE
Tank Status Date:	11/21/2008
Empty:	N
Tank Regulatory Status:	FULLY REGULATED
Tank Int Prot (Internal Tank Lining Date):	Not reported
Tank Design (Single Wall):	Y
Tank Design (Double Wall):	N
Piping Design (Single Wall):	N
Piping Design (Double Wall):	N
Tank Ext Cont(Fac-Built Nonmetallic Jacket):	N
Tank Ext Cont(Syn Tank-Pit/Piping-Trench Liner):	N
Tank Ext Cont(Tank Vault/Rigid Trench Liner):	N
Piping Ext Cont(Fac-Built Nonmetallic Jacket):	N
Piping Ext Cont(Syn Tank-Pit/Piping-Trench Liner):	N
Piping Ext Cont(Tank Vault/Rigid Trench Liner):	N
Type Of Piping(P=Pressurized,S=Suction,G=Gravity):	P
Tank Material (Steel):	N
Tank Material(Frp(Fiberglass-Reinforced Plastic):	N
Tank Mat(Composite (Steel W/Ext Frp Cladding)):	N
Tank Mat(Concrete):	N
Tank Mat(Jacketed (Steel W/Ext Nonmetallic Jck)):	N
Tank Mat(Coated(Steel W/ExtPolyurethane Cladding)):	N
Piping Material (Steel):	N
Piping Mat(Frp(Fiberglass Reinforced Plastic):	Y
Piping Mat(Concrete):	N
Piping Mat(Jacketed(Steel W/Ext Nonmetallic Jacket)):	N
Piping Mat(Nonmetallic Flex Piping):	N
PipingConnect/Valves(Shear/Impact Valves(Under Disp)):	N
Piping Connect/Valves(Steel Swing-Joints(End Of Piping)):	N
Piping Connect/Valves (Flex Connectors(Ends Of Piping)):	N
Tank Corr Prot Meth(TCPM)(Cathodic-Field Installation):	N
TCPM (ExtDielectricCoat/Laminate/Tape/Wrap):	N
TCPM(Cathodic Prot-FacInstallation):	N
TCPM(Composite Tank(Steel W/Frp Ext Laminate):	N
TCPMeth(Coated Tank(Steel W/ExtPolyurethaneLaminate):	N
TCPM(FRP Tank Or Piping(Noncorrodible)):	N
TCPM(Ext Nonmetallic Jacket):	Y
TCPMeth(Unnecessary Per Corrosion Prot Spec):	N
Piping Corr Prot Meth:	N
Piping Corr Prot Method(PCPM) (Cathodic Factory Install):	N
PCPM(Cathodic Prot-Field Install):	N
PCPMethod (FRP Tank Or Piping(Noncorrodible):	Y
PCPM(Nonmetallic FlexPiping (Noncorrodible)):	N
PCPMeth(Isolated Open Area/2nd Containment):	N
PCPM (Dual Protected):	N
PCPM(Unnec Per Corrosion Prot Specialist):	N
Tank Corr Prot Compliance Flag:	Y
Piping Corr Prot Compliance Flag:	Y
Tank Corrosion Prot Variance (:	N
Piping Corrosion Prot Variance:	N
Temp Out Of Service Compliance:	N
Technical Compliance Flag:	N

SHEPHERD SHELL (Continued) **U004137744**

Tank Tested Flag:	Y
Installation Signature Date:	05/05/2009
Compartment Records:	
Tank Id:	2
UST Comprt Id:	184661
UST Id:	212330
Facility Num/Ai:	79919
Compartment Id:	A
Capacity (In Gallons):	12000
Substance Stored1:	GASOLINE
Substance Stored2:	Not reported
Substance Stored3:	Not reported
CompartmentReleaseDetectionMethod(Vapor):	N
CRDM(GW Monitoring):	N
CRDM(Monitoring Of Secondary Cont Barrier):	N
CRDM(Auto Tank Gauge Test/Inv Control):	Y
CRDM(Interstitial Monitoring SecWall/Jacket):	N
CRDM(Wkly Manual Gauging(Tanks<=1000 G):	N
CRDM(Mthly Tank Gauging(Emer Gen Tanks):	N
CRDM(Sir (Stat Inv Reconciliation)/Inv Control):	N
PipingReleaseDetectionMethod(PRDM)(Vapor):	N
PRDM(Groundwater Monitoring):	N
PRDM(Monitoring Sec Containment Barrier):	N
PRDM(InterstitialMonitoring w/in SecWall/Jacket):	N
PRDM(Mthly Piping Tightness Test)@.2Gph:	N
PRDM(AnnualPipingTightTest/ElecMon@.1Gph:	Y
PRDM(TriennialTightTest(Suction/GravityPiping):	N
PRDM AutoLineLeakDet(3.0 Gph PressPiping):	Y
PRDM(Sir(StatInv Recon)/Inv Control)):	N
PRDM(Exempt System Suction:	N
Spill Overfill Prevention Equip(SOPE):	Y
SOPE(Spill Cont/Bucket/Sump):	Y
SOPE(DelShut-Off Valve)):	N
SOPE(FlowRestrictorValue:	Y
SOPE(Alarm (Set@<=90%) W/3a Or 3b:	N
SOPE(N/A Deliveries To Tank<=25G):	N
Compartment Release Det Compliance Flag:	Y
Piping Release Detection Compliance Flag):	Y
Spill/OverfillPreventionCompliance Flag:	Y
Compartment Release Detection Variance:	N
Piping Release Detection Variance:	N
Spill And Overfill Prevention Variance:	N
Stage I Vapor Recovery:	EXEMPT BY TCEQ RULE
Stage 1 Installation Date:	12/04/2008
Tank Id:	2
UST Comprt Id:	184662
UST Id:	212330
Facility Num/Ai:	79919
Compartment Id:	B
Capacity (In Gallons):	8000
Substance Stored1:	DIESEL
Substance Stored2:	Not reported
Substance Stored3:	Not reported
CompartmentReleaseDetectionMethod(Vapor):	N
CRDM(GW Monitoring):	N
CRDM(Monitoring Of Secondary Cont Barrier):	N

SHEPHERD SHELL (Continued) **U004137744**

CRDM(Auto Tank Gauge Test/Inv Control):	Y
CRDM(Interstitial Monitoring SecWall/Jacket):	N
CRDM(Wkly Manual Gauging(Tanks<=1000 G):	N
CRDM(Mthly Tank Gauging(Emer Gen Tanks):	N
CRDM(Sir (Stat Inv Reconciliation)/Inv Control):	N
PipingReleaseDetectionMethod(PRDM)(Vapor):	N
PRDM(Groundwater Monitoring):	N
PRDM(Monitoring Sec Containment Barrier):	N
PRDM(InterstitialMonitoring w/in SecWall/Jacket):	N
PRDM(Mthly Piping Tightness Test)@.2Gph:	N
PRDM(AnnualPipingTightTest/ElecMon@.1Gph:	Y
PRDM(TriennialTightTest(Suction/GravityPiping):	N
PRDM AutoLineLeakDet(3.0 Gph PressPiping):	Y
PRDM(Sir(StatInv Recon)/Inv Control)):	N
PRDM(Exempt System Suction:	N
Spill Overfill Prevention Equip(SOPE):	Y
SOPE(Spill Cont/Bucket/Sump):	Y
SOPE(DelShut-Off Valve)):	N
SOPE(FlowRestrictorValue:	Y
SOPE(Alarm (Set@<=90%) W/3a Or 3b:	N
SOPE(N/A Deliveries To Tank<=25G):	N
Compartment Release Det Compliance Flag:	Y
Piping Release Detection Compliance Flag):	Y
Spill/OverfillPreventionCompliance Flag:	Y
Compartment Release Detection Variance:	N
Piping Release Detection Variance:	N
Spill And Overfill Prevention Variance:	N
Stage I Vapor Recovery:	EXEMPT BY TCEQ RULE
Stage 1 Installation Date:	12/04/2008

More Self Certification:

Facility Num/AI:	212330
Self Cert comprt id:	79919
Self Cert Id:	216372
UST Comprt Id:	621498
Ust Id:	184661
Tank Id:	2
Compartment Id (A, B, C, Etc.):	A
Facility Num/AI:	212330
Self Cert comprt id:	79919
Self Cert Id:	216371
UST Comprt Id:	621499
Ust Id:	184661
Tank Id:	2
Compartment Id (A, B, C, Etc.):	A
Facility Num/AI:	212330
Self Cert comprt id:	79919
Self Cert Id:	216370
UST Comprt Id:	621500
Ust Id:	184661
Tank Id:	2
Compartment Id (A, B, C, Etc.):	A
Facility Num/AI:	212330
Self Cert comprt id:	79919

SHEPHERD SHELL (Continued) **U004137744**

Self Cert Id:	216369
UST Comprt Id:	621501
Ust Id:	184661
Tank Id:	2
Compartment Id (A, B, C, Etc.):	A
Facility Num/AI:	212330
Self Cert comprt id:	79919
Self Cert Id:	265227
UST Comprt Id:	763975
Ust Id:	184661
Tank Id:	2
Compartment Id (A, B, C, Etc.):	A
Facility Num/AI:	212330
Self Cert comprt id:	79919
Self Cert Id:	280461
UST Comprt Id:	808950
Ust Id:	184661
Tank Id:	2
Compartment Id (A, B, C, Etc.):	A
Facility Num/AI:	212330
Self Cert comprt id:	79919
Self Cert Id:	255723
UST Comprt Id:	735670
Ust Id:	184661
Tank Id:	2
Compartment Id (A, B, C, Etc.):	A
Facility Num/AI:	212330
Self Cert comprt id:	79919
Self Cert Id:	234292
UST Comprt Id:	672457
Ust Id:	184661
Tank Id:	2
Compartment Id (A, B, C, Etc.):	A
Facility Num/AI:	212330
Self Cert comprt id:	79919
Self Cert Id:	216370
UST Comprt Id:	621504
Ust Id:	184662
Tank Id:	2
Compartment Id (A, B, C, Etc.):	B
Facility Num/AI:	212330
Self Cert comprt id:	79919
Self Cert Id:	280461
UST Comprt Id:	808949
Ust Id:	184662
Tank Id:	2
Compartment Id (A, B, C, Etc.):	B
Facility Num/AI:	212330
Self Cert comprt id:	79919
Self Cert Id:	265227

SHEPHERD SHELL (Continued) **U004137744**

UST Comprt Id:	763974
Ust Id:	184662
Tank Id:	2
Compartment Id (A, B, C, Etc.):	B
Facility Num/AI:	212330
Self Cert comprt id:	79919
Self Cert Id:	255723
UST Comprt Id:	735672
Ust Id:	184662
Tank Id:	2
Compartment Id (A, B, C, Etc.):	B
Facility Num/AI:	212330
Self Cert comprt id:	79919
Self Cert Id:	216371
UST Comprt Id:	621503
Ust Id:	184662
Tank Id:	2
Compartment Id (A, B, C, Etc.):	B
Facility Num/AI:	212330
Self Cert comprt id:	79919
Self Cert Id:	216369
UST Comprt Id:	621505
Ust Id:	184662
Tank Id:	2
Compartment Id (A, B, C, Etc.):	B
Facility Num/AI:	212330
Self Cert comprt id:	79919
Self Cert Id:	234292
UST Comprt Id:	672458
Ust Id:	184662
Tank Id:	2
Compartment Id (A, B, C, Etc.):	B
Facility Num/AI:	212330
Self Cert comprt id:	79919
Self Cert Id:	216372
UST Comprt Id:	621502
Ust Id:	184662
Tank Id:	2
Compartment Id (A, B, C, Etc.):	B

Tank Records Not Found for this Facility:

ASBESTOS:

Date of inspection:	09/20/2013
Reason for Inspection:	Routine
Violation:	No
Complaint Date:	Not reported
Notification Number:	Not reported
ASB Priority:	Not reported
PIF State:	Not reported

SHEPHERD SHELL (Continued) **U004137744**

Detained:	No
Product Name:	Not reported
Time Spent:	0.5
Travel Time:	0.1
Mileage:	0.2
Reg:	06
Init:	BK
Seq:	04
Facility Type:	Abusible Volitile Chemicals
Inspector Name:	Barbara Key
Date Report Received:	Not reported
Date Routed by Supervisor:	Not reported
Date Routed to PSQA:	Not reported
Date Reviewed by PSQA:	Not reported
Date Routed by Supervisor1:	Not reported
Date Rtnd to Inspector Corrections:	Not reported
Date Rcvd Back:	Not reported
Date Rtnd to Inspector Corrections2:	Not reported
Date Rcvd Back 2:	Not reported
Date Rtnd to Inspector Corrections 3:	Not reported
Date Rcvd Back 3:	Not reported
Notification Status:	Not reported
Amendo:	Not reported
Notification Work Type:	Not reported
Notification Type:	Not reported
Work Type Flag:	Not reported
Certification Statement Date:	Not reported
Certification Statement Phone:	Not reported
Is The Facility a School or K-12?:	Not reported
Region:	Not reported
Priority:	Not reported
ARU:	Not reported
Is this a phased abatement project?:	Not reported
Ordered:	Not reported
Is This Project an Emergency?:	Not reported
Is Building Occupied?:	Not reported
High Profile:	Not reported
Ref Method:	Not reported
Analytical Method:	Not reported
Start Date:	Not reported

---

66 **KATHERINE MITCHELL** **UST** **U003409353**
2103 DURHAM DR **N/A**
HOUSTON, TX 77007

UST:

Facility Id:	63779
Facility Type:	Not reported
Facility Begin Date:	11/02/1992
Facility Status:	INACTIVE
Facility Exempt Status:	No
Records Off-Site:	No
UST Financial Assurance Required:	No
Number Of Active UST:	0
Site Location Description:	Not reported
Site Location (Nearest City/County/Zip):	HARRIS 77007
Site Location (TCEQ Region):	12
Contact Name/Title:	,

KATHERINE MITCHELL (Continued) **U003409353**

Contact Organization Name:	Not reported
Contact Mailing Address1:	Not reported
Contact Mailing Address2:	Not reported
Contact Mailing City/State/Zip:	Not reported
Contact Phone Number:	Not reported
Contact Fax Number:	Not reported
Contact Email Address:	Not reported
Facility Contact Address Deliverable:	Not reported
Application Received Date On Earliest Reg Form:	10/21/1992
Signature Date On Earliest Reg Form:	10/17/1992
Signature Name/Title On Earliest Reg Form:	KATHERINE MITCHELL,OWNER
Signature Role On Earliest Reg Form:	Not reported
Signature Company On Earliest Reg Form:	Not reported
Enforcement Action:	Not reported
Facility Not Inspectable:	No

Facility Billing Contacts:

Princ Id:	375272252002086
AR Number:	Not reported
Contact Name/Title:	KATHERINE MITCHELL/
Contact Organization Name:	MITCHELL KATHERINE
Contact Mailing Address (Delivery):	5610 MEADOW CREEK LN
Contact Mailing Address (Internal Delivery):	Not reported
Contact Mailing City/State/Zip:	HOUSTON, TX 77017 6808
Phone Number/Ext:	/
Contact Fax Number/Ext:	/
Contact EMail Address:	Not reported
Contact Address Deliverable:	Yes

Owner:

Princ Id:	375272252002086
Additional Id:	367272252002086
Facility Num/AI:	63779
Owner CN:	CN600923486
Owner Name:	MITCHELL KATHERINE
Owner Effective Begin Date:	11/02/1992
Owner Type:	OR
State Tax Id:	Not reported
Contact Role:	Not reported
Contact Name/Title:	/
Contact Organization Name:	Not reported
Contact Mailing Address (Delivery):	Not reported
Contact Mailing Address (Internal Delivery):	Not reported
Contact Mailing City/State/Zip:	Not reported
Contact Phone Number/Ext:	/
Contact Fax Number/Ext:	/
Contact Email Address:	Not reported

Operator Records Not Found for this Facility:

Self Certification Records Not Found for this Facility/Owner:

Tanks:

UST Id:	147033
Facility Num/AI:	63779
Tank Id:	1
Number Of Compartments:	1
Tank Installation Date:	08/31/1987

KATHERINE MITCHELL (Continued) **U003409353**

Tank Registration Date:	10/21/1992
Tank Capacity (In Gallons):	Not reported
Tank Status (Current):	PERM FILLED IN PLACE
Tank Status Date:	08/31/1987
Empty:	N
Tank Regulatory Status:	FULLY REGULATED
Tank Int Prot (Internal Tank Lining Date):	Not reported
Tank Design (Single Wall):	N
Tank Design (Double Wall):	N
Piping Design (Single Wall):	N
Piping Design (Double Wall):	N
Tank Ext Cont(Fac-Built Nonmetallic Jacket):	N
Tank Ext Cont(Syn Tank-Pit/Piping-Trench Liner):	N
Tank Ext Cont(Tank Vault/Rigid Trench Liner):	N
Piping Ext Cont(Fac-Built Nonmetallic Jacket):	N
Piping Ext Cont(Syn Tank-Pit/Piping-Trench Liner):	N
Piping Ext Cont(Tank Vault/Rigid Trench Liner):	N
Type Of Piping(P=Pressurized,S=Suction,G=Gravity):	Not reported
Tank Material (Steel):	Y
Tank Material(Frp(Fiberglass-Reinforced Plastic):	N
Tank Mat(Composite (Steel W/Ext Frp Cladding)):	N
Tank Mat(Concrete):	N
Tank Mat(Jacketed (Steel W/Ext Nonmetallic Jck)):	N
Tank Mat(Coated(Steel W/ExtPolyurethane Cladding)):	N
Piping Material (Steel):	N
Piping Mat(Frp(Fiberglass Reinforced Plastic):	N
Piping Mat(Concrete):	N
Piping Mat(Jacketed(Steel W/Ext Nonmetallic Jacket)):	N
Piping Mat(Nonmetallic Flex Piping):	N
PipingConnect/Valves(Shear/Impact Valves(Under Disp)):	N
Piping Connect/Valves(Steel Swing-Joints(End Of Piping)):	N
Piping Connect/Valves (Flex Connectors(Ends Of Piping)):	N
Tank Corr Prot Meth(TCPM)(Cathodic-Field Installation):	N
TCPM (ExtDielectricCoat/Laminate/Tape/Wrap):	N
TCPM(Cathodic Prot-FacInstallation):	N
TCPM(Composite Tank(Steel W/Frp Ext Laminate):	N
TCPMeth(Coated Tank(Steel W/ExtPolyurethaneLaminate):	N
TCPM(FRP Tank Or Piping(Noncorrodible)):	N
TCPM(Ext Nonmetallic Jacket):	N
TCPMeth(Unnecessary Per Corrosion Prot Spec):	N
Piping Corr Prot Meth:	N
Piping Corr Prot Method(PCPM) (Cathodic Factory Install):	N
PCPM(Cathodic Prot-Field Install):	N
PCPMethod (FRP Tank Or Piping(Noncorrodible):	N
PCPM(Nonmetallic FlexPiping (Noncorrodible)):	N
PCPMeth(Isolated Open Area/2nd Containment):	N
PCPM (Dual Protected):	N
PCPM(Unnec Per Corrosion Prot Specialist):	N
Tank Corr Prot Compliance Flag:	N
Piping Corr Prot Compliance Flag:	N
Tank Corrosion Prot Variance (:	N
Piping Corrosion Prot Variance:	N
Temp Out Of Service Compliance:	N
Technical Compliance Flag:	N
Tank Tested Flag:	N
Installation Signature Date:	10/13/1992

KATHERINE MITCHELL (Continued) **U003409353**

Compartment Records:

Tank Id:	1
UST Comprt Id:	154242
UST Id:	147033
Facility Num/Ai:	63779
Compartment Id:	A
Capacity (In Gallons):	Not reported
Substance Stored1:	GASOLINE
Substance Stored2:	Not reported
Substance Stored3:	Not reported
CompartmentReleaseDetectionMethod(Vapor):	N
CRDM(GW Monitoring):	N
CRDM(Monitoring Of Secondary Cont Barrier):	N
CRDM(Auto Tank Gauge Test/Inv Control):	N
CRDM(Interstitial Monitoring SecWall/Jacket):	N
CRDM(Wkly Manual Gauging(Tanks<=1000 G):	N
CRDM(Mthly Tank Gauging(Emer Gen Tanks):	N
CRDM(Sir (Stat Inv Reconciliation)/Inv Control):	N
PipingReleaseDetectionMethod(PRDM)(Vapor):	N
PRDM(Groundwater Monitoring):	N
PRDM(Monitoring Sec Containment Barrier):	N
PRDM(InterstitialMonitoring w/in SecWall/Jacket):	N
PRDM(Mthly Piping Tightness Test)@.2Gph:	N
PRDM(AnnualPipingTightTest/ElecMon@.1Gph:	N
PRDM(TriennialTightTest(Suction/GravityPiping):	N
PRDM AutoLineLeakDet(3.0 Gph PressPiping):	N
PRDM(Sir(StatInv Recon)/Inv Control)):	N
PRDM(Exempt System Suction:	N
Spill Overfill Prevention Equip(SOPE):	N
SOPE(Spill Cont/Bucket/Sump):	N
SOPE(DelShut-Off Valve)):	N
SOPE(FlowRestrictorValue:	N
SOPE(Alarm (Set@<=90%) W/3a Or 3b:	N
SOPE(N/A Deliveries To Tank<=25G):	N
Compartment Release Det Compliance Flag:	N
Piping Release Detection Compliance Flag):	N
Spill/OverfillPreventionCompliance Flag:	N
Compartment Release Detection Variance:	N
Piping Release Detection Variance:	N
Spill And Overfill Prevention Variance:	N
Stage I Vapor Recovery:	Not reported
Stage 1 Installation Date:	Not reported

Self Certification Records Not Found for this Facility:

Tank Records Not Found for this Facility:

66 **WALDING ENTERPRISES** | **EDR Hist Auto** | **1009361903**
2102 SHEPHERD DR | **N/A**
HOUSTON, TX

EDR Hist Auto

Year:	Name:	Type:
1953	WALDING SERVICE STATION	GASOLINE STATIONS
1962	WALDING ENTERPRISES	GASOLINE STATIONS

---

66 **PELLETIZER KNIFES** | **Ind. Haz Waste** | **S102737518**
4922 CORNISH ST | **N/A**
HOUSTON, TX 77007

Ind. Haz Waste:

Registration Number:	20581
Registration Initial Notification Date:	10/19/1992
Registration Last Amendment Date:	08/23/2001
EPA Identification:	Not reported
Primary NAICS Code:	Not reported
Status Change Date:	19921019
Land Type:	Not reported
Description of Facility Site Location:	4922 Cornish St, Houston, TX
Site Primary Standard Industrial Code:	Not reported
Site Primary SIC Description:	Not reported
Registration is Generator of Waste:	Yes
Registration is Receivers of Waste:	No
Registration is Transporter of Waste:	No
Registration is Transfer Facility:	No
Facility is STEERS Reporter:	No
Reqired to Submit Annual Waste Summary:	No
Facility Involved In Recycling:	No
Revcr Has Monthly Reporting Requirement:	0
Mexican Facility:	Not reported
Type of Generator:	SQG
TNRCC Region:	Not reported
Company Name:	PELLETIZER KNIVES INC
Contact Name:	GREG MESSINA
Contact Telephone Number:	713-6886388
Mailing Address:	5615 MITCHELLDALE ST
Mailing Address2:	Not reported
Mailing City,St,Zip:	HOUSTON, TX 770927027
Mailing County:	UNITED STATES
Facility Country:	UNITED STATES
TNRCC Facility ID:	7042
Site Owner Tax ID:	0
Site Location Latitude:	-00.000
Site Location Longitude:	-000.000
Last Update to NOR Data:	20100604
Ind. waste permit Number:	Not reported
Mun waste permit Number:	Not reported
Non Notifier:	No

Business Records Not Found for this RegNo/Year:

Owner:

Owner Mailing Address:	5615 MITCHELLDALE ST
Owner Mailing Address2:	Not reported
Owner Mailing Address3:	Not reported
Owner City,St,Zip:	HOUSTON, TX 77092 7027
Owner Country:	UNITED STA

PELLETIZER KNIFES (Continued) **S102737518**

Owner Phone Number:	1-713-6886388
Owner Fax Number:	Not reported
Owner Email Address:	Not reported
Owner Business Type:	Corporation
Owner Tax Id:	17416941916
Owner Bankruptcy Code:	Not reported

Operator Records Not Found for this RegNo/Year:

Contact:

Contact Name:	Not reported
Contact Title:	Not reported
Contact Role:	OWNCON
Contact Address:	5615 MITCHELLDALE ST
Contact Address2:	Not reported
Conact City,St,Zip:	HOUSTON, TX 77092 7027
Contact Phone:	1-713-6886388
Contact Fax:	Not reported
Contact Email:	Not reported

Contact:

Contact Name:	GREG MESSINA
Contact Title:	ENVIRONMENTAL MANAGER
Contact Role:	PRICONT
Contact Address:	5615 MITCHELLDALE ST
Contact Address2:	Not reported
Conact City,St,Zip:	HOUSTON, TX 77092 7027
Contact Phone:	1-713-6886388
Contact Fax:	Not reported
Contact Email:	Not reported

Unit Records Not Found for this RegNo/Year:

One Time Shipper Records Not Found for this RegNo/Year:

Receiver Type:	Not reported
Transporter for hire:	0
Transport own waste:	0
Eq 01, if transport waste type = 1:	Not reported
Eq 02, if transport waste type = 2:	Not reported
Eq 03, if transport waste type = 3:	Not reported
Eq 04, if transport waste type = H:	Not reported
Target TCEQ unique facid for discarded(merged) facility:	Not reported

Waste Records Not Found for this RegNo/Year:

---

66 **MIDAS MUFLER SHOP** **EDR Hist Auto** **1009361859**
2101 SHEPHERD DR **N/A**
HOUSTON, TX

EDR Hist Auto

Year:	Name:	Type:
1962	MIDAS MUFLER SHOP	AUTOMOBILE REPAIRING
1968	MIDAS MUFFLER SHOP	AUTOMOBILE REPAIRING
1971	MIDAS MUFFLER SHOP	AUTOMOBILE REPAIRING
1975	MIDAS MUFFLER SHOP	AUTOMOBILE REPAIRING
1980	MIDAS MUFFLER SHOP	AUTOMOBILE REPAIRING
1986	MIDAS MUFFLER	General Automotive Repair Shops
1987	NORTH HOUSTON MUFFLER CO IN	Automotive Repair Shops, NEC
1987	MIDAS MUFFLER	General Automotive Repair Shops
1988	MIDAS MUFFLER	General Automotive Repair Shops

MIDAS MUFLER SHOP (Continued) **1009361859**

1988	NORTH HOUSTON MUFFLER CO IN	Automotive Repair Shops, NEC
1989	MIDAS MUFFLER	General Automotive Repair Shops
1989	NORTH HOUSTON MUFFLER CO IN	Automotive Repair Shops, NEC
1990	NORTH HOUSTON MUFFLER CO IN	Automotive Repair Shops, NEC
1990	MIDAS MUFFLER	General Automotive Repair Shops
1991	MIDAS MUFFLER	General Automotive Repair Shops
1991	NORTH HOUSTON MUFFLER CO IN	Automotive Repair Shops, NEC
1992	NORTH HOUSTON MUFFLER CO INC	General Automotive Repair Shops
1993	NORTH HOUSTON MUFFLER CO INC	General Automotive Repair Shops
1994	NORTH HOUSTON MUFFLER CO INC	General Automotive Repair Shops
1995	NORTH HOUSTON MUFFLER CO INC	General Automotive Repair Shops
1996	NORTH HOUSTON MUFFLER CO INC	General Automotive Repair Shops
1997	NORTH HOUSTON MUFFLER CO INC	General Automotive Repair Shops

---

66 **C AND J SERVICE STATION** **EDR Hist Auto** **1009362241**
2120 SHEPHERD DR **N/A**
HOUSTON, TX

EDR Hist Auto

Year:	Name:	Type:
1944	MORGAN AND MORGAN SERVICE STATI	GASOLINE AND OIL SERVICE STATIONS
1948	C AND J SERVICE STATION	GASOLINE AND OIL SERVICE STATIONS
1962	LEECE PETER D	AUTOMOBILE REPAIRING
1993	ABC AUTO PARTS INC	Auto And Truck Equipment And Parts
1994	ABC AUTO PARTS INC	Auto And Truck Equipment And Parts
1995	ABC AUTO PARTS INC	Auto And Truck Equipment And Parts
1996	MCKEE AUTO SALES INC	Auto And Truck Equipment And Parts
1997	MCKEE AUTO SALES INC	Auto And Truck Equipment And Parts
1998	MCKEE AUTO SALES INC	Auto And Truck Equipment And Parts
1999	MCKEE AUTO SALES INC	Auto And Truck Equipment And Parts
2000	MCKEE AUTO SALES INC	Auto And Truck Equipment And Parts
2001	MCKEE AUTO SALES INC	Auto And Truck Equipment And Parts
2002	MCKEE AUTO SALES INC	Auto And Truck Equipment And Parts
2003	MCKEE AUTO SALES INC	Auto And Truck Equipment And Parts
2004	MCKEE AUTO SALES INC	Auto And Truck Equipment And Parts
2005	MCKEE AUTO SALES INC	Auto And Truck Equipment And Parts
2006	MCKEE AUTO SALES INC	Auto And Truck Equipment And Parts
2007	MCKEE AUTO SALES INC	Auto And Truck Equipment And Parts
2008	MCKEE AUTO SALES INC	Auto And Truck Equipment And Parts
2008	ASSOCIATED AUTOMOTIVE	General Automotive Repair Shops
2009	ASSOCIATED AUTOMOTIVE	General Automotive Repair Shops
2009	MCKEE AUTO SALES INC	Auto And Truck Equipment And Parts
2010	MCKEE AUTO SALES INC	Auto And Truck Equipment And Parts
2011	MCKEE AUTO SALES INC	Auto And Truck Equipment And Parts
2013	MCKEE AUTO SALES INC	Auto And Truck Equipment And Parts

66 **JOHNSTONE SUPPLY WAREHOUSE** **LPST** **S116701474**
2120 SHEPHERD DR **N/A**
HOUSTON, TX

LPST:

Facility ID:	Not reported
LPST Id:	119249
Facility Location:	Not reported
TCEQ Region# and City:	12
Region City:	Not reported
Reported Date:	12/31/3000
Entered Date:	11/13/2013
Priority:	4.0 - ASSESSMENT INCOMPLETE NO APPARENT RECEPTORS IMPACTED
Program:	11 - VCP
CA Status:	1 - RELEASE DETERMINATION
Priority Description:	Not reported
Status:	**Not reported**
Coordinators Primary:	Not reported
Coordinators RPR:	Not reported
Responsible Party Name:	GENERIC INCIDENT PRINCIPAL
Responsible Party Contact:	Not reported
Responsible Party Address:	Not reported
Responsible Party City,St,Zip:	Not reported
Responsible Party Telephone:	Not reported
Reported Date:	10/10/2013
Case Start Date:	11/13/2013

---

66 **ABC AUTO PARTS** **ASBESTOS** **S113417172**
2120 SHEPHERD DR **GCC** **N/A**
HOUSTON, TX 77007 **IHW CORR ACTION**

ASBESTOS:

Date of inspection:	01/24/2013
Reason for Inspection:	Notified
Violation:	No
Complaint Date:	Not reported
Notification Number:	2012010086
ASB Priority:	Not reported
PIF State:	Not reported
Detained:	Not reported
Product Name:	Not reported
Time Spent:	Not reported
Travel Time:	Not reported
Mileage:	Not reported
Reg:	06
Init:	MS
Seq:	02
Facility Type:	Asbestos
Inspector Name:	Mary Salazar
Date Report Received:	02/19/2013
Date Routed by Supervisor:	02/27/2013
Date Routed to PSQA:	03/20/2013
Date Reviewed by PSQA:	Not reported
Date Routed by Supervisor1:	Not reported
Date Rtnd to Inspector Corrections:	Not reported
Date Rcvd Back:	Not reported
Date Rtnd to Inspector Corrections2:	Not reported
Date Rcvd Back 2:	Not reported
Date Rtnd to Inspector Corrections 3:	Not reported
Date Rcvd Back 3:	Not reported

ABC AUTO PARTS (Continued) **S113417172**

Notification Status:	Not reported
Amendo:	Not reported
Notification Work Type:	Not reported
Notification Type:	Not reported
Work Type Flag:	Not reported
Certification Statement Date:	Not reported
Certification Statement Phone:	Not reported
Is The Facility a School or K-12?:	Not reported
Region:	Not reported
Priority:	Not reported
ARU:	Not reported
Is this a phased abatement project?:	Not reported
Ordered:	Not reported
Is This Project an Emergency?:	Not reported
Is Building Occupied?:	Not reported
High Profile:	Not reported
Ref Method:	Not reported
Analytical Method:	Not reported
Start Date:	Not reported

GCC:

Division:	REM/VC
New Cases:	Not reported
File Number:	2552
Contamination Description:	VOCS, METALS, PESTICIDES, TPH
Date Of Earliest Known Contamination Confirmation:	11/29/2012
Enforcement Status - Level Of Agency Response:	0B
Enforcement Status - Site Activity Status:	3
Data Quality 1:	E
Section 5236:	Not reported
Type:	GROUNDWATER CONTAMINATION CASE DESCRIPTION BY COUNTY TEXAS COMMISSION ON ENVIRONMENTAL QUALITY
Agency:	Not reported
Section:	Not reported
Year Deleted:	Not reported
Location:	Not reported
Data Quality 2:	Not reported

Division:	REM/VC
New Cases:	Not reported
File Number:	2552
Contamination Description:	VOCS, METALS, PESTICIDES, TPH
Date Of Earliest Known Contamination Confirmation:	11/29/2012
Enforcement Status - Level Of Agency Response:	0B
Enforcement Status - Site Activity Status:	3
Data Quality 1:	E
Section 5236:	Not reported
Type:	GROUNDWATER CONTAMINATION CASE DESCRIPTION BY COUNTY TEXAS COMMISSION ON ENVIRONMENTAL QUALITY
Agency:	Not reported
Section:	Not reported
Year Deleted:	Not reported
Location:	Not reported
Data Quality 2:	Not reported

Division:	REM/VC
New Cases:	Not reported

ABC AUTO PARTS (Continued) **S113417172**

File Number: 2552
Contamination Description: VOCS, METALS, PESTICIDES, TPH
Date Of Earliest Known Contamination Confirmation: 11/29/2012
Enforcement Status - Level Of Agency Response: 0B
Enforcement Status - Site Activity Status: 3
Data Quality 1: E
Section 5236: Not reported
Type: GROUNDWATER CONTAMINATION CASE DESCRIPTION BY COUNTY TEXAS COMMISSION ON ENVIRONMENTAL QUALITY
Agency: Not reported
Section: Not reported
Year Deleted: Not reported
Location: Not reported
Data Quality 2: Not reported

IHW CORR ACTION:
Program Id: T3083
Location Desc: Not reported
RN NUM: RN103007324
Status: INACTIVE
Status Date: 06/20/2014
EDR Link ID: T3083

---

66 **MC WHIRTER GEO M** **EDR Hist Auto** **1009362158**
2115 SHEPHERD DR **N/A**
HOUSTON, TX

EDR Hist Auto

Year:	Name:	Type:
1944	MC WHIRTER GEO M	GASOLINE AND OIL SERVICE STATIONS
1948	BILL S SERVICE STATION	GASOLINE AND OIL SERVICE STATIONS

---

66 **CONRAD S SERVICE STATION** **EDR Hist Auto** **1009362181**
2117 SHEPHERD DR **N/A**
HOUSTON, TX

EDR Hist Auto

Year:	Name:	Type:
1953	CONRAD S SERVICE STATION	GASOLINE STATIONS
1962	MOFFITT OIL CO	GASOLINE STATIONS

---

66 **MAUKE BROS SERVICE STATION** **EDR Hist Auto** **1009374693**
4801 LARKIN **N/A**
HOUSTON, TX

EDR Hist Auto

Year:	Name:	Type:
1940	MAUKE BROS SERVICE STATION	GASOLINE AND OIL SERVICE STATIONS

66 **FORSTON BROS SERVICE STATION** **EDR Hist Auto** **1009374723**
4803 LARKIN **N/A**
HOUSTON, TX

EDR Hist Auto

Year:	Name:	Type:
1930	FORSTON BROS SERVICE STATION	GASOLINE AND OIL SERVICE STATIONS

---

66 **CITY AUTO GLASS** **EDR Hist Auto** **1021785428**
4802 LARKIN **N/A**
HOUSTON, TX 77007

EDR Hist Auto

Year:	Name:	Type:
1976	CITY AUTO GLASS	Automotive Repair Shops, NEC
1977	CITY AUTO GLASS	Automotive Repair Shops, NEC
1978	CITY AUTO GLASS	Automotive Repair Shops, NEC
1979	CITY AUTO GLASS	Automotive Repair Shops, NEC
1980	CITY AUTO GLASS	Automotive Repair Shops, NEC
1982	CITY AUTO GLASS	Automotive Repair Shops, NEC
1983	CITY AUTO GLASS	Automotive Repair Shops, NEC
1985	CITY AUTO GLASS	Automotive Repair Shops, NEC
1986	CITY AUTO GLASS	Automotive Repair Shops, NEC
1987	CITY AUTO GLASS	Automotive Repair Shops, NEC
1996	KASTL TRANSMISSION	Automotive Transmission Repair Shops
1997	KASTL TRANSMISSION	Automotive Transmission Repair Shops
1998	KASTL TRANSMISSION	Automotive Transmission Repair Shops
1999	KASTL TRANSMISSION	Automotive Transmission Repair Shops
2000	KASTL TRANSMISSION	Automotive Transmission Repair Shops
2001	KASTL TRANSMISSION	Automotive Transmission Repair Shops
2002	KASTL TRANSMISSION	Automotive Transmission Repair Shops
2003	KASTL TRANSMISSION	Automotive Transmission Repair Shops
2004	KASTLE TRANSMISSION	Automotive Transmission Repair Shops
2005	KASTLE TRANSMISSION	Automotive Transmission Repair Shops
2006	KASTLE TRANSMISSION	Automotive Transmission Repair Shops
2007	KASTLE TRANSMISSION	Automotive Transmission Repair Shops
2008	KASTLE TRANSMISSION	Automotive Transmission Repair Shops
2009	KASTLE TRANSMISSION	Automotive Transmission Repair Shops
2009	MR TRANSMISSION	Automotive Transmission Repair Shops
2010	KASTLE TRANSMISSION	Automotive Transmission Repair Shops
2011	KASTLE TRANSMISSION	Automotive Transmission Repair Shops
2012	KASTLE TRANSMISSION	Automotive Transmission Repair Shops
2013	HEIGHTS TRANSMISSION	Automotive Transmission Repair Shops
2013	KASTLE TRANSMISSION	Automotive Transmission Repair Shops
2014	HEIGHTS TRANSMISSION	Automotive Transmission Repair Shops
2014	KASTLE TRANSMISSION	Automotive Transmission Repair Shops

66 **FAMILY CLEANERS** **EDR Hist Cleaner** **1009345450**
502 N SHEPHERD DR **N/A**
HOUSTON, TX

EDR Hist Cleaner

Year:	Name:	Type:
1962	FAMILY CLEANERS	CLEANERS AND DYERS

---

67 **HOUSTON DRIVE SHAFT** **RCRA NonGen / NLR** **1004786905**
5115 CORNISH **FINDS** **TXD988088662**
HOUSTON, TX 77007 **Ind. Haz Waste**
ECHO

RCRA NonGen / NLR:

Date form received by agency:	01/27/2001
Facility name:	HOUSTON DRIVE SHAFT
Facility address:	5115 CORNISH HOUSTON, TX 77007
EPA ID:	TXD988088662
Mailing address:	CORNISH HOUSTON, TX 77007
Contact:	BOB LONG
Contact address:	CORNISH HOUSTON, TX 77007
Contact country:	US
Contact telephone:	713-861-2373
Contact email:	Not reported
EPA Region:	06
Classification:	Non-Generator
Description:	Handler: Non-Generators do not presently generate hazardous waste

Owner/Operator Summary:

Owner/operator name:	ED MAX
Owner/operator address:	P O BOX 7985 HOUSTON, TX 77276
Owner/operator country:	US
Owner/operator telephone:	Not reported
Owner/operator email:	Not reported
Owner/operator fax:	Not reported
Owner/operator extension:	Not reported
Legal status:	Not reported
Owner/Operator Type:	Owner
Owner/Op start date:	01/27/2001
Owner/Op end date:	Not reported

Handler Activities Summary:

U.S. importer of hazardous waste:	No
Mixed waste (haz. and radioactive):	No
Recycler of hazardous waste:	No
Transporter of hazardous waste:	No
Treater, storer or disposer of HW:	No
Underground injection activity:	No
On-site burner exemption:	No
Furnace exemption:	No
Used oil fuel burner:	No
Used oil processor:	No
User oil refiner:	No
Used oil fuel marketer to burner:	No

HOUSTON DRIVE SHAFT (Continued) **1004786905**

Used oil Specification marketer: No
Used oil transfer facility: No
Used oil transporter: No

. Waste code: D001
. Waste name: IGNITABLE WASTE

. Waste code: D018
. Waste name: BENZENE

. Waste code: D039
. Waste name: TETRACHLOROETHYLENE

Historical Generators:
Date form received by agency: 07/13/1993
Site name: HOUSTON DRIVE SHAFT
Classification: Conditionally Exempt Small Quantity Generator

. Waste code: D001
. Waste name: IGNITABLE WASTE

. Waste code: D018
. Waste name: BENZENE

. Waste code: D039
. Waste name: TETRACHLOROETHYLENE

Violation Status: No violations found

FINDS:

Registry ID: 110005160574

Environmental Interest/Information System
RCRAInfo is a national information system that supports the Resource Conservation and Recovery Act (RCRA) program through the tracking of events and activities related to facilities that generate, transport, and treat, store, or dispose of hazardous waste. RCRAInfo allows RCRA program staff to track the notification, permit, compliance, and corrective action activities required under RCRA.

Click this hyperlink while viewing on your computer to access additional FINDS: detail in the EDR Site Report.

Ind. Haz Waste:
Registration Number: 81383
Registration Initial Notification Date: 06/16/1993
Registration Last Amendment Date: 01/27/2001
EPA Identification: TXD988088662
Primary NAICS Code: 811111
Status Change Date: 19930616
Land Type: Not reported
Description of Facility Site Location: 5115 Cornish, Houston, Tx 77007
Site Primary Standard Industrial Code: Not reported
Site Primary SIC Description: Not reported
Registration is Generator of Waste: Yes

HOUSTON DRIVE SHAFT (Continued) **1004786905**

Registration is Receivers of Waste:	No
Registration is Transporter of Waste:	No
Registration is Transfer Facility:	No
Facility is STEERS Reporter:	No
Reqired to Submit Annual Waste Summary:	No
Facility Involved In Recycling:	No
Revcr Has Monthly Reporting Requirement:	0
Mexican Facility:	Not reported
Type of Generator:	NON INDUS, CESQG
TNRCC Region:	Not reported
Company Name:	ED MAX
Contact Name:	BOB LONG
Contact Telephone Number:	713-8612373
Mailing Address:	5115 CORNISH ST
Mailing Address2:	Not reported
Mailing City,St,Zip:	HOUSTON, TX 770071907
Mailing County:	UNITED STATES
Facility Country:	UNITED STATES
TNRCC Facility ID:	36324
Site Owner Tax ID:	0
Site Location Latitude:	-00.000
Site Location Longitude:	-000.000
Last Update to NOR Data:	20010130
Ind. waste permit Number:	Not reported
Mun waste permit Number:	Not reported
Non Notifier:	No

Business Records Not Found for this RegNo/Year:

Owner:

Owner Mailing Address:	PO BOX 7985
Owner Mailing Address2:	Not reported
Owner Mailing Address3:	Not reported
Owner City,St,Zip:	HOUSTON, TX 77270 7985
Owner Country:	UNITED STA
Owner Phone Number:	Not reported
Owner Fax Number:	Not reported
Owner Email Address:	Not reported
Owner Business Type:	Unknown
Owner Tax Id:	Not reported
Owner Bankruptcy Code:	Not reported

Operator Records Not Found for this RegNo/Year:

Contact:

Contact Name:	BOB LONG
Contact Title:	MANAGER
Contact Role:	PRICONT
Contact Address:	5115 CORNISH ST
Contact Address2:	Not reported
Conact City,St,Zip:	HOUSTON, TX 77007 1907
Contact Phone:	1-713-8612373
Contact Fax:	Not reported
Contact Email:	Not reported

Contact:

Contact Name:	Not reported
Contact Title:	Not reported
Contact Role:	OWNCON
Contact Address:	PO BOX 7985

HOUSTON DRIVE SHAFT (Continued) **1004786905**

Contact Address2: Not reported
Conact City,St,Zip: HOUSTON, TX 77270 7985
Contact Phone: Not reported
Contact Fax: Not reported
Contact Email: Not reported

Unit Records Not Found for this RegNo/Year:

One Time Shipper Records Not Found for this RegNo/Year:
Receiver Type: Not reported
Transporter for hire: 0
Transport own waste: 0
Eq 01, if transport waste type = 1: Not reported
Eq 02, if transport waste type = 2: Not reported
Eq 03, if transport waste type = 3: Not reported
Eq 04, if transport waste type = H: Not reported
Target TCEQ unique facid for discarded(merged) facility: Not reported

Waste:
Waste ID: 91545
Waste Description: Cleaning and repairing drive shafts
Desc of Waste: Not reported
Texas Waste Code: Not reported
Texas Waste Code 2: 0501203H
Waste Code Status: INACTIVE
Waste Form: Not reported
Waste Classification: H
Waste is Radioactive: No
Waste Treated Off Site: 1
Standard Industrial Classification: Not reported
Primary Source: Not reported
Primary Measurenent Point: Not reported
Primary Origin: Not reported
Primary System Type: Not reported
New Chemical Substance: 0
Audit Performed: No
Company Waste ID: Not reported
Primary NAICS Code: Not reported
EPA Waste Form Code: W203
Reason Waste Form No Longer Gen.: UNKNOWN
EPA Haz Waste: Not reported

Waste:
Waste ID: 73391
Waste Description: Spent varsol
Desc of Waste: Not reported
Texas Waste Code: Not reported
Texas Waste Code 2: 0001211H
Waste Code Status: INACTIVE
Waste Form: Not reported
Waste Classification: H
Waste is Radioactive: No
Waste Treated Off Site: 1
Standard Industrial Classification: Not reported
Primary Source: Not reported
Primary Measurenent Point: Not reported
Primary Origin: Not reported
Primary System Type: Not reported
New Chemical Substance: 0

HOUSTON DRIVE SHAFT (Continued) **1004786905**

Audit Performed: No
Company Waste ID: Not reported
Primary NAICS Code: 811111
EPA Waste Form Code: W211
Reason Waste Form No Longer Gen.: UNKNOWN
EPA Haz Waste: Not reported

ECHO:
Envid: 1004786905
Registry ID: 110005160574
DFR URL: http://echo.epa.gov/detailed-facility-report?fid=110005160574

---

68 **CORNER STORE 2318** **LPST U003422939**
1816 SHEPHERD DR **UST N/A**
HOUSTON, TX 77007 **ASBESTOS**

LPST:
Facility ID: 0039859
LPST Id: 109713
Facility Location: 1816 SHEPHERD
TCEQ Region# and City: 12
Region City: HOUSTON
Reported Date: 07/20/2005
Entered Date: 08/28/1995
Priority: 4.1 - GW IMPACTED NO APPARENT THREATS OR IMPACTS TO RECEPTORS
Program: 1 - RPR
CA Status: 6A - FINAL CONCURRENCE ISSUED
Priority Description: Groundwater is affected.
Status: **FINAL CONCURRENCE ISSUED, CASE CLOSED**
Coordinators Primary: 1
Coordinators RPR: SJD
Responsible Party Name: DIAMOND SHAMROCK REFINING CORPORATION
Responsible Party Contact: C SHAY WIDEMAN
Responsible Party Address: PO BOX 696000
Responsible Party City,St,Zip: SAN ANTONIO, TX 78269 6000
Responsible Party Telephone: 210/592-4663
Reported Date: 07/19/1995
Case Start Date: 08/28/1995

UST:
Facility Id: 39859
Facility Type: RETAIL
Facility Begin Date: 01/15/1987
Facility Status: ACTIVE
Facility Exempt Status: No
Records Off-Site: Yes
UST Financial Assurance Required: Yes
Number Of Active UST: 3
Site Location Description: Not reported
Site Location (Nearest City/County/Zip): HARRIS 77007
Site Location (TCEQ Region): 12
Contact Name/Title: TERRY HANKINS,O & E SPECIALIST
Contact Organization Name: CORNER STORE 2318
Contact Mailing Address1: Not reported
Contact Mailing Address2: Not reported
Contact Mailing City/State/Zip: Not reported
Contact Phone Number: 7138123041

CORNER STORE 2318 (Continued) **U003422939**

Contact Fax Number:	Not reported
Contact Email Address:	Not reported
Facility Contact Address Deliverable:	Not reported
Application Received Date On Earliest Reg Form:	08/30/2016
Signature Date On Earliest Reg Form:	08/29/2016
Signature Name/Title On Earliest Reg Form:	TERRY HANKINS,
Signature Role On Earliest Reg Form:	Not reported
Signature Company On Earliest Reg Form:	Not reported
Enforcement Action:	No
Facility Not Inspectable:	No

Facility Billing Contacts:

Princ Id:	274412542013130
AR Number:	74619
Contact Name/Title:	/MANAGER RETAIL COMPLIANCE
Contact Organization Name:	SKIPPER BEVERAGE COMPANY LLC
Contact Mailing Address (Delivery):	PO BOX 690350
Contact Mailing Address (Internal Delivery):	Not reported
Contact Mailing City/State/Zip:	SAN ANTONIO, TX 78269 0350
Phone Number/Ext:	/
Contact Fax Number/Ext:	/
Contact EMail Address:	Not reported
Contact Address Deliverable:	Yes

Owner:

Princ Id:	274412542013130
Additional Id:	466759702002149
Facility Num/AI:	39859
Owner CN:	CN604312868
Owner Name:	SKIPPER BEVERAGE COMPANY LLC
Owner Effective Begin Date:	04/29/2013
Owner Type:	CO
State Tax Id:	17421065883
Contact Role:	OWNCON
Contact Name/Title:	GEORGE GALE/
Contact Organization Name:	SKIPPER BEVERAGE COMPANY LLC
Contact Mailing Address (Delivery):	PO BOX 690350
Contact Mailing Address (Internal Delivery):	Not reported
Contact Mailing City/State/Zip:	SAN ANTONIO, TX 78269 0350
Contact Phone Number/Ext:	1 210 6922287/0
Contact Fax Number/Ext:	/
Contact Email Address:	Not reported

Operator:

Princ Id:	274412542013130
Additional Id:	466759702002149
Facility Num/AI:	39859
Operator CN:	CN604312868
Operator Name (Company Or Ind Last Name):	SKIPPER BEVERAGE COMPANY LLC
Operator Name (Individual First/Middle):	Not reported
Operator Effective Begin Date:	04/29/2013
Operator Type:	CO
Contact Role:	OWNOPRCON
Contact Name:	RESNIK
Contact Title:	COMPLIANCE COORDINATOR
Contact Organization Name:	SKIPPER BEVERAGE COMPANY LLC
Contact Mailing Address (Delivery):	PO BOX 690350

CORNER STORE 2318 (Continued) **U003422939**

Contact Mailing Address (Internal Delivery):	Not reported
Contact Mailing City/State/Zip:	SAN ANTONIO, TX 78269 0350
Contact Phone Number/Ext:	1 210 6922628/0
Contact Fax Number/Ext:	/
Contact Email Address:	JENNIFER.RESNIK@CSTBRANDS.COM

Self Certification:

Cert Id:	225502
Facility Num/AI:	39859
Self-Certification Date:	08/27/2013
Signature Name/Title:	TERRY HANKINS COMPIANCE COORD
Signature Type Role:	LEGAL AUTH REP OWNER
Filing Status(Initial, Renewal, Amendment):	INITIAL
Registration Self-Certification Flag:	Yes
Facility Fees Self-Certification Flag:	Yes
Financial Assurance Self-Certification Flag:	Yes
Technical Standards Self-Certification Flag:	Yes
Delivery Certificate Expiration Date:	09/30/2014
Reporting Method:	P
Tank Corrosion Protection Compliance:	Yes
Piping Corrosion Protection Compliance:	Yes
Compartment Release Detection Compliance:	Yes
Piping Release Detection Compliance:	Yes
Spill Prevention/Overfill Compliance:	Yes

Cert Id:	242699
Facility Num/AI:	39859
Self-Certification Date:	08/25/2014
Signature Name/Title:	TERRY HANKINS COMP COORD
Signature Type Role:	LEGAL AUTH REP OWNER
Filing Status(Initial, Renewal, Amendment):	RENEWAL
Registration Self-Certification Flag:	Yes
Facility Fees Self-Certification Flag:	Yes
Financial Assurance Self-Certification Flag:	Yes
Technical Standards Self-Certification Flag:	Yes
Delivery Certificate Expiration Date:	09/30/2015
Reporting Method:	P
Tank Corrosion Protection Compliance:	Yes
Piping Corrosion Protection Compliance:	Yes
Compartment Release Detection Compliance:	Yes
Piping Release Detection Compliance:	Yes
Spill Prevention/Overfill Compliance:	Yes

Cert Id:	258937
Facility Num/AI:	39859
Self-Certification Date:	08/24/2015
Signature Name/Title:	TERRY HANKINS COMP COORD
Signature Type Role:	LEGAL AUTH REP OWNER
Filing Status(Initial, Renewal, Amendment):	RENEWAL
Registration Self-Certification Flag:	Yes
Facility Fees Self-Certification Flag:	Yes
Financial Assurance Self-Certification Flag:	Yes
Technical Standards Self-Certification Flag:	Yes
Delivery Certificate Expiration Date:	09/30/2016
Reporting Method:	P
Tank Corrosion Protection Compliance:	Yes
Piping Corrosion Protection Compliance:	Yes

CORNER STORE 2318 (Continued) **U003422939**

Compartment Release Detection Compliance:	Yes
Piping Release Detection Compliance:	Yes
Spill Prevention/Overfill Compliance:	Yes
Cert Id:	275506
Facility Num/AI:	39859
Self-Certification Date:	08/29/2016
Signature Name/Title:	TERRY HANKINS COMP COORD
Signature Type Role:	LEGAL AUTH REP OWNER
Filing Status(Initial, Renewal, Amendment):	RENEWAL
Registration Self-Certification Flag:	Yes
Facility Fees Self-Certification Flag:	Yes
Financial Assurance Self-Certification Flag:	Yes
Technical Standards Self-Certification Flag:	Yes
Delivery Certificate Expiration Date:	09/30/2017
Reporting Method:	P
Tank Corrosion Protection Compliance:	Yes
Piping Corrosion Protection Compliance:	Yes
Compartment Release Detection Compliance:	Yes
Piping Release Detection Compliance:	Yes
Spill Prevention/Overfill Compliance:	Yes
Cert Id:	69512
Facility Num/AI:	39859
Self-Certification Date:	01/04/2001
Signature Name/Title:	TERRY HANKINS O&E SPECIALIST
Signature Type Role:	LEGAL AUTH REP OWNER
Filing Status(Initial, Renewal, Amendment):	INITIAL
Registration Self-Certification Flag:	Yes
Facility Fees Self-Certification Flag:	Yes
Financial Assurance Self-Certification Flag:	Yes
Technical Standards Self-Certification Flag:	Yes
Delivery Certificate Expiration Date:	09/30/2002
Reporting Method:	Not reported
Tank Corrosion Protection Compliance:	Not reported
Piping Corrosion Protection Compliance:	Not reported
Compartment Release Detection Compliance:	Not reported
Piping Release Detection Compliance:	Not reported
Spill Prevention/Overfill Compliance:	Not reported
Cert Id:	69513
Facility Num/AI:	39859
Self-Certification Date:	08/14/2002
Signature Name/Title:	TERRY HANKINS O & E SPEC
Signature Type Role:	LEGAL AUTH REP OWNER
Filing Status(Initial, Renewal, Amendment):	RENEWAL
Registration Self-Certification Flag:	Yes
Facility Fees Self-Certification Flag:	Yes
Financial Assurance Self-Certification Flag:	Yes
Technical Standards Self-Certification Flag:	Yes
Delivery Certificate Expiration Date:	09/30/2003
Reporting Method:	Not reported
Tank Corrosion Protection Compliance:	Not reported
Piping Corrosion Protection Compliance:	Not reported
Compartment Release Detection Compliance:	Not reported
Piping Release Detection Compliance:	Not reported
Spill Prevention/Overfill Compliance:	Not reported

CORNER STORE 2318 (Continued) **U003422939**

Cert Id:	69514
Facility Num/AI:	39859
Self-Certification Date:	07/31/2003
Signature Name/Title:	TERRY HANKINS O & E SPECIALIST
Signature Type Role:	LEGAL AUTH REP OWNER
Filing Status(Initial, Renewal, Amendment):	RENEWAL
Registration Self-Certification Flag:	Yes
Facility Fees Self-Certification Flag:	Yes
Financial Assurance Self-Certification Flag:	Yes
Technical Standards Self-Certification Flag:	Yes
Delivery Certificate Expiration Date:	09/30/2004
Reporting Method:	Not reported
Tank Corrosion Protection Compliance:	Not reported
Piping Corrosion Protection Compliance:	Not reported
Compartment Release Detection Compliance:	Not reported
Piping Release Detection Compliance:	Not reported
Spill Prevention/Overfill Compliance:	Not reported

Cert Id:	69515
Facility Num/AI:	39859
Self-Certification Date:	07/12/2004
Signature Name/Title:	TERRY HANKINS O&E SPECIALIST
Signature Type Role:	LEGAL AUTH REP OWNER
Filing Status(Initial, Renewal, Amendment):	RENEWAL
Registration Self-Certification Flag:	Yes
Facility Fees Self-Certification Flag:	Yes
Financial Assurance Self-Certification Flag:	Yes
Technical Standards Self-Certification Flag:	Yes
Delivery Certificate Expiration Date:	09/30/2005
Reporting Method:	Not reported
Tank Corrosion Protection Compliance:	Not reported
Piping Corrosion Protection Compliance:	Not reported
Compartment Release Detection Compliance:	Not reported
Piping Release Detection Compliance:	Not reported
Spill Prevention/Overfill Compliance:	Not reported

Cert Id:	69516
Facility Num/AI:	39859
Self-Certification Date:	07/27/2005
Signature Name/Title:	TERRY HANKINS
Signature Type Role:	LEGAL AUTH REP OWNER
Filing Status(Initial, Renewal, Amendment):	RENEWAL
Registration Self-Certification Flag:	Yes
Facility Fees Self-Certification Flag:	Yes
Financial Assurance Self-Certification Flag:	Yes
Technical Standards Self-Certification Flag:	Yes
Delivery Certificate Expiration Date:	09/30/2006
Reporting Method:	Not reported
Tank Corrosion Protection Compliance:	Not reported
Piping Corrosion Protection Compliance:	Not reported
Compartment Release Detection Compliance:	Not reported
Piping Release Detection Compliance:	Not reported
Spill Prevention/Overfill Compliance:	Not reported

Cert Id:	69517
Facility Num/AI:	39859
Self-Certification Date:	07/25/2006

CORNER STORE 2318 (Continued) **U003422939**

Signature Name/Title:	TERRY HANKINS O & E SPECIALIST
Signature Type Role:	LEGAL AUTH REP OWNER
Filing Status(Initial, Renewal, Amendment):	RENEWAL
Registration Self-Certification Flag:	Yes
Facility Fees Self-Certification Flag:	Yes
Financial Assurance Self-Certification Flag:	Yes
Technical Standards Self-Certification Flag:	Yes
Delivery Certificate Expiration Date:	09/30/2007
Reporting Method:	Not reported
Tank Corrosion Protection Compliance:	Not reported
Piping Corrosion Protection Compliance:	Not reported
Compartment Release Detection Compliance:	Not reported
Piping Release Detection Compliance:	Not reported
Spill Prevention/Overfill Compliance:	Not reported

Cert Id:	69518
Facility Num/AI:	39859
Self-Certification Date:	06/04/2007
Signature Name/Title:	TERRY HANKINS COMP COORDINATOR
Signature Type Role:	LEGAL AUTH REP OWNER
Filing Status(Initial, Renewal, Amendment):	RENEWAL
Registration Self-Certification Flag:	Yes
Facility Fees Self-Certification Flag:	Yes
Financial Assurance Self-Certification Flag:	Yes
Technical Standards Self-Certification Flag:	Yes
Delivery Certificate Expiration Date:	09/30/2008
Reporting Method:	Not reported
Tank Corrosion Protection Compliance:	Not reported
Piping Corrosion Protection Compliance:	Not reported
Compartment Release Detection Compliance:	Not reported
Piping Release Detection Compliance:	Not reported
Spill Prevention/Overfill Compliance:	Not reported

Cert Id:	69519
Facility Num/AI:	39859
Self-Certification Date:	03/11/2008
Signature Name/Title:	TERRY HANKINS O & E SPECIALIST
Signature Type Role:	LEGAL AUTH REP OWNER
Filing Status(Initial, Renewal, Amendment):	INITIAL
Registration Self-Certification Flag:	Yes
Facility Fees Self-Certification Flag:	Yes
Financial Assurance Self-Certification Flag:	Yes
Technical Standards Self-Certification Flag:	Yes
Delivery Certificate Expiration Date:	09/30/2008
Reporting Method:	Not reported
Tank Corrosion Protection Compliance:	Not reported
Piping Corrosion Protection Compliance:	Not reported
Compartment Release Detection Compliance:	Not reported
Piping Release Detection Compliance:	Not reported
Spill Prevention/Overfill Compliance:	Not reported

Cert Id:	69520
Facility Num/AI:	39859
Self-Certification Date:	08/29/2008
Signature Name/Title:	TERRY HANKINS COMP COORD
Signature Type Role:	LEGAL AUTH REP OWNER
Filing Status(Initial, Renewal, Amendment):	RENEWAL

CORNER STORE 2318 (Continued) **U003422939**

Registration Self-Certification Flag:	Yes
Facility Fees Self-Certification Flag:	Yes
Financial Assurance Self-Certification Flag:	Yes
Technical Standards Self-Certification Flag:	Yes
Delivery Certificate Expiration Date:	09/30/2009
Reporting Method:	Not reported
Tank Corrosion Protection Compliance:	Not reported
Piping Corrosion Protection Compliance:	Not reported
Compartment Release Detection Compliance:	Not reported
Piping Release Detection Compliance:	Not reported
Spill Prevention/Overfill Compliance:	Not reported

Cert Id:	69521
Facility Num/AI:	39859
Self-Certification Date:	08/24/2009
Signature Name/Title:	TERRY HANKINS COMP COORD
Signature Type Role:	LEGAL AUTH REP OWNER
Filing Status(Initial, Renewal, Amendment):	RENEWAL
Registration Self-Certification Flag:	Yes
Facility Fees Self-Certification Flag:	Yes
Financial Assurance Self-Certification Flag:	Yes
Technical Standards Self-Certification Flag:	Yes
Delivery Certificate Expiration Date:	09/30/2010
Reporting Method:	Not reported
Tank Corrosion Protection Compliance:	Not reported
Piping Corrosion Protection Compliance:	Not reported
Compartment Release Detection Compliance:	Not reported
Piping Release Detection Compliance:	Not reported
Spill Prevention/Overfill Compliance:	Not reported

Cert Id:	69522
Facility Num/AI:	39859
Self-Certification Date:	03/15/2010
Signature Name/Title:	TERRY HANKINS COMP COORD
Signature Type Role:	LEGAL AUTH REP OWNER
Filing Status(Initial, Renewal, Amendment):	INITIAL
Registration Self-Certification Flag:	Yes
Facility Fees Self-Certification Flag:	Yes
Financial Assurance Self-Certification Flag:	Yes
Technical Standards Self-Certification Flag:	Yes
Delivery Certificate Expiration Date:	09/30/2010
Reporting Method:	Not reported
Tank Corrosion Protection Compliance:	Not reported
Piping Corrosion Protection Compliance:	Not reported
Compartment Release Detection Compliance:	Not reported
Piping Release Detection Compliance:	Not reported
Spill Prevention/Overfill Compliance:	Not reported

Cert Id:	69523
Facility Num/AI:	39859
Self-Certification Date:	08/24/2010
Signature Name/Title:	TERRY HANKINS COMP COORD
Signature Type Role:	LEGAL AUTH REP OWNER
Filing Status(Initial, Renewal, Amendment):	RENEWAL
Registration Self-Certification Flag:	Yes
Facility Fees Self-Certification Flag:	Yes
Financial Assurance Self-Certification Flag:	Yes

CORNER STORE 2318 (Continued) **U003422939**

Technical Standards Self-Certification Flag:	Yes
Delivery Certificate Expiration Date:	09/30/2011
Reporting Method:	Not reported
Tank Corrosion Protection Compliance:	Not reported
Piping Corrosion Protection Compliance:	Not reported
Compartment Release Detection Compliance:	Not reported
Piping Release Detection Compliance:	Not reported
Spill Prevention/Overfill Compliance:	Not reported

Cert Id:	69524
Facility Num/AI:	39859
Self-Certification Date:	08/22/2011
Signature Name/Title:	TERRY HANKINS COMPL COORD
Signature Type Role:	LEGAL AUTH REP OWNER
Filing Status(Initial, Renewal, Amendment):	RENEWAL
Registration Self-Certification Flag:	Yes
Facility Fees Self-Certification Flag:	Yes
Financial Assurance Self-Certification Flag:	Yes
Technical Standards Self-Certification Flag:	Yes
Delivery Certificate Expiration Date:	09/30/2012
Reporting Method:	Not reported
Tank Corrosion Protection Compliance:	Not reported
Piping Corrosion Protection Compliance:	Not reported
Compartment Release Detection Compliance:	Not reported
Piping Release Detection Compliance:	Not reported
Spill Prevention/Overfill Compliance:	Not reported

Cert Id:	69525
Facility Num/AI:	39859
Self-Certification Date:	08/22/2012
Signature Name/Title:	TERRY HANKINS COMP COORD
Signature Type Role:	LEGAL AUTH REP OWNER
Filing Status(Initial, Renewal, Amendment):	RENEWAL
Registration Self-Certification Flag:	Yes
Facility Fees Self-Certification Flag:	Yes
Financial Assurance Self-Certification Flag:	Yes
Technical Standards Self-Certification Flag:	Yes
Delivery Certificate Expiration Date:	09/30/2013
Reporting Method:	Not reported
Tank Corrosion Protection Compliance:	Not reported
Piping Corrosion Protection Compliance:	Not reported
Compartment Release Detection Compliance:	Not reported
Piping Release Detection Compliance:	Not reported
Spill Prevention/Overfill Compliance:	Not reported

Construction Notification:

NOC Id:	7337
Facility Num/AI:	39859
Application Received Date:	05/12/2003
Scheduled Construction Date:	06/11/2003
UST Improvement:	Yes
UST Installation:	No
UST Removal:	No
UST Repair:	No
UST Return To Service:	No
UST Replacement:	No
UST Abandonment:	No

CORNER STORE 2318 (Continued) **U003422939**

UST Stage I:	No
AST Installation:	No
AST Stage I:	No
Historical Tracking Number:	M30512014
Waiver Flag:	No
Late Filing Flag:	Yes
Form Received Date:	Not reported
Signature Date On Form:	Not reported
Signature Name On Form:	Not reported
Signature Title On Form:	Not reported
Signature Role:	Not reported
Signature Company On Form:	Not reported
Owner Name At Time Of Construction:	Not reported
Owner CN At Time Of Construction:	Not reported
Owner AR At Time Of Construction:	12307
General Desc of Proposed Construction:	Not reported

Contractor, Consultant and Installer:

Cont/Cons/Installer Id:	28715
Ust Id:	179013
Noc Id:	Not reported
Facility Num/Ai:	39859
Type Of Contact:	CONTRACTOR
Contractor Crp Number Or Installer Ilp Number:	CRP000134
Company Name:	SERVICE STATION CONSTRUCTION CO
Representative Name:	Not reported
Mailing Address (Delivery):	Not reported
Mailing Address (Internal Delivery):	Not reported
Mailing Address (City Name):	Not reported
Mailing Address (State Code):	Not reported
Mailing Address (Five Digit Zip Code):	Not reported
Mailing Address (Foreign Postal Code):	Not reported
Mailing Address (Country Code):	Not reported
Phone Number (Country Code):	Not reported
Phone Number (Area Code):	Not reported
Phone Number:	Not reported
Phone Number (Extension):	Not reported
Fax Number (Country Code):	Not reported
Fax Number (Area Code):	Not reported
Fax Number:	Not reported
Email Address:	Not reported

Cont/Cons/Installer Id:	28716
Ust Id:	179014
Noc Id:	Not reported
Facility Num/Ai:	39859
Type Of Contact:	CONTRACTOR
Contractor Crp Number Or Installer Ilp Number:	CRP000134
Company Name:	SERVICE STATION CONSTRUCTION CO
Representative Name:	Not reported
Mailing Address (Delivery):	Not reported
Mailing Address (Internal Delivery):	Not reported
Mailing Address (City Name):	Not reported
Mailing Address (State Code):	Not reported
Mailing Address (Five Digit Zip Code):	Not reported
Mailing Address (Foreign Postal Code):	Not reported
Mailing Address (Country Code):	Not reported

CORNER STORE 2318 (Continued) **U003422939**

Phone Number (Country Code):	Not reported
Phone Number (Area Code):	Not reported
Phone Number:	Not reported
Phone Number (Extension):	Not reported
Fax Number (Country Code):	Not reported
Fax Number (Area Code):	Not reported
Fax Number:	Not reported
Email Address:	Not reported
Cont/Cons/Installer Id:	28717
Ust Id:	179015
Noc Id:	Not reported
Facility Num/Ai:	39859
Type Of Contact:	CONTRACTOR
Contractor Crp Number Or Installer Ilp Number:	CRP000134
Company Name:	SERVICE STATION CONSTRUCTION CO
Representative Name:	Not reported
Mailing Address (Delivery):	Not reported
Mailing Address (Internal Delivery):	Not reported
Mailing Address (City Name):	Not reported
Mailing Address (State Code):	Not reported
Mailing Address (Five Digit Zip Code):	Not reported
Mailing Address (Foreign Postal Code):	Not reported
Mailing Address (Country Code):	Not reported
Phone Number (Country Code):	Not reported
Phone Number (Area Code):	Not reported
Phone Number:	Not reported
Phone Number (Extension):	Not reported
Fax Number (Country Code):	Not reported
Fax Number (Area Code):	Not reported
Fax Number:	Not reported
Email Address:	Not reported
Cont/Cons/Installer Id:	43887
Ust Id:	179015
Noc Id:	Not reported
Facility Num/Ai:	39859
Type Of Contact:	INSTALLER
Contractor Crp Number Or Installer Ilp Number:	ILP000169
Company Name:	Not reported
Representative Name:	ALTON TIMMONS
Mailing Address (Delivery):	Not reported
Mailing Address (Internal Delivery):	Not reported
Mailing Address (City Name):	Not reported
Mailing Address (State Code):	Not reported
Mailing Address (Five Digit Zip Code):	Not reported
Mailing Address (Foreign Postal Code):	Not reported
Mailing Address (Country Code):	Not reported
Phone Number (Country Code):	Not reported
Phone Number (Area Code):	Not reported
Phone Number:	Not reported
Phone Number (Extension):	Not reported
Fax Number (Country Code):	Not reported
Fax Number (Area Code):	Not reported
Fax Number:	Not reported
Email Address:	Not reported

CORNER STORE 2318 (Continued) **U003422939**

Cont/Cons/Installer Id:	43885
Ust Id:	179013
Noc Id:	Not reported
Facility Num/Ai:	39859
Type Of Contact:	INSTALLER
Contractor Crp Number Or Installer Ilp Number:	ILP000169
Company Name:	Not reported
Representative Name:	ALTON TIMMONS
Mailing Address (Delivery):	Not reported
Mailing Address (Internal Delivery):	Not reported
Mailing Address (City Name):	Not reported
Mailing Address (State Code):	Not reported
Mailing Address (Five Digit Zip Code):	Not reported
Mailing Address (Foreign Postal Code):	Not reported
Mailing Address (Country Code):	Not reported
Phone Number (Country Code):	Not reported
Phone Number (Area Code):	Not reported
Phone Number:	Not reported
Phone Number (Extension):	Not reported
Fax Number (Country Code):	Not reported
Fax Number (Area Code):	Not reported
Fax Number:	Not reported
Email Address:	Not reported

Cont/Cons/Installer Id:	43886
Ust Id:	179014
Noc Id:	Not reported
Facility Num/Ai:	39859
Type Of Contact:	INSTALLER
Contractor Crp Number Or Installer Ilp Number:	ILP000169
Company Name:	Not reported
Representative Name:	ALTON TIMMONS
Mailing Address (Delivery):	Not reported
Mailing Address (Internal Delivery):	Not reported
Mailing Address (City Name):	Not reported
Mailing Address (State Code):	Not reported
Mailing Address (Five Digit Zip Code):	Not reported
Mailing Address (Foreign Postal Code):	Not reported
Mailing Address (Country Code):	Not reported
Phone Number (Country Code):	Not reported
Phone Number (Area Code):	Not reported
Phone Number:	Not reported
Phone Number (Extension):	Not reported
Fax Number (Country Code):	Not reported
Fax Number (Area Code):	Not reported
Fax Number:	Not reported
Email Address:	Not reported

Tanks:

UST Id:	179013
Facility Num/AI:	39859
Tank Id:	1
Number Of Compartments:	1
Tank Installation Date:	11/30/1995
Tank Registration Date:	01/09/1996
Tank Capacity (In Gallons):	12000
Tank Status (Current):	IN USE

CORNER STORE 2318 (Continued) **U003422939**

Tank Status Date:	11/30/1995
Empty:	N
Tank Regulatory Status:	FULLY REGULATED
Tank Int Prot (Internal Tank Lining Date):	Not reported
Tank Design (Single Wall):	Y
Tank Design (Double Wall):	N
Piping Design (Single Wall):	Y
Piping Design (Double Wall):	N
Tank Ext Cont(Fac-Built Nonmetallic Jacket):	N
Tank Ext Cont(Syn Tank-Pit/Piping-Trench Liner):	N
Tank Ext Cont(Tank Vault/Rigid Trench Liner):	N
Piping Ext Cont(Fac-Built Nonmetallic Jacket):	N
Piping Ext Cont(Syn Tank-Pit/Piping-Trench Liner):	N
Piping Ext Cont(Tank Vault/Rigid Trench Liner):	N
Type Of Piping(P=Pressurized,S=Suction,G=Gravity):	P
Tank Material (Steel):	N
Tank Material(Frp(Fiberglass-Reinforced Plastic):	N
Tank Mat(Composite (Steel W/Ext Frp Cladding)):	Y
Tank Mat(Concrete):	N
Tank Mat(Jacketed (Steel W/Ext Nonmetallic Jck)):	N
Tank Mat(Coated(Steel W/ExtPolyurethane Cladding)):	N
Piping Material (Steel):	N
Piping Mat(Frp(Fiberglass Reinforced Plastic):	Y
Piping Mat(Concrete):	N
Piping Mat(Jacketed(Steel W/Ext Nonmetallic Jacket)):	N
Piping Mat(Nonmetallic Flex Piping):	N
PipingConnect/Valves(Shear/Impact Valves(Under Disp)):	N
Piping Connect/Valves(Steel Swing-Joints(End Of Piping)):	N
Piping Connect/Valves (Flex Connectors(Ends Of Piping)):	N
Tank Corr Prot Meth(TCPM)(Cathodic-Field Installation):	N
TCPM (ExtDielectricCoat/Laminate/Tape/Wrap):	Y
TCPM(Cathodic Prot-FacInstallation):	N
TCPM(Composite Tank(Steel W/Frp Ext Laminate):	Y
TCPMeth(Coated Tank(Steel W/ExtPolyurethaneLaminate):	N
TCPM(FRP Tank Or Piping(Noncorrodible)):	N
TCPM(Ext Nonmetallic Jacket):	N
TCPMeth(Unnecessary Per Corrosion Prot Spec):	N
Piping Corr Prot Meth:	N
Piping Corr Prot Method(PCPM) (Cathodic Factory Install):	N
PCPM(Cathodic Prot-Field Install):	N
PCPMethod (FRP Tank Or Piping(Noncorrodible):	Y
PCPM(Nonmetallic FlexPiping (Noncorrodible)):	N
PCPMeth(Isolated Open Area/2nd Containment):	N
PCPM (Dual Protected):	N
PCPM(Unnec Per Corrosion Prot Specialist):	N
Tank Corr Prot Compliance Flag:	Y
Piping Corr Prot Compliance Flag:	Y
Tank Corrosion Prot Variance (:	N
Piping Corrosion Prot Variance:	N
Temp Out Of Service Compliance:	N
Technical Compliance Flag:	N
Tank Tested Flag:	N
Installation Signature Date:	12/15/1995

Compartment Records:

Tank Id:	1
UST Comprt Id:	59894
UST Id:	179013

CORNER STORE 2318 (Continued) **U003422939**

Facility Num/Ai:	39859
Compartment Id:	A
Capacity (In Gallons):	12000
Substance Stored1:	GASOLINE
Substance Stored2:	Not reported
Substance Stored3:	Not reported
CompartmentReleaseDetectionMethod(Vapor):	N
CRDM(GW Monitoring):	N
CRDM(Monitoring Of Secondary Cont Barrier):	N
CRDM(Auto Tank Gauge Test/Inv Control):	N
CRDM(Interstitial Monitoring SecWall/Jacket):	N
CRDM(Wkly Manual Gauging(Tanks<=1000 G):	N
CRDM(Mthly Tank Gauging(Emer Gen Tanks):	N
CRDM(Sir (Stat Inv Reconciliation)/Inv Control):	Y
PipingReleaseDetectionMethod(PRDM)(Vapor):	N
PRDM(Groundwater Monitoring):	N
PRDM(Monitoring Sec Containment Barrier):	N
PRDM(InterstitialMonitoring w/in SecWall/Jacket):	N
PRDM(Mthly Piping Tightness Test)@.2Gph:	N
PRDM(AnnualPipingTightTest/ElecMon@.1Gph:	N
PRDM(TriennialTightTest(Suction/GravityPiping):	N
PRDM AutoLineLeakDet(3.0 Gph PressPiping):	Y
PRDM(Sir(StatInv Recon)/Inv Control)):	Y
PRDM(Exempt System Suction:	N
Spill Overfill Prevention Equip(SOPE):	Y
SOPE(Spill Cont/Bucket/Sump):	Y
SOPE(DelShut-Off Valve)):	Y
SOPE(FlowRestrictorValue:	N
SOPE(Alarm (Set@<=90%) W/3a Or 3b:	N
SOPE(N/A Deliveries To Tank<=25G):	N
Compartment Release Det Compliance Flag:	Y
Piping Release Detection Compliance Flag):	Y
Spill/OverfillPreventionCompliance Flag:	Y
Compartment Release Detection Variance:	N
Piping Release Detection Variance:	N
Spill And Overfill Prevention Variance:	N
Stage I Vapor Recovery:	TWO POINT SYSTEM
Stage 1 Installation Date:	Not reported

More Self Certification:

Facility Num/AI:	179013
Self Cert comprt id:	39859
Self Cert Id:	69520
UST Comprt Id:	186664
Ust Id:	59894
Tank Id:	1
Compartment Id (A, B, C, Etc.):	A

Facility Num/AI:	179013
Self Cert comprt id:	39859
Self Cert Id:	69517
UST Comprt Id:	186667
Ust Id:	59894
Tank Id:	1
Compartment Id (A, B, C, Etc.):	A

Facility Num/AI:	179013

CORNER STORE 2318 (Continued) **U003422939**

Self Cert comprt id:	39859
Self Cert Id:	69521
UST Comprt Id:	186663
Ust Id:	59894
Tank Id:	1
Compartment Id (A, B, C, Etc.):	A
Facility Num/AI:	179013
Self Cert comprt id:	39859
Self Cert Id:	69519
UST Comprt Id:	186665
Ust Id:	59894
Tank Id:	1
Compartment Id (A, B, C, Etc.):	A
Facility Num/AI:	179013
Self Cert comprt id:	39859
Self Cert Id:	69512
UST Comprt Id:	186670
Ust Id:	59894
Tank Id:	1
Compartment Id (A, B, C, Etc.):	A
Facility Num/AI:	179013
Self Cert comprt id:	39859
Self Cert Id:	69522
UST Comprt Id:	186662
Ust Id:	59894
Tank Id:	1
Compartment Id (A, B, C, Etc.):	A
Facility Num/AI:	179013
Self Cert comprt id:	39859
Self Cert Id:	69518
UST Comprt Id:	186666
Ust Id:	59894
Tank Id:	1
Compartment Id (A, B, C, Etc.):	A
Facility Num/AI:	179013
Self Cert comprt id:	39859
Self Cert Id:	242699
UST Comprt Id:	697407
Ust Id:	59894
Tank Id:	1
Compartment Id (A, B, C, Etc.):	A
Facility Num/AI:	179013
Self Cert comprt id:	39859
Self Cert Id:	69523
UST Comprt Id:	186661
Ust Id:	59894
Tank Id:	1
Compartment Id (A, B, C, Etc.):	A
Facility Num/AI:	179013
Self Cert comprt id:	39859

CORNER STORE 2318 (Continued) **U003422939**

Self Cert Id:	225502
UST Comprt Id:	646990
Ust Id:	59894
Tank Id:	1
Compartment Id (A, B, C, Etc.):	A
Facility Num/AI:	179013
Self Cert comprt id:	39859
Self Cert Id:	258937
UST Comprt Id:	745211
Ust Id:	59894
Tank Id:	1
Compartment Id (A, B, C, Etc.):	A
Facility Num/AI:	179013
Self Cert comprt id:	39859
Self Cert Id:	69515
UST Comprt Id:	186669
Ust Id:	59894
Tank Id:	1
Compartment Id (A, B, C, Etc.):	A
Facility Num/AI:	179013
Self Cert comprt id:	39859
Self Cert Id:	69525
UST Comprt Id:	186659
Ust Id:	59894
Tank Id:	1
Compartment Id (A, B, C, Etc.):	A
Facility Num/AI:	179013
Self Cert comprt id:	39859
Self Cert Id:	275506
UST Comprt Id:	794220
Ust Id:	59894
Tank Id:	1
Compartment Id (A, B, C, Etc.):	A
Facility Num/AI:	179013
Self Cert comprt id:	39859
Self Cert Id:	69516
UST Comprt Id:	186668
Ust Id:	59894
Tank Id:	1
Compartment Id (A, B, C, Etc.):	A
Facility Num/AI:	179013
Self Cert comprt id:	39859
Self Cert Id:	69524
UST Comprt Id:	186660
Ust Id:	59894
Tank Id:	1
Compartment Id (A, B, C, Etc.):	A
Facility Num/AI:	179013
Self Cert comprt id:	39859
Self Cert Id:	69513

CORNER STORE 2318 (Continued) **U003422939**

UST Comprt Id:	186671
Ust Id:	59894
Tank Id:	1
Compartment Id (A, B, C, Etc.):	A
Facility Num/AI:	179013
Self Cert comprt id:	39859
Self Cert Id:	69514
UST Comprt Id:	186672
Ust Id:	59894
Tank Id:	1
Compartment Id (A, B, C, Etc.):	A
UST Id:	105462
Facility Num/AI:	39859
Tank Id:	1A
Number Of Compartments:	1
Tank Installation Date:	01/01/1966
Tank Registration Date:	05/08/1986
Tank Capacity (In Gallons):	5000
Tank Status (Current):	REMOVED FROM GROUND
Tank Status Date:	11/28/1995
Empty:	N
Tank Regulatory Status:	FULLY REGULATED
Tank Int Prot (Internal Tank Lining Date):	Not reported
Tank Design (Single Wall):	Y
Tank Design (Double Wall):	N
Piping Design (Single Wall):	Y
Piping Design (Double Wall):	N
Tank Ext Cont(Fac-Built Nonmetallic Jacket):	N
Tank Ext Cont(Syn Tank-Pit/Piping-Trench Liner):	N
Tank Ext Cont(Tank Vault/Rigid Trench Liner):	N
Piping Ext Cont(Fac-Built Nonmetallic Jacket):	N
Piping Ext Cont(Syn Tank-Pit/Piping-Trench Liner):	N
Piping Ext Cont(Tank Vault/Rigid Trench Liner):	N
Type Of Piping(P=Pressurized,S=Suction,G=Gravity):	Not reported
Tank Material (Steel):	N
Tank Material(Frp(Fiberglass-Reinforced Plastic):	Y
Tank Mat(Composite (Steel W/Ext Frp Cladding)):	N
Tank Mat(Concrete):	N
Tank Mat(Jacketed (Steel W/Ext Nonmetallic Jck)):	N
Tank Mat(Coated(Steel W/ExtPolyurethane Cladding)):	N
Piping Material (Steel):	N
Piping Mat(Frp(Fiberglass Reinforced Plastic):	Y
Piping Mat(Concrete):	N
Piping Mat(Jacketed(Steel W/Ext Nonmetallic Jacket)):	N
Piping Mat(Nonmetallic Flex Piping):	N
PipingConnect/Valves(Shear/Impact Valves(Under Disp)):	N
Piping Connect/Valves(Steel Swing-Joints(End Of Piping)):	N
Piping Connect/Valves (Flex Connectors(Ends Of Piping)):	N
Tank Corr Prot Meth(TCPM)(Cathodic-Field Installation):	N
TCPM (ExtDielectricCoat/Laminate/Tape/Wrap):	N
TCPM(Cathodic Prot-FacInstallation):	N
TCPM(Composite Tank(Steel W/Frp Ext Laminate):	N
TCPMeth(Coated Tank(Steel W/ExtPolyurethaneLaminate):	N
TCPM(FRP Tank Or Piping(Noncorrodible)):	Y

CORNER STORE 2318 (Continued) **U003422939**

TCPM(Ext Nonmetallic Jacket):	N
TCPMeth(Unnecessary Per Corrosion Prot Spec):	N
Piping Corr Prot Meth:	N
Piping Corr Prot Method(PCPM) (Cathodic Factory Install):	N
PCPM(Cathodic Prot-Field Install):	Y
PCPMethod (FRP Tank Or Piping(Noncorrodible):	N
PCPM(Nonmetallic FlexPiping (Noncorrodible)):	N
PCPMeth(Isolated Open Area/2nd Containment):	N
PCPM (Dual Protected):	N
PCPM(Unnec Per Corrosion Prot Specialist):	N
Tank Corr Prot Compliance Flag:	Y
Piping Corr Prot Compliance Flag:	Y
Tank Corrosion Prot Variance (:	N
Piping Corrosion Prot Variance:	N
Temp Out Of Service Compliance:	N
Technical Compliance Flag:	N
Tank Tested Flag:	N
Installation Signature Date:	Not reported

Compartment Records:

Tank Id:	1A
UST Comprt Id:	59891
UST Id:	105462
Facility Num/Ai:	39859
Compartment Id:	A
Capacity (In Gallons):	5000
Substance Stored1:	GASOLINE
Substance Stored2:	Not reported
Substance Stored3:	Not reported
CompartmentReleaseDetectionMethod(Vapor):	N
CRDM(GW Monitoring):	N
CRDM(Monitoring Of Secondary Cont Barrier):	N
CRDM(Auto Tank Gauge Test/Inv Control):	N
CRDM(Interstitial Monitoring SecWall/Jacket):	N
CRDM(Wkly Manual Gauging(Tanks<=1000 G):	Y
CRDM(Mthly Tank Gauging(Emer Gen Tanks):	N
CRDM(Sir (Stat Inv Reconciliation)/Inv Control):	Y
PipingReleaseDetectionMethod(PRDM)(Vapor):	N
PRDM(Groundwater Monitoring):	N
PRDM(Monitoring Sec Containment Barrier):	N
PRDM(InterstitialMonitoring w/in SecWall/Jacket):	N
PRDM(Mthly Piping Tightness Test)@.2Gph:	N
PRDM(AnnualPipingTightTest/ElecMon@.1Gph:	Y
PRDM(TriennialTightTest(Suction/GravityPiping):	N
PRDM AutoLineLeakDet(3.0 Gph PressPiping):	Y
PRDM(Sir(StatInv Recon)/Inv Control)):	N
PRDM(Exempt System Suction:	N
Spill Overfill Prevention Equip(SOPE):	Y
SOPE(Spill Cont/Bucket/Sump):	Y
SOPE(DelShut-Off Valve)):	Y
SOPE(FlowRestrictorValue:	N
SOPE(Alarm (Set@<=90%) W/3a Or 3b:	N
SOPE(N/A Deliveries To Tank<=25G):	N
Compartment Release Det Compliance Flag:	Y
Piping Release Detection Compliance Flag):	N
Spill/OverfillPreventionCompliance Flag:	Y
Compartment Release Detection Variance:	N
Piping Release Detection Variance:	N

CORNER STORE 2318 (Continued) **U003422939**

Spill And Overfill Prevention Variance:	N
Stage I Vapor Recovery:	Not reported
Stage 1 Installation Date:	Not reported

Self Certification Records Not Found for this Facility:

UST Id:	179014
Facility Num/AI:	39859
Tank Id:	2
Number Of Compartments:	1
Tank Installation Date:	11/30/1995
Tank Registration Date:	01/09/1995
Tank Capacity (In Gallons):	6000
Tank Status (Current):	IN USE
Tank Status Date:	11/30/1995
Empty:	N
Tank Regulatory Status:	FULLY REGULATED
Tank Int Prot (Internal Tank Lining Date):	Not reported
Tank Design (Single Wall):	Y
Tank Design (Double Wall):	N
Piping Design (Single Wall):	Y
Piping Design (Double Wall):	N
Tank Ext Cont(Fac-Built Nonmetallic Jacket):	N
Tank Ext Cont(Syn Tank-Pit/Piping-Trench Liner):	N
Tank Ext Cont(Tank Vault/Rigid Trench Liner):	N
Piping Ext Cont(Fac-Built Nonmetallic Jacket):	N
Piping Ext Cont(Syn Tank-Pit/Piping-Trench Liner):	N
Piping Ext Cont(Tank Vault/Rigid Trench Liner):	N
Type Of Piping(P=Pressurized,S=Suction,G=Gravity):	P
Tank Material (Steel):	N
Tank Material(Frp(Fiberglass-Reinforced Plastic):	N
Tank Mat(Composite (Steel W/Ext Frp Cladding)):	Y
Tank Mat(Concrete):	N
Tank Mat(Jacketed (Steel W/Ext Nonmetallic Jck)):	N
Tank Mat(Coated(Steel W/ExtPolyurethane Cladding)):	N
Piping Material (Steel):	N
Piping Mat(Frp(Fiberglass Reinforced Plastic):	Y
Piping Mat(Concrete):	N
Piping Mat(Jacketed(Steel W/Ext Nonmetallic Jacket)):	N
Piping Mat(Nonmetallic Flex Piping):	N
PipingConnect/Valves(Shear/Impact Valves(Under Disp)):	N
Piping Connect/Valves(Steel Swing-Joints(End Of Piping)):	N
Piping Connect/Valves (Flex Connectors(Ends Of Piping)):	N
Tank Corr Prot Meth(TCPM)(Cathodic-Field Installation):	N
TCPM (ExtDielectricCoat/Laminate/Tape/Wrap):	Y
TCPM(Cathodic Prot-FacInstallation):	N
TCPM(Composite Tank(Steel W/Frp Ext Laminate):	Y
TCPMeth(Coated Tank(Steel W/ExtPolyurethaneLaminate):	N
TCPM(FRP Tank Or Piping(Noncorrodible)):	N
TCPM(Ext Nonmetallic Jacket):	N
TCPMeth(Unnecessary Per Corrosion Prot Spec):	N
Piping Corr Prot Meth:	N
Piping Corr Prot Method(PCPM) (Cathodic Factory Install):	N
PCPM(Cathodic Prot-Field Install):	N
PCPMethod (FRP Tank Or Piping(Noncorrodible):	Y
PCPM(Nonmetallic FlexPiping (Noncorrodible)):	N
PCPMeth(Isolated Open Area/2nd Containment):	N

CORNER STORE 2318 (Continued) **U003422939**

PCPM (Dual Protected):	N
PCPM(Unnec Per Corrosion Prot Specialist):	N
Tank Corr Prot Compliance Flag:	Y
Piping Corr Prot Compliance Flag:	Y
Tank Corrosion Prot Variance (:	N
Piping Corrosion Prot Variance:	N
Temp Out Of Service Compliance:	N
Technical Compliance Flag:	N
Tank Tested Flag:	N
Installation Signature Date:	12/15/1995

Compartment Records:

Tank Id:	2
UST Comprt Id:	59895
UST Id:	179014
Facility Num/Ai:	39859
Compartment Id:	A
Capacity (In Gallons):	6000
Substance Stored1:	GASOLINE
Substance Stored2:	Not reported
Substance Stored3:	Not reported
CompartmentReleaseDetectionMethod(Vapor):	N
CRDM(GW Monitoring):	N
CRDM(Monitoring Of Secondary Cont Barrier):	N
CRDM(Auto Tank Gauge Test/Inv Control):	N
CRDM(Interstitial Monitoring SecWall/Jacket):	N
CRDM(Wkly Manual Gauging(Tanks<=1000 G):	N
CRDM(Mthly Tank Gauging(Emer Gen Tanks):	N
CRDM(Sir (Stat Inv Reconciliation)/Inv Control):	Y
PipingReleaseDetectionMethod(PRDM)(Vapor):	N
PRDM(Groundwater Monitoring):	N
PRDM(Monitoring Sec Containment Barrier):	N
PRDM(InterstitialMonitoring w/in SecWall/Jacket):	N
PRDM(Mthly Piping Tightness Test)@.2Gph:	N
PRDM(AnnualPipingTightTest/ElecMon@.1Gph:	N
PRDM(TriennialTightTest(Suction/GravityPiping):	N
PRDM AutoLineLeakDet(3.0 Gph PressPiping):	Y
PRDM(Sir(StatInv Recon)/Inv Control)):	Y
PRDM(Exempt System Suction:	N
Spill Overfill Prevention Equip(SOPE):	Y
SOPE(Spill Cont/Bucket/Sump):	Y
SOPE(DelShut-Off Valve)):	Y
SOPE(FlowRestrictorValue:	N
SOPE(Alarm (Set@<=90%) W/3a Or 3b:	N
SOPE(N/A Deliveries To Tank<=25G):	N
Compartment Release Det Compliance Flag:	Y
Piping Release Detection Compliance Flag):	Y
Spill/OverfillPreventionCompliance Flag:	Y
Compartment Release Detection Variance:	N
Piping Release Detection Variance:	N
Spill And Overfill Prevention Variance:	N
Stage I Vapor Recovery:	TWO POINT SYSTEM
Stage 1 Installation Date:	Not reported

More Self Certification:

Facility Num/AI:	179014
Self Cert comprt id:	39859

CORNER STORE 2318 (Continued) **U003422939**

Self Cert Id:	69520
UST Comprt Id:	186678
Ust Id:	59895
Tank Id:	2
Compartment Id (A, B, C, Etc.):	A
Facility Num/AI:	179014
Self Cert comprt id:	39859
Self Cert Id:	69519
UST Comprt Id:	186679
Ust Id:	59895
Tank Id:	2
Compartment Id (A, B, C, Etc.):	A
Facility Num/AI:	179014
Self Cert comprt id:	39859
Self Cert Id:	69518
UST Comprt Id:	186680
Ust Id:	59895
Tank Id:	2
Compartment Id (A, B, C, Etc.):	A
Facility Num/AI:	179014
Self Cert comprt id:	39859
Self Cert Id:	69517
UST Comprt Id:	186681
Ust Id:	59895
Tank Id:	2
Compartment Id (A, B, C, Etc.):	A
Facility Num/AI:	179014
Self Cert comprt id:	39859
Self Cert Id:	69516
UST Comprt Id:	186682
Ust Id:	59895
Tank Id:	2
Compartment Id (A, B, C, Etc.):	A
Facility Num/AI:	179014
Self Cert comprt id:	39859
Self Cert Id:	69515
UST Comprt Id:	186683
Ust Id:	59895
Tank Id:	2
Compartment Id (A, B, C, Etc.):	A
Facility Num/AI:	179014
Self Cert comprt id:	39859
Self Cert Id:	69514
UST Comprt Id:	186686
Ust Id:	59895
Tank Id:	2
Compartment Id (A, B, C, Etc.):	A
Facility Num/AI:	179014
Self Cert comprt id:	39859
Self Cert Id:	69513

CORNER STORE 2318 (Continued) **U003422939**

UST Comprt Id:	186685
Ust Id:	59895
Tank Id:	2
Compartment Id (A, B, C, Etc.):	A
Facility Num/AI:	179014
Self Cert comprt id:	39859
Self Cert Id:	275506
UST Comprt Id:	794218
Ust Id:	59895
Tank Id:	2
Compartment Id (A, B, C, Etc.):	A
Facility Num/AI:	179014
Self Cert comprt id:	39859
Self Cert Id:	69512
UST Comprt Id:	186684
Ust Id:	59895
Tank Id:	2
Compartment Id (A, B, C, Etc.):	A
Facility Num/AI:	179014
Self Cert comprt id:	39859
Self Cert Id:	258937
UST Comprt Id:	745209
Ust Id:	59895
Tank Id:	2
Compartment Id (A, B, C, Etc.):	A
Facility Num/AI:	179014
Self Cert comprt id:	39859
Self Cert Id:	242699
UST Comprt Id:	697408
Ust Id:	59895
Tank Id:	2
Compartment Id (A, B, C, Etc.):	A
Facility Num/AI:	179014
Self Cert comprt id:	39859
Self Cert Id:	225502
UST Comprt Id:	646989
Ust Id:	59895
Tank Id:	2
Compartment Id (A, B, C, Etc.):	A
Facility Num/AI:	179014
Self Cert comprt id:	39859
Self Cert Id:	69525
UST Comprt Id:	186673
Ust Id:	59895
Tank Id:	2
Compartment Id (A, B, C, Etc.):	A
Facility Num/AI:	179014
Self Cert comprt id:	39859
Self Cert Id:	69524
UST Comprt Id:	186674

CORNER STORE 2318 (Continued) **U003422939**

Ust Id:	59895
Tank Id:	2
Compartment Id (A, B, C, Etc.):	A
Facility Num/AI:	179014
Self Cert comprt id:	39859
Self Cert Id:	69523
UST Comprt Id:	186675
Ust Id:	59895
Tank Id:	2
Compartment Id (A, B, C, Etc.):	A
Facility Num/AI:	179014
Self Cert comprt id:	39859
Self Cert Id:	69522
UST Comprt Id:	186676
Ust Id:	59895
Tank Id:	2
Compartment Id (A, B, C, Etc.):	A
Facility Num/AI:	179014
Self Cert comprt id:	39859
Self Cert Id:	69521
UST Comprt Id:	186677
Ust Id:	59895
Tank Id:	2
Compartment Id (A, B, C, Etc.):	A
UST Id:	105463
Facility Num/AI:	39859
Tank Id:	2A
Number Of Compartments:	1
Tank Installation Date:	01/01/1978
Tank Registration Date:	05/08/1986
Tank Capacity (In Gallons):	10000
Tank Status (Current):	REMOVED FROM GROUND
Tank Status Date:	11/28/1995
Empty:	N
Tank Regulatory Status:	FULLY REGULATED
Tank Int Prot (Internal Tank Lining Date):	Not reported
Tank Design (Single Wall):	Y
Tank Design (Double Wall):	N
Piping Design (Single Wall):	Y
Piping Design (Double Wall):	N
Tank Ext Cont(Fac-Built Nonmetallic Jacket):	N
Tank Ext Cont(Syn Tank-Pit/Piping-Trench Liner):	N
Tank Ext Cont(Tank Vault/Rigid Trench Liner):	N
Piping Ext Cont(Fac-Built Nonmetallic Jacket):	N
Piping Ext Cont(Syn Tank-Pit/Piping-Trench Liner):	N
Piping Ext Cont(Tank Vault/Rigid Trench Liner):	N
Type Of Piping(P=Pressurized,S=Suction,G=Gravity):	Not reported
Tank Material (Steel):	N
Tank Material(Frp(Fiberglass-Reinforced Plastic):	Y
Tank Mat(Composite (Steel W/Ext Frp Cladding)):	N
Tank Mat(Concrete):	N
Tank Mat(Jacketed (Steel W/Ext Nonmetallic Jck)):	N

CORNER STORE 2318 (Continued) **U003422939**

Tank Mat(Coated(Steel W/ExtPolyurethane Cladding)):	N
Piping Material (Steel):	N
Piping Mat(Frp(Fiberglass Reinforced Plastic):	Y
Piping Mat(Concrete):	N
Piping Mat(Jacketed(Steel W/Ext Nonmetallic Jacket)):	N
Piping Mat(Nonmetallic Flex Piping):	N
PipingConnect/Valves(Shear/Impact Valves(Under Disp)):	N
Piping Connect/Valves(Steel Swing-Joints(End Of Piping)):	N
Piping Connect/Valves (Flex Connectors(Ends Of Piping)):	N
Tank Corr Prot Meth(TCPM)(Cathodic-Field Installation):	N
TCPM (ExtDielectricCoat/Laminate/Tape/Wrap):	N
TCPM(Cathodic Prot-FacInstallation):	N
TCPM(Composite Tank(Steel W/Frp Ext Laminate):	N
TCPMeth(Coated Tank(Steel W/ExtPolyurethaneLaminate):	N
TCPM(FRP Tank Or Piping(Noncorrodible)):	Y
TCPM(Ext Nonmetallic Jacket):	N
TCPMeth(Unnecessary Per Corrosion Prot Spec):	N
Piping Corr Prot Meth:	N
Piping Corr Prot Method(PCPM) (Cathodic Factory Install):	N
PCPM(Cathodic Prot-Field Install):	Y
PCPMethod (FRP Tank Or Piping(Noncorrodible):	N
PCPM(Nonmetallic FlexPiping (Noncorrodible)):	N
PCPMeth(Isolated Open Area/2nd Containment):	N
PCPM (Dual Protected):	N
PCPM(Unnec Per Corrosion Prot Specialist):	N
Tank Corr Prot Compliance Flag:	Y
Piping Corr Prot Compliance Flag:	Y
Tank Corrosion Prot Variance (:	N
Piping Corrosion Prot Variance:	N
Temp Out Of Service Compliance:	N
Technical Compliance Flag:	N
Tank Tested Flag:	N
Installation Signature Date:	Not reported

Compartment Records:

Tank Id:	2A
UST Comprt Id:	59892
UST Id:	105463
Facility Num/Ai:	39859
Compartment Id:	A
Capacity (In Gallons):	10000
Substance Stored1:	GASOLINE
Substance Stored2:	Not reported
Substance Stored3:	Not reported
CompartmentReleaseDetectionMethod(Vapor):	N
CRDM(GW Monitoring):	N
CRDM(Monitoring Of Secondary Cont Barrier):	N
CRDM(Auto Tank Gauge Test/Inv Control):	N
CRDM(Interstitial Monitoring SecWall/Jacket):	N
CRDM(Wkly Manual Gauging(Tanks<=1000 G):	Y
CRDM(Mthly Tank Gauging(Emer Gen Tanks):	N
CRDM(Sir (Stat Inv Reconciliation)/Inv Control):	Y
PipingReleaseDetectionMethod(PRDM)(Vapor):	N
PRDM(Groundwater Monitoring):	N
PRDM(Monitoring Sec Containment Barrier):	N
PRDM(InterstitialMonitoring w/in SecWall/Jacket):	N
PRDM(Mthly Piping Tightness Test)@.2Gph:	N
PRDM(AnnualPipingTightTest/ElecMon@.1Gph:	Y

CORNER STORE 2318 (Continued) **U003422939**

PRDM(TriennialTightTest(Suction/GravityPiping):	N
PRDM AutoLineLeakDet(3.0 Gph PressPiping):	Y
PRDM(Sir(StatInv Recon)/Inv Control)):	N
PRDM(Exempt System Suction:	N
Spill Overfill Prevention Equip(SOPE):	Y
SOPE(Spill Cont/Bucket/Sump):	Y
SOPE(DelShut-Off Valve)):	Y
SOPE(FlowRestrictorValue:	N
SOPE(Alarm (Set@<=90%) W/3a Or 3b:	N
SOPE(N/A Deliveries To Tank<=25G):	N
Compartment Release Det Compliance Flag:	Y
Piping Release Detection Compliance Flag):	N
Spill/OverfillPreventionCompliance Flag:	Y
Compartment Release Detection Variance:	N
Piping Release Detection Variance:	N
Spill And Overfill Prevention Variance:	N
Stage I Vapor Recovery:	Not reported
Stage 1 Installation Date:	Not reported

Self Certification Records Not Found for this Facility:

UST Id:	179015
Facility Num/AI:	39859
Tank Id:	3
Number Of Compartments:	1
Tank Installation Date:	11/30/1995
Tank Registration Date:	01/09/1996
Tank Capacity (In Gallons):	6000
Tank Status (Current):	IN USE
Tank Status Date:	11/30/1995
Empty:	N
Tank Regulatory Status:	FULLY REGULATED
Tank Int Prot (Internal Tank Lining Date):	Not reported
Tank Design (Single Wall):	Y
Tank Design (Double Wall):	N
Piping Design (Single Wall):	Y
Piping Design (Double Wall):	N
Tank Ext Cont(Fac-Built Nonmetallic Jacket):	N
Tank Ext Cont(Syn Tank-Pit/Piping-Trench Liner):	N
Tank Ext Cont(Tank Vault/Rigid Trench Liner):	N
Piping Ext Cont(Fac-Built Nonmetallic Jacket):	N
Piping Ext Cont(Syn Tank-Pit/Piping-Trench Liner):	N
Piping Ext Cont(Tank Vault/Rigid Trench Liner):	N
Type Of Piping(P=Pressurized,S=Suction,G=Gravity):	P
Tank Material (Steel):	N
Tank Material(Frp(Fiberglass-Reinforced Plastic):	N
Tank Mat(Composite (Steel W/Ext Frp Cladding)):	Y
Tank Mat(Concrete):	N
Tank Mat(Jacketed (Steel W/Ext Nonmetallic Jck)):	N
Tank Mat(Coated(Steel W/ExtPolyurethane Cladding)):	N
Piping Material (Steel):	N
Piping Mat(Frp(Fiberglass Reinforced Plastic):	Y
Piping Mat(Concrete):	N
Piping Mat(Jacketed(Steel W/Ext Nonmetallic Jacket)):	N
Piping Mat(Nonmetallic Flex Piping):	N
PipingConnect/Valves(Shear/Impact Valves(Under Disp)):	N
Piping Connect/Valves(Steel Swing-Joints(End Of Piping)):	N

CORNER STORE 2318 (Continued) **U003422939**

Piping Connect/Valves (Flex Connectors(Ends Of Piping)):	N
Tank Corr Prot Meth(TCPM)(Cathodic-Field Installation):	N
TCPM (ExtDielectricCoat/Laminate/Tape/Wrap):	Y
TCPM(Cathodic Prot-FacInstallation):	N
TCPM(Composite Tank(Steel W/Frp Ext Laminate):	Y
TCPMeth(Coated Tank(Steel W/ExtPolyurethaneLaminate):	N
TCPM(FRP Tank Or Piping(Noncorrodible)):	N
TCPM(Ext Nonmetallic Jacket):	N
TCPMeth(Unnecessary Per Corrosion Prot Spec):	N
Piping Corr Prot Meth:	N
Piping Corr Prot Method(PCPM) (Cathodic Factory Install):	N
PCPM(Cathodic Prot-Field Install):	N
PCPMethod (FRP Tank Or Piping(Noncorrodible):	Y
PCPM(Nonmetallic FlexPiping (Noncorrodible)):	N
PCPMeth(Isolated Open Area/2nd Containment):	N
PCPM (Dual Protected):	N
PCPM(Unnec Per Corrosion Prot Specialist):	N
Tank Corr Prot Compliance Flag:	Y
Piping Corr Prot Compliance Flag:	Y
Tank Corrosion Prot Variance (:	N
Piping Corrosion Prot Variance:	N
Temp Out Of Service Compliance:	N
Technical Compliance Flag:	N
Tank Tested Flag:	N
Installation Signature Date:	12/15/1995

Compartment Records:

Tank Id:	3
UST Comprt Id:	59896
UST Id:	179015
Facility Num/Ai:	39859
Compartment Id:	A
Capacity (In Gallons):	6000
Substance Stored1:	DIESEL
Substance Stored2:	Not reported
Substance Stored3:	Not reported
CompartmentReleaseDetectionMethod(Vapor):	N
CRDM(GW Monitoring):	N
CRDM(Monitoring Of Secondary Cont Barrier):	N
CRDM(Auto Tank Gauge Test/Inv Control):	N
CRDM(Interstitial Monitoring SecWall/Jacket):	N
CRDM(Wkly Manual Gauging(Tanks<=1000 G):	N
CRDM(Mthly Tank Gauging(Emer Gen Tanks):	N
CRDM(Sir (Stat Inv Reconciliation)/Inv Control):	Y
PipingReleaseDetectionMethod(PRDM)(Vapor):	N
PRDM(Groundwater Monitoring):	N
PRDM(Monitoring Sec Containment Barrier):	N
PRDM(InterstitialMonitoring w/in SecWall/Jacket):	N
PRDM(Mthly Piping Tightness Test)@.2Gph:	N
PRDM(AnnualPipingTightTest/ElecMon@.1Gph:	N
PRDM(TriennialTightTest(Suction/GravityPiping):	N
PRDM AutoLineLeakDet(3.0 Gph PressPiping):	Y
PRDM(Sir(StatInv Recon)/Inv Control)):	Y
PRDM(Exempt System Suction:	N
Spill Overfill Prevention Equip(SOPE):	Y
SOPE(Spill Cont/Bucket/Sump):	Y
SOPE(DelShut-Off Valve)):	Y
SOPE(FlowRestrictorValue:	N

CORNER STORE 2318 (Continued) **U003422939**

SOPE(Alarm (Set@<=90%) W/3a Or 3b:	N
SOPE(N/A Deliveries To Tank<=25G):	N
Compartment Release Det Compliance Flag:	Y
Piping Release Detection Compliance Flag):	Y
Spill/OverfillPreventionCompliance Flag:	Y
Compartment Release Detection Variance:	N
Piping Release Detection Variance:	N
Spill And Overfill Prevention Variance:	N
Stage I Vapor Recovery:	TWO POINT SYSTEM
Stage 1 Installation Date:	Not reported

More Self Certification:

Facility Num/AI:	179015
Self Cert comprt id:	39859
Self Cert Id:	69524
UST Comprt Id:	186688
Ust Id:	59896
Tank Id:	3
Compartment Id (A, B, C, Etc.):	A

Facility Num/AI:	179015
Self Cert comprt id:	39859
Self Cert Id:	69521
UST Comprt Id:	186691
Ust Id:	59896
Tank Id:	3
Compartment Id (A, B, C, Etc.):	A

Facility Num/AI:	179015
Self Cert comprt id:	39859
Self Cert Id:	69517
UST Comprt Id:	186695
Ust Id:	59896
Tank Id:	3
Compartment Id (A, B, C, Etc.):	A

Facility Num/AI:	179015
Self Cert comprt id:	39859
Self Cert Id:	69525
UST Comprt Id:	186687
Ust Id:	59896
Tank Id:	3
Compartment Id (A, B, C, Etc.):	A

Facility Num/AI:	179015
Self Cert comprt id:	39859
Self Cert Id:	258937
UST Comprt Id:	745210
Ust Id:	59896
Tank Id:	3
Compartment Id (A, B, C, Etc.):	A

Facility Num/AI:	179015
Self Cert comprt id:	39859
Self Cert Id:	69516
UST Comprt Id:	186696
Ust Id:	59896

CORNER STORE 2318 (Continued) **U003422939**

Tank Id:	3
Compartment Id (A, B, C, Etc.):	A
Facility Num/AI:	179015
Self Cert comprt id:	39859
Self Cert Id:	225502
UST Comprt Id:	646991
Ust Id:	59896
Tank Id:	3
Compartment Id (A, B, C, Etc.):	A
Facility Num/AI:	179015
Self Cert comprt id:	39859
Self Cert Id:	69515
UST Comprt Id:	186697
Ust Id:	59896
Tank Id:	3
Compartment Id (A, B, C, Etc.):	A
Facility Num/AI:	179015
Self Cert comprt id:	39859
Self Cert Id:	275506
UST Comprt Id:	794219
Ust Id:	59896
Tank Id:	3
Compartment Id (A, B, C, Etc.):	A
Facility Num/AI:	179015
Self Cert comprt id:	39859
Self Cert Id:	69518
UST Comprt Id:	186694
Ust Id:	59896
Tank Id:	3
Compartment Id (A, B, C, Etc.):	A
Facility Num/AI:	179015
Self Cert comprt id:	39859
Self Cert Id:	242699
UST Comprt Id:	697406
Ust Id:	59896
Tank Id:	3
Compartment Id (A, B, C, Etc.):	A
Facility Num/AI:	179015
Self Cert comprt id:	39859
Self Cert Id:	69523
UST Comprt Id:	186689
Ust Id:	59896
Tank Id:	3
Compartment Id (A, B, C, Etc.):	A
Facility Num/AI:	179015
Self Cert comprt id:	39859
Self Cert Id:	69519
UST Comprt Id:	186693
Ust Id:	59896
Tank Id:	3

CORNER STORE 2318 (Continued) **U003422939**

Compartment Id (A, B, C, Etc.):	A
Facility Num/AI:	179015
Self Cert comprt id:	39859
Self Cert Id:	69514
UST Comprt Id:	187564
Ust Id:	59896
Tank Id:	3
Compartment Id (A, B, C, Etc.):	A
Facility Num/AI:	179015
Self Cert comprt id:	39859
Self Cert Id:	69522
UST Comprt Id:	186690
Ust Id:	59896
Tank Id:	3
Compartment Id (A, B, C, Etc.):	A
Facility Num/AI:	179015
Self Cert comprt id:	39859
Self Cert Id:	69520
UST Comprt Id:	186692
Ust Id:	59896
Tank Id:	3
Compartment Id (A, B, C, Etc.):	A
Facility Num/AI:	179015
Self Cert comprt id:	39859
Self Cert Id:	69512
UST Comprt Id:	186698
Ust Id:	59896
Tank Id:	3
Compartment Id (A, B, C, Etc.):	A
Facility Num/AI:	179015
Self Cert comprt id:	39859
Self Cert Id:	69513
UST Comprt Id:	186699
Ust Id:	59896
Tank Id:	3
Compartment Id (A, B, C, Etc.):	A

Click this hyperlink while viewing on your computer to access
1 additional TX UST: record(s) in the EDR Site Report.

ASBESTOS:

Date of inspection:	09/20/2013
Reason for Inspection:	Routine
Violation:	No
Complaint Date:	Not reported
Notification Number:	Not reported
ASB Priority:	Not reported
PIF State:	Not reported
Detained:	No
Product Name:	Not reported
Time Spent:	0.5

CORNER STORE 2318 (Continued) **U003422939**

Travel Time:	0.1
Mileage:	0.7
Reg:	06
Init:	BK
Seq:	03
Facility Type:	Abusible Volitile Chemicals
Inspector Name:	Barbara Key
Date Report Received:	Not reported
Date Routed by Supervisor:	Not reported
Date Routed to PSQA:	Not reported
Date Reviewed by PSQA:	Not reported
Date Routed by Supervisor1:	Not reported
Date Rtnd to Inspector Corrections:	Not reported
Date Rcvd Back:	Not reported
Date Rtnd to Inspector Corrections2:	Not reported
Date Rcvd Back 2:	Not reported
Date Rtnd to Inspector Corrections 3:	Not reported
Date Rcvd Back 3:	Not reported
Notification Status:	Not reported
Amendo:	Not reported
Notification Work Type:	Not reported
Notification Type:	Not reported
Work Type Flag:	Not reported
Certification Statement Date:	Not reported
Certification Statement Phone:	Not reported
Is The Facility a School or K-12?:	Not reported
Region:	Not reported
Priority:	Not reported
ARU:	Not reported
Is this a phased abatement project?:	Not reported
Ordered:	Not reported
Is This Project an Emergency?:	Not reported
Is Building Occupied?:	Not reported
High Profile:	Not reported
Ref Method:	Not reported
Analytical Method:	Not reported
Start Date:	Not reported

---

68 **MILWAUKEE ELECTRIC TOOL CORPORATION** **RCRA NonGen / NLR** **1000454580**
4801 KATY FWY **FINDS** **TXD987996246**
HOUSTON, TX 77007 **Ind. Haz Waste**
ECHO

RCRA NonGen / NLR:

Date form received by agency:	02/14/2001
Facility name:	MILWAUKEE ELECTRIC TOOL CORPORATION
Facility address:	4801 KATY FWY HOUSTON, TX 77007
EPA ID:	TXD987996246
Mailing address:	W T C JESTER BLVD HOUSTON, TX 77018
Contact:	JAMES R WATSON
Contact address:	W T C JESTER BLVD HOUSTON, TX 77018
Contact country:	US
Contact telephone:	713-861-4671
Contact email:	Not reported
EPA Region:	06

MILWAUKEE ELECTRIC TOOL CORPORATION (Continued) **1000454580**

Classification: Non-Generator
Description: Handler: Non-Generators do not presently generate hazardous waste

Owner/Operator Summary:
Owner/operator name: MILWAUKEE ELECTRIC TOOL CORPORATION
Owner/operator address: KATY FWY
HOUSTON, TX 77007
Owner/operator country: US
Owner/operator telephone: Not reported
Owner/operator email: Not reported
Owner/operator fax: Not reported
Owner/operator extension: Not reported
Legal status: Not reported
Owner/Operator Type: Owner
Owner/Op start date: 02/14/2001
Owner/Op end date: Not reported

Owner/operator name: MILWAUKEE ELECTRIC TOOL CORPORATION
Owner/operator address: KATY FWY
HOUSTON, TX 77007
Owner/operator country: US
Owner/operator telephone: Not reported
Owner/operator email: Not reported
Owner/operator fax: Not reported
Owner/operator extension: Not reported
Legal status: Not reported
Owner/Operator Type: Operator
Owner/Op start date: 02/14/2001
Owner/Op end date: Not reported

Handler Activities Summary:
U.S. importer of hazardous waste: No
Mixed waste (haz. and radioactive): No
Recycler of hazardous waste: No
Transporter of hazardous waste: No
Treater, storer or disposer of HW: No
Underground injection activity: No
On-site burner exemption: No
Furnace exemption: No
Used oil fuel burner: No
Used oil processor: No
User oil refiner: No
Used oil fuel marketer to burner: No
Used oil Specification marketer: No
Used oil transfer facility: No
Used oil transporter: No

. Waste code: D001
. Waste name: IGNITABLE WASTE

. Waste code: D006
. Waste name: CADMIUM

. Waste code: D007
. Waste name: CHROMIUM

MILWAUKEE ELECTRIC TOOL CORPORATION (Continued) **1000454580**

. Waste code: D008
. Waste name: LEAD

. Waste code: D018
. Waste name: BENZENE

. Waste code: D021
. Waste name: CHLOROBENZENE

. Waste code: D027
. Waste name: 1,4-DICHLOROBENZENE

. Waste code: D039
. Waste name: TETRACHLOROETHYLENE

. Waste code: D040
. Waste name: TRICHLORETHYLENE

Historical Generators:
Date form received by agency: 07/18/1990
Site name: MILWAUKEE ELEC TOOL CORP
Classification: Small Quantity Generator

. Waste code: D000
. Waste name: Not Defined

. Waste code: D001
. Waste name: IGNITABLE WASTE

Violation Status: No violations found

FINDS:

Registry ID: 110005121509

Environmental Interest/Information System
RCRAInfo is a national information system that supports the Resource Conservation and Recovery Act (RCRA) program through the tracking of events and activities related to facilities that generate, transport, and treat, store, or dispose of hazardous waste. RCRAInfo allows RCRA program staff to track the notification, permit, compliance, and corrective action activities required under RCRA.

Click this hyperlink while viewing on your computer to access additional FINDS: detail in the EDR Site Report.

Ind. Haz Waste:
Registration Number: 90341
Registration Initial Notification Date: 08/31/1990
Registration Last Amendment Date: 02/14/2001
EPA Identification: TXD987996246
Primary NAICS Code: 332212
Status Change Date: 19900831
Land Type: Not reported
Description of Facility Site Location: 4801 Katy Fwy, Houston, TX
Site Primary Standard Industrial Code: Not reported

MILWAUKEE ELECTRIC TOOL CORPORATION (Continued) **1000454580**

Site Primary SIC Description:	Not reported
Registration is Generator of Waste:	Yes
Registration is Receivers of Waste:	No
Registration is Transporter of Waste:	No
Registration is Transfer Facility:	No
Facility is STEERS Reporter:	No
Reqired to Submit Annual Waste Summary:	No
Facility Involved In Recycling:	No
Revcr Has Monthly Reporting Requirement:	0
Mexican Facility:	Not reported
Type of Generator:	SQG
TNRCC Region:	Not reported
Company Name:	MILWAUKEE ELECTRIC TOOL CORPORATION
Contact Name:	JAMES R WATSON
Contact Telephone Number:	713-8614671
Mailing Address:	3566 W T C JESTER BLVD
Mailing Address2:	Not reported
Mailing City,St,Zip:	HOUSTON, TX 770185047
Mailing County:	UNITED STATES
Facility Country:	UNITED STATES
TNRCC Facility ID:	33526
Site Owner Tax ID:	0
Site Location Latitude:	-00.000
Site Location Longitude:	-000.000
Last Update to NOR Data:	20031024
Ind. waste permit Number:	Not reported
Mun waste permit Number:	Not reported
Non Notifier:	No

Business Records Not Found for this RegNo/Year:

Owner:

Owner Mailing Address:	4801 KATYFWY
Owner Mailing Address2:	Not reported
Owner Mailing Address3:	Not reported
Owner City,St,Zip:	HOUSTON, TX 77007 2205
Owner Country:	UNITED STA
Owner Phone Number:	Not reported
Owner Fax Number:	Not reported
Owner Email Address:	Not reported
Owner Business Type:	Unknown
Owner Tax Id:	11333661616
Owner Bankruptcy Code:	Not reported

Operator:

Operator Last Name:	MILWAUKEE ELECTRIC TOOL CORP
Operator First Name:	Not reported
Operator Name:	MILWAUKEE ELECTRIC TOOL CORP
Operator Mailing Address:	4801 KATYFWY
Operator Mailing Address 2:	Not reported
Operator Mailing City,St,Zip:	HOUSTON, TX 77007 2205
Operator Country:	UNITED STA
Operator Phone:	Not reported
Operator Fax:	Not reported
Operator Email:	Not reported
Operator Business Type:	Unknown
Operator Tax Id:	11333661616
Operator Bankruptcy Code:	Not reported

MILWAUKEE ELECTRIC TOOL CORPORATION (Continued) **1000454580**

Contact:
- Contact Name: Not reported
- Contact Title: Not reported
- Contact Role: OPRCON
- Contact Address: 4801 KATYFWY
- Contact Address2: Not reported
- Conact City,St,Zip: HOUSTON, TX 77007 2205
- Contact Phone: Not reported
- Contact Fax: Not reported
- Contact Email: Not reported

Contact:
- Contact Name: JAMES WATSON
- Contact Title: BRANCH MANAGER
- Contact Role: PRICONT
- Contact Address: 3566 W T C JESTER BLVD
- Contact Address2: Not reported
- Conact City,St,Zip: HOUSTON, TX 77018 5047
- Contact Phone: 1-713-8614671
- Contact Fax: Not reported
- Contact Email: Not reported

Contact:
- Contact Name: Not reported
- Contact Title: Not reported
- Contact Role: OWNCON
- Contact Address: 4801 KATYFWY
- Contact Address2: Not reported
- Conact City,St,Zip: HOUSTON, TX 77007 2205
- Contact Phone: Not reported
- Contact Fax: Not reported
- Contact Email: Not reported

Unit Records Not Found for this RegNo/Year:

One Time Shipper Records Not Found for this RegNo/Year:
- Receiver Type: Not reported
- Transporter for hire: 0
- Transport own waste: 0
- Eq 01, if transport waste type = 1: Not reported
- Eq 02, if transport waste type = 2: Not reported
- Eq 03, if transport waste type = 3: Not reported
- Eq 04, if transport waste type = H: Not reported
- Target TCEQ unique facid for discarded(merged) facility: Not reported

Waste:
- Waste ID: 140913
- Waste Description: USED FILTERS
- Desc of Waste: Not reported
- Texas Waste Code: Not reported
- Texas Waste Code 2: 14763101
- Waste Code Status: INACTIVE
- Waste Form: Not reported
- Waste Classification: 1
- Waste is Radioactive: No
- Waste Treated Off Site: 1
- Standard Industrial Classification: Not reported
- Primary Source: Not reported
- Primary Measurenent Point: Not reported

MILWAUKEE ELECTRIC TOOL CORPORATION (Continued) **1000454580**

Primary Origin: Not reported
Primary System Type: Not reported
New Chemical Substance: 0
Audit Performed: No
Company Waste ID: 6073027436
Primary NAICS Code: Not reported
EPA Waste Form Code: Not reported
Reason Waste Form No Longer Gen.: UNKNOWN
EPA Haz Waste: Not reported

Waste:
Waste ID: 140912
Waste Description: IMMERSION CLEANER
Desc of Waste: Not reported
Texas Waste Code: Not reported
Texas Waste Code 2: 0566203H
Waste Code Status: INACTIVE
Waste Form: Not reported
Waste Classification: H
Waste is Radioactive: No
Waste Treated Off Site: 1
Standard Industrial Classification: Not reported
Primary Source: Not reported
Primary Measurenent Point: Not reported
Primary Origin: Not reported
Primary System Type: Not reported
New Chemical Substance: 0
Audit Performed: No
Company Waste ID: 6073027436
Primary NAICS Code: 332212
EPA Waste Form Code: W203
Reason Waste Form No Longer Gen.: UNKNOWN
EPA Haz Waste: Not reported

Waste:
Waste ID: 140911
Waste Description: SPENT SOLVENT
Desc of Waste: Not reported
Texas Waste Code: Not reported
Texas Waste Code 2: 0501203H
Waste Code Status: INACTIVE
Waste Form: Not reported
Waste Classification: H
Waste is Radioactive: No
Waste Treated Off Site: 1
Standard Industrial Classification: Not reported
Primary Source: Not reported
Primary Measurenent Point: Not reported
Primary Origin: Not reported
Primary System Type: Not reported
New Chemical Substance: 0
Audit Performed: No
Company Waste ID: 6073027436
Primary NAICS Code: 332212
EPA Waste Form Code: W203
Reason Waste Form No Longer Gen.: UNKNOWN
EPA Haz Waste: Not reported

MILWAUKEE ELECTRIC TOOL CORPORATION (Continued) **1000454580**

ECHO:
Envid: 1000454580
Registry ID: 110005121509
DFR URL: http://echo.epa.gov/detailed-facility-report?fid=110005121509

---

69 **SUPERMATIC CLEANERS** **DRYCLEANERS** **S109361895**
1801 DURHAM DR STE 6 **N/A**
HOUSTON, TX 77007

DRYCLEANERS:
RN Number: RN104960810
Region: REGION 12 - HOUSTON
CN Number: CN603076357
DCR Number: DCR14486
AR Number: 24006154
Principal Name: SUPER HEIMER VIEW INC
Bill Addr1: 1319 S VOSS RD
Bill Addr2: Not reported
Bill City/State/Zip: HOUSTON, TX 77057 1023
EMail: Not reported
Phone Number: 832 2309303
Site Name: Not reported
Site Type: DROP STATION REGISTRATION
Site Status: ACTIVE
Fiscal Year: FY2015
Solvent: Not reported
Gallons: Not reported
Part Stat: YES
Gross Receipts: $150,000 OR LESS

RN Number: RN104960810
Region: REGION 12 - HOUSTON
CN Number: CN603076357
DCR Number: DCR14486
AR Number: 24006154
Principal Name: SUPER HEIMER VIEW INC
Bill Addr1: 1319 S VOSS RD
Bill Addr2: Not reported
Bill City/State/Zip: HOUSTON, TX 77057 1023
EMail: Not reported
Phone Number: 832 2309303
Site Name: Not reported
Site Type: DROP STATION REGISTRATION
Site Status: ACTIVE
Fiscal Year: FY2016
Solvent: Not reported
Gallons: Not reported
Part Stat: YES
Gross Receipts: $150,000 OR LESS

RN Number: RN104960810
Region: 12
CN Number: CN600270367
DCR Number: Not reported
AR Number: 24001987
Principal Name: EXPERT CLEANERS INC
Bill Addr1: 1421 W GRAY ST

SUPERMATIC CLEANERS (Continued) **S109361895**

Bill Addr2:	Not reported
Bill City/State/Zip:	HOUSTON, TX 77019 4926
EMail:	Not reported
Phone Number:	713 9815776
Site Name:	SUPERMATIC CLEANERS
Site Type:	DROP STATION REGISTRATION
Site Status:	ACTIVE
Fiscal Year:	FY2006
Solvent:	Not reported
Gallons:	Not reported
Part Stat:	YES
Gross Receipts:	$150,000 OR LESS
RN Number:	RN104960810
Region:	12
CN Number:	CN600270367
DCR Number:	Not reported
AR Number:	24001987
Principal Name:	EXPERT CLEANERS INC
Bill Addr1:	1421 W GRAY ST
Bill Addr2:	Not reported
Bill City/State/Zip:	HOUSTON, TX 77019 4926
EMail:	Not reported
Phone Number:	713 9815776
Site Name:	SUPERMATIC CLEANERS
Site Type:	DROP STATION REGISTRATION
Site Status:	ACTIVE
Fiscal Year:	FY2007
Solvent:	Not reported
Gallons:	Not reported
Part Stat:	YES
Gross Receipts:	$150,000 OR LESS
RN Number:	RN104960810
Region:	12
CN Number:	CN600270367
DCR Number:	Not reported
AR Number:	24001987
Principal Name:	EXPERT CLEANERS INC
Bill Addr1:	1421 W GRAY ST
Bill Addr2:	Not reported
Bill City/State/Zip:	HOUSTON, TX 77019 4926
EMail:	Not reported
Phone Number:	713 9815776
Site Name:	SUPERMATIC CLEANERS
Site Type:	DROP STATION REGISTRATION
Site Status:	ACTIVE
Fiscal Year:	FY2008
Solvent:	Not reported
Gallons:	Not reported
Part Stat:	YES
Gross Receipts:	$150,000 OR LESS
RN Number:	RN104960810
Region:	12
CN Number:	CN600270367
DCR Number:	Not reported

SUPERMATIC CLEANERS (Continued) **S109361895**

AR Number: 24001987
Principal Name: EXPERT CLEANERS INC
Bill Addr1: 1421 W GRAY ST
Bill Addr2: Not reported
Bill City/State/Zip: HOUSTON, TX 77019 4926
EMail: Not reported
Phone Number: 713 9815776
Site Name: SUPERMATIC CLEANERS
Site Type: DROP STATION REGISTRATION
Site Status: ACTIVE
Fiscal Year: FY2009
Solvent: Not reported
Gallons: Not reported
Part Stat: YES
Gross Receipts: $150,000 OR LESS

RN Number: RN104960810
Region: 12
CN Number: CN603991860
DCR Number: Not reported
AR Number: 24006461
Principal Name: AALIYAH BUSINESS INC
Bill Addr1: 6405 HILLCROFT ST
Bill Addr2: Not reported
Bill City/State/Zip: HOUSTON, TX 77081 3101
EMail: Not reported
Phone Number: 713 9815776
Site Name: SUPERMATIC CLEANERS
Site Type: DROP STATION REGISTRATION
Site Status: ACTIVE
Fiscal Year: FY2011
Solvent: Not reported
Gallons: Not reported
Part Stat: YES
Gross Receipts: $150,000 OR LESS

RN Number: RN104960810
Region: 12
CN Number: CN603991860
DCR Number: Not reported
AR Number: 24006461
Principal Name: AALIYAH BUSINESS INC
Bill Addr1: 6405 HILLCROFT ST
Bill Addr2: Not reported
Bill City/State/Zip: HOUSTON, TX 77081 3101
EMail: Not reported
Phone Number: 713 9815776
Site Name: SUPERMATIC CLEANERS
Site Type: DROP STATION REGISTRATION
Site Status: ACTIVE
Fiscal Year: FY2012
Solvent: Not reported
Gallons: Not reported
Part Stat: YES
Gross Receipts: $150,000 OR LESS

RN Number: RN104960810

SUPERMATIC CLEANERS (Continued) **S109361895**

Region:	12
CN Number:	CN603991860
DCR Number:	Not reported
AR Number:	24006461
Principal Name:	AALIYAH BUSINESS INC
Bill Addr1:	6405 HILLCROFT ST
Bill Addr2:	Not reported
Bill City/State/Zip:	HOUSTON, TX 77081 3101
EMail:	Not reported
Phone Number:	713 9815776
Site Name:	SUPERMATIC CLEANERS
Site Type:	DROP STATION REGISTRATION
Site Status:	ACTIVE
Fiscal Year:	FY2013
Solvent:	Not reported
Gallons:	Not reported
Part Stat:	YES
Gross Receipts:	$150,000 OR LESS

RN Number:	RN104960810
Region:	REGION 12 - HOUSTON
CN Number:	CN603076357
DCR Number:	DCR14486
AR Number:	24006154
Principal Name:	SUPER HEIMER VIEW INC
Bill Addr1:	1319 S VOSS RD
Bill Addr2:	Not reported
Bill City/State/Zip:	HOUSTON, TX 77057 1023
EMail:	Not reported
Phone Number:	832 2309303
Site Name:	Not reported
Site Type:	DROP STATION REGISTRATION
Site Status:	ACTIVE
Fiscal Year:	FY2017
Solvent:	Not reported
Gallons:	Not reported
Part Stat:	YES
Gross Receipts:	$150,000 OR LESS

---

70 **BURNS PUMP SERVICE** **LPST U001281519**
1612 SHEPHERD DR **UST N/A**
HOUSTON, TX 77007

LPST:

Facility ID:	0050995
LPST Id:	113878
Facility Location:	1612 SHEPHERD DR
TCEQ Region# and City:	12
Region City:	HOUSTON
Reported Date:	07/29/2004
Entered Date:	01/04/1999
Priority:	4.1 - GW IMPACTED NO APPARENT THREATS OR IMPACTS TO RECEPTORS
Program:	1P - PRIVATIZATION CONTRACTOR
CA Status:	6A - FINAL CONCURRENCE ISSUED
Priority Description:	Groundwater is affected.
Status:	**FINAL CONCURRENCE ISSUED, CASE CLOSED**
Coordinators Primary:	1P/1
Coordinators RPR:	TH2

BURNS PUMP SERVICE (Continued) **U001281519**

Responsible Party Name:	BURNS A M
Responsible Party Contact:	RONNIE BURNS
Responsible Party Address:	1406 PINE CHASE
Responsible Party City,St,Zip:	HOUSTON, TX 77055
Responsible Party Telephone:	713/862-3254
Reported Date:	12/14/1998
Case Start Date:	01/04/1999

UST:

Facility Id:	50995
Facility Type:	RETAIL
Facility Begin Date:	03/12/1986
Facility Status:	INACTIVE
Facility Exempt Status:	No
Records Off-Site:	No
UST Financial Assurance Required:	No
Number Of Active UST:	0
Site Location Description:	Not reported
Site Location (Nearest City/County/Zip):	HARRIS 77007
Site Location (TCEQ Region):	12
Contact Name/Title:	RONALD BURNS,
Contact Organization Name:	BURNS PUMP SERVICE
Contact Mailing Address1:	Not reported
Contact Mailing Address2:	Not reported
Contact Mailing City/State/Zip:	Not reported
Contact Phone Number:	7138623254
Contact Fax Number:	Not reported
Contact Email Address:	Not reported
Facility Contact Address Deliverable:	Not reported
Application Received Date On Earliest Reg Form:	03/08/1990
Signature Date On Earliest Reg Form:	03/05/1990
Signature Name/Title On Earliest Reg Form:	A M BURNS,PRES
Signature Role On Earliest Reg Form:	Not reported
Signature Company On Earliest Reg Form:	Not reported
Enforcement Action:	Not reported
Facility Not Inspectable:	No

Facility Billing Contacts:

Princ Id:	64558382002086
AR Number:	Not reported
Contact Name/Title:	RONALD BURNS/
Contact Organization Name:	BURNS A M
Contact Mailing Address (Delivery):	1406 PINE CHASE DR
Contact Mailing Address (Internal Delivery):	Not reported
Contact Mailing City/State/Zip:	HOUSTON, TX 77055 3442
Phone Number/Ext:	/
Contact Fax Number/Ext:	/
Contact EMail Address:	Not reported
Contact Address Deliverable:	Yes

Owner:

Princ Id:	64558382002086
Additional Id:	140392612008080
Facility Num/AI:	50995
Owner CN:	CN600936488
Owner Name:	BURNS A M
Owner Effective Begin Date:	03/12/1986

BURNS PUMP SERVICE (Continued) **U001281519**

Owner Type:	OR
State Tax Id:	Not reported
Contact Role:	Not reported
Contact Name/Title:	/
Contact Organization Name:	Not reported
Contact Mailing Address (Delivery):	Not reported
Contact Mailing Address (Internal Delivery):	Not reported
Contact Mailing City/State/Zip:	Not reported
Contact Phone Number/Ext:	/
Contact Fax Number/Ext:	/
Contact Email Address:	Not reported

Operator Records Not Found for this Facility:

Self Certification Records Not Found for this Facility/Owner:

Tanks:

UST Id:	130622
Facility Num/AI:	50995
Tank Id:	1
Number Of Compartments:	1
Tank Installation Date:	01/01/1965
Tank Registration Date:	03/08/1990
Tank Capacity (In Gallons):	300
Tank Status (Current):	REMOVED FROM GROUND
Tank Status Date:	05/31/1985
Empty:	N
Tank Regulatory Status:	FULLY REGULATED
Tank Int Prot (Internal Tank Lining Date):	Not reported
Tank Design (Single Wall):	Y
Tank Design (Double Wall):	N
Piping Design (Single Wall):	N
Piping Design (Double Wall):	N
Tank Ext Cont(Fac-Built Nonmetallic Jacket):	N
Tank Ext Cont(Syn Tank-Pit/Piping-Trench Liner):	N
Tank Ext Cont(Tank Vault/Rigid Trench Liner):	N
Piping Ext Cont(Fac-Built Nonmetallic Jacket):	N
Piping Ext Cont(Syn Tank-Pit/Piping-Trench Liner):	N
Piping Ext Cont(Tank Vault/Rigid Trench Liner):	N
Type Of Piping(P=Pressurized,S=Suction,G=Gravity):	Not reported
Tank Material (Steel):	Y
Tank Material(Frp(Fiberglass-Reinforced Plastic):	N
Tank Mat(Composite (Steel W/Ext Frp Cladding)):	N
Tank Mat(Concrete):	N
Tank Mat(Jacketed (Steel W/Ext Nonmetallic Jck)):	N
Tank Mat(Coated(Steel W/ExtPolyurethane Cladding)):	N
Piping Material (Steel):	N
Piping Mat(Frp(Fiberglass Reinforced Plastic):	N
Piping Mat(Concrete):	N
Piping Mat(Jacketed(Steel W/Ext Nonmetallic Jacket)):	N
Piping Mat(Nonmetallic Flex Piping):	N
PipingConnect/Valves(Shear/Impact Valves(Under Disp)):	N
Piping Connect/Valves(Steel Swing-Joints(End Of Piping)):	N
Piping Connect/Valves (Flex Connectors(Ends Of Piping)):	N
Tank Corr Prot Meth(TCPM)(Cathodic-Field Installation):	N
TCPM (ExtDielectricCoat/Laminate/Tape/Wrap):	N
TCPM(Cathodic Prot-FacInstallation):	N
TCPM(Composite Tank(Steel W/Frp Ext Laminate):	N

BURNS PUMP SERVICE (Continued) **U001281519**

TCPMeth(Coated Tank(Steel W/ExtPolyurethaneLaminate):	N
TCPM(FRP Tank Or Piping(Noncorrodible)):	N
TCPM(Ext Nonmetallic Jacket):	N
TCPMeth(Unnecessary Per Corrosion Prot Spec):	N
Piping Corr Prot Meth:	N
Piping Corr Prot Method(PCPM) (Cathodic Factory Install):	N
PCPM(Cathodic Prot-Field Install):	N
PCPMethod (FRP Tank Or Piping(Noncorrodible):	N
PCPM(Nonmetallic FlexPiping (Noncorrodible)):	N
PCPMeth(Isolated Open Area/2nd Containment):	N
PCPM (Dual Protected):	N
PCPM(Unnec Per Corrosion Prot Specialist):	N
Tank Corr Prot Compliance Flag:	N
Piping Corr Prot Compliance Flag:	N
Tank Corrosion Prot Variance (:	N
Piping Corrosion Prot Variance:	N
Temp Out Of Service Compliance:	N
Technical Compliance Flag:	N
Tank Tested Flag:	N
Installation Signature Date:	10/21/1989

Compartment Records:

Tank Id:	1
UST Comprt Id:	134174
UST Id:	130622
Facility Num/Ai:	50995
Compartment Id:	A
Capacity (In Gallons):	300
Substance Stored1:	EMPTY
Substance Stored2:	Not reported
Substance Stored3:	Not reported
CompartmentReleaseDetectionMethod(Vapor):	N
CRDM(GW Monitoring):	N
CRDM(Monitoring Of Secondary Cont Barrier):	N
CRDM(Auto Tank Gauge Test/Inv Control):	N
CRDM(Interstitial Monitoring SecWall/Jacket):	N
CRDM(Wkly Manual Gauging(Tanks<=1000 G):	N
CRDM(Mthly Tank Gauging(Emer Gen Tanks):	N
CRDM(Sir (Stat Inv Reconciliation)/Inv Control):	N
PipingReleaseDetectionMethod(PRDM)(Vapor):	N
PRDM(Groundwater Monitoring):	N
PRDM(Monitoring Sec Containment Barrier):	N
PRDM(InterstitialMonitoring w/in SecWall/Jacket):	N
PRDM(Mthly Piping Tightness Test)@.2Gph:	N
PRDM(AnnualPipingTightTest/ElecMon@.1Gph:	N
PRDM(TriennialTightTest(Suction/GravityPiping):	N
PRDM AutoLineLeakDet(3.0 Gph PressPiping):	N
PRDM(Sir(StatInv Recon)/Inv Control)):	N
PRDM(Exempt System Suction:	N
Spill Overfill Prevention Equip(SOPE):	N
SOPE(Spill Cont/Bucket/Sump):	N
SOPE(DelShut-Off Valve)):	N
SOPE(FlowRestrictorValue:	N
SOPE(Alarm (Set@<=90%) W/3a Or 3b:	N
SOPE(N/A Deliveries To Tank<=25G):	N
Compartment Release Det Compliance Flag:	N
Piping Release Detection Compliance Flag):	N
Spill/OverfillPreventionCompliance Flag:	N

BURNS PUMP SERVICE (Continued) **U001281519**

Compartment Release Detection Variance:	N
Piping Release Detection Variance:	N
Spill And Overfill Prevention Variance:	N
Stage I Vapor Recovery:	Not reported
Stage 1 Installation Date:	Not reported

Self Certification Records Not Found for this Facility:

UST Id:	130621
Facility Num/AI:	50995
Tank Id:	2
Number Of Compartments:	1
Tank Installation Date:	01/01/1985
Tank Registration Date:	03/08/1990
Tank Capacity (In Gallons):	560
Tank Status (Current):	REMOVED FROM GROUND
Tank Status Date:	05/31/1985
Empty:	N
Tank Regulatory Status:	FULLY REGULATED
Tank Int Prot (Internal Tank Lining Date):	Not reported
Tank Design (Single Wall):	Y
Tank Design (Double Wall):	N
Piping Design (Single Wall):	N
Piping Design (Double Wall):	N
Tank Ext Cont(Fac-Built Nonmetallic Jacket):	N
Tank Ext Cont(Syn Tank-Pit/Piping-Trench Liner):	N
Tank Ext Cont(Tank Vault/Rigid Trench Liner):	N
Piping Ext Cont(Fac-Built Nonmetallic Jacket):	N
Piping Ext Cont(Syn Tank-Pit/Piping-Trench Liner):	N
Piping Ext Cont(Tank Vault/Rigid Trench Liner):	N
Type Of Piping(P=Pressurized,S=Suction,G=Gravity):	Not reported
Tank Material (Steel):	Y
Tank Material(Frp(Fiberglass-Reinforced Plastic):	N
Tank Mat(Composite (Steel W/Ext Frp Cladding)):	N
Tank Mat(Concrete):	N
Tank Mat(Jacketed (Steel W/Ext Nonmetallic Jck)):	N
Tank Mat(Coated(Steel W/ExtPolyurethane Cladding)):	N
Piping Material (Steel):	N
Piping Mat(Frp(Fiberglass Reinforced Plastic):	N
Piping Mat(Concrete):	N
Piping Mat(Jacketed(Steel W/Ext Nonmetallic Jacket)):	N
Piping Mat(Nonmetallic Flex Piping):	N
PipingConnect/Valves(Shear/Impact Valves(Under Disp)):	N
Piping Connect/Valves(Steel Swing-Joints(End Of Piping)):	N
Piping Connect/Valves (Flex Connectors(Ends Of Piping)):	N
Tank Corr Prot Meth(TCPM)(Cathodic-Field Installation):	N
TCPM (ExtDielectricCoat/Laminate/Tape/Wrap):	N
TCPM(Cathodic Prot-FacInstallation):	N
TCPM(Composite Tank(Steel W/Frp Ext Laminate):	N
TCPMeth(Coated Tank(Steel W/ExtPolyurethaneLaminate):	N
TCPM(FRP Tank Or Piping(Noncorrodible)):	N
TCPM(Ext Nonmetallic Jacket):	N
TCPMeth(Unnecessary Per Corrosion Prot Spec):	N
Piping Corr Prot Meth:	N
Piping Corr Prot Method(PCPM) (Cathodic Factory Install):	N
PCPM(Cathodic Prot-Field Install):	N
PCPMethod (FRP Tank Or Piping(Noncorrodible):	N

BURNS PUMP SERVICE (Continued) **U001281519**

PCPM(Nonmetallic FlexPiping (Noncorrodible)):	N
PCPMeth(Isolated Open Area/2nd Containment):	N
PCPM (Dual Protected):	N
PCPM(Unnec Per Corrosion Prot Specialist):	N
Tank Corr Prot Compliance Flag:	N
Piping Corr Prot Compliance Flag:	N
Tank Corrosion Prot Variance (:	N
Piping Corrosion Prot Variance:	N
Temp Out Of Service Compliance:	N
Technical Compliance Flag:	N
Tank Tested Flag:	N
Installation Signature Date:	10/21/1989

Compartment Records:

Tank Id:	2
UST Comprt Id:	134173
UST Id:	130621
Facility Num/Ai:	50995
Compartment Id:	A
Capacity (In Gallons):	560
Substance Stored1:	GASOLINE
Substance Stored2:	Not reported
Substance Stored3:	Not reported
CompartmentReleaseDetectionMethod(Vapor):	N
CRDM(GW Monitoring):	N
CRDM(Monitoring Of Secondary Cont Barrier):	N
CRDM(Auto Tank Gauge Test/Inv Control):	N
CRDM(Interstitial Monitoring SecWall/Jacket):	N
CRDM(Wkly Manual Gauging(Tanks<=1000 G):	N
CRDM(Mthly Tank Gauging(Emer Gen Tanks):	N
CRDM(Sir (Stat Inv Reconciliation)/Inv Control):	N
PipingReleaseDetectionMethod(PRDM)(Vapor):	N
PRDM(Groundwater Monitoring):	N
PRDM(Monitoring Sec Containment Barrier):	N
PRDM(InterstitialMonitoring w/in SecWall/Jacket):	N
PRDM(Mthly Piping Tightness Test)@.2Gph:	N
PRDM(AnnualPipingTightTest/ElecMon@.1Gph:	N
PRDM(TriennialTightTest(Suction/GravityPiping):	N
PRDM AutoLineLeakDet(3.0 Gph PressPiping):	N
PRDM(Sir(StatInv Recon)/Inv Control)):	N
PRDM(Exempt System Suction:	N
Spill Overfill Prevention Equip(SOPE):	N
SOPE(Spill Cont/Bucket/Sump):	N
SOPE(DelShut-Off Valve)):	N
SOPE(FlowRestrictorValue:	N
SOPE(Alarm (Set@<=90%) W/3a Or 3b:	N
SOPE(N/A Deliveries To Tank<=25G):	N
Compartment Release Det Compliance Flag:	N
Piping Release Detection Compliance Flag):	N
Spill/OverfillPreventionCompliance Flag:	N
Compartment Release Detection Variance:	N
Piping Release Detection Variance:	N
Spill And Overfill Prevention Variance:	N
Stage I Vapor Recovery:	Not reported
Stage 1 Installation Date:	Not reported

Self Certification Records Not Found for this Facility:

BURNS PUMP SERVICE (Continued) **U001281519**

UST Id:	130620
Facility Num/AI:	50995
Tank Id:	3
Number Of Compartments:	1
Tank Installation Date:	01/01/1965
Tank Registration Date:	03/08/1990
Tank Capacity (In Gallons):	560
Tank Status (Current):	REMOVED FROM GROUND
Tank Status Date:	05/31/1985
Empty:	N
Tank Regulatory Status:	FULLY REGULATED
Tank Int Prot (Internal Tank Lining Date):	Not reported
Tank Design (Single Wall):	Y
Tank Design (Double Wall):	N
Piping Design (Single Wall):	N
Piping Design (Double Wall):	N
Tank Ext Cont(Fac-Built Nonmetallic Jacket):	N
Tank Ext Cont(Syn Tank-Pit/Piping-Trench Liner):	N
Tank Ext Cont(Tank Vault/Rigid Trench Liner):	N
Piping Ext Cont(Fac-Built Nonmetallic Jacket):	N
Piping Ext Cont(Syn Tank-Pit/Piping-Trench Liner):	N
Piping Ext Cont(Tank Vault/Rigid Trench Liner):	N
Type Of Piping(P=Pressurized,S=Suction,G=Gravity):	Not reported
Tank Material (Steel):	Y
Tank Material(Frp(Fiberglass-Reinforced Plastic):	N
Tank Mat(Composite (Steel W/Ext Frp Cladding)):	N
Tank Mat(Concrete):	N
Tank Mat(Jacketed (Steel W/Ext Nonmetallic Jck)):	N
Tank Mat(Coated(Steel W/ExtPolyurethane Cladding)):	N
Piping Material (Steel):	N
Piping Mat(Frp(Fiberglass Reinforced Plastic):	N
Piping Mat(Concrete):	N
Piping Mat(Jacketed(Steel W/Ext Nonmetallic Jacket)):	N
Piping Mat(Nonmetallic Flex Piping):	N
PipingConnect/Valves(Shear/Impact Valves(Under Disp)):	N
Piping Connect/Valves(Steel Swing-Joints(End Of Piping)):	N
Piping Connect/Valves (Flex Connectors(Ends Of Piping)):	N
Tank Corr Prot Meth(TCPM)(Cathodic-Field Installation):	N
TCPM (ExtDielectricCoat/Laminate/Tape/Wrap):	N
TCPM(Cathodic Prot-FacInstallation):	N
TCPM(Composite Tank(Steel W/Frp Ext Laminate):	N
TCPMeth(Coated Tank(Steel W/ExtPolyurethaneLaminate):	N
TCPM(FRP Tank Or Piping(Noncorrodible)):	N
TCPM(Ext Nonmetallic Jacket):	N
TCPMeth(Unnecessary Per Corrosion Prot Spec):	N
Piping Corr Prot Meth:	N
Piping Corr Prot Method(PCPM) (Cathodic Factory Install):	N
PCPM(Cathodic Prot-Field Install):	N
PCPMethod (FRP Tank Or Piping(Noncorrodible):	N
PCPM(Nonmetallic FlexPiping (Noncorrodible)):	N
PCPMeth(Isolated Open Area/2nd Containment):	N
PCPM (Dual Protected):	N
PCPM(Unnec Per Corrosion Prot Specialist):	N
Tank Corr Prot Compliance Flag:	N
Piping Corr Prot Compliance Flag:	N
Tank Corrosion Prot Variance (:	N
Piping Corrosion Prot Variance:	N

BURNS PUMP SERVICE (Continued) **U001281519**

Temp Out Of Service Compliance:	N
Technical Compliance Flag:	N
Tank Tested Flag:	N
Installation Signature Date:	10/21/1989

Compartment Records:

Tank Id:	3
UST Comprt Id:	134172
UST Id:	130620
Facility Num/Ai:	50995
Compartment Id:	A
Capacity (In Gallons):	560
Substance Stored1:	GASOLINE
Substance Stored2:	Not reported
Substance Stored3:	Not reported
CompartmentReleaseDetectionMethod(Vapor):	N
CRDM(GW Monitoring):	N
CRDM(Monitoring Of Secondary Cont Barrier):	N
CRDM(Auto Tank Gauge Test/Inv Control):	N
CRDM(Interstitial Monitoring SecWall/Jacket):	N
CRDM(Wkly Manual Gauging(Tanks<=1000 G):	N
CRDM(Mthly Tank Gauging(Emer Gen Tanks):	N
CRDM(Sir (Stat Inv Reconciliation)/Inv Control):	N
PipingReleaseDetectionMethod(PRDM)(Vapor):	N
PRDM(Groundwater Monitoring):	N
PRDM(Monitoring Sec Containment Barrier):	N
PRDM(InterstitialMonitoring w/in SecWall/Jacket):	N
PRDM(Mthly Piping Tightness Test)@.2Gph:	N
PRDM(AnnualPipingTightTest/ElecMon@.1Gph:	N
PRDM(TriennialTightTest(Suction/GravityPiping):	N
PRDM AutoLineLeakDet(3.0 Gph PressPiping):	N
PRDM(Sir(StatInv Recon)/Inv Control)):	N
PRDM(Exempt System Suction:	N
Spill Overfill Prevention Equip(SOPE):	N
SOPE(Spill Cont/Bucket/Sump):	N
SOPE(DelShut-Off Valve)):	N
SOPE(FlowRestrictorValue:	N
SOPE(Alarm (Set@<=90%) W/3a Or 3b:	N
SOPE(N/A Deliveries To Tank<=25G):	N
Compartment Release Det Compliance Flag:	N
Piping Release Detection Compliance Flag):	N
Spill/OverfillPreventionCompliance Flag:	N
Compartment Release Detection Variance:	N
Piping Release Detection Variance:	N
Spill And Overfill Prevention Variance:	N
Stage I Vapor Recovery:	Not reported
Stage 1 Installation Date:	Not reported

Self Certification Records Not Found for this Facility:

UST Id:	130619
Facility Num/AI:	50995
Tank Id:	4
Number Of Compartments:	1
Tank Installation Date:	01/01/1975
Tank Registration Date:	03/08/1990
Tank Capacity (In Gallons):	560

BURNS PUMP SERVICE (Continued) **U001281519**

Tank Status (Current):	REMOVED FROM GROUND
Tank Status Date:	05/31/1985
Empty:	N
Tank Regulatory Status:	FULLY REGULATED
Tank Int Prot (Internal Tank Lining Date):	Not reported
Tank Design (Single Wall):	Y
Tank Design (Double Wall):	N
Piping Design (Single Wall):	N
Piping Design (Double Wall):	N
Tank Ext Cont(Fac-Built Nonmetallic Jacket):	N
Tank Ext Cont(Syn Tank-Pit/Piping-Trench Liner):	N
Tank Ext Cont(Tank Vault/Rigid Trench Liner):	N
Piping Ext Cont(Fac-Built Nonmetallic Jacket):	N
Piping Ext Cont(Syn Tank-Pit/Piping-Trench Liner):	N
Piping Ext Cont(Tank Vault/Rigid Trench Liner):	N
Type Of Piping(P=Pressurized,S=Suction,G=Gravity):	Not reported
Tank Material (Steel):	Y
Tank Material(Frp(Fiberglass-Reinforced Plastic):	N
Tank Mat(Composite (Steel W/Ext Frp Cladding)):	N
Tank Mat(Concrete):	N
Tank Mat(Jacketed (Steel W/Ext Nonmetallic Jck)):	N
Tank Mat(Coated(Steel W/ExtPolyurethane Cladding)):	N
Piping Material (Steel):	N
Piping Mat(Frp(Fiberglass Reinforced Plastic):	N
Piping Mat(Concrete):	N
Piping Mat(Jacketed(Steel W/Ext Nonmetallic Jacket)):	N
Piping Mat(Nonmetallic Flex Piping):	N
PipingConnect/Valves(Shear/Impact Valves(Under Disp)):	N
Piping Connect/Valves(Steel Swing-Joints(End Of Piping)):	N
Piping Connect/Valves (Flex Connectors(Ends Of Piping)):	N
Tank Corr Prot Meth(TCPM)(Cathodic-Field Installation):	N
TCPM (ExtDielectricCoat/Laminate/Tape/Wrap):	N
TCPM(Cathodic Prot-FacInstallation):	N
TCPM(Composite Tank(Steel W/Frp Ext Laminate):	N
TCPMeth(Coated Tank(Steel W/ExtPolyurethaneLaminate):	N
TCPM(FRP Tank Or Piping(Noncorrodible)):	N
TCPM(Ext Nonmetallic Jacket):	N
TCPMeth(Unnecessary Per Corrosion Prot Spec):	N
Piping Corr Prot Meth:	N
Piping Corr Prot Method(PCPM) (Cathodic Factory Install):	N
PCPM(Cathodic Prot-Field Install):	N
PCPMethod (FRP Tank Or Piping(Noncorrodible):	N
PCPM(Nonmetallic FlexPiping (Noncorrodible)):	N
PCPMeth(Isolated Open Area/2nd Containment):	N
PCPM (Dual Protected):	N
PCPM(Unnec Per Corrosion Prot Specialist):	N
Tank Corr Prot Compliance Flag:	N
Piping Corr Prot Compliance Flag:	N
Tank Corrosion Prot Variance (:	N
Piping Corrosion Prot Variance:	N
Temp Out Of Service Compliance:	N
Technical Compliance Flag:	N
Tank Tested Flag:	N
Installation Signature Date:	10/21/1989

Compartment Records:

Tank Id:	4
UST Comprt Id:	133505

BURNS PUMP SERVICE (Continued) **U001281519**

UST Id:	130619
Facility Num/Ai:	50995
Compartment Id:	A
Capacity (In Gallons):	560
Substance Stored1:	GASOLINE
Substance Stored2:	Not reported
Substance Stored3:	Not reported
CompartmentReleaseDetectionMethod(Vapor):	N
CRDM(GW Monitoring):	N
CRDM(Monitoring Of Secondary Cont Barrier):	N
CRDM(Auto Tank Gauge Test/Inv Control):	N
CRDM(Interstitial Monitoring SecWall/Jacket):	N
CRDM(Wkly Manual Gauging(Tanks<=1000 G):	N
CRDM(Mthly Tank Gauging(Emer Gen Tanks):	N
CRDM(Sir (Stat Inv Reconciliation)/Inv Control):	N
PipingReleaseDetectionMethod(PRDM)(Vapor):	N
PRDM(Groundwater Monitoring):	N
PRDM(Monitoring Sec Containment Barrier):	N
PRDM(InterstitialMonitoring w/in SecWall/Jacket):	N
PRDM(Mthly Piping Tightness Test)@.2Gph:	N
PRDM(AnnualPipingTightTest/ElecMon@.1Gph:	N
PRDM(TriennialTightTest(Suction/GravityPiping):	N
PRDM AutoLineLeakDet(3.0 Gph PressPiping):	N
PRDM(Sir(StatInv Recon)/Inv Control)):	N
PRDM(Exempt System Suction:	N
Spill Overfill Prevention Equip(SOPE):	N
SOPE(Spill Cont/Bucket/Sump):	N
SOPE(DelShut-Off Valve)):	N
SOPE(FlowRestrictorValue:	N
SOPE(Alarm (Set@<=90%) W/3a Or 3b:	N
SOPE(N/A Deliveries To Tank<=25G):	N
Compartment Release Det Compliance Flag:	N
Piping Release Detection Compliance Flag):	N
Spill/OverfillPreventionCompliance Flag:	N
Compartment Release Detection Variance:	N
Piping Release Detection Variance:	N
Spill And Overfill Prevention Variance:	N
Stage I Vapor Recovery:	Not reported
Stage 1 Installation Date:	Not reported

Self Certification Records Not Found for this Facility:

UST Id:	130618
Facility Num/AI:	50995
Tank Id:	5
Number Of Compartments:	1
Tank Installation Date:	01/01/1980
Tank Registration Date:	03/08/1990
Tank Capacity (In Gallons):	6000
Tank Status (Current):	REMOVED FROM GROUND
Tank Status Date:	04/20/1994
Empty:	N
Tank Regulatory Status:	FULLY REGULATED
Tank Int Prot (Internal Tank Lining Date):	Not reported
Tank Design (Single Wall):	Y
Tank Design (Double Wall):	N
Piping Design (Single Wall):	N

BURNS PUMP SERVICE (Continued) **U001281519**

Piping Design (Double Wall):	N
Tank Ext Cont(Fac-Built Nonmetallic Jacket):	N
Tank Ext Cont(Syn Tank-Pit/Piping-Trench Liner):	N
Tank Ext Cont(Tank Vault/Rigid Trench Liner):	N
Piping Ext Cont(Fac-Built Nonmetallic Jacket):	N
Piping Ext Cont(Syn Tank-Pit/Piping-Trench Liner):	N
Piping Ext Cont(Tank Vault/Rigid Trench Liner):	N
Type Of Piping(P=Pressurized,S=Suction,G=Gravity):	Not reported
Tank Material (Steel):	Y
Tank Material(Frp(Fiberglass-Reinforced Plastic):	N
Tank Mat(Composite (Steel W/Ext Frp Cladding)):	N
Tank Mat(Concrete):	N
Tank Mat(Jacketed (Steel W/Ext Nonmetallic Jck)):	N
Tank Mat(Coated(Steel W/ExtPolyurethane Cladding)):	N
Piping Material (Steel):	N
Piping Mat(Frp(Fiberglass Reinforced Plastic):	N
Piping Mat(Concrete):	N
Piping Mat(Jacketed(Steel W/Ext Nonmetallic Jacket)):	N
Piping Mat(Nonmetallic Flex Piping):	N
PipingConnect/Valves(Shear/Impact Valves(Under Disp)):	N
Piping Connect/Valves(Steel Swing-Joints(End Of Piping)):	N
Piping Connect/Valves (Flex Connectors(Ends Of Piping)):	N
Tank Corr Prot Meth(TCPM)(Cathodic-Field Installation):	N
TCPM (ExtDielectricCoat/Laminate/Tape/Wrap):	N
TCPM(Cathodic Prot-FacInstallation):	N
TCPM(Composite Tank(Steel W/Frp Ext Laminate):	N
TCPMeth(Coated Tank(Steel W/ExtPolyurethaneLaminate):	N
TCPM(FRP Tank Or Piping(Noncorrodible)):	N
TCPM(Ext Nonmetallic Jacket):	N
TCPMeth(Unnecessary Per Corrosion Prot Spec):	N
Piping Corr Prot Meth:	N
Piping Corr Prot Method(PCPM) (Cathodic Factory Install):	N
PCPM(Cathodic Prot-Field Install):	N
PCPMethod (FRP Tank Or Piping(Noncorrodible):	N
PCPM(Nonmetallic FlexPiping (Noncorrodible)):	N
PCPMeth(Isolated Open Area/2nd Containment):	N
PCPM (Dual Protected):	N
PCPM(Unnec Per Corrosion Prot Specialist):	N
Tank Corr Prot Compliance Flag:	N
Piping Corr Prot Compliance Flag:	N
Tank Corrosion Prot Variance (:	N
Piping Corrosion Prot Variance:	N
Temp Out Of Service Compliance:	N
Technical Compliance Flag:	N
Tank Tested Flag:	N
Installation Signature Date:	10/21/1989

Compartment Records:

Tank Id:	5
UST Comprt Id:	133504
UST Id:	130618
Facility Num/Ai:	50995
Compartment Id:	A
Capacity (In Gallons):	6000
Substance Stored1:	GASOLINE
Substance Stored2:	Not reported
Substance Stored3:	Not reported
CompartmentReleaseDetectionMethod(Vapor):	N

BURNS PUMP SERVICE (Continued) **U001281519**

CRDM(GW Monitoring):	N
CRDM(Monitoring Of Secondary Cont Barrier):	N
CRDM(Auto Tank Gauge Test/Inv Control):	N
CRDM(Interstitial Monitoring SecWall/Jacket):	N
CRDM(Wkly Manual Gauging(Tanks<=1000 G):	N
CRDM(Mthly Tank Gauging(Emer Gen Tanks):	N
CRDM(Sir (Stat Inv Reconciliation)/Inv Control):	N
PipingReleaseDetectionMethod(PRDM)(Vapor):	N
PRDM(Groundwater Monitoring):	N
PRDM(Monitoring Sec Containment Barrier):	N
PRDM(InterstitialMonitoring w/in SecWall/Jacket):	N
PRDM(Mthly Piping Tightness Test)@.2Gph:	N
PRDM(AnnualPipingTightTest/ElecMon@.1Gph:	N
PRDM(TriennialTightTest(Suction/GravityPiping):	N
PRDM AutoLineLeakDet(3.0 Gph PressPiping):	N
PRDM(Sir(StatInv Recon)/Inv Control)):	N
PRDM(Exempt System Suction:	N
Spill Overfill Prevention Equip(SOPE):	N
SOPE(Spill Cont/Bucket/Sump):	N
SOPE(DelShut-Off Valve)):	N
SOPE(FlowRestrictorValue:	N
SOPE(Alarm (Set@<=90%) W/3a Or 3b:	N
SOPE(N/A Deliveries To Tank<=25G):	N
Compartment Release Det Compliance Flag:	N
Piping Release Detection Compliance Flag):	N
Spill/OverfillPreventionCompliance Flag:	N
Compartment Release Detection Variance:	N
Piping Release Detection Variance:	N
Spill And Overfill Prevention Variance:	N
Stage I Vapor Recovery:	Not reported
Stage 1 Installation Date:	Not reported

Self Certification Records Not Found for this Facility:

Click this hyperlink while viewing on your computer to access additional TX UST: detail in the EDR Site Report.

---

71 **FORMER FINA STATION** **LPST S118368226**
1120 SHEPHERD DR **GCC N/A**
HOUSTON, TX

LPST:

Facility ID:	Not reported
LPST Id:	119704
Facility Location:	Not reported
TCEQ Region# and City:	12
Region City:	Not reported
Reported Date:	03/31/2016
Entered Date:	08/04/2015
Priority:	4.1 - GW IMPACTED NO APPARENT THREATS OR IMPACTS TO RECEPTORS
Program:	1 - RPR
CA Status:	6A - FINAL CONCURRENCE ISSUED
Priority Description:	Not reported
Status:	**Not reported**
Coordinators Primary:	Not reported
Coordinators RPR:	Not reported
Responsible Party Name:	SHEPNETT HOLDINGS LLC

FORMER FINA STATION (Continued) **S118368226**

Responsible Party Contact: Not reported
Responsible Party Address: Not reported
Responsible Party City,St,Zip: Not reported
Responsible Party Telephone: Not reported
Reported Date: 07/02/2015
Case Start Date: 04/28/2016

GCC:
Division: REM/PST
New Cases: Not reported
File Number: 119704
Contamination Description: GASOLINE
Date Of Earliest Known Contamination Confirmation: 7/2/2015
Enforcement Status - Level Of Agency Response: 2
Enforcement Status - Site Activity Status: 6
Data Quality 1: E,Q
Section 5236: Not reported
Type: GROUNDWATER CONTAMINATION CASE DESCRIPTION BY COUNTY TEXAS COMMISSION ON ENVIRONMENTAL QUALITY
Agency: Not reported
Section: Not reported
Year Deleted: Not reported
Location: Not reported
Data Quality 2: Not reported

Count: 34 records

ORPHAN SUMMARY

City	EDR ID	Site Name	Site Address	Zip	Database(s)
HARRIS COUNTY	S118904022	NORTH ROUTE CORRIDOR PARCEL NR 281 282 AT 4206 FULTON STREET	4200 & 4206 FULTON STREET HOUSTON TX 77009-2902		APAR
HARRIS COUNTY	S113912751	SHEPHERD CORNER SHOPPING CENTER	2103 W ALABAMA ST		GCC
HARRIS COUNTY	S107636736	GOOD SHEPHERD RES TREAT CENTRE	KEY MAP 329E		ENF
HARRIS COUNTY	S110729784	DOSS RICHARD P- COUNTY	NO LOCATION GIVEN		SWF/LF
HARRIS COUNTY	S110729809	P L HALL LANDFILL	NO LOCATION GIVEN		SWF/LF
HOUSTON	S114852491	HOUSTON POLICE FEDERAL CREDIT UNION	1600, 1714, 1716, 1720 MEMORIAL DRIVE, 1708 STATE ST.		MSD
HOUSTON	S116701686	DIAMOND SHAMROCK	HWY 290 CYPRESS		LPST
HOUSTON	S110148748	EAST END CORRIDOR II	3406, 3416, 3506, 3600, 3618, 3714 HARRISBURG		GCC
HOUSTON	S107007665	4900 & 5000 BLOCK OF ALLEN, NEAR DURHAM & SHEPARD, HOUSTON 7	4900 & 5000 BLOCK OF ALLEN, NEAR DURHAM & SHEPARD, HOUSTON 7		SPILLS
HOUSTON	S110148747	EAST END CORRIDOR - V	4907 4911 5021 HARRISBURG BLVD & 308 BRYAN		GCC
HOUSTON	S110148749	EAST END CORRIDOR IV	5209, 5219, 5304, 5314 HARRISBURG BOULEVARD		GCC
HOUSTON	S116679025	EAST END CORRIDOR IV	5209 5219 53045314 HARRISBURG BOULEVARD		GCC
HOUSTON	S116701707	HILLCROFT TRANSIT CENTER	HWY 59 SOUTH BRAEWIC		LPST
HOUSTON	S116702794	HILLCROFT TRANSIT CENTER	HWY 59 SOUTH BRAEWIC		LPST
HOUSTON	S116704344	TXDOT ROW	3502 HWY 59		LPST
HOUSTON	S116703108	VETCO SERVICES	16700 HIGHWAY 90		LPST
HOUSTON	S116702312	SHELDON ROAD PROJECT	15714 HIGHWAY 90		LPST
HOUSTON	1009526337	BNSF GREEN'S BAYOU DERAILMENT	HWY 90 AT GREEN'S BAYOU		SEMS
HOUSTON	1012000784	NORTH SHEPHERD PROP - HOUSTON - SPARTAN VENTURES	3426, 3430 AND 3434 N SHEPHERD DR	77018	FINDS
HOUSTON	S113417047	NORTH SHEPHERD PROP - HOUSTON - SPARTAN VENTURES	3426, 3430 AND 3434 N SHEPHERD DR	77018	IHW CORR ACTION
HOUSTON	S111680896	OLD KATY ROAD PROPERTY	6800,6900,7010 AND 7020 OLD KATY ROAD		MSD
HOUSTON	S116700834	HESSED DEVELOPMENT	NE CORNER YALE CENTER		LPST
HOUSTON	S116702230	FORMER MOBIL STATION 12NQP	8022 EAST FWY & MCCARTY		LPST
HOUSTON	1010417284	IAS AIR SERVICES PESTICIDE SPILL	GEORGE BUSH AIRPORT		SEMS
HOUSTON	U001293457	LOT 3 BLK 1 ROSEMONT	GRAY & WAUGH		UST
HOUSTON	S111380729	EAST END CORRIDOR - V	4907,4911,5021 HARRISBURG BLVD & 308 BRYAN		GCC
HOUSTON	A100122455	LOPEZ GLORIA EQUIPMENT	BW8 HWY 90		AST
HOUSTON	S109515012	AMERICAN REF-FUEL LIQUID WASTE INCINERATION FACILITY	NE OF STATE HIGHWAY 225 AND RED BLUFF ROAD INTERSECTION		SWF/LF
HOUSTON	S117313257	JONES ROAD GROUND WATER PLUME	POSTAL ADDRESS IS UNAVAILABLE FOR THE SITE		SHWS
HOUSTON	U003567257	BILL BLANKENSHIP	SHEPHERD DR & MARTIN		UST
HOUSTON	S117352994	WHITE OAK BAYOU	SHEPHERD DRIVE & PATTERSON STREET		MSD
HOUSTON	S116704104	CHEVRON 60147041	13648 STATE HIGHWAY 249		LPST
HOUSTON	S101727040	AIRLINE FABRICARE	TRMNL C RM 1190 HOUSTO		Ind. Haz Waste
HOUSTON	S103598420	TEJAS GAS PIPELINE	VAN HWY 90 RD		Ind. Haz Waste

GOVERNMENT RECORDS SEARCHED / DATA CURRENCY TRACKING

To maintain currency of the following federal and state databases, EDR contacts the appropriate governmental agency on a monthly or quarterly basis, as required.

Number of Days to Update: Provides confirmation that EDR is reporting records that have been updated within 90 days from the date the government agency made the information available to the public.

FEDERAL RECORDS

NPL: National Priority List

National Priorities List (Superfund). The NPL is a subset of CERCLIS and identifies over 1,200 sites for priority cleanup under the Superfund Program. NPL sites may encompass relatively large areas. As such, EDR provides polygon coverage for over 1,000 NPL site boundaries produced by EPA's Environmental Photographic Interpretation Center (EPIC) and regional EPA offices.

Date of Government Version: 10/10/2017
Date Data Arrived at EDR: 11/03/2017
Date Made Active in Reports: 12/15/2017
Number of Days to Update: 42

Source: EPA
Telephone: N/A
Last EDR Contact: 11/03/2017
Next Scheduled EDR Contact: 01/15/2018
Data Release Frequency: Quarterly

NPL Site Boundaries

Sources:

EPA's Environmental Photographic Interpretation Center (EPIC)
Telephone: 202-564-7333

EPA Region 1
Telephone 617-918-1143

EPA Region 3
Telephone 215-814-5418

EPA Region 4
Telephone 404-562-8033

EPA Region 5
Telephone 312-886-6686

EPA Region 10
Telephone 206-553-8665

EPA Region 6
Telephone: 214-655-6659

EPA Region 7
Telephone: 913-551-7247

EPA Region 8
Telephone: 303-312-6774

EPA Region 9
Telephone: 415-947-4246

Proposed NPL: Proposed National Priority List Sites

A site that has been proposed for listing on the National Priorities List through the issuance of a proposed rule in the Federal Register. EPA then accepts public comments on the site, responds to the comments, and places on the NPL those sites that continue to meet the requirements for listing.

Date of Government Version: 10/10/2017
Date Data Arrived at EDR: 11/03/2017
Date Made Active in Reports: 12/15/2017
Number of Days to Update: 42

Source: EPA
Telephone: N/A
Last EDR Contact: 11/03/2017
Next Scheduled EDR Contact: 01/15/2018
Data Release Frequency: Quarterly

Delisted NPL: National Priority List Deletions

The National Oil and Hazardous Substances Pollution Contingency Plan (NCP) establishes the criteria that the EPA uses to delete sites from the NPL. In accordance with 40 CFR 300.425.(e), sites may be deleted from the NPL where no further response is appropriate.

Date of Government Version: 10/10/2017
Date Data Arrived at EDR: 11/03/2017
Date Made Active in Reports: 12/15/2017
Number of Days to Update: 42

Source: EPA
Telephone: N/A
Last EDR Contact: 11/03/2017
Next Scheduled EDR Contact: 01/15/2018
Data Release Frequency: Quarterly

GOVERNMENT RECORDS SEARCHED / DATA CURRENCY TRACKING

NPL LIENS: Federal Superfund Liens

Federal Superfund Liens. Under the authority granted the USEPA by CERCLA of 1980, the USEPA has the authority to file liens against real property in order to recover remedial action expenditures or when the property owner received notification of potential liability. USEPA compiles a listing of filed notices of Superfund Liens.

Date of Government Version: 10/15/1991
Date Data Arrived at EDR: 02/02/1994
Date Made Active in Reports: 03/30/1994
Number of Days to Update: 56

Source: EPA
Telephone: 202-564-4267
Last EDR Contact: 08/15/2011
Next Scheduled EDR Contact: 11/28/2011
Data Release Frequency: No Update Planned

SEMS: Superfund Enterprise Management System

SEMS (Superfund Enterprise Management System) tracks hazardous waste sites, potentially hazardous waste sites, and remedial activities performed in support of EPA's Superfund Program across the United States. The list was formerly know as CERCLIS, renamed to SEMS by the EPA in 2015. The list contains data on potentially hazardous waste sites that have been reported to the USEPA by states, municipalities, private companies and private persons, pursuant to Section 103 of the Comprehensive Environmental Response, Compensation, and Liability Act (CERCLA). This dataset also contains sites which are either proposed to or on the National Priorities List (NPL) and the sites which are in the screening and assessment phase for possible inclusion on the NPL.

Date of Government Version: 07/11/2017
Date Data Arrived at EDR: 07/21/2017
Date Made Active in Reports: 10/06/2017
Number of Days to Update: 77

Source: EPA
Telephone: 800-424-9346
Last EDR Contact: 11/03/2017
Next Scheduled EDR Contact: 01/29/2018
Data Release Frequency: Quarterly

SEMS-ARCHIVE: Superfund Enterprise Management System Archive

SEMS-ARCHIVE (Superfund Enterprise Management System Archive) tracks sites that have no further interest under the Federal Superfund Program based on available information. The list was formerly known as the CERCLIS-NFRAP, renamed to SEMS ARCHIVE by the EPA in 2015. EPA may perform a minimal level of assessment work at a site while it is archived if site conditions change and/or new information becomes available. Archived sites have been removed and archived from the inventory of SEMS sites. Archived status indicates that, to the best of EPA's knowledge, assessment at a site has been completed and that EPA has determined no further steps will be taken to list the site on the National Priorities List (NPL), unless information indicates this decision was not appropriate or other considerations require a recommendation for listing at a later time. The decision does not necessarily mean that there is no hazard associated with a given site; it only means that. based upon available information, the location is not judged to be potential NPL site.

Date of Government Version: 07/11/2017
Date Data Arrived at EDR: 07/28/2017
Date Made Active in Reports: 10/06/2017
Number of Days to Update: 70

Source: EPA
Telephone: 800-424-9346
Last EDR Contact: 11/03/2017
Next Scheduled EDR Contact: 01/29/2018
Data Release Frequency: Quarterly

LIENS 2: CERCLA Lien Information

A Federal CERCLA ('Superfund') lien can exist by operation of law at any site or property at which EPA has spent Superfund monies. These monies are spent to investigate and address releases and threatened releases of contamination. CERCLIS provides information as to the identity of these sites and properties.

Date of Government Version: 07/11/2017
Date Data Arrived at EDR: 07/26/2017
Date Made Active in Reports: 10/13/2017
Number of Days to Update: 79

Source: Environmental Protection Agency
Telephone: 202-564-6023
Last EDR Contact: 11/03/2017
Next Scheduled EDR Contact: 02/05/2018
Data Release Frequency: Semi-Annually

CORRACTS: Corrective Action Report

CORRACTS identifies hazardous waste handlers with RCRA corrective action activity.

Date of Government Version: 09/13/2017
Date Data Arrived at EDR: 09/26/2017
Date Made Active in Reports: 10/06/2017
Number of Days to Update: 10

Source: EPA
Telephone: 800-424-9346
Last EDR Contact: 09/26/2017
Next Scheduled EDR Contact: 01/08/2018
Data Release Frequency: Quarterly

RCRA-TSDF: RCRA - Treatment, Storage and Disposal

RCRAInfo is EPA's comprehensive information system, providing access to data supporting the Resource Conservation and Recovery Act (RCRA) of 1976 and the Hazardous and Solid Waste Amendments (HSWA) of 1984. The database includes selective information on sites which generate, transport, store, treat and/or dispose of hazardous waste as defined by the Resource Conservation and Recovery Act (RCRA). Transporters are individuals or entities that move hazardous waste from the generator offsite to a facility that can recycle, treat, store, or dispose of the waste. TSDFs treat, store, or dispose of the waste.

Date of Government Version: 09/13/2017
Date Data Arrived at EDR: 09/26/2017
Date Made Active in Reports: 10/06/2017
Number of Days to Update: 10

Source: Environmental Protection Agency
Telephone: 214-665-6444
Last EDR Contact: 09/26/2017
Next Scheduled EDR Contact: 01/08/2018
Data Release Frequency: Quarterly

RCRA-LQG: RCRA - Large Quantity Generators

RCRAInfo is EPA's comprehensive information system, providing access to data supporting the Resource Conservation and Recovery Act (RCRA) of 1976 and the Hazardous and Solid Waste Amendments (HSWA) of 1984. The database includes selective information on sites which generate, transport, store, treat and/or dispose of hazardous waste as defined by the Resource Conservation and Recovery Act (RCRA). Large quantity generators (LQGs) generate over 1,000 kilograms (kg) of hazardous waste, or over 1 kg of acutely hazardous waste per month.

Date of Government Version: 09/13/2017
Date Data Arrived at EDR: 09/26/2017
Date Made Active in Reports: 10/06/2017
Number of Days to Update: 10

Source: Environmental Protection Agency
Telephone: 214-665-6444
Last EDR Contact: 09/26/2017
Next Scheduled EDR Contact: 01/08/2018
Data Release Frequency: Quarterly

RCRA-SQG: RCRA - Small Quantity Generators

RCRAInfo is EPA's comprehensive information system, providing access to data supporting the Resource Conservation and Recovery Act (RCRA) of 1976 and the Hazardous and Solid Waste Amendments (HSWA) of 1984. The database includes selective information on sites which generate, transport, store, treat and/or dispose of hazardous waste as defined by the Resource Conservation and Recovery Act (RCRA). Small quantity generators (SQGs) generate between 100 kg and 1,000 kg of hazardous waste per month.

Date of Government Version: 09/13/2017
Date Data Arrived at EDR: 09/26/2017
Date Made Active in Reports: 10/06/2017
Number of Days to Update: 10

Source: Environmental Protection Agency
Telephone: 214-665-6444
Last EDR Contact: 09/26/2017
Next Scheduled EDR Contact: 01/08/2018
Data Release Frequency: Quarterly

RCRA-CESQG: RCRA - Conditionally Exempt Small Quantity Generators

RCRAInfo is EPA's comprehensive information system, providing access to data supporting the Resource Conservation and Recovery Act (RCRA) of 1976 and the Hazardous and Solid Waste Amendments (HSWA) of 1984. The database includes selective information on sites which generate, transport, store, treat and/or dispose of hazardous waste as defined by the Resource Conservation and Recovery Act (RCRA). Conditionally exempt small quantity generators (CESQGs) generate less than 100 kg of hazardous waste, or less than 1 kg of acutely hazardous waste per month.

Date of Government Version: 09/13/2017
Date Data Arrived at EDR: 09/26/2017
Date Made Active in Reports: 10/06/2017
Number of Days to Update: 10

Source: Environmental Protection Agency
Telephone: 214-665-6444
Last EDR Contact: 09/26/2017
Next Scheduled EDR Contact: 01/08/2018
Data Release Frequency: Quarterly

RCRA NonGen / NLR: RCRA - Non Generators / No Longer Regulated

RCRAInfo is EPA's comprehensive information system, providing access to data supporting the Resource Conservation and Recovery Act (RCRA) of 1976 and the Hazardous and Solid Waste Amendments (HSWA) of 1984. The database includes selective information on sites which generate, transport, store, treat and/or dispose of hazardous waste as defined by the Resource Conservation and Recovery Act (RCRA). Non-Generators do not presently generate hazardous waste.

Date of Government Version: 09/13/2017
Date Data Arrived at EDR: 09/26/2017
Date Made Active in Reports: 10/06/2017
Number of Days to Update: 10

Source: Environmental Protection Agency
Telephone: 214-665-6444
Last EDR Contact: 09/26/2017
Next Scheduled EDR Contact: 01/08/2018
Data Release Frequency: Quarterly

US ENG CONTROLS: Engineering Controls Sites List

A listing of sites with engineering controls in place. Engineering controls include various forms of caps, building foundations, liners, and treatment methods to create pathway elimination for regulated substances to enter environmental media or effect human health.

Date of Government Version: 08/10/2017
Date Data Arrived at EDR: 08/30/2017
Date Made Active in Reports: 10/13/2017
Number of Days to Update: 44

Source: Environmental Protection Agency
Telephone: 703-603-0695
Last EDR Contact: 11/27/2017
Next Scheduled EDR Contact: 03/12/2018
Data Release Frequency: Varies

US INST CONTROL: Sites with Institutional Controls

A listing of sites with institutional controls in place. Institutional controls include administrative measures, such as groundwater use restrictions, construction restrictions, property use restrictions, and post remediation care requirements intended to prevent exposure to contaminants remaining on site. Deed restrictions are generally required as part of the institutional controls.

Date of Government Version: 08/10/2017
Date Data Arrived at EDR: 08/30/2017
Date Made Active in Reports: 10/13/2017
Number of Days to Update: 44

Source: Environmental Protection Agency
Telephone: 703-603-0695
Last EDR Contact: 11/27/2017
Next Scheduled EDR Contact: 03/12/2018
Data Release Frequency: Varies

ERNS: Emergency Response Notification System

Emergency Response Notification System. ERNS records and stores information on reported releases of oil and hazardous substances.

Date of Government Version: 09/18/2017
Date Data Arrived at EDR: 09/21/2017
Date Made Active in Reports: 10/13/2017
Number of Days to Update: 22

Source: National Response Center, United States Coast Guard
Telephone: 202-267-2180
Last EDR Contact: 09/21/2017
Next Scheduled EDR Contact: 01/08/2018
Data Release Frequency: Quarterly

HMIRS: Hazardous Materials Information Reporting System

Hazardous Materials Incident Report System. HMIRS contains hazardous material spill incidents reported to DOT.

Date of Government Version: 09/21/2017
Date Data Arrived at EDR: 09/21/2017
Date Made Active in Reports: 10/13/2017
Number of Days to Update: 22

Source: U.S. Department of Transportation
Telephone: 202-366-4555
Last EDR Contact: 09/21/2017
Next Scheduled EDR Contact: 01/08/2018
Data Release Frequency: Quarterly

DOT OPS: Incident and Accident Data

Department of Transporation, Office of Pipeline Safety Incident and Accident data.

Date of Government Version: 07/31/2012
Date Data Arrived at EDR: 08/07/2012
Date Made Active in Reports: 09/18/2012
Number of Days to Update: 42

Source: Department of Transporation, Office of Pipeline Safety
Telephone: 202-366-4595
Last EDR Contact: 10/31/2017
Next Scheduled EDR Contact: 02/12/2018
Data Release Frequency: Varies

US CDL: Clandestine Drug Labs

A listing of clandestine drug lab locations. The U.S. Department of Justice ("the Department") provides this web site as a public service. It contains addresses of some locations where law enforcement agencies reported they found chemicals or other items that indicated the presence of either clandestine drug laboratories or dumpsites. In most cases, the source of the entries is not the Department, and the Department has not verified the entry and does not guarantee its accuracy. Members of the public must verify the accuracy of all entries by, for example, contacting local law enforcement and local health departments.

Date of Government Version: 07/13/2017
Date Data Arrived at EDR: 09/06/2017
Date Made Active in Reports: 10/06/2017
Number of Days to Update: 30

Source: Drug Enforcement Administration
Telephone: 202-307-1000
Last EDR Contact: 11/28/2017
Next Scheduled EDR Contact: 03/12/2018
Data Release Frequency: Quarterly

US BROWNFIELDS: A Listing of Brownfields Sites

Brownfields are real property, the expansion, redevelopment, or reuse of which may be complicated by the presence or potential presence of a hazardous substance, pollutant, or contaminant. Cleaning up and reinvesting in these properties takes development pressures off of undeveloped, open land, and both improves and protects the environment. Assessment, Cleanup and Redevelopment Exchange System (ACRES) stores information reported by EPA Brownfields grant recipients on brownfields properties assessed or cleaned up with grant funding as well as information on Targeted Brownfields Assessments performed by EPA Regions. A listing of ACRES Brownfield sites is obtained from Cleanups in My Community. Cleanups in My Community provides information on Brownfields properties for which information is reported back to EPA, as well as areas served by Brownfields grant programs.

Date of Government Version: 08/21/2017
Date Data Arrived at EDR: 09/20/2017
Date Made Active in Reports: 12/08/2017
Number of Days to Update: 79

Source: Environmental Protection Agency
Telephone: 202-566-2777
Last EDR Contact: 09/20/2017
Next Scheduled EDR Contact: 01/01/2018
Data Release Frequency: Semi-Annually

DOD: Department of Defense Sites

This data set consists of federally owned or administered lands, administered by the Department of Defense, that have any area equal to or greater than 640 acres of the United States, Puerto Rico, and the U.S. Virgin Islands.

Date of Government Version: 12/31/2005
Date Data Arrived at EDR: 11/10/2006
Date Made Active in Reports: 01/11/2007
Number of Days to Update: 62

Source: USGS
Telephone: 888-275-8747
Last EDR Contact: 10/13/2017
Next Scheduled EDR Contact: 01/22/2018
Data Release Frequency: Semi-Annually

FUDS: Formerly Used Defense Sites

The listing includes locations of Formerly Used Defense Sites properties where the US Army Corps of Engineers is actively working or will take necessary cleanup actions.

Date of Government Version: 01/31/2015
Date Data Arrived at EDR: 07/08/2015
Date Made Active in Reports: 10/13/2015
Number of Days to Update: 97

Source: U.S. Army Corps of Engineers
Telephone: 202-528-4285
Last EDR Contact: 11/22/2017
Next Scheduled EDR Contact: 03/05/2018
Data Release Frequency: Varies

LUCIS: Land Use Control Information System

LUCIS contains records of land use control information pertaining to the former Navy Base Realignment and Closure properties.

Date of Government Version: 05/22/2017
Date Data Arrived at EDR: 06/13/2017
Date Made Active in Reports: 09/15/2017
Number of Days to Update: 94

Source: Department of the Navy
Telephone: 843-820-7326
Last EDR Contact: 11/08/2017
Next Scheduled EDR Contact: 02/26/2018
Data Release Frequency: Varies

CONSENT: Superfund (CERCLA) Consent Decrees

Major legal settlements that establish responsibility and standards for cleanup at NPL (Superfund) sites. Released periodically by United States District Courts after settlement by parties to litigation matters.

Date of Government Version: 06/30/2017
Date Data Arrived at EDR: 08/03/2017
Date Made Active in Reports: 10/20/2017
Number of Days to Update: 78

Source: Department of Justice, Consent Decree Library
Telephone: Varies
Last EDR Contact: 09/25/2017
Next Scheduled EDR Contact: 01/08/2018
Data Release Frequency: Varies

ROD: Records Of Decision

Record of Decision. ROD documents mandate a permanent remedy at an NPL (Superfund) site containing technical and health information to aid in the cleanup.

Date of Government Version: 09/27/2017
Date Data Arrived at EDR: 10/12/2017
Date Made Active in Reports: 10/20/2017
Number of Days to Update: 8

Source: EPA
Telephone: 703-416-0223
Last EDR Contact: 12/08/2017
Next Scheduled EDR Contact: 03/19/2018
Data Release Frequency: Annually

UMTRA: Uranium Mill Tailings Sites

Uranium ore was mined by private companies for federal government use in national defense programs. When the mills shut down, large piles of the sand-like material (mill tailings) remain after uranium has been extracted from the ore. Levels of human exposure to radioactive materials from the piles are low; however, in some cases tailings were used as construction materials before the potential health hazards of the tailings were recognized.

Date of Government Version: 06/23/2017
Date Data Arrived at EDR: 10/11/2017
Date Made Active in Reports: 11/03/2017
Number of Days to Update: 23

Source: Department of Energy
Telephone: 505-845-0011
Last EDR Contact: 11/22/2017
Next Scheduled EDR Contact: 03/05/2018
Data Release Frequency: Varies

DEBRIS REGION 9: Torres Martinez Reservation Illegal Dump Site Locations

A listing of illegal dump sites location on the Torres Martinez Indian Reservation located in eastern Riverside County and northern Imperial County, California.

Date of Government Version: 01/12/2009
Date Data Arrived at EDR: 05/07/2009
Date Made Active in Reports: 09/21/2009
Number of Days to Update: 137

Source: EPA, Region 9
Telephone: 415-947-4219
Last EDR Contact: 10/20/2017
Next Scheduled EDR Contact: 02/05/2018
Data Release Frequency: No Update Planned

ODI: Open Dump Inventory

An open dump is defined as a disposal facility that does not comply with one or more of the Part 257 or Part 258 Subtitle D Criteria.

Date of Government Version: 06/30/1985
Date Data Arrived at EDR: 08/09/2004
Date Made Active in Reports: 09/17/2004
Number of Days to Update: 39

Source: Environmental Protection Agency
Telephone: 800-424-9346
Last EDR Contact: 06/09/2004
Next Scheduled EDR Contact: N/A
Data Release Frequency: No Update Planned

US MINES: Mines Master Index File

Contains all mine identification numbers issued for mines active or opened since 1971. The data also includes violation information.

Date of Government Version: 07/31/2017
Date Data Arrived at EDR: 08/30/2017
Date Made Active in Reports: 10/13/2017
Number of Days to Update: 44

Source: Department of Labor, Mine Safety and Health Administration
Telephone: 303-231-5959
Last EDR Contact: 11/28/2017
Next Scheduled EDR Contact: 03/12/2018
Data Release Frequency: Semi-Annually

US MINES 2: Ferrous and Nonferrous Metal Mines Database Listing

This map layer includes ferrous (ferrous metal mines are facilities that extract ferrous metals, such as iron ore or molybdenum) and nonferrous (Nonferrous metal mines are facilities that extract nonferrous metals, such as gold, silver, copper, zinc, and lead) metal mines in the United States.

Date of Government Version: 12/05/2005
Date Data Arrived at EDR: 02/29/2008
Date Made Active in Reports: 04/18/2008
Number of Days to Update: 49

Source: USGS
Telephone: 703-648-7709
Last EDR Contact: 12/01/2017
Next Scheduled EDR Contact: 03/12/2018
Data Release Frequency: Varies

GOVERNMENT RECORDS SEARCHED / DATA CURRENCY TRACKING

US MINES 3: Active Mines & Mineral Plants Database Listing

Active Mines and Mineral Processing Plant operations for commodities monitored by the Minerals Information Team of the USGS.

Date of Government Version: 04/14/2011
Date Data Arrived at EDR: 06/08/2011
Date Made Active in Reports: 09/13/2011
Number of Days to Update: 97

Source: USGS
Telephone: 703-648-7709
Last EDR Contact: 12/01/2017
Next Scheduled EDR Contact: 03/12/2018
Data Release Frequency: Varies

TRIS: Toxic Chemical Release Inventory System

Toxic Release Inventory System. TRIS identifies facilities which release toxic chemicals to the air, water and land in reportable quantities under SARA Title III Section 313.

Date of Government Version: 12/31/2014
Date Data Arrived at EDR: 11/24/2015
Date Made Active in Reports: 04/05/2016
Number of Days to Update: 133

Source: EPA
Telephone: 202-566-0250
Last EDR Contact: 11/20/2017
Next Scheduled EDR Contact: 03/05/2018
Data Release Frequency: Annually

TSCA: Toxic Substances Control Act

Toxic Substances Control Act. TSCA identifies manufacturers and importers of chemical substances included on the TSCA Chemical Substance Inventory list. It includes data on the production volume of these substances by plant site.

Date of Government Version: 12/31/2012
Date Data Arrived at EDR: 01/15/2015
Date Made Active in Reports: 01/29/2015
Number of Days to Update: 14

Source: EPA
Telephone: 202-260-5521
Last EDR Contact: 09/22/2017
Next Scheduled EDR Contact: 01/01/2018
Data Release Frequency: Every 4 Years

FTTS: FIFRA/ TSCA Tracking System - FIFRA (Federal Insecticide, Fungicide, & Rodenticide Act)/TSCA (Toxic Substances Control Act)

FTTS tracks administrative cases and pesticide enforcement actions and compliance activities related to FIFRA, TSCA and EPCRA (Emergency Planning and Community Right-to-Know Act). To maintain currency, EDR contacts the Agency on a quarterly basis.

Date of Government Version: 04/09/2009
Date Data Arrived at EDR: 04/16/2009
Date Made Active in Reports: 05/11/2009
Number of Days to Update: 25

Source: EPA/Office of Prevention, Pesticides and Toxic Substances
Telephone: 202-566-1667
Last EDR Contact: 08/18/2017
Next Scheduled EDR Contact: 12/04/2017
Data Release Frequency: Quarterly

FTTS INSP: FIFRA/ TSCA Tracking System - FIFRA (Federal Insecticide, Fungicide, & Rodenticide Act)/TSCA (Toxic Substances Control Act)

A listing of FIFRA/TSCA Tracking System (FTTS) inspections and enforcements.

Date of Government Version: 04/09/2009
Date Data Arrived at EDR: 04/16/2009
Date Made Active in Reports: 05/11/2009
Number of Days to Update: 25

Source: EPA
Telephone: 202-566-1667
Last EDR Contact: 08/18/2017
Next Scheduled EDR Contact: 12/04/2017
Data Release Frequency: Quarterly

HIST FTTS: FIFRA/TSCA Tracking System Administrative Case Listing

A complete administrative case listing from the FIFRA/TSCA Tracking System (FTTS) for all ten EPA regions. The information was obtained from the National Compliance Database (NCDB). NCDB supports the implementation of FIFRA (Federal Insecticide, Fungicide, and Rodenticide Act) and TSCA (Toxic Substances Control Act). Some EPA regions are now closing out records. Because of that, and the fact that some EPA regions are not providing EPA Headquarters with updated records, it was decided to create a HIST FTTS database. It included records that may not be included in the newer FTTS database updates. This database is no longer updated.

Date of Government Version: 10/19/2006
Date Data Arrived at EDR: 03/01/2007
Date Made Active in Reports: 04/10/2007
Number of Days to Update: 40

Source: Environmental Protection Agency
Telephone: 202-564-2501
Last EDR Contact: 12/17/2007
Next Scheduled EDR Contact: 03/17/2008
Data Release Frequency: No Update Planned

HIST FTTS INSP: FIFRA/TSCA Tracking System Inspection & Enforcement Case Listing

A complete inspection and enforcement case listing from the FIFRA/TSCA Tracking System (FTTS) for all ten EPA regions. The information was obtained from the National Compliance Database (NCDB). NCDB supports the implementation of FIFRA (Federal Insecticide, Fungicide, and Rodenticide Act) and TSCA (Toxic Substances Control Act). Some EPA regions are now closing out records. Because of that, and the fact that some EPA regions are not providing EPA Headquarters with updated records, it was decided to create a HIST FTTS database. It included records that may not be included in the newer FTTS database updates. This database is no longer updated.

Date of Government Version: 10/19/2006
Date Data Arrived at EDR: 03/01/2007
Date Made Active in Reports: 04/10/2007
Number of Days to Update: 40

Source: Environmental Protection Agency
Telephone: 202-564-2501
Last EDR Contact: 12/17/2008
Next Scheduled EDR Contact: 03/17/2008
Data Release Frequency: No Update Planned

SSTS: Section 7 Tracking Systems

Section 7 of the Federal Insecticide, Fungicide and Rodenticide Act, as amended (92 Stat. 829) requires all registered pesticide-producing establishments to submit a report to the Environmental Protection Agency by March 1st each year. Each establishment must report the types and amounts of pesticides, active ingredients and devices being produced, and those having been produced and sold or distributed in the past year.

Date of Government Version: 12/31/2009
Date Data Arrived at EDR: 12/10/2010
Date Made Active in Reports: 02/25/2011
Number of Days to Update: 77

Source: EPA
Telephone: 202-564-4203
Last EDR Contact: 10/27/2017
Next Scheduled EDR Contact: 02/05/2018
Data Release Frequency: Annually

ICIS: Integrated Compliance Information System

The Integrated Compliance Information System (ICIS) supports the information needs of the national enforcement and compliance program as well as the unique needs of the National Pollutant Discharge Elimination System (NPDES) program.

Date of Government Version: 11/18/2016
Date Data Arrived at EDR: 11/23/2016
Date Made Active in Reports: 02/10/2017
Number of Days to Update: 79

Source: Environmental Protection Agency
Telephone: 202-564-2501
Last EDR Contact: 10/11/2017
Next Scheduled EDR Contact: 01/22/2018
Data Release Frequency: Quarterly

PADS: PCB Activity Database System

PCB Activity Database. PADS Identifies generators, transporters, commercial storers and/or brokers and disposers of PCB's who are required to notify the EPA of such activities.

Date of Government Version: 06/01/2017
Date Data Arrived at EDR: 06/09/2017
Date Made Active in Reports: 10/13/2017
Number of Days to Update: 126

Source: EPA
Telephone: 202-566-0500
Last EDR Contact: 10/13/2017
Next Scheduled EDR Contact: 01/22/2018
Data Release Frequency: Annually

MLTS: Material Licensing Tracking System

MLTS is maintained by the Nuclear Regulatory Commission and contains a list of approximately 8,100 sites which possess or use radioactive materials and which are subject to NRC licensing requirements. To maintain currency, EDR contacts the Agency on a quarterly basis.

Date of Government Version: 08/30/2016
Date Data Arrived at EDR: 09/08/2016
Date Made Active in Reports: 10/21/2016
Number of Days to Update: 43

Source: Nuclear Regulatory Commission
Telephone: 301-415-7169
Last EDR Contact: 10/16/2017
Next Scheduled EDR Contact: 11/20/2017
Data Release Frequency: Quarterly

RADINFO: Radiation Information Database

The Radiation Information Database (RADINFO) contains information about facilities that are regulated by U.S. Environmental Protection Agency (EPA) regulations for radiation and radioactivity.

Date of Government Version: 10/02/2017
Date Data Arrived at EDR: 10/05/2017
Date Made Active in Reports: 10/13/2017
Number of Days to Update: 8

Source: Environmental Protection Agency
Telephone: 202-343-9775
Last EDR Contact: 10/05/2017
Next Scheduled EDR Contact: 01/15/2018
Data Release Frequency: Quarterly

FINDS: Facility Index System/Facility Registry System

Facility Index System. FINDS contains both facility information and 'pointers' to other sources that contain more detail. EDR includes the following FINDS databases in this report: PCS (Permit Compliance System), AIRS (Aerometric Information Retrieval System), DOCKET (Enforcement Docket used to manage and track information on civil judicial enforcement cases for all environmental statutes), FURS (Federal Underground Injection Control), C-DOCKET (Criminal Docket System used to track criminal enforcement actions for all environmental statutes), FFIS (Federal Facilities Information System), STATE (State Environmental Laws and Statutes), and PADS (PCB Activity Data System).

Date of Government Version: 07/23/2017
Date Data Arrived at EDR: 09/06/2017
Date Made Active in Reports: 09/15/2017
Number of Days to Update: 9

Source: EPA
Telephone: (214) 665-2200
Last EDR Contact: 12/05/2017
Next Scheduled EDR Contact: 03/19/2018
Data Release Frequency: Quarterly

RAATS: RCRA Administrative Action Tracking System

RCRA Administration Action Tracking System. RAATS contains records based on enforcement actions issued under RCRA pertaining to major violators and includes administrative and civil actions brought by the EPA. For administration actions after September 30, 1995, data entry in the RAATS database was discontinued. EPA will retain a copy of the database for historical records. It was necessary to terminate RAATS because a decrease in agency resources made it impossible to continue to update the information contained in the database.

Date of Government Version: 04/17/1995
Date Data Arrived at EDR: 07/03/1995
Date Made Active in Reports: 08/07/1995
Number of Days to Update: 35

Source: EPA
Telephone: 202-564-4104
Last EDR Contact: 06/02/2008
Next Scheduled EDR Contact: 09/01/2008
Data Release Frequency: No Update Planned

RMP: Risk Management Plans

When Congress passed the Clean Air Act Amendments of 1990, it required EPA to publish regulations and guidance for chemical accident prevention at facilities using extremely hazardous substances. The Risk Management Program Rule (RMP Rule) was written to implement Section 112(r) of these amendments. The rule, which built upon existing industry codes and standards, requires companies of all sizes that use certain flammable and toxic substances to develop a Risk Management Program, which includes a(n): Hazard assessment that details the potential effects of an accidental release, an accident history of the last five years, and an evaluation of worst-case and alternative accidental releases; Prevention program that includes safety precautions and maintenance, monitoring, and employee training measures; and Emergency response program that spells out emergency health care, employee training measures and procedures for informing the public and response agencies (e.g the fire department) should an accident occur.

Date of Government Version: 11/02/2017
Date Data Arrived at EDR: 11/17/2017
Date Made Active in Reports: 12/08/2017
Number of Days to Update: 21

Source: Environmental Protection Agency
Telephone: 202-564-8600
Last EDR Contact: 10/23/2017
Next Scheduled EDR Contact: 02/05/2018
Data Release Frequency: Varies

BRS: Biennial Reporting System

The Biennial Reporting System is a national system administered by the EPA that collects data on the generation and management of hazardous waste. BRS captures detailed data from two groups: Large Quantity Generators (LQG) and Treatment, Storage, and Disposal Facilities.

Date of Government Version: 12/31/2015
Date Data Arrived at EDR: 02/22/2017
Date Made Active in Reports: 09/28/2017
Number of Days to Update: 218
Source: EPA/NTIS
Telephone: 800-424-9346
Last EDR Contact: 11/20/2017
Next Scheduled EDR Contact: 03/05/2018
Data Release Frequency: Biennially

FEDERAL FACILITY: Federal Facility Site Information listing
A listing of National Priority List (NPL) and Base Realignment and Closure (BRAC) sites found in the Comprehensive Environmental Response, Compensation and Liability Information System (CERCLIS) Database where EPA Federal Facilities Restoration and Reuse Office is involved in cleanup activities.

Date of Government Version: 11/07/2016
Date Data Arrived at EDR: 01/05/2017
Date Made Active in Reports: 04/07/2017
Number of Days to Update: 92
Source: Environmental Protection Agency
Telephone: 703-603-8704
Last EDR Contact: 10/06/2017
Next Scheduled EDR Contact: 01/15/2018
Data Release Frequency: Varies

COAL ASH DOE: Steam-Electric Plant Operation Data
A listing of power plants that store ash in surface ponds.

Date of Government Version: 12/31/2005
Date Data Arrived at EDR: 08/07/2009
Date Made Active in Reports: 10/22/2009
Number of Days to Update: 76
Source: Department of Energy
Telephone: 202-586-8719
Last EDR Contact: 12/05/2017
Next Scheduled EDR Contact: 03/19/2018
Data Release Frequency: Varies

US AIRS (AFS): Aerometric Information Retrieval System Facility Subsystem (AFS)
The database is a sub-system of Aerometric Information Retrieval System (AIRS). AFS contains compliance data on air pollution point sources regulated by the U.S. EPA and/or state and local air regulatory agencies. This information comes from source reports by various stationary sources of air pollution, such as electric power plants, steel mills, factories, and universities, and provides information about the air pollutants they produce. Action, air program, air program pollutant, and general level plant data. It is used to track emissions and compliance data from industrial plants.

Date of Government Version: 10/12/2016
Date Data Arrived at EDR: 10/26/2016
Date Made Active in Reports: 02/03/2017
Number of Days to Update: 100
Source: EPA
Telephone: 202-564-2496
Last EDR Contact: 09/26/2017
Next Scheduled EDR Contact: 01/08/2018
Data Release Frequency: Annually

US AIRS MINOR: Air Facility System Data
A listing of minor source facilities.

Date of Government Version: 10/12/2016
Date Data Arrived at EDR: 10/26/2016
Date Made Active in Reports: 02/03/2017
Number of Days to Update: 100
Source: EPA
Telephone: 202-564-2496
Last EDR Contact: 09/26/2017
Next Scheduled EDR Contact: 01/08/2018
Data Release Frequency: Annually

US FIN ASSUR: Financial Assurance Information
All owners and operators of facilities that treat, store, or dispose of hazardous waste are required to provide proof that they will have sufficient funds to pay for the clean up, closure, and post-closure care of their facilities.

Date of Government Version: 10/17/2017
Date Data Arrived at EDR: 11/01/2017
Date Made Active in Reports: 12/08/2017
Number of Days to Update: 37
Source: Environmental Protection Agency
Telephone: 202-566-1917
Last EDR Contact: 11/01/2017
Next Scheduled EDR Contact: 01/08/2018
Data Release Frequency: Quarterly

EPA WATCH LIST: EPA WATCH LIST

EPA maintains a "Watch List" to facilitate dialogue between EPA, state and local environmental agencies on enforcement matters relating to facilities with alleged violations identified as either significant or high priority. Being on the Watch List does not mean that the facility has actually violated the law only that an investigation by EPA or a state or local environmental agency has led those organizations to allege that an unproven violation has in fact occurred. Being on the Watch List does not represent a higher level of concern regarding the alleged violations that were detected, but instead indicates cases requiring additional dialogue between EPA, state and local agencies - primarily because of the length of time the alleged violation has gone unaddressed or unresolved.

Date of Government Version: 08/30/2013
Date Data Arrived at EDR: 03/21/2014
Date Made Active in Reports: 06/17/2014
Number of Days to Update: 88
Source: Environmental Protection Agency
Telephone: 617-520-3000
Last EDR Contact: 11/06/2017
Next Scheduled EDR Contact: 02/19/2018
Data Release Frequency: Quarterly

COAL ASH EPA: Coal Combustion Residues Surface Impoundments List

A listing of coal combustion residues surface impoundments with high hazard potential ratings.

Date of Government Version: 07/01/2014
Date Data Arrived at EDR: 09/10/2014
Date Made Active in Reports: 10/20/2014
Number of Days to Update: 40
Source: Environmental Protection Agency
Telephone: N/A
Last EDR Contact: 12/08/2017
Next Scheduled EDR Contact: 03/19/2018
Data Release Frequency: Varies

FEMA UST: Underground Storage Tank Listing

A listing of all FEMA owned underground storage tanks.

Date of Government Version: 05/15/2017
Date Data Arrived at EDR: 05/30/2017
Date Made Active in Reports: 10/13/2017
Number of Days to Update: 136
Source: FEMA
Telephone: 202-646-5797
Last EDR Contact: 10/13/2017
Next Scheduled EDR Contact: 01/22/2018
Data Release Frequency: Varies

SCRD DRYCLEANERS: State Coalition for Remediation of Drycleaners Listing

The State Coalition for Remediation of Drycleaners was established in 1998, with support from the U.S. EPA Office of Superfund Remediation and Technology Innovation. It is comprised of representatives of states with established drycleaner remediation programs. Currently the member states are Alabama, Connecticut, Florida, Illinois, Kansas, Minnesota, Missouri, North Carolina, Oregon, South Carolina, Tennessee, Texas, and Wisconsin.

Date of Government Version: 01/01/2017
Date Data Arrived at EDR: 02/03/2017
Date Made Active in Reports: 04/07/2017
Number of Days to Update: 63
Source: Environmental Protection Agency
Telephone: 615-532-8599
Last EDR Contact: 11/17/2017
Next Scheduled EDR Contact: 02/26/2018
Data Release Frequency: Varies

IHS OPEN DUMPS: Open Dumps on Indian Land

A listing of all open dumps located on Indian Land in the United States.

Date of Government Version: 04/01/2014
Date Data Arrived at EDR: 08/06/2014
Date Made Active in Reports: 01/29/2015
Number of Days to Update: 176
Source: Department of Health & Human Serivces, Indian Health Service
Telephone: 301-443-1452
Last EDR Contact: 11/03/2017
Next Scheduled EDR Contact: 02/12/2018
Data Release Frequency: Varies

US HIST CDL: National Clandestine Laboratory Register

A listing of clandestine drug lab locations that have been removed from the DEAs National Clandestine Laboratory Register.

Date of Government Version: 07/13/2017
Date Data Arrived at EDR: 09/06/2017
Date Made Active in Reports: 10/06/2017
Number of Days to Update: 30
Source: Drug Enforcement Administration
Telephone: 202-307-1000
Last EDR Contact: 11/28/2017
Next Scheduled EDR Contact: 03/12/2018
Data Release Frequency: No Update Planned

UXO: Unexploded Ordnance Sites
A listing of unexploded ordnance site locations

Date of Government Version: 10/25/2016
Date Data Arrived at EDR: 06/02/2017
Date Made Active in Reports: 10/13/2017
Number of Days to Update: 133
Source: Department of Defense
Telephone: 703-704-1564
Last EDR Contact: 10/16/2017
Next Scheduled EDR Contact: 01/29/2018
Data Release Frequency: Varies

PRP: Potentially Responsible Parties
A listing of verified Potentially Responsible Parties

Date of Government Version: 10/25/2013
Date Data Arrived at EDR: 10/17/2014
Date Made Active in Reports: 10/20/2014
Number of Days to Update: 3
Source: EPA
Telephone: 202-564-6023
Last EDR Contact: 11/03/2017
Next Scheduled EDR Contact: 02/19/2018
Data Release Frequency: Quarterly

LEAD SMELTER 2: Lead Smelter Sites
A list of several hundred sites in the U.S. where secondary lead smelting was done from 1931and 1964. These sites may pose a threat to public health through ingestion or inhalation of contaminated soil or dust

Date of Government Version: 04/05/2001
Date Data Arrived at EDR: 10/27/2010
Date Made Active in Reports: 12/02/2010
Number of Days to Update: 36
Source: American Journal of Public Health
Telephone: 703-305-6451
Last EDR Contact: 12/02/2009
Next Scheduled EDR Contact: N/A
Data Release Frequency: No Update Planned

LEAD SMELTER 1: Lead Smelter Sites
A listing of former lead smelter site locations.

Date of Government Version: 10/10/2017
Date Data Arrived at EDR: 11/03/2017
Date Made Active in Reports: 12/15/2017
Number of Days to Update: 42
Source: Environmental Protection Agency
Telephone: 703-603-8787
Last EDR Contact: 11/03/2017
Next Scheduled EDR Contact: 01/15/2018
Data Release Frequency: Varies

2020 COR ACTION: 2020 Corrective Action Program List
The EPA has set ambitious goals for the RCRA Corrective Action program by creating the 2020 Corrective Action Universe. This RCRA cleanup baseline includes facilities expected to need corrective action. The 2020 universe contains a wide variety of sites. Some properties are heavily contaminated while others were contaminated but have since been cleaned up. Still others have not been fully investigated yet, and may require little or no remediation. Inclusion in the 2020 Universe does not necessarily imply failure on the part of a facility to meet its RCRA obligations.

Date of Government Version: 04/22/2013
Date Data Arrived at EDR: 03/03/2015
Date Made Active in Reports: 03/09/2015
Number of Days to Update: 6
Source: Environmental Protection Agency
Telephone: 703-308-4044
Last EDR Contact: 11/09/2017
Next Scheduled EDR Contact: 02/19/2018
Data Release Frequency: Varies

DOCKET HWC: Hazardous Waste Compliance Docket Listing
A complete list of the Federal Agency Hazardous Waste Compliance Docket Facilities.

Date of Government Version: 02/13/2017
Date Data Arrived at EDR: 02/15/2017
Date Made Active in Reports: 11/03/2017
Number of Days to Update: 261
Source: Environmental Protection Agency
Telephone: 202-564-0527
Last EDR Contact: 11/21/2017
Next Scheduled EDR Contact: 03/12/2018
Data Release Frequency: Varies

ABANDONED MINES: Abandoned Mines

An inventory of land and water impacted by past mining (primarily coal mining) is maintained by OSMRE to provide information needed to implement the Surface Mining Control and Reclamation Act of 1977 (SMCRA). The inventory contains information on the location, type, and extent of AML impacts, as well as, information on the cost associated with the reclamation of those problems. The inventory is based upon field surveys by State, Tribal, and OSMRE program officials. It is dynamic to the extent that it is modified as new problems are identified and existing problems are reclaimed.

Date of Government Version: 09/25/2017
Date Data Arrived at EDR: 09/26/2017
Date Made Active in Reports: 10/20/2017
Number of Days to Update: 24

Source: Department of Interior
Telephone: 202-208-2609
Last EDR Contact: 12/06/2017
Next Scheduled EDR Contact: 03/26/2018
Data Release Frequency: Quarterly

ECHO: Enforcement & Compliance History Information

ECHO provides integrated compliance and enforcement information for about 800,000 regulated facilities nationwide.

Date of Government Version: 09/02/2017
Date Data Arrived at EDR: 09/06/2017
Date Made Active in Reports: 10/20/2017
Number of Days to Update: 44

Source: Environmental Protection Agency
Telephone: 202-564-2280
Last EDR Contact: 12/05/2017
Next Scheduled EDR Contact: 03/19/2018
Data Release Frequency: Quarterly

FUSRAP: Formerly Utilized Sites Remedial Action Program

DOE established the Formerly Utilized Sites Remedial Action Program (FUSRAP) in 1974 to remediate sites where radioactive contamination remained from Manhattan Project and early U.S. Atomic Energy Commission (AEC) operations.

Date of Government Version: 12/23/2016
Date Data Arrived at EDR: 12/27/2016
Date Made Active in Reports: 02/17/2017
Number of Days to Update: 52

Source: Department of Energy
Telephone: 202-586-3559
Last EDR Contact: 11/02/2017
Next Scheduled EDR Contact: 02/19/2018
Data Release Frequency: Varies

PCB TRANSFORMER: PCB Transformer Registration Database

The database of PCB transformer registrations that includes all PCB registration submittals.

Date of Government Version: 05/24/2017
Date Data Arrived at EDR: 11/30/2017
Date Made Active in Reports: 12/15/2017
Number of Days to Update: 15

Source: Environmental Protection Agency
Telephone: 202-566-0517
Last EDR Contact: 10/26/2017
Next Scheduled EDR Contact: 02/05/2018
Data Release Frequency: Varies

FUELS PROGRAM: EPA Fuels Program Registered Listing

This listing includes facilities that are registered under the Part 80 (Code of Federal Regulations) EPA Fuels Programs. All companies now are required to submit new and updated registrations.

Date of Government Version: 08/17/2017
Date Data Arrived at EDR: 08/17/2017
Date Made Active in Reports: 09/15/2017
Number of Days to Update: 29

Source: EPA
Telephone: 800-385-6164
Last EDR Contact: 11/20/2017
Next Scheduled EDR Contact: 03/05/2018
Data Release Frequency: Quarterly

STATE AND LOCAL RECORDS

SHWS: State Superfund Registry

State Hazardous Waste Sites. State hazardous waste site records are the states' equivalent to CERCLIS. These sites may or may not already be listed on the federal CERCLIS list. Priority sites planned for cleanup using state funds (state equivalent of Superfund) are identified along with sites where cleanup will be paid for by potentially responsible parties. Available information varies by state.

Date of Government Version: 09/30/2017
Date Data Arrived at EDR: 10/13/2017
Date Made Active in Reports: 12/11/2017
Number of Days to Update: 59

Source: Texas Commission on Environmental Quality
Telephone: 512-239-5680
Last EDR Contact: 12/11/2017
Next Scheduled EDR Contact: 03/26/2018
Data Release Frequency: Semi-Annually

IOP: Innocent Owner/Operator Program

Contains information on all sites that are in the IOP. An IOP is an innocent owner or operator whose property is contaminated as a result of a release or migration of contaminants from a source or sources not located on the property, and they did not cause or contribute to the source or sources of contamination.

Date of Government Version: 09/06/2017
Date Data Arrived at EDR: 09/07/2017
Date Made Active in Reports: 09/08/2017
Number of Days to Update: 1

Source: Texas Commission on Environmental Quality
Telephone: 512-239-5894
Last EDR Contact: 09/06/2017
Next Scheduled EDR Contact: 01/15/2018
Data Release Frequency: Quarterly

SWF/LF: Permitted Solid Waste Facilities

Solid Waste Facilities/Landfill Sites. SWF/LF type records typically contain an inventory of solid waste disposal facilities or landfills in a particular state. Depending on the state, these may be active or inactive facilities or open dumps that failed to meet RCRA Subtitle D Section 4004 criteria for solid waste landfills or disposal sites.

Date of Government Version: 10/27/2017
Date Data Arrived at EDR: 11/01/2017
Date Made Active in Reports: 12/11/2017
Number of Days to Update: 40

Source: Texas Commission on Environmental Quality
Telephone: 512-239-6706
Last EDR Contact: 10/23/2017
Next Scheduled EDR Contact: 02/05/2018
Data Release Frequency: Quarterly

CLI: Closed Landfill Inventory

Closed and abandoned landfills (permitted as well as unauthorized) across the state of Texas. For current information regarding any of the sites included in this database, contact the appropriate Council of Governments agency.

Date of Government Version: 08/30/1999
Date Data Arrived at EDR: 09/28/2000
Date Made Active in Reports: 10/30/2000
Number of Days to Update: 32

Source: Texas Commission on Environmental Quality
Telephone: N/A
Last EDR Contact: 10/02/2017
Next Scheduled EDR Contact: 01/15/2018
Data Release Frequency: Varies

NPDES: NPDES Facility List

Permitted wastewater outfalls.

Date of Government Version: 10/21/2017
Date Data Arrived at EDR: 10/24/2017
Date Made Active in Reports: 11/06/2017
Number of Days to Update: 13

Source: Texas Commission on Environmental Quality
Telephone: 512-239-4591
Last EDR Contact: 11/16/2017
Next Scheduled EDR Contact: 02/26/2018
Data Release Frequency: Varies

UIC: Underground Injection Wells Database Listing

Class V injection wells regulated by the TCEQ. Class V wells are used to inject non-hazardous fluids underground. Most Class V wells are used to dispose of wastes into or above underground sources of drinking water and can pose a threat to ground water quality, if not managed properly.

Date of Government Version: 10/05/2017
Date Data Arrived at EDR: 10/06/2017
Date Made Active in Reports: 12/11/2017
Number of Days to Update: 66

Source: Texas Commission on Environmental Quality
Telephone: 512-239-6627
Last EDR Contact: 10/06/2017
Next Scheduled EDR Contact: 01/29/2018
Data Release Frequency: Varies

GOVERNMENT RECORDS SEARCHED / DATA CURRENCY TRACKING

H-GAC CLI: Houston-Galveston Closed Landfill Inventory

Closed Landfill Inventory for the Houston-Galveston Area Council Region. In 1993, the Texas Legislature passed House Bill (HB) 2537, which required Councils of Governments (COGs) to develop an inventory of closed municipal solid waste landfills for their regional solid waste management plans.

Date of Government Version: 10/31/2017
Date Data Arrived at EDR: 11/01/2017
Date Made Active in Reports: 12/11/2017
Number of Days to Update: 40

Source: Houston-Galveston Area Council
Telephone: 832-681-2518
Last EDR Contact: 11/01/2017
Next Scheduled EDR Contact: 01/15/2018
Data Release Frequency: Varies

CAPCOG LI: Capitol Area Landfill Inventory

Permitted and unpermitted landfills for the CAPCOG region. Serving Bastrop, Blanco, Burnet, Caldwell, Fayette, Hays, Lee, Llano, Travis, and Williamson Counties.

Date of Government Version: 01/06/2017
Date Data Arrived at EDR: 01/10/2017
Date Made Active in Reports: 03/15/2017
Number of Days to Update: 64

Source: Capital Area Council of Governments
Telephone: 512-916-6000
Last EDR Contact: 10/06/2017
Next Scheduled EDR Contact: 01/15/2018
Data Release Frequency: Varies

NCTCOG LI: North Central Landfill Inventory

North Central Texas Council of Governments landfill database.

Date of Government Version: 10/04/2017
Date Data Arrived at EDR: 10/06/2017
Date Made Active in Reports: 12/11/2017
Number of Days to Update: 66

Source: North Central Texas Council of Governments
Telephone: 817-695-9223
Last EDR Contact: 10/02/2017
Next Scheduled EDR Contact: 01/15/2018
Data Release Frequency: Varies

SWRCY: Recycling Facility Listing

A listing of recycling facilities in the state.

Date of Government Version: 09/07/2017
Date Data Arrived at EDR: 09/07/2017
Date Made Active in Reports: 09/11/2017
Number of Days to Update: 4

Source: TCEQ
Telephone: 512-239-6700
Last EDR Contact: 11/08/2017
Next Scheduled EDR Contact: 02/26/2018
Data Release Frequency: Varies

WASTEMGT: Commercial Hazardous & Solid Waste Management Facilities

This list contains commercial recycling facilities and facilities permitted or authorized (interim status) by the Texas Natural Resource Conservation Commission.

Date of Government Version: 07/07/2016
Date Data Arrived at EDR: 10/07/2016
Date Made Active in Reports: 12/07/2016
Number of Days to Update: 61

Source: Texas Commission on Environmental Quality
Telephone: 512-239-2920
Last EDR Contact: 10/06/2017
Next Scheduled EDR Contact: 01/15/2018
Data Release Frequency: Varies

LPST: Leaking Petroleum Storage Tank Database

An inventory of reported leaking petroleum storage tank incidents. Not all states maintain these records, and the information stored varies by state.

Date of Government Version: 09/06/2017
Date Data Arrived at EDR: 09/07/2017
Date Made Active in Reports: 09/11/2017
Number of Days to Update: 4

Source: Texas Commission on Environmental Quality
Telephone: 512-239-2200
Last EDR Contact: 09/06/2017
Next Scheduled EDR Contact: 01/08/2018
Data Release Frequency: Quarterly

GOVERNMENT RECORDS SEARCHED / DATA CURRENCY TRACKING

UST: Petroleum Storage Tank Database

Registered Underground Storage Tanks. UST's are regulated under Subtitle I of the Resource Conservation and Recovery Act (RCRA) and must be registered with the state department responsible for administering the UST program. Available information varies by state program.

Date of Government Version: 07/03/2017
Date Data Arrived at EDR: 09/11/2017
Date Made Active in Reports: 09/21/2017
Number of Days to Update: 10

Source: Texas Commission on Environmental Quality
Telephone: 512-239-2160
Last EDR Contact: 09/11/2017
Next Scheduled EDR Contact: 01/08/2018
Data Release Frequency: Quarterly

DEL SHWS: Deleted Superfund Registry Sites

Sites have been deleted from the state Superfund registry in accordance with the Act, ?361.189

Date of Government Version: 09/30/2017
Date Data Arrived at EDR: 10/13/2017
Date Made Active in Reports: 12/11/2017
Number of Days to Update: 59

Source: Texas Commission on Environmental Quality
Telephone: 512-239-0666
Last EDR Contact: 12/11/2017
Next Scheduled EDR Contact: 03/26/2018
Data Release Frequency: Quarterly

LIENS: Environmental Liens Listing

The listing covers TCEQ liens placed against either State Superfund sites or Federal Superfund sites to recover cost incurred by TCEQ.

Date of Government Version: 09/11/2017
Date Data Arrived at EDR: 09/13/2017
Date Made Active in Reports: 09/25/2017
Number of Days to Update: 12

Source: Texas Commission on Environmental Quality
Telephone: 512-239-2209
Last EDR Contact: 09/06/2017
Next Scheduled EDR Contact: 01/15/2018
Data Release Frequency: Varies

AST: Petroleum Storage Tank Database

Registered Aboveground Storage Tanks.

Date of Government Version: 07/03/2017
Date Data Arrived at EDR: 09/11/2017
Date Made Active in Reports: 09/21/2017
Number of Days to Update: 10

Source: Texas Commission on Environmental Quality
Telephone: 512-239-2160
Last EDR Contact: 09/11/2017
Next Scheduled EDR Contact: 01/08/2018
Data Release Frequency: Quarterly

SPILLS: Spills Database

Spills reported to the Emergency Response Division.

Date of Government Version: 09/08/2017
Date Data Arrived at EDR: 09/11/2017
Date Made Active in Reports: 09/21/2017
Number of Days to Update: 10

Source: Texas Commission on Environmental Quality
Telephone: 512-239-2507
Last EDR Contact: 10/16/2017
Next Scheduled EDR Contact: 01/29/2018
Data Release Frequency: Quarterly

AUL: Sites with Controls

Activity and use limitations include both engineering controls and institutional controls.

Date of Government Version: 09/11/2017
Date Data Arrived at EDR: 09/13/2017
Date Made Active in Reports: 09/25/2017
Number of Days to Update: 12

Source: Texas Commission on Environmental Quality
Telephone: 512-239-5891
Last EDR Contact: 09/06/2017
Next Scheduled EDR Contact: 01/15/2018
Data Release Frequency: Varies

VCP TCEQ: Voluntary Cleanup Program Database

The Texas Voluntary Cleanup Program was established to provide administrative, technical, and legal incentives to encourage the cleanup of contaminated sites in Texas.

Date of Government Version: 09/06/2017
Date Data Arrived at EDR: 09/07/2017
Date Made Active in Reports: 09/11/2017
Number of Days to Update: 4
Source: Texas Commission on Environmental Quality
Telephone: 512-239-5891
Last EDR Contact: 09/06/2017
Next Scheduled EDR Contact: 01/15/2018
Data Release Frequency: Quarterly

VCP RRC: Voluntary Cleanup Program Sites

The Voluntary Cleanup Program (RRC-VCP) provides an incentive to remediate Oil & Gas related pollution by participants as long as they did not cause or contribute to the contamination. Applicants to the program receive a release of liability to the state in exchange for a successful cleanup.

Date of Government Version: 04/11/2017
Date Data Arrived at EDR: 07/07/2017
Date Made Active in Reports: 09/21/2017
Number of Days to Update: 76
Source: Railroad Commission of Texas
Telephone: 512-463-6969
Last EDR Contact: 10/06/2017
Next Scheduled EDR Contact: 01/15/2018
Data Release Frequency: Varies

PRIORITY CLEANERS: Dry Cleaner Remediation Program Prioritization List

A listing of dry cleaner related contaminated sites.

Date of Government Version: 03/01/2017
Date Data Arrived at EDR: 06/08/2017
Date Made Active in Reports: 09/19/2017
Number of Days to Update: 103
Source: Texas Commisision on Environmenatl Quality
Telephone: 512-239-5658
Last EDR Contact: 12/06/2017
Next Scheduled EDR Contact: 03/19/2018
Data Release Frequency: Varies

DRYCLEANERS: Drycleaner Registration Database Listing

A listing of drycleaning facilities.

Date of Government Version: 08/02/2017
Date Data Arrived at EDR: 08/30/2017
Date Made Active in Reports: 09/11/2017
Number of Days to Update: 12
Source: Texas Commission on Environmental Quality
Telephone: 512-239-2160
Last EDR Contact: 11/29/2017
Next Scheduled EDR Contact: 03/12/2018
Data Release Frequency: Varies

BROWNFIELDS: Brownfields Site Assessments

Brownfield site assessments that are being cleaned under EPA grant monies.

Date of Government Version: 09/06/2017
Date Data Arrived at EDR: 09/07/2017
Date Made Active in Reports: 09/08/2017
Number of Days to Update: 1
Source: TCEQ
Telephone: 512-239-5872
Last EDR Contact: 09/06/2017
Next Scheduled EDR Contact: 01/15/2018
Data Release Frequency: Semi-Annually

ENFORCEMENT: Notice of Violations Listing

A listing of permit violations.

Date of Government Version: 10/19/2017
Date Data Arrived at EDR: 10/19/2017
Date Made Active in Reports: 12/12/2017
Number of Days to Update: 54
Source: Texas Commission on Environmental Quality
Telephone: 512-239-6012
Last EDR Contact: 10/02/2017
Next Scheduled EDR Contact: 01/15/2018
Data Release Frequency: Semi-Annually

Ind. Haz Waste: Industrial & Hazardous Waste Database

Summary reports reported by waste handlers, generators and shippers in Texas.

Date of Government Version: 10/06/2017
Date Data Arrived at EDR: 10/18/2017
Date Made Active in Reports: 12/11/2017
Number of Days to Update: 54
Source: Texas Commission on Environmental Quality
Telephone: 512-239-0985
Last EDR Contact: 10/18/2017
Next Scheduled EDR Contact: 01/29/2018
Data Release Frequency: Annually

ED AQUIF: Edwards Aquifer Permits

A listing of permits in the Edwards Aquifer Protection Program database. The information provided is for the counties located in the Austin Region (Hays, Travis, and Williamson counties).

Date of Government Version: 09/08/2017
Date Data Arrived at EDR: 09/11/2017
Date Made Active in Reports: 09/11/2017
Number of Days to Update: 0

Source: Texas Commission on Environmental Quality, Austin Region
Telephone: 512-339-2929
Last EDR Contact: 09/06/2017
Next Scheduled EDR Contact: 01/08/2018
Data Release Frequency: Varies

AIRS: Current Emission Inventory Data

The database lists by company, along with their actual emissions, the TNRCC air accounts that emit EPA criteria pollutants.

Date of Government Version: 08/09/2017
Date Data Arrived at EDR: 08/11/2017
Date Made Active in Reports: 09/21/2017
Number of Days to Update: 41

Source: Texas Commission on Environmental Quality
Telephone: N/A
Last EDR Contact: 12/08/2017
Next Scheduled EDR Contact: 03/26/2018
Data Release Frequency: Semi-Annually

MSD: Municipal Settings Designations Database

An MSD is an official state designation given to property within a municipality or its extraterritorial jurisdiction that certifies that designated groundwater at the property is not use as potable water, and is prohibited from future use as potatable water because that groundwater is contaminated in excess of the applicable potable-water protective concentration level.

Date of Government Version: 10/30/2017
Date Data Arrived at EDR: 10/31/2017
Date Made Active in Reports: 12/11/2017
Number of Days to Update: 41

Source: Texas Commission on Environmental Quality
Telephone: 512-239-4982
Last EDR Contact: 10/30/2017
Next Scheduled EDR Contact: 02/12/2018
Data Release Frequency: Varies

TIER 2: Tier 2 Chemical Inventory Reports

A listing of facilities which store or manufacture hazardous materials and submit a chemical inventory report.

Date of Government Version: 12/31/2012
Date Data Arrived at EDR: 06/07/2013
Date Made Active in Reports: 07/22/2013
Number of Days to Update: 45

Source: Department of State Health Services
Telephone: 512-834-6603
Last EDR Contact: 11/16/2017
Next Scheduled EDR Contact: 03/05/2018
Data Release Frequency: Annually

ASBESTOS: Asbestos Notification Listing

A listing of asbestos notification site locations.

Date of Government Version: 08/02/2017
Date Data Arrived at EDR: 10/10/2017
Date Made Active in Reports: 10/20/2017
Number of Days to Update: 10

Source: Department of State Health Services
Telephone: 512-834-6787
Last EDR Contact: 11/20/2017
Next Scheduled EDR Contact: 03/05/2018
Data Release Frequency: Varies

HIST LIENS: Environmental Liens Listing

This listing contains information fields that are no longer tracked in the LIENS database.

Date of Government Version: 03/23/2007
Date Data Arrived at EDR: 03/23/2007
Date Made Active in Reports: 05/02/2007
Number of Days to Update: 40

Source: Texas Commission on Environmental Qualilty
Telephone: 512-239-2209
Last EDR Contact: 12/17/2007
Next Scheduled EDR Contact: 03/17/2008
Data Release Frequency: No Update Planned

RWS: Radioactive Waste Sites
Sites in the State of Texas that have been designated as Radioactive Waste sites.

Date of Government Version: 07/24/2006
Date Data Arrived at EDR: 12/14/2006
Date Made Active in Reports: 01/23/2007
Number of Days to Update: 40
Source: Texas Commission on Environmental Quality
Telephone: 512-239-0859
Last EDR Contact: 11/17/2017
Next Scheduled EDR Contact: 02/26/2018
Data Release Frequency: Semi-Annually

APAR: Affected Property Assessment Report Site Listing
Listing of Sites That Have Received an APAR (Affected Property Assessment Report)

Date of Government Version: 09/07/2017
Date Data Arrived at EDR: 09/08/2017
Date Made Active in Reports: 09/11/2017
Number of Days to Update: 3
Source: Texas Commission on Environmental Quality
Telephone: 512-239-5872
Last EDR Contact: 09/06/2017
Next Scheduled EDR Contact: 01/22/2018
Data Release Frequency: Varies

COAL ASH: Coal Ash Disposal Sites
A listing of facilities that use surface impoundments or landfills to dispose of coal ash.

Date of Government Version: 10/03/2017
Date Data Arrived at EDR: 11/03/2017
Date Made Active in Reports: 12/11/2017
Number of Days to Update: 38
Source: Texas Commission on Environmental Quality
Telephone: 512-239-6624
Last EDR Contact: 10/30/2017
Next Scheduled EDR Contact: 02/12/2018
Data Release Frequency: Varies

IHW CORR ACTION: IHW CORR ACTION
Industrial hazardous waste facilities with corrective actions.

Date of Government Version: 09/07/2017
Date Data Arrived at EDR: 09/07/2017
Date Made Active in Reports: 09/08/2017
Number of Days to Update: 1
Source: Texas Commission on Environmental Quality
Telephone: 512-239-5872
Last EDR Contact: 09/06/2017
Next Scheduled EDR Contact: 01/15/2018
Data Release Frequency: Varies

GCC: Groundwater Contamination Cases
Texas Water Code, Section 26.406 requires the annual report to describe the current status of groundwater monitoring activities conducted or required by each agency at regulated facilities or associated with regulated activities. The report is required to contain a description of each case of groundwater contamination documented during the previous calendar year. Also to be included, is a description of each case of contamination documented during previous periods for which voluntary clean up action was incomplete at the time the preceding report was issued. The report is also required to indicate the status of enforcement action for each listed case.

Date of Government Version: 12/31/2016
Date Data Arrived at EDR: 09/08/2017
Date Made Active in Reports: 09/11/2017
Number of Days to Update: 3
Source: Texas Commission on Environmental Quality
Telephone: 512-239-5690
Last EDR Contact: 12/01/2017
Next Scheduled EDR Contact: 03/12/2018
Data Release Frequency: Annually

TRIBAL RECORDS

INDIAN RESERV: Indian Reservations
This map layer portrays Indian administered lands of the United States that have any area equal to or greater than 640 acres.

Date of Government Version: 12/31/2014
Date Data Arrived at EDR: 07/14/2015
Date Made Active in Reports: 01/10/2017
Number of Days to Update: 546
Source: USGS
Telephone: 202-208-3710
Last EDR Contact: 10/11/2017
Next Scheduled EDR Contact: 01/22/2018
Data Release Frequency: Semi-Annually

INDIAN ODI: Report on the Status of Open Dumps on Indian Lands
Location of open dumps on Indian land.

Date of Government Version: 12/31/1998
Date Data Arrived at EDR: 12/03/2007
Date Made Active in Reports: 01/24/2008
Number of Days to Update: 52
Source: Environmental Protection Agency
Telephone: 703-308-8245
Last EDR Contact: 10/30/2017
Next Scheduled EDR Contact: 02/12/2018
Data Release Frequency: Varies

INDIAN LUST R1: Leaking Underground Storage Tanks on Indian Land
A listing of leaking underground storage tank locations on Indian Land.

Date of Government Version: 04/14/2017
Date Data Arrived at EDR: 07/27/2017
Date Made Active in Reports: 10/06/2017
Number of Days to Update: 71
Source: EPA Region 1
Telephone: 617-918-1313
Last EDR Contact: 10/27/2017
Next Scheduled EDR Contact: 02/05/2018
Data Release Frequency: Varies

INDIAN LUST R4: Leaking Underground Storage Tanks on Indian Land
LUSTs on Indian land in Florida, Mississippi and North Carolina.

Date of Government Version: 10/14/2016
Date Data Arrived at EDR: 01/27/2017
Date Made Active in Reports: 05/05/2017
Number of Days to Update: 98
Source: EPA Region 4
Telephone: 404-562-8677
Last EDR Contact: 10/27/2017
Next Scheduled EDR Contact: 02/05/2018
Data Release Frequency: Semi-Annually

INDIAN LUST R6: Leaking Underground Storage Tanks on Indian Land
LUSTs on Indian land in New Mexico and Oklahoma.

Date of Government Version: 04/24/2017
Date Data Arrived at EDR: 07/27/2017
Date Made Active in Reports: 10/06/2017
Number of Days to Update: 71
Source: EPA Region 6
Telephone: 214-665-6597
Last EDR Contact: 10/27/2017
Next Scheduled EDR Contact: 02/05/2018
Data Release Frequency: Varies

INDIAN LUST R7: Leaking Underground Storage Tanks on Indian Land
LUSTs on Indian land in Iowa, Kansas, and Nebraska

Date of Government Version: 04/14/2017
Date Data Arrived at EDR: 07/27/2017
Date Made Active in Reports: 10/06/2017
Number of Days to Update: 71
Source: EPA Region 7
Telephone: 913-551-7003
Last EDR Contact: 10/27/2017
Next Scheduled EDR Contact: 02/05/2018
Data Release Frequency: Varies

INDIAN LUST R8: Leaking Underground Storage Tanks on Indian Land
LUSTs on Indian land in Colorado, Montana, North Dakota, South Dakota, Utah and Wyoming.

Date of Government Version: 05/01/2017
Date Data Arrived at EDR: 07/27/2017
Date Made Active in Reports: 10/13/2017
Number of Days to Update: 78
Source: EPA Region 8
Telephone: 303-312-6271
Last EDR Contact: 10/27/2017
Next Scheduled EDR Contact: 02/05/2018
Data Release Frequency: Varies

INDIAN LUST R9: Leaking Underground Storage Tanks on Indian Land
LUSTs on Indian land in Arizona, California, New Mexico and Nevada

Date of Government Version: 04/13/2017
Date Data Arrived at EDR: 07/27/2017
Date Made Active in Reports: 10/13/2017
Number of Days to Update: 78
Source: Environmental Protection Agency
Telephone: 415-972-3372
Last EDR Contact: 10/27/2017
Next Scheduled EDR Contact: 02/05/2018
Data Release Frequency: Varies

INDIAN LUST R10: Leaking Underground Storage Tanks on Indian Land
LUSTs on Indian land in Alaska, Idaho, Oregon and Washington.

Date of Government Version: 04/25/2017
Date Data Arrived at EDR: 11/07/2017
Date Made Active in Reports: 12/08/2017
Number of Days to Update: 31
Source: EPA Region 10
Telephone: 206-553-2857
Last EDR Contact: 11/07/2017
Next Scheduled EDR Contact: 02/05/2018
Data Release Frequency: Varies

INDIAN LUST R5: Leaking Underground Storage Tanks on Indian Land
Leaking underground storage tanks located on Indian Land in Michigan, Minnesota and Wisconsin.

Date of Government Version: 04/26/2017
Date Data Arrived at EDR: 07/27/2017
Date Made Active in Reports: 10/13/2017
Number of Days to Update: 78
Source: EPA, Region 5
Telephone: 312-886-7439
Last EDR Contact: 10/27/2017
Next Scheduled EDR Contact: 02/05/2018
Data Release Frequency: Varies

INDIAN UST R10: Underground Storage Tanks on Indian Land
The Indian Underground Storage Tank (UST) database provides information about underground storage tanks on Indian land in EPA Region 10 (Alaska, Idaho, Oregon, Washington, and Tribal Nations).

Date of Government Version: 04/25/2017
Date Data Arrived at EDR: 07/27/2017
Date Made Active in Reports: 10/13/2017
Number of Days to Update: 78
Source: EPA Region 10
Telephone: 206-553-2857
Last EDR Contact: 10/27/2017
Next Scheduled EDR Contact: 02/05/2018
Data Release Frequency: Varies

INDIAN UST R6: Underground Storage Tanks on Indian Land
The Indian Underground Storage Tank (UST) database provides information about underground storage tanks on Indian land in EPA Region 6 (Louisiana, Arkansas, Oklahoma, New Mexico, Texas and 65 Tribes).

Date of Government Version: 04/24/2017
Date Data Arrived at EDR: 07/27/2017
Date Made Active in Reports: 12/08/2017
Number of Days to Update: 134
Source: EPA Region 6
Telephone: 214-665-7591
Last EDR Contact: 10/27/2017
Next Scheduled EDR Contact: 02/05/2018
Data Release Frequency: Varies

INDIAN UST R8: Underground Storage Tanks on Indian Land
The Indian Underground Storage Tank (UST) database provides information about underground storage tanks on Indian land in EPA Region 8 (Colorado, Montana, North Dakota, South Dakota, Utah, Wyoming and 27 Tribal Nations).

Date of Government Version: 05/01/2017
Date Data Arrived at EDR: 07/27/2017
Date Made Active in Reports: 10/13/2017
Number of Days to Update: 78
Source: EPA Region 8
Telephone: 303-312-6137
Last EDR Contact: 10/27/2017
Next Scheduled EDR Contact: 02/05/2018
Data Release Frequency: Varies

INDIAN UST R9: Underground Storage Tanks on Indian Land
The Indian Underground Storage Tank (UST) database provides information about underground storage tanks on Indian land in EPA Region 9 (Arizona, California, Hawaii, Nevada, the Pacific Islands, and Tribal Nations).

Date of Government Version: 04/13/2017
Date Data Arrived at EDR: 07/27/2017
Date Made Active in Reports: 10/13/2017
Number of Days to Update: 78
Source: EPA Region 9
Telephone: 415-972-3368
Last EDR Contact: 10/27/2017
Next Scheduled EDR Contact: 02/05/2018
Data Release Frequency: Varies

INDIAN UST R1: Underground Storage Tanks on Indian Land
The Indian Underground Storage Tank (UST) database provides information about underground storage tanks on Indian land in EPA Region 1 (Connecticut, Maine, Massachusetts, New Hampshire, Rhode Island, Vermont and ten Tribal Nations).

Date of Government Version: 04/14/2017
Date Data Arrived at EDR: 07/27/2017
Date Made Active in Reports: 10/06/2017
Number of Days to Update: 71

Source: EPA, Region 1
Telephone: 617-918-1313
Last EDR Contact: 10/27/2017
Next Scheduled EDR Contact: 02/05/2018
Data Release Frequency: Varies

INDIAN UST R7: Underground Storage Tanks on Indian Land

The Indian Underground Storage Tank (UST) database provides information about underground storage tanks on Indian land in EPA Region 7 (Iowa, Kansas, Missouri, Nebraska, and 9 Tribal Nations).

Date of Government Version: 05/02/2017
Date Data Arrived at EDR: 07/27/2017
Date Made Active in Reports: 10/06/2017
Number of Days to Update: 71

Source: EPA Region 7
Telephone: 913-551-7003
Last EDR Contact: 10/27/2017
Next Scheduled EDR Contact: 02/05/2018
Data Release Frequency: Varies

INDIAN UST R5: Underground Storage Tanks on Indian Land

The Indian Underground Storage Tank (UST) database provides information about underground storage tanks on Indian land in EPA Region 5 (Michigan, Minnesota and Wisconsin and Tribal Nations).

Date of Government Version: 04/26/2017
Date Data Arrived at EDR: 07/27/2017
Date Made Active in Reports: 10/06/2017
Number of Days to Update: 71

Source: EPA Region 5
Telephone: 312-886-6136
Last EDR Contact: 10/27/2017
Next Scheduled EDR Contact: 02/05/2018
Data Release Frequency: Varies

INDIAN UST R4: Underground Storage Tanks on Indian Land

The Indian Underground Storage Tank (UST) database provides information about underground storage tanks on Indian land in EPA Region 4 (Alabama, Florida, Georgia, Kentucky, Mississippi, North Carolina, South Carolina, Tennessee and Tribal Nations)

Date of Government Version: 10/14/2016
Date Data Arrived at EDR: 01/27/2017
Date Made Active in Reports: 05/05/2017
Number of Days to Update: 98

Source: EPA Region 4
Telephone: 404-562-9424
Last EDR Contact: 10/27/2017
Next Scheduled EDR Contact: 02/05/2018
Data Release Frequency: Semi-Annually

INDIAN VCP R7: Voluntary Cleanup Priority Lisitng

A listing of voluntary cleanup priority sites located on Indian Land located in Region 7.

Date of Government Version: 03/20/2008
Date Data Arrived at EDR: 04/22/2008
Date Made Active in Reports: 05/19/2008
Number of Days to Update: 27

Source: EPA, Region 7
Telephone: 913-551-7365
Last EDR Contact: 04/20/2009
Next Scheduled EDR Contact: 07/20/2009
Data Release Frequency: Varies

INDIAN VCP R1: Voluntary Cleanup Priority Listing

A listing of voluntary cleanup priority sites located on Indian Land located in Region 1.

Date of Government Version: 07/27/2015
Date Data Arrived at EDR: 09/29/2015
Date Made Active in Reports: 02/18/2016
Number of Days to Update: 142

Source: EPA, Region 1
Telephone: 617-918-1102
Last EDR Contact: 09/25/2017
Next Scheduled EDR Contact: 01/08/2018
Data Release Frequency: Varies

EDR PROPRIETARY RECORDS

EDR MGP: EDR Proprietary Manufactured Gas Plants

The EDR Proprietary Manufactured Gas Plant Database includes records of coal gas plants (manufactured gas plants) compiled by EDR's researchers. Manufactured gas sites were used in the United States from the 1800's to 1950's to produce a gas that could be distributed and used as fuel. These plants used whale oil, rosin, coal, or a mixture of coal, oil, and water that also produced a significant amount of waste. Many of the byproducts of the gas production, such as coal tar (oily waste containing volatile and non-volatile chemicals), sludges, oils and other compounds are potentially hazardous to human health and the environment. The byproduct from this process was frequently disposed of directly at the plant site and can remain or spread slowly, serving as a continuous source of soil and groundwater contamination.

Date of Government Version: N/A
Date Data Arrived at EDR: N/A
Date Made Active in Reports: N/A
Number of Days to Update: N/A

Source: EDR, Inc.
Telephone: N/A
Last EDR Contact: N/A
Next Scheduled EDR Contact: N/A
Data Release Frequency: No Update Planned

EDR Hist Auto: EDR Exclusive Historical Auto Stations

EDR has searched selected national collections of business directories and has collected listings of potential gas station/filling station/service station sites that were available to EDR researchers. EDR's review was limited to those categories of sources that might, in EDR's opinion, include gas station/filling station/service station establishments. The categories reviewed included, but were not limited to gas, gas station, gasoline station, filling station, auto, automobile repair, auto service station, service station, etc. This database falls within a category of information EDR classifies as "High Risk Historical Records", or HRHR. EDR's HRHR effort presents unique and sometimes proprietary data about past sites and operations that typically create environmental concerns, but may not show up in current government records searches.

Date of Government Version: N/A
Date Data Arrived at EDR: N/A
Date Made Active in Reports: N/A
Number of Days to Update: N/A

Source: EDR, Inc.
Telephone: N/A
Last EDR Contact: N/A
Next Scheduled EDR Contact: N/A
Data Release Frequency: Varies

EDR Hist Cleaner: EDR Exclusive Historical Cleaners

EDR has searched selected national collections of business directories and has collected listings of potential dry cleaner sites that were available to EDR researchers. EDR's review was limited to those categories of sources that might, in EDR's opinion, include dry cleaning establishments. The categories reviewed included, but were not limited to dry cleaners, cleaners, laundry, laundromat, cleaning/laundry, wash & dry etc. This database falls within a category of information EDR classifies as "High Risk Historical Records", or HRHR. EDR's HRHR effort presents unique and sometimes proprietary data about past sites and operations that typically create environmental concerns, but may not show up in current government records searches.

Date of Government Version: N/A
Date Data Arrived at EDR: N/A
Date Made Active in Reports: N/A
Number of Days to Update: N/A

Source: EDR, Inc.
Telephone: N/A
Last EDR Contact: N/A
Next Scheduled EDR Contact: N/A
Data Release Frequency: Varies

RGA HWS: Recovered Government Archive State Hazardous Waste Facilities List

The EDR Recovered Government Archive State Hazardous Waste database provides a list of SHWS incidents derived from historical databases and includes many records that no longer appear in current government lists. Compiled from Records formerly available from the Texas Commission of Environmental Quality in Texas formerly known as Texas Natural Resources Conservation Commission which changed in 2002.

Date of Government Version: N/A
Date Data Arrived at EDR: 07/01/2013
Date Made Active in Reports: 12/26/2013
Number of Days to Update: 178

Source: Texas Commission on Environmental Quality
Telephone: N/A
Last EDR Contact: 06/01/2012
Next Scheduled EDR Contact: N/A
Data Release Frequency: Varies

RGA LF: Recovered Government Archive Solid Waste Facilities List

The EDR Recovered Government Archive Landfill database provides a list of landfills derived from historical databases and includes many records that no longer appear in current government lists. Compiled from Records formerly available from the Texas Commission of Environmental Quality in Texas formerly known as Texas Natural Resources Conservation Commission which changed in 2002.

Date of Government Version: N/A
Date Data Arrived at EDR: 07/01/2013
Date Made Active in Reports: 01/13/2014
Number of Days to Update: 196

Source: Texas Commission on Environmental Quality
Telephone: N/A
Last EDR Contact: 06/01/2012
Next Scheduled EDR Contact: N/A
Data Release Frequency: Varies

GOVERNMENT RECORDS SEARCHED / DATA CURRENCY TRACKING

COUNTY RECORDS

TRAVIS COUNTY:

Historic Tank Records
A listing of historic records from the City of Austin.

Date of Government Version: 06/25/2012
Date Data Arrived at EDR: 06/29/2012
Date Made Active in Reports: 08/23/2012
Number of Days to Update: 55

Source: Department of Planning & Development Review
Telephone: 512-974-2715
Last EDR Contact: 12/04/2017
Next Scheduled EDR Contact: 03/19/2018
Data Release Frequency: Varies

OTHER DATABASE(S)

Depending on the geographic area covered by this report, the data provided in these specialty databases may or may not be complete. For example, the existence of wetlands information data in a specific report does not mean that all wetlands in the area covered by the report are included. Moreover, the absence of any reported wetlands information does not necessarily mean that wetlands do not exist in the area covered by the report.

CT MANIFEST: Hazardous Waste Manifest Data
Facility and manifest data. Manifest is a document that lists and tracks hazardous waste from the generator through transporters to a tsd facility.

Date of Government Version: 07/28/2017
Date Data Arrived at EDR: 08/18/2017
Date Made Active in Reports: 11/14/2017
Number of Days to Update: 88

Source: Department of Energy & Environmental Protection
Telephone: 860-424-3375
Last EDR Contact: 11/14/2017
Next Scheduled EDR Contact: 02/26/2018
Data Release Frequency: No Update Planned

NJ MANIFEST: Manifest Information
Hazardous waste manifest information.

Date of Government Version: 12/31/2016
Date Data Arrived at EDR: 04/11/2017
Date Made Active in Reports: 07/27/2017
Number of Days to Update: 107

Source: Department of Environmental Protection
Telephone: N/A
Last EDR Contact: 10/05/2017
Next Scheduled EDR Contact: 01/22/2018
Data Release Frequency: Annually

NY MANIFEST: Facility and Manifest Data
Manifest is a document that lists and tracks hazardous waste from the generator through transporters to a TSD facility.

Date of Government Version: 10/01/2017
Date Data Arrived at EDR: 11/01/2017
Date Made Active in Reports: 11/13/2017
Number of Days to Update: 12

Source: Department of Environmental Conservation
Telephone: 518-402-8651
Last EDR Contact: 11/01/2017
Next Scheduled EDR Contact: 02/12/2018
Data Release Frequency: Quarterly

PA MANIFEST: Manifest Information
Hazardous waste manifest information.

Date of Government Version: 12/31/2016
Date Data Arrived at EDR: 07/25/2017
Date Made Active in Reports: 09/25/2017
Number of Days to Update: 62

Source: Department of Environmental Protection
Telephone: 717-783-8990
Last EDR Contact: 10/16/2017
Next Scheduled EDR Contact: 01/29/2018
Data Release Frequency: Annually

RI MANIFEST: Manifest information
Hazardous waste manifest information

Date of Government Version: 12/31/2013
Date Data Arrived at EDR: 06/19/2015
Date Made Active in Reports: 07/15/2015
Number of Days to Update: 26

Source: Department of Environmental Management
Telephone: 401-222-2797
Last EDR Contact: 11/16/2017
Next Scheduled EDR Contact: 03/05/2018
Data Release Frequency: Annually

VT MANIFEST: Hazardous Waste Manifest Data
Hazardous waste manifest information.

Date of Government Version: 08/29/2017
Date Data Arrived at EDR: 09/08/2017
Date Made Active in Reports: 11/10/2017
Number of Days to Update: 63

Source: Department of Environmental Conservation
Telephone: 802-241-3443
Last EDR Contact: 10/16/2017
Next Scheduled EDR Contact: 01/29/2018
Data Release Frequency: Annually

WI MANIFEST: Manifest Information
Hazardous waste manifest information.

Date of Government Version: 12/31/2016
Date Data Arrived at EDR: 04/13/2017
Date Made Active in Reports: 07/14/2017
Number of Days to Update: 92

Source: Department of Natural Resources
Telephone: N/A
Last EDR Contact: 12/11/2017
Next Scheduled EDR Contact: 03/26/2018
Data Release Frequency: Annually

Oil/Gas Pipelines
Source: PennWell Corporation
Petroleum Bundle (Crude Oil, Refined Products, Petrochemicals, Gas Liquids (LPG/NGL), and Specialty Gases (Miscellaneous)) N = Natural Gas Bundle (Natural Gas, Gas Liquids (LPG/NGL), and Specialty Gases (Miscellaneous)). This map includes information copyrighted by PennWell Corporation. This information is provided on a best effort basis and PennWell Corporation does not guarantee its accuracy nor warrant its fitness for any particular purpose. Such information has been reprinted with the permission of PennWell.

Electric Power Transmission Line Data
Source: PennWell Corporation
This map includes information copyrighted by PennWell Corporation. This information is provided on a best effort basis and PennWell Corporation does not guarantee its accuracy nor warrant its fitness for any particular purpose. Such information has been reprinted with the permission of PennWell.

Sensitive Receptors: There are individuals deemed sensitive receptors due to their fragile immune systems and special sensitivity to environmental discharges. These sensitive receptors typically include the elderly, the sick, and children. While the location of all sensitive receptors cannot be determined, EDR indicates those buildings and facilities - schools, daycares, hospitals, medical centers, and nursing homes - where individuals who are sensitive receptors are likely to be located.

AHA Hospitals:
Source: American Hospital Association, Inc.
Telephone: 312-280-5991
The database includes a listing of hospitals based on the American Hospital Association's annual survey of hospitals.

Medical Centers: Provider of Services Listing
Source: Centers for Medicare & Medicaid Services
Telephone: 410-786-3000
A listing of hospitals with Medicare provider number, produced by Centers of Medicare & Medicaid Services, a federal agency within the U.S. Department of Health and Human Services.

Nursing Homes
Source: National Institutes of Health
Telephone: 301-594-6248
Information on Medicare and Medicaid certified nursing homes in the United States.

Public Schools
Source: National Center for Education Statistics
Telephone: 202-502-7300
The National Center for Education Statistics' primary database on elementary and secondary public education in the United States. It is a comprehensive, annual, national statistical database of all public elementary and secondary schools and school districts, which contains data that are comparable across all states.

Private Schools
Source: National Center for Education Statistics
Telephone: 202-502-7300
The National Center for Education Statistics' primary database on private school locations in the United States.
Daycare Centers: Child Care Facility List
Source: Department of Protective & Regulatory Services
Telephone: 512-438-3269

Flood Zone Data: This data was obtained from the Federal Emergency Management Agency (FEMA). It depicts 100-year and 500-year flood zones as defined by FEMA. It includes the National Flood Hazard Layer (NFHL) which incorporates Flood Insurance Rate Map (FIRM) data and Q3 data from FEMA in areas not covered by NFHL.
Source: FEMA
Telephone: 877-336-2627
Date of Government Version: 2003, 2015

NWI: National Wetlands Inventory. This data, available in select counties across the country, was obtained by EDR in 2002, 2005 and 2010 from the U.S. Fish and Wildlife Service.

State Wetlands Data: Wetland Inventory
Source: Texas General Land Office
Telephone: 512-463-0745

Earthquake Fault Lines: The fault lines displayed on EDR's Topographic map are digitized quaternary faultlines, prepared in 1975 by the United State Geological Survey

STREET AND ADDRESS INFORMATION

© 2015 TomTom North America, Inc. All rights reserved. This material is proprietary and the subject of copyright protection and other intellectual property rights owned by or licensed to Tele Atlas North America, Inc. The use of this material is subject to the terms of a license agreement. You will be held liable for any unauthorized copying or disclosure of this material.

95° 26´ 00˝

95° 24´ 00˝

29° 48´ 00˝

29° 46´ 00˝

EDR DataMap® - Corridor Study

Shepherd Durham Corridor

EDR® Environmental Data Resources Inc

Houston, TX

- Listed Sites
- Earthquake Epicenters (Richter 5 or greater)
- Search Boundary
- Roads
- Major Roads
- Waterways
- Railroads
- Contour Lines
- Pipelines
- Powerlines
- Fault Lines
- Water
- Superfund Sites
- Federal DOD Sites
- Indian Reservations BIA
- 100-Yr Flood Zones
- National Wetland Inventory

0 1/4 1/2 N

Scale in Miles

Copyright © 2017 EDR, Inc. © 2015 TomTom Rel. 2015.

5138375.2s - 18 Dec 17

Shepherd Durham Corridor
Houston, TX 77008

Inquiry Number: 5138375.2w
December 19, 2017

EDR DataMap™ Well Search Report

6 Armstrong Road, 4th floor
Shelton, CT 06484
Toll Free: 800.352.0050
www.edrnet.com

Thank you for your business.
Please contact EDR at 1-800-352-0050
with any questions or comments.

Disclaimer - Copyright and Trademark Notice

This Report contains certain information obtained from a variety of public and other sources reasonably available to Environmental Data Resources, Inc. It cannot be concluded from this Report that coverage information for the target and surrounding properties does not exist from other sources. **NO WARRANTY EXPRESSED OR IMPLIED, IS MADE WHATSOEVER IN CONNECTION WITH THIS REPORT. ENVIRONMENTAL DATA RESOURCES, INC. SPECIFICALLY DISCLAIMS THE MAKING OF ANY SUCH WARRANTIES, INCLUDING WITHOUT LIMITATION, MERCHANTABILITY OR FITNESS FOR A PARTICULAR USE OR PURPOSE. ALL RISK IS ASSUMED BY THE USER. IN NO EVENT SHALL ENVIRONMENTAL DATA RESOURCES, INC. BE LIABLE TO ANYONE, WHETHER ARISING OUT OF ERRORS OR OMISSIONS, NEGLIGENCE, ACCIDENT OR ANY OTHER CAUSE, FOR ANY LOSS OF DAMAGE, INCLUDING, WITHOUT LIMITATION, SPECIAL, INCIDENTAL, CONSEQUENTIAL, OR EXEMPLARY DAMAGES. ANY LIABILITY ON THE PART OF ENVIRONMENTAL DATA RESOURCES, INC. IS STRICTLY LIMITED TO A REFUND OF THE AMOUNT PAID FOR THIS REPORT.** Purchaser accepts this Report "AS IS". Any analyses, estimates, ratings, environmental risk levels or risk codes provided in this Report are provided for illustrative purposes only, and are not intended to provide, nor should they be interpreted as providing any facts regarding, or prediction or forecast of, any environmental risk for any property. Only a Phase I Environmental Site Assessment performed by an environmental professional can provide information regarding the environmental risk for any property. Additionally, the information provided in this Report is not to be construed as legal advice.

Copyright 2017 by Environmental Data Resources, Inc. All rights reserved. Reproduction in any media or format, in whole or in part, of any report or map of Environmental Data Resources, Inc., or its affiliates, is prohibited without prior written permission.

EDR and its logos (including Sanborn and Sanborn Map) are trademarks of Environmental Data Resources, Inc. or its affiliates. All other trademarks used herein are the property of their respective owners.

GEOCHECK VERSION 2.1
SUMMARY

FEDERAL DATABASE WELL INFORMATION

MAP ID	WELL ID
6	USGS40001167236
29	USGS40001167162
29	USGS40001167163
43	USGS40001167125
43	USGS40001167117
43	USGS40001167115
54	USGS40001167073
64	USGS40001167011

STATE WATER WELL INFORMATION

MAP ID	WELL ID
1	TXMON3000193958
2	TXWDB5000105861
3	TXPLU3000013294
3	TXPLU3000013297
3	TXPLU3000013295
3	TXPLU3000013296
4	TXGH40000000279
5	TXMON3000343828
5	TXPLU3000090606
6	TXEQ40000020003
6	TXWDB5000105847
4	TXGH40000009255
6	TXPLU3000006671
6	TXPLU3000006672
6	TXPLU3000006670
6	TXPLU3000006674
6	TXPLU3000006673
7	TXMON3000345195
8	TXMON3000285286
9	TXMON3000009012
10	TXWDB5000105843
11	TXMON3000067152
11	TXMON3000067155
11	TXMON3000067142
11	TXMON3000067145
11	TXMON3000067143
11	TXMON3000067149
11	TXMON3000067150
11	TXMON3000067151
11	TXMON3000067146
11	TXMON3000067154
11	TXMON3000067144
12	TXPLU3000018333
13	TXMON3000196369
14	TXMON3000345188
15	TXMON3000155273
16	TXMON3000345201
16	TXMON3000345205
17	TXPLU3000053394
17	TXMON3000335706

GEOCHECK VERSION 2.1
SUMMARY

STATE WATER WELL INFORMATION

MAP ID	WELL ID
17	TXMON3000335705
17	TXMON3000335709
17	TXMON3000335707
18	TXPLU3000006668
18	TXPLU3000006669
19	TXMON3000358321
20	TXMON3000346222
20	TXMON3000346224
20	TXMON3000346223
21	TXPLU3000004181
21	TXPLU3000004182
21	TXPLU3000004180
22	TXPLU3000001400
22	TXPLU3000001397
22	TXPLU3000001396
22	TXPLU3000001401
22	TXPLU3000001402
22	TXPLU3000001398
22	TXPLU3000001407
22	TXPLU3000001404
22	TXPLU3000001405
22	TXPLU3000001403
22	TXPLU3000001406
22	TXPLU3000001399
22	TXPLU3000001408
20	TXPLU3000060078
20	TXPLU3000060080
20	TXPLU3000060082
20	TXPLU3000060083
20	TXMON3000107743
20	TXMON3000107742
20	TXPLU3000060085
23	TXPLU3000076195
23	TXPLU3000066958
23	TXPLU3000066957
23	TXPLU3000066959
23	TXPLU3000066961
23	TXPLU3000066960
24	TXPLU3000061468
24	TXPLU3000061469
24	TXPLU3000061467
24	TXPLU3000061471
24	TXPLU3000061470
24	TXPLU3000061465
24	TXPLU3000061466
22	TXPLU3000053652
22	TXPLU3000053653
22	TXPLU3000053654
22	TXPLU3000053649
22	TXPLU3000053650
22	TXPLU3000053651
20	TXMON3000107746
20	TXMON3000107745
20	TXMON3000256508

GEOCHECK VERSION 2.1
SUMMARY

STATE WATER WELL INFORMATION

MAP ID	WELL ID
24	TXPLU3000019257
24	TXPLU3000019254
24	TXPLU3000019255
24	TXPLU3000019256
25	TXWDB5000105859
25	TXWDB5000105858
25	TXWDB5000105857
25	TXEQ40000020127
25	TXEQ40000020128
25	TXEQ40000020129
26	TXMON3000033449
26	TXPLU3000052184
26	TXMON3000033450
26	TXPLU3000052189
26	TXPLU3000052194
26	TXMON3000033448
26	TXPLU3000052197
26	TXPLU3000052196
27	TXMON3000310372
28	TXMON3000063907
28	TXMON3000063850
29	TXEQ40000006356
30	TXGH40000008804
29	TXGH40000003672
29	TXWDB5000105850
29	TXWDB5000105865
31	TXMON3000294547
31	TXMON3000294548
31	TXMON3000294600
31	TXGH40000001492
32	TXMON3000062290
29	TXPLU3000087976
29	TXEQ40000020000
29	TXGH40000000014
31	TXMON3000294601
31	TXMON3000294603
33	TXMON3000252373
33	TXMON3000252370
34	TXMON3000270649
34	TXMON3000270650
35	TXPLU3000093027
35	TXMON3000141371
35	TXMON3000138571
35	TXPLU3000093951
36	TXGH40000003500
35	TXMON3000144013
35	TXPLU3000093955
35	TXMON3000144028
35	TXPLU3000093953
35	TXMON3000143985
35	TXPLU3000093956
36	TXMON3000252382
36	TXMON3000252386
36	TXMON3000252378

GEOCHECK VERSION 2.1
SUMMARY

STATE WATER WELL INFORMATION

MAP ID	WELL ID
36	TXMON3000252379
36	TXMON3000263158
35	TXPLU3000093968
35	TXPLU3000093961
35	TXPLU3000093026
35	TXMON3000186076
35	TXMON3000186074
35	TXMON3000186077
35	TXPLU3000093962
35	TXMON3000196045
35	TXMON3000196036
35	TXPLU3000093963
35	TXPLU3000093959
35	TXPLU3000093966
35	TXPLU3000093958
35	TXPLU3000093952
35	TXPLU3000093957
35	TXMON3000253159
35	TXMON3000253156
35	TXMON3000253165
35	TXMON3000141373
35	TXMON3000227273
36	TXMON3000261462
36	TXMON3000261465
36	TXMON3000261468
35	TXMON3000364567
35	TXMON3000364570
35	TXMON3000364556
35	TXPLU3000094213
35	TXPLU3000094214
37	TXWDB5000105854
38	TXMON3000288524
39	TXMON3000096958
39	TXMON3000096959
39	TXMON3000109273
39	TXMON3000096952
39	TXMON3000096953
39	TXMON3000096957
39	TXMON3000096955
39	TXMON3000096950
39	TXMON3000096947
39	TXMON3000096945
40	TXWDB5000105864
41	TXPLU3000034424
41	TXPLU3000034425
41	TXPLU3000034423
42	TXMON3000025977
42	TXMON3000025975
42	TXPLU3000021550
42	TXMON3000029837
42	TXPLU3000021548
42	TXPLU3000021549
42	TXMON3000025972
42	TXPLU3000021551

GEOCHECK VERSION 2.1
SUMMARY

STATE WATER WELL INFORMATION

MAP ID	WELL ID
43	TXWDB5000105849
43	TXEQ40000006418
43	TXPLU3000087972
44	TXMON3000335735
44	TXMON3000335636
44	TXMON3000335742
44	TXMON3000335719
44	TXMON3000335722
44	TXMON3000051418
44	TXMON3000051459
44	TXMON3000263947
44	TXMON3000263945
44	TXMON3000263952
44	TXMON3000263937
44	TXMON3000263934
44	TXMON3000263933
44	TXMON3000263932
44	TXMON3000051449
44	TXMON3000263949
44	TXMON3000263957
44	TXMON3000263955
44	TXMON3000263935
44	TXMON3000263950
44	TXMON3000263942
44	TXMON3000263951
44	TXMON3000263956
44	TXMON3000263948
44	TXMON3000051452
43	TXGH40000000231
43	TXWDB5000105851
43	TXEQ40000020007
43	TXEQ40000019999
44	TXMON3000051458
44	TXMON3000260513
44	TXMON3000260510
44	TXMON3000260505
44	TXMON3000260504
44	TXMON3000260502
43	TXWDB5000105863
44	TXMON3000018734
44	TXMON3000019743
44	TXMON3000018789
43	TXWDB5000105856
43	TXWDB5000105855
43	TXGH40000000075
43	TXWDB5000105852
43	TXEQ40000019998
43	TXEQ40000019997
43	TXEQ40000020002
45	TXMON3000286105
45	TXMON3000286097
45	TXMON3000286101
46	TXMON3000359346
46	TXMON3000359347

GEOCHECK VERSION 2.1
SUMMARY

STATE WATER WELL INFORMATION

MAP ID	WELL ID
47	TXMON3000293452
47	TXMON3000293419
47	TXMON3000293414
47	TXMON3000293458
48	TXWDB5000105862
49	TXMON3000297222
49	TXMON3000297220
49	TXMON3000297218
50	TXMON3000311289
50	TXMON3000311483
50	TXPLU3000086461
50	TXPLU3000086460
50	TXPLU3000086459
50	TXMON3000311480
50	TXMON3000311481
50	TXPLU3000086458
51	TXGH40000003452
52	TXMON3000226386
52	TXMON3000226397
52	TXMON3000226392
53	TXGH40000003636
54	TXEQ40000006357
54	TXWDB5000105866
54	TXWDB5000105853
54	TXPLU3000087975
56	TXEQ40000020001
57	TXMON3000149299
58	TXMON3000254506
59	TXMON3000279009
60	TXPLU3000082930
61	TXMON3000265638
61	TXMON3000265639
61	TXMON3000265640
62	TXMON3000248530
62	TXPLU3000070552
63	TXMON3000248532
63	TXPLU3000070553
63	TXPLU3000090093
63	TXPLU3000090094
63	TXPLU3000090446
63	TXPLU3000090096
63	TXPLU3000090089
63	TXPLU3000090090
63	TXPLU3000090095
63	TXPLU3000090092
63	TXPLU3000090091
63	TXPLU3000090451
63	TXPLU3000090450
63	TXPLU3000090453
63	TXPLU3000090448
63	TXPLU3000090447
63	TXPLU3000090452
63	TXPLU3000090449
65	TXPLU3000070555

GEOCHECK VERSION 2.1
SUMMARY

STATE WATER WELL INFORMATION

MAP ID	WELL ID
65	TXMON3000248538
66	TXPLU3000082589
66	TXPLU3000082588
66	TXPLU3000082586
66	TXPLU3000082587
66	TXMON3000047931
66	TXMON3000047930
66	TXMON3000047928
66	TXMON3000047929
66	TXMON3000033022
64	TXGH40000007039
67	TXPLU3000070554
67	TXMON3000248535
68	TXPLU3000015048
68	TXPLU3000015051
68	TXPLU3000015050
69	TXPLU3000016498
69	TXMON3000025215
69	TXPLU3000016499
70	TXPLU3000052427
70	TXMON3000114298
70	TXMON3000114297
70	TXPLU3000052428
70	TXMON3000114299
70	TXMON3000114302
70	TXPLU3000052432
70	TXPLU3000052433
70	TXPLU3000052429
71	TXPLU3000002896
71	TXPLU3000002897
70	TXPLU3000052430
70	TXMON3000114336
72	TXMON3000345847
72	TXMON3000345848
72	TXMON3000345845
72	TXMON3000345852
72	TXMON3000255402
72	TXMON3000345846
72	TXMON3000345849
72	TXMON3000345850
72	TXMON3000345851
72	TXMON3000255404
72	TXMON3000255408
72	TXMON3000345853
72	TXMON3000255403
72	TXMON3000255409
72	TXMON3000255395
72	TXMON3000255394
72	TXMON3000255399
72	TXMON3000255396
72	TXMON3000255410
72	TXMON3000255423
72	TXMON3000255420
72	TXMON3000344159

GEOCHECK VERSION 2.1
SUMMARY

STATE WATER WELL INFORMATION

MAP ID	WELL ID
72	TXMON3000344158
72	TXMON3000255416
72	TXMON3000255412
72	TXMON3000255411
72	TXMON3000255414
72	TXMON3000255413
70	TXPLU3000052431
73	TXWDB5000105930
74	TXGH40000006080
75	TXMON3000085492
75	TXMON3000245234
76	TXPLU3000092062
76	TXPLU3000092063
76	TXPLU3000092064
76	TXPLU3000092059
76	TXPLU3000092060
76	TXPLU3000092061
76	TXMON3000314897
76	TXMON3000314895
76	TXMON3000315056
76	TXMON3000315058
76	TXMON3000315036
76	TXMON3000315050
76	TXMON3000340871
77	TXPLU3000092065
77	TXMON3000337836
77	TXPLU3000092066
77	TXMON3000340865
77	TXMON3000340860
77	TXMON3000337852
78	TXMON3000216714
78	TXMON3000216715
77	TXWDB5000105931
79	TXPLU3000070604
80	TXMON3000309115
81	TXPLU3000035580
81	TXPLU3000035577
81	TXPLU3000035579
81	TXPLU3000035578
81	TXPLU3000035576
81	TXPLU3000035584
81	TXPLU3000035585
81	TXPLU3000035583
81	TXPLU3000035581
81	TXPLU3000035582
82	TXMON3000252395
82	TXMON3000252404
82	TXMON3000252402
83	TXMON3000231279
83	TXMON3000231273
83	TXWDB5000105932
84	TXPLU3000067662
84	TXMON3000305149
84	TXMON3000339203

GEOCHECK VERSION 2.1
SUMMARY

STATE WATER WELL INFORMATION

MAP ID	WELL ID
84	TXMON3000305165
85	TXMON3000305162
83	TXPLU3000088737
83	TXMON3000311216
86	TXPLU3000078208
86	TXPLU3000078020
84	TXMON3000304927
84	TXPLU3000093093
84	TXPLU3000093089
84	TXPLU3000093091
84	TXPLU3000067661
84	TXPLU3000067660
86	TXPLU3000078207
86	TXMON3000272995
86	TXPLU3000078019
86	TXMON3000339786
86	TXMON3000339773
86	TXMON3000339768
86	TXMON3000272996
86	TXMON3000339780
86	TXMON3000339763
86	TXMON3000339752
86	TXMON3000272998
86	TXMON3000339759
86	TXMON3000339755
85	TXMON3000274348
85	TXMON3000274350
87	TXMON3000281265
87	TXMON3000281269
87	TXMON3000281272
88	TXPLU3000023508
89	TXPLU3000066727
89	TXMON3000231264
88	TXPLU3000023509
88	TXPLU3000023507
88	TXPLU3000023515
88	TXPLU3000023510
88	TXPLU3000023516
90	TXPLU3000021917
90	TXPLU3000021918
90	TXPLU3000021915
90	TXPLU3000021916
90	TXPLU3000021847
88	TXPLU3000023514
88	TXPLU3000023513
88	TXPLU3000023511
88	TXPLU3000023512
91	TXMON3000215169
91	TXMON3000215170
91	TXMON3000215172
91	TXMON3000215171
90	TXMON3000009856
90	TXMON3000009855
90	TXMON3000009857

GEOCHECK VERSION 2.1
SUMMARY

STATE WATER WELL INFORMATION

MAP ID	WELL ID
92	TXPLU3000023517
93	TXPLU3000076347
93	TXPLU3000076348
93	TXPLU3000076346
93	TXPLU3000076344
93	TXPLU3000076345
93	TXPLU3000076352
93	TXPLU3000076353
93	TXPLU3000076351
93	TXPLU3000076349
93	TXPLU3000076350
94	TXPLU3000066445
95	TXPLU3000066444
95	TXPLU3000066443
95	TXPLU3000066442
93	TXPLU3000066446
93	TXMON3000234759
93	TXPLU3000075063
93	TXPLU3000075065
93	TXPLU3000075064
93	TXPLU3000075062
93	TXPLU3000075061
93	TXPLU3000075060
93	TXPLU3000075059
96	TXMON3000282433
96	TXMON3000282432
96	TXMON3000282437
96	TXMON3000282434
97	TXPLU3000072240
97	TXPLU3000072239
97	TXPLU3000072238
97	TXMON3000100033
97	TXPLU3000072241
97	TXPLU3000072237
97	TXPLU3000034943
97	TXPLU3000034942
97	TXMON3000069527
97	TXMON3000100041
97	TXMON3000069529
97	TXMON3000069528
97	TXMON3000142773
97	TXMON3000142774
97	TXMON3000142778
97	TXMON3000142713
97	TXMON3000142714
97	TXMON3000142771
97	TXMON3000142786
97	TXMON3000142787
97	TXMON3000142788
97	TXMON3000142781
97	TXMON3000142782
97	TXMON3000142783
98	TXPLU3000078223
98	TXPLU3000078222

GEOCHECK VERSION 2.1
SUMMARY

STATE WATER WELL INFORMATION

MAP ID	WELL ID
98	TXMON3000208225
98	TXMON3000201188
98	TXPLU3000077949
98	TXPLU3000077948
98	TXPLU3000077951
98	TXPLU3000077950
98	TXPLU3000077947
98	TXPLU3000077946
98	TXPLU3000077945
98	TXMON3000243718
98	TXMON3000243714
98	TXMON3000208227
98	TXMON3000243715
97	TXMON3000225006
97	TXMON3000069531
97	TXPLU3000034944
97	TXMON3000136937
98	TXMON3000071292
98	TXMON3000071293
98	TXMON3000071290
98	TXMON3000071291
98	TXMON3000073843
98	TXMON3000073842
98	TXMON3000073845
98	TXMON3000073844
99	TXMON3000069526
99	TXMON3000069525
97	TXMON3000136936
97	TXPLU3000063848
98	TXMON3000115575
98	TXMON3000115578
98	TXMON3000115582
98	TXMON3000115573
98	TXPLU3000039250
98	TXPLU3000039251
98	TXPLU3000052818
100	TXPLU3000082777
100	TXPLU3000082778
100	TXPLU3000082779
100	TXPLU3000082774
100	TXPLU3000082775
100	TXPLU3000082776
101	TXMON3000050811
102	TXMON3000017717
102	TXMON3000340896
103	TXPLU3000080727
103	TXMON3000278114
103	TXPLU3000080725
103	TXPLU3000080726
103	TXMON3000278117
103	TXMON3000278118
102	TXMON3000340892
104	TXWDB5000105934
105	TXPLU3000023934

GEOCHECK VERSION 2.1
SUMMARY

STATE WATER WELL INFORMATION

MAP ID	WELL ID
102	TXMON3000017716
105	TXPLU3000023936
105	TXMON3000009943
105	TXPLU3000023935
106	TXWDB5000105935
107	TXPLU3000038327
108	TXWDB5000105933
105	TXPLU3000023933
105	TXMON3000009944
105	TXMON3000009945
105	TXPLU3000023703
105	TXPLU3000023704
105	TXPLU3000023702
105	TXMON3000028358
105	TXMON3000028360
105	TXPLU3000023705
105	TXMON3000028357
109	TXMON3000125045
109	TXMON3000125042
109	TXMON3000165898
109	TXMON3000165903
109	TXMON3000165900
109	TXMON3000125037
109	TXMON3000125031
109	TXPLU3000061863
109	TXMON3000125032
109	TXMON3000125036
109	TXMON3000125034
102	TXMON3000169001
102	TXMON3000169003
102	TXPLU3000065174
102	TXPLU3000065175
102	TXMON3000204245
102	TXMON3000222952
102	TXMON3000169004
102	TXMON3000169006
102	TXPLU3000065168
102	TXPLU3000065169
102	TXPLU3000065166
102	TXPLU3000065167
102	TXPLU3000065172
102	TXPLU3000065173
102	TXPLU3000065170
102	TXPLU3000065171
105	TXMON3000009946
105	TXPLU3000025915
105	TXPLU3000025916
105	TXPLU3000025917
105	TXPLU3000025914
105	TXPLU3000025911
105	TXPLU3000025912
105	TXPLU3000025913
105	TXPLU3000067456
105	TXPLU3000067455

GEOCHECK VERSION 2.1
SUMMARY

STATE WATER WELL INFORMATION

MAP ID	WELL ID
105	TXPLU3000067454
105	TXPLU3000067457
105	TXMON3000048253
105	TXMON3000048255
105	TXMON3000048122
105	TXPLU3000067459
105	TXMON3000048121
110	TXMON3000158597
110	TXMON3000158598
110	TXMON3000158595
110	TXMON3000158592
110	TXMON3000158593
110	TXMON3000113016
110	TXMON3000113017
110	TXPLU3000060140
110	TXPLU3000060141
110	TXMON3000113021
110	TXMON3000113022
110	TXMON3000113018
110	TXMON3000113020
110	TXPLU3000060139
110	TXPLU3000060133
110	TXPLU3000060134
110	TXPLU3000060131
110	TXPLU3000060132
110	TXPLU3000060137
110	TXPLU3000060138
110	TXPLU3000060135
110	TXPLU3000060136
105	TXMON3000192941
105	TXMON3000192939
105	TXMON3000192938
109	TXMON3000015953
109	TXMON3000015949
109	TXMON3000015964
109	TXMON3000015966
109	TXMON3000015962
109	TXMON3000015957
109	TXMON3000015960
111	TXMON3000287575
111	TXMON3000287483
111	TXMON3000287482
111	TXMON3000287576
111	TXMON3000287582
105	TXWDB5000105951
112	TXMON3000141638
113	TXPLU3000092412
113	TXMON3000305182
114	TXPLU3000017722
114	TXPLU3000017721
114	TXPLU3000017720
114	TXMON3000037730
114	TXMON3000037729
114	TXMON3000037727

GEOCHECK VERSION 2.1
SUMMARY

STATE WATER WELL INFORMATION

MAP ID	WELL ID
115	TXPLU3000014000
116	TXMON3000224836
116	TXMON3000224835
117	TXMON3000224834
118	TXPLU3000087954
118	TXPLU3000087955
118	TXMON3000265773
118	TXPLU3000087951
118	TXPLU3000087952
118	TXPLU3000087953
118	TXMON3000265881
118	TXMON3000265883
118	TXMON3000265884
118	TXMON3000265872
118	TXMON3000265879
118	TXMON3000265880

STATE OIL/GAS WELL INFORMATION

MAP ID	WELL ID
1	TXOG60000489953
2	TXOG60000490084
3	TXOG60000490096
4	TXOG60000490108
5	TXOG60000490155
6	TXOG60000490204
7	TXOG60000490220
8	TXOG60000490231
9	TXOG60000490239
10	TXOG60000490242
11	TXOG60000490248
12	TXOG60000490243
13	TXOG60000490244
14	TXOG60000490262
15	TXOG60000490290
16	TXOG60000490300
17	TXOG60000490301
18	TXOG60000490310
19	TXOG60000490347
20	TXOG60000490358
21	TXOG60000490363
22	TXOG60000490366
23	TXOG60000490370
24	TXOG60000490372

PUBLIC WATER SUPPLY SYSTEM INFORMATION

Map ID: 55
PWS ID: TX1700328
PWS Name: CANEY CREEK UTILITY COMPANY
C/O JIM FREEMAN - PRESIDENT
#99 HUNTER'S POINT
MONTGOMERY, TX 77356

PWS currently has or had major violation(s) or enforcement:

GEOCHECK VERSION 2.1
SUMMARY

PUBLIC WATER SUPPLY SYSTEM INFORMATION

Map ID: 90
PWS ID: TX1011587
PWS Name: HOUSTON-LAKE HOUSTON PARKS
C/O WATER UTILITIES DEPARTMENT
P O BOX 1562
HOUSTON, TX 77251

PWS currently has or had major violation(s) or enforcement:

USGS TOPOGRAPHIC MAP(S)

29095-G4 HOUSTON HEIGHTS, TX

AREA RADON INFORMATION

Federal Area Radon Information for Zip Code: 77018

Number of sites tested: 2

Area	Average Activity	% <4 pCi/L	% 4-20 pCi/L	% >20 pCi/L
Living Area - 1st Floor	0.300 pCi/L	100%	0%	0%
Living Area - 2nd Floor	Not Reported	Not Reported	Not Reported	Not Reported
Basement	Not Reported	Not Reported	Not Reported	Not Reported

State Database: TX Radon

Radon Test Results

County	Mean	Total Sites	%>4 pCi/L	%>20 pCi/L	Min pCi/L	Max pCi/L
HARRIS	<.5	131	.0	.0	<.5	3.8

Federal EPA Radon Zone for HARRIS County: 3

Note: Zone 1 indoor average level > 4 pCi/L.
: Zone 2 indoor average level >= 2 pCi/L and <= 4 pCi/L.
: Zone 3 indoor average level < 2 pCi/L.

Federal Area Radon Information for HARRIS COUNTY, TX

Number of sites tested: 115

Area	Average Activity	% <4 pCi/L	% 4-20 pCi/L	% >20 pCi/L
Living Area - 1st Floor	0.425 pCi/L	100%	0%	0%
Living Area - 2nd Floor	Not Reported	Not Reported	Not Reported	Not Reported
Basement	Not Reported	Not Reported	Not Reported	Not Reported

GEOCHECK VERSION 2.1
STATE DATABASE WELL INFORMATION

Water Well Information:

Map ID:	6		
Org. Identifier:	USGS-TX	Site ID:	USGS40001167236
Formal name:	USGS Texas Water Science Center		
Monloc Identifier:	USGS-294913095241801		
Monloc name:	LJ-65-13-602		
Monloc type:	Well		
Monloc desc:	Not Reported		
Huc code:	12040104	Drainagearea value:	Not Reported
Drainagearea Units:	Not Reported	Contrib drainagearea:	Not Reported
Contrib drainagearea units:	Not Reported	Latitude:	29.8205042
Longitude:	-95.4052166	Sourcemap scale:	24000
Horiz Acc measure:	1	Horiz Acc measure units:	seconds
Horiz Collection method:	Interpolated from map		
Horiz coord refsys:	NAD83	Vert measure val:	73
Vert measure units:	feet	Vertacc measure val:	1.0
Vert accmeasure units:	feet		
Vertcollection method:	Not Reported		
Vert coord refsys:	NAVD88	Countrycode:	US
Aquifername:	Coastal lowlands aquifer system		
Formation type:	Evangeline Aquifer		
Aquifer type:	Not Reported		
Construction date:	19490418	Welldepth:	1730
Welldepth units:	ft	Wellholedepth:	2498
Wellholedepth units:	ft		

Ground-water levels, Number of Measurements: 34

Date	Feet below Surface	Feet to Sealevel	Date	Feet below Surface	Feet to Sealevel
1984-01-04	441				
Note: The site had been pumped recently.					
1983-01-05	387				
Note: The site had been pumped recently.					
1982-01-19	402				
Note: The site had been pumped recently.					
1981-01-21	396				
Note: The site had been pumped recently.					
1980-01-10	389				
Note: The site had been pumped recently.					
1979-02-02	420				
Note: The site had been pumped recently.					
1973-02-01	406				
Note: The site had been pumped recently.					
1972-01-31	350				
Note: The site had been pumped recently.					
1971-02-09	320.64		1970-02-17	318.34	
1969-02-18	305		1968-03-01	292.99	
1967-02-09	269.93		1966-02-10	263.25	
1965-02-18	254.2		1964-02-13	235.66	
1963-03-07	230.79		1962-03-05	217.66	
1961-03-01	212.6		1960-02-29	202.88	
1959-03-09	208.40		1958-03-04	208.08	

Ground-water levels, continued.

Date	Feet below Surface	Feet to Sealevel	Date	Feet below Surface	Feet to Sealevel
1957-10-02	217.44		1957-02-27	210.29	
1956-03-01	207.75		1955-03-04	204.93	
1954-10-07	219.51		1954-03-05	204.43	
1953-03-02	193.24		1952-02-29	184.29	
1951-10-02	186.10		1951-03-14	178.1	
1950-03-08	135.11		1949-09-06	134.33	

Map ID:	29		
Org. Identifier:	USGS-TX	Site ID:	USGS40001167162
Formal name:	USGS Texas Water Science Center		
Monloc Identifier:	USGS-294836095241901		
Monloc name:	LJ-65-13-605		
Monloc type:	Well		
Monloc desc:	Not Reported		
Huc code:	12040104	Drainagearea value:	Not Reported
Drainagearea Units:	Not Reported	Contrib drainagearea:	Not Reported
Contrib drainagearea units:	Not Reported	Latitude:	29.8102267
Longitude:	-95.4054944	Sourcemap scale:	24000
Horiz Acc measure:	1	Horiz Acc measure units:	seconds
Horiz Collection method:	Interpolated from map		
Horiz coord refsys:	NAD83	Vert measure val:	70
Vert measure units:	feet	Vertacc measure val:	1.0
Vert accmeasure units:	feet		
Vertcollection method:	Not Reported		
Vert coord refsys:	NAVD88	Countrycode:	US
Aquifername:	Coastal lowlands aquifer system		
Formation type:	Evangeline Aquifer		
Aquifer type:	Not Reported		
Construction date:	19360101	Welldepth:	1232
Welldepth units:	ft	Wellholedepth:	Not Reported
Wellholedepth units:	Not Reported		

Ground-water levels, Number of Measurements: 2

Date	Feet below Surface	Feet to Sealevel	Date	Feet below Surface	Feet to Sealevel
1980-01-10	388.03		1936-10-27	67.0	

Map ID:	29		
Org. Identifier:	USGS-TX	Site ID:	USGS40001167163
Formal name:	USGS Texas Water Science Center		
Monloc Identifier:	USGS-294836095241902		
Monloc name:	LJ-65-13-626		
Monloc type:	Well		
Monloc desc:	Not Reported		
Huc code:	12040104	Drainagearea value:	Not Reported
Drainagearea Units:	Not Reported	Contrib drainagearea:	Not Reported
Contrib drainagearea units:	Not Reported	Latitude:	29.8102267
Longitude:	-95.4054944	Sourcemap scale:	24000

GEOCHECK VERSION 2.1
STATE DATABASE WELL INFORMATION

Horiz Acc measure:	1	Horiz Acc measure units:	seconds
Horiz Collection method:	Interpolated from map		
Horiz coord refsys:	NAD83	Vert measure val:	70
Vert measure units:	feet	Vertacc measure val:	1.0
Vert accmeasure units:	feet		
Vertcollection method:	Not Reported		
Vert coord refsys:	NAVD88	Countrycode:	US
Aquifername:	Coastal lowlands aquifer system		
Formation type:	Evangeline Aquifer		
Aquifer type:	Not Reported		
Construction date:	19820401	Welldepth:	1455
Welldepth units:	ft	Wellholedepth:	1455
Wellholedepth units:	ft		

Ground-water levels, Number of Measurements: 51

Date	Feet below Surface	Feet to Sealevel	Date	Feet below Surface	Feet to Sealevel
2005-01-11	218.73		2004-11-04	340	
2004-09-21	370				
Note: The site was being pumped.					
2004-04-21	329				
Note: The site was being pumped.					
2004-02-02	265		2003-10-21	261	
2003-09-15	342				
Note: The site was being pumped.					
2003-04-23	334				
Note: The site was being pumped.					
2003-01-02	265.64		2002-11-27	300	
2002-09-11	369				
Note: The site was being pumped.					
2002-06-07	309				
2002-04-17	363				
Note: The site was being pumped.					
2002-01-29	316.01		2001-11-01	298	
2001-11-01	336				
Note: The site was being pumped.					
2001-04-25	370				
Note: The site was being pumped.					
2001-01-26	320		2001-01-26	318.45	
2000-12-07	331				
2000-10-10	396				
Note: The site was being pumped.					
2000-05-24	367				
Note: The site was being pumped.					
1999-09-15	387				
Note: The site was being pumped.					
1999-05-19	366				
Note: The site was being pumped.					
1998-12-03	331				
1998-09-16	390				
Note: The site was being pumped.					
1998-04-28	371				
Note: The site was being pumped.					
1998-01-05	303.79		1998-01-05	305	
1997-11-06	331				
1997-09-08	384				
Note: The site was being pumped.					
1997-04-28	380				
Note: The site was being pumped.					

Ground-water levels, continued.

Date	Feet below Surface	Feet to Sealevel	Date	Feet below Surface	Feet to Sealevel
1997-01-06	320.26				
Note: The site had been pumped recently.					
1997-01-06	334				
Note: The site had been pumped recently.					
1996-01-08	343				
Note: The site had been pumped recently.					
1996-01-08	341.68				
Note: The site had been pumped recently.					
1995-01-07	355		1995-01-07	342.15	
1994-01-12	354.72				
Note: The site had been pumped recently.					
1994-01-12	352				
Note: The site had been pumped recently.					
1990-01-25	331.99		1990-01-11	476	
1989-01-23	469				
Note: The site had been pumped recently.					
1989-01-23	343.59				
Note: The site had been pumped recently.					
1988-01-19	349.95		1987-01-27	412	
1986-02-07	341.67		1985-01-08	339.15	
1984-01-10	386				
Note: The site had been pumped recently.					
1983-01-10	391				
Note: The site had been pumped recently.					
1982-06-01	400				

Map ID:	43		
Org. Identifier:	USGS-TX	Site ID:	USGS40001167125
Formal name:	USGS Texas Water Science Center		
Monloc Identifier:	USGS-294816095242501		
Monloc name:	LJ-65-13-604		
Monloc type:	Well		
Monloc desc:	Not Reported		
Huc code:	12040104	Drainagearea value:	Not Reported
Drainagearea Units:	Not Reported	Contrib drainagearea:	Not Reported
Contrib drainagearea units:	Not Reported	Latitude:	29.8046713
Longitude:	-95.4071612	Sourcemap scale:	24000
Horiz Acc measure:	1	Horiz Acc measure units:	seconds
Horiz Collection method:	Interpolated from map		
Horiz coord refsys:	NAD83	Vert measure val:	70
Vert measure units:	feet	Vertacc measure val:	1.0
Vert accmeasure units:	feet		
Vertcollection method:	Not Reported		
Vert coord refsys:	NAVD88	Countrycode:	US
Aquifername:	Coastal lowlands aquifer system		
Formation type:	Evangeline Aquifer		
Aquifer type:	Not Reported		
Construction date:	19620410	Welldepth:	1890
Welldepth units:	ft	Wellholedepth:	Not Reported
Wellholedepth units:	Not Reported		

Ground-water levels, Number of Measurements: 68

Date	Feet below Surface	Feet to Sealevel
2005-01-11	233.63	
2004-09-21	410	
Note: The site was being pumped.		
2004-04-21	396	
Note: The site was being pumped.		
2004-02-02	259	
2003-09-15	398	
Note: The site was being pumped.		
2003-04-23	397	
Note: The site was being pumped.		
2003-01-02	276.64	
2002-09-25	387	
Note: The site was being pumped.		
2002-06-07	323	
2002-04-17	396	
Note: The site was being pumped.		
2002-01-29	337.56	
2001-11-01	379	
Note: The site was being pumped.		
2001-11-01	301	
2001-04-25	394	
Note: The site was being pumped.		
2001-01-26	339.13	
2000-10-10	411	
Note: The site was being pumped.		
2000-10-10	352	
2000-05-24	413	
Note: The site was being pumped.		
2000-01-14	285	
1999-09-15	415	
Note: The site was being pumped.		
1999-05-19	399	
Note: The site was being pumped.		
1998-12-03	351	
Note: The site had been pumped recently.		
1998-12-03	423	
Note: The site was being pumped.		
1998-01-28	297.63	
1997-01-06	348	
1996-09-19	420	
Note: The site was being pumped.		
1996-01-08	348	
1995-01-07	368.6	
1994-01-12	373	
Note: The site had been pumped recently.		
1993-01-11	378	
Note: The site had been pumped recently.		
1992-01-14	376	
Note: The site had been pumped recently.		
1991-01-25	352	
1989-01-24	379	
Note: The site had been pumped recently.		
1989-01-24	369.40	
Note: The site had been pumped recently.		
1988-02-02	323.08	

Date	Feet below Surface	Feet to Sealevel
2004-11-04	275	
2003-10-21	270	
2002-11-27	325	
2001-01-26	339	
2000-01-14	284.97	
1997-11-06	310.44	
1997-01-06	338.93	
1996-01-08	337.05	
1995-01-07	369	
1990-01-11	449	
1988-01-06	394	

Ground-water levels, continued.

Date	Feet below Surface	Feet to Sealevel	Date	Feet below Surface	Feet to Sealevel
1987-01-26	395		1986-02-07	404.34	
1985-01-10	344.10		1984-01-03	381.5	
1983-01-11	422.5		1982-01-19	416.5	
1978-01-13	403		1977-09-01	404	
1977-02-09	401		1976-02-04	376	
1975-02-06	386		1973-10-25	346	
1970-02-26	344.27		1969-02-17	305.21	
1968-09-09	345.39		1968-02-29	325.7	
1967-02-09	309.9		1966-03-02	297.42	
1965-02-18	271		1964-02-13	248.00	
1963-04-01	265		1962-06-16	257.66	

Map ID:	43		
Org. Identifier:	USGS-TX	Site ID:	USGS40001167117
Formal name:	USGS Texas Water Science Center		
Monloc Identifier:	USGS-294812095241601		
Monloc name:	LJ-65-13-624		
Monloc type:	Well		
Monloc desc:	Not Reported		
Huc code:	12040104	Drainagearea value:	Not Reported
Drainagearea Units:	Not Reported	Contrib drainagearea:	Not Reported
Contrib drainagearea units:	Not Reported	Latitude:	29.8035603
Longitude:	-95.4046611	Sourcemap scale:	24000
Horiz Acc measure:	1	Horiz Acc measure units:	seconds
Horiz Collection method:	Interpolated from map		
Horiz coord refsys:	NAD83	Vert measure val:	69
Vert measure units:	feet	Vertacc measure val:	1.0
Vert accmeasure units:	feet		
Vertcollection method:	Not Reported		
Vert coord refsys:	NAVD88	Countrycode:	US
Aquifername:	Coastal lowlands aquifer system		
Formation type:	Evangeline Aquifer		
Aquifer type:	Not Reported		
Construction date:	19650201	Welldepth:	1730
Welldepth units:	ft	Wellholedepth:	Not Reported
Wellholedepth units:	Not Reported		

Ground-water levels, Number of Measurements: 2

Date	Feet below Surface	Feet to Sealevel	Date	Feet below Surface	Feet to Sealevel
1980-01-08	421		1965-03-12	287	

Map ID: 43

GEOCHECK VERSION 2.1
STATE DATABASE WELL INFORMATION

Org. Identifier:	USGS-TX	Site ID:	USGS40001167115
Formal name:	USGS Texas Water Science Center		
Monloc Identifier:	USGS-294811095241901		
Monloc name:	LJ-65-13-614		
Monloc type:	Well		
Monloc desc:	Not Reported		
Huc code:	12040104	Drainagearea value:	Not Reported
Drainagearea Units:	Not Reported	Contrib drainagearea:	Not Reported
Contrib drainagearea units:	Not Reported	Latitude:	29.8032825
Longitude:	-95.4054945	Sourcemap scale:	24000
Horiz Acc measure:	1	Horiz Acc measure units:	seconds
Horiz Collection method:	Interpolated from map		
Horiz coord refsys:	NAD83	Vert measure val:	69
Vert measure units:	feet	Vertacc measure val:	1.0
Vert accmeasure units:	feet		
Vertcollection method:	Not Reported		
Vert coord refsys:	NAVD88	Countrycode:	US
Aquifername:	Coastal lowlands aquifer system		
Formation type:	Evangeline Aquifer		
Aquifer type:	Not Reported		
Construction date:	19240101	Welldepth:	1039
Welldepth units:	ft	Wellholedepth:	Not Reported
Wellholedepth units:	Not Reported		

Ground-water levels, Number of Measurements: 137

Date	Feet below Surface	Feet to Sealevel	Date	Feet below Surface	Feet to Sealevel
1987-01-20	339.83		1986-01-17	346.32	
1985-01-08	330.98		1984-01-04	339.60	
1983-01-10	369.35		1982-01-14	355.88	
1981-02-20	350.20		1980-01-07	353.75	
1979-01-12	358.24		1978-01-05	349.51	
1977-02-08	347.54		1976-02-04	325.21	
1975-02-06	332.20		1974-02-21	330.14	
1973-01-30	336.48		1972-01-24	335.43	
1971-02-11	327.91		1970-02-16	309.22	
1969-03-07	298.03		1968-02-12	303.1	
1967-09-12	314.2		1967-02-20	288.06	
1966-02-10	281.26		1965-09-21	295.19	
1965-03-01	269.75		1964-09-09	278.40	
1963-06-13	258.20		1963-03-07	247.17	
1962-09-19	254.80		1962-06-13	236.68	
1961-09-18	230.52		1961-06-13	238.67	
1961-02-10	221.44		1960-09-12	231.48	
1960-06-17	236.40		1960-02-18	217.36	
1959-12-16	226.07		1959-09-16	229.08	
1959-06-08	221.81		1959-02-10	215.11	
1958-12-10	223.17		1958-09-12	235.79	
1958-06-09	229.56		1958-03-04	215.27	
1957-12-17	215.91		1957-09-09	238.28	
1957-06-17	223.56		1957-02-27	228.46	
1956-12-17	234.66		1956-09-17	246.30	
1956-06-08	229.69		1956-03-08	218.60	
1955-12-08	218.76		1955-10-04	225.39	
1955-06-10	224.47		1955-03-08	222.84	
1954-12-29	221.03		1954-06-16	226.62	
1954-02-11	215.52		1953-12-08	219.50	
1953-09-25	235.24		1953-06-11	226.80	

Ground-water levels, continued.

Date	Feet below Surface	Feet to Sealevel
1952-12-17	214.62	
1952-06-13	201.41	
1951-12-10	190.45	
1951-06-12	201.30	
1950-12-05	183.69	
1950-06-08	176.27	
1949-12-15	184.49	
1949-06-08	183.05	
1948-12-10	174.53	
1948-06-10	171.80	
1947-12-08	163.23	
1947-08-21	170.26	
1947-03-08	153.07	
1946-12-02	156.24	
1946-09-06	157.79	
1946-05-19	147.26	
1946-02-05	145.41	
1945-06-20	143.08	
1945-01-25	123.41	
1944-09-08	124.00	
1944-07-17	126.15	
1944-01-22	112.19	
1943-09-29	122.86	
1942-09-09	110.28	
1941-09-09	114.35	
1940-05-21	99.36	
1939-09-25	97.15	
1939-05-25	88.07	
1939-03-21	86.22	
1939-02-24	79.83	
1939-01-17	81.08	
1938-12-20	83.54	
1938-11-21	90.32	
1938-09-22	82.15	
1938-07-20	87.18	
1938-05-21	74.76	
1938-03-23	79.00	
1938-01-20	76.92	
1952-09-10	219.85	
1952-02-29	188.00	
1951-09-11	203.22	
1951-02-16	197.37	
1950-09-20	189.32	
1950-02-09	174.49	
1949-09-14	190.10	
1949-02-07	174.20	
1948-09-17	179.80	
1948-02-04	163.35	
1947-09-18	168.80	
1947-06-03	156.09	
1947-02-03	154.90	
1946-11-15	156.98	
1946-07-13	149.88	
1946-03-16	143.60	
1945-11-14	149.38	
1945-03-22	126.74	
1944-12-09	122.38	
1944-07-28	131.84	
1944-05-16	118.03	
1943-12-04	120.22	
1943-08-24	136.26	
1942-03-06	100.25	
1940-08-23	109.72	
1940-02-28	91.13	
1939-06-22	92.17	
1939-04-22	88.79	
1939-03-18	86.47	
1939-02-21	80.22	
1939-01-13	84.15	
1938-12-14	84.49	
1938-10-21	85.65	
1938-08-25	87.60	
1938-06-23	85.57	
1938-04-22	76.32	
1938-03-01	74.03	

Map ID:	54		
Org. Identifier:	USGS-TX	Site ID:	USGS40001167073
Formal name:	USGS Texas Water Science Center		
Monloc Identifier:	USGS-294752095242102		
Monloc name:	LJ-65-13-627		
Monloc type:	Well		
Monloc desc:	Not Reported		
Huc code:	12040104	Drainagearea value:	Not Reported
Drainagearea Units:	Not Reported	Contrib drainagearea:	Not Reported
Contrib drainagearea units:	Not Reported	Latitude:	29.7980049
Longitude:	-95.4060501	Sourcemap scale:	24000

GEOCHECK VERSION 2.1
STATE DATABASE WELL INFORMATION

Horiz Acc measure:	1	Horiz Acc measure units:	seconds
Horiz Collection method:	Interpolated from map		
Horiz coord refsys:	NAD83	Vert measure val:	70
Vert measure units:	feet	Vertacc measure val:	1.0
Vert accmeasure units:	feet		
Vertcollection method:	Not Reported		
Vert coord refsys:	NAVD88	Countrycode:	US
Aquifername:	Coastal lowlands aquifer system		
Formation type:	Evangeline Aquifer		
Aquifer type:	Confined multiple aquifer		
Construction date:	19791201	Welldepth:	1465
Welldepth units:	ft	Wellholedepth:	Not Reported
Wellholedepth units:	Not Reported		

Ground-water levels, Number of Measurements: 44

Date	Feet below Surface	Feet to Sealevel	Date	Feet below Surface	Feet to Sealevel
2005-01-11	228.55		2004-11-04	325	
2004-09-21	350				
Note: The site was being pumped.					
2004-04-21	371				
Note: The site was being pumped.					
2004-02-02	259		2003-10-21	275	
2003-09-15	371				
Note: The site was being pumped.					
2003-04-23	366				
Note: The site was being pumped.					
2003-01-02	280.78		2002-11-27	316	
2002-09-11	387				
Note: The site was being pumped.					
2002-06-07	311				
2002-04-17	384				
Note: The site was being pumped.					
2002-01-03	315.25				
2001-11-01	375				
Note: The site was being pumped.					
2001-11-01	294				
2001-04-25	393				
Note: The site was being pumped.					
2001-01-23	311.38		2001-01-23	316	
2000-10-10	326				
2000-05-24	392				
Note: The site was being pumped.					
1999-09-15	334				
1999-05-21	380				
Note: The site was being pumped.					
1998-12-03	336		1998-01-07	315.58	
1998-01-07	318				
1997-09-08	408				
Note: The site was being pumped.					
1997-04-28	396				
Note: The site was being pumped.					
1997-01-06	328.39		1997-01-06	328	
1996-09-19	420				
Note: The site was being pumped.					
1996-01-09	340		1996-01-09	341.15	
1995-01-07	354		1995-01-07	354.49	
1994-01-12	356				
Note: The site had been pumped recently.					

Ground-water levels, continued.

Date	Feet below Surface	Feet to Sealevel	Date	Feet below Surface	Feet to Sealevel
1993-01-11	321.49				
1992-01-14	355				
Note: The site had been pumped recently.					
1991-01-25	325		1989-01-23	347.02	
1988-01-26	342.57		1988-01-06	399	
1985-01-10	376		1981-11-30	360	

Map ID:	64		
Org. Identifier:	USGS-TX	Site ID:	USGS40001167011
Formal name:	USGS Texas Water Science Center		
Monloc Identifier:	USGS-294725095234501		
Monloc name:	LJ-65-13-948		
Monloc type:	Well		
Monloc desc:	Not Reported		
Huc code:	12040104	Drainagearea value:	Not Reported
Drainagearea Units:	Not Reported	Contrib drainagearea:	Not Reported
Contrib drainagearea units:	Not Reported	Latitude:	29.7905051
Longitude:	-95.3960499	Sourcemap scale:	24000
Horiz Acc measure:	1	Horiz Acc measure units:	seconds
Horiz Collection method:	Interpolated from map		
Horiz coord refsys:	NAD83	Vert measure val:	64
Vert measure units:	feet	Vertacc measure val:	1.0
Vert accmeasure units:	feet		
Vertcollection method:	Not Reported		
Vert coord refsys:	NAVD88	Countrycode:	US
Aquifername:	Coastal lowlands aquifer system		
Formation type:	Chicot Aquifer		
Aquifer type:	Not Reported		
Construction date:	19881107	Welldepth:	441
Welldepth units:	ft	Wellholedepth:	441
Wellholedepth units:	ft		

Ground-water levels, Number of Measurements: 1

Date	Feet below Surface	Feet to Sealevel
1988-11-09	260	
Note: The site had been pumped recently.		

GEOCHECK VERSION 2.1
STATE DATABASE WELL INFORMATION

Water Well Information:

Map ID:	1		
Dateentere:	19-OCT-09	Ownname:	Galvin Kennedy
Ownstreet:	575 Sue Barnett Dr.		
Owncity:	Houston	Ownstate:	TX
Ownzip:	77018	County:	Harris
Wellstreet:	575 Sue Barnett Dr.		
Wellcity:	Houston	Wellzip:	77018
Own:	Not Reported		
Lat dec:	29.825832		
Long dec:	-95.415277		
Elev:	0		
Brandmodel:	Not Reported		
Gn:	65136		
Gn1:	65	Gn75:	13
Gn25:	6	Twn:	1
Twd:	0	Twr:	0
Twrp:	0	Twrg:	0
Um:	0	Ue:	0
Ud:	1	Uin:	0
Uir:	0	Ug:	0
Uij:	0	Up:	0
Udw:	0	Ut:	0
Us:	0	Uf:	0
Pby:	0	Pbn:	0
Datestart:	02-OCT-09	Datecomp:	02-OCT-09
Dia1:	5.5	Dia1to:	57
Dia2:	Not Reported	Dia2from:	Not Reported
Dia2to:	Not Reported	Dia3:	Not Reported
Dia3from:	Not Reported	Dia3to:	Not Reported
Dmdriven:	0	Dmairrotar:	0
Dmmudrotar:	1	Dmbored:	0
Dmairham:	0	Dmcabletoo:	0
Dmjetted:	0	Dmhollowst:	0
Dmrevcirc:	0	Dmotherck:	0
Dmother:	Not Reported	Bco:	0
Bcs:	0	Bcg:	1
Bcgs:	# 12	Bcu:	0
Bcoc:	0	Bcot:	Not Reported
Gpf:	47	Gpt:	57
Cemfrom1:	0	Cemto1:	10
Nosacks1:	3	Cemfrom2:	10
Cemto2:	47	Nosacks2:	6 Bentonite
Cemfrom3:	Not Reported	Cemto3:	Not Reported
Nosacks3:	Not Reported	Cementmeth:	Pressure
Cementby:	Raymond Services, Inc.	Ds:	N/A
Dpl:	8	Dsv:	Customer
Appvar:	Not Reported	Scs:	0
Scsv:	1	Scp:	0
Sca:	0	Watlev:	8
Watlevdate:	02-OCT-09	Artflow:	Not Reported
Wellplug48:	0	Tpturbine:	0

GEOCHECK VERSION 2.1
STATE DATABASE WELL INFORMATION

Tpjet:	1	Tpsubmersi:	0
Tpcylinder:	0	Tpotherck:	0
Tpother:	Not Reported	Pumpbowlde:	20
Wtpump:	0	Wtbailer:	0
Wtjetted:	1	Wtestimate:	0
Welltestyi:	15	Welltestdr:	10
Welltesthr:	2	Watqualund:	0
Watqualu 1:	1	Watertype:	Fresh
Stratdepth:	Not Reported	Chemanaly:	0
Chemanaln:	1	Undnatural:	0
Untype:	Not Reported	Undhydro:	0
Undhaz:	0	Undotherck:	0
Undother:	Not Reported		
Undcertify:	0	Compname:	Raymond Services, Inc.
Drllicno:	4577		
Compstreet:	10011 Airline	Compcity:	Houston
Compstate:	TX	Compzip:	77037
Drillernam:	Zachary Proctor	Traineenam:	None
Tnum:	Not Reported		
Comments:	Not Reported		
Confidenti:	0	Letterrecv:	Not Reported
Deleted:	0	Insdate:	Not Reported
Site id:	TXMON3000193958		
Latitude:	29.825832		
Longitude:	-95.415277		

Map ID:	2		
Fid:	105860	State well:	6513622
County nam:	Harris	Basin name:	San Jacinto River
Gma:	14	Rwpa:	H
Previous w:	Not Reported		
Lat dec:	29.823054		
Long dec:	-95.407777		
Coordsourc:	+/- 10 Seconds		
Owner 1:	Pine Forest Country	Owner 2:	Club
Driller 1:	Layne Texas	Driller 2:	Not Reported
Aquifer co:	112CHCTL	Aquifer id:	Gulf Coast
Elev of ls:	72	Elev meth:	Interpolated From Topo Map
Date drill:	00001963	Welltype:	Withdrawal of Water
Well depth:	441	Depthsourc:	Unknown
Welluse:	Irrigation		
Site id:	TXWDB5000105861		
Infrequent Const:			
Date:	6/23/1964		
Sample number:	1	Storet code:	01020
Flag:	Not Reported	Const val:	100.
Plus minus:	Not Reported		
Water Level Info:		Pn well visit mark:	P
Depth from lsd:	-185	Mm date:	9
Dd date:	2	Yy date:	1963
Measurement number:	01	Measuring agency:	07
Method of meas:	7	Remark:	Not Reported
Date entered:	Not Reported	User name:	Not Reported

Water Quality Info:		Mm date:	6
Dd date:	23	Yydate:	1964
Sample number:	1	Sample time:	Not Reported
Temp centigrade:	Not Reported	Top s interval:	Not Reported
Bottom s interval:	Not Reported	Samp int aqcode:	Not Reported
Collection remarks:	Not Reported	Reliability rem:	99
Collecting agency:	Not Reported	Lab code:	Not Reported
Bu wqanalysis:	B	Q00955 flag:	Not Reported
Q00955 silica mgl:	21	Q00910 flag:	Not Reported
Q00910 calcium mgl:	67	Q00920 flag:	Not Reported
Q00920 magnes mgl:	11	Q00929 flag:	Not Reported
Q00929 sodium mgl:	33	Q00937 flag:	Not Reported
Q00937 potass mgl:	1.7	Q01080 flag:	Not Reported
Q01080 strontium:	Not Reported	Q00445 carb mgl:	0
Q00440 bicarb mgl:	226	Q00945 flag:	Not Reported
Q00945 sulfate mgl:	7	Q00940 flag:	Not Reported
Q00940 chloride mg:	62	Q00951 flag:	Not Reported
Q00951 fluoride mg:	.2	Q71850 flag:	Not Reported
Q71850 nitrate mgl:	.5	Q00403 flag:	Not Reported
Q00403 ph:	Not Reported	Q70300 tds:	314
Q00415 flag:	Not Reported	Q00415 phen alk:	0
Q00410 flag:	Not Reported	Q00410 total alk:	185.25
Q00900 tot hardnes:	212	Q00932 percent na:	25
Q00931 sar:	.98	Q71860 rsc:	0
Q00095 flag:	Not Reported	Q00095 spec cond:	559
Date entered:	Not Reported	User name:	pnordstr
Bu value:	Not Reported		
Remarks:		Group number:	1
Remarks 1:	116 ft of slotted casing between	Remarks 2:	265 and 436 ft. Repored yield
Remarks:		Group number:	2
Remarks 1:	307 gpm with 17 ft drawdown whe	Remarks 2:	drilled. Irrigates golf greens.

Map ID:	3		
Plugtrackn:	13499		
Dateentere:	26-AUG-03	Ownname:	Crawford Dry Wall
Ownstreet:	939 Fisher	Owncity:	Houston
Ownstate:	TX	Ownzip:	77018
Wellstreet:	939 Fisher		
Wellcity:	Houston	Wellzip:	77018
County:	Harris		
Latitude:	294921		
Lat dec:	29.822499		
Longitude:	952521		
Long dec:	-95.422499		
Brmod:	Magellan GPS Blazer 12		
Gn:	65135		
Gn1:	65	Gn75:	13
Gn25:	5	Ownwellno:	MW-1
Typewater:	0	Typemon:	1
Typeinj:	0	Typedw:	0
Histdrille:	Thomas E. Mathers	Histdrllic:	3096
Histdatedr:	27-FEB-02	Histtracki:	Not Reported
Histdiamin:	8	Histdepth:	25

Plugdate:	26-AUG-03		
Plugmeth:	pulled casing and grouted with pump Updated longitude by TWDB on 7/14/2014.		
Plugopname:	Shannon Mathers		
Plugoplic:	54933		
Plugmeth1:	1	Plugmeth2:	0
Plugmeth3:	0	Plugmeth4:	0
Plugmethot:	0	Plugvar:	Not Reported
Cdiam1:	2	Cfrom1:	0
Cto1:	0	Cdiam2:	Not Reported
Cfrom2:	Not Reported	Cto2:	Not Reported
Cdiam3:	Not Reported	Cfrom3:	Not Reported
Cto3:	Not Reported	Cbfrom1:	25
Cbto1:	0	Cbsacks1:	4
Cbfrom2:	Not Reported	Cbto2:	Not Reported
Cbsacks2:	Not Reported	Cbfrom3:	Not Reported
Cbto3:	Not Reported	Cbsacks3:	Not Reported
Cbfrom4:	Not Reported	Cbto4:	Not Reported
Cbsacks4:	Not Reported	Cbfrom5:	Not Reported
Cbto5:	Not Reported	Cbsacks5:	Not Reported
Compname:	Mathers Environmental Drilling Inc	Compstreet:	12245 E. FM 529
Compcity:	Houston	Compstate:	TX
Compzip:	77041	Nameassig:	Shannon Mathers
Traineenam:	Not Reported	Tnum:	Not Reported
Deleted:	0	Site id:	TXPLU3000013294

Map ID:	3		
Plugtrackn:	13502		
Dateentere:	26-AUG-03	Ownname:	Crawford Drywall
Ownstreet:	939 Fisher	Owncity:	Houston
Ownstate:	TX	Ownzip:	77018
Wellstreet:	939 Fisher		
Wellcity:	Houston	Wellzip:	77018
County:	Harris		
Latitude:	294920		
Lat dec:	29.822221		
Longitude:	952522		
Long dec:	-95.422777		
Brmod:	Magellan GPS Blazer 12		
Gn:	65135		
Gn1:	65	Gn75:	13
Gn25:	5	Ownwellno:	MW-4
Typewater:	0	Typemon:	1
Typeinj:	0	Typedw:	0
Histdrille:	Thomas E. Mathers	Histdrllic:	Not Reported
Histdatedr:	27-FEB-02	Histtracki:	Not Reported
Histdiamin:	8	Histdepth:	25
Plugdate:	26-AUG-03		
Plugmeth:	pulled casing and grouted with pump		
Plugopname:	Shannon Mathers		
Plugoplic:	54933		
Plugmeth1:	1	Plugmeth2:	0
Plugmeth3:	0	Plugmeth4:	0
Plugmethot:	0	Plugvar:	Not Reported
Cdiam1:	2	Cfrom1:	0
Cto1:	0	Cdiam2:	Not Reported
Cfrom2:	Not Reported	Cto2:	Not Reported

Cdiam3:	Not Reported	Cfrom3:	Not Reported
Cto3:	Not Reported	Cbfrom1:	25
Cbto1:	0	Cbsacks1:	4
Cbfrom2:	Not Reported	Cbto2:	Not Reported
Cbsacks2:	Not Reported	Cbfrom3:	Not Reported
Cbto3:	Not Reported	Cbsacks3:	Not Reported
Cbfrom4:	Not Reported	Cbto4:	Not Reported
Cbsacks4:	Not Reported	Cbfrom5:	Not Reported
Cbto5:	Not Reported	Cbsacks5:	Not Reported
Compname:	Mathers Environmental Drilling Inc	Compstreet:	12245 E. FM 529
Compcity:	Houston	Compstate:	TX
Compzip:	77041	Nameassig:	Shannon Mathers
Traineenam:	Not Reported	Tnum:	Not Reported
Deleted:	0	Site id:	TXPLU3000013297

Map ID:	3		
Plugtrackn:	13500		
Dateentere:	26-AUG-03	Ownname:	Crawford Drywall
Ownstreet:	939 Fisher	Owncity:	Houston
Ownstate:	TX	Ownzip:	77018
Wellstreet:	939 Fisher		
Wellcity:	Houston	Wellzip:	77018
County:	Harris		
Latitude:	294920		
Lat dec:	29.822221		
Longitude:	952521		
Long dec:	-95.422499		
Brmod:	Magellan GPS Blazer 12		
Gn:	65135		
Gn1:	65	Gn75:	13
Gn25:	5	Ownwellno:	MW-2
Typewater:	0	Typemon:	1
Typeinj:	0	Typedw:	0
Histdrille:	Thomas E. Mathers	Histdrllic:	3096
Histdatedr:	27-FEB-02	Histtracki:	Not Reported
Histdiamin:	8	Histdepth:	25
Plugdate:	26-AUG-03		
Plugmeth:	pulled casing and grouted with pump Updated lat/long by TWDB on 7/21/2014.		
Plugopname:	Shannon Mathers		
Plugoplic:	54933		
Plugmeth1:	1	Plugmeth2:	0
Plugmeth3:	0	Plugmeth4:	0
Plugmethot:	0	Plugvar:	Not Reported
Cdiam1:	2	Cfrom1:	0
Cto1:	0	Cdiam2:	Not Reported
Cfrom2:	Not Reported	Cto2:	Not Reported
Cdiam3:	Not Reported	Cfrom3:	Not Reported
Cto3:	Not Reported	Cbfrom1:	25
Cbto1:	0	Cbsacks1:	4
Cbfrom2:	Not Reported	Cbto2:	Not Reported
Cbsacks2:	Not Reported	Cbfrom3:	Not Reported
Cbto3:	Not Reported	Cbsacks3:	Not Reported
Cbfrom4:	Not Reported	Cbto4:	Not Reported
Cbsacks4:	Not Reported	Cbfrom5:	Not Reported
Cbto5:	Not Reported	Cbsacks5:	Not Reported
Compname:	Mathers Environmental Drilling Inc	Compstreet:	12245 E. FM 529

Compcity:	Houston	Compstate:	TX
Compzip:	77041	Nameassig:	Shannon Mathers
Traineenam:	Not Reported	Tnum:	Not Reported
Deleted:	0	Site id:	TXPLU3000013295

Map ID:	3		
Plugtrackn:	13501		
Dateentere:	26-AUG-03	Ownname:	Crawford Drywall
Ownstreet:	939 Fisher	Owncity:	Houston
Ownstate:	TX	Ownzip:	77018
Wellstreet:	939 Fisher		
Wellcity:	Houston	Wellzip:	77018
County:	Harris		
Latitude:	294920		
Lat dec:	29.822221		
Longitude:	952521		
Long dec:	-95.422499		
Brmod:	Magellan GPS Blazer 12		
Gn:	65135		
Gn1:	65	Gn75:	13
Gn25:	5	Ownwellno:	MW-3
Typewater:	0	Typemon:	1
Typeinj:	0	Typedw:	0
Histdrille:	Thomas E. Mathers	Histdrllic:	3096
Histdatedr:	27-FEB-02	Histtracki:	Not Reported
Histdiamin:	8	Histdepth:	25
Plugdate:	26-AUG-03		
Plugmeth:	pulled casing and grouted with grout pump Updated lat/long by TWDB on 7/21/2014.		
Plugopname:	Shannon Mathers		
Plugoplic:	54933		
Plugmeth1:	1	Plugmeth2:	0
Plugmeth3:	0	Plugmeth4:	0
Plugmethot:	0	Plugvar:	Not Reported
Cdiam1:	2	Cfrom1:	0
Cto1:	0	Cdiam2:	Not Reported
Cfrom2:	Not Reported	Cto2:	Not Reported
Cdiam3:	Not Reported	Cfrom3:	Not Reported
Cto3:	Not Reported	Cbfrom1:	25
Cbto1:	0	Cbsacks1:	4
Cbfrom2:	Not Reported	Cbto2:	Not Reported
Cbsacks2:	Not Reported	Cbfrom3:	Not Reported
Cbto3:	Not Reported	Cbsacks3:	Not Reported
Cbfrom4:	Not Reported	Cbto4:	Not Reported
Cbsacks4:	Not Reported	Cbfrom5:	Not Reported
Cbto5:	Not Reported	Cbsacks5:	Not Reported
Compname:	Mathers Environmental Drilling Inc	Compstreet:	12245 E. FM 529
Compcity:	Houston	Compstate:	TX
Compzip:	77041	Nameassig:	Shannon Mathers
Traineenam:	Not Reported	Tnum:	Not Reported
Deleted:	0	Site id:	TXPLU3000013296

GEOCHECK VERSION 2.1
STATE DATABASE WELL INFORMATION

Map ID:	4		
Fid:	278		
Permittee:	Houston, City of		
Wellowner:	Houston, City of		
Permitaggl:	1001		
Wellno:	1061		
Attn:	Carol Ellinger Haddock, P.E., Senior Assistant Di		
Correspond:	ACRES HOMES #2	Address:	611 Walker St, 18th Floor
Address2:	Not Reported	City:	Houston
State:	TX	Zip:	77002
Usage:	P	County:	H
Latd:	29		
Latm:	49		
Lats:	16		
Lond:	95		
Lonm:	25		
Lons:	22		
Latdd:	29.821111		
Londd:	-95.422777		
Statequadr:	13		
Stateblock:	65		
Stateni:	5		
Diameter:	24		
Yeardrill:	1949		
Totaldepth:	1730		
Depthfirst:	610		
Newregulat:	2		
Endmo:	1		
Alloc:	72000		
Altwater:	0		
Demand:	72000		
Begindate:	02/01/89	Enddate:	01/31/90
Agg2013:	0		
Pump2013:	0		
Wellpump20:	0		
Agg2012:	0		
Pump2012:	0		
Wellpump 1:	0		
Agg2011:	0		
Pump2011:	0		
Wellpump 2:	0		
Agg2010:	0		
Pump2010:	0		
Wellpump 3:	0		
Agg2009:	0		
Pump2009:	0		
Wellpump 4:	0		
Agg2008:	0		
Pump2008:	0		
Wellpump 5:	0		
Agg2007:	0		
Pump2007:	0		
Wellpump 6:	0		
Agg2006:	0		
Pump2006:	0		
Wellpump 7:	0		
Agg2005:	0		
Pump2005:	0		
Wellpump 8:	0		
Agg2004:	0		
Pump2004:	0		

Wellpump 9:	0
Agg2003:	0
Pump2003:	0
Wellpum 10:	0
Agg2002:	0
Pump2002:	0
Wellpum 11:	0
Agg2001:	0
Pump2001:	0
Wellpum 12:	0
Agg2000:	0
Pump2000:	0
Wellpum 13:	0
Agg1999:	0
Pump1999:	0
Wellpump19:	0
Agg1998:	0
Pump1998:	0
Wellpum 14:	0
Agg1997:	0
Pump1997:	0
Wellpum 15:	0
Agg1996:	0
Pump1996:	0
Wellpum 16:	0
Agg1995:	0
Pump1995:	0
Wellpum 17:	0
Agg1994:	0
Pump1994:	0
Wellpum 18:	0
Agg1993:	0
Pump1993:	0
Wellpum 19:	0
Agg1992:	0
Pump1992:	0
Wellpum 20:	0
Agg1991:	0
Pump1991:	0
Wellpum 21:	0
Agg1990:	10
Pump1990:	4149436000
Wellpum 22:	414943600
Agg1989:	10
Pump1989:	5017157000
Wellpum 23:	501715700
Agg1979:	11
Pump1979:	6668270000
Wellpum 24:	606206363
Agg1978:	10
Pump1978:	4880436030
Wellpum 25:	488043603
Agg1977:	10
Pump1977:	5942785980
Wellpum 26:	594278598
Agg1976:	10
Pump1976:	5717608000
Wellpum 27:	571760800
Inspector:	K
Site id:	TXGH40000000279

Inspected: 06-FEB-90

GEOCHECK VERSION 2.1
STATE DATABASE WELL INFORMATION

Map ID:	5		
Dateentere:	04-DEC-13	Ownname:	City of Houston Geotechnical Dept
Ownstreet:	611 Walker Floor 14		
Owncity:	Houston	Ownstate:	TX
Ownzip:	77002	County:	Harris
Wellstreet:	Alba Rd at Judiway		
Wellcity:	Houston	Wellzip:	77088
Own:	PZ-1		
Lat dec:	29.820832		
Long dec:	-95.420277		
Elev:	0		
Brandmodel:	Not Reported		
Gn:	65135		
Gn1:	65	Gn75:	13
Gn25:	5	Twn:	1
Twd:	0	Twr:	0
Twrp:	0	Twrg:	0
Um:	1	Ue:	0
Ud:	0	Uin:	0
Uir:	0	Ug:	0
Uij:	0	Up:	0
Udw:	0	Ut:	0
Us:	0	Uf:	0
Pby:	0	Pbn:	0
Datestart:	09-OCT-13	Datecomp:	09-OCT-13
Dia1:	4	Dia1to:	30
Dia2:	Not Reported	Dia2from:	Not Reported
Dia2to:	Not Reported	Dia3:	Not Reported
Dia3from:	Not Reported	Dia3to:	Not Reported
Dmdriven:	0	Dmairrotar:	0
Dmmudrotar:	1	Dmbored:	0
Dmairham:	0	Dmcabletoo:	0
Dmjetted:	0	Dmhollowst:	0
Dmrevcirc:	0	Dmotherck:	0
Dmother:	Not Reported	Bco:	0
Bcs:	0	Bcg:	0
Bcgs:	Not Reported	Bcu:	0
Bcoc:	1	Bcot:	Not Reported
Gpf:	Not Reported	Gpt:	Not Reported
Cemfrom1:	0	Cemto1:	6
Nosacks1:	.5 cement	Cemfrom2:	6
Cemto2:	8	Nosacks2:	.5 bentonite
Cemfrom3:	Not Reported	Cemto3:	Not Reported
Nosacks3:	Not Reported	Cementmeth:	tremmie
Cementby:	Not Reported	Ds:	Not Reported
Dpl:	Not Reported	Dsv:	Not Reported
Appvar:	Not Reported	Scs:	0
Scsv:	1	Scp:	0
Sca:	0	Watlev:	27
Watlevdate:	09-OCT-13	Artflow:	Not Reported
Wellplug48:	0	Tpturbine:	0
Tpjet:	0	Tpsubmersi:	0
Tpcylinder:	0	Tpotherck:	0
Tpother:	Not Reported	Pumpbowlde:	Not Reported
Wtpump:	0	Wtbailer:	0
Wtjetted:	0	Wtestimate:	0
Welltestyi:	Not Reported	Welltestdr:	Not Reported
Welltesthr:	Not Reported	Watqualund:	0
Watqualu 1:	0	Watertype:	Not Reported
Stratdepth:	Not Reported	Chemanaly:	0
Chemanaln:	1	Undnatural:	0

Untype:	Not Reported	Undhydro:	0
Undhaz:	0	Undotherck:	0
Undother:	Not Reported		
Undcertify:	0	Compname:	Van and Sons Drilling Service
Drllicno:	3286		
Compstreet:	319 John Alber	Compcity:	Houston
Compstate:	TX	Compzip:	77076
Drillernam:	Mark Thornton	Traineenam:	Elliot Van Antwerp
Tnum:	Not Reported		
Comments:	Not Reported		
Confidenti:	0	Letterrecv:	Not Reported
Deleted:	0	Insdate:	Not Reported
Site id:	TXMON3000343828		
Latitude:	29.820832		
Longitude:	-95.420277		

Map ID:	5		
Plugtrackn:	92020		
Dateentere:	06-JAN-14	Ownname:	City of Houston Geotech Dept
Ownstreet:	611 Walker, Floor 14	Owncity:	Houston
Ownstate:	TX	Ownzip:	77002
Wellstreet:	Alba Rd at Judi Way		
Wellcity:	Houston	Wellzip:	77088
County:	Harris		
Latitude:	294915		
Lat dec:	29.820832		
Longitude:	952513		
Long dec:	-95.420277		
Brmod:	Not Reported		
Gn:	65135		
Gn1:	65	Gn75:	13
Gn25:	5	Ownwellno:	pz-1
Typewater:	0	Typemon:	1
Typeinj:	0	Typedw:	0
Histdrille:	Mark Thornton	Histdrllic:	3286M
Histdatedr:	09-OCT-13	Histtracki:	348136
Histdiamin:	4	Histdepth:	30
Plugdate:	10-DEC-13		
Plugmeth:	No Data		
Plugopname:	Mark Thornton		
Plugoplic:	3286		
Plugmeth1:	1	Plugmeth2:	0
Plugmeth3:	0	Plugmeth4:	0
Plugmethot:	0	Plugvar:	Not Reported
Cdiam1:	2	Cfrom1:	0
Cto1:	30	Cdiam2:	Not Reported
Cfrom2:	Not Reported	Cto2:	Not Reported
Cdiam3:	Not Reported	Cfrom3:	Not Reported
Cto3:	Not Reported	Cbfrom1:	0
Cbto1:	30	Cbsacks1:	2 cement
Cbfrom2:	Not Reported	Cbto2:	Not Reported
Cbsacks2:	Not Reported	Cbfrom3:	Not Reported
Cbto3:	Not Reported	Cbsacks3:	Not Reported
Cbfrom4:	Not Reported	Cbto4:	Not Reported
Cbsacks4:	Not Reported	Cbfrom5:	Not Reported
Cbto5:	Not Reported	Cbsacks5:	Not Reported
Compname:	Van and Sons Drilling Service	Compstreet:	319 John Alber

GEOCHECK VERSION 2.1
STATE DATABASE WELL INFORMATION

Compcity:	Houston	Compstate:	TX
Compzip:	77076	Nameassig:	Mark Thornton
Traineenam:	Elliot Van Antwerp	Tnum:	Not Reported
Deleted:	0	Site id:	TXPLU3000090606

Map ID:	6		
Fid:	20002	Pws id:	1010013
Water sour:	G1010013HA	Fips count:	201
Quadrangle:	2995-432		
Latitude:	294914		
Longitude:	952419		
Location a:	F	Agency:	USGS
Location m:	MAP-M1	Horizontal:	27
Spatial re:	C	Horizont 1:	U
Horizont 2:	S	Elevation:	0
Elevation :	U	Vertical d:	00
Location d:	17-MAY-07	Elevation1:	01-JAN-01
Elevatio 1:	UNK	Elevatio 2:	U
Latdd:	29.82055473		
Longdd:	95.40528107		
Gps certif:	Not Reported	Need bette:	No
Last chang:	17-MAY-07	Initials:	GST
Remarks:	Not Reported		
Site id:	TXEQ40000020003		

Groundwater Info		PWS Id:	1010013
Well depth:	1730	Depth agency:	DRILL
Depth source:	D	Aquifer:	121EVGL
Aquifer id:	32		
Aquifer name:	Evangeline		
Aquifer method:	W	Aquifer type:	0
Drill date:	19490000	Last change:	28-JAN-93
Initials:	Not Reported		
Remarks:	Not Reported		

Pws id:	1010013	Water source:	G1010013HA
Fips county code:	201	Quadrangle number:	2995-432
Latitude:	294914.		
Longitude:	952419.		
Location accuracy:	F	Agency:	USGS
Location method:	MAP-M1	Horizontal datum:	27
Spatial reference code:	C	Horizontal accuracy:	U
Horizontal reference:	S	Elevation:	0
Elevation method:	U	Vertical datum:	00
Location date:	17-MAY-07	Elevation date:	01-JAN-01
Elevation agency:	UNK	Elevation accuracy:	U
Latdd:	29.82055473		
Longdd:	95.40528107		
Gps certification number:	Not Reported	Need better location:	No
Last change:	17-MAY-07	Initials:	GST
Remarks:	Not Reported		

GEOCHECK VERSION 2.1
STATE DATABASE WELL INFORMATION

Pws id:	1010013	Water source:	G1010013HA
Date:	19490906	Depth from land surface:	-134.3
Agency:	DRILL	Measuring method:	R
Remarks:	Not Reported		

Pws id:	1010013	Water source:	G1010013HA
Date:	19500308	Depth from land surface:	-135.11
Agency:	USGS	Measuring method:	R
Remarks:	Not Reported		

Pws id:	1010013	Water source:	G1010013HA
Date:	19510314	Depth from land surface:	-178.1
Agency:	USGS	Measuring method:	R
Remarks:	Not Reported		

Pws id:	1010013	Water source:	G1010013HA
Date:	19511002	Depth from land surface:	-186.1
Agency:	USGS	Measuring method:	R
Remarks:	Not Reported		

Pws id:	1010013	Water source:	G1010013HA
Date:	19520229	Depth from land surface:	-184.29
Agency:	USGS	Measuring method:	R
Remarks:	Not Reported		

Pws id:	1010013	Water source:	G1010013HA
Date:	19530302	Depth from land surface:	-193.24
Agency:	USGS	Measuring method:	R
Remarks:	Not Reported		

Pws id:	1010013	Water source:	G1010013HA
Date:	19540305	Depth from land surface:	-204.43
Agency:	USGS	Measuring method:	R
Remarks:	Not Reported		

Pws id:	1010013	Water source:	G1010013HA
Date:	19541007	Depth from land surface:	-219.51
Agency:	USGS	Measuring method:	R
Remarks:	Not Reported		

Pws id:	1010013	Water source:	G1010013HA
Date:	19550304	Depth from land surface:	-204.93
Agency:	USGS	Measuring method:	R
Remarks:	Not Reported		

Pws id:	1010013	Water source:	G1010013HA
Date:	19560301	Depth from land surface:	-207.75
Agency:	USGS	Measuring method:	R
Remarks:	Not Reported		

Pws id:	1010013	Water source:	G1010013HA
Date:	19570227	Depth from land surface:	-210.29
Agency:	USGS	Measuring method:	R
Remarks:	Not Reported		

GEOCHECK VERSION 2.1
STATE DATABASE WELL INFORMATION

Pws id:	1010013	Water source:	G1010013HA
Date:	19571002	Depth from land surface:	-217.44
Agency:	USGS	Measuring method:	R
Remarks:	Not Reported		

Pws id:	1010013	Water source:	G1010013HA
Date:	19580304	Depth from land surface:	-208.08
Agency:	USGS	Measuring method:	R
Remarks:	Not Reported		

Pws id:	1010013	Water source:	G1010013HA
Date:	19590309	Depth from land surface:	-208.4
Agency:	USGS	Measuring method:	R
Remarks:	Not Reported		

Pws id:	1010013	Water source:	G1010013HA
Date:	19600229	Depth from land surface:	-202.88
Agency:	USGS	Measuring method:	R
Remarks:	Not Reported		

Pws id:	1010013	Water source:	G1010013HA
Date:	19610301	Depth from land surface:	-212.6
Agency:	USGS	Measuring method:	R
Remarks:	Not Reported		

Pws id:	1010013	Water source:	G1010013HA
Date:	19620305	Depth from land surface:	-217.66
Agency:	USGS	Measuring method:	R
Remarks:	Not Reported		

Pws id:	1010013	Water source:	G1010013HA
Date:	19630307	Depth from land surface:	-230.79
Agency:	USGS	Measuring method:	R
Remarks:	Not Reported		

Pws id:	1010013	Water source:	G1010013HA
Date:	19640213	Depth from land surface:	-235.66
Agency:	USGS	Measuring method:	R
Remarks:	Not Reported		

Pws id:	1010013	Water source:	G1010013HA
Date:	19650218	Depth from land surface:	-254.2
Agency:	USGS	Measuring method:	R
Remarks:	Not Reported		

Pws id:	1010013	Water source:	G1010013HA
Date:	19660210	Depth from land surface:	-263.25
Agency:	USGS	Measuring method:	R
Remarks:	Not Reported		

Pws id:	1010013	Water source:	G1010013HA
Date:	19670209	Depth from land surface:	-269.93
Agency:	USGS	Measuring method:	S
Remarks:	Not Reported		

GEOCHECK VERSION 2.1
STATE DATABASE WELL INFORMATION

Pws id:	1010013	Water source:	G1010013HA
Date:	19680301	Depth from land surface:	-292.99
Agency:	USGS	Measuring method:	S
Remarks:	Not Reported		

Pws id:	1010013	Water source:	G1010013HA
Date:	19690218	Depth from land surface:	-305.0
Agency:	USGS	Measuring method:	S
Remarks:	Not Reported		

Pws id:	1010013	Water source:	G1010013HA
Date:	19700217	Depth from land surface:	-318.34
Agency:	USGS	Measuring method:	S
Remarks:	Not Reported		

Pws id:	1010013	Water source:	G1010013HA
Date:	19710209	Depth from land surface:	-320.64
Agency:	USGS	Measuring method:	S
Remarks:	Not Reported		

Pws id:	1010013	Water source:	G1010013HA
Date:	19720131	Depth from land surface:	-350.0
Agency:	USGS	Measuring method:	A
Remarks:	Not Reported		

Pws id:	1010013	Water source:	G1010013HA
Date:	19730201	Depth from land surface:	-406.0
Agency:	USGS	Measuring method:	A
Remarks:	Not Reported		

Pws id:	1010013	Water source:	G1010013HA
Date:	19790202	Depth from land surface:	-420.0
Agency:	USGS	Measuring method:	A
Remarks:	Not Reported		

Pws id:	1010013	Water source:	G1010013HA
Date:	19800110	Depth from land surface:	-389.0
Agency:	USGS	Measuring method:	A
Remarks:	Not Reported		

Pws id:	1010013	Water source:	G1010013HA
Date:	19810121	Depth from land surface:	-396.0
Agency:	USGS	Measuring method:	A
Remarks:	Not Reported		

Pws id:	1010013	Water source:	G1010013HA
Date:	19820119	Depth from land surface:	-401.0
Agency:	USGS	Measuring method:	S
Remarks:	Not Reported		

Pws id:	1010013	Water source:	G1010013HA
Date:	19830105	Depth from land surface:	-387.0
Agency:	USGS	Measuring method:	A
Remarks:	Not Reported		

GEOCHECK VERSION 2.1
STATE DATABASE WELL INFORMATION

Pws id:	1010013	Water source:	G1010013HA
Date:	19840104	Depth from land surface:	-441.0
Agency:	USGS	Measuring method:	A
Remarks:	Not Reported		

Construction:

Top depth:	0.	Bottom depth:	590.
Depth positive:	Not Reported	Diameter:	24.
Opening type:	Not Reported	Casing material:	U
Opening material:	Not Reported	Opening length:	Not Reported
Opening method:	Not Reported	Packer material:	Not Reported
Initials:	Not Reported	Last change:	Not Reported

Construction:

Top depth:	488.	Bottom depth:	610.
Depth positive:	Not Reported	Diameter:	12.
Opening type:	Not Reported	Casing material:	U
Opening material:	Not Reported	Opening length:	Not Reported
Opening method:	Not Reported	Packer material:	Not Reported
Initials:	Not Reported	Last change:	Not Reported

Construction:

Top depth:	610.	Bottom depth:	640.
Depth positive:	Not Reported	Diameter:	12.
Opening type:	S	Casing material:	Not Reported
Opening material:	U	Opening length:	30.
Opening method:	Not Reported	Packer material:	Not Reported
Initials:	Not Reported	Last change:	Not Reported

Construction:

Top depth:	640.	Bottom depth:	660.
Depth positive:	Not Reported	Diameter:	12.
Opening type:	Not Reported	Casing material:	U
Opening material:	Not Reported	Opening length:	Not Reported
Opening method:	Not Reported	Packer material:	Not Reported
Initials:	Not Reported	Last change:	Not Reported

Construction:

Top depth:	660.	Bottom depth:	700.
Depth positive:	Not Reported	Diameter:	12.
Opening type:	S	Casing material:	Not Reported
Opening material:	U	Opening length:	40.
Opening method:	Not Reported	Packer material:	Not Reported
Initials:	Not Reported	Last change:	Not Reported

Construction:

Top depth:	700.	Bottom depth:	795.
Depth positive:	Not Reported	Diameter:	12.
Opening type:	Not Reported	Casing material:	U
Opening material:	Not Reported	Opening length:	Not Reported
Opening method:	Not Reported	Packer material:	Not Reported
Initials:	Not Reported	Last change:	Not Reported

Construction:

Top depth:	795.	Bottom depth:	825.
Depth positive:	Not Reported	Diameter:	12.
Opening type:	S	Casing material:	Not Reported
Opening material:	U	Opening length:	30.
Opening method:	Not Reported	Packer material:	Not Reported
Initials:	Not Reported	Last change:	Not Reported

Construction:

Top depth:	825.	Bottom depth:	920.
Depth positive:	Not Reported	Diameter:	12.
Opening type:	Not Reported	Casing material:	U
Opening material:	Not Reported	Opening length:	Not Reported
Opening method:	Not Reported	Packer material:	Not Reported
Initials:	Not Reported	Last change:	Not Reported

Construction:

Top depth:	920.	Bottom depth:	970.
Depth positive:	Not Reported	Diameter:	12.
Opening type:	S	Casing material:	Not Reported
Opening material:	U	Opening length:	50.
Opening method:	Not Reported	Packer material:	Not Reported
Initials:	Not Reported	Last change:	Not Reported

Construction:

Top depth:	970.	Bottom depth:	980.
Depth positive:	Not Reported	Diameter:	12.
Opening type:	Not Reported	Casing material:	U
Opening material:	Not Reported	Opening length:	Not Reported
Opening method:	Not Reported	Packer material:	Not Reported
Initials:	Not Reported	Last change:	Not Reported

Construction:

Top depth:	980.	Bottom depth:	1050.
Depth positive:	Not Reported	Diameter:	12.
Opening type:	S	Casing material:	Not Reported
Opening material:	U	Opening length:	70.
Opening method:	Not Reported	Packer material:	Not Reported
Initials:	Not Reported	Last change:	Not Reported

Construction:

Top depth:	1050.	Bottom depth:	1060.
Depth positive:	Not Reported	Diameter:	12.
Opening type:	Not Reported	Casing material:	U
Opening material:	Not Reported	Opening length:	Not Reported
Opening method:	Not Reported	Packer material:	Not Reported
Initials:	Not Reported	Last change:	Not Reported

Construction:

Top depth:	1060.	Bottom depth:	1075.
Depth positive:	Not Reported	Diameter:	12.
Opening type:	S	Casing material:	Not Reported
Opening material:	U	Opening length:	15.
Opening method:	Not Reported	Packer material:	Not Reported
Initials:	Not Reported	Last change:	Not Reported

Construction:

Top depth:	1075.	Bottom depth:	1130.
Depth positive:	Not Reported	Diameter:	12.
Opening type:	Not Reported	Casing material:	U
Opening material:	Not Reported	Opening length:	Not Reported
Opening method:	Not Reported	Packer material:	Not Reported
Initials:	Not Reported	Last change:	Not Reported

Construction:

Top depth:	1130.	Bottom depth:	1150.
Depth positive:	Not Reported	Diameter:	12.
Opening type:	S	Casing material:	Not Reported
Opening material:	U	Opening length:	20.
Opening method:	Not Reported	Packer material:	Not Reported
Initials:	Not Reported	Last change:	Not Reported

Construction:

Top depth:	1150.	Bottom depth:	1215.
Depth positive:	Not Reported	Diameter:	12.
Opening type:	Not Reported	Casing material:	U
Opening material:	Not Reported	Opening length:	Not Reported
Opening method:	Not Reported	Packer material:	Not Reported
Initials:	Not Reported	Last change:	Not Reported

Construction:

Top depth:	1215.	Bottom depth:	1235.
Depth positive:	Not Reported	Diameter:	12.
Opening type:	S	Casing material:	Not Reported
Opening material:	U	Opening length:	20.
Opening method:	Not Reported	Packer material:	Not Reported
Initials:	Not Reported	Last change:	Not Reported

Construction:

Top depth:	1235.	Bottom depth:	1250.
Depth positive:	Not Reported	Diameter:	12.
Opening type:	Not Reported	Casing material:	U
Opening material:	Not Reported	Opening length:	Not Reported
Opening method:	Not Reported	Packer material:	Not Reported
Initials:	Not Reported	Last change:	Not Reported

Construction:

Top depth:	1250.	Bottom depth:	1280.
Depth positive:	Not Reported	Diameter:	12.
Opening type:	S	Casing material:	Not Reported
Opening material:	U	Opening length:	30.
Opening method:	Not Reported	Packer material:	Not Reported
Initials:	Not Reported	Last change:	Not Reported

Construction:

Top depth:	1280.	Bottom depth:	1340.
Depth positive:	Not Reported	Diameter:	12.
Opening type:	Not Reported	Casing material:	U
Opening material:	Not Reported	Opening length:	Not Reported
Opening method:	Not Reported	Packer material:	Not Reported
Initials:	Not Reported	Last change:	Not Reported

Construction:

Top depth:	1340.	Bottom depth:	1355.
Depth positive:	Not Reported	Diameter:	12.
Opening type:	S	Casing material:	Not Reported
Opening material:	U	Opening length:	15.
Opening method:	Not Reported	Packer material:	Not Reported
Initials:	Not Reported	Last change:	Not Reported

Construction:

Top depth:	1355.	Bottom depth:	1400.
Depth positive:	Not Reported	Diameter:	12.
Opening type:	Not Reported	Casing material:	U
Opening material:	Not Reported	Opening length:	Not Reported
Opening method:	Not Reported	Packer material:	Not Reported
Initials:	Not Reported	Last change:	Not Reported

Construction:

Top depth:	1400.	Bottom depth:	1425.
Depth positive:	Not Reported	Diameter:	12.
Opening type:	S	Casing material:	Not Reported
Opening material:	U	Opening length:	25.
Opening method:	Not Reported	Packer material:	Not Reported
Initials:	Not Reported	Last change:	Not Reported

Construction:

Top depth:	1425.	Bottom depth:	1545.
Depth positive:	Not Reported	Diameter:	12.
Opening type:	Not Reported	Casing material:	U
Opening material:	Not Reported	Opening length:	Not Reported
Opening method:	Not Reported	Packer material:	Not Reported
Initials:	Not Reported	Last change:	Not Reported

Construction:

Top depth:	1545.	Bottom depth:	1590.
Depth positive:	Not Reported	Diameter:	12.
Opening type:	S	Casing material:	Not Reported
Opening material:	U	Opening length:	45.
Opening method:	Not Reported	Packer material:	Not Reported
Initials:	Not Reported	Last change:	Not Reported

Construction:

Top depth:	1590.	Bottom depth:	1685.
Depth positive:	Not Reported	Diameter:	12.
Opening type:	Not Reported	Casing material:	U
Opening material:	Not Reported	Opening length:	Not Reported
Opening method:	Not Reported	Packer material:	Not Reported
Initials:	Not Reported	Last change:	Not Reported

Construction:

Top depth:	1685.	Bottom depth:	1710.
Depth positive:	Not Reported	Diameter:	12.
Opening type:	S	Casing material:	Not Reported
Opening material:	U	Opening length:	25.
Opening method:	Not Reported	Packer material:	Not Reported
Initials:	Not Reported	Last change:	Not Reported

Construction:

Top depth:	1710.	Bottom depth:	1730.
Depth positive:	Not Reported	Diameter:	12.
Opening type:	Not Reported	Casing material:	U
Opening material:	Not Reported	Opening length:	Not Reported
Opening method:	Not Reported	Packer material:	Not Reported
Initials:	Not Reported	Last change:	Not Reported

GEOCHECK VERSION 2.1
STATE DATABASE WELL INFORMATION

Map ID:	6		
Fid:	105846	State well:	6513602
County nam:	Harris	Basin name:	San Jacinto River
Gma:	14	Rwpa:	H
Previous w:	Not Reported		
Lat dec:	29.820554		
Long dec:	-95.405277		
Coordsourc:	+/- 5 Seconds		
Owner 1:	City of Houston	Owner 2:	Heights #9
Driller 1:	Texas Water Wells	Driller 2:	Not Reported
Aquifer co:	121EVGL	Aquifer id:	Gulf Coast
Elev of ls:	70	Elev meth:	Interpolated From Topo Map
Date drill:	04181949	Welltype:	Withdrawal of Water
Well depth:	1730	Depthsourc:	Another Government Agency
Welluse:	Public Supply		
Site id:	TXWDB5000105847		

Casing Info:		Group number:	1
C s o indicator:	C	Diameter csg scn:	24
Top depth:	0	Bottom depth:	590

Casing Info:		Group number:	2
C s o indicator:	C	Diameter csg scn:	12
Top depth:	488	Bottom depth:	610

Casing Info:		Group number:	3
C s o indicator:	S	Diameter csg scn:	12
Top depth:	610	Bottom depth:	640

Casing Info:		Group number:	4
C s o indicator:	C	Diameter csg scn:	12
Top depth:	640	Bottom depth:	660

Casing Info:		Group number:	5
C s o indicator:	S	Diameter csg scn:	12
Top depth:	660	Bottom depth:	700

Casing Info:		Group number:	6
C s o indicator:	C	Diameter csg scn:	12
Top depth:	700	Bottom depth:	795

Casing Info:		Group number:	7
C s o indicator:	S	Diameter csg scn:	12
Top depth:	795	Bottom depth:	825

Casing Info:		Group number:	8
C s o indicator:	C	Diameter csg scn:	12
Top depth:	825	Bottom depth:	920

Casing Info:		Group number:	9
C s o indicator:	S	Diameter csg scn:	12
Top depth:	920	Bottom depth:	970

Casing Info:		Group number:	10
C s o indicator:	C	Diameter csg scn:	12
Top depth:	970	Bottom depth:	980

Casing Info:		Group number:	11
C s o indicator:	S	Diameter csg scn:	12
Top depth:	980	Bottom depth:	1050
Casing Info:		Group number:	12
C s o indicator:	C	Diameter csg scn:	12
Top depth:	1050	Bottom depth:	1060
Casing Info:		Group number:	13
C s o indicator:	S	Diameter csg scn:	12
Top depth:	1060	Bottom depth:	1075
Casing Info:		Group number:	14
C s o indicator:	C	Diameter csg scn:	12
Top depth:	1075	Bottom depth:	1130
Casing Info:		Group number:	15
C s o indicator:	S	Diameter csg scn:	12
Top depth:	1130	Bottom depth:	1150
Casing Info:		Group number:	16
C s o indicator:	C	Diameter csg scn:	12
Top depth:	1150	Bottom depth:	1215
Casing Info:		Group number:	17
C s o indicator:	S	Diameter csg scn:	12
Top depth:	1215	Bottom depth:	1235
Casing Info:		Group number:	18
C s o indicator:	C	Diameter csg scn:	12
Top depth:	1235	Bottom depth:	1250
Casing Info:		Group number:	19
C s o indicator:	S	Diameter csg scn:	12
Top depth:	1250	Bottom depth:	1280
Casing Info:		Group number:	20
C s o indicator:	C	Diameter csg scn:	12
Top depth:	1280	Bottom depth:	1340
Casing Info:		Group number:	21
C s o indicator:	S	Diameter csg scn:	12
Top depth:	1340	Bottom depth:	1355
Casing Info:		Group number:	22
C s o indicator:	C	Diameter csg scn:	12
Top depth:	1355	Bottom depth:	1400
Casing Info:		Group number:	23
C s o indicator:	S	Diameter csg scn:	12
Top depth:	1400	Bottom depth:	1425
Casing Info:		Group number:	24
C s o indicator:	C	Diameter csg scn:	12
Top depth:	1425	Bottom depth:	1545

Casing Info:		Group number:	25
C s o indicator:	S	Diameter csg scn:	12
Top depth:	1545	Bottom depth:	1590
Casing Info:		Group number:	26
C s o indicator:	C	Diameter csg scn:	12
Top depth:	1590	Bottom depth:	1685
Casing Info:		Group number:	27
C s o indicator:	S	Diameter csg scn:	12
Top depth:	1685	Bottom depth:	1710
Casing Info:		Group number:	28
C s o indicator:	C	Diameter csg scn:	12
Top depth:	1710	Bottom depth:	1730
Infrequent Const:			
Date:	4/29/1949		
Sample number:	1	Storet code:	01020
Flag:	Not Reported	Const val:	1900.
Plus minus:	Not Reported		
Infrequent Const:			
Date:	4/29/1949		
Sample number:	1	Storet code:	01045
Flag:	Not Reported	Const val:	0.
Plus minus:	Not Reported		
Infrequent Const:			
Date:	4/30/1949		
Sample number:	1	Storet code:	01020
Flag:	Not Reported	Const val:	1000.
Plus minus:	Not Reported		
Infrequent Const:			
Date:	4/30/1949		
Sample number:	1	Storet code:	01045
Flag:	Not Reported	Const val:	100.
Plus minus:	Not Reported		
Infrequent Const:			
Date:	9/10/1949		
Sample number:	1	Storet code:	01020
Flag:	Not Reported	Const val:	300.
Plus minus:	Not Reported		
Infrequent Const:			
Date:	9/10/1949		
Sample number:	1	Storet code:	01045
Flag:	Not Reported	Const val:	100.
Plus minus:	Not Reported		
Water Level Info:		Pn well visit mark:	P
Depth from lsd:	-441	Mm date:	1
Dd date:	4	Yy date:	1984
Measurement number:	01	Measuring agency:	04
Method of meas:	3	Remark:	Not Reported
Date entered:	Not Reported	User name:	Not Reported

Water Level Info:		Pn well visit mark:	P
Depth from lsd:	-387	Mm date:	1
Dd date:	5	Yy date:	1983
Measurement number:	01	Measuring agency:	04
Method of meas:	3	Remark:	Not Reported
Date entered:	Not Reported	User name:	Not Reported

Water Level Info:		Pn well visit mark:	P
Depth from lsd:	-389	Mm date:	1
Dd date:	10	Yy date:	1980
Measurement number:	01	Measuring agency:	04
Method of meas:	3	Remark:	Not Reported
Date entered:	Not Reported	User name:	Not Reported

Water Level Info:		Pn well visit mark:	P
Depth from lsd:	-401	Mm date:	1
Dd date:	19	Yy date:	1982
Measurement number:	01	Measuring agency:	04
Method of meas:	1	Remark:	Not Reported
Date entered:	Not Reported	User name:	Not Reported

Water Level Info:		Pn well visit mark:	P
Depth from lsd:	-396	Mm date:	1
Dd date:	21	Yy date:	1981
Measurement number:	01	Measuring agency:	04
Method of meas:	3	Remark:	Not Reported
Date entered:	Not Reported	User name:	Not Reported

Water Level Info:		Pn well visit mark:	P
Depth from lsd:	-350	Mm date:	1
Dd date:	31	Yy date:	1972
Measurement number:	01	Measuring agency:	04
Method of meas:	3	Remark:	Not Reported
Date entered:	Not Reported	User name:	Not Reported

Water Level Info:		Pn well visit mark:	P
Depth from lsd:	-406	Mm date:	2
Dd date:	1	Yy date:	1973
Measurement number:	01	Measuring agency:	04
Method of meas:	3	Remark:	Not Reported
Date entered:	Not Reported	User name:	Not Reported

Water Level Info:		Pn well visit mark:	P
Depth from lsd:	-420	Mm date:	2
Dd date:	2	Yy date:	1979
Measurement number:	01	Measuring agency:	04
Method of meas:	3	Remark:	Not Reported
Date entered:	Not Reported	User name:	Not Reported

Water Level Info:		Pn well visit mark:	P
Depth from lsd:	-269.9	Mm date:	2
Dd date:	9	Yy date:	1967
Measurement number:	01	Measuring agency:	04
Method of meas:	1	Remark:	Not Reported
Date entered:	Not Reported	User name:	Not Reported

Water Level Info:		Pn well visit mark:	P
Depth from lsd:	-320.6	Mm date:	2
Dd date:	9	Yy date:	1971
Measurement number:	01	Measuring agency:	04
Method of meas:	1	Remark:	Not Reported
Date entered:	Not Reported	User name:	Not Reported

Water Level Info:		Pn well visit mark:	P
Depth from lsd:	-263.2	Mm date:	2
Dd date:	10	Yy date:	1966
Measurement number:	01	Measuring agency:	04
Method of meas:	1	Remark:	Not Reported
Date entered:	Not Reported	User name:	Not Reported

Water Level Info:		Pn well visit mark:	P
Depth from lsd:	-235.6	Mm date:	2
Dd date:	13	Yy date:	1964
Measurement number:	01	Measuring agency:	04
Method of meas:	1	Remark:	Not Reported
Date entered:	Not Reported	User name:	Not Reported

Water Level Info:		Pn well visit mark:	P
Depth from lsd:	-318.3	Mm date:	2
Dd date:	17	Yy date:	1970
Measurement number:	01	Measuring agency:	04
Method of meas:	1	Remark:	Not Reported
Date entered:	Not Reported	User name:	Not Reported

Water Level Info:		Pn well visit mark:	P
Depth from lsd:	-254.2	Mm date:	2
Dd date:	18	Yy date:	1965
Measurement number:	01	Measuring agency:	04
Method of meas:	1	Remark:	Not Reported
Date entered:	Not Reported	User name:	Not Reported

Water Level Info:		Pn well visit mark:	P
Depth from lsd:	-305	Mm date:	2
Dd date:	18	Yy date:	1969
Measurement number:	01	Measuring agency:	04
Method of meas:	1	Remark:	Not Reported
Date entered:	Not Reported	User name:	Not Reported

Water Level Info:		Pn well visit mark:	P
Depth from lsd:	-210.2	Mm date:	2
Dd date:	27	Yy date:	1957
Measurement number:	01	Measuring agency:	04
Method of meas:	1	Remark:	Not Reported
Date entered:	Not Reported	User name:	Not Reported

Water Level Info:		Pn well visit mark:	P
Depth from lsd:	-184.2	Mm date:	2
Dd date:	29	Yy date:	1952
Measurement number:	01	Measuring agency:	04
Method of meas:	1	Remark:	Not Reported
Date entered:	Not Reported	User name:	Not Reported

Water Level Info:		Pn well visit mark:	P
Depth from lsd:	-202.8	Mm date:	2
Dd date:	29	Yy date:	1960
Measurement number:	01	Measuring agency:	04
Method of meas:	1	Remark:	Not Reported
Date entered:	Not Reported	User name:	Not Reported

Water Level Info:		Pn well visit mark:	P
Depth from lsd:	-207.7	Mm date:	3
Dd date:	1	Yy date:	1956
Measurement number:	01	Measuring agency:	04
Method of meas:	1	Remark:	Not Reported
Date entered:	Not Reported	User name:	Not Reported

Water Level Info:		Pn well visit mark:	P
Depth from lsd:	-212.6	Mm date:	3
Dd date:	1	Yy date:	1961
Measurement number:	01	Measuring agency:	04
Method of meas:	1	Remark:	Not Reported
Date entered:	Not Reported	User name:	Not Reported

Water Level Info:		Pn well visit mark:	P
Depth from lsd:	-292.9	Mm date:	3
Dd date:	1	Yy date:	1968
Measurement number:	01	Measuring agency:	04
Method of meas:	1	Remark:	Not Reported
Date entered:	Not Reported	User name:	Not Reported

Water Level Info:		Pn well visit mark:	P
Depth from lsd:	-193.2	Mm date:	3
Dd date:	2	Yy date:	1953
Measurement number:	01	Measuring agency:	04
Method of meas:	1	Remark:	Not Reported
Date entered:	Not Reported	User name:	Not Reported

Water Level Info:		Pn well visit mark:	P
Depth from lsd:	-204.9	Mm date:	3
Dd date:	4	Yy date:	1955
Measurement number:	01	Measuring agency:	04
Method of meas:	1	Remark:	Not Reported
Date entered:	Not Reported	User name:	Not Reported

Water Level Info:		Pn well visit mark:	P
Depth from lsd:	-208.0	Mm date:	3
Dd date:	4	Yy date:	1958
Measurement number:	01	Measuring agency:	04
Method of meas:	1	Remark:	Not Reported
Date entered:	Not Reported	User name:	Not Reported

Water Level Info:		Pn well visit mark:	P
Depth from lsd:	-204.4	Mm date:	3
Dd date:	5	Yy date:	1954
Measurement number:	01	Measuring agency:	04
Method of meas:	1	Remark:	Not Reported
Date entered:	Not Reported	User name:	Not Reported

Water Level Info:		Pn well visit mark:	P
Depth from lsd:	-217.6	Mm date:	3
Dd date:	5	Yy date:	1962
Measurement number:	01	Measuring agency:	04
Method of meas:	1	Remark:	Not Reported
Date entered:	Not Reported	User name:	Not Reported

Water Level Info:		Pn well visit mark:	P
Depth from lsd:	-230.7	Mm date:	3
Dd date:	7	Yy date:	1963
Measurement number:	01	Measuring agency:	04
Method of meas:	1	Remark:	Not Reported
Date entered:	Not Reported	User name:	Not Reported

Water Level Info:		Pn well visit mark:	P
Depth from lsd:	-135.1	Mm date:	3
Dd date:	8	Yy date:	1950
Measurement number:	01	Measuring agency:	04
Method of meas:	1	Remark:	Not Reported
Date entered:	Not Reported	User name:	Not Reported

Water Level Info:		Pn well visit mark:	P
Depth from lsd:	-208.4	Mm date:	3
Dd date:	9	Yy date:	1959
Measurement number:	01	Measuring agency:	04
Method of meas:	1	Remark:	Not Reported
Date entered:	Not Reported	User name:	Not Reported

Water Level Info:		Pn well visit mark:	P
Depth from lsd:	-178.1	Mm date:	3
Dd date:	14	Yy date:	1951
Measurement number:	01	Measuring agency:	04
Method of meas:	1	Remark:	Not Reported
Date entered:	Not Reported	User name:	Not Reported

Water Level Info:		Pn well visit mark:	P
Depth from lsd:	-134.3	Mm date:	9
Dd date:	6	Yy date:	1949
Measurement number:	01	Measuring agency:	07
Method of meas:	7	Remark:	Not Reported
Date entered:	Not Reported	User name:	Not Reported

Water Level Info:		Pn well visit mark:	P
Depth from lsd:	-186.1	Mm date:	10
Dd date:	2	Yy date:	1951
Measurement number:	01	Measuring agency:	04
Method of meas:	1	Remark:	Not Reported
Date entered:	Not Reported	User name:	Not Reported

Water Level Info:		Pn well visit mark:	P
Depth from lsd:	-217.4	Mm date:	10
Dd date:	2	Yy date:	1957
Measurement number:	01	Measuring agency:	04
Method of meas:	1	Remark:	Not Reported
Date entered:	Not Reported	User name:	Not Reported

GEOCHECK VERSION 2.1
STATE DATABASE WELL INFORMATION

Water Level Info:		Pn well visit mark:	P
Depth from lsd:	-219.5	Mm date:	10
Dd date:	7	Yy date:	1954
Measurement number:	01	Measuring agency:	04
Method of meas:	1	Remark:	Not Reported
Date entered:	Not Reported	User name:	Not Reported

Water Quality Info:		Mm date:	4
Dd date:	29	Yydate:	1949
Sample number:	1	Sample time:	Not Reported
Temp centigrade:	Not Reported	Top s interval:	Not Reported
Bottom s interval:	Not Reported	Samp int aqcode:	Not Reported
Collection remarks:	Not Reported	Reliability rem:	99
Collecting agency:	Not Reported	Lab code:	Not Reported
Bu wqanalysis:	U	Q00955 flag:	Not Reported
Q00955 silica mgl:	30	Q00910 flag:	Not Reported
Q00910 calcium mgl:	2	Q00920 flag:	Not Reported
Q00920 magnes mgl:	1	Q00929 flag:	Not Reported
Q00929 sodium mgl:	301	Q00937 flag:	Not Reported
Q00937 potass mgl:	3.2	Q01080 flag:	Not Reported
Q01080 strontium:	Not Reported	Q00445 carb mgl:	Not Reported
Q00440 bicarb mgl:	463	Q00945 flag:	Not Reported
Q00945 sulfate mgl:	7	Q00940 flag:	Not Reported
Q00940 chloride mg:	191	Q00951 flag:	Not Reported
Q00951 fluoride mg:	3.6	Q71850 flag:	Not Reported
Q71850 nitrate mgl:	0	Q00403 flag:	Not Reported
Q00403 ph:	8.9	Q70300 tds:	766
Q00415 flag:	Not Reported	Q00415 phen alk:	Not Reported
Q00410 flag:	Not Reported	Q00410 total alk:	Not Reported
Q00900 tot hardnes:	9	Q00932 percent na:	98
Q00931 sar:	43.39	Q71860 rsc:	7.4
Q00095 flag:	Not Reported	Q00095 spec cond:	1330
Date entered:	Not Reported	User name:	pnordstr
Bu value:	Not Reported		

Water Quality Info:		Mm date:	4
Dd date:	30	Yydate:	1949
Sample number:	1	Sample time:	Not Reported
Temp centigrade:	Not Reported	Top s interval:	Not Reported
Bottom s interval:	Not Reported	Samp int aqcode:	Not Reported
Collection remarks:	Not Reported	Reliability rem:	99
Collecting agency:	Not Reported	Lab code:	Not Reported
Bu wqanalysis:	B	Q00955 flag:	Not Reported
Q00955 silica mgl:	48	Q00910 flag:	Not Reported
Q00910 calcium mgl:	1	Q00920 flag:	Not Reported
Q00920 magnes mgl:	1	Q00929 flag:	Not Reported
Q00929 sodium mgl:	144	Q00937 flag:	Not Reported
Q00937 potass mgl:	3.2	Q01080 flag:	Not Reported
Q01080 strontium:	Not Reported	Q00445 carb mgl:	0
Q00440 bicarb mgl:	96	Q00945 flag:	Not Reported
Q00945 sulfate mgl:	63	Q00940 flag:	Not Reported
Q00940 chloride mg:	120	Q00951 flag:	Not Reported
Q00951 fluoride mg:	3.6	Q71850 flag:	Not Reported
Q71850 nitrate mgl:	0	Q00403 flag:	Not Reported
Q00403 ph:	8.2	Q70300 tds:	431

Q00415 flag:	Not Reported	Q00415 phen alk:	0
Q00410 flag:	Not Reported	Q00410 total alk:	78.69
Q00900 tot hardnes:	4	Q00932 percent na:	96
Q00931 sar:	24.37	Q71860 rsc:	1.44
Q00095 flag:	Not Reported	Q00095 spec cond:	763
Date entered:	Not Reported	User name:	pnordstr
Bu value:	Not Reported		

Water Quality Info:		Mm date:	9
Dd date:	10	Yydate:	1949
Sample number:	1	Sample time:	Not Reported
Temp centigrade:	28	Top s interval:	Not Reported
Bottom s interval:	Not Reported	Samp int aqcode:	Not Reported
Collection remarks:	Not Reported	Reliability rem:	99
Collecting agency:	Not Reported	Lab code:	Not Reported
Bu wqanalysis:	B	Q00955 flag:	Not Reported
Q00955 silica mgl:	21	Q00910 flag:	Not Reported
Q00910 calcium mgl:	21	Q00920 flag:	Not Reported
Q00920 magnes mgl:	6	Q00929 flag:	Not Reported
Q00929 sodium mgl:	125	Q00937 flag:	Not Reported
Q00937 potass mgl:	5.6	Q01080 flag:	Not Reported
Q01080 strontium:	Not Reported	Q00445 carb mgl:	0
Q00440 bicarb mgl:	315	Q00945 flag:	Not Reported
Q00945 sulfate mgl:	7	Q00940 flag:	Not Reported
Q00940 chloride mg:	63	Q00951 flag:	Not Reported
Q00951 fluoride mg:	.8	Q71850 flag:	Not Reported
Q71850 nitrate mgl:	0	Q00403 flag:	Not Reported
Q00403 ph:	7.9	Q70300 tds:	404
Q00415 flag:	Not Reported	Q00415 phen alk:	0
Q00410 flag:	Not Reported	Q00410 total alk:	258.2
Q00900 tot hardnes:	77	Q00932 percent na:	76
Q00931 sar:	6.19	Q71860 rsc:	3.62
Q00095 flag:	Not Reported	Q00095 spec cond:	694
Date entered:	Not Reported	User name:	pnordstr
Bu value:	Not Reported		

Remarks:		Group number:	1
Remarks 1:	Reported yield 2520 GPM with 44	Remarks 2:	feet recovery in 1949. Specific
Remarks:		Group number:	2
Remarks 1:	capacity 57.3 GPM/ft. Aquifer test	Remarks 2:	results in TWDB R-98. No test data
Remarks:		Group number:	3
Remarks 1:	in TWDB files. Historical observat-	Remarks 2:	ion well.

Map ID:	4		
Fid:	9254		
Permittee:	Batterson LLP		
Wellowner:	Batterson LLP		
Permitaggl:	11552		
Wellno:	11552		
Attn:	Mike Batterson		
Correspond:	Not Reported	Address:	955 Judiway
Address2:	Not Reported	City:	Houston
State:	TX	Zip:	77018
Usage:	O	County:	H

GEOCHECK VERSION 2.1
STATE DATABASE WELL INFORMATION

Latd:	29		
Latm:	49		
Lats:	13		
Lond:	95		
Lonm:	25		
Lons:	22		
Latdd:	29.820277		
Londd:	-95.422777		
Statequadr:	13		
Stateblock:	65		
Stateni:	5		
Diameter:	4		
Yeardrill:	Not Reported		
Totaldepth:	420		
Depthfirst:	400		
Newregulat:	2		
Endmo:	8		
Alloc:	0		
Altwater:	0		
Demand:	0		
Begindate:	08/11/10	Enddate:	08/11/10
Agg2013:	0		
Pump2013:	0		
Wellpump20:	0		
Agg2012:	0		
Pump2012:	0		
Wellpump 1:	0		
Agg2011:	0		
Pump2011:	0		
Wellpump 2:	0		
Agg2010:	0		
Pump2010:	0		
Wellpump 3:	0		
Agg2009:	0		
Pump2009:	0		
Wellpump 4:	0		
Agg2008:	0		
Pump2008:	0		
Wellpump 5:	0		
Agg2007:	0		
Pump2007:	0		
Wellpump 6:	0		
Agg2006:	0		
Pump2006:	0		
Wellpump 7:	0		
Agg2005:	0		
Pump2005:	0		
Wellpump 8:	0		
Agg2004:	0		
Pump2004:	0		
Wellpump 9:	0		
Agg2003:	0		
Pump2003:	0		
Wellpum 10:	0		
Agg2002:	0		
Pump2002:	0		
Wellpum 11:	0		
Agg2001:	0		
Pump2001:	0		
Wellpum 12:	0		

Agg2000:	0
Pump2000:	0
Wellpum 13:	0
Agg1999:	0
Pump1999:	0
Wellpump19:	0
Agg1998:	0
Pump1998:	0
Wellpum 14:	0
Agg1997:	0
Pump1997:	0
Wellpum 15:	0
Agg1996:	0
Pump1996:	0
Wellpum 16:	0
Agg1995:	0
Pump1995:	0
Wellpum 17:	0
Agg1994:	0
Pump1994:	0
Wellpum 18:	0
Agg1993:	0
Pump1993:	0
Wellpum 19:	0
Agg1992:	0
Pump1992:	0
Wellpum 20:	0
Agg1991:	0
Pump1991:	0
Wellpum 21:	0
Agg1990:	0
Pump1990:	0
Wellpum 22:	0
Agg1989:	0
Pump1989:	0
Wellpum 23:	0
Agg1979:	0
Pump1979:	0
Wellpum 24:	0
Agg1978:	0
Pump1978:	0
Wellpum 25:	0
Agg1977:	0
Pump1977:	0
Wellpum 26:	0
Agg1976:	0
Pump1976:	0
Wellpum 27:	0
Inspector:	bpadilla
Inspected:	08-DEC-10
Site id:	TXGH40000009255

Map ID: 6

Plugtrackn:	6843		
Dateentere:	08-JUL-02	Ownname:	FMC TECHNOLOGIES, INC.
Ownstreet:	1777 GEARS RD.	Owncity:	HOUSTON
Ownstate:	TX	Ownzip:	77069
Wellstreet:	SAME		
Wellcity:	Not Reported	Wellzip:	Not Reported
County:	Harris		
Latitude:	294912		
Lat dec:	29.819999		
Longitude:	952419		
Long dec:	-95.405277		
Brmod:	MAP		
Gn:	65136		
Gn1:	65	Gn75:	13
Gn25:	6	Ownwellno:	2
Typewater:	0	Typemon:	1
Typeinj:	0	Typedw:	0
Histdrille:	LOUIS VAN ANTWERP	Histdrllic:	2515
Histdatedr:	12-JAN-02	Histtracki:	Not Reported
Histdiamin:	6	Histdepth:	65
Plugdate:	17-JAN-02		
Plugmeth:	WELL IS PIEZOMETER. ENTERED BY WLS		
Plugopname:	LOUIS VAN ANTWERP		
Plugoplic:	2515		
Plugmeth1:	1	Plugmeth2:	0
Plugmeth3:	0	Plugmeth4:	0
Plugmethot:	0	Plugvar:	Not Reported
Cdiam1:	6	Cfrom1:	65
Cto1:	5	Cdiam2:	Not Reported
Cfrom2:	Not Reported	Cto2:	Not Reported
Cdiam3:	Not Reported	Cfrom3:	Not Reported
Cto3:	Not Reported	Cbfrom1:	65
Cbto1:	0	Cbsacks1:	7
Cbfrom2:	Not Reported	Cbto2:	Not Reported
Cbsacks2:	Not Reported	Cbfrom3:	Not Reported
Cbto3:	Not Reported	Cbsacks3:	Not Reported
Cbfrom4:	Not Reported	Cbto4:	Not Reported
Cbsacks4:	Not Reported	Cbfrom5:	Not Reported
Cbto5:	Not Reported	Cbsacks5:	Not Reported
Compname:	VAN & SONS DRILLING SERVICE, INC.	Compstreet:	319 JOHN ALBER
Compcity:	HOUSTON	Compstate:	TX
Compzip:	77076	Nameassig:	LOUIS VAN ANTWERP
Traineenam:	Not Reported	Tnum:	Not Reported
Deleted:	0	Site id:	TXPLU3000006671

Map ID:	6		
Plugtrackn:	6844		
Dateentere:	08-JUL-02	Ownname:	FMC TECHNOLOGIES, INC.
Ownstreet:	1777 GEARS RD.	Owncity:	HOUSTON
Ownstate:	TX	Ownzip:	77069
Wellstreet:	SAME		
Wellcity:	Not Reported	Wellzip:	Not Reported
County:	Harris		
Latitude:	294912		
Lat dec:	29.819999		
Longitude:	952419		

Long dec:	-95.405277		
Brmod:	MAP		
Gn:	65136		
Gn1:	65	Gn75:	13
Gn25:	6	Ownwellno:	3
Typewater:	0	Typemon:	1
Typeinj:	0	Typedw:	0
Histdrille:	LOUIS VAN ANTWERP	Histdrllic:	2515
Histdatedr:	12-JAN-02	Histtracki:	Not Reported
Histdiamin:	6	Histdepth:	35
Plugdate:	17-JAN-02		
Plugmeth:	WELL IS PIEZOMETER. ENTERED BY WLS		
Plugopname:	LOUIS VAN ANTWERP		
Plugoplic:	2515		
Plugmeth1:	1	Plugmeth2:	0
Plugmeth3:	0	Plugmeth4:	0
Plugmethot:	0	Plugvar:	Not Reported
Cdiam1:	6	Cfrom1:	35
Cto1:	5	Cdiam2:	Not Reported
Cfrom2:	Not Reported	Cto2:	Not Reported
Cdiam3:	Not Reported	Cfrom3:	Not Reported
Cto3:	Not Reported	Cbfrom1:	35
Cbto1:	0	Cbsacks1:	4
Cbfrom2:	Not Reported	Cbto2:	Not Reported
Cbsacks2:	Not Reported	Cbfrom3:	Not Reported
Cbto3:	Not Reported	Cbsacks3:	Not Reported
Cbfrom4:	Not Reported	Cbto4:	Not Reported
Cbsacks4:	Not Reported	Cbfrom5:	Not Reported
Cbto5:	Not Reported	Cbsacks5:	Not Reported
Compname:	VAN & SONS DRILLING SERVICE, INC.	Compstreet:	319 JOHN ALBER
Compcity:	HOUSTON	Compstate:	TX
Compzip:	77076	Nameassig:	LOUIS VAN ANTWERP
Traineenam:	Not Reported	Tnum:	Not Reported
Deleted:	0	Site id:	TXPLU3000006672

Map ID:	6		
Plugtrackn:	6842		
Dateentere:	08-JUL-02	Ownname:	FMC TECHNOLOGIES, INC.
Ownstreet:	1777 GEARS RD.	Owncity:	HOUSTON
Ownstate:	TX	Ownzip:	77069
Wellstreet:	SAME		
Wellcity:	Not Reported	Wellzip:	Not Reported
County:	Harris		
Latitude:	294912		
Lat dec:	29.819999		
Longitude:	952419		
Long dec:	-95.405277		
Brmod:	MAP		
Gn:	65136		
Gn1:	65	Gn75:	13
Gn25:	6	Ownwellno:	1
Typewater:	0	Typemon:	1
Typeinj:	0	Typedw:	0
Histdrille:	LOUIS VAN ANTWERP	Histdrllic:	2515
Histdatedr:	23-OCT-01	Histtracki:	Not Reported
Histdiamin:	6	Histdepth:	42

Plugdate:	01-NOV-01		
Plugmeth:	WELL IS PIEZOMETER. ENTERED BY WLS		
Plugopname:	LOUIS VAN ANTWERP		
Plugoplic:	2515		
Plugmeth1:	1	Plugmeth2:	0
Plugmeth3:	0	Plugmeth4:	0
Plugmethot:	0	Plugvar:	Not Reported
Cdiam1:	6	Cfrom1:	42
Cto1:	5	Cdiam2:	Not Reported
Cfrom2:	Not Reported	Cto2:	Not Reported
Cdiam3:	Not Reported	Cfrom3:	Not Reported
Cto3:	Not Reported	Cbfrom1:	42
Cbto1:	0	Cbsacks1:	4
Cbfrom2:	Not Reported	Cbto2:	Not Reported
Cbsacks2:	Not Reported	Cbfrom3:	Not Reported
Cbto3:	Not Reported	Cbsacks3:	Not Reported
Cbfrom4:	Not Reported	Cbto4:	Not Reported
Cbsacks4:	Not Reported	Cbfrom5:	Not Reported
Cbto5:	Not Reported	Cbsacks5:	Not Reported
Compname:	VAN & SONS DRILLING SERVICE, INC.	Compstreet:	319 JOHN ALBER
Compcity:	HOUSTON	Compstate:	TX
Compzip:	77076	Nameassig:	LOUIS VAN ANTWERP
Traineenam:	Not Reported	Tnum:	Not Reported
Deleted:	0	Site id:	TXPLU3000006670

Map ID:	6		
Plugtrackn:	6846		
Dateentere:	08-JUL-02	Ownname:	FMC TECHNOLOGIES, INC.
Ownstreet:	1777 GEARS RD.	Owncity:	HOUSTON
Ownstate:	TX	Ownzip:	77069
Wellstreet:	SAME		
Wellcity:	Not Reported	Wellzip:	Not Reported
County:	Harris		
Latitude:	294912		
Lat dec:	29.819999		
Longitude:	952419		
Long dec:	-95.405277		
Brmod:	MAP		
Gn:	65136		
Gn1:	65	Gn75:	13
Gn25:	6	Ownwellno:	5
Typewater:	0	Typemon:	1
Typeinj:	0	Typedw:	0
Histdrille:	LOUIS VAN ANTWERP	Histdrllic:	2515
Histdatedr:	12-JAN-02	Histtracki:	Not Reported
Histdiamin:	6	Histdepth:	40
Plugdate:	17-JAN-02		
Plugmeth:	WELL IS PIEZOMETER. ENTERED BY WLS		
Plugopname:	LOUIS VAN ANTWERP		
Plugoplic:	2515		
Plugmeth1:	1	Plugmeth2:	0
Plugmeth3:	0	Plugmeth4:	0
Plugmethot:	0	Plugvar:	Not Reported
Cdiam1:	6	Cfrom1:	40
Cto1:	5	Cdiam2:	Not Reported
Cfrom2:	Not Reported	Cto2:	Not Reported

Cdiam3:	Not Reported	Cfrom3:	Not Reported
Cto3:	Not Reported	Cbfrom1:	40
Cbto1:	0	Cbsacks1:	4
Cbfrom2:	Not Reported	Cbto2:	Not Reported
Cbsacks2:	Not Reported	Cbfrom3:	Not Reported
Cbto3:	Not Reported	Cbsacks3:	Not Reported
Cbfrom4:	Not Reported	Cbto4:	Not Reported
Cbsacks4:	Not Reported	Cbfrom5:	Not Reported
Cbto5:	Not Reported	Cbsacks5:	Not Reported
Compname:	VAN & SONS DRILLING SERVICE, INC.	Compstreet:	319 JOHN ALBER
Compcity:	HOUSTON	Compstate:	TX
Compzip:	77076	Nameassig:	LOUIS VAN ANTWERP
Traineenam:	Not Reported	Tnum:	Not Reported
Deleted:	0	Site id:	TXPLU3000006674

Map ID:	6		
Plugtrackn:	6845		
Dateentere:	08-JUL-02	Ownname:	FMC TECHNOLOGIES, INC.
Ownstreet:	1777 GEARS RD.	Owncity:	HOUSTON
Ownstate:	TX	Ownzip:	77069
Wellstreet:	SAME		
Wellcity:	Not Reported	Wellzip:	Not Reported
County:	Harris		
Latitude:	294912		
Lat dec:	29.819999		
Longitude:	952419		
Long dec:	-95.405277		
Brmod:	MAP		
Gn:	65136		
Gn1:	65	Gn75:	13
Gn25:	6	Ownwellno:	4
Typewater:	0	Typemon:	1
Typeinj:	0	Typedw:	0
Histdrille:	LOUIS VAN ANTWERP	Histdrllic:	2515
Histdatedr:	12-JAN-02	Histtracki:	Not Reported
Histdiamin:	6	Histdepth:	40
Plugdate:	17-JAN-02		
Plugmeth:	WELL IS PIEZOMETER. ENTERED BY WLS		
Plugopname:	LOUIS VAN ANTWERP		
Plugoplic:	2515		
Plugmeth1:	1	Plugmeth2:	0
Plugmeth3:	0	Plugmeth4:	0
Plugmethot:	0	Plugvar:	Not Reported
Cdiam1:	6	Cfrom1:	40
Cto1:	5	Cdiam2:	Not Reported
Cfrom2:	Not Reported	Cto2:	Not Reported
Cdiam3:	Not Reported	Cfrom3:	Not Reported
Cto3:	Not Reported	Cbfrom1:	40
Cbto1:	0	Cbsacks1:	4
Cbfrom2:	Not Reported	Cbto2:	Not Reported
Cbsacks2:	Not Reported	Cbfrom3:	Not Reported
Cbto3:	Not Reported	Cbsacks3:	Not Reported
Cbfrom4:	Not Reported	Cbto4:	Not Reported
Cbsacks4:	Not Reported	Cbfrom5:	Not Reported
Cbto5:	Not Reported	Cbsacks5:	Not Reported
Compname:	VAN & SONS DRILLING SERVICE, INC.	Compstreet:	319 JOHN ALBER

GEOCHECK VERSION 2.1
STATE DATABASE WELL INFORMATION

Compcity:	HOUSTON	Compstate:	TX
Compzip:	77076	Nameassig:	LOUIS VAN ANTWERP
Traineenam:	Not Reported	Tnum:	Not Reported
Deleted:	0	Site id:	TXPLU3000006673

Map ID:	7		
Dateentere:	18-DEC-13	Ownname:	City of Houston Geotechnical Dept
Ownstreet:	611 Walker Floor 14		
Owncity:	Houston	Ownstate:	TX
Ownzip:	77002	County:	Harris
Wellstreet:	Alba at RR Tracks		
Wellcity:	Houston	Wellzip:	77018
Own:	pz-2		
Lat dec:	29.819166		
Long dec:	-95.420277		
Elev:	0		
Brandmodel:	Not Reported		
Gn:	65135		
Gn1:	65	Gn75:	13
Gn25:	5	Twn:	1
Twd:	0	Twr:	0
Twrp:	0	Twrg:	0
Um:	1	Ue:	0
Ud:	0	Uin:	0
Uir:	0	Ug:	0
Uij:	0	Up:	0
Udw:	0	Ut:	0
Us:	0	Uf:	0
Pby:	0	Pbn:	0
Datestart:	01-OCT-13	Datecomp:	01-OCT-13
Dia1:	4	Dia1to:	25
Dia2:	Not Reported	Dia2from:	Not Reported
Dia2to:	Not Reported	Dia3:	Not Reported
Dia3from:	Not Reported	Dia3to:	Not Reported
Dmdriven:	0	Dmairrotar:	0
Dmmudrotar:	1	Dmbored:	0
Dmairham:	0	Dmcabletoo:	0
Dmjetted:	0	Dmhollowst:	0
Dmrevcirc:	0	Dmotherck:	0
Dmother:	Not Reported	Bco:	0
Bcs:	0	Bcg:	0
Bcgs:	Not Reported	Bcu:	0
Bcoc:	1	Bcot:	Not Reported
Gpf:	Not Reported	Gpt:	Not Reported
Cemfrom1:	0	Cemto1:	11
Nosacks1:	1 cement	Cemfrom2:	11
Cemto2:	13	Nosacks2:	.5 bentonite
Cemfrom3:	Not Reported	Cemto3:	Not Reported
Nosacks3:	Not Reported	Cementmeth:	Not Reported
Cementby:	Not Reported	Ds:	Not Reported
Dpl:	Not Reported	Dsv:	Not Reported
Appvar:	Not Reported	Scs:	1
Scsv:	0	Scp:	0
Sca:	0	Watlev:	Not Reported
Watlevdate:	01-OCT-13	Artflow:	Not Reported
Wellplug48:	0	Tpturbine:	0

Tpjet:	0	Tpsubmersi:	0
Tpcylinder:	0	Tpotherck:	0
Tpother:	Not Reported	Pumpbowlde:	Not Reported
Wtpump:	0	Wtbailer:	0
Wtjetted:	0	Wtestimate:	0
Welltestyi:	Not Reported	Welltestdr:	Not Reported
Welltesthr:	Not Reported	Watqualund:	0
Watqualu 1:	1	Watertype:	Not Reported
Stratdepth:	Not Reported	Chemanaly:	0
Chemanaln:	1	Undnatural:	0
Untype:	Not Reported	Undhydro:	0
Undhaz:	0	Undotherck:	0
Undother:	Not Reported		
Undcertify:	0	Compname:	Van and Sons Drilling Service
Drllicno:	3003		
Compstreet:	319 John Alber	Compcity:	Houston
Compstate:	TX	Compzip:	77076
Drillernam:	Edward Van Antwerp	Traineenam:	Elliot Van Antwerp
Tnum:	Not Reported		
Comments:	Not Reported		
Confidenti:	0	Letterrecv:	Not Reported
Deleted:	0	Insdate:	Not Reported
Site id:	TXMON3000345195		
Latitude:	29.819166		
Longitude:	-95.420277		

Map ID:	8		
Dateentere:	07-JUN-12	Ownname:	New Residence
Ownstreet:	516 West 33rd Street		
Owncity:	Houston	Ownstate:	TX
Ownzip:	77018	County:	Harris
Wellstreet:	516 West 33rd Street		
Wellcity:	Houston	Wellzip:	77018
Own:	Not Reported		
Lat dec:	29.817221		
Long dec:	-95.407222		
Elev:	0		
Brandmodel:	Magellan		
Gn:	65136		
Gn1:	65	Gn75:	13
Gn25:	6	Twn:	1
Twd:	0	Twr:	0
Twrp:	0	Twrg:	0
Um:	0	Ue:	0
Ud:	0	Uin:	0
Uir:	0	Ug:	1
Uij:	0	Up:	0
Udw:	0	Ut:	0
Us:	0	Uf:	0
Pby:	0	Pbn:	0
Datestart:	29-MAY-12	Datecomp:	30-MAY-12
Dia1:	4.75	Dia1to:	300
Dia2:	Not Reported	Dia2from:	Not Reported
Dia2to:	Not Reported	Dia3:	Not Reported
Dia3from:	Not Reported	Dia3to:	Not Reported
Dmdriven:	0	Dmairrotar:	0
Dmmudrotar:	1	Dmbored:	0

Dmairham:	0	Dmcabletoo:	0
Dmjetted:	0	Dmhollowst:	0
Dmrevcirc:	0	Dmotherck:	0
Dmother:	Not Reported	Bco:	0
Bcs:	1	Bcg:	0
Bcgs:	Not Reported	Bcu:	0
Bcoc:	0	Bcot:	Not Reported
Gpf:	Not Reported	Gpt:	Not Reported
Cemfrom1:	0	Cemto1:	300
Nosacks1:	45	Cemfrom2:	Not Reported
Cemto2:	Not Reported	Nosacks2:	Not Reported
Cemfrom3:	Not Reported	Cemto3:	Not Reported
Nosacks3:	Not Reported	Cementmeth:	Pressured Barotherm Gold Grout
Cementby:	William McPike	Ds:	Not Reported
Dpl:	Not Reported	Dsv:	Not Reported
Appvar:	Not Reported	Scs:	0
Scsv:	0	Scp:	0
Sca:	0	Watlev:	Not Reported
Watlevdate:	Not Reported	Artflow:	Not Reported
Wellplug48:	0	Tpturbine:	0
Tpjet:	0	Tpsubmersi:	0
Tpcylinder:	0	Tpotherck:	0
Tpother:	Not Reported	Pumpbowlde:	Not Reported
Wtpump:	0	Wtbailer:	0
Wtjetted:	0	Wtestimate:	0
Welltestyi:	Not Reported	Welltestdr:	Not Reported
Welltesthr:	Not Reported	Watqualund:	0
Watqualu 1:	0	Watertype:	Not Reported
Stratdepth:	Not Reported	Chemanaly:	0
Chemanaln:	0	Undnatural:	0
Untype:	Not Reported	Undhydro:	0
Undhaz:	0	Undotherck:	0
Undother:	Not Reported		
Undcertify:	0	Compname:	Geothermal Drilling, Inc.
Drllicno:	3166		
Compstreet:	8840 Highway 75 South	Compcity:	Huntsville
Compstate:	TX	Compzip:	77340
Drillernam:	William McPike	Traineenam:	Bernardo Martinez
Tnum:	58931		
Comments:	Not Reported		
Confidenti:	0	Letterrecv:	Not Reported
Deleted:	0	Insdate:	Not Reported
Site id:	TXMON3000285286		
Latitude:	29.817221		
Longitude:	-95.407222		

Map ID:	9		
Dateentere:	29-JUL-02	Ownname:	S McClendon C/O Darcy Env
Ownstreet:	12502 Gristmill		
Owncity:	Austin	Ownstate:	TX
Ownzip:	78750	County:	Harris
Wellstreet:	3210 N Shepard		
Wellcity:	Houston	Wellzip:	Not Reported
Own:	B-8 & 9		
Lat dec:	29.817221		
Long dec:	-95.405		
Elev:	0		

GEOCHECK VERSION 2.1
STATE DATABASE WELL INFORMATION

Brandmodel:	Not Reported		
Gn:	65136		
Gn1:	65	Gn75:	13
Gn25:	6	Twn:	1
Twd:	0	Twr:	0
Twrp:	0	Twrg:	0
Um:	1	Ue:	0
Ud:	0	Uin:	0
Uir:	0	Ug:	0
Uij:	0	Up:	0
Udw:	0	Ut:	0
Us:	0	Uf:	0
Pby:	0	Pbn:	0
Datestart:	21-JUN-02	Datecomp:	21-JUN-02
Dia1:	2	Dia1to:	8
Dia2:	Not Reported	Dia2from:	Not Reported
Dia2to:	Not Reported	Dia3:	Not Reported
Dia3from:	Not Reported	Dia3to:	Not Reported
Dmdriven:	0	Dmairrotar:	0
Dmmudrotar:	0	Dmbored:	0
Dmairham:	0	Dmcabletoo:	0
Dmjetted:	0	Dmhollowst:	0
Dmrevcirc:	0	Dmotherck:	1
Dmother:	DPT	Bco:	0
Bcs:	0	Bcg:	0
Bcgs:	Not Reported	Bcu:	0
Bcoc:	0	Bcot:	Not Reported
Gpf:	Not Reported	Gpt:	Not Reported
Cemfrom1:	Not Reported	Cemto1:	Not Reported
Nosacks1:	Not Reported	Cemfrom2:	Not Reported
Cemto2:	Not Reported	Nosacks2:	Not Reported
Cemfrom3:	Not Reported	Cemto3:	Not Reported
Nosacks3:	Not Reported	Cementmeth:	Not Reported
Cementby:	Not Reported	Ds:	Not Reported
Dpl:	Not Reported	Dsv:	Not Reported
Appvar:	Not Reported	Scs:	0
Scsv:	0	Scp:	0
Sca:	0	Watlev:	Not Reported
Watlevdate:	Not Reported	Artflow:	Not Reported
Wellplug48:	1	Tpturbine:	0
Tpjet:	0	Tpsubmersi:	0
Tpcylinder:	0	Tpotherck:	0
Tpother:	Not Reported	Pumpbowlde:	Not Reported
Wtpump:	0	Wtbailer:	0
Wtjetted:	0	Wtestimate:	0
Welltestyi:	Not Reported	Welltestdr:	Not Reported
Welltesthr:	Not Reported	Watqualund:	0
Watqualu 1:	0	Watertype:	N / A
Stratdepth:	Not Reported	Chemanaly:	0
Chemanaln:	0	Undnatural:	0
Untype:	Not Reported	Undhydro:	0
Undhaz:	0	Undotherck:	0
Undother:	Not Reported		
Undcertify:	0	Compname:	ESN South
Drllicno:	4866		
Compstreet:	408 University Drive	Compcity:	Corpsu Christi
Compstate:	TX	Compzip:	78412
Drillernam:	Rolf Woods	Traineenam:	Not Reported
Tnum:	Not Reported		
Comments:	Not Reported		

Confidenti:	0	Letterrecv:	Not Reported
Deleted:	0	Insdate:	Not Reported
Site id:	TXMON3000009012		
Latitude:	29.817221		
Longitude:	-95.405		

Map ID:	10		
Fid:	105842	State well:	6513502
County nam:	Harris	Basin name:	San Jacinto River
Gma:	14	Rwpa:	H
Previous w:	Not Reported		
Lat dec:	29.816388		
Long dec:	-95.416943		
Coordsourc:	+/- 5 Seconds		
Owner 1:	Mraz Dance Hall	Owner 2:	Not Reported
Driller 1:	H. L. Jackson Co.	Driller 2:	Not Reported
Aquifer co:	112CHCT	Aquifer id:	Gulf Coast
Elev of ls:	71	Elev meth:	Interpolated From Topo Map
Date drill:	00001948	Welltype:	Withdrawal of Water
Well depth:	259	Depthsourc:	Owner
Welluse:	Unused		
Site id:	TXWDB5000105843		
Water Level Info:		Pn well visit mark:	P
Depth from lsd:	-102	Mm date:	8
Dd date:	9	Yy date:	1948
Measurement number:	01	Measuring agency:	04
Method of meas:	1	Remark:	Not Reported
Date entered:	24-OCT-02	User name:	dwuerch
Remarks:		Group number:	1
Remarks 1:	TWDB R178: Reported 10 ft. of	Remarks 2:	screen.

Map ID:	11		
Dateentere:	06-OCT-05	Ownname:	Northrop Grumman Space & Mission System
Ownstreet:	1840 Centruy Park E. 128/CC		
Owncity:	Los Angeles	Ownstate:	TX
Ownzip:	90067	County:	Harris
Wellstreet:	8760 Clay Rd.		
Wellcity:	Houston	Wellzip:	Not Reported
Own:	TW-36		
Lat dec:	29.816111		
Long dec:	-95.419721		
Elev:	0		
Brandmodel:	Garmin/e-Trex		
Gn:	65135		
Gn1:	65	Gn75:	13
Gn25:	5	Twn:	1
Twd:	0	Twr:	0
Twrp:	0	Twrg:	0
Um:	1	Ue:	0
Ud:	0	Uin:	0
Uir:	0	Ug:	0
Uij:	0	Up:	0

GEOCHECK VERSION 2.1
STATE DATABASE WELL INFORMATION

Udw:	0	Ut:	0
Us:	0	Uf:	0
Pby:	0	Pbn:	0
Datestart:	03-AUG-05	Datecomp:	03-AUG-05
Dia1:	8	Dia1to:	50
Dia2:	Not Reported	Dia2from:	Not Reported
Dia2to:	Not Reported	Dia3:	Not Reported
Dia3from:	Not Reported	Dia3to:	Not Reported
Dmdriven:	0	Dmairrotar:	0
Dmmudrotar:	0	Dmbored:	0
Dmairham:	0	Dmcabletoo:	0
Dmjetted:	0	Dmhollowst:	1
Dmrevcirc:	0	Dmotherck:	0
Dmother:	Not Reported	Bco:	0
Bcs:	0	Bcg:	1
Bcgs:	20/40	Bcu:	0
Bcoc:	1	Bcot:	34’ - 50’ with 20/40 sand
Gpf:	4	Gpt:	26
Cemfrom1:	0	Cemto1:	1
Nosacks1:	1/2 cement bent	Cemfrom2:	Not Reported
Cemto2:	Not Reported	Nosacks2:	Not Reported
Cemfrom3:	Not Reported	Cemto3:	Not Reported
Nosacks3:	Not Reported	Cementmeth:	Tremie
Cementby:	Best Drilling Services, Inc.	Ds:	Not Reported
Dpl:	Not Reported	Dsv:	Not Reported
Appvar:	Not Reported	Scs:	1
Scsv:	0	Scp:	0
Sca:	0	Watlev:	Not Reported
Watlevdate:	Not Reported	Artflow:	Not Reported
Wellplug48:	0	Tpturbine:	0
Tpjet:	0	Tpsubmersi:	0
Tpcylinder:	0	Tpotherck:	0
Tpother:	Not Reported	Pumpbowlde:	Not Reported
Wtpump:	0	Wtbailer:	0
Wtjetted:	0	Wtestimate:	0
Welltestyi:	Not Reported	Welltestdr:	Not Reported
Welltesthr:	Not Reported	Watqualund:	0
Watqualu 1:	0	Watertype:	Not Reported
Stratdepth:	Not Reported	Chemanaly:	0
Chemanaln:	0	Undnatural:	0
Untype:	Not Reported	Undhydro:	0
Undhaz:	0	Undotherck:	0
Undother:	Not Reported		
Undcertify:	0	Compname:	BEST DRILLING SERVICES, INC.
Drllicno:	5036		
Compstreet:	P.O. BOX 845	Compcity:	FRIENDSWOOD
Compstate:	TX	Compzip:	77549
Drillernam:	Alfredo Palacios	Traineenam:	Not Reported
Tnum:	Not Reported		
Comments:	Project No.: 02MIS		
Confidenti:	0	Letterrecv:	Not Reported
Deleted:	0	Insdate:	Not Reported
Site id:	TXMON3000067152		
Latitude:	29.816111		
Longitude:	-95.419721		

GEOCHECK VERSION 2.1
STATE DATABASE WELL INFORMATION

Map ID:	11		
Dateentere:	06-OCT-05	Ownname:	Northrop Grumman Space & Mission System
Ownstreet:	1840 Centruy Park E. 128/CC		
Owncity:	Los Angeles	Ownstate:	TX
Ownzip:	90067	County:	Harris
Wellstreet:	8760 Clay Rd.		
Wellcity:	Houston	Wellzip:	Not Reported
Own:	TW-38		
Lat dec:	29.816111		
Long dec:	-95.419721		
Elev:	0		
Brandmodel:	Garmin/e-Trex		
Gn:	65135		
Gn1:	65	Gn75:	13
Gn25:	5	Twn:	1
Twd:	0	Twr:	0
Twrp:	0	Twrg:	0
Um:	1	Ue:	0
Ud:	0	Uin:	0
Uir:	0	Ug:	0
Uij:	0	Up:	0
Udw:	0	Ut:	0
Us:	0	Uf:	0
Pby:	0	Pbn:	0
Datestart:	04-AUG-05	Datecomp:	04-AUG-05
Dia1:	8	Dia1to:	25
Dia2:	Not Reported	Dia2from:	Not Reported
Dia2to:	Not Reported	Dia3:	Not Reported
Dia3from:	Not Reported	Dia3to:	Not Reported
Dmdriven:	0	Dmairrotar:	0
Dmmudrotar:	0	Dmbored:	0
Dmairham:	0	Dmcabletoo:	0
Dmjetted:	0	Dmhollowst:	1
Dmrevcirc:	0	Dmotherck:	0
Dmother:	Not Reported	Bco:	0
Bcs:	0	Bcg:	1
Bcgs:	20/40	Bcu:	0
Bcoc:	0	Bcot:	Not Reported
Gpf:	4	Gpt:	25
Cemfrom1:	0	Cemto1:	1
Nosacks1:	1/2 cement bent	Cemfrom2:	Not Reported
Cemto2:	Not Reported	Nosacks2:	Not Reported
Cemfrom3:	Not Reported	Cemto3:	Not Reported
Nosacks3:	Not Reported	Cementmeth:	Tremie
Cementby:	Best Drilling Services, Inc.	Ds:	Not Reported
Dpl:	Not Reported	Dsv:	Not Reported
Appvar:	Not Reported	Scs:	1
Scsv:	0	Scp:	0
Sca:	0	Watlev:	Not Reported
Watlevdate:	Not Reported	Artflow:	Not Reported
Wellplug48:	0	Tpturbine:	0
Tpjet:	0	Tpsubmersi:	0
Tpcylinder:	0	Tpotherck:	0
Tpother:	Not Reported	Pumpbowlde:	Not Reported
Wtpump:	0	Wtbailer:	0
Wtjetted:	0	Wtestimate:	0
Welltestyi:	Not Reported	Welltestdr:	Not Reported
Welltesthr:	Not Reported	Watqualund:	0
Watqualu 1:	0	Watertype:	Not Reported
Stratdepth:	Not Reported	Chemanaly:	0
Chemanaln:	0	Undnatural:	0

Untype:	Not Reported	Undhydro:	0
Undhaz:	0	Undotherck:	0
Undother:	Not Reported		
Undcertify:	0	Compname:	BEST DRILLING SERVICES, INC.
Drllicno:	5036		
Compstreet:	P.O. BOX 845	Compcity:	FRIENDSWOOD
Compstate:	TX	Compzip:	77549
Drillernam:	Alfredo Palacios	Traineenam:	Not Reported
Tnum:	Not Reported		
Comments:	Project No.: 02MIS		
Confidenti:	0	Letterrecv:	Not Reported
Deleted:	0	Insdate:	Not Reported
Site id:	TXMON3000067155		
Latitude:	29.816111		
Longitude:	-95.419721		

Map ID:	11		
Dateentere:	06-OCT-05	Ownname:	Northrop Grumman Space & Mission System
Ownstreet:	1840 Centruy Park E. 128/CC		
Owncity:	Los Angeles	Ownstate:	CA
Ownzip:	90067	County:	Harris
Wellstreet:	8760 Clay Rd.		
Wellcity:	Houston	Wellzip:	Not Reported
Own:	TW-29		
Lat dec:	29.816111		
Long dec:	-95.419721		
Elev:	0		
Brandmodel:	Garmin/e-Trex		
Gn:	65135		
Gn1:	65	Gn75:	13
Gn25:	5	Twn:	1
Twd:	0	Twr:	0
Twrp:	0	Twrg:	0
Um:	1	Ue:	0
Ud:	0	Uin:	0
Uir:	0	Ug:	0
Uij:	0	Up:	0
Udw:	0	Ut:	0
Us:	0	Uf:	0
Pby:	0	Pbn:	0
Datestart:	04-AUG-05	Datecomp:	04-AUG-05
Dia1:	8	Dia1to:	25
Dia2:	Not Reported	Dia2from:	Not Reported
Dia2to:	Not Reported	Dia3:	Not Reported
Dia3from:	Not Reported	Dia3to:	Not Reported
Dmdriven:	0	Dmairrotar:	0
Dmmudrotar:	0	Dmbored:	0
Dmairham:	0	Dmcabletoo:	0
Dmjetted:	0	Dmhollowst:	1
Dmrevcirc:	0	Dmotherck:	0
Dmother:	Not Reported	Bco:	0
Bcs:	0	Bcg:	1
Bcgs:	20/40	Bcu:	0
Bcoc:	0	Bcot:	Not Reported
Gpf:	3	Gpt:	25
Cemfrom1:	0	Cemto1:	1
Nosacks1:	1/2 cement bent	Cemfrom2:	Not Reported

GEOCHECK VERSION 2.1
STATE DATABASE WELL INFORMATION

Cemto2:	Not Reported	Nosacks2:	Not Reported
Cemfrom3:	Not Reported	Cemto3:	Not Reported
Nosacks3:	Not Reported	Cementmeth:	Tremie
Cementby:	Best Drilling Services, Inc.	Ds:	Not Reported
Dpl:	Not Reported	Dsv:	Not Reported
Appvar:	Not Reported	Scs:	1
Scsv:	0	Scp:	0
Sca:	0	Watlev:	Not Reported
Watlevdate:	Not Reported	Artflow:	Not Reported
Wellplug48:	0	Tpturbine:	0
Tpjet:	0	Tpsubmersi:	0
Tpcylinder:	0	Tpotherck:	0
Tpother:	Not Reported	Pumpbowlde:	Not Reported
Wtpump:	0	Wtbailer:	0
Wtjetted:	0	Wtestimate:	0
Welltestyi:	Not Reported	Welltestdr:	Not Reported
Welltesthr:	Not Reported	Watqualund:	0
Watqualu 1:	0	Watertype:	Not Reported
Stratdepth:	Not Reported	Chemanaly:	0
Chemanaln:	0	Undnatural:	0
Untype:	Not Reported	Undhydro:	0
Undhaz:	0	Undotherck:	0
Undother:	Not Reported		
Undcertify:	0	Compname:	BEST DRILLING SERVICES, INC.
Drllicno:	5036		
Compstreet:	P.O. BOX 845	Compcity:	FRIENDSWOOD
Compstate:	TX	Compzip:	77549
Drillernam:	Alfredo Palacios	Traineenam:	Not Reported
Tnum:	Not Reported		
Comments:	Project No.: 02MIS		
Confidenti:	0	Letterrecv:	Not Reported
Deleted:	0	Insdate:	Not Reported
Site id:	TXMON3000067142		
Latitude:	29.816111		
Longitude:	-95.419721		

Map ID:	11		
Dateentere:	06-OCT-05	Ownname:	Northrop Grumman Space & Mission System
Ownstreet:	1840 Centruy Park E. 128/CC		
Owncity:	Los Angeles	Ownstate:	CA
Ownzip:	90067	County:	Harris
Wellstreet:	8760 Clay Rd.		
Wellcity:	Houston	Wellzip:	Not Reported
Own:	TW-32		
Lat dec:	29.816111		
Long dec:	-95.419721		
Elev:	0		
Brandmodel:	Garmin/e-Trex		
Gn:	65135		
Gn1:	65	Gn75:	13
Gn25:	5	Twn:	1
Twd:	0	Twr:	0
Twrp:	0	Twrg:	0
Um:	0	Ue:	1
Ud:	0	Uin:	0
Uir:	0	Ug:	0
Uij:	0	Up:	0

GEOCHECK VERSION 2.1
STATE DATABASE WELL INFORMATION

Udw:	0	Ut:	0
Us:	0	Uf:	0
Pby:	0	Pbn:	0
Datestart:	01-AUG-05	Datecomp:	01-AUG-05
Dia1:	8	Dia1to:	12
Dia2:	Not Reported	Dia2from:	Not Reported
Dia2to:	Not Reported	Dia3:	Not Reported
Dia3from:	Not Reported	Dia3to:	Not Reported
Dmdriven:	0	Dmairrotar:	0
Dmmudrotar:	0	Dmbored:	0
Dmairham:	0	Dmcabletoo:	0
Dmjetted:	0	Dmhollowst:	1
Dmrevcirc:	0	Dmotherck:	0
Dmother:	Not Reported	Bco:	0
Bcs:	0	Bcg:	0
Bcgs:	Not Reported	Bcu:	0
Bcoc:	1	Bcot:	PLUGGED
Gpf:	Not Reported	Gpt:	Not Reported
Cemfrom1:	0	Cemto1:	12
Nosacks1:	6 cement benton	Cemfrom2:	Not Reported
Cemto2:	Not Reported	Nosacks2:	Not Reported
Cemfrom3:	Not Reported	Cemto3:	Not Reported
Nosacks3:	Not Reported	Cementmeth:	Tremie
Cementby:	Best Drilling Services, Inc.	Ds:	Not Reported
Dpl:	Not Reported	Dsv:	Not Reported
Appvar:	Not Reported	Scs:	0
Scsv:	0	Scp:	0
Sca:	0	Watlev:	Not Reported
Watlevdate:	Not Reported	Artflow:	Not Reported
Wellplug48:	0	Tpturbine:	0
Tpjet:	0	Tpsubmersi:	0
Tpcylinder:	0	Tpotherck:	0
Tpother:	Not Reported	Pumpbowlde:	Not Reported
Wtpump:	0	Wtbailer:	0
Wtjetted:	0	Wtestimate:	0
Welltestyi:	Not Reported	Welltestdr:	Not Reported
Welltesthr:	Not Reported	Watqualund:	0
Watqualu 1:	0	Watertype:	Not Reported
Stratdepth:	Not Reported	Chemanaly:	0
Chemanaln:	0	Undnatural:	0
Untype:	Not Reported	Undhydro:	0
Undhaz:	0	Undotherck:	0
Undother:	Not Reported		
Undcertify:	0	Compname:	BEST DRILLING SERVICES, INC.
Drllicno:	5036		
Compstreet:	P.O. BOX 845	Compcity:	FRIENDSWOOD
Compstate:	TX	Compzip:	77549
Drillernam:	Alfredo Palacios	Traineenam:	Not Reported
Tnum:	Not Reported		
Comments:	Project No.: 02MIS		
Confidenti:	0	Letterrecv:	Not Reported
Deleted:	0	Insdate:	Not Reported
Site id:	TXMON3000067145		
Latitude:	29.816111		
Longitude:	-95.419721		

GEOCHECK VERSION 2.1
STATE DATABASE WELL INFORMATION

Map ID:	11		
Dateentere:	06-OCT-05	Ownname:	Northrop Grumman Space & Mission System
Ownstreet:	1840 Centruy Park E. 128/CC		
Owncity:	Los Angeles	Ownstate:	CA
Ownzip:	90067	County:	Harris
Wellstreet:	8760 Clay Rd.		
Wellcity:	Houston	Wellzip:	Not Reported
Own:	TW-30		
Lat dec:	29.816111		
Long dec:	-95.419721		
Elev:	0		
Brandmodel:	Garmin/e-Trex		
Gn:	65135		
Gn1:	65	Gn75:	13
Gn25:	5	Twn:	1
Twd:	0	Twr:	0
Twrp:	0	Twrg:	0
Um:	1	Ue:	0
Ud:	0	Uin:	0
Uir:	0	Ug:	0
Uij:	0	Up:	0
Udw:	0	Ut:	0
Us:	0	Uf:	0
Pby:	0	Pbn:	0
Datestart:	04-AUG-05	Datecomp:	04-AUG-05
Dia1:	8	Dia1to:	25
Dia2:	Not Reported	Dia2from:	Not Reported
Dia2to:	Not Reported	Dia3:	Not Reported
Dia3from:	Not Reported	Dia3to:	Not Reported
Dmdriven:	0	Dmairrotar:	0
Dmmudrotar:	0	Dmbored:	0
Dmairham:	0	Dmcabletoo:	0
Dmjetted:	0	Dmhollowst:	1
Dmrevcirc:	0	Dmotherck:	0
Dmother:	Not Reported	Bco:	0
Bcs:	0	Bcg:	1
Bcgs:	20/40	Bcu:	0
Bcoc:	0	Bcot:	Not Reported
Gpf:	3	Gpt:	25
Cemfrom1:	0	Cemto1:	1
Nosacks1:	1/2 cement bent	Cemfrom2:	Not Reported
Cemto2:	Not Reported	Nosacks2:	Not Reported
Cemfrom3:	Not Reported	Cemto3:	Not Reported
Nosacks3:	Not Reported	Cementmeth:	Tremie
Cementby:	Best Drilling Services, Inc.	Ds:	Not Reported
Dpl:	Not Reported	Dsv:	Not Reported
Appvar:	Not Reported	Scs:	1
Scsv:	0	Scp:	0
Sca:	0	Watlev:	Not Reported
Watlevdate:	Not Reported	Artflow:	Not Reported
Wellplug48:	0	Tpturbine:	0
Tpjet:	0	Tpsubmersi:	0
Tpcylinder:	0	Tpotherck:	0
Tpother:	Not Reported	Pumpbowlde:	Not Reported
Wtpump:	0	Wtbailer:	0
Wtjetted:	0	Wtestimate:	0
Welltestyi:	Not Reported	Welltestdr:	Not Reported
Welltesthr:	Not Reported	Watqualund:	0
Watqualu 1:	0	Watertype:	Not Reported
Stratdepth:	Not Reported	Chemanaly:	0
Chemanaln:	0	Undnatural:	0

GEOCHECK VERSION 2.1
STATE DATABASE WELL INFORMATION

Untype:	Not Reported	Undhydro:	0
Undhaz:	0	Undotherck:	0
Undother:	Not Reported		
Undcertify:	0	Compname:	BEST DRILLING SERVICES, INC.
Drllicno:	5036		
Compstreet:	P.O. BOX 845	Compcity:	FRIENDSWOOD
Compstate:	TX	Compzip:	77549
Drillernam:	Alfredo Palacios	Traineenam:	Not Reported
Tnum:	Not Reported		
Comments:	Project No.: 02MIS		
Confidenti:	0	Letterrecv:	Not Reported
Deleted:	0	Insdate:	Not Reported
Site id:	TXMON3000067143		
Latitude:	29.816111		
Longitude:	-95.419721		

Map ID:	11		
Dateentere:	06-OCT-05	Ownname:	Northrop Grumman Space & Mission System
Ownstreet:	1840 Centruy Park E. 128/CC		
Owncity:	Los Angeles	Ownstate:	TX
Ownzip:	90067	County:	Harris
Wellstreet:	8760 Clay Rd.		
Wellcity:	Houston	Wellzip:	Not Reported
Own:	TW-33		
Lat dec:	29.816111		
Long dec:	-95.419721		
Elev:	0		
Brandmodel:	Garmin/e-Trex		
Gn:	65135		
Gn1:	65	Gn75:	13
Gn25:	5	Twn:	1
Twd:	0	Twr:	0
Twrp:	0	Twrg:	0
Um:	1	Ue:	0
Ud:	0	Uin:	0
Uir:	0	Ug:	0
Uij:	0	Up:	0
Udw:	0	Ut:	0
Us:	0	Uf:	0
Pby:	0	Pbn:	0
Datestart:	03-AUG-05	Datecomp:	03-AUG-05
Dia1:	8	Dia1to:	50
Dia2:	Not Reported	Dia2from:	Not Reported
Dia2to:	Not Reported	Dia3:	Not Reported
Dia3from:	Not Reported	Dia3to:	Not Reported
Dmdriven:	0	Dmairrotar:	0
Dmmudrotar:	0	Dmbored:	0
Dmairham:	0	Dmcabletoo:	0
Dmjetted:	0	Dmhollowst:	1
Dmrevcirc:	0	Dmotherck:	0
Dmother:	Not Reported	Bco:	0
Bcs:	0	Bcg:	1
Bcgs:	20/40	Bcu:	0
Bcoc:	1	Bcot:	34’ - 50’ with 20/40 sand
Gpf:	4	Gpt:	25
Cemfrom1:	0	Cemto1:	1
Nosacks1:	1/2 cement bent	Cemfrom2:	Not Reported

Cemto2:	Not Reported	Nosacks2:	Not Reported
Cemfrom3:	Not Reported	Cemto3:	Not Reported
Nosacks3:	Not Reported	Cementmeth:	Tremie
Cementby:	Best Drilling Services, Inc.	Ds:	Not Reported
Dpl:	Not Reported	Dsv:	Not Reported
Appvar:	Not Reported	Scs:	1
Scsv:	0	Scp:	0
Sca:	0	Watlev:	Not Reported
Watlevdate:	Not Reported	Artflow:	Not Reported
Wellplug48:	0	Tpturbine:	0
Tpjet:	0	Tpsubmersi:	0
Tpcylinder:	0	Tpotherck:	0
Tpother:	Not Reported	Pumpbowlde:	Not Reported
Wtpump:	0	Wtbailer:	0
Wtjetted:	0	Wtestimate:	0
Welltestyi:	Not Reported	Welltestdr:	Not Reported
Welltesthr:	Not Reported	Watqualund:	0
Watqualu 1:	0	Watertype:	Not Reported
Stratdepth:	Not Reported	Chemanaly:	0
Chemanaln:	0	Undnatural:	0
Untype:	Not Reported	Undhydro:	0
Undhaz:	0	Undotherck:	0
Undother:	Not Reported		
Undcertify:	0	Compname:	BEST DRILLING SERVICES, INC.
Drllicno:	5036		
Compstreet:	P.O. BOX 845	Compcity:	FRIENDSWOOD
Compstate:	TX	Compzip:	77549
Drillernam:	Alfredo Palacios	Traineenam:	Not Reported
Tnum:	Not Reported		
Comments:	Project No.: 02MIS		
Confidenti:	0	Letterrecv:	Not Reported
Deleted:	0	Insdate:	Not Reported
Site id:	TXMON3000067149		
Latitude:	29.816111		
Longitude:	-95.419721		

Map ID:	11		
Dateentere:	06-OCT-05	Ownname:	Northrop Grumman Space & Mission System
Ownstreet:	1840 Centruy Park E. 128/CC		
Owncity:	Los Angeles	Ownstate:	TX
Ownzip:	90067	County:	Harris
Wellstreet:	8760 Clay Rd.		
Wellcity:	Houston	Wellzip:	Not Reported
Own:	TW-34		
Lat dec:	29.816111		
Long dec:	-95.419721		
Elev:	0		
Brandmodel:	Garmin/e-Trex		
Gn:	65135		
Gn1:	65	Gn75:	13
Gn25:	5	Twn:	1
Twd:	0	Twr:	0
Twrp:	0	Twrg:	0
Um:	1	Ue:	0
Ud:	0	Uin:	0
Uir:	0	Ug:	0
Uij:	0	Up:	0

GEOCHECK VERSION 2.1
STATE DATABASE WELL INFORMATION

Udw:	0	Ut:	0
Us:	0	Uf:	0
Pby:	0	Pbn:	0
Datestart:	01-AUG-05	Datecomp:	01-AUG-05
Dia1:	8	Dia1to:	50
Dia2:	Not Reported	Dia2from:	Not Reported
Dia2to:	Not Reported	Dia3:	Not Reported
Dia3from:	Not Reported	Dia3to:	Not Reported
Dmdriven:	0	Dmairrotar:	0
Dmmudrotar:	0	Dmbored:	0
Dmairham:	0	Dmcabletoo:	0
Dmjetted:	0	Dmhollowst:	1
Dmrevcirc:	0	Dmotherck:	0
Dmother:	Not Reported	Bco:	0
Bcs:	0	Bcg:	1
Bcgs:	20/40	Bcu:	0
Bcoc:	1	Bcot:	34’ - 50’ with 20/40 sand
Gpf:	11	Gpt:	28
Cemfrom1:	0	Cemto1:	1
Nosacks1:	1/2 cement bent	Cemfrom2:	Not Reported
Cemto2:	Not Reported	Nosacks2:	Not Reported
Cemfrom3:	Not Reported	Cemto3:	Not Reported
Nosacks3:	Not Reported	Cementmeth:	Tremie
Cementby:	Best Drilling Services, Inc.	Ds:	Not Reported
Dpl:	Not Reported	Dsv:	Not Reported
Appvar:	Not Reported	Scs:	1
Scsv:	0	Scp:	0
Sca:	0	Watlev:	Not Reported
Watlevdate:	Not Reported	Artflow:	Not Reported
Wellplug48:	0	Tpturbine:	0
Tpjet:	0	Tpsubmersi:	0
Tpcylinder:	0	Tpotherck:	0
Tpother:	Not Reported	Pumpbowlde:	Not Reported
Wtpump:	0	Wtbailer:	0
Wtjetted:	0	Wtestimate:	0
Welltestyi:	Not Reported	Welltestdr:	Not Reported
Welltesthr:	Not Reported	Watqualund:	0
Watqualu 1:	0	Watertype:	Not Reported
Stratdepth:	Not Reported	Chemanaly:	0
Chemanaln:	0	Undnatural:	0
Untype:	Not Reported	Undhydro:	0
Undhaz:	0	Undotherck:	0
Undother:	Not Reported		
Undcertify:	0	Compname:	BEST DRILLING SERVICES, INC.
Drllicno:	5036		
Compstreet:	P.O. BOX 845	Compcity:	FRIENDSWOOD
Compstate:	TX	Compzip:	77549
Drillernam:	Alfredo Palacios	Traineenam:	Not Reported
Tnum:	Not Reported		
Comments:	Project No.: 02MIS		
Confidenti:	0	Letterrecv:	Not Reported
Deleted:	0	Insdate:	Not Reported
Site id:	TXMON3000067150		
Latitude:	29.816111		
Longitude:	-95.419721		

GEOCHECK VERSION 2.1
STATE DATABASE WELL INFORMATION

Map ID:	11		
Dateentere:	06-OCT-05	Ownname:	Northrop Grumman Space & Mission System
Ownstreet:	1840 Centruy Park E. 128/CC		
Owncity:	Los Angeles	Ownstate:	TX
Ownzip:	90067	County:	Harris
Wellstreet:	8760 Clay Rd.		
Wellcity:	Houston	Wellzip:	Not Reported
Own:	TW-35		
Lat dec:	29.816111		
Long dec:	-95.419721		
Elev:	0		
Brandmodel:	Garmin/e-Trex		
Gn:	65135		
Gn1:	65	Gn75:	13
Gn25:	5	Twn:	1
Twd:	0	Twr:	0
Twrp:	0	Twrg:	0
Um:	1	Ue:	0
Ud:	0	Uin:	0
Uir:	0	Ug:	0
Uij:	0	Up:	0
Udw:	0	Ut:	0
Us:	0	Uf:	0
Pby:	0	Pbn:	0
Datestart:	02-AUG-05	Datecomp:	02-AUG-05
Dia1:	8	Dia1to:	50
Dia2:	Not Reported	Dia2from:	Not Reported
Dia2to:	Not Reported	Dia3:	Not Reported
Dia3from:	Not Reported	Dia3to:	Not Reported
Dmdriven:	0	Dmairrotar:	0
Dmmudrotar:	0	Dmbored:	0
Dmairham:	0	Dmcabletoo:	0
Dmjetted:	0	Dmhollowst:	1
Dmrevcirc:	0	Dmotherck:	0
Dmother:	Not Reported	Bco:	0
Bcs:	0	Bcg:	1
Bcgs:	20/40	Bcu:	0
Bcoc:	1	Bcot:	34’ - 50’ with 20/40 sand
Gpf:	4	Gpt:	26
Cemfrom1:	0	Cemto1:	1
Nosacks1:	1/2 cement bent	Cemfrom2:	Not Reported
Cemto2:	Not Reported	Nosacks2:	Not Reported
Cemfrom3:	Not Reported	Cemto3:	Not Reported
Nosacks3:	Not Reported	Cementmeth:	Tremie
Cementby:	Best Drilling Services, Inc.	Ds:	Not Reported
Dpl:	Not Reported	Dsv:	Not Reported
Appvar:	Not Reported	Scs:	1
Scsv:	0	Scp:	0
Sca:	0	Watlev:	Not Reported
Watlevdate:	Not Reported	Artflow:	Not Reported
Wellplug48:	0	Tpturbine:	0
Tpjet:	0	Tpsubmersi:	0
Tpcylinder:	0	Tpotherck:	0
Tpother:	Not Reported	Pumpbowlde:	Not Reported
Wtpump:	0	Wtbailer:	0
Wtjetted:	0	Wtestimate:	0
Welltestyi:	Not Reported	Welltestdr:	Not Reported
Welltesthr:	Not Reported	Watqualund:	0
Watqualu 1:	0	Watertype:	Not Reported
Stratdepth:	Not Reported	Chemanaly:	0
Chemanaln:	0	Undnatural:	0

GEOCHECK VERSION 2.1
STATE DATABASE WELL INFORMATION

Untype:	Not Reported	Undhydro:	0
Undhaz:	0	Undotherck:	0
Undother:	Not Reported		
Undcertify:	0	Compname:	BEST DRILLING SERVICES, INC.
Drllicno:	5036		
Compstreet:	P.O. BOX 845	Compcity:	FRIENDSWOOD
Compstate:	TX	Compzip:	77549
Drillernam:	Alfredo Palacios	Traineenam:	Not Reported
Tnum:	Not Reported		
Comments:	Project No.: 02MIS		
Confidenti:	0	Letterrecv:	Not Reported
Deleted:	0	Insdate:	Not Reported
Site id:	TXMON3000067151		
Latitude:	29.816111		
Longitude:	-95.419721		

Map ID:	11		
Dateentere:	06-OCT-05	Ownname:	Northrop Grumman Space & Mission System
Ownstreet:	1840 Centruy Park E. 128/CC		
Owncity:	Los Angeles	Ownstate:	TX
Ownzip:	90067	County:	Harris
Wellstreet:	8760 Clay Rd.		
Wellcity:	Houston	Wellzip:	Not Reported
Own:	TW-32A		
Lat dec:	29.816111		
Long dec:	-95.419721		
Elev:	0		
Brandmodel:	Garmin/e-Trex		
Gn:	65135		
Gn1:	65	Gn75:	13
Gn25:	5	Twn:	1
Twd:	0	Twr:	0
Twrp:	0	Twrg:	0
Um:	1	Ue:	0
Ud:	0	Uin:	0
Uir:	0	Ug:	0
Uij:	0	Up:	0
Udw:	0	Ut:	0
Us:	0	Uf:	0
Pby:	0	Pbn:	0
Datestart:	04-AUG-05	Datecomp:	04-AUG-05
Dia1:	8	Dia1to:	25
Dia2:	Not Reported	Dia2from:	Not Reported
Dia2to:	Not Reported	Dia3:	Not Reported
Dia3from:	Not Reported	Dia3to:	Not Reported
Dmdriven:	0	Dmairrotar:	0
Dmmudrotar:	0	Dmbored:	0
Dmairham:	0	Dmcabletoo:	0
Dmjetted:	0	Dmhollowst:	1
Dmrevcirc:	0	Dmotherck:	0
Dmother:	Not Reported	Bco:	0
Bcs:	0	Bcg:	1
Bcgs:	20/40	Bcu:	0
Bcoc:	0	Bcot:	Not Reported
Gpf:	4	Gpt:	25
Cemfrom1:	0	Cemto1:	1
Nosacks1:	1/2 cement bent	Cemfrom2:	Not Reported

Cemto2:	Not Reported	Nosacks2:	Not Reported
Cemfrom3:	Not Reported	Cemto3:	Not Reported
Nosacks3:	Not Reported	Cementmeth:	Tremie
Cementby:	Best Drilling Services, Inc.	Ds:	Not Reported
Dpl:	Not Reported	Dsv:	Not Reported
Appvar:	Not Reported	Scs:	1
Scsv:	0	Scp:	0
Sca:	0	Watlev:	Not Reported
Watlevdate:	Not Reported	Artflow:	Not Reported
Wellplug48:	0	Tpturbine:	0
Tpjet:	0	Tpsubmersi:	0
Tpcylinder:	0	Tpotherck:	0
Tpother:	Not Reported	Pumpbowlde:	Not Reported
Wtpump:	0	Wtbailer:	0
Wtjetted:	0	Wtestimate:	0
Welltestyi:	Not Reported	Welltestdr:	Not Reported
Welltesthr:	Not Reported	Watqualund:	0
Watqualu 1:	0	Watertype:	Not Reported
Stratdepth:	Not Reported	Chemanaly:	0
Chemanaln:	0	Undnatural:	0
Untype:	Not Reported	Undhydro:	0
Undhaz:	0	Undotherck:	0
Undother:	Not Reported		
Undcertify:	0	Compname:	BEST DRILLING SERVICES, INC.
Drllicno:	5036		
Compstreet:	P.O. BOX 845	Compcity:	FRIENDSWOOD
Compstate:	TX	Compzip:	77549
Drillernam:	Alfredo Palacios	Traineenam:	Not Reported
Tnum:	Not Reported		
Comments:	Project No.: 02MIS		
Confidenti:	0	Letterrecv:	Not Reported
Deleted:	0	Insdate:	Not Reported
Site id:	TXMON3000067146		
Latitude:	29.816111		
Longitude:	-95.419721		

Map ID:	11		
Dateentere:	06-OCT-05	Ownname:	Northrop Grumman Space & Mission System
Ownstreet:	1840 Centruy Park E. 128/CC		
Owncity:	Los Angeles	Ownstate:	TX
Ownzip:	90067	County:	Harris
Wellstreet:	8760 Clay Rd.		
Wellcity:	Houston	Wellzip:	Not Reported
Own:	TW-37		
Lat dec:	29.816111		
Long dec:	-95.419721		
Elev:	0		
Brandmodel:	Garmin/e-Trex		
Gn:	65135		
Gn1:	65	Gn75:	13
Gn25:	5	Twn:	1
Twd:	0	Twr:	0
Twrp:	0	Twrg:	0
Um:	1	Ue:	0
Ud:	0	Uin:	0
Uir:	0	Ug:	0
Uij:	0	Up:	0

GEOCHECK VERSION 2.1
STATE DATABASE WELL INFORMATION

Udw:	0	Ut:	0
Us:	0	Uf:	0
Pby:	0	Pbn:	0
Datestart:	02-AUG-05	Datecomp:	02-AUG-05
Dia1:	8	Dia1to:	50
Dia2:	Not Reported	Dia2from:	Not Reported
Dia2to:	Not Reported	Dia3:	Not Reported
Dia3from:	Not Reported	Dia3to:	Not Reported
Dmdriven:	0	Dmairrotar:	0
Dmmudrotar:	0	Dmbored:	0
Dmairham:	0	Dmcabletoo:	0
Dmjetted:	0	Dmhollowst:	1
Dmrevcirc:	0	Dmotherck:	0
Dmother:	Not Reported	Bco:	0
Bcs:	0	Bcg:	1
Bcgs:	20/40	Bcu:	0
Bcoc:	1	Bcot:	33’ - 50’ with 20/40 sand
Gpf:	6	Gpt:	27.5
Cemfrom1:	0	Cemto1:	1
Nosacks1:	1/2 cement bent	Cemfrom2:	Not Reported
Cemto2:	Not Reported	Nosacks2:	Not Reported
Cemfrom3:	Not Reported	Cemto3:	Not Reported
Nosacks3:	Not Reported	Cementmeth:	Tremie
Cementby:	Best Drilling Services, Inc.	Ds:	Not Reported
Dpl:	Not Reported	Dsv:	Not Reported
Appvar:	Not Reported	Scs:	1
Scsv:	0	Scp:	0
Sca:	0	Watlev:	Not Reported
Watlevdate:	Not Reported	Artflow:	Not Reported
Wellplug48:	0	Tpturbine:	0
Tpjet:	0	Tpsubmersi:	0
Tpcylinder:	0	Tpotherck:	0
Tpother:	Not Reported	Pumpbowlde:	Not Reported
Wtpump:	0	Wtbailer:	0
Wtjetted:	0	Wtestimate:	0
Welltestyi:	Not Reported	Welltestdr:	Not Reported
Welltesthr:	Not Reported	Watqualund:	0
Watqualu 1:	0	Watertype:	Not Reported
Stratdepth:	Not Reported	Chemanaly:	0
Chemanaln:	0	Undnatural:	0
Untype:	Not Reported	Undhydro:	0
Undhaz:	0	Undotherck:	0
Undother:	Not Reported		
Undcertify:	0	Compname:	BEST DRILLING SERVICES, INC.
Drllicno:	5036		
Compstreet:	P.O. BOX 845	Compcity:	FRIENDSWOOD
Compstate:	TX	Compzip:	77549
Drillernam:	Alfredo Palacios	Traineenam:	Not Reported
Tnum:	Not Reported		
Comments:	Project No.: 02MIS		
Confidenti:	0	Letterrecv:	Not Reported
Deleted:	0	Insdate:	Not Reported
Site id:	TXMON3000067154		
Latitude:	29.816111		
Longitude:	-95.419721		

GEOCHECK VERSION 2.1
STATE DATABASE WELL INFORMATION

Map ID:	11		
Dateentere:	06-OCT-05	Ownname:	Northrop Grumman Space & Mission System
Ownstreet:	1840 Centruy Park E. 128/CC		
Owncity:	Los Angeles	Ownstate:	CA
Ownzip:	90067	County:	Harris
Wellstreet:	8760 Clay Rd.		
Wellcity:	Houston	Wellzip:	Not Reported
Own:	TW-31		
Lat dec:	29.816111		
Long dec:	-95.419721		
Elev:	0		
Brandmodel:	Garmin/e-Trex		
Gn:	65135		
Gn1:	65	Gn75:	13
Gn25:	5	Twn:	1
Twd:	0	Twr:	0
Twrp:	0	Twrg:	0
Um:	1	Ue:	0
Ud:	0	Uin:	0
Uir:	0	Ug:	0
Uij:	0	Up:	0
Udw:	0	Ut:	0
Us:	0	Uf:	0
Pby:	0	Pbn:	0
Datestart:	04-AUG-05	Datecomp:	04-AUG-05
Dia1:	8	Dia1to:	25
Dia2:	Not Reported	Dia2from:	Not Reported
Dia2to:	Not Reported	Dia3:	Not Reported
Dia3from:	Not Reported	Dia3to:	Not Reported
Dmdriven:	0	Dmairrotar:	0
Dmmudrotar:	0	Dmbored:	0
Dmairham:	0	Dmcabletoo:	0
Dmjetted:	0	Dmhollowst:	1
Dmrevcirc:	0	Dmotherck:	0
Dmother:	Not Reported	Bco:	0
Bcs:	0	Bcg:	1
Bcgs:	20/40	Bcu:	0
Bcoc:	0	Bcot:	Not Reported
Gpf:	3	Gpt:	25
Cemfrom1:	0	Cemto1:	1
Nosacks1:	1/2 cement bent	Cemfrom2:	Not Reported
Cemto2:	Not Reported	Nosacks2:	Not Reported
Cemfrom3:	Not Reported	Cemto3:	Not Reported
Nosacks3:	Not Reported	Cementmeth:	Tremie
Cementby:	Best Drilling Services, Inc.	Ds:	Not Reported
Dpl:	Not Reported	Dsv:	Not Reported
Appvar:	Not Reported	Scs:	1
Scsv:	0	Scp:	0
Sca:	0	Watlev:	Not Reported
Watlevdate:	Not Reported	Artflow:	Not Reported
Wellplug48:	0	Tpturbine:	0
Tpjet:	0	Tpsubmersi:	0
Tpcylinder:	0	Tpotherck:	0
Tpother:	Not Reported	Pumpbowlde:	Not Reported
Wtpump:	0	Wtbailer:	0
Wtjetted:	0	Wtestimate:	0
Welltestyi:	Not Reported	Welltestdr:	Not Reported
Welltesthr:	Not Reported	Watqualund:	0
Watqualu 1:	0	Watertype:	Not Reported
Stratdepth:	Not Reported	Chemanaly:	0
Chemanaln:	0	Undnatural:	0

Untype:	Not Reported	Undhydro:	0
Undhaz:	0	Undotherck:	0
Undother:	Not Reported		
Undcertify:	0	Compname:	BEST DRILLING SERVICES, INC.
Drllicno:	5036		
Compstreet:	P.O. BOX 845	Compcity:	FRIENDSWOOD
Compstate:	TX	Compzip:	77549
Drillernam:	Alfredo Palacios	Traineenam:	Not Reported
Tnum:	Not Reported		
Comments:	Project No.: 02MIS		
Confidenti:	0	Letterrecv:	Not Reported
Deleted:	0	Insdate:	Not Reported
Site id:	TXMON3000067144		
Latitude:	29.816111		
Longitude:	-95.419721		

Map ID:	12		
Plugtrackn:	18628		
Dateentere:	24-AUG-04	Ownname:	Sydney McClendon III, Trustee
Ownstreet:	1001 Fannin #2300	Owncity:	Houston
Ownstate:	TX	Ownzip:	77002
Wellstreet:	3210 N. Shepherd		
Wellcity:	Houston	Wellzip:	77018
County:	Harris		
Latitude:	294856		
Lat dec:	29.815555		
Longitude:	952467		
Long dec:	-95.418611		
Brmod:	Not Reported		
Gn:	65135		
Gn1:	65	Gn75:	13
Gn25:	5	Ownwellno:	MW-3
Typewater:	0	Typemon:	1
Typeinj:	0	Typedw:	0
Histdrille:	Master Monitoring	Histdrllic:	Not Reported
Histdatedr:	15-MAY-01	Histtracki:	Not Reported
Histdiamin:	8	Histdepth:	25
Plugdate:	23-JAN-04		
Plugmeth:	Amended 9-8-04 Ref#309		
Plugopname:	David M. McCloskey		
Plugoplic:	54605		
Plugmeth1:	0	Plugmeth2:	1
Plugmeth3:	0	Plugmeth4:	0
Plugmethot:	0	Plugvar:	Not Reported
Cdiam1:	Not Reported	Cfrom1:	Not Reported
Cto1:	Not Reported	Cdiam2:	Not Reported
Cfrom2:	Not Reported	Cto2:	Not Reported
Cdiam3:	Not Reported	Cfrom3:	Not Reported
Cto3:	Not Reported	Cbfrom1:	25
Cbto1:	2	Cbsacks1:	5 bentonite
Cbfrom2:	2	Cbto2:	0
Cbsacks2:	2 cement	Cbfrom3:	Not Reported
Cbto3:	Not Reported	Cbsacks3:	Not Reported
Cbfrom4:	Not Reported	Cbto4:	Not Reported
Cbsacks4:	Not Reported	Cbfrom5:	Not Reported
Cbto5:	Not Reported	Cbsacks5:	Not Reported
Compname:	dba Universal Drilling Services	Compstreet:	3532 Maggie Boulevard

GEOCHECK VERSION 2.1
STATE DATABASE WELL INFORMATION

Compcity:	Orlando	Compstate:	FL
Compzip:	32811	Nameassig:	David M. McCloskey
Traineenam:	Not Reported	Tnum:	Not Reported
Deleted:	0	Site id:	TXPLU3000018333

Map ID:	13		
Dateentere:	16-NOV-09	Ownname:	Scott Hendrickson
Ownstreet:	5335 West 32nd		
Owncity:	Houston	Ownstate:	TX
Ownzip:	77018	County:	Harris
Wellstreet:	same		
Wellcity:	Not Reported	Wellzip:	Not Reported
Own:	Not Reported		
Lat dec:	29.815277		
Long dec:	-95.408333		
Elev:	0		
Brandmodel:	Not Reported		
Gn:	65136		
Gn1:	65	Gn75:	13
Gn25:	6	Twn:	1
Twd:	0	Twr:	0
Twrp:	0	Twrg:	0
Um:	0	Ue:	0
Ud:	1	Uin:	0
Uir:	0	Ug:	0
Uij:	0	Up:	0
Udw:	0	Ut:	0
Us:	0	Uf:	0
Pby:	0	Pbn:	0
Datestart:	15-SEP-09	Datecomp:	15-SEP-09
Dia1:	7	Dia1to:	180
Dia2:	Not Reported	Dia2from:	Not Reported
Dia2to:	Not Reported	Dia3:	Not Reported
Dia3from:	Not Reported	Dia3to:	Not Reported
Dmdriven:	0	Dmairrotar:	0
Dmmudrotar:	1	Dmbored:	0
Dmairham:	0	Dmcabletoo:	0
Dmjetted:	0	Dmhollowst:	0
Dmrevcirc:	0	Dmotherck:	0
Dmother:	Not Reported	Bco:	0
Bcs:	1	Bcg:	0
Bcgs:	Not Reported	Bcu:	0
Bcoc:	0	Bcot:	Not Reported
Gpf:	Not Reported	Gpt:	Not Reported
Cemfrom1:	10	Cemto1:	000
Nosacks1:	8 cement	Cemfrom2:	Not Reported
Cemto2:	Not Reported	Nosacks2:	Not Reported
Cemfrom3:	Not Reported	Cemto3:	Not Reported
Nosacks3:	Not Reported	Cementmeth:	slurry
Cementby:	R&D	Ds:	public
Dpl:	15	Dsv:	Not Reported
Appvar:	Not Reported	Scs:	0
Scsv:	1	Scp:	0
Sca:	0	Watlev:	17
Watlevdate:	15-SEP-09	Artflow:	Not Reported
Wellplug48:	0	Tpturbine:	0

Tpjet:	0	Tpsubmersi:	1
Tpcylinder:	0	Tpotherck:	0
Tpother:	Not Reported	Pumpbowlde:	40
Wtpump:	0	Wtbailer:	0
Wtjetted:	1	Wtestimate:	0
Welltestyi:	40	Welltestdr:	00
Welltesthr:	2	Watqualund:	0
Watqualu 1:	1	Watertype:	ground
Stratdepth:	39	Chemanaly:	0
Chemanaln:	1	Undnatural:	0
Untype:	Not Reported	Undhydro:	0
Undhaz:	0	Undotherck:	0
Undother:	Not Reported		
Undcertify:	0	Compname:	R&D Water Wells
Drllicno:	54584		
Compstreet:	PO Box 230	Compcity:	Huffman
Compstate:	TX	Compzip:	77336
Drillernam:	Robert Eshee	Traineenam:	Not Reported
Tnum:	Not Reported		
Comments:	Not Reported		
Confidenti:	0	Letterrecv:	Not Reported
Deleted:	0	Insdate:	Not Reported
Site id:	TXMON3000196369		
Latitude:	29.815277		
Longitude:	-95.408333		

Map ID:	14		
Dateentere:	18-DEC-13	Ownname:	City of Houston Geotechnical Dept
Ownstreet:	611 Walker Floor 14		
Owncity:	Houston	Ownstate:	TX
Ownzip:	77002	County:	Harris
Wellstreet:	Spring Rock Row at HCFC Ditch		
Wellcity:	Houston	Wellzip:	77018
Own:	PZ-1		
Lat dec:	29.815		
Long dec:	-95.425554		
Elev:	0		
Brandmodel:	Not Reported		
Gn:	65135		
Gn1:	65	Gn75:	13
Gn25:	5	Twn:	1
Twd:	0	Twr:	0
Twrp:	0	Twrg:	0
Um:	1	Ue:	0
Ud:	0	Uin:	0
Uir:	0	Ug:	0
Uij:	0	Up:	0
Udw:	0	Ut:	0
Us:	0	Uf:	0
Pby:	0	Pbn:	0
Datestart:	10-OCT-13	Datecomp:	10-OCT-13
Dia1:	4	Dia1to:	15
Dia2:	Not Reported	Dia2from:	Not Reported
Dia2to:	Not Reported	Dia3:	Not Reported
Dia3from:	Not Reported	Dia3to:	Not Reported
Dmdriven:	0	Dmairrotar:	0
Dmmudrotar:	0	Dmbored:	0

Dmairham:	0	Dmcabletoo:	0
Dmjetted:	0	Dmhollowst:	0
Dmrevcirc:	0	Dmotherck:	1
Dmother:	flight auger	Bco:	0
Bcs:	0	Bcg:	0
Bcgs:	Not Reported	Bcu:	0
Bcoc:	1	Bcot:	Not Reported
Gpf:	Not Reported	Gpt:	Not Reported
Cemfrom1:	0	Cemto1:	6
Nosacks1:	.5 cement	Cemfrom2:	6
Cemto2:	8	Nosacks2:	.5 bentonite
Cemfrom3:	Not Reported	Cemto3:	Not Reported
Nosacks3:	Not Reported	Cementmeth:	Not Reported
Cementby:	Not Reported	Ds:	Not Reported
Dpl:	Not Reported	Dsv:	Not Reported
Appvar:	Not Reported	Scs:	1
Scsv:	0	Scp:	0
Sca:	0	Watlev:	Not Reported
Watlevdate:	10-OCT-13	Artflow:	Not Reported
Wellplug48:	0	Tpturbine:	0
Tpjet:	0	Tpsubmersi:	0
Tpcylinder:	0	Tpotherck:	0
Tpother:	Not Reported	Pumpbowlde:	Not Reported
Wtpump:	0	Wtbailer:	0
Wtjetted:	0	Wtestimate:	0
Welltestyi:	Not Reported	Welltestdr:	Not Reported
Welltesthr:	Not Reported	Watqualund:	0
Watqualu 1:	1	Watertype:	Not Reported
Stratdepth:	Not Reported	Chemanaly:	0
Chemanaln:	1	Undnatural:	0
Untype:	Not Reported	Undhydro:	0
Undhaz:	0	Undotherck:	0
Undother:	Not Reported		
Undcertify:	0	Compname:	Van and Sons Drilling Service
Drllicno:	3003		
Compstreet:	319 John Alber	Compcity:	Houston
Compstate:	TX	Compzip:	77076
Drillernam:	Edward Van Antwerp	Traineenam:	Elliot Van Antwerp
Tnum:	Not Reported		
Comments:	Elliot Van Antwerp set and plugged this well under Edward's supervision		
Confidenti:	0	Letterrecv:	Not Reported
Deleted:	0	Insdate:	Not Reported
Site id:	TXMON3000345188		
Latitude:	29.815		
Longitude:	-95.425554		

Map ID:	15		
Dateentere:	28-OCT-08	Ownname:	Motiva Enterprises LLC
Ownstreet:	7750 N. MacArthur, Ste. 120		
Owncity:	Irving	Ownstate:	TX
Ownzip:	75063	County:	Harris
Wellstreet:	445 N. Loop		
Wellcity:	Houston	Wellzip:	77018
Own:	MW-6		
Lat dec:	29.814166		
Long dec:	-95.394166		
Elev:	0		

GEOCHECK VERSION 2.1
STATE DATABASE WELL INFORMATION

Brandmodel:	Not Reported		
Gn:	65136		
Gn1:	65	Gn75:	13
Gn25:	6	Twn:	1
Twd:	0	Twr:	0
Twrp:	0	Twrg:	0
Um:	1	Ue:	0
Ud:	0	Uin:	0
Uir:	0	Ug:	0
Uij:	0	Up:	0
Udw:	0	Ut:	0
Us:	0	Uf:	0
Pby:	0	Pbn:	0
Datestart:	04-SEP-08	Datecomp:	04-SEP-08
Dia1:	6	Dia1to:	25
Dia2:	Not Reported	Dia2from:	Not Reported
Dia2to:	Not Reported	Dia3:	Not Reported
Dia3from:	Not Reported	Dia3to:	Not Reported
Dmdriven:	0	Dmairrotar:	0
Dmmudrotar:	0	Dmbored:	0
Dmairham:	0	Dmcabletoo:	0
Dmjetted:	0	Dmhollowst:	1
Dmrevcirc:	0	Dmotherck:	0
Dmother:	Not Reported	Bco:	0
Bcs:	0	Bcg:	1
Bcgs:	20/40	Bcu:	0
Bcoc:	0	Bcot:	Not Reported
Gpf:	1.5	Gpt:	25
Cemfrom1:	0	Cemto1:	.5
Nosacks1:	.5 bentonite gr	Cemfrom2:	Not Reported
Cemto2:	Not Reported	Nosacks2:	Not Reported
Cemfrom3:	Not Reported	Cemto3:	Not Reported
Nosacks3:	Not Reported	Cementmeth:	Tremie
Cementby:	Best Drilling Services, Inc.	Ds:	Not Reported
Dpl:	Not Reported	Dsv:	Not Reported
Appvar:	Not Reported	Scs:	1
Scsv:	0	Scp:	0
Sca:	0	Watlev:	Not Reported
Watlevdate:	Not Reported	Artflow:	Not Reported
Wellplug48:	0	Tpturbine:	0
Tpjet:	0	Tpsubmersi:	0
Tpcylinder:	0	Tpotherck:	0
Tpother:	Not Reported	Pumpbowlde:	Not Reported
Wtpump:	0	Wtbailer:	0
Wtjetted:	0	Wtestimate:	0
Welltestyi:	Not Reported	Welltestdr:	Not Reported
Welltesthr:	Not Reported	Watqualund:	0
Watqualu 1:	0	Watertype:	Not Reported
Stratdepth:	Not Reported	Chemanaly:	0
Chemanaln:	0	Undnatural:	0
Untype:	Not Reported	Undhydro:	0
Undhaz:	0	Undotherck:	0
Undother:	Not Reported		
Undcertify:	0	Compname:	Best Drilling Services, Inc.
Drllicno:	4997		
Compstreet:	P.O. Box 845	Compcity:	Friendswood
Compstate:	TX	Compzip:	77549
Drillernam:	Ali Firouzbakht	Traineenam:	Calistro Campozano
Tnum:	56591		
Comments:	Project No.: S3264281		

GEOCHECK VERSION 2.1
STATE DATABASE WELL INFORMATION

Confidenti:	0	Letterrecv:	Not Reported
Deleted:	0	Insdate:	Not Reported
Site id:	TXMON3000155273		
Latitude:	29.814166		
Longitude:	-95.394166		

Map ID:	16		
Dateentere:	18-DEC-13	Ownname:	City of Houston Geotechnical Dept
Ownstreet:	611 Walker Floor 14		
Owncity:	Houston	Ownstate:	TX
Ownzip:	77002	County:	Harris
Wellstreet:	30th St at HCFC Ditch		
Wellcity:	Houston	Wellzip:	77018
Own:	pz-3		
Lat dec:	29.813888		
Long dec:	-95.413333		
Elev:	0		
Brandmodel:	Not Reported		
Gn:	65136		
Gn1:	65	Gn75:	13
Gn25:	6	Twn:	1
Twd:	0	Twr:	0
Twrp:	0	Twrg:	0
Um:	1	Ue:	0
Ud:	0	Uin:	0
Uir:	0	Ug:	0
Uij:	0	Up:	0
Udw:	0	Ut:	0
Us:	0	Uf:	0
Pby:	0	Pbn:	0
Datestart:	01-OCT-13	Datecomp:	01-OCT-13
Dia1:	4	Dia1to:	20
Dia2:	Not Reported	Dia2from:	Not Reported
Dia2to:	Not Reported	Dia3:	Not Reported
Dia3from:	Not Reported	Dia3to:	Not Reported
Dmdriven:	0	Dmairrotar:	0
Dmmudrotar:	1	Dmbored:	0
Dmairham:	0	Dmcabletoo:	0
Dmjetted:	0	Dmhollowst:	0
Dmrevcirc:	0	Dmotherck:	0
Dmother:	Not Reported	Bco:	0
Bcs:	0	Bcg:	0
Bcgs:	Not Reported	Bcu:	0
Bcoc:	0	Bcot:	Not Reported
Gpf:	Not Reported	Gpt:	Not Reported
Cemfrom1:	0	Cemto1:	6
Nosacks1:	.5 cement	Cemfrom2:	6
Cemto2:	8	Nosacks2:	.5 bentonite
Cemfrom3:	Not Reported	Cemto3:	Not Reported
Nosacks3:	Not Reported	Cementmeth:	Not Reported
Cementby:	Not Reported	Ds:	Not Reported
Dpl:	Not Reported	Dsv:	Not Reported
Appvar:	Not Reported	Scs:	1
Scsv:	0	Scp:	0
Sca:	0	Watlev:	12
Watlevdate:	01-OCT-13	Artflow:	Not Reported
Wellplug48:	0	Tpturbine:	0

Tpjet:	0	Tpsubmersi:	0
Tpcylinder:	0	Tpotherck:	0
Tpother:	Not Reported	Pumpbowlde:	Not Reported
Wtpump:	0	Wtbailer:	0
Wtjetted:	0	Wtestimate:	0
Welltestyi:	Not Reported	Welltestdr:	Not Reported
Welltesthr:	Not Reported	Watqualund:	0
Watqualu 1:	1	Watertype:	Not Reported
Stratdepth:	Not Reported	Chemanaly:	0
Chemanaln:	1	Undnatural:	0
Untype:	Not Reported	Undhydro:	0
Undhaz:	0	Undotherck:	0
Undother:	Not Reported		
Undcertify:	0	Compname:	Van and Sons Drilling Service
Drllicno:	3003		
Compstreet:	319 John Alber	Compcity:	Houston
Compstate:	TX	Compzip:	77076
Drillernam:	Edward Van Antwerp	Traineenam:	Elliot Van Antwerp
Tnum:	Not Reported		
Comments:	Not Reported		
Confidenti:	0	Letterrecv:	Not Reported
Deleted:	0	Insdate:	Not Reported
Site id:	TXMON3000345201		
Latitude:	29.813888		
Longitude:	-95.413333		

Map ID:	16		
Dateentere:	18-DEC-13	Ownname:	City of Houston Geotechnical Dept
Ownstreet:	611 Walker Floor 14		
Owncity:	Houston	Ownstate:	TX
Ownzip:	77002	County:	Harris
Wellstreet:	W. 30th St		
Wellcity:	Houston	Wellzip:	77018
Own:	pz-4		
Lat dec:	29.813888		
Long dec:	-95.413333		
Elev:	0		
Brandmodel:	Not Reported		
Gn:	65136		
Gn1:	65	Gn75:	13
Gn25:	6	Twn:	1
Twd:	0	Twr:	0
Twrp:	0	Twrg:	0
Um:	1	Ue:	0
Ud:	0	Uin:	0
Uir:	0	Ug:	0
Uij:	0	Up:	0
Udw:	0	Ut:	0
Us:	0	Uf:	0
Pby:	0	Pbn:	0
Datestart:	01-OCT-13	Datecomp:	01-OCT-13
Dia1:	4	Dia1to:	20
Dia2:	Not Reported	Dia2from:	Not Reported
Dia2to:	Not Reported	Dia3:	Not Reported
Dia3from:	Not Reported	Dia3to:	Not Reported
Dmdriven:	0	Dmairrotar:	0
Dmmudrotar:	1	Dmbored:	0

Dmairham:	0	Dmcabletoo:	0
Dmjetted:	0	Dmhollowst:	0
Dmrevcirc:	0	Dmotherck:	0
Dmother:	Not Reported	Bco:	0
Bcs:	0	Bcg:	0
Bcgs:	Not Reported	Bcu:	0
Bcoc:	1	Bcot:	Not Reported
Gpf:	Not Reported	Gpt:	Not Reported
Cemfrom1:	0	Cemto1:	6
Nosacks1:	.5 cement	Cemfrom2:	6
Cemto2:	8	Nosacks2:	.5 bentonite
Cemfrom3:	Not Reported	Cemto3:	Not Reported
Nosacks3:	Not Reported	Cementmeth:	Not Reported
Cementby:	Not Reported	Ds:	Not Reported
Dpl:	Not Reported	Dsv:	Not Reported
Appvar:	Not Reported	Scs:	1
Scsv:	0	Scp:	0
Sca:	0	Watlev:	Not Reported
Watlevdate:	01-OCT-13	Artflow:	Not Reported
Wellplug48:	0	Tpturbine:	0
Tpjet:	0	Tpsubmersi:	0
Tpcylinder:	0	Tpotherck:	0
Tpother:	Not Reported	Pumpbowlde:	Not Reported
Wtpump:	0	Wtbailer:	0
Wtjetted:	0	Wtestimate:	0
Welltestyi:	Not Reported	Welltestdr:	Not Reported
Welltesthr:	Not Reported	Watqualund:	0
Watqualu 1:	1	Watertype:	Not Reported
Stratdepth:	Not Reported	Chemanaly:	0
Chemanaln:	1	Undnatural:	0
Untype:	Not Reported	Undhydro:	0
Undhaz:	0	Undotherck:	0
Undother:	Not Reported		
Undcertify:	0	Compname:	Van and Sons Drilling Service
Drllicno:	3003		
Compstreet:	319 John Alber	Compcity:	Houston
Compstate:	TX	Compzip:	77076
Drillernam:	Edward Van Antwerp	Traineenam:	Elliot Van Antwerp
Tnum:	Not Reported		
Comments:	Not Reported		
Confidenti:	0	Letterrecv:	Not Reported
Deleted:	0	Insdate:	Not Reported
Site id:	TXMON3000345205		
Latitude:	29.813888		
Longitude:	-95.413333		

Map ID:	17		
Plugtrackn:	54343		
Dateentere:	02-APR-09	Ownname:	National Flame & Forge
Ownstreet:	330 W. 25th St.	Owncity:	Houston
Ownstate:	TX	Ownzip:	77008
Wellstreet:	330 W. 25th St.		
Wellcity:	Houston	Wellzip:	77008
County:	Harris		
Latitude:	294850		
Lat dec:	29.813888		
Longitude:	952419		

Long dec:	-95.405277		
Brmod:	Not Given		
Gn:	65136		
Gn1:	65	Gn75:	13
Gn25:	6	Ownwellno:	1
Typewater:	1	Typemon:	0
Typeinj:	0	Typedw:	0
Histdrille:	Not Known	Histdrllic:	Not Reported
Histdatedr:	Not Reported	Histtracki:	Not Reported
Histdiamin:	6	Histdepth:	430
Plugdate:	20-FEB-07		
Plugmeth:	^EO		
Plugopname:	Carl Loftin		
Plugoplic:	2350		
Plugmeth1:	1	Plugmeth2:	0
Plugmeth3:	0	Plugmeth4:	0
Plugmethot:	0	Plugvar:	Not Reported
Cdiam1:	6	Cfrom1:	0
Cto1:	430	Cdiam2:	Not Reported
Cfrom2:	Not Reported	Cto2:	Not Reported
Cdiam3:	Not Reported	Cfrom3:	Not Reported
Cto3:	Not Reported	Cbfrom1:	0
Cbto1:	430	Cbsacks1:	16 BBLS, 6 Sacrete
Cbfrom2:	Not Reported	Cbto2:	Not Reported
Cbsacks2:	Not Reported	Cbfrom3:	Not Reported
Cbto3:	Not Reported	Cbsacks3:	Not Reported
Cbfrom4:	Not Reported	Cbto4:	Not Reported
Cbsacks4:	Not Reported	Cbfrom5:	Not Reported
Cbto5:	Not Reported	Cbsacks5:	Not Reported
Compname:	Almeda Water Well Service	Compstreet:	PO Box 266
Compcity:	Manvel	Compstate:	TX
Compzip:	77578	Nameassig:	Carl Loftin
Traineenam:	Not Reported	Tnum:	Not Reported
Deleted:	0	Site id:	TXPLU3000053394

Map ID:	17		
Dateentere:	03-SEP-13	Ownname:	NATIONAL FLAME & FORGE
Ownstreet:	2828 TROUT ST.		
Owncity:	HOUSTON	Ownstate:	TX
Ownzip:	77093	County:	Harris
Wellstreet:	330 W 25TH ST.		
Wellcity:	HOUSTON	Wellzip:	77008
Own:	MW-12		
Lat dec:	29.813611		
Long dec:	-95.404722		
Elev:	0		
Brandmodel:	GARMIN		
Gn:	65136		
Gn1:	65	Gn75:	13
Gn25:	6	Twn:	1
Twd:	0	Twr:	0
Twrp:	0	Twrg:	0
Um:	1	Ue:	0
Ud:	0	Uin:	0
Uir:	0	Ug:	0
Uij:	0	Up:	0

GEOCHECK VERSION 2.1
STATE DATABASE WELL INFORMATION

Udw:	0	Ut:	0
Us:	0	Uf:	0
Pby:	0	Pbn:	0
Datestart:	15-JUL-13	Datecomp:	15-JUL-13
Dia1:	8.25	Dia1to:	35
Dia2:	Not Reported	Dia2from:	Not Reported
Dia2to:	Not Reported	Dia3:	Not Reported
Dia3from:	Not Reported	Dia3to:	Not Reported
Dmdriven:	0	Dmairrotar:	0
Dmmudrotar:	0	Dmbored:	0
Dmairham:	0	Dmcabletoo:	0
Dmjetted:	0	Dmhollowst:	1
Dmrevcirc:	0	Dmotherck:	0
Dmother:	Not Reported	Bco:	0
Bcs:	0	Bcg:	1
Bcgs:	20/40 SAND	Bcu:	0
Bcoc:	0	Bcot:	Not Reported
Gpf:	35	Gpt:	23
Cemfrom1:	35	Cemto1:	23
Nosacks1:	7 SAND	Cemfrom2:	23
Cemto2:	2	Nosacks2:	4 BENT.GROUT
Cemfrom3:	2	Cemto3:	0
Nosacks3:	1.5CEMENT	Cementmeth:	HANDMIX
Cementby:	MEDI	Ds:	Not Reported
Dpl:	Not Reported	Dsv:	Not Reported
Appvar:	Not Reported	Scs:	1
Scsv:	0	Scp:	0
Sca:	0	Watlev:	Not Reported
Watlevdate:	Not Reported	Artflow:	Not Reported
Wellplug48:	0	Tpturbine:	0
Tpjet:	0	Tpsubmersi:	0
Tpcylinder:	0	Tpotherck:	0
Tpother:	Not Reported	Pumpbowlde:	Not Reported
Wtpump:	0	Wtbailer:	0
Wtjetted:	0	Wtestimate:	0
Welltestyi:	Not Reported	Welltestdr:	Not Reported
Welltesthr:	Not Reported	Watqualund:	0
Watqualu 1:	0	Watertype:	Not Reported
Stratdepth:	Not Reported	Chemanaly:	0
Chemanaln:	0	Undnatural:	0
Untype:	Not Reported	Undhydro:	0
Undhaz:	0	Undotherck:	0
Undother:	Not Reported		
Undcertify:	0	Compname:	MATHERS ENVIRONMENTAL DRILLING INC.
Drllicno:	4850		
Compstreet:	12243 B. FM 529	Compcity:	HOUSTON
Compstate:	TX	Compzip:	77041
Drillernam:	PATRICK L, STEPHENS	Traineenam:	Not Reported
Tnum:	Not Reported		
Comments:	Not Reported		
Confidenti:	0	Letterrecv:	Not Reported
Deleted:	0	Insdate:	Not Reported
Site id:	TXMON3000335706		
Latitude:	29.813611		
Longitude:	-95.404722		

GEOCHECK VERSION 2.1
STATE DATABASE WELL INFORMATION

Map ID:	17		
Dateentere:	03-SEP-13	Ownname:	NATIONAL FLAME & FORGE
Ownstreet:	2828 TROUT ST.		
Owncity:	HOUSTON	Ownstate:	TX
Ownzip:	77093	County:	Harris
Wellstreet:	330 W 25TH ST.		
Wellcity:	HOUSTON	Wellzip:	77008
Own:	MW-11		
Lat dec:	29.813611		
Long dec:	-95.404722		
Elev:	0		
Brandmodel:	GARMIN		
Gn:	65136		
Gn1:	65	Gn75:	13
Gn25:	6	Twn:	1
Twd:	0	Twr:	0
Twrp:	0	Twrg:	0
Um:	1	Ue:	0
Ud:	0	Uin:	0
Uir:	0	Ug:	0
Uij:	0	Up:	0
Udw:	0	Ut:	0
Us:	0	Uf:	0
Pby:	0	Pbn:	0
Datestart:	15-JUL-13	Datecomp:	15-JUL-13
Dia1:	8.25	Dia1to:	35
Dia2:	Not Reported	Dia2from:	Not Reported
Dia2to:	Not Reported	Dia3:	Not Reported
Dia3from:	Not Reported	Dia3to:	Not Reported
Dmdriven:	0	Dmairrotar:	0
Dmmudrotar:	0	Dmbored:	0
Dmairham:	0	Dmcabletoo:	0
Dmjetted:	0	Dmhollowst:	1
Dmrevcirc:	0	Dmotherck:	0
Dmother:	Not Reported	Bco:	0
Bcs:	0	Bcg:	1
Bcgs:	20/40 SAND	Bcu:	0
Bcoc:	0	Bcot:	Not Reported
Gpf:	35	Gpt:	23
Cemfrom1:	35	Cemto1:	23
Nosacks1:	7 SAND	Cemfrom2:	23
Cemto2:	2	Nosacks2:	4 BENT.GROUT
Cemfrom3:	2	Cemto3:	0
Nosacks3:	1.5CEMENT	Cementmeth:	HANDMIX
Cementby:	MEDI	Ds:	Not Reported
Dpl:	Not Reported	Dsv:	Not Reported
Appvar:	Not Reported	Scs:	1
Scsv:	0	Scp:	0
Sca:	0	Watlev:	Not Reported
Watlevdate:	Not Reported	Artflow:	Not Reported
Wellplug48:	0	Tpturbine:	0
Tpjet:	0	Tpsubmersi:	0
Tpcylinder:	0	Tpotherck:	0
Tpother:	Not Reported	Pumpbowlde:	Not Reported
Wtpump:	0	Wtbailer:	0
Wtjetted:	0	Wtestimate:	0
Welltestyi:	Not Reported	Welltestdr:	Not Reported
Welltesthr:	Not Reported	Watqualund:	0
Watqualu 1:	0	Watertype:	Not Reported
Stratdepth:	Not Reported	Chemanaly:	0
Chemanaln:	0	Undnatural:	0

GEOCHECK VERSION 2.1
STATE DATABASE WELL INFORMATION

Untype:	Not Reported	Undhydro:	0
Undhaz:	0	Undotherck:	0
Undother:	Not Reported		
Undcertify:	0	Compname:	MATHERS ENVIRONMENTAL DRILLING INC.
Drllicno:	4850		
Compstreet:	12243 B. FM 529	Compcity:	HOUSTON
Compstate:	TX	Compzip:	77041
Drillernam:	PATRICK L, STEPHENS	Traineenam:	Not Reported
Tnum:	Not Reported		
Comments:	Not Reported		
Confidenti:	0	Letterrecv:	Not Reported
Deleted:	0	Insdate:	Not Reported
Site id:	TXMON3000335705		
Latitude:	29.813611		
Longitude:	-95.404722		

Map ID:	17		
Dateentere:	03-SEP-13	Ownname:	NATIONAL FLAME & FORGE
Ownstreet:	2828 TROUT ST.		
Owncity:	HOUSTON	Ownstate:	TX
Ownzip:	77093	County:	Harris
Wellstreet:	330 W 25TH ST.		
Wellcity:	HOUSTON	Wellzip:	77008
Own:	MW-14		
Lat dec:	29.813611		
Long dec:	-95.404722		
Elev:	0		
Brandmodel:	GARMIN		
Gn:	65136		
Gn1:	65	Gn75:	13
Gn25:	6	Twn:	1
Twd:	0	Twr:	0
Twrp:	0	Twrg:	0
Um:	1	Ue:	0
Ud:	0	Uin:	0
Uir:	0	Ug:	0
Uij:	0	Up:	0
Udw:	0	Ut:	0
Us:	0	Uf:	0
Pby:	0	Pbn:	0
Datestart:	15-JUL-13	Datecomp:	15-JUL-13
Dia1:	8.25	Dia1to:	35
Dia2:	Not Reported	Dia2from:	Not Reported
Dia2to:	Not Reported	Dia3:	Not Reported
Dia3from:	Not Reported	Dia3to:	Not Reported
Dmdriven:	0	Dmairrotar:	0
Dmmudrotar:	0	Dmbored:	0
Dmairham:	0	Dmcabletoo:	0
Dmjetted:	0	Dmhollowst:	1
Dmrevcirc:	0	Dmotherck:	0
Dmother:	Not Reported	Bco:	0
Bcs:	0	Bcg:	1
Bcgs:	20/40 SAND	Bcu:	0
Bcoc:	0	Bcot:	Not Reported
Gpf:	35	Gpt:	23
Cemfrom1:	35	Cemto1:	23
Nosacks1:	7 SAND	Cemfrom2:	23

GEOCHECK VERSION 2.1
STATE DATABASE WELL INFORMATION

Cemto2:	2	Nosacks2:	4 BENT.GROUT
Cemfrom3:	2	Cemto3:	0
Nosacks3:	1.5CEMENT	Cementmeth:	HANDMIX
Cementby:	MEDI	Ds:	Not Reported
Dpl:	Not Reported	Dsv:	Not Reported
Appvar:	Not Reported	Scs:	1
Scsv:	0	Scp:	0
Sca:	0	Watlev:	Not Reported
Watlevdate:	Not Reported	Artflow:	Not Reported
Wellplug48:	0	Tpturbine:	0
Tpjet:	0	Tpsubmersi:	0
Tpcylinder:	0	Tpotherck:	0
Tpother:	Not Reported	Pumpbowlde:	Not Reported
Wtpump:	0	Wtbailer:	0
Wtjetted:	0	Wtestimate:	0
Welltestyi:	Not Reported	Welltestdr:	Not Reported
Welltesthr:	Not Reported	Watqualund:	0
Watqualu 1:	0	Watertype:	Not Reported
Stratdepth:	Not Reported	Chemanaly:	0
Chemanaln:	0	Undnatural:	0
Untype:	Not Reported	Undhydro:	0
Undhaz:	0	Undotherck:	0
Undother:	Not Reported		
Undcertify:	0	Compname:	MATHERS ENVIRONMENTAL DRILLING INC.
Drllicno:	4850		
Compstreet:	12243 B. FM 529	Compcity:	HOUSTON
Compstate:	TX	Compzip:	77041
Drillernam:	PATRICK L, STEPHENS	Traineenam:	Not Reported
Tnum:	Not Reported		
Comments:	Not Reported		
Confidenti:	0	Letterrecv:	Not Reported
Deleted:	0	Insdate:	Not Reported
Site id:	TXMON3000335709		
Latitude:	29.813611		
Longitude:	-95.404722		

Map ID:	17		
Dateentere:	03-SEP-13	Ownname:	NATIONAL FLAME & FORGE
Ownstreet:	2828 TROUT ST.		
Owncity:	HOUSTON	Ownstate:	TX
Ownzip:	77093	County:	Harris
Wellstreet:	330 W 25TH ST.		
Wellcity:	HOUSTON	Wellzip:	77008
Own:	MW-13		
Lat dec:	29.813611		
Long dec:	-95.404722		
Elev:	0		
Brandmodel:	GARMIN		
Gn:	65136		
Gn1:	65	Gn75:	13
Gn25:	6	Twn:	1
Twd:	0	Twr:	0
Twrp:	0	Twrg:	0
Um:	1	Ue:	0
Ud:	0	Uin:	0
Uir:	0	Ug:	0
Uij:	0	Up:	0

GEOCHECK VERSION 2.1
STATE DATABASE WELL INFORMATION

Udw:	0	Ut:	0
Us:	0	Uf:	0
Pby:	0	Pbn:	0
Datestart:	15-JUL-13	Datecomp:	15-JUL-13
Dia1:	8.25	Dia1to:	35
Dia2:	Not Reported	Dia2from:	Not Reported
Dia2to:	Not Reported	Dia3:	Not Reported
Dia3from:	Not Reported	Dia3to:	Not Reported
Dmdriven:	0	Dmairrotar:	0
Dmmudrotar:	0	Dmbored:	0
Dmairham:	0	Dmcabletoo:	0
Dmjetted:	0	Dmhollowst:	1
Dmrevcirc:	0	Dmotherck:	0
Dmother:	Not Reported	Bco:	0
Bcs:	0	Bcg:	1
Bcgs:	20/40 SAND	Bcu:	0
Bcoc:	0	Bcot:	Not Reported
Gpf:	35	Gpt:	23
Cemfrom1:	35	Cemto1:	23
Nosacks1:	7 SAND	Cemfrom2:	23
Cemto2:	2	Nosacks2:	4 BENT.GROUT
Cemfrom3:	2	Cemto3:	0
Nosacks3:	1.5CEMENT	Cementmeth:	HANDMIX
Cementby:	MEDI	Ds:	Not Reported
Dpl:	Not Reported	Dsv:	Not Reported
Appvar:	Not Reported	Scs:	1
Scsv:	0	Scp:	0
Sca:	0	Watlev:	Not Reported
Watlevdate:	Not Reported	Artflow:	Not Reported
Wellplug48:	0	Tpturbine:	0
Tpjet:	0	Tpsubmersi:	0
Tpcylinder:	0	Tpotherck:	0
Tpother:	Not Reported	Pumpbowlde:	Not Reported
Wtpump:	0	Wtbailer:	0
Wtjetted:	0	Wtestimate:	0
Welltestyi:	Not Reported	Welltestdr:	Not Reported
Welltesthr:	Not Reported	Watqualund:	0
Watqualu 1:	0	Watertype:	Not Reported
Stratdepth:	Not Reported	Chemanaly:	0
Chemanaln:	0	Undnatural:	0
Untype:	Not Reported	Undhydro:	0
Undhaz:	0	Undotherck:	0
Undother:	Not Reported		
Undcertify:	0	Compname:	MATHERS ENVIRONMENTAL DRILLING INC.
Drllicno:	4850		
Compstreet:	12243 B. FM 529	Compcity:	HOUSTON
Compstate:	TX	Compzip:	77041
Drillernam:	PATRICK L, STEPHENS	Traineenam:	Not Reported
Tnum:	Not Reported		
Comments:	Not Reported		
Confidenti:	0	Letterrecv:	Not Reported
Deleted:	0	Insdate:	Not Reported
Site id:	TXMON3000335707		
Latitude:	29.813611		
Longitude:	-95.404722		

Map ID:	18		
Plugtrackn:	6840		
Dateentere:	08-JUL-02	Ownname:	FMC TECHNOLOGIES, INC.
Ownstreet:	1777 GEARS RD.	Owncity:	HOUSTON
Ownstate:	TX	Ownzip:	77069
Wellstreet:	SAME		
Wellcity:	Not Reported	Wellzip:	Not Reported
County:	Harris		
Latitude:	294848		
Lat dec:	29.813333		
Longitude:	952413		
Long dec:	-95.403611		
Brmod:	MAP		
Gn:	65136		
Gn1:	65	Gn75:	13
Gn25:	6	Ownwellno:	#1-#10
Typewater:	0	Typemon:	1
Typeinj:	0	Typedw:	0
Histdrille:	LOUIS VAN ANTWERP	Histdrllic:	2515
Histdatedr:	22-OCT-01	Histtracki:	Not Reported
Histdiamin:	8	Histdepth:	75
Plugdate:	15-DEC-01		
Plugmeth:	WELL IS ACTUALLY A SAND DRAINS. ENTERED BY WLS		
Plugopname:	LOUIS VAN ANTWERP		
Plugoplic:	2515		
Plugmeth1:	1	Plugmeth2:	0
Plugmeth3:	0	Plugmeth4:	0
Plugmethot:	0	Plugvar:	Not Reported
Cdiam1:	8	Cfrom1:	0
Cto1:	0	Cdiam2:	Not Reported
Cfrom2:	Not Reported	Cto2:	Not Reported
Cdiam3:	Not Reported	Cfrom3:	Not Reported
Cto3:	Not Reported	Cbfrom1:	0
Cbto1:	75	Cbsacks1:	10
Cbfrom2:	Not Reported	Cbto2:	Not Reported
Cbsacks2:	Not Reported	Cbfrom3:	Not Reported
Cbto3:	Not Reported	Cbsacks3:	Not Reported
Cbfrom4:	Not Reported	Cbto4:	Not Reported
Cbsacks4:	Not Reported	Cbfrom5:	Not Reported
Cbto5:	Not Reported	Cbsacks5:	Not Reported
Compname:	VAN & SONS DRILLING SERVICE, INC.	Compstreet:	319 JOHN ALBER
Compcity:	HOUSTON	Compstate:	TX
Compzip:	77076	Nameassig:	LOUIS VAN ANTWERP
Traineenam:	Not Reported	Tnum:	Not Reported
Deleted:	0	Site id:	TXPLU3000006668

Map ID:	18		
Plugtrackn:	6841		
Dateentere:	08-JUL-02	Ownname:	FMC TECHNOLOGIES, INC.
Ownstreet:	1777 GEARS RD.	Owncity:	HOUSTON
Ownstate:	TX	Ownzip:	77069
Wellstreet:	SAME		
Wellcity:	Not Reported	Wellzip:	Not Reported
County:	Harris		
Latitude:	294848		
Lat dec:	29.813333		
Longitude:	952413		

Long dec:	-95.403611		
Brmod:	MAP		
Gn:	65136		
Gn1:	65	Gn75:	13
Gn25:	6	Ownwellno:	#11-#20
Typewater:	0	Typemon:	1
Typeinj:	0	Typedw:	0
Histdrille:	LOUIS VAN ANTWERP	Histdrllic:	2515
Histdatedr:	08-JAN-02	Histtracki:	Not Reported
Histdiamin:	8	Histdepth:	75
Plugdate:	20-JAN-02		
Plugmeth:	WELL IS ACTUALLY A SAND DRAINS. ENTERED BY WLS		
Plugopname:	LOUIS VAN ANTWERP		
Plugoplic:	2515		
Plugmeth1:	1	Plugmeth2:	0
Plugmeth3:	0	Plugmeth4:	0
Plugmethot:	0	Plugvar:	Not Reported
Cdiam1:	8	Cfrom1:	0
Cto1:	0	Cdiam2:	Not Reported
Cfrom2:	Not Reported	Cto2:	Not Reported
Cdiam3:	Not Reported	Cfrom3:	Not Reported
Cto3:	Not Reported	Cbfrom1:	0
Cbto1:	75	Cbsacks1:	10
Cbfrom2:	Not Reported	Cbto2:	Not Reported
Cbsacks2:	Not Reported	Cbfrom3:	Not Reported
Cbto3:	Not Reported	Cbsacks3:	Not Reported
Cbfrom4:	Not Reported	Cbto4:	Not Reported
Cbsacks4:	Not Reported	Cbfrom5:	Not Reported
Cbto5:	Not Reported	Cbsacks5:	Not Reported
Compname:	VAN & SONS DRILLING SERVICE, INC.	Compstreet:	319 JOHN ALBER
Compcity:	HOUSTON	Compstate:	TX
Compzip:	77076	Nameassig:	LOUIS VAN ANTWERP
Traineenam:	Not Reported	Tnum:	Not Reported
Deleted:	0	Site id:	TXPLU3000006669

Map ID:	19		
Dateentere:	16-MAY-14	Ownname:	National Flame & Forge
Ownstreet:	249 W. 24th St.		
Owncity:	Houston	Ownstate:	TX
Ownzip:	77008	County:	Harris
Wellstreet:	433 W. 24th St.		
Wellcity:	Houston	Wellzip:	77008
Own:	MW-18		
Lat dec:	29.813055		
Long dec:	-95.407222		
Elev:	0		
Brandmodel:	Not Reported		
Gn:	65136		
Gn1:	65	Gn75:	13
Gn25:	6	Twn:	1
Twd:	0	Twr:	0
Twrp:	0	Twrg:	0
Um:	1	Ue:	0
Ud:	0	Uin:	0
Uir:	0	Ug:	0
Uij:	0	Up:	0

GEOCHECK VERSION 2.1
STATE DATABASE WELL INFORMATION

Udw:	0	Ut:	0
Us:	0	Uf:	0
Pby:	0	Pbn:	0
Datestart:	24-APR-14	Datecomp:	24-APR-14
Dia1:	8.25	Dia1to:	32
Dia2:	Not Reported	Dia2from:	Not Reported
Dia2to:	Not Reported	Dia3:	Not Reported
Dia3from:	Not Reported	Dia3to:	Not Reported
Dmdriven:	0	Dmairrotar:	0
Dmmudrotar:	0	Dmbored:	0
Dmairham:	0	Dmcabletoo:	0
Dmjetted:	0	Dmhollowst:	1
Dmrevcirc:	0	Dmotherck:	0
Dmother:	Not Reported	Bco:	0
Bcs:	0	Bcg:	1
Bcgs:	20/40	Bcu:	0
Bcoc:	0	Bcot:	Not Reported
Gpf:	32	Gpt:	20
Cemfrom1:	18	Cemto1:	0
Nosacks1:	2	Cemfrom2:	Not Reported
Cemto2:	Not Reported	Nosacks2:	Not Reported
Cemfrom3:	Not Reported	Cemto3:	Not Reported
Nosacks3:	Not Reported	Cementmeth:	Trime Pipe
Cementby:	Alpine	Ds:	Not Reported
Dpl:	Not Reported	Dsv:	Not Reported
Appvar:	Not Reported	Scs:	1
Scsv:	0	Scp:	0
Sca:	0	Watlev:	Not Reported
Watlevdate:	Not Reported	Artflow:	Not Reported
Wellplug48:	0	Tpturbine:	0
Tpjet:	0	Tpsubmersi:	0
Tpcylinder:	0	Tpotherck:	0
Tpother:	Not Reported	Pumpbowlde:	Not Reported
Wtpump:	0	Wtbailer:	0
Wtjetted:	0	Wtestimate:	0
Welltestyi:	Not Reported	Welltestdr:	Not Reported
Welltesthr:	Not Reported	Watqualund:	0
Watqualu 1:	0	Watertype:	Not Reported
Stratdepth:	Not Reported	Chemanaly:	0
Chemanaln:	0	Undnatural:	0
Untype:	Not Reported	Undhydro:	0
Undhaz:	0	Undotherck:	0
Undother:	Not Reported		
Undcertify:	0	Compname:	Alpine Field Services Inc.
Drllicno:	4850		
Compstreet:	6830 Barney Rd.	Compcity:	Houston
Compstate:	TX	Compzip:	77092
Drillernam:	Pat Stephens	Traineenam:	Not Reported
Tnum:	Not Reported		
Comments:	Not Reported		
Confidenti:	0	Letterrecv:	Not Reported
Deleted:	0	Insdate:	Not Reported
Site id:	TXMON3000358321		
Latitude:	29.813055		
Longitude:	-95.407222		

GEOCHECK VERSION 2.1
STATE DATABASE WELL INFORMATION

Map ID:	20		
Dateentere:	31-DEC-13	Ownname:	National Flame & Forge
Ownstreet:	349 W. 24TH ST.		
Owncity:	Houston	Ownstate:	TX
Ownzip:	77008	County:	Harris
Wellstreet:	386 W. 24th		
Wellcity:	Houston	Wellzip:	77008
Own:	MW-15		
Lat dec:	29.813055		
Long dec:	-95.405555		
Elev:	0		
Brandmodel:	Not Reported		
Gn:	65136		
Gn1:	65	Gn75:	13
Gn25:	6	Twn:	1
Twd:	0	Twr:	0
Twrp:	0	Twrg:	0
Um:	1	Ue:	0
Ud:	0	Uin:	0
Uir:	0	Ug:	0
Uij:	0	Up:	0
Udw:	0	Ut:	0
Us:	0	Uf:	0
Pby:	0	Pbn:	0
Datestart:	19-DEC-13	Datecomp:	19-DEC-13
Dia1:	8	Dia1to:	34
Dia2:	Not Reported	Dia2from:	Not Reported
Dia2to:	Not Reported	Dia3:	Not Reported
Dia3from:	Not Reported	Dia3to:	Not Reported
Dmdriven:	0	Dmairrotar:	0
Dmmudrotar:	0	Dmbored:	0
Dmairham:	0	Dmcabletoo:	0
Dmjetted:	0	Dmhollowst:	1
Dmrevcirc:	0	Dmotherck:	0
Dmother:	Not Reported	Bco:	0
Bcs:	0	Bcg:	1
Bcgs:	20/40	Bcu:	0
Bcoc:	0	Bcot:	Not Reported
Gpf:	34	Gpt:	22
Cemfrom1:	22	Cemto1:	1
Nosacks1:	11	Cemfrom2:	Not Reported
Cemto2:	Not Reported	Nosacks2:	Not Reported
Cemfrom3:	Not Reported	Cemto3:	Not Reported
Nosacks3:	Not Reported	Cementmeth:	Not Reported
Cementby:	Not Reported	Ds:	Not Reported
Dpl:	Not Reported	Dsv:	Not Reported
Appvar:	Not Reported	Scs:	1
Scsv:	0	Scp:	0
Sca:	0	Watlev:	Not Reported
Watlevdate:	Not Reported	Artflow:	Not Reported
Wellplug48:	0	Tpturbine:	0
Tpjet:	0	Tpsubmersi:	0
Tpcylinder:	0	Tpotherck:	0
Tpother:	Not Reported	Pumpbowlde:	Not Reported
Wtpump:	0	Wtbailer:	0
Wtjetted:	0	Wtestimate:	0
Welltestyi:	Not Reported	Welltestdr:	Not Reported
Welltesthr:	Not Reported	Watqualund:	0
Watqualu 1:	0	Watertype:	Not Reported
Stratdepth:	Not Reported	Chemanaly:	0
Chemanaln:	0	Undnatural:	0

GEOCHECK VERSION 2.1
STATE DATABASE WELL INFORMATION

Untype:	Not Reported	Undhydro:	0
Undhaz:	0	Undotherck:	0
Undother:	Not Reported		
Undcertify:	0	Compname:	Alpine Field Services
Drllicno:	4850		
Compstreet:	6830 Barney Rd.	Compcity:	Houston
Compstate:	TX	Compzip:	77092
Drillernam:	Pat Stephens	Traineenam:	Not Reported
Tnum:	Not Reported		
Comments:	Not Reported		
Confidenti:	0	Letterrecv:	Not Reported
Deleted:	0	Insdate:	Not Reported
Site id:	TXMON3000346222		
Latitude:	29.813055		
Longitude:	-95.405555		

Map ID:	20		
Dateentere:	31-DEC-13	Ownname:	National Flame & Forge
Ownstreet:	349 W. 24TH. ST.		
Owncity:	Houston	Ownstate:	TX
Ownzip:	77008	County:	Harris
Wellstreet:	386 W. 24Th.		
Wellcity:	Houston	Wellzip:	77008
Own:	MW-17		
Lat dec:	29.813055		
Long dec:	-95.405555		
Elev:	0		
Brandmodel:	Not Reported		
Gn:	65136		
Gn1:	65	Gn75:	13
Gn25:	6	Twn:	1
Twd:	0	Twr:	0
Twrp:	0	Twrg:	0
Um:	1	Ue:	0
Ud:	0	Uin:	0
Uir:	0	Ug:	0
Uij:	0	Up:	0
Udw:	0	Ut:	0
Us:	0	Uf:	0
Pby:	0	Pbn:	0
Datestart:	19-DEC-13	Datecomp:	19-DEC-13
Dia1:	8	Dia1to:	32
Dia2:	Not Reported	Dia2from:	Not Reported
Dia2to:	Not Reported	Dia3:	Not Reported
Dia3from:	Not Reported	Dia3to:	Not Reported
Dmdriven:	0	Dmairrotar:	0
Dmmudrotar:	0	Dmbored:	0
Dmairham:	0	Dmcabletoo:	0
Dmjetted:	0	Dmhollowst:	1
Dmrevcirc:	0	Dmotherck:	0
Dmother:	Not Reported	Bco:	0
Bcs:	0	Bcg:	1
Bcgs:	20/40	Bcu:	0
Bcoc:	0	Bcot:	Not Reported
Gpf:	34	Gpt:	22
Cemfrom1:	20	Cemto1:	1
Nosacks1:	12	Cemfrom2:	Not Reported

GEOCHECK VERSION 2.1
STATE DATABASE WELL INFORMATION

Cemto2:	Not Reported	Nosacks2:	Not Reported
Cemfrom3:	Not Reported	Cemto3:	Not Reported
Nosacks3:	Not Reported	Cementmeth:	Not Reported
Cementby:	Not Reported	Ds:	Not Reported
Dpl:	Not Reported	Dsv:	Not Reported
Appvar:	Not Reported	Scs:	1
Scsv:	0	Scp:	0
Sca:	0	Watlev:	Not Reported
Watlevdate:	Not Reported	Artflow:	Not Reported
Wellplug48:	0	Tpturbine:	0
Tpjet:	0	Tpsubmersi:	0
Tpcylinder:	0	Tpotherck:	0
Tpother:	Not Reported	Pumpbowlde:	Not Reported
Wtpump:	0	Wtbailer:	0
Wtjetted:	0	Wtestimate:	0
Welltestyi:	Not Reported	Welltestdr:	Not Reported
Welltesthr:	Not Reported	Watqualund:	0
Watqualu 1:	0	Watertype:	Not Reported
Stratdepth:	Not Reported	Chemanaly:	0
Chemanaln:	0	Undnatural:	0
Untype:	Not Reported	Undhydro:	0
Undhaz:	0	Undotherck:	0
Undother:	Not Reported		
Undcertify:	0	Compname:	Alpine Field Services
Drllicno:	4850		
Compstreet:	6830 Barney Rd.	Compcity:	Houston
Compstate:	TX	Compzip:	77092
Drillernam:	Pat Stephens	Traineenam:	Not Reported
Tnum:	Not Reported		
Comments:	Not Reported		
Confidenti:	0	Letterrecv:	Not Reported
Deleted:	0	Insdate:	Not Reported
Site id:	TXMON3000346224		
Latitude:	29.813055		
Longitude:	-95.405555		

Map ID:	20		
Dateentere:	31-DEC-13	Ownname:	National Flame & Forge
Ownstreet:	349 W. 24TH. ST.		
Owncity:	Houston	Ownstate:	TX
Ownzip:	77008	County:	Harris
Wellstreet:	386 W. 24th.		
Wellcity:	Houston	Wellzip:	77008
Own:	MW-16		
Lat dec:	29.813055		
Long dec:	-95.405555		
Elev:	0		
Brandmodel:	Not Reported		
Gn:	65136		
Gn1:	65	Gn75:	13
Gn25:	6	Twn:	1
Twd:	0	Twr:	0
Twrp:	0	Twrg:	0
Um:	1	Ue:	0
Ud:	0	Uin:	0
Uir:	0	Ug:	0
Uij:	0	Up:	0

GEOCHECK VERSION 2.1
STATE DATABASE WELL INFORMATION

Udw:	0	Ut:	0
Us:	0	Uf:	0
Pby:	0	Pbn:	0
Datestart:	19-DEC-13	Datecomp:	19-DEC-13
Dia1:	8	Dia1to:	34
Dia2:	Not Reported	Dia2from:	Not Reported
Dia2to:	Not Reported	Dia3:	Not Reported
Dia3from:	Not Reported	Dia3to:	Not Reported
Dmdriven:	0	Dmairrotar:	0
Dmmudrotar:	0	Dmbored:	0
Dmairham:	0	Dmcabletoo:	0
Dmjetted:	0	Dmhollowst:	1
Dmrevcirc:	0	Dmotherck:	0
Dmother:	Not Reported	Bco:	0
Bcs:	0	Bcg:	1
Bcgs:	20/40	Bcu:	0
Bcoc:	0	Bcot:	Not Reported
Gpf:	34	Gpt:	22
Cemfrom1:	22	Cemto1:	1
Nosacks1:	11	Cemfrom2:	Not Reported
Cemto2:	Not Reported	Nosacks2:	Not Reported
Cemfrom3:	Not Reported	Cemto3:	Not Reported
Nosacks3:	Not Reported	Cementmeth:	Not Reported
Cementby:	Not Reported	Ds:	Not Reported
Dpl:	Not Reported	Dsv:	Not Reported
Appvar:	Not Reported	Scs:	1
Scsv:	0	Scp:	0
Sca:	0	Watlev:	Not Reported
Watlevdate:	Not Reported	Artflow:	Not Reported
Wellplug48:	0	Tpturbine:	0
Tpjet:	0	Tpsubmersi:	0
Tpcylinder:	0	Tpotherck:	0
Tpother:	Not Reported	Pumpbowlde:	Not Reported
Wtpump:	0	Wtbailer:	0
Wtjetted:	0	Wtestimate:	0
Welltestyi:	Not Reported	Welltestdr:	Not Reported
Welltesthr:	Not Reported	Watqualund:	0
Watqualu 1:	0	Watertype:	Not Reported
Stratdepth:	Not Reported	Chemanaly:	0
Chemanaln:	0	Undnatural:	0
Untype:	Not Reported	Undhydro:	0
Undhaz:	0	Undotherck:	0
Undother:	Not Reported		
Undcertify:	0	Compname:	Alpine Field Services
Drllicno:	4850		
Compstreet:	6830 Barney Rd.	Compcity:	Houston
Compstate:	TX	Compzip:	77092
Drillernam:	Pat Stephens	Traineenam:	Not Reported
Tnum:	Not Reported		
Comments:	Not Reported		
Confidenti:	0	Letterrecv:	Not Reported
Deleted:	0	Insdate:	Not Reported
Site id:	TXMON3000346223		
Latitude:	29.813055		
Longitude:	-95.405555		

GEOCHECK VERSION 2.1
STATE DATABASE WELL INFORMATION

Map ID:	21		
Plugtrackn:	4331		
Dateentere:	18-DEC-01	Ownname:	CONOCO
Ownstreet:	600 N. DAIRY ASHFORD	Owncity:	HOUSTON
Ownstate:	TX	Ownzip:	Not Reported
Wellstreet:	102 N. LOOP		
Wellcity:	HOUSTON	Wellzip:	Not Reported
County:	Harris		
Latitude:	294846		
Lat dec:	29.812777		
Longitude:	952357		
Long dec:	-95.399166		
Brmod:	Not Reported		
Gn:	65136		
Gn1:	65	Gn75:	13
Gn25:	6	Ownwellno:	MW 2
Typewater:	0	Typemon:	1
Typeinj:	0	Typedw:	0
Histdrille:	JOSE HERRERA	Histdrllic:	54221
Histdatedr:	31-MAR-99	Histtracki:	Not Reported
Histdiamin:	11	Histdepth:	25
Plugdate:	13-AUG-01		
Plugmeth:	ENTERED BY WLS		
Plugopname:	JOSE HERRERA		
Plugoplic:	54221		
Plugmeth1:	1	Plugmeth2:	0
Plugmeth3:	0	Plugmeth4:	0
Plugmethot:	0	Plugvar:	Not Reported
Cdiam1:	2	Cfrom1:	0
Cto1:	0	Cdiam2:	Not Reported
Cfrom2:	Not Reported	Cto2:	Not Reported
Cdiam3:	Not Reported	Cfrom3:	Not Reported
Cto3:	Not Reported	Cbfrom1:	0
Cbto1:	25	Cbsacks1:	5
Cbfrom2:	Not Reported	Cbto2:	Not Reported
Cbsacks2:	Not Reported	Cbfrom3:	Not Reported
Cbto3:	Not Reported	Cbsacks3:	Not Reported
Cbfrom4:	Not Reported	Cbto4:	Not Reported
Cbsacks4:	Not Reported	Cbfrom5:	Not Reported
Cbto5:	Not Reported	Cbsacks5:	Not Reported
Compname:	BEST DRILLING SERVICES	Compstreet:	P.O. BOX 845
Compcity:	FRIENDSWOOD	Compstate:	TX
Compzip:	77549	Nameassig:	JOSE HERRERA
Traineenam:	Not Reported	Tnum:	Not Reported
Deleted:	0	Site id:	TXPLU3000004181

Map ID:	21		
Plugtrackn:	4332		
Dateentere:	18-DEC-01	Ownname:	CONOCO
Ownstreet:	600 N. DAIRY ASHFORD	Owncity:	HOUSTON
Ownstate:	TX	Ownzip:	Not Reported
Wellstreet:	102 N. LOOP		
Wellcity:	HOUSTON	Wellzip:	Not Reported
County:	Harris		
Latitude:	294846		
Lat dec:	29.812777		
Longitude:	952357		

Long dec:	-95.399166		
Brmod:	Not Reported		
Gn:	65136		
Gn1:	65	Gn75:	13
Gn25:	6	Ownwellno:	MW 3
Typewater:	0	Typemon:	1
Typeinj:	0	Typedw:	0
Histdrille:	JOSE HERRERA	Histdrllic:	54221
Histdatedr:	31-MAR-99	Histtracki:	Not Reported
Histdiamin:	11	Histdepth:	27
Plugdate:	13-AUG-01		
Plugmeth:	ENTERED BY WLS		
Plugopname:	JOSE HERRERA		
Plugoplic:	54221		
Plugmeth1:	1	Plugmeth2:	0
Plugmeth3:	0	Plugmeth4:	0
Plugmethot:	0	Plugvar:	Not Reported
Cdiam1:	2	Cfrom1:	0
Cto1:	0	Cdiam2:	Not Reported
Cfrom2:	Not Reported	Cto2:	Not Reported
Cdiam3:	Not Reported	Cfrom3:	Not Reported
Cto3:	Not Reported	Cbfrom1:	0
Cbto1:	27	Cbsacks1:	5
Cbfrom2:	Not Reported	Cbto2:	Not Reported
Cbsacks2:	Not Reported	Cbfrom3:	Not Reported
Cbto3:	Not Reported	Cbsacks3:	Not Reported
Cbfrom4:	Not Reported	Cbto4:	Not Reported
Cbsacks4:	Not Reported	Cbfrom5:	Not Reported
Cbto5:	Not Reported	Cbsacks5:	Not Reported
Compname:	BEST DRILLING SERVICES	Compstreet:	P.O. BOX 845
Compcity:	FRIENDSWOOD	Compstate:	TX
Compzip:	77549	Nameassig:	JOSE HERRERA
Traineenam:	Not Reported	Tnum:	Not Reported
Deleted:	0	Site id:	TXPLU3000004182

Map ID:	21		
Plugtrackn:	4330		
Dateentere:	18-DEC-01	Ownname:	CONOCO
Ownstreet:	600 N. DAIRY ASHFORD	Owncity:	HOUSTON
Ownstate:	TX	Ownzip:	Not Reported
Wellstreet:	102 N. LOOP		
Wellcity:	HOUSTON	Wellzip:	Not Reported
County:	Harris		
Latitude:	294846		
Lat dec:	29.812777		
Longitude:	952357		
Long dec:	-95.399166		
Brmod:	Not Reported		
Gn:	65136		
Gn1:	65	Gn75:	13
Gn25:	6	Ownwellno:	MW 1
Typewater:	0	Typemon:	1
Typeinj:	0	Typedw:	0
Histdrille:	BANDY & ASSCO.	Histdrllic:	3273
Histdatedr:	23-JUL-92	Histtracki:	Not Reported
Histdiamin:	6.25	Histdepth:	27

Plugdate:	13-AUG-01		
Plugmeth:	ENTERED BY WLS		
Plugopname:	JOSE HERRERA		
Plugoplic:	54221		
Plugmeth1:	1	Plugmeth2:	0
Plugmeth3:	0	Plugmeth4:	0
Plugmethot:	0	Plugvar:	Not Reported
Cdiam1:	2	Cfrom1:	0
Cto1:	0	Cdiam2:	Not Reported
Cfrom2:	Not Reported	Cto2:	Not Reported
Cdiam3:	Not Reported	Cfrom3:	Not Reported
Cto3:	Not Reported	Cbfrom1:	0
Cbto1:	27	Cbsacks1:	5
Cbfrom2:	Not Reported	Cbto2:	Not Reported
Cbsacks2:	Not Reported	Cbfrom3:	Not Reported
Cbto3:	Not Reported	Cbsacks3:	Not Reported
Cbfrom4:	Not Reported	Cbto4:	Not Reported
Cbsacks4:	Not Reported	Cbfrom5:	Not Reported
Cbto5:	Not Reported	Cbsacks5:	Not Reported
Compname:	BEST DRILLING SERVICES	Compstreet:	P.O. BOX 845
Compcity:	FRIENDSWOOD	Compstate:	TX
Compzip:	77549	Nameassig:	JOSE HERRERA
Traineenam:	Not Reported	Tnum:	Not Reported
Deleted:	0	Site id:	TXPLU3000004180

Map ID:	22		
Plugtrackn:	1519		
Dateentere:	01-JUN-01	Ownname:	EXXON MOBILE
Ownstreet:	601 JEFFERSON # 1270	Owncity:	HOUSTON
Ownstate:	TX	Ownzip:	77002
Wellstreet:	2802 N. SHEPHERD		
Wellcity:	HOUSTON	Wellzip:	Not Reported
County:	Harris		
Latitude:	294845		
Lat dec:	29.8125		
Longitude:	952435		
Long dec:	-95.409722		
Brmod:	Not Reported		
Gn:	65136		
Gn1:	65	Gn75:	13
Gn25:	6	Ownwellno:	MW-3
Typewater:	0	Typemon:	1
Typeinj:	0	Typedw:	0
Histdrille:	Not Reported	Histdrllic:	Not Reported
Histdatedr:	Not Reported	Histtracki:	Not Reported
Histdiamin:	Not Reported	Histdepth:	Not Reported
Plugdate:	19-APR-01		
Plugmeth:	ENTERED BY WLS		
Plugopname:	BENNY GUILLEN		
Plugoplic:	5006		
Plugmeth1:	1	Plugmeth2:	0
Plugmeth3:	0	Plugmeth4:	0
Plugmethot:	0	Plugvar:	Not Reported
Cdiam1:	4	Cfrom1:	0
Cto1:	0	Cdiam2:	Not Reported
Cfrom2:	Not Reported	Cto2:	Not Reported

Cdiam3:	Not Reported	Cfrom3:	Not Reported
Cto3:	Not Reported	Cbfrom1:	0
Cbto1:	16	Cbsacks1:	4
Cbfrom2:	Not Reported	Cbto2:	Not Reported
Cbsacks2:	Not Reported	Cbfrom3:	Not Reported
Cbto3:	Not Reported	Cbsacks3:	Not Reported
Cbfrom4:	Not Reported	Cbto4:	Not Reported
Cbsacks4:	Not Reported	Cbfrom5:	Not Reported
Cbto5:	Not Reported	Cbsacks5:	Not Reported
Compname:	MASTER MONITORING SERVICE	Compstreet:	P.O. BOX 800456
Compcity:	HOUSTON	Compstate:	TX
Compzip:	77280	Nameassig:	BENNY GUILLEN
Traineenam:	Not Reported	Tnum:	Not Reported
Deleted:	0	Site id:	TXPLU3000001400

Map ID:	22		
Plugtrackn:	1516		
Dateentere:	01-JUN-01	Ownname:	EXXON MOBILE
Ownstreet:	601 JEFFERSON # 1270	Owncity:	HOUSTON
Ownstate:	TX	Ownzip:	77002
Wellstreet:	2802 N. SHEPHERD		
Wellcity:	HOUSTON	Wellzip:	Not Reported
County:	Harris		
Latitude:	294845		
Lat dec:	29.8125		
Longitude:	952435		
Long dec:	-95.409722		
Brmod:	Not Reported		
Gn:	65136		
Gn1:	65	Gn75:	13
Gn25:	6	Ownwellno:	RW-1
Typewater:	0	Typemon:	1
Typeinj:	0	Typedw:	0
Histdrille:	Not Reported	Histdrllic:	Not Reported
Histdatedr:	Not Reported	Histtracki:	Not Reported
Histdiamin:	Not Reported	Histdepth:	Not Reported
Plugdate:	19-APR-01		
Plugmeth:	ENTERED BY WLS		
Plugopname:	BENNY GUILLEN		
Plugoplic:	5006		
Plugmeth1:	1	Plugmeth2:	0
Plugmeth3:	0	Plugmeth4:	0
Plugmethot:	0	Plugvar:	Not Reported
Cdiam1:	4	Cfrom1:	3
Cto1:	16.5	Cdiam2:	Not Reported
Cfrom2:	Not Reported	Cto2:	Not Reported
Cdiam3:	Not Reported	Cfrom3:	Not Reported
Cto3:	Not Reported	Cbfrom1:	0
Cbto1:	16.5	Cbsacks1:	3
Cbfrom2:	Not Reported	Cbto2:	Not Reported
Cbsacks2:	Not Reported	Cbfrom3:	Not Reported
Cbto3:	Not Reported	Cbsacks3:	Not Reported
Cbfrom4:	Not Reported	Cbto4:	Not Reported
Cbsacks4:	Not Reported	Cbfrom5:	Not Reported
Cbto5:	Not Reported	Cbsacks5:	Not Reported
Compname:	MASTER MONITORING SERVICE	Compstreet:	P.O. BOX 800456

GEOCHECK VERSION 2.1
STATE DATABASE WELL INFORMATION

Compcity:	HOUSTON	Compstate:	TX
Compzip:	77280	Nameassig:	BENNY GUILLEN
Traineenam:	Not Reported	Tnum:	Not Reported
Deleted:	0	Site id:	TXPLU3000001397

Map ID:	22		
Plugtrackn:	1515		
Dateentere:	01-JUN-01	Ownname:	EXXON MOBILE
Ownstreet:	601 JEFFERSON # 1270	Owncity:	HOUSTON
Ownstate:	TX	Ownzip:	77002
Wellstreet:	2802 N. SHEPHERD		
Wellcity:	HOUSTON	Wellzip:	Not Reported
County:	Harris		
Latitude:	294845		
Lat dec:	29.8125		
Longitude:	952435		
Long dec:	-95.409722		
Brmod:	Not Reported		
Gn:	65136		
Gn1:	65	Gn75:	13
Gn25:	6	Ownwellno:	MW-1
Typewater:	0	Typemon:	1
Typeinj:	0	Typedw:	0
Histdrille:	Not Reported	Histdrllic:	Not Reported
Histdatedr:	Not Reported	Histtracki:	Not Reported
Histdiamin:	Not Reported	Histdepth:	Not Reported
Plugdate:	19-APR-01		
Plugmeth:	ENTERED BY WLS		
Plugopname:	BENNY GUILLEN		
Plugoplic:	5006		
Plugmeth1:	1	Plugmeth2:	0
Plugmeth3:	0	Plugmeth4:	0
Plugmethot:	0	Plugvar:	Not Reported
Cdiam1:	4	Cfrom1:	0
Cto1:	0	Cdiam2:	Not Reported
Cfrom2:	Not Reported	Cto2:	Not Reported
Cdiam3:	Not Reported	Cfrom3:	Not Reported
Cto3:	Not Reported	Cbfrom1:	0
Cbto1:	15	Cbsacks1:	3
Cbfrom2:	Not Reported	Cbto2:	Not Reported
Cbsacks2:	Not Reported	Cbfrom3:	Not Reported
Cbto3:	Not Reported	Cbsacks3:	Not Reported
Cbfrom4:	Not Reported	Cbto4:	Not Reported
Cbsacks4:	Not Reported	Cbfrom5:	Not Reported
Cbto5:	Not Reported	Cbsacks5:	Not Reported
Compname:	MASTER MONITORING SERVICE	Compstreet:	P.O. BOX 800456
Compcity:	HOUSTON	Compstate:	TX
Compzip:	77280	Nameassig:	BENNY GUILLEN
Traineenam:	Not Reported	Tnum:	Not Reported
Deleted:	0	Site id:	TXPLU3000001396

GEOCHECK VERSION 2.1
STATE DATABASE WELL INFORMATION

Map ID:	22		
Plugtrackn:	1520		
Dateentere:	01-JUN-01	Ownname:	EXXON MOBILE
Ownstreet:	601 JEFFERSON # 1270	Owncity:	HOUSTON
Ownstate:	TX	Ownzip:	77002
Wellstreet:	2802 N. SHEPHERD		
Wellcity:	HOUSTON	Wellzip:	Not Reported
County:	Harris		
Latitude:	294845		
Lat dec:	29.8125		
Longitude:	952435		
Long dec:	-95.409722		
Brmod:	Not Reported		
Gn:	65136		
Gn1:	65	Gn75:	13
Gn25:	6	Ownwellno:	MW-4
Typewater:	0	Typemon:	1
Typeinj:	0	Typedw:	0
Histdrille:	Not Reported	Histdrllic:	Not Reported
Histdatedr:	Not Reported	Histtracki:	Not Reported
Histdiamin:	Not Reported	Histdepth:	Not Reported
Plugdate:	19-APR-01		
Plugmeth:	ENTERED BY WLS		
Plugopname:	BENNY GUILLEN		
Plugoplic:	5006		
Plugmeth1:	1	Plugmeth2:	0
Plugmeth3:	0	Plugmeth4:	0
Plugmethot:	0	Plugvar:	Not Reported
Cdiam1:	4	Cfrom1:	0
Cto1:	0	Cdiam2:	Not Reported
Cfrom2:	Not Reported	Cto2:	Not Reported
Cdiam3:	Not Reported	Cfrom3:	Not Reported
Cto3:	Not Reported	Cbfrom1:	0
Cbto1:	15	Cbsacks1:	3
Cbfrom2:	Not Reported	Cbto2:	Not Reported
Cbsacks2:	Not Reported	Cbfrom3:	Not Reported
Cbto3:	Not Reported	Cbsacks3:	Not Reported
Cbfrom4:	Not Reported	Cbto4:	Not Reported
Cbsacks4:	Not Reported	Cbfrom5:	Not Reported
Cbto5:	Not Reported	Cbsacks5:	Not Reported
Compname:	MASTER MONITORING SERVICE	Compstreet:	P.O. BOX 800456
Compcity:	HOUSTON	Compstate:	TX
Compzip:	77280	Nameassig:	BENNY GUILLEN
Traineenam:	Not Reported	Tnum:	Not Reported
Deleted:	0	Site id:	TXPLU3000001401

Map ID:	22		
Plugtrackn:	1521		
Dateentere:	01-JUN-01	Ownname:	EXXON MOBILE
Ownstreet:	601 JEFFERSON # 1270	Owncity:	HOUSTON
Ownstate:	TX	Ownzip:	77002
Wellstreet:	2802 N. SHEPHERD		
Wellcity:	HOUSTON	Wellzip:	Not Reported
County:	Harris		
Latitude:	294845		
Lat dec:	29.8125		
Longitude:	952435		

Long dec:	-95.409722		
Brmod:	Not Reported		
Gn:	65136		
Gn1:	65	Gn75:	13
Gn25:	6	Ownwellno:	MW-7
Typewater:	0	Typemon:	1
Typeinj:	0	Typedw:	0
Histdrille:	Not Reported	Histdrllic:	Not Reported
Histdatedr:	Not Reported	Histtracki:	Not Reported
Histdiamin:	Not Reported	Histdepth:	Not Reported
Plugdate:	19-APR-01		
Plugmeth:	ENTERED BY WLS		
Plugopname:	BENNY GUILLEN		
Plugoplic:	5006		
Plugmeth1:	1	Plugmeth2:	0
Plugmeth3:	0	Plugmeth4:	0
Plugmethot:	0	Plugvar:	Not Reported
Cdiam1:	4	Cfrom1:	5
Cto1:	12	Cdiam2:	Not Reported
Cfrom2:	Not Reported	Cto2:	Not Reported
Cdiam3:	Not Reported	Cfrom3:	Not Reported
Cto3:	Not Reported	Cbfrom1:	0
Cbto1:	12	Cbsacks1:	2
Cbfrom2:	Not Reported	Cbto2:	Not Reported
Cbsacks2:	Not Reported	Cbfrom3:	Not Reported
Cbto3:	Not Reported	Cbsacks3:	Not Reported
Cbfrom4:	Not Reported	Cbto4:	Not Reported
Cbsacks4:	Not Reported	Cbfrom5:	Not Reported
Cbto5:	Not Reported	Cbsacks5:	Not Reported
Compname:	MASTER MONITORING SERVICE	Compstreet:	P.O. BOX 800456
Compcity:	HOUSTON	Compstate:	TX
Compzip:	77280	Nameassig:	BENNY GUILLEN
Traineenam:	Not Reported	Tnum:	Not Reported
Deleted:	0	Site id:	TXPLU3000001402

Map ID:	22		
Plugtrackn:	1517		
Dateentere:	01-JUN-01	Ownname:	EXXON MOBILE
Ownstreet:	601 JEFFERSON # 1270	Owncity:	HOUSTON
Ownstate:	TX	Ownzip:	77002
Wellstreet:	2802 N. SHEPHERD		
Wellcity:	HOUSTON	Wellzip:	Not Reported
County:	Harris		
Latitude:	294845		
Lat dec:	29.8125		
Longitude:	952435		
Long dec:	-95.409722		
Brmod:	Not Reported		
Gn:	65136		
Gn1:	65	Gn75:	13
Gn25:	6	Ownwellno:	RW-1A
Typewater:	0	Typemon:	1
Typeinj:	0	Typedw:	0
Histdrille:	Not Reported	Histdrllic:	Not Reported
Histdatedr:	Not Reported	Histtracki:	Not Reported
Histdiamin:	Not Reported	Histdepth:	Not Reported

Plugdate:	19-APR-01		
Plugmeth:	ENTERED BY WLS		
Plugopname:	BENNY GUILLEN		
Plugoplic:	5006		
Plugmeth1:	1	Plugmeth2:	0
Plugmeth3:	0	Plugmeth4:	0
Plugmethot:	0	Plugvar:	Not Reported
Cdiam1:	4	Cfrom1:	4
Cto1:	17.5	Cdiam2:	Not Reported
Cfrom2:	Not Reported	Cto2:	Not Reported
Cdiam3:	Not Reported	Cfrom3:	Not Reported
Cto3:	Not Reported	Cbfrom1:	0
Cbto1:	17.5	Cbsacks1:	3.5
Cbfrom2:	Not Reported	Cbto2:	Not Reported
Cbsacks2:	Not Reported	Cbfrom3:	Not Reported
Cbto3:	Not Reported	Cbsacks3:	Not Reported
Cbfrom4:	Not Reported	Cbto4:	Not Reported
Cbsacks4:	Not Reported	Cbfrom5:	Not Reported
Cbto5:	Not Reported	Cbsacks5:	Not Reported
Compname:	MASTER MONITORING SERVICE	Compstreet:	P.O. BOX 800456
Compcity:	HOUSTON	Compstate:	TX
Compzip:	77280	Nameassig:	BENNY GUILLEN
Traineenam:	Not Reported	Tnum:	Not Reported
Deleted:	0	Site id:	TXPLU3000001398

Map ID:	22		
Plugtrackn:	1526		
Dateentere:	01-JUN-01	Ownname:	EXXON MOBILE
Ownstreet:	601 JEFFERSON # 1270	Owncity:	HOUSTON
Ownstate:	TX	Ownzip:	77002
Wellstreet:	2802 N. SHEPHERD		
Wellcity:	HOUSTON	Wellzip:	Not Reported
County:	Harris		
Latitude:	294845		
Lat dec:	29.8125		
Longitude:	952435		
Long dec:	-95.409722		
Brmod:	Not Reported		
Gn:	65136		
Gn1:	65	Gn75:	13
Gn25:	6	Ownwellno:	MW-15
Typewater:	0	Typemon:	1
Typeinj:	0	Typedw:	0
Histdrille:	Not Reported	Histdrllic:	Not Reported
Histdatedr:	Not Reported	Histtracki:	Not Reported
Histdiamin:	Not Reported	Histdepth:	Not Reported
Plugdate:	19-APR-01		
Plugmeth:	ENTERED BY WLS		
Plugopname:	BENNY GUILLEN		
Plugoplic:	5006		
Plugmeth1:	1	Plugmeth2:	0
Plugmeth3:	0	Plugmeth4:	0
Plugmethot:	0	Plugvar:	Not Reported
Cdiam1:	4	Cfrom1:	0
Cto1:	0	Cdiam2:	Not Reported
Cfrom2:	Not Reported	Cto2:	Not Reported

Cdiam3:	Not Reported	Cfrom3:	Not Reported
Cto3:	Not Reported	Cbfrom1:	0
Cbto1:	20	Cbsacks1:	4
Cbfrom2:	Not Reported	Cbto2:	Not Reported
Cbsacks2:	Not Reported	Cbfrom3:	Not Reported
Cbto3:	Not Reported	Cbsacks3:	Not Reported
Cbfrom4:	Not Reported	Cbto4:	Not Reported
Cbsacks4:	Not Reported	Cbfrom5:	Not Reported
Cbto5:	Not Reported	Cbsacks5:	Not Reported
Compname:	MASTER MONITORING SERVICE	Compstreet:	P.O. BOX 800456
Compcity:	HOUSTON	Compstate:	TX
Compzip:	77280	Nameassig:	BENNY GUILLEN
Traineenam:	Not Reported	Tnum:	Not Reported
Deleted:	0	Site id:	TXPLU3000001407

Map ID:	22		
Plugtrackn:	1523		
Dateentere:	01-JUN-01	Ownname:	EXXON MOBILE
Ownstreet:	601 JEFFERSON # 1270	Owncity:	HOUSTON
Ownstate:	TX	Ownzip:	77002
Wellstreet:	2802 N. SHEPHERD		
Wellcity:	HOUSTON	Wellzip:	Not Reported
County:	Harris		
Latitude:	294845		
Lat dec:	29.8125		
Longitude:	952435		
Long dec:	-95.409722		
Brmod:	Not Reported		
Gn:	65136		
Gn1:	65	Gn75:	13
Gn25:	6	Ownwellno:	MW-10
Typewater:	0	Typemon:	1
Typeinj:	0	Typedw:	0
Histdrille:	Not Reported	Histdrllic:	Not Reported
Histdatedr:	Not Reported	Histtracki:	Not Reported
Histdiamin:	Not Reported	Histdepth:	Not Reported
Plugdate:	19-APR-01		
Plugmeth:	ENTERED BY WLS		
Plugopname:	BENNY GUILLEN		
Plugoplic:	5006		
Plugmeth1:	1	Plugmeth2:	0
Plugmeth3:	0	Plugmeth4:	0
Plugmethot:	0	Plugvar:	Not Reported
Cdiam1:	4	Cfrom1:	3
Cto1:	17.5	Cdiam2:	Not Reported
Cfrom2:	Not Reported	Cto2:	Not Reported
Cdiam3:	Not Reported	Cfrom3:	Not Reported
Cto3:	Not Reported	Cbfrom1:	0
Cbto1:	17.5	Cbsacks1:	3.5
Cbfrom2:	Not Reported	Cbto2:	Not Reported
Cbsacks2:	Not Reported	Cbfrom3:	Not Reported
Cbto3:	Not Reported	Cbsacks3:	Not Reported
Cbfrom4:	Not Reported	Cbto4:	Not Reported
Cbsacks4:	Not Reported	Cbfrom5:	Not Reported
Cbto5:	Not Reported	Cbsacks5:	Not Reported
Compname:	MASTER MONITORING SERVICE	Compstreet:	P.O. BOX 800456

GEOCHECK VERSION 2.1
STATE DATABASE WELL INFORMATION

Compcity:	HOUSTON	Compstate:	TX
Compzip:	77280	Nameassig:	BENNY GUILLEN
Traineenam:	Not Reported	Tnum:	Not Reported
Deleted:	0	Site id:	TXPLU3000001404

Map ID:	22		
Plugtrackn:	1524		
Dateentere:	01-JUN-01	Ownname:	EXXON MOBILE
Ownstreet:	601 JEFFERSON # 1270	Owncity:	HOUSTON
Ownstate:	TX	Ownzip:	77002
Wellstreet:	2802 N. SHEPHERD		
Wellcity:	HOUSTON	Wellzip:	Not Reported
County:	Harris		
Latitude:	294845		
Lat dec:	29.8125		
Longitude:	952435		
Long dec:	-95.409722		
Brmod:	Not Reported		
Gn:	65136		
Gn1:	65	Gn75:	13
Gn25:	6	Ownwellno:	MW-13
Typewater:	0	Typemon:	1
Typeinj:	0	Typedw:	0
Histdrille:	Not Reported	Histdrllic:	Not Reported
Histdatedr:	Not Reported	Histtracki:	Not Reported
Histdiamin:	Not Reported	Histdepth:	Not Reported
Plugdate:	19-APR-01		
Plugmeth:	ENTERED BY WLS		
Plugopname:	BENNY GUILLEN		
Plugoplic:	5006		
Plugmeth1:	1	Plugmeth2:	0
Plugmeth3:	0	Plugmeth4:	0
Plugmethot:	0	Plugvar:	Not Reported
Cdiam1:	4	Cfrom1:	0
Cto1:	0	Cdiam2:	Not Reported
Cfrom2:	Not Reported	Cto2:	Not Reported
Cdiam3:	Not Reported	Cfrom3:	Not Reported
Cto3:	Not Reported	Cbfrom1:	0
Cbto1:	17	Cbsacks1:	3.5
Cbfrom2:	Not Reported	Cbto2:	Not Reported
Cbsacks2:	Not Reported	Cbfrom3:	Not Reported
Cbto3:	Not Reported	Cbsacks3:	Not Reported
Cbfrom4:	Not Reported	Cbto4:	Not Reported
Cbsacks4:	Not Reported	Cbfrom5:	Not Reported
Cbto5:	Not Reported	Cbsacks5:	Not Reported
Compname:	MASTER MONITORING SERVICE	Compstreet:	P.O. BOX 800456
Compcity:	HOUSTON	Compstate:	TX
Compzip:	77280	Nameassig:	BENNY GUILLEN
Traineenam:	Not Reported	Tnum:	Not Reported
Deleted:	0	Site id:	TXPLU3000001405

GEOCHECK VERSION 2.1
STATE DATABASE WELL INFORMATION

Map ID:	22		
Plugtrackn:	1522		
Dateentere:	01-JUN-01	Ownname:	EXXON MOBILE
Ownstreet:	601 JEFFERSON # 1270	Owncity:	HOUSTON
Ownstate:	TX	Ownzip:	77002
Wellstreet:	2802 N. SHEPHERD		
Wellcity:	HOUSTON	Wellzip:	Not Reported
County:	Harris		
Latitude:	294845		
Lat dec:	29.8125		
Longitude:	952435		
Long dec:	-95.409722		
Brmod:	Not Reported		
Gn:	65136		
Gn1:	65	Gn75:	13
Gn25:	6	Ownwellno:	MW-8
Typewater:	0	Typemon:	1
Typeinj:	0	Typedw:	0
Histdrille:	Not Reported	Histdrllic:	Not Reported
Histdatedr:	Not Reported	Histtracki:	Not Reported
Histdiamin:	Not Reported	Histdepth:	Not Reported
Plugdate:	19-APR-01		
Plugmeth:	ENTERED BY WLS		
Plugopname:	BENNY GUILLEN		
Plugoplic:	5006		
Plugmeth1:	1	Plugmeth2:	0
Plugmeth3:	0	Plugmeth4:	0
Plugmethot:	0	Plugvar:	Not Reported
Cdiam1:	4	Cfrom1:	0
Cto1:	0	Cdiam2:	Not Reported
Cfrom2:	Not Reported	Cto2:	Not Reported
Cdiam3:	Not Reported	Cfrom3:	Not Reported
Cto3:	Not Reported	Cbfrom1:	0
Cbto1:	15	Cbsacks1:	3
Cbfrom2:	Not Reported	Cbto2:	Not Reported
Cbsacks2:	Not Reported	Cbfrom3:	Not Reported
Cbto3:	Not Reported	Cbsacks3:	Not Reported
Cbfrom4:	Not Reported	Cbto4:	Not Reported
Cbsacks4:	Not Reported	Cbfrom5:	Not Reported
Cbto5:	Not Reported	Cbsacks5:	Not Reported
Compname:	MASTER MONITORING SERVICE	Compstreet:	P.O. BOX 800456
Compcity:	HOUSTON	Compstate:	TX
Compzip:	77280	Nameassig:	BENNY GUILLEN
Traineenam:	Not Reported	Tnum:	Not Reported
Deleted:	0	Site id:	TXPLU3000001403

Map ID:	22		
Plugtrackn:	1525		
Dateentere:	01-JUN-01	Ownname:	EXXON MOBILE
Ownstreet:	601 JEFFERSON # 1270	Owncity:	HOUSTON
Ownstate:	TX	Ownzip:	77002
Wellstreet:	2802 N. SHEPHERD		
Wellcity:	HOUSTON	Wellzip:	Not Reported
County:	Harris		
Latitude:	294845		
Lat dec:	29.8125		
Longitude:	952435		

Long dec:	-95.409722		
Brmod:	Not Reported		
Gn:	65136		
Gn1:	65	Gn75:	13
Gn25:	6	Ownwellno:	MW-14
Typewater:	0	Typemon:	1
Typeinj:	0	Typedw:	0
Histdrille:	Not Reported	Histdrllic:	Not Reported
Histdatedr:	Not Reported	Histtracki:	Not Reported
Histdiamin:	Not Reported	Histdepth:	Not Reported
Plugdate:	19-APR-01		
Plugmeth:	ENTERED BY WLS		
Plugopname:	BENNY GUILLEN		
Plugoplic:	5006		
Plugmeth1:	1	Plugmeth2:	0
Plugmeth3:	0	Plugmeth4:	0
Plugmethot:	0	Plugvar:	Not Reported
Cdiam1:	4	Cfrom1:	0
Cto1:	0	Cdiam2:	Not Reported
Cfrom2:	Not Reported	Cto2:	Not Reported
Cdiam3:	Not Reported	Cfrom3:	Not Reported
Cto3:	Not Reported	Cbfrom1:	0
Cbto1:	20	Cbsacks1:	4
Cbfrom2:	Not Reported	Cbto2:	Not Reported
Cbsacks2:	Not Reported	Cbfrom3:	Not Reported
Cbto3:	Not Reported	Cbsacks3:	Not Reported
Cbfrom4:	Not Reported	Cbto4:	Not Reported
Cbsacks4:	Not Reported	Cbfrom5:	Not Reported
Cbto5:	Not Reported	Cbsacks5:	Not Reported
Compname:	MASTER MONITORING SERVICE	Compstreet:	P.O. BOX 800456
Compcity:	HOUSTON	Compstate:	TX
Compzip:	77280	Nameassig:	BENNY GUILLEN
Traineenam:	Not Reported	Tnum:	Not Reported
Deleted:	0	Site id:	TXPLU3000001406

Map ID:	22		
Plugtrackn:	1518		
Dateentere:	01-JUN-01	Ownname:	EXXON MOBILE
Ownstreet:	601 JEFFERSON # 1270	Owncity:	HOUSTON
Ownstate:	TX	Ownzip:	77002
Wellstreet:	2802 N. SHEPHERD		
Wellcity:	HOUSTON	Wellzip:	Not Reported
County:	Harris		
Latitude:	294845		
Lat dec:	29.8125		
Longitude:	952435		
Long dec:	-95.409722		
Brmod:	Not Reported		
Gn:	65136		
Gn1:	65	Gn75:	13
Gn25:	6	Ownwellno:	RW-2
Typewater:	0	Typemon:	1
Typeinj:	0	Typedw:	0
Histdrille:	Not Reported	Histdrllic:	Not Reported
Histdatedr:	Not Reported	Histtracki:	Not Reported
Histdiamin:	Not Reported	Histdepth:	Not Reported

Plugdate:	19-APR-01		
Plugmeth:	ENTERED BY WLS		
Plugopname:	BENNY GUILLEN		
Plugoplic:	5006		
Plugmeth1:	1	Plugmeth2:	0
Plugmeth3:	0	Plugmeth4:	0
Plugmethot:	0	Plugvar:	Not Reported
Cdiam1:	4	Cfrom1:	0
Cto1:	0	Cdiam2:	Not Reported
Cfrom2:	Not Reported	Cto2:	Not Reported
Cdiam3:	Not Reported	Cfrom3:	Not Reported
Cto3:	Not Reported	Cbfrom1:	0
Cbto1:	21	Cbsacks1:	4
Cbfrom2:	Not Reported	Cbto2:	Not Reported
Cbsacks2:	Not Reported	Cbfrom3:	Not Reported
Cbto3:	Not Reported	Cbsacks3:	Not Reported
Cbfrom4:	Not Reported	Cbto4:	Not Reported
Cbsacks4:	Not Reported	Cbfrom5:	Not Reported
Cbto5:	Not Reported	Cbsacks5:	Not Reported
Compname:	MASTER MONITORING SERVICE	Compstreet:	P.O. BOX 800456
Compcity:	HOUSTON	Compstate:	TX
Compzip:	77280	Nameassig:	BENNY GUILLEN
Traineenam:	Not Reported	Tnum:	Not Reported
Deleted:	0	Site id:	TXPLU3000001399

Map ID:	22		
Plugtrackn:	1527		
Dateentere:	01-JUN-01	Ownname:	EXXON MOBILE
Ownstreet:	601 JEFFERSON # 1270	Owncity:	HOUSTON
Ownstate:	TX	Ownzip:	77002
Wellstreet:	2802 N. SHEPHERD		
Wellcity:	HOUSTON	Wellzip:	Not Reported
County:	Harris		
Latitude:	294845		
Lat dec:	29.8125		
Longitude:	952435		
Long dec:	-95.409722		
Brmod:	Not Reported		
Gn:	65136		
Gn1:	65	Gn75:	13
Gn25:	6	Ownwellno:	MW-16
Typewater:	0	Typemon:	1
Typeinj:	0	Typedw:	0
Histdrille:	Not Reported	Histdrllic:	Not Reported
Histdatedr:	Not Reported	Histtracki:	Not Reported
Histdiamin:	Not Reported	Histdepth:	Not Reported
Plugdate:	19-APR-01		
Plugmeth:	ENTERED BY WLS		
Plugopname:	BENNY GUILLEN		
Plugoplic:	5006		
Plugmeth1:	1	Plugmeth2:	0
Plugmeth3:	0	Plugmeth4:	0
Plugmethot:	0	Plugvar:	Not Reported
Cdiam1:	4	Cfrom1:	0
Cto1:	0	Cdiam2:	Not Reported
Cfrom2:	Not Reported	Cto2:	Not Reported

Cdiam3:	Not Reported	Cfrom3:	Not Reported
Cto3:	Not Reported	Cbfrom1:	0
Cbto1:	20	Cbsacks1:	4
Cbfrom2:	Not Reported	Cbto2:	Not Reported
Cbsacks2:	Not Reported	Cbfrom3:	Not Reported
Cbto3:	Not Reported	Cbsacks3:	Not Reported
Cbfrom4:	Not Reported	Cbto4:	Not Reported
Cbsacks4:	Not Reported	Cbfrom5:	Not Reported
Cbto5:	Not Reported	Cbsacks5:	Not Reported
Compname:	MASTER MONITORING SERVICE	Compstreet:	P.O. BOX 800456
Compcity:	HOUSTON	Compstate:	TX
Compzip:	77280	Nameassig:	BENNY GUILLEN
Traineenam:	Not Reported	Tnum:	Not Reported
Deleted:	0	Site id:	TXPLU3000001408

Map ID:	20		
Plugtrackn:	61112		
Dateentere:	07-JAN-10	Ownname:	Motiva Enterprises, LLC
Ownstreet:	7750 N. MacArthur, Ste. 120	Owncity:	Irving
Ownstate:	TX	Ownzip:	75063
Wellstreet:	445 North Loop		
Wellcity:	Houston	Wellzip:	77018
County:	Harris		
Latitude:	294845		
Lat dec:	29.8125		
Longitude:	952421		
Long dec:	-95.405833		
Brmod:	Not Reported		
Gn:	65136		
Gn1:	65	Gn75:	13
Gn25:	6	Ownwellno:	MW-2
Typewater:	0	Typemon:	1
Typeinj:	0	Typedw:	0
Histdrille:	Lawrence Tobola	Histdrllic:	3026
Histdatedr:	01-MAR-07	Histtracki:	109291
Histdiamin:	2	Histdepth:	20
Plugdate:	22-DEC-09		
Plugmeth:	No Data		
Plugopname:	L. Bruce Milton		
Plugoplic:	4926		
Plugmeth1:	1	Plugmeth2:	0
Plugmeth3:	0	Plugmeth4:	0
Plugmethot:	0	Plugvar:	Not Reported
Cdiam1:	Not Reported	Cfrom1:	Not Reported
Cto1:	Not Reported	Cdiam2:	Not Reported
Cfrom2:	Not Reported	Cto2:	Not Reported
Cdiam3:	Not Reported	Cfrom3:	Not Reported
Cto3:	Not Reported	Cbfrom1:	0
Cbto1:	20	Cbsacks1:	.5 cement bentonite grout
Cbfrom2:	Not Reported	Cbto2:	Not Reported
Cbsacks2:	Not Reported	Cbfrom3:	Not Reported
Cbto3:	Not Reported	Cbsacks3:	Not Reported
Cbfrom4:	Not Reported	Cbto4:	Not Reported
Cbsacks4:	Not Reported	Cbfrom5:	Not Reported
Cbto5:	Not Reported	Cbsacks5:	Not Reported
Compname:	Best Drilling Services, Inc.	Compstreet:	P.O. Box 845

Compcity:	Friendswood	Compstate:	TX
Compzip:	77549	Nameassig:	L. Bruce Milton
Traineenam:	Not Reported	Tnum:	Not Reported
Deleted:	0	Site id:	TXPLU3000060078

Map ID:	20		
Plugtrackn:	61114		
Dateentere:	07-JAN-10	Ownname:	Motiva Enterprises, LLC
Ownstreet:	7750 N. MacArthur, Ste. 120	Owncity:	Irving
Ownstate:	TX	Ownzip:	75063
Wellstreet:	445 North Loop		
Wellcity:	Houston	Wellzip:	77018
County:	Harris		
Latitude:	294845		
Lat dec:	29.8125		
Longitude:	952421		
Long dec:	-95.405833		
Brmod:	Not Reported		
Gn:	65136		
Gn1:	65	Gn75:	13
Gn25:	6	Ownwellno:	MW-3
Typewater:	0	Typemon:	1
Typeinj:	0	Typedw:	0
Histdrille:	Lawrence Tobola	Histdrllic:	3026
Histdatedr:	01-MAR-07	Histtracki:	109292
Histdiamin:	2	Histdepth:	20
Plugdate:	22-DEC-09		
Plugmeth:	No Data		
Plugopname:	L. Bruce Milton		
Plugoplic:	4926		
Plugmeth1:	1	Plugmeth2:	0
Plugmeth3:	0	Plugmeth4:	0
Plugmethot:	0	Plugvar:	Not Reported
Cdiam1:	Not Reported	Cfrom1:	Not Reported
Cto1:	Not Reported	Cdiam2:	Not Reported
Cfrom2:	Not Reported	Cto2:	Not Reported
Cdiam3:	Not Reported	Cfrom3:	Not Reported
Cto3:	Not Reported	Cbfrom1:	0
Cbto1:	20	Cbsacks1:	.5 cement bentonite grout
Cbfrom2:	Not Reported	Cbto2:	Not Reported
Cbsacks2:	Not Reported	Cbfrom3:	Not Reported
Cbto3:	Not Reported	Cbsacks3:	Not Reported
Cbfrom4:	Not Reported	Cbto4:	Not Reported
Cbsacks4:	Not Reported	Cbfrom5:	Not Reported
Cbto5:	Not Reported	Cbsacks5:	Not Reported
Compname:	Best Drilling Services, Inc.	Compstreet:	P.O. Box 845
Compcity:	Friendswood	Compstate:	TX
Compzip:	77549	Nameassig:	L. Bruce Milton
Traineenam:	Not Reported	Tnum:	Not Reported
Deleted:	0	Site id:	TXPLU3000060080

GEOCHECK VERSION 2.1
STATE DATABASE WELL INFORMATION

Map ID:	20		
Plugtrackn:	61116		
Dateentere:	07-JAN-10	Ownname:	Motiva Enterprises, LLC
Ownstreet:	7750 N. MacArthur, Ste. 120	Owncity:	Irving
Ownstate:	TX	Ownzip:	75063
Wellstreet:	445 North Loop		
Wellcity:	Houston	Wellzip:	77018
County:	Harris		
Latitude:	294845		
Lat dec:	29.8125		
Longitude:	952421		
Long dec:	-95.405833		
Brmod:	Not Reported		
Gn:	65136		
Gn1:	65	Gn75:	13
Gn25:	6	Ownwellno:	MW-4
Typewater:	0	Typemon:	1
Typeinj:	0	Typedw:	0
Histdrille:	Lawrence Tobola	Histdrllic:	3026
Histdatedr:	01-MAR-07	Histtracki:	109292
Histdiamin:	2	Histdepth:	20
Plugdate:	22-DEC-09		
Plugmeth:	No Data		
Plugopname:	L. Bruce Milton		
Plugoplic:	4926		
Plugmeth1:	1	Plugmeth2:	0
Plugmeth3:	0	Plugmeth4:	0
Plugmethot:	0	Plugvar:	Not Reported
Cdiam1:	Not Reported	Cfrom1:	Not Reported
Cto1:	Not Reported	Cdiam2:	Not Reported
Cfrom2:	Not Reported	Cto2:	Not Reported
Cdiam3:	Not Reported	Cfrom3:	Not Reported
Cto3:	Not Reported	Cbfrom1:	0
Cbto1:	20	Cbsacks1:	.5 cement bentonite grout
Cbfrom2:	Not Reported	Cbto2:	Not Reported
Cbsacks2:	Not Reported	Cbfrom3:	Not Reported
Cbto3:	Not Reported	Cbsacks3:	Not Reported
Cbfrom4:	Not Reported	Cbto4:	Not Reported
Cbsacks4:	Not Reported	Cbfrom5:	Not Reported
Cbto5:	Not Reported	Cbsacks5:	Not Reported
Compname:	Best Drilling Services, Inc.	Compstreet:	P.O. Box 845
Compcity:	Friendswood	Compstate:	TX
Compzip:	77549	Nameassig:	L. Bruce Milton
Traineenam:	Not Reported	Tnum:	Not Reported
Deleted:	0	Site id:	TXPLU3000060082

Map ID:	20		
Plugtrackn:	61117		
Dateentere:	07-JAN-10	Ownname:	Motiva Enterprises, LLC
Ownstreet:	7750 N. MacArthur, Ste. 120	Owncity:	Irving
Ownstate:	TX	Ownzip:	75063
Wellstreet:	445 North Loop		
Wellcity:	Houston	Wellzip:	77018
County:	Harris		
Latitude:	294845		
Lat dec:	29.8125		
Longitude:	952421		

Long dec:	-95.405833		
Brmod:	Not Reported		
Gn:	65136		
Gn1:	65	Gn75:	13
Gn25:	6	Ownwellno:	MW-5
Typewater:	0	Typemon:	1
Typeinj:	0	Typedw:	0
Histdrille:	Lawrence Tobola	Histdrllic:	3026
Histdatedr:	01-MAR-07	Histtracki:	109292
Histdiamin:	2	Histdepth:	20
Plugdate:	22-DEC-09		
Plugmeth:	No Data		
Plugopname:	L. Bruce Milton		
Plugoplic:	4926		
Plugmeth1:	1	Plugmeth2:	0
Plugmeth3:	0	Plugmeth4:	0
Plugmethot:	0	Plugvar:	Not Reported
Cdiam1:	Not Reported	Cfrom1:	Not Reported
Cto1:	Not Reported	Cdiam2:	Not Reported
Cfrom2:	Not Reported	Cto2:	Not Reported
Cdiam3:	Not Reported	Cfrom3:	Not Reported
Cto3:	Not Reported	Cbfrom1:	0
Cbto1:	20	Cbsacks1:	.5 cement bentonite grout
Cbfrom2:	Not Reported	Cbto2:	Not Reported
Cbsacks2:	Not Reported	Cbfrom3:	Not Reported
Cbto3:	Not Reported	Cbsacks3:	Not Reported
Cbfrom4:	Not Reported	Cbto4:	Not Reported
Cbsacks4:	Not Reported	Cbfrom5:	Not Reported
Cbto5:	Not Reported	Cbsacks5:	Not Reported
Compname:	Best Drilling Services, Inc.	Compstreet:	P.O. Box 845
Compcity:	Friendswood	Compstate:	TX
Compzip:	77549	Nameassig:	L. Bruce Milton
Traineenam:	Not Reported	Tnum:	Not Reported
Deleted:	0	Site id:	TXPLU3000060083

Map ID:	20		
Dateentere:	16-APR-07	Ownname:	Motiva Enterprises LLC
Ownstreet:	4646 Hwy 6 S., Suite 348		
Owncity:	Sugarland	Ownstate:	TX
Ownzip:	77478	County:	Harris
Wellstreet:	445 N. Loop 610		
Wellcity:	Houston	Wellzip:	Not Reported
Own:	MW-3		
Lat dec:	29.8125		
Long dec:	-95.405833		
Elev:	0		
Brandmodel:	Garmin e-trex		
Gn:	65136		
Gn1:	65	Gn75:	13
Gn25:	6	Twn:	1
Twd:	0	Twr:	0
Twrp:	0	Twrg:	0
Um:	1	Ue:	0
Ud:	0	Uin:	0
Uir:	0	Ug:	0
Uij:	0	Up:	0

GEOCHECK VERSION 2.1
STATE DATABASE WELL INFORMATION

Udw:	0	Ut:	0
Us:	0	Uf:	0
Pby:	0	Pbn:	0
Datestart:	01-MAR-07	Datecomp:	01-MAR-07
Dia1:	8	Dia1to:	20
Dia2:	Not Reported	Dia2from:	Not Reported
Dia2to:	Not Reported	Dia3:	Not Reported
Dia3from:	Not Reported	Dia3to:	Not Reported
Dmdriven:	0	Dmairrotar:	0
Dmmudrotar:	0	Dmbored:	0
Dmairham:	0	Dmcabletoo:	0
Dmjetted:	0	Dmhollowst:	1
Dmrevcirc:	0	Dmotherck:	0
Dmother:	Not Reported	Bco:	0
Bcs:	0	Bcg:	1
Bcgs:	20/40	Bcu:	0
Bcoc:	0	Bcot:	Not Reported
Gpf:	3	Gpt:	20
Cemfrom1:	0	Cemto1:	1
Nosacks1:	1/2 cement bent	Cemfrom2:	Not Reported
Cemto2:	Not Reported	Nosacks2:	Not Reported
Cemfrom3:	Not Reported	Cemto3:	Not Reported
Nosacks3:	Not Reported	Cementmeth:	Tremie
Cementby:	Best Drilling Services, Inc.	Ds:	Not Reported
Dpl:	Not Reported	Dsv:	Not Reported
Appvar:	Not Reported	Scs:	1
Scsv:	0	Scp:	0
Sca:	0	Watlev:	Not Reported
Watlevdate:	Not Reported	Artflow:	Not Reported
Wellplug48:	0	Tpturbine:	0
Tpjet:	0	Tpsubmersi:	0
Tpcylinder:	0	Tpotherck:	0
Tpother:	Not Reported	Pumpbowlde:	Not Reported
Wtpump:	0	Wtbailer:	0
Wtjetted:	0	Wtestimate:	0
Welltestyi:	Not Reported	Welltestdr:	Not Reported
Welltesthr:	Not Reported	Watqualund:	0
Watqualu 1:	0	Watertype:	Not Reported
Stratdepth:	Not Reported	Chemanaly:	0
Chemanaln:	0	Undnatural:	0
Untype:	Not Reported	Undhydro:	0
Undhaz:	0	Undotherck:	0
Undother:	Not Reported		
Undcertify:	0	Compname:	Best Drilling Services, Inc.
Drllicno:	3026		
Compstreet:	P.O. Box 945	Compcity:	Friendswood
Compstate:	TX	Compzip:	77549
Drillernam:	Lawrence Tobola	Traineenam:	Not Reported
Tnum:	Not Reported		
Comments:	Not Reported		
Confidenti:	0	Letterrecv:	Not Reported
Deleted:	0	Insdate:	Not Reported
Site id:	TXMON3000107743		
Latitude:	29.8125		
Longitude:	-95.405833		

GEOCHECK VERSION 2.1
STATE DATABASE WELL INFORMATION

Map ID:	20		
Dateentere:	16-APR-07	Ownname:	Motiva Enterprises LLC
Ownstreet:	4646 Hwy 6 S., Suite 348		
Owncity:	Sugarland	Ownstate:	TX
Ownzip:	77478	County:	Harris
Wellstreet:	445 N. Loop 610		
Wellcity:	Houston	Wellzip:	Not Reported
Own:	MW-2		
Lat dec:	29.8125		
Long dec:	-95.405833		
Elev:	0		
Brandmodel:	Garmin e-trex		
Gn:	65136		
Gn1:	65	Gn75:	13
Gn25:	6	Twn:	1
Twd:	0	Twr:	0
Twrp:	0	Twrg:	0
Um:	1	Ue:	0
Ud:	0	Uin:	0
Uir:	0	Ug:	0
Uij:	0	Up:	0
Udw:	0	Ut:	0
Us:	0	Uf:	0
Pby:	0	Pbn:	0
Datestart:	01-MAR-07	Datecomp:	01-MAR-07
Dia1:	8	Dia1to:	20
Dia2:	Not Reported	Dia2from:	Not Reported
Dia2to:	Not Reported	Dia3:	Not Reported
Dia3from:	Not Reported	Dia3to:	Not Reported
Dmdriven:	0	Dmairrotar:	0
Dmmudrotar:	0	Dmbored:	0
Dmairham:	0	Dmcabletoo:	0
Dmjetted:	0	Dmhollowst:	1
Dmrevcirc:	0	Dmotherck:	0
Dmother:	Not Reported	Bco:	0
Bcs:	0	Bcg:	1
Bcgs:	20/40	Bcu:	0
Bcoc:	0	Bcot:	Not Reported
Gpf:	5	Gpt:	20
Cemfrom1:	0	Cemto1:	3
Nosacks1:	1/2 cement bent	Cemfrom2:	Not Reported
Cemto2:	Not Reported	Nosacks2:	Not Reported
Cemfrom3:	Not Reported	Cemto3:	Not Reported
Nosacks3:	Not Reported	Cementmeth:	Tremie
Cementby:	Best Drilling Services, Inc.	Ds:	Not Reported
Dpl:	Not Reported	Dsv:	Not Reported
Appvar:	Not Reported	Scs:	1
Scsv:	0	Scp:	0
Sca:	0	Watlev:	Not Reported
Watlevdate:	Not Reported	Artflow:	Not Reported
Wellplug48:	0	Tpturbine:	0
Tpjet:	0	Tpsubmersi:	0
Tpcylinder:	0	Tpotherck:	0
Tpother:	Not Reported	Pumpbowlde:	Not Reported
Wtpump:	0	Wtbailer:	0
Wtjetted:	0	Wtestimate:	0
Welltestyi:	Not Reported	Welltestdr:	Not Reported
Welltesthr:	Not Reported	Watqualund:	0
Watqualu 1:	0	Watertype:	Not Reported
Stratdepth:	Not Reported	Chemanaly:	0
Chemanaln:	0	Undnatural:	0

Untype:	Not Reported	Undhydro:	0
Undhaz:	0	Undotherck:	0
Undother:	Not Reported		
Undcertify:	0	Compname:	Best Drilling Services, Inc.
Drllicno:	3026		
Compstreet:	P.O. Box 945	Compcity:	Friendswood
Compstate:	TX	Compzip:	77549
Drillernam:	Lawrence Tobola	Traineenam:	Not Reported
Tnum:	Not Reported		
Comments:	Not Reported		
Confidenti:	0	Letterrecv:	Not Reported
Deleted:	0	Insdate:	Not Reported
Site id:	TXMON3000107742		
Latitude:	29.8125		
Longitude:	-95.405833		

Map ID:	20		
Plugtrackn:	61119		
Dateentere:	07-JAN-10	Ownname:	Motiva Enterprises, LLC
Ownstreet:	7750 N. MacArthur, Ste. 120	Owncity:	Irving
Ownstate:	TX	Ownzip:	75063
Wellstreet:	445 North Loop		
Wellcity:	Houston	Wellzip:	77018
County:	Harris		
Latitude:	294845		
Lat dec:	29.8125		
Longitude:	952421		
Long dec:	-95.405833		
Brmod:	Not Reported		
Gn:	65136		
Gn1:	65	Gn75:	13
Gn25:	6	Ownwellno:	MW-6
Typewater:	0	Typemon:	1
Typeinj:	0	Typedw:	0
Histdrille:	Calistro Campozano	Histdrllic:	56591
Histdatedr:	04-SEP-08	Histtracki:	157565
Histdiamin:	2	Histdepth:	25
Plugdate:	22-DEC-09		
Plugmeth:	No Data		
Plugopname:	L. Bruce Milton		
Plugoplic:	4926		
Plugmeth1:	1	Plugmeth2:	0
Plugmeth3:	0	Plugmeth4:	0
Plugmethot:	0	Plugvar:	Not Reported
Cdiam1:	Not Reported	Cfrom1:	Not Reported
Cto1:	Not Reported	Cdiam2:	Not Reported
Cfrom2:	Not Reported	Cto2:	Not Reported
Cdiam3:	Not Reported	Cfrom3:	Not Reported
Cto3:	Not Reported	Cbfrom1:	0
Cbto1:	25	Cbsacks1:	.5 cement bentonite grout
Cbfrom2:	Not Reported	Cbto2:	Not Reported
Cbsacks2:	Not Reported	Cbfrom3:	Not Reported
Cbto3:	Not Reported	Cbsacks3:	Not Reported
Cbfrom4:	Not Reported	Cbto4:	Not Reported
Cbsacks4:	Not Reported	Cbfrom5:	Not Reported
Cbto5:	Not Reported	Cbsacks5:	Not Reported
Compname:	Best Drilling Services, Inc.	Compstreet:	P.O. Box 845

Compcity:	Friendswood	Compstate:	TX
Compzip:	77549	Nameassig:	L. Bruce Milton
Traineenam:	Not Reported	Tnum:	Not Reported
Deleted:	0	Site id:	TXPLU3000060085

Map ID:	23		
Plugtrackn:	77410		
Dateentere:	17-OCT-11	Ownname:	Motiva Enterprises LLC
Ownstreet:	7750 N. MacArthur, Ste. 120	Owncity:	Irving
Ownstate:	TX	Ownzip:	75063
Wellstreet:	1525 N. Loop		
Wellcity:	Houston	Wellzip:	Not Reported
County:	Harris		
Latitude:	294844		
Lat dec:	29.812222		
Longitude:	952544		
Long dec:	-95.428888		
Brmod:	Not Reported		
Gn:	65135		
Gn1:	65	Gn75:	13
Gn25:	5	Ownwellno:	MW-6
Typewater:	0	Typemon:	1
Typeinj:	0	Typedw:	0
Histdrille:	UNKNOWN	Histdrllic:	Not Reported
Histdatedr:	Not Reported	Histtracki:	Not Reported
Histdiamin:	4	Histdepth:	25
Plugdate:	15-NOV-10		
Plugmeth:	No Data		
Plugopname:	Alfredo Palacios		
Plugoplic:	5036		
Plugmeth1:	0	Plugmeth2:	1
Plugmeth3:	0	Plugmeth4:	0
Plugmethot:	0	Plugvar:	Not Reported
Cdiam1:	Not Reported	Cfrom1:	Not Reported
Cto1:	Not Reported	Cdiam2:	Not Reported
Cfrom2:	Not Reported	Cto2:	Not Reported
Cdiam3:	Not Reported	Cfrom3:	Not Reported
Cto3:	Not Reported	Cbfrom1:	0
Cbto1:	25	Cbsacks1:	1 cement bentonite grout
Cbfrom2:	Not Reported	Cbto2:	Not Reported
Cbsacks2:	Not Reported	Cbfrom3:	Not Reported
Cbto3:	Not Reported	Cbsacks3:	Not Reported
Cbfrom4:	Not Reported	Cbto4:	Not Reported
Cbsacks4:	Not Reported	Cbfrom5:	Not Reported
Cbto5:	Not Reported	Cbsacks5:	Not Reported
Compname:	Best Drilling Services, Inc.	Compstreet:	P.O. Box 845
Compcity:	Friendswood	Compstate:	TX
Compzip:	77549	Nameassig:	Alfredo Palacios
Traineenam:	Not Reported	Tnum:	Not Reported
Deleted:	0	Site id:	TXPLU3000076195

GEOCHECK VERSION 2.1
STATE DATABASE WELL INFORMATION

Map ID:	23		
Plugtrackn:	68096		
Dateentere:	07-DEC-10	Ownname:	Motiva Enterprises LLC
Ownstreet:	7750 N. MacArthur, Ste. 120	Owncity:	Irving
Ownstate:	TX	Ownzip:	75063
Wellstreet:	1525 N. Loop		
Wellcity:	Houston	Wellzip:	Not Reported
County:	Harris		
Latitude:	294844		
Lat dec:	29.812222		
Longitude:	952544		
Long dec:	-95.428888		
Brmod:	Not Reported		
Gn:	65135		
Gn1:	65	Gn75:	13
Gn25:	5	Ownwellno:	MW-2
Typewater:	0	Typemon:	1
Typeinj:	0	Typedw:	0
Histdrille:	UNKNOWN	Histdrllic:	Not Reported
Histdatedr:	Not Reported	Histtracki:	Not Reported
Histdiamin:	4	Histdepth:	25
Plugdate:	15-NOV-10		
Plugmeth:	No Data		
Plugopname:	Alfredo Palacios		
Plugoplic:	5036		
Plugmeth1:	0	Plugmeth2:	1
Plugmeth3:	0	Plugmeth4:	0
Plugmethot:	0	Plugvar:	Not Reported
Cdiam1:	Not Reported	Cfrom1:	Not Reported
Cto1:	Not Reported	Cdiam2:	Not Reported
Cfrom2:	Not Reported	Cto2:	Not Reported
Cdiam3:	Not Reported	Cfrom3:	Not Reported
Cto3:	Not Reported	Cbfrom1:	0
Cbto1:	25	Cbsacks1:	1 cement bentonite grout
Cbfrom2:	Not Reported	Cbto2:	Not Reported
Cbsacks2:	Not Reported	Cbfrom3:	Not Reported
Cbto3:	Not Reported	Cbsacks3:	Not Reported
Cbfrom4:	Not Reported	Cbto4:	Not Reported
Cbsacks4:	Not Reported	Cbfrom5:	Not Reported
Cbto5:	Not Reported	Cbsacks5:	Not Reported
Compname:	Best Drilling Services, Inc.	Compstreet:	P.O. Box 845
Compcity:	Friendswood	Compstate:	TX
Compzip:	77549	Nameassig:	Alfredo Palacios
Traineenam:	Not Reported	Tnum:	Not Reported
Deleted:	0	Site id:	TXPLU3000066958

Map ID:	23		
Plugtrackn:	68095		
Dateentere:	07-DEC-10	Ownname:	Motiva Enterprises LLC
Ownstreet:	7750 N. MacArthur, Ste. 120	Owncity:	Irving
Ownstate:	TX	Ownzip:	75063
Wellstreet:	1525 N. Loop		
Wellcity:	Houston	Wellzip:	Not Reported
County:	Harris		
Latitude:	294844		
Lat dec:	29.812222		
Longitude:	952544		

Long dec:	-95.428888		
Brmod:	Not Reported		
Gn:	65135		
Gn1:	65	Gn75:	13
Gn25:	5	Ownwellno:	MW-1
Typewater:	0	Typemon:	1
Typeinj:	0	Typedw:	0
Histdrille:	UNKNOWN	Histdrllic:	Not Reported
Histdatedr:	Not Reported	Histtracki:	Not Reported
Histdiamin:	4	Histdepth:	25
Plugdate:	15-NOV-10		
Plugmeth:	No Data		
Plugopname:	Alfredo Palacios		
Plugoplic:	5036		
Plugmeth1:	0	Plugmeth2:	1
Plugmeth3:	0	Plugmeth4:	0
Plugmethot:	0	Plugvar:	Not Reported
Cdiam1:	Not Reported	Cfrom1:	Not Reported
Cto1:	Not Reported	Cdiam2:	Not Reported
Cfrom2:	Not Reported	Cto2:	Not Reported
Cdiam3:	Not Reported	Cfrom3:	Not Reported
Cto3:	Not Reported	Cbfrom1:	0
Cbto1:	25	Cbsacks1:	1 cement bentonite grout
Cbfrom2:	Not Reported	Cbto2:	Not Reported
Cbsacks2:	Not Reported	Cbfrom3:	Not Reported
Cbto3:	Not Reported	Cbsacks3:	Not Reported
Cbfrom4:	Not Reported	Cbto4:	Not Reported
Cbsacks4:	Not Reported	Cbfrom5:	Not Reported
Cbto5:	Not Reported	Cbsacks5:	Not Reported
Compname:	Best Drilling Services, Inc.	Compstreet:	P.O. Box 845
Compcity:	Friendswood	Compstate:	TX
Compzip:	77549	Nameassig:	Alfredo Palacios
Traineenam:	Not Reported	Tnum:	Not Reported
Deleted:	0	Site id:	TXPLU3000066957

Map ID:	23		
Plugtrackn:	68097		
Dateentere:	07-DEC-10	Ownname:	Motiva Enterprises LLC
Ownstreet:	7750 N. MacArthur, Ste. 120	Owncity:	Irving
Ownstate:	TX	Ownzip:	75063
Wellstreet:	1525 N. Loop		
Wellcity:	Houston	Wellzip:	Not Reported
County:	Harris		
Latitude:	294844		
Lat dec:	29.812222		
Longitude:	952544		
Long dec:	-95.428888		
Brmod:	Not Reported		
Gn:	65135		
Gn1:	65	Gn75:	13
Gn25:	5	Ownwellno:	MW-3
Typewater:	0	Typemon:	1
Typeinj:	0	Typedw:	0
Histdrille:	UNKNOWN	Histdrllic:	Not Reported
Histdatedr:	Not Reported	Histtracki:	Not Reported
Histdiamin:	4	Histdepth:	25

Plugdate:	15-NOV-10		
Plugmeth:	No Data		
Plugopname:	Alfredo Palacios		
Plugoplic:	5036		
Plugmeth1:	0	Plugmeth2:	1
Plugmeth3:	0	Plugmeth4:	0
Plugmethot:	0	Plugvar:	Not Reported
Cdiam1:	Not Reported	Cfrom1:	Not Reported
Cto1:	Not Reported	Cdiam2:	Not Reported
Cfrom2:	Not Reported	Cto2:	Not Reported
Cdiam3:	Not Reported	Cfrom3:	Not Reported
Cto3:	Not Reported	Cbfrom1:	0
Cbto1:	25	Cbsacks1:	1 cement bentonite grout
Cbfrom2:	Not Reported	Cbto2:	Not Reported
Cbsacks2:	Not Reported	Cbfrom3:	Not Reported
Cbto3:	Not Reported	Cbsacks3:	Not Reported
Cbfrom4:	Not Reported	Cbto4:	Not Reported
Cbsacks4:	Not Reported	Cbfrom5:	Not Reported
Cbto5:	Not Reported	Cbsacks5:	Not Reported
Compname:	Best Drilling Services, Inc.	Compstreet:	P.O. Box 845
Compcity:	Friendswood	Compstate:	TX
Compzip:	77549	Nameassig:	Alfredo Palacios
Traineenam:	Not Reported	Tnum:	Not Reported
Deleted:	0	Site id:	TXPLU3000066959

Map ID:	23		
Plugtrackn:	68099		
Dateentere:	07-DEC-10	Ownname:	Motiva Enterprises LLC
Ownstreet:	7750 N. MacArthur, Ste. 120	Owncity:	Irving
Ownstate:	TX	Ownzip:	75063
Wellstreet:	1525 N. Loop		
Wellcity:	Houston	Wellzip:	Not Reported
County:	Harris		
Latitude:	294844		
Lat dec:	29.812222		
Longitude:	952544		
Long dec:	-95.428888		
Brmod:	Not Reported		
Gn:	65135		
Gn1:	65	Gn75:	13
Gn25:	5	Ownwellno:	MW-5
Typewater:	0	Typemon:	1
Typeinj:	0	Typedw:	0
Histdrille:	UNKNOWN	Histdrllic:	Not Reported
Histdatedr:	Not Reported	Histtracki:	Not Reported
Histdiamin:	4	Histdepth:	25
Plugdate:	15-NOV-10		
Plugmeth:	No Data		
Plugopname:	Alfredo Palacios		
Plugoplic:	5036		
Plugmeth1:	0	Plugmeth2:	1
Plugmeth3:	0	Plugmeth4:	0
Plugmethot:	0	Plugvar:	Not Reported
Cdiam1:	Not Reported	Cfrom1:	Not Reported
Cto1:	Not Reported	Cdiam2:	Not Reported
Cfrom2:	Not Reported	Cto2:	Not Reported

Cdiam3:	Not Reported	Cfrom3:	Not Reported
Cto3:	Not Reported	Cbfrom1:	0
Cbto1:	25	Cbsacks1:	1 cement bentonite grout
Cbfrom2:	Not Reported	Cbto2:	Not Reported
Cbsacks2:	Not Reported	Cbfrom3:	Not Reported
Cbto3:	Not Reported	Cbsacks3:	Not Reported
Cbfrom4:	Not Reported	Cbto4:	Not Reported
Cbsacks4:	Not Reported	Cbfrom5:	Not Reported
Cbto5:	Not Reported	Cbsacks5:	Not Reported
Compname:	Best Drilling Services, Inc.	Compstreet:	P.O. Box 845
Compcity:	Friendswood	Compstate:	TX
Compzip:	77549	Nameassig:	Alfredo Palacios
Traineenam:	Not Reported	Tnum:	Not Reported
Deleted:	0	Site id:	TXPLU3000066961

Map ID:	23		
Plugtrackn:	68098		
Dateentere:	07-DEC-10	Ownname:	Motiva Enterprises LLC
Ownstreet:	7750 N. MacArthur, Ste. 120	Owncity:	Irving
Ownstate:	TX	Ownzip:	75063
Wellstreet:	1525 N. Loop		
Wellcity:	Houston	Wellzip:	Not Reported
County:	Harris		
Latitude:	294844		
Lat dec:	29.812222		
Longitude:	952544		
Long dec:	-95.428888		
Brmod:	Not Reported		
Gn:	65135		
Gn1:	65	Gn75:	13
Gn25:	5	Ownwellno:	MW-4
Typewater:	0	Typemon:	1
Typeinj:	0	Typedw:	0
Histdrille:	UNKNOWN	Histdrllic:	Not Reported
Histdatedr:	Not Reported	Histtracki:	Not Reported
Histdiamin:	4	Histdepth:	25
Plugdate:	15-NOV-10		
Plugmeth:	No Data		
Plugopname:	Alfredo Palacios		
Plugoplic:	5036		
Plugmeth1:	0	Plugmeth2:	1
Plugmeth3:	0	Plugmeth4:	0
Plugmethot:	0	Plugvar:	Not Reported
Cdiam1:	Not Reported	Cfrom1:	Not Reported
Cto1:	Not Reported	Cdiam2:	Not Reported
Cfrom2:	Not Reported	Cto2:	Not Reported
Cdiam3:	Not Reported	Cfrom3:	Not Reported
Cto3:	Not Reported	Cbfrom1:	0
Cbto1:	25	Cbsacks1:	1 cement bentonite grout
Cbfrom2:	Not Reported	Cbto2:	Not Reported
Cbsacks2:	Not Reported	Cbfrom3:	Not Reported
Cbto3:	Not Reported	Cbsacks3:	Not Reported
Cbfrom4:	Not Reported	Cbto4:	Not Reported
Cbsacks4:	Not Reported	Cbfrom5:	Not Reported
Cbto5:	Not Reported	Cbsacks5:	Not Reported
Compname:	Best Drilling Services, Inc.	Compstreet:	P.O. Box 845

Compcity:	Friendswood	Compstate:	TX
Compzip:	77549	Nameassig:	Alfredo Palacios
Traineenam:	Not Reported	Tnum:	Not Reported
Deleted:	0	Site id:	TXPLU3000066960

Map ID:	24		
Plugtrackn:	62518		
Dateentere:	25-MAR-10	Ownname:	Motiva Enterprises, LLC
Ownstreet:	7750 N. MacArthur, Ste. 120	Owncity:	Irving
Ownstate:	TX	Ownzip:	75603
Wellstreet:	801 N. Loop		
Wellcity:	Houston	Wellzip:	Not Reported
County:	Harris		
Latitude:	294844		
Lat dec:	29.812222		
Longitude:	952445		
Long dec:	-95.4125		
Brmod:	Not Reported		
Gn:	65136		
Gn1:	65	Gn75:	13
Gn25:	6	Ownwellno:	MW-4
Typewater:	0	Typemon:	1
Typeinj:	0	Typedw:	0
Histdrille:	Universal	Histdrllic:	Not Reported
Histdatedr:	09-OCT-08	Histtracki:	Not Reported
Histdiamin:	2	Histdepth:	20
Plugdate:	19-MAR-10		
Plugmeth:	No Data		
Plugopname:	Ramon Gutierrez		
Plugoplic:	4997		
Plugmeth1:	0	Plugmeth2:	1
Plugmeth3:	0	Plugmeth4:	0
Plugmethot:	0	Plugvar:	Not Reported
Cdiam1:	Not Reported	Cfrom1:	Not Reported
Cto1:	Not Reported	Cdiam2:	Not Reported
Cfrom2:	Not Reported	Cto2:	Not Reported
Cdiam3:	Not Reported	Cfrom3:	Not Reported
Cto3:	Not Reported	Cbfrom1:	0
Cbto1:	20	Cbsacks1:	.5 cement bentonite grout
Cbfrom2:	Not Reported	Cbto2:	Not Reported
Cbsacks2:	Not Reported	Cbfrom3:	Not Reported
Cbto3:	Not Reported	Cbsacks3:	Not Reported
Cbfrom4:	Not Reported	Cbto4:	Not Reported
Cbsacks4:	Not Reported	Cbfrom5:	Not Reported
Cbto5:	Not Reported	Cbsacks5:	Not Reported
Compname:	Best Drilling Services, Inc.	Compstreet:	P.O. Box 845
Compcity:	Friendswood	Compstate:	TX
Compzip:	77549	Nameassig:	Ali Firouzbakht
Traineenam:	Ramon Gutierrez	Tnum:	58111
Deleted:	0	Site id:	TXPLU3000061468

GEOCHECK VERSION 2.1
STATE DATABASE WELL INFORMATION

Map ID:	24		
Plugtrackn:	62519		
Dateentere:	25-MAR-10	Ownname:	Motiva Enterprises, LLC
Ownstreet:	7750 N. MacArthur, Ste. 120	Owncity:	Irving
Ownstate:	TX	Ownzip:	75603
Wellstreet:	801 N. Loop		
Wellcity:	Houston	Wellzip:	Not Reported
County:	Harris		
Latitude:	294844		
Lat dec:	29.812222		
Longitude:	952445		
Long dec:	-95.4125		
Brmod:	Not Reported		
Gn:	65136		
Gn1:	65	Gn75:	13
Gn25:	6	Ownwellno:	MW-6
Typewater:	0	Typemon:	1
Typeinj:	0	Typedw:	0
Histdrille:	Universal	Histdrllic:	Not Reported
Histdatedr:	09-OCT-08	Histtracki:	Not Reported
Histdiamin:	2	Histdepth:	20
Plugdate:	19-MAR-10		
Plugmeth:	No Data		
Plugopname:	Ramon Gutierrez		
Plugoplic:	4997		
Plugmeth1:	0	Plugmeth2:	1
Plugmeth3:	0	Plugmeth4:	0
Plugmethot:	0	Plugvar:	Not Reported
Cdiam1:	Not Reported	Cfrom1:	Not Reported
Cto1:	Not Reported	Cdiam2:	Not Reported
Cfrom2:	Not Reported	Cto2:	Not Reported
Cdiam3:	Not Reported	Cfrom3:	Not Reported
Cto3:	Not Reported	Cbfrom1:	0
Cbto1:	20	Cbsacks1:	.5 cement bentonite grout
Cbfrom2:	Not Reported	Cbto2:	Not Reported
Cbsacks2:	Not Reported	Cbfrom3:	Not Reported
Cbto3:	Not Reported	Cbsacks3:	Not Reported
Cbfrom4:	Not Reported	Cbto4:	Not Reported
Cbsacks4:	Not Reported	Cbfrom5:	Not Reported
Cbto5:	Not Reported	Cbsacks5:	Not Reported
Compname:	Best Drilling Services, Inc.	Compstreet:	P.O. Box 845
Compcity:	Friendswood	Compstate:	TX
Compzip:	77549	Nameassig:	Ali Firouzbakht
Traineenam:	Ramon Gutierrez	Tnum:	58111
Deleted:	0	Site id:	TXPLU3000061469

Map ID:	24		
Plugtrackn:	62517		
Dateentere:	25-MAR-10	Ownname:	Motiva Enterprises, LLC
Ownstreet:	7750 N. MacArthur, Ste. 120	Owncity:	Irving
Ownstate:	TX	Ownzip:	75603
Wellstreet:	801 N. Loop		
Wellcity:	Houston	Wellzip:	Not Reported
County:	Harris		
Latitude:	294844		
Lat dec:	29.812222		
Longitude:	952445		

Long dec:	-95.4125		
Brmod:	Not Reported		
Gn:	65136		
Gn1:	65	Gn75:	13
Gn25:	6	Ownwellno:	MW-3
Typewater:	0	Typemon:	1
Typeinj:	0	Typedw:	0
Histdrille:	Universal	Histdrllic:	Not Reported
Histdatedr:	25-JUL-08	Histtracki:	Not Reported
Histdiamin:	2	Histdepth:	20
Plugdate:	19-MAR-10		
Plugmeth:	No Data		
Plugopname:	Ramon Gutierrez		
Plugoplic:	4997		
Plugmeth1:	0	Plugmeth2:	1
Plugmeth3:	0	Plugmeth4:	0
Plugmethot:	0	Plugvar:	Not Reported
Cdiam1:	Not Reported	Cfrom1:	Not Reported
Cto1:	Not Reported	Cdiam2:	Not Reported
Cfrom2:	Not Reported	Cto2:	Not Reported
Cdiam3:	Not Reported	Cfrom3:	Not Reported
Cto3:	Not Reported	Cbfrom1:	0
Cbto1:	20	Cbsacks1:	.5 cement bentonite grout
Cbfrom2:	Not Reported	Cbto2:	Not Reported
Cbsacks2:	Not Reported	Cbfrom3:	Not Reported
Cbto3:	Not Reported	Cbsacks3:	Not Reported
Cbfrom4:	Not Reported	Cbto4:	Not Reported
Cbsacks4:	Not Reported	Cbfrom5:	Not Reported
Cbto5:	Not Reported	Cbsacks5:	Not Reported
Compname:	Best Drilling Services, Inc.	Compstreet:	P.O. Box 845
Compcity:	Friendswood	Compstate:	TX
Compzip:	77549	Nameassig:	Ali Firouzbakht
Traineenam:	Ramon Gutierrez	Tnum:	58111
Deleted:	0	Site id:	TXPLU3000061467

Map ID:	24		
Plugtrackn:	62521		
Dateentere:	25-MAR-10	Ownname:	Motiva Enterprises, LLC
Ownstreet:	7750 N. MacArthur, Ste. 120	Owncity:	Irving
Ownstate:	TX	Ownzip:	75603
Wellstreet:	801 N. Loop		
Wellcity:	Houston	Wellzip:	Not Reported
County:	Harris		
Latitude:	294844		
Lat dec:	29.812222		
Longitude:	952445		
Long dec:	-95.4125		
Brmod:	Not Reported		
Gn:	65136		
Gn1:	65	Gn75:	13
Gn25:	6	Ownwellno:	MW-7
Typewater:	0	Typemon:	1
Typeinj:	0	Typedw:	0
Histdrille:	Universal	Histdrllic:	Not Reported
Histdatedr:	09-OCT-08	Histtracki:	Not Reported
Histdiamin:	2	Histdepth:	20

Plugdate:	19-MAR-10		
Plugmeth:	No Data		
Plugopname:	Ramon Gutierrez		
Plugoplic:	4997		
Plugmeth1:	0	Plugmeth2:	1
Plugmeth3:	0	Plugmeth4:	0
Plugmethot:	0	Plugvar:	Not Reported
Cdiam1:	2	Cfrom1:	5
Cto1:	20	Cdiam2:	Not Reported
Cfrom2:	Not Reported	Cto2:	Not Reported
Cdiam3:	Not Reported	Cfrom3:	Not Reported
Cto3:	Not Reported	Cbfrom1:	0
Cbto1:	20	Cbsacks1:	.5 cement bentonite grout
Cbfrom2:	Not Reported	Cbto2:	Not Reported
Cbsacks2:	Not Reported	Cbfrom3:	Not Reported
Cbto3:	Not Reported	Cbsacks3:	Not Reported
Cbfrom4:	Not Reported	Cbto4:	Not Reported
Cbsacks4:	Not Reported	Cbfrom5:	Not Reported
Cbto5:	Not Reported	Cbsacks5:	Not Reported
Compname:	Best Drilling Services, Inc.	Compstreet:	P.O. Box 845
Compcity:	Friendswood	Compstate:	TX
Compzip:	77549	Nameassig:	Ali Firouzbakht
Traineenam:	Ramon Gutierrez	Tnum:	58111
Deleted:	0	Site id:	TXPLU3000061471

Map ID:	24		
Plugtrackn:	62520		
Dateentere:	25-MAR-10	Ownname:	Motiva Enterprises, LLC
Ownstreet:	7750 N. MacArthur, Ste. 120	Owncity:	Irving
Ownstate:	TX	Ownzip:	75603
Wellstreet:	801 N. Loop		
Wellcity:	Houston	Wellzip:	Not Reported
County:	Harris		
Latitude:	294844		
Lat dec:	29.812222		
Longitude:	952445		
Long dec:	-95.4125		
Brmod:	Not Reported		
Gn:	65136		
Gn1:	65	Gn75:	13
Gn25:	6	Ownwellno:	MW-5
Typewater:	0	Typemon:	1
Typeinj:	0	Typedw:	0
Histdrille:	Universal	Histdrllic:	Not Reported
Histdatedr:	09-OCT-08	Histtracki:	Not Reported
Histdiamin:	2	Histdepth:	20
Plugdate:	19-MAR-10		
Plugmeth:	No Data		
Plugopname:	Ramon Gutierrez		
Plugoplic:	4997		
Plugmeth1:	0	Plugmeth2:	1
Plugmeth3:	0	Plugmeth4:	0
Plugmethot:	0	Plugvar:	Not Reported
Cdiam1:	2	Cfrom1:	5
Cto1:	20	Cdiam2:	Not Reported
Cfrom2:	Not Reported	Cto2:	Not Reported

Cdiam3:	Not Reported	Cfrom3:	Not Reported
Cto3:	Not Reported	Cbfrom1:	0
Cbto1:	20	Cbsacks1:	.5 cement bentonite grout
Cbfrom2:	Not Reported	Cbto2:	Not Reported
Cbsacks2:	Not Reported	Cbfrom3:	Not Reported
Cbto3:	Not Reported	Cbsacks3:	Not Reported
Cbfrom4:	Not Reported	Cbto4:	Not Reported
Cbsacks4:	Not Reported	Cbfrom5:	Not Reported
Cbto5:	Not Reported	Cbsacks5:	Not Reported
Compname:	Best Drilling Services, Inc.	Compstreet:	P.O. Box 845
Compcity:	Friendswood	Compstate:	TX
Compzip:	77549	Nameassig:	Ali Firouzbakht
Traineenam:	Ramon Gutierrez	Tnum:	58111
Deleted:	0	Site id:	TXPLU3000061470

Map ID:	24		
Plugtrackn:	62515		
Dateentere:	25-MAR-10	Ownname:	Motiva Enterprises, LLC
Ownstreet:	7750 N. MacArthur, Ste. 120	Owncity:	Irving
Ownstate:	TX	Ownzip:	75603
Wellstreet:	801 N. Loop		
Wellcity:	Houston	Wellzip:	Not Reported
County:	Harris		
Latitude:	294844		
Lat dec:	29.812222		
Longitude:	952445		
Long dec:	-95.4125		
Brmod:	Not Reported		
Gn:	65136		
Gn1:	65	Gn75:	13
Gn25:	6	Ownwellno:	MW-1
Typewater:	0	Typemon:	1
Typeinj:	0	Typedw:	0
Histdrille:	Universal	Histdrllic:	Not Reported
Histdatedr:	25-JUL-08	Histtracki:	Not Reported
Histdiamin:	2	Histdepth:	20
Plugdate:	19-MAR-10		
Plugmeth:	No Data		
Plugopname:	Ramon Gutierrez		
Plugoplic:	4997		
Plugmeth1:	0	Plugmeth2:	1
Plugmeth3:	0	Plugmeth4:	0
Plugmethot:	0	Plugvar:	Not Reported
Cdiam1:	Not Reported	Cfrom1:	Not Reported
Cto1:	Not Reported	Cdiam2:	Not Reported
Cfrom2:	Not Reported	Cto2:	Not Reported
Cdiam3:	Not Reported	Cfrom3:	Not Reported
Cto3:	Not Reported	Cbfrom1:	0
Cbto1:	20	Cbsacks1:	.5 cement bentonite grout
Cbfrom2:	Not Reported	Cbto2:	Not Reported
Cbsacks2:	Not Reported	Cbfrom3:	Not Reported
Cbto3:	Not Reported	Cbsacks3:	Not Reported
Cbfrom4:	Not Reported	Cbto4:	Not Reported
Cbsacks4:	Not Reported	Cbfrom5:	Not Reported
Cbto5:	Not Reported	Cbsacks5:	Not Reported
Compname:	Best Drilling Services, Inc.	Compstreet:	P.O. Box 845

Compcity:	Friendswood	Compstate:	TX
Compzip:	77549	Nameassig:	Ali Firouzbakht
Traineenam:	Ramon Gutierrez	Tnum:	58111
Deleted:	0	Site id:	TXPLU3000061465

Map ID:	24		
Plugtrackn:	62516		
Dateentere:	25-MAR-10	Ownname:	Motiva Enterprises, LLC
Ownstreet:	7750 N. MacArthur, Ste. 120	Owncity:	Irving
Ownstate:	TX	Ownzip:	75603
Wellstreet:	801 N. Loop		
Wellcity:	Houston	Wellzip:	Not Reported
County:	Harris		
Latitude:	294844		
Lat dec:	29.812222		
Longitude:	952445		
Long dec:	-95.4125		
Brmod:	Not Reported		
Gn:	65136		
Gn1:	65	Gn75:	13
Gn25:	6	Ownwellno:	MW-2
Typewater:	0	Typemon:	1
Typeinj:	0	Typedw:	0
Histdrille:	Universal	Histdrllic:	Not Reported
Histdatedr:	25-JUL-08	Histtracki:	Not Reported
Histdiamin:	2	Histdepth:	20
Plugdate:	19-MAR-10		
Plugmeth:	No Data		
Plugopname:	Ramon Gutierrez		
Plugoplic:	4997		
Plugmeth1:	0	Plugmeth2:	1
Plugmeth3:	0	Plugmeth4:	0
Plugmethot:	0	Plugvar:	Not Reported
Cdiam1:	Not Reported	Cfrom1:	Not Reported
Cto1:	Not Reported	Cdiam2:	Not Reported
Cfrom2:	Not Reported	Cto2:	Not Reported
Cdiam3:	Not Reported	Cfrom3:	Not Reported
Cto3:	Not Reported	Cbfrom1:	0
Cbto1:	20	Cbsacks1:	.5 cement bentonite grout
Cbfrom2:	Not Reported	Cbto2:	Not Reported
Cbsacks2:	Not Reported	Cbfrom3:	Not Reported
Cbto3:	Not Reported	Cbsacks3:	Not Reported
Cbfrom4:	Not Reported	Cbto4:	Not Reported
Cbsacks4:	Not Reported	Cbfrom5:	Not Reported
Cbto5:	Not Reported	Cbsacks5:	Not Reported
Compname:	Best Drilling Services, Inc.	Compstreet:	P.O. Box 845
Compcity:	Friendswood	Compstate:	TX
Compzip:	77549	Nameassig:	Ali Firouzbakht
Traineenam:	Ramon Gutierrez	Tnum:	58111
Deleted:	0	Site id:	TXPLU3000061466

GEOCHECK VERSION 2.1
STATE DATABASE WELL INFORMATION

Map ID:	22		
Plugtrackn:	54614		
Dateentere:	21-APR-09	Ownname:	Fiesta Mart, Inc.
Ownstreet:	5235 Katy Freeway	Owncity:	Houston
Ownstate:	TX	Ownzip:	77248
Wellstreet:	2807 N. Shepherd		
Wellcity:	Houston	Wellzip:	77008
County:	Harris		
Latitude:	294844		
Lat dec:	29.812222		
Longitude:	952438		
Long dec:	-95.410555		
Brmod:	Not Reported		
Gn:	65136		
Gn1:	65	Gn75:	13
Gn25:	6	Ownwellno:	MW-4
Typewater:	0	Typemon:	1
Typeinj:	0	Typedw:	0
Histdrille:	N/A	Histdrllic:	Not Reported
Histdatedr:	Not Reported	Histtracki:	Not Reported
Histdiamin:	4	Histdepth:	20.05
Plugdate:	20-APR-07		
Plugmeth:	No Data		
Plugopname:	Alfredo Palacios		
Plugoplic:	5036		
Plugmeth1:	1	Plugmeth2:	0
Plugmeth3:	0	Plugmeth4:	0
Plugmethot:	0	Plugvar:	Not Reported
Cdiam1:	Not Reported	Cfrom1:	Not Reported
Cto1:	Not Reported	Cdiam2:	Not Reported
Cfrom2:	Not Reported	Cto2:	Not Reported
Cdiam3:	Not Reported	Cfrom3:	Not Reported
Cto3:	Not Reported	Cbfrom1:	0
Cbto1:	20.05	Cbsacks1:	5 cement bentonite grout
Cbfrom2:	Not Reported	Cbto2:	Not Reported
Cbsacks2:	Not Reported	Cbfrom3:	Not Reported
Cbto3:	Not Reported	Cbsacks3:	Not Reported
Cbfrom4:	Not Reported	Cbto4:	Not Reported
Cbsacks4:	Not Reported	Cbfrom5:	Not Reported
Cbto5:	Not Reported	Cbsacks5:	Not Reported
Compname:	Best Drilling Services, Inc.	Compstreet:	P.O. Box 845
Compcity:	Friendswood	Compstate:	TX
Compzip:	77549	Nameassig:	Alfredo Palacios
Traineenam:	Not Reported	Tnum:	Not Reported
Deleted:	0	Site id:	TXPLU3000053652

Map ID:	22		
Plugtrackn:	54615		
Dateentere:	21-APR-09	Ownname:	Fiesta Mart, Inc.
Ownstreet:	5235 Katy Freeway	Owncity:	Houston
Ownstate:	TX	Ownzip:	77248
Wellstreet:	2807 N. Shepherd		
Wellcity:	Houston	Wellzip:	77008
County:	Harris		
Latitude:	294844		
Lat dec:	29.812222		
Longitude:	952438		

Long dec:	-95.410555		
Brmod:	Not Reported		
Gn:	65136		
Gn1:	65	Gn75:	13
Gn25:	6	Ownwellno:	MW-3
Typewater:	0	Typemon:	1
Typeinj:	0	Typedw:	0
Histdrille:	N/A	Histdrllic:	Not Reported
Histdatedr:	Not Reported	Histtracki:	Not Reported
Histdiamin:	4	Histdepth:	20.05
Plugdate:	20-APR-07		
Plugmeth:	No Data		
Plugopname:	Alfredo Palacios		
Plugoplic:	5036		
Plugmeth1:	1	Plugmeth2:	0
Plugmeth3:	0	Plugmeth4:	0
Plugmethot:	0	Plugvar:	Not Reported
Cdiam1:	Not Reported	Cfrom1:	Not Reported
Cto1:	Not Reported	Cdiam2:	Not Reported
Cfrom2:	Not Reported	Cto2:	Not Reported
Cdiam3:	Not Reported	Cfrom3:	Not Reported
Cto3:	Not Reported	Cbfrom1:	0
Cbto1:	20.05	Cbsacks1:	5 cement bentonite grout
Cbfrom2:	Not Reported	Cbto2:	Not Reported
Cbsacks2:	Not Reported	Cbfrom3:	Not Reported
Cbto3:	Not Reported	Cbsacks3:	Not Reported
Cbfrom4:	Not Reported	Cbto4:	Not Reported
Cbsacks4:	Not Reported	Cbfrom5:	Not Reported
Cbto5:	Not Reported	Cbsacks5:	Not Reported
Compname:	Best Drilling Services, Inc.	Compstreet:	P.O. Box 845
Compcity:	Friendswood	Compstate:	TX
Compzip:	77549	Nameassig:	Alfredo Palacios
Traineenam:	Not Reported	Tnum:	Not Reported
Deleted:	0	Site id:	TXPLU3000053653

Map ID:	22		
Plugtrackn:	54616		
Dateentere:	21-APR-09	Ownname:	Fiesta Mart, Inc.
Ownstreet:	5235 Katy Freeway	Owncity:	Houston
Ownstate:	TX	Ownzip:	77248
Wellstreet:	2807 N. Shepherd		
Wellcity:	Houston	Wellzip:	77008
County:	Harris		
Latitude:	294844		
Lat dec:	29.812222		
Longitude:	952438		
Long dec:	-95.410555		
Brmod:	Not Reported		
Gn:	65136		
Gn1:	65	Gn75:	13
Gn25:	6	Ownwellno:	MW-6
Typewater:	0	Typemon:	1
Typeinj:	0	Typedw:	0
Histdrille:	N/A	Histdrllic:	Not Reported
Histdatedr:	Not Reported	Histtracki:	Not Reported
Histdiamin:	4	Histdepth:	14.78

Plugdate:	20-APR-07		
Plugmeth:	No Data		
Plugopname:	Alfredo Palacios		
Plugoplic:	5036		
Plugmeth1:	1	Plugmeth2:	0
Plugmeth3:	0	Plugmeth4:	0
Plugmethot:	0	Plugvar:	Not Reported
Cdiam1:	Not Reported	Cfrom1:	Not Reported
Cto1:	Not Reported	Cdiam2:	Not Reported
Cfrom2:	Not Reported	Cto2:	Not Reported
Cdiam3:	Not Reported	Cfrom3:	Not Reported
Cto3:	Not Reported	Cbfrom1:	0
Cbto1:	14.78	Cbsacks1:	3 cement bentonite grout
Cbfrom2:	Not Reported	Cbto2:	Not Reported
Cbsacks2:	Not Reported	Cbfrom3:	Not Reported
Cbto3:	Not Reported	Cbsacks3:	Not Reported
Cbfrom4:	Not Reported	Cbto4:	Not Reported
Cbsacks4:	Not Reported	Cbfrom5:	Not Reported
Cbto5:	Not Reported	Cbsacks5:	Not Reported
Compname:	Best Drilling Services, Inc.	Compstreet:	P.O. Box 845
Compcity:	Friendswood	Compstate:	TX
Compzip:	77549	Nameassig:	Alfredo Palacios
Traineenam:	Not Reported	Tnum:	Not Reported
Deleted:	0	Site id:	TXPLU3000053654

Map ID:	22		
Plugtrackn:	54611		
Dateentere:	21-APR-09	Ownname:	Fiesta Mart, Inc.
Ownstreet:	5235 Katy Freeway	Owncity:	Houston
Ownstate:	TX	Ownzip:	77248
Wellstreet:	2807 N. Shepherd		
Wellcity:	Houston	Wellzip:	77008
County:	Harris		
Latitude:	294844		
Lat dec:	29.812222		
Longitude:	952438		
Long dec:	-95.410555		
Brmod:	Not Reported		
Gn:	65136		
Gn1:	65	Gn75:	13
Gn25:	6	Ownwellno:	MW-5
Typewater:	0	Typemon:	1
Typeinj:	0	Typedw:	0
Histdrille:	Master Monitoring Services	Histdrllic:	4837M
Histdatedr:	31-OCT-96	Histtracki:	Not Reported
Histdiamin:	4	Histdepth:	18
Plugdate:	20-APR-07		
Plugmeth:	No Data		
Plugopname:	Alfredo Palacios		
Plugoplic:	5036		
Plugmeth1:	1	Plugmeth2:	0
Plugmeth3:	0	Plugmeth4:	0
Plugmethot:	0	Plugvar:	Not Reported
Cdiam1:	Not Reported	Cfrom1:	Not Reported
Cto1:	Not Reported	Cdiam2:	Not Reported
Cfrom2:	Not Reported	Cto2:	Not Reported

Cdiam3:	Not Reported	Cfrom3:	Not Reported
Cto3:	Not Reported	Cbfrom1:	0
Cbto1:	18	Cbsacks1:	3 cement bentonite grout
Cbfrom2:	Not Reported	Cbto2:	Not Reported
Cbsacks2:	Not Reported	Cbfrom3:	Not Reported
Cbto3:	Not Reported	Cbsacks3:	Not Reported
Cbfrom4:	Not Reported	Cbto4:	Not Reported
Cbsacks4:	Not Reported	Cbfrom5:	Not Reported
Cbto5:	Not Reported	Cbsacks5:	Not Reported
Compname:	Best Drilling Services, Inc.	Compstreet:	P.O. Box 845
Compcity:	Friendswood	Compstate:	TX
Compzip:	77549	Nameassig:	Alfredo Palacios
Traineenam:	Not Reported	Tnum:	Not Reported
Deleted:	0	Site id:	TXPLU3000053649

Map ID:	22		
Plugtrackn:	54612		
Dateentere:	21-APR-09	Ownname:	Fiesta Mart, Inc.
Ownstreet:	5235 Katy Freeway	Owncity:	Houston
Ownstate:	TX	Ownzip:	77248
Wellstreet:	2807 N. Shepherd		
Wellcity:	Houston	Wellzip:	77008
County:	Harris		
Latitude:	294844		
Lat dec:	29.812222		
Longitude:	952438		
Long dec:	-95.410555		
Brmod:	Not Reported		
Gn:	65136		
Gn1:	65	Gn75:	13
Gn25:	6	Ownwellno:	MW-16
Typewater:	0	Typemon:	1
Typeinj:	0	Typedw:	0
Histdrille:	N/A	Histdrllic:	Not Reported
Histdatedr:	Not Reported	Histtracki:	Not Reported
Histdiamin:	4	Histdepth:	17.68
Plugdate:	20-APR-07		
Plugmeth:	No Data		
Plugopname:	Alfredo Palacios		
Plugoplic:	5036		
Plugmeth1:	1	Plugmeth2:	0
Plugmeth3:	0	Plugmeth4:	0
Plugmethot:	0	Plugvar:	Not Reported
Cdiam1:	Not Reported	Cfrom1:	Not Reported
Cto1:	Not Reported	Cdiam2:	Not Reported
Cfrom2:	Not Reported	Cto2:	Not Reported
Cdiam3:	Not Reported	Cfrom3:	Not Reported
Cto3:	Not Reported	Cbfrom1:	0
Cbto1:	17.68	Cbsacks1:	3 cement bentonite grout
Cbfrom2:	Not Reported	Cbto2:	Not Reported
Cbsacks2:	Not Reported	Cbfrom3:	Not Reported
Cbto3:	Not Reported	Cbsacks3:	Not Reported
Cbfrom4:	Not Reported	Cbto4:	Not Reported
Cbsacks4:	Not Reported	Cbfrom5:	Not Reported
Cbto5:	Not Reported	Cbsacks5:	Not Reported
Compname:	Best Drilling Services, Inc.	Compstreet:	P.O. Box 845

Compcity:	Friendswood	Compstate:	TX
Compzip:	77549	Nameassig:	Alfredo Palacios
Traineenam:	Not Reported	Tnum:	Not Reported
Deleted:	0	Site id:	TXPLU3000053650

Map ID:	22		
Plugtrackn:	54613		
Dateentere:	21-APR-09	Ownname:	Fiesta Mart, Inc.
Ownstreet:	5235 Katy Freeway	Owncity:	Houston
Ownstate:	TX	Ownzip:	77248
Wellstreet:	2807 N. Shepherd		
Wellcity:	Houston	Wellzip:	77008
County:	Harris		
Latitude:	294844		
Lat dec:	29.812222		
Longitude:	952438		
Long dec:	-95.410555		
Brmod:	Not Reported		
Gn:	65136		
Gn1:	65	Gn75:	13
Gn25:	6	Ownwellno:	MW-1
Typewater:	0	Typemon:	1
Typeinj:	0	Typedw:	0
Histdrille:	N/A	Histdrllic:	Not Reported
Histdatedr:	Not Reported	Histtracki:	Not Reported
Histdiamin:	4	Histdepth:	20.01
Plugdate:	20-APR-07		
Plugmeth:	No Data		
Plugopname:	Alfredo Palacios		
Plugoplic:	5036		
Plugmeth1:	1	Plugmeth2:	0
Plugmeth3:	0	Plugmeth4:	0
Plugmethot:	0	Plugvar:	Not Reported
Cdiam1:	Not Reported	Cfrom1:	Not Reported
Cto1:	Not Reported	Cdiam2:	Not Reported
Cfrom2:	Not Reported	Cto2:	Not Reported
Cdiam3:	Not Reported	Cfrom3:	Not Reported
Cto3:	Not Reported	Cbfrom1:	0
Cbto1:	20.01	Cbsacks1:	5 cement bentonite grout
Cbfrom2:	Not Reported	Cbto2:	Not Reported
Cbsacks2:	Not Reported	Cbfrom3:	Not Reported
Cbto3:	Not Reported	Cbsacks3:	Not Reported
Cbfrom4:	Not Reported	Cbto4:	Not Reported
Cbsacks4:	Not Reported	Cbfrom5:	Not Reported
Cbto5:	Not Reported	Cbsacks5:	Not Reported
Compname:	Best Drilling Services, Inc.	Compstreet:	P.O. Box 845
Compcity:	Friendswood	Compstate:	TX
Compzip:	77549	Nameassig:	Alfredo Palacios
Traineenam:	Not Reported	Tnum:	Not Reported
Deleted:	0	Site id:	TXPLU3000053651

GEOCHECK VERSION 2.1
STATE DATABASE WELL INFORMATION

Map ID:	20		
Dateentere:	16-APR-07	Ownname:	Motiva Enterprises LLC
Ownstreet:	4646 Hwy 6 S., Suite 348		
Owncity:	Sugarland	Ownstate:	TX
Ownzip:	77478	County:	Harris
Wellstreet:	445 N. Loop 610		
Wellcity:	Houston	Wellzip:	Not Reported
Own:	MW-5		
Lat dec:	29.812222		
Long dec:	-95.405833		
Elev:	0		
Brandmodel:	Garmin e-trex		
Gn:	65136		
Gn1:	65	Gn75:	13
Gn25:	6	Twn:	1
Twd:	0	Twr:	0
Twrp:	0	Twrg:	0
Um:	1	Ue:	0
Ud:	0	Uin:	0
Uir:	0	Ug:	0
Uij:	0	Up:	0
Udw:	0	Ut:	0
Us:	0	Uf:	0
Pby:	0	Pbn:	0
Datestart:	01-MAR-07	Datecomp:	01-MAR-07
Dia1:	8	Dia1to:	20
Dia2:	Not Reported	Dia2from:	Not Reported
Dia2to:	Not Reported	Dia3:	Not Reported
Dia3from:	Not Reported	Dia3to:	Not Reported
Dmdriven:	0	Dmairrotar:	0
Dmmudrotar:	0	Dmbored:	0
Dmairham:	0	Dmcabletoo:	0
Dmjetted:	0	Dmhollowst:	1
Dmrevcirc:	0	Dmotherck:	0
Dmother:	Not Reported	Bco:	0
Bcs:	0	Bcg:	1
Bcgs:	20/40	Bcu:	0
Bcoc:	0	Bcot:	Not Reported
Gpf:	3	Gpt:	20
Cemfrom1:	0	Cemto1:	1
Nosacks1:	1/2 cement bent	Cemfrom2:	Not Reported
Cemto2:	Not Reported	Nosacks2:	Not Reported
Cemfrom3:	Not Reported	Cemto3:	Not Reported
Nosacks3:	Not Reported	Cementmeth:	Tremie
Cementby:	Best Drilling Services, Inc.	Ds:	Not Reported
Dpl:	Not Reported	Dsv:	Not Reported
Appvar:	Not Reported	Scs:	1
Scsv:	0	Scp:	0
Sca:	0	Watlev:	Not Reported
Watlevdate:	Not Reported	Artflow:	Not Reported
Wellplug48:	0	Tpturbine:	0
Tpjet:	0	Tpsubmersi:	0
Tpcylinder:	0	Tpotherck:	0
Tpother:	Not Reported	Pumpbowlde:	Not Reported
Wtpump:	0	Wtbailer:	0
Wtjetted:	0	Wtestimate:	0
Welltestyi:	Not Reported	Welltestdr:	Not Reported
Welltesthr:	Not Reported	Watqualund:	0
Watqualu 1:	0	Watertype:	Not Reported
Stratdepth:	Not Reported	Chemanaly:	0
Chemanaln:	0	Undnatural:	0

Untype:	Not Reported	Undhydro:	0
Undhaz:	0	Undotherck:	0
Undother:	Not Reported		
Undcertify:	0	Compname:	Best Drilling Services, Inc.
Drllicno:	3026		
Compstreet:	P.O. Box 945	Compcity:	Friendswood
Compstate:	TX	Compzip:	77549
Drillernam:	Lawrence Tobola	Traineenam:	Not Reported
Tnum:	Not Reported		
Comments:	Not Reported		
Confidenti:	0	Letterrecv:	Not Reported
Deleted:	0	Insdate:	Not Reported
Site id:	TXMON3000107746		
Latitude:	29.812222		
Longitude:	-95.405833		

Map ID:	20		
Dateentere:	16-APR-07	Ownname:	Motiva Enterprises LLC
Ownstreet:	4646 Hwy 6 S., Suite 348		
Owncity:	Sugarland	Ownstate:	TX
Ownzip:	77478	County:	Harris
Wellstreet:	445 N. Loop 610		
Wellcity:	Houston	Wellzip:	Not Reported
Own:	MW-4		
Lat dec:	29.812222		
Long dec:	-95.405833		
Elev:	0		
Brandmodel:	Garmin e-trex		
Gn:	65136		
Gn1:	65	Gn75:	13
Gn25:	6	Twn:	1
Twd:	0	Twr:	0
Twrp:	0	Twrg:	0
Um:	1	Ue:	0
Ud:	0	Uin:	0
Uir:	0	Ug:	0
Uij:	0	Up:	0
Udw:	0	Ut:	0
Us:	0	Uf:	0
Pby:	0	Pbn:	0
Datestart:	01-MAR-07	Datecomp:	01-MAR-07
Dia1:	8	Dia1to:	20
Dia2:	Not Reported	Dia2from:	Not Reported
Dia2to:	Not Reported	Dia3:	Not Reported
Dia3from:	Not Reported	Dia3to:	Not Reported
Dmdriven:	0	Dmairrotar:	0
Dmmudrotar:	0	Dmbored:	0
Dmairham:	0	Dmcabletoo:	0
Dmjetted:	0	Dmhollowst:	1
Dmrevcirc:	0	Dmotherck:	0
Dmother:	Not Reported	Bco:	0
Bcs:	0	Bcg:	1
Bcgs:	20/40	Bcu:	0
Bcoc:	0	Bcot:	Not Reported
Gpf:	3	Gpt:	20
Cemfrom1:	0	Cemto1:	1
Nosacks1:	1/2 cement bent	Cemfrom2:	Not Reported

Cemto2:	Not Reported	Nosacks2:	Not Reported
Cemfrom3:	Not Reported	Cemto3:	Not Reported
Nosacks3:	Not Reported	Cementmeth:	Tremie
Cementby:	Best Drilling Services, Inc.	Ds:	Not Reported
Dpl:	Not Reported	Dsv:	Not Reported
Appvar:	Not Reported	Scs:	1
Scsv:	0	Scp:	0
Sca:	0	Watlev:	Not Reported
Watlevdate:	Not Reported	Artflow:	Not Reported
Wellplug48:	0	Tpturbine:	0
Tpjet:	0	Tpsubmersi:	0
Tpcylinder:	0	Tpotherck:	0
Tpother:	Not Reported	Pumpbowlde:	Not Reported
Wtpump:	0	Wtbailer:	0
Wtjetted:	0	Wtestimate:	0
Welltestyi:	Not Reported	Welltestdr:	Not Reported
Welltesthr:	Not Reported	Watqualund:	0
Watqualu 1:	0	Watertype:	Not Reported
Stratdepth:	Not Reported	Chemanaly:	0
Chemanaln:	0	Undnatural:	0
Untype:	Not Reported	Undhydro:	0
Undhaz:	0	Undotherck:	0
Undother:	Not Reported		
Undcertify:	0	Compname:	Best Drilling Services, Inc.
Drllicno:	3026		
Compstreet:	P.O. Box 945	Compcity:	Friendswood
Compstate:	TX	Compzip:	77549
Drillernam:	Lawrence Tobola	Traineenam:	Not Reported
Tnum:	Not Reported		
Comments:	Not Reported		
Confidenti:	0	Letterrecv:	Not Reported
Deleted:	0	Insdate:	Not Reported
Site id:	TXMON3000107745		
Latitude:	29.812222		
Longitude:	-95.405833		

Map ID:	20		
Dateentere:	18-JUL-11	Ownname:	Petroleum Wholesale
Ownstreet:	P.O. Box 4456		
Owncity:	Houston	Ownstate:	TX
Ownzip:	77210	County:	Harris
Wellstreet:	435 North Loop West		
Wellcity:	Houston	Wellzip:	77008
Own:	MW-1		
Lat dec:	29.812222		
Long dec:	-95.405277		
Elev:	65		
Brandmodel:	Garmin etrex Legend Cx		
Gn:	65136		
Gn1:	65	Gn75:	13
Gn25:	6	Twn:	1
Twd:	0	Twr:	0
Twrp:	0	Twrg:	0
Um:	1	Ue:	0
Ud:	0	Uin:	0
Uir:	0	Ug:	0
Uij:	0	Up:	0

GEOCHECK VERSION 2.1
STATE DATABASE WELL INFORMATION

Udw:	0	Ut:	0
Us:	0	Uf:	0
Pby:	0	Pbn:	0
Datestart:	10-JUN-10	Datecomp:	10-JUN-10
Dia1:	6.625	Dia1to:	25
Dia2:	Not Reported	Dia2from:	Not Reported
Dia2to:	Not Reported	Dia3:	Not Reported
Dia3from:	Not Reported	Dia3to:	Not Reported
Dmdriven:	0	Dmairrotar:	0
Dmmudrotar:	0	Dmbored:	0
Dmairham:	0	Dmcabletoo:	0
Dmjetted:	0	Dmhollowst:	1
Dmrevcirc:	0	Dmotherck:	0
Dmother:	Not Reported	Bco:	0
Bcs:	0	Bcg:	1
Bcgs:	3/8"	Bcu:	0
Bcoc:	0	Bcot:	Not Reported
Gpf:	2	Gpt:	25
Cemfrom1:	0	Cemto1:	2
Nosacks1:	1/concrete	Cemfrom2:	Not Reported
Cemto2:	Not Reported	Nosacks2:	Not Reported
Cemfrom3:	Not Reported	Cemto3:	Not Reported
Nosacks3:	Not Reported	Cementmeth:	Manually poured
Cementby:	City Survey	Ds:	N/A (enviro)
Dpl:	N/A	Dsv:	N/A
Appvar:	N/A	Scs:	1
Scsv:	0	Scp:	0
Sca:	0	Watlev:	18
Watlevdate:	10-JUN-10	Artflow:	0
Wellplug48:	0	Tpturbine:	0
Tpjet:	0	Tpsubmersi:	0
Tpcylinder:	0	Tpotherck:	0
Tpother:	Not Reported	Pumpbowlde:	Not Reported
Wtpump:	0	Wtbailer:	0
Wtjetted:	0	Wtestimate:	0
Welltestyi:	Not Reported	Welltestdr:	Not Reported
Welltesthr:	Not Reported	Watqualund:	1
Watqualu 1:	0	Watertype:	Fresh
Stratdepth:	18-25	Chemanaly:	1
Chemanaln:	0	Undnatural:	0
Untype:	Not Reported	Undhydro:	1
Undhaz:	0	Undotherck:	0
Undother:	Not Reported		
Undcertify:	1	Compname:	City Survey
Drllicno:	2974		
Compstreet:	3202 Brass Buttons Trail	Compcity:	Austin
Compstate:	TX	Compzip:	78734
Drillernam:	M. R. Miller, P.G.	Traineenam:	Not Reported
Tnum:	Not Reported		
Comments:	Environmental work in conjunction with 30TAC Chapter 334 (TCEQ PST Program). Site is TCEQ PST FAC ID 38598.		
Confidenti:	0	Letterrecv:	Not Reported
Deleted:	0	Insdate:	Not Reported
Site id:	TXMON3000256508		
Latitude:	29.812222		
Longitude:	-95.405277		

GEOCHECK VERSION 2.1
STATE DATABASE WELL INFORMATION

Map ID:	24		
Plugtrackn:	19561		
Dateentere:	30-SEP-04	Ownname:	Chevron Products Co.
Ownstreet:	5959 Corporate Drive	Owncity:	Houston
Ownstate:	TX	Ownzip:	Not Reported
Wellstreet:	14647 Wood Forest		
Wellcity:	Channelview	Wellzip:	Not Reported
County:	Harris		
Latitude:	294843		
Lat dec:	29.811944		
Longitude:	952443		
Long dec:	-95.411944		
Brmod:	Not Reported		
Gn:	65136		
Gn1:	65	Gn75:	13
Gn25:	6	Ownwellno:	MW-4
Typewater:	0	Typemon:	1
Typeinj:	0	Typedw:	0
Histdrille:	Not Reported	Histdrllic:	Not Reported
Histdatedr:	Not Reported	Histtracki:	Not Reported
Histdiamin:	Not Reported	Histdepth:	35.0
Plugdate:	17-SEP-04		
Plugmeth:	Not Reported		
Plugopname:	Alfredo Palacios		
Plugoplic:	5036		
Plugmeth1:	1	Plugmeth2:	0
Plugmeth3:	0	Plugmeth4:	0
Plugmethot:	0	Plugvar:	Not Reported
Cdiam1:	2	Cfrom1:	3.0
Cto1:	35.0	Cdiam2:	Not Reported
Cfrom2:	Not Reported	Cto2:	Not Reported
Cdiam3:	Not Reported	Cfrom3:	Not Reported
Cto3:	Not Reported	Cbfrom1:	0
Cbto1:	35.0	Cbsacks1:	10 cement bentonite grout
Cbfrom2:	Not Reported	Cbto2:	Not Reported
Cbsacks2:	Not Reported	Cbfrom3:	Not Reported
Cbto3:	Not Reported	Cbsacks3:	Not Reported
Cbfrom4:	Not Reported	Cbto4:	Not Reported
Cbsacks4:	Not Reported	Cbfrom5:	Not Reported
Cbto5:	Not Reported	Cbsacks5:	Not Reported
Compname:	Best Drilling Services, Inc.	Compstreet:	P.O. Box 845
Compcity:	Friendswood	Compstate:	TX
Compzip:	77549	Nameassig:	Alfredo Palacios
Traineenam:	Not Reported	Tnum:	Not Reported
Deleted:	0	Site id:	TXPLU3000019257

Map ID:	24		
Plugtrackn:	19558		
Dateentere:	30-SEP-04	Ownname:	Chevron Products Co.
Ownstreet:	5959 Corporate Drive	Owncity:	Houston
Ownstate:	TX	Ownzip:	Not Reported
Wellstreet:	14647 Wood Forest		
Wellcity:	Channelview	Wellzip:	Not Reported
County:	Harris		
Latitude:	294843		
Lat dec:	29.811944		
Longitude:	952443		

Long dec:	-95.411944		
Brmod:	Not Reported		
Gn:	65136		
Gn1:	65	Gn75:	13
Gn25:	6	Ownwellno:	MW-1
Typewater:	0	Typemon:	1
Typeinj:	0	Typedw:	0
Histdrille:	Not Reported	Histdrllic:	Not Reported
Histdatedr:	Not Reported	Histtracki:	Not Reported
Histdiamin:	Not Reported	Histdepth:	35.0
Plugdate:	17-SEP-04		
Plugmeth:	Not Reported		
Plugopname:	Alfredo Palacios		
Plugoplic:	5036		
Plugmeth1:	1	Plugmeth2:	0
Plugmeth3:	0	Plugmeth4:	0
Plugmethot:	0	Plugvar:	Not Reported
Cdiam1:	2	Cfrom1:	0
Cto1:	0	Cdiam2:	Not Reported
Cfrom2:	Not Reported	Cto2:	Not Reported
Cdiam3:	Not Reported	Cfrom3:	Not Reported
Cto3:	Not Reported	Cbfrom1:	0
Cbto1:	35.0	Cbsacks1:	10 cement bentonite grout
Cbfrom2:	Not Reported	Cbto2:	Not Reported
Cbsacks2:	Not Reported	Cbfrom3:	Not Reported
Cbto3:	Not Reported	Cbsacks3:	Not Reported
Cbfrom4:	Not Reported	Cbto4:	Not Reported
Cbsacks4:	Not Reported	Cbfrom5:	Not Reported
Cbto5:	Not Reported	Cbsacks5:	Not Reported
Compname:	Best Drilling Services, Inc.	Compstreet:	P.O. Box 845
Compcity:	Friendswood	Compstate:	TX
Compzip:	77549	Nameassig:	Alfredo Palacios
Traineenam:	Not Reported	Tnum:	Not Reported
Deleted:	0	Site id:	TXPLU3000019254

Map ID:	24		
Plugtrackn:	19559		
Dateentere:	30-SEP-04	Ownname:	Chevron Products Co.
Ownstreet:	5959 Corporate Drive	Owncity:	Houston
Ownstate:	TX	Ownzip:	Not Reported
Wellstreet:	14647 Wood Forest		
Wellcity:	Channelview	Wellzip:	Not Reported
County:	Harris		
Latitude:	294843		
Lat dec:	29.811944		
Longitude:	952443		
Long dec:	-95.411944		
Brmod:	Not Reported		
Gn:	65136		
Gn1:	65	Gn75:	13
Gn25:	6	Ownwellno:	MW-2
Typewater:	0	Typemon:	1
Typeinj:	0	Typedw:	0
Histdrille:	Not Reported	Histdrllic:	Not Reported
Histdatedr:	Not Reported	Histtracki:	Not Reported
Histdiamin:	Not Reported	Histdepth:	35.0

Plugdate:	17-SEP-04		
Plugmeth:	Not Reported		
Plugopname:	Alfredo Palacios		
Plugoplic:	5036		
Plugmeth1:	1	Plugmeth2:	0
Plugmeth3:	0	Plugmeth4:	0
Plugmethot:	0	Plugvar:	Not Reported
Cdiam1:	2	Cfrom1:	0
Cto1:	0	Cdiam2:	Not Reported
Cfrom2:	Not Reported	Cto2:	Not Reported
Cdiam3:	Not Reported	Cfrom3:	Not Reported
Cto3:	Not Reported	Cbfrom1:	0
Cbto1:	35.0	Cbsacks1:	10 cement bentonite grout
Cbfrom2:	Not Reported	Cbto2:	Not Reported
Cbsacks2:	Not Reported	Cbfrom3:	Not Reported
Cbto3:	Not Reported	Cbsacks3:	Not Reported
Cbfrom4:	Not Reported	Cbto4:	Not Reported
Cbsacks4:	Not Reported	Cbfrom5:	Not Reported
Cbto5:	Not Reported	Cbsacks5:	Not Reported
Compname:	Best Drilling Services, Inc.	Compstreet:	P.O. Box 845
Compcity:	Friendswood	Compstate:	TX
Compzip:	77549	Nameassig:	Alfredo Palacios
Traineenam:	Not Reported	Tnum:	Not Reported
Deleted:	0	Site id:	TXPLU3000019255

Map ID:	24		
Plugtrackn:	19560		
Dateentere:	30-SEP-04	Ownname:	Chevron Products Co.
Ownstreet:	5959 Corporate Drive	Owncity:	Houston
Ownstate:	TX	Ownzip:	Not Reported
Wellstreet:	14647 Wood Forest		
Wellcity:	Channelview	Wellzip:	Not Reported
County:	Harris		
Latitude:	294843		
Lat dec:	29.811944		
Longitude:	952443		
Long dec:	-95.411944		
Brmod:	Not Reported		
Gn:	65136		
Gn1:	65	Gn75:	13
Gn25:	6	Ownwellno:	MW-3
Typewater:	0	Typemon:	1
Typeinj:	0	Typedw:	0
Histdrille:	Not Reported	Histdrllic:	Not Reported
Histdatedr:	Not Reported	Histtracki:	Not Reported
Histdiamin:	Not Reported	Histdepth:	35.0
Plugdate:	17-SEP-04		
Plugmeth:	Not Reported		
Plugopname:	Alfredo Palacios		
Plugoplic:	5036		
Plugmeth1:	1	Plugmeth2:	0
Plugmeth3:	0	Plugmeth4:	0
Plugmethot:	0	Plugvar:	Not Reported
Cdiam1:	2	Cfrom1:	0
Cto1:	0	Cdiam2:	Not Reported
Cfrom2:	Not Reported	Cto2:	Not Reported

Cdiam3:	Not Reported	Cfrom3:	Not Reported
Cto3:	Not Reported	Cbfrom1:	0
Cbto1:	35.0	Cbsacks1:	10 cement bentonite grout
Cbfrom2:	Not Reported	Cbto2:	Not Reported
Cbsacks2:	Not Reported	Cbfrom3:	Not Reported
Cbto3:	Not Reported	Cbsacks3:	Not Reported
Cbfrom4:	Not Reported	Cbto4:	Not Reported
Cbsacks4:	Not Reported	Cbfrom5:	Not Reported
Cbto5:	Not Reported	Cbsacks5:	Not Reported
Compname:	Best Drilling Services, Inc.	Compstreet:	P.O. Box 845
Compcity:	Friendswood	Compstate:	TX
Compzip:	77549	Nameassig:	Alfredo Palacios
Traineenam:	Not Reported	Tnum:	Not Reported
Deleted:	0	Site id:	TXPLU3000019256

Map ID:	25		
Fid:	105858	State well:	6513620
County nam:	Harris	Basin name:	San Jacinto River
Gma:	14	Rwpa:	H
Previous w:	1414		
Lat dec:	29.811388		
Long dec:	-95.414444		
Coordsourc:	+/- 10 Seconds		
Owner 1:	City of Houston	Owner 2:	Garden Oaks #2
Driller 1:	Layne Texas	Driller 2:	Not Reported
Aquifer co:	112CEVG	Aquifer id:	Gulf Coast
Elev of ls:	76	Elev meth:	Interpolated From Topo Map
Date drill:	00001940	Welltype:	Withdrawal of Water
Well depth:	834	Depthsourc:	Another Government Agency
Welluse:	Public Supply		
Site id:	TXWDB5000105859		
Infrequent Const:			
Date:	12/0/1944		
Sample number:	1	Storet code:	01045
Flag:	Not Reported	Const val:	100.
Plus minus:	Not Reported		
Water Level Info:		Pn well visit mark:	P
Depth from lsd:	-244.6	Mm date:	2
Dd date:	27	Yy date:	1967
Measurement number:	01	Measuring agency:	04
Method of meas:	1	Remark:	Not Reported
Date entered:	Not Reported	User name:	Not Reported
Water Level Info:		Pn well visit mark:	P
Depth from lsd:	-252.2	Mm date:	6
Dd date:	20	Yy date:	1967
Measurement number:	01	Measuring agency:	04
Method of meas:	1	Remark:	Not Reported
Date entered:	Not Reported	User name:	Not Reported

GEOCHECK VERSION 2.1
STATE DATABASE WELL INFORMATION

Water Level Info:		Pn well visit mark:	P
Depth from lsd:	-91	Mm date:	10
Dd date:	3	Yy date:	1940
Measurement number:	01	Measuring agency:	01
Method of meas:	1	Remark:	Not Reported
Date entered:	Not Reported	User name:	Not Reported

Water Level Info:		Pn well visit mark:	P
Depth from lsd:	-220.4	Mm date:	12
Dd date:	13	Yy date:	1967
Measurement number:	01	Measuring agency:	04
Method of meas:	1	Remark:	Not Reported
Date entered:	Not Reported	User name:	Not Reported

Water Quality Info:		Mm date:	12
Dd date:	0	Yydate:	1944
Sample number:	1	Sample time:	Not Reported
Temp centigrade:	Not Reported	Top s interval:	Not Reported
Bottom s interval:	Not Reported	Samp int aqcode:	Not Reported
Collection remarks:	Not Reported	Reliability rem:	99
Collecting agency:	Not Reported	Lab code:	Not Reported
Bu wqanalysis:	B	Q00955 flag:	Not Reported
Q00955 silica mgl:	23	Q00910 flag:	Not Reported
Q00910 calcium mgl:	62	Q00920 flag:	Not Reported
Q00920 magnes mgl:	12	Q00929 flag:	Not Reported
Q00929 sodium mgl:	28	Q00937 flag:	Not Reported
Q00937 potass mgl:	5	Q01080 flag:	Not Reported
Q01080 strontium:	Not Reported	Q00445 carb mgl:	0
Q00440 bicarb mgl:	220	Q00945 flag:	Not Reported
Q00945 sulfate mgl:	9	Q00940 flag:	Not Reported
Q00940 chloride mg:	57	Q00951 flag:	Not Reported
Q00951 fluoride mg:	.2	Q71850 flag:	Not Reported
Q71850 nitrate mgl:	.5	Q00403 flag:	Not Reported
Q00403 ph:	7.8	Q70300 tds:	304
Q00415 flag:	Not Reported	Q00415 phen alk:	0
Q00410 flag:	Not Reported	Q00410 total alk:	180.33
Q00900 tot hardnes:	204	Q00932 percent na:	22
Q00931 sar:	.85	Q71860 rsc:	0
Q00095 flag:	Not Reported	Q00095 spec cond:	558
Date entered:	Not Reported	User name:	pnordstr
Bu value:	Not Reported		

Remarks:		Group number:	1
Remarks 1:	212 ft of screen between 362 and	Remarks 2:	814 ft. Reported yield 1120 gpm

Remarks:		Group number:	2
Remarks 1:	with 73 ft drawdown when drilled.	Remarks 2:	Test hole drilled to 925 ft.

Map ID:	25		
Fid:	105857	State well:	6513619
County nam:	Harris	Basin name:	San Jacinto River
Gma:	14	Rwpa:	H
Previous w:	Not Reported		
Lat dec:	29.811388		
Long dec:	-95.414444		
Coordsourc:	+/- 10 Seconds		
Owner 1:	City of Houston	Owner 2:	Garden Oaks #1
Driller 1:	McMasters & Pomeroy	Driller 2:	Not Reported
Aquifer co:	112CHCTL	Aquifer id:	Gulf Coast

Elev of ls:	76	Elev meth:	Interpolated From Topo Map
Date drill:	00001937	Welltype:	Withdrawal of Water
Well depth:	300	Depthsourc:	Another Government Agency
Welluse:	Unused		
Site id:	TXWDB5000105858		

Map ID:	25		
Fid:	105856	State well:	6513618
County nam:	Harris	Basin name:	San Jacinto River
Gma:	14	Rwpa:	H
Previous w:	Not Reported		
Lat dec:	29.811388		
Long dec:	-95.414444		
Coordsourc:	+/- 10 Seconds		
Owner 1:	City of Houston	Owner 2:	Garden Oaks
Driller 1:	McMasters & Pomeroy	Driller 2:	Not Reported
Aquifer co:	112CHCTL	Aquifer id:	Gulf Coast
Elev of ls:	67	Elev meth:	Interpolated From Topo Map
Date drill:	00001939	Welltype:	Withdrawal of Water
Well depth:	411	Depthsourc:	Person Other than Owner
Welluse:	Unused		
Site id:	TXWDB5000105857		

Map ID:	25		
Fid:	20126	Pws id:	1010013
Water sour:	G1010013LV	Fips count:	201
Quadrangle:	2995-432		
Latitude:	294840		
Longitude:	952451		
Location a:	F	Agency:	USGS
Location m:	MAP-M1	Horizontal:	27
Spatial re:	C	Horizont 1:	U
Horizont 2:	S	Elevation:	0
Elevation :	Not Reported	Vertical d:	Not Reported
Location d:	18-MAY-07	Elevation1:	Not Reported
Elevatio 1:	Not Reported	Elevatio 2:	Not Reported
Latdd:	29.8111114502		
Longdd:	95.4141693115		
Gps certif:	Not Reported	Need bette:	No
Last chang:	18-MAY-07	Initials:	GST
Remarks:	Not Reported		
Site id:	TXEQ40000020127		

Groundwater Info		PWS Id:	1010013
Well depth:	925	Depth agency:	DRILL
Depth source:	D	Aquifer:	112CEVG
Aquifer id:	31		
Aquifer name:	Chicot		
Aquifer method:	W	Aquifer type:	0
Drill date:	19370000	Last change:	03-AUG-99
Initials:	Not Reported		
Remarks:	Not Reported		

GEOCHECK VERSION 2.1
STATE DATABASE WELL INFORMATION

Pws id:	1010013	Water source:	G1010013LV
Fips county code:	201	Quadrangle number:	2995-432
Latitude:	294840.		
Longitude:	952451.		
Location accuracy:	F	Agency:	USGS
Location method:	MAP-M1	Horizontal datum:	27
Spatial reference code:	C	Horizontal accuracy:	U
Horizontal reference:	S	Elevation:	Not Reported
Elevation method:	Not Reported	Vertical datum:	Not Reported
Location date:	18-MAY-07	Elevation date:	Not Reported
Elevation agency:	Not Reported	Elevation accuracy:	Not Reported
Latdd:	29.8111114501953		
Longdd:	95.4141693115234		
Gps certification number:	Not Reported	Need better location:	No
Last change:	18-MAY-07	Initials:	GST
Remarks:	Not Reported		

Construction:			
Top depth:	905.	Bottom depth:	925.
Depth positive:	Not Reported	Diameter:	0.
Opening type:	U	Casing material:	Not Reported
Opening material:	U	Opening length:	20.
Opening method:	8	Packer material:	Not Reported
Initials:	JEM	Last change:	28-JAN-02

Map ID:	25		
Fid:	20127	Pws id:	1010013
Water sour:	G1010013LW	Fips count:	201
Quadrangle:	2995-432		
Latitude:	294840		
Longitude:	952451		
Location a:	F	Agency:	USGS
Location m:	MAP-M1	Horizontal:	27
Spatial re:	C	Horizont 1:	U
Horizont 2:	S	Elevation:	0
Elevation :	Not Reported	Vertical d:	Not Reported
Location d:	18-MAY-07	Elevation1:	Not Reported
Elevatio 1:	Not Reported	Elevatio 2:	Not Reported
Latdd:	29.8111114502		
Longdd:	95.4141693115		
Gps certif:	Not Reported	Need bette:	No
Last chang:	18-MAY-07	Initials:	GST
Remarks:	Not Reported		
Site id:	TXEQ40000020128		

Groundwater Info		PWS Id:	1010013
Well depth:	1100	Depth agency:	DRILL
Depth source:	D	Aquifer:	112CEVG
Aquifer id:	31		
Aquifer name:	Chicot		
Aquifer method:	W	Aquifer type:	0
Drill date:	19401000	Last change:	08-JUL-99
Initials:	Not Reported		
Remarks:	Not Reported		

GEOCHECK VERSION 2.1
STATE DATABASE WELL INFORMATION

Pws id:	1010013	Water source:	G1010013LW
Fips county code:	201	Quadrangle number:	2995-432
Latitude:	294840.		
Longitude:	952451.		
Location accuracy:	F	Agency:	USGS
Location method:	MAP-M1	Horizontal datum:	27
Spatial reference code:	C	Horizontal accuracy:	U
Horizontal reference:	S	Elevation:	Not Reported
Elevation method:	Not Reported	Vertical datum:	Not Reported
Location date:	18-MAY-07	Elevation date:	Not Reported
Elevation agency:	Not Reported	Elevation accuracy:	Not Reported
Latdd:	29.8111114501953		
Longdd:	95.4141693115234		
Gps certification number:	Not Reported	Need better location:	No
Last change:	18-MAY-07	Initials:	GST
Remarks:	Not Reported		

Pws id:	1010013	Water source:	G1010013LW
Date:	19401003	Depth from land surface:	-91.0
Agency:	TWDB	Measuring method:	S
Remarks:	Not Reported		

Pws id:	1010013	Water source:	G1010013LW
Date:	19670227	Depth from land surface:	-244.68
Agency:	USGS	Measuring method:	S
Remarks:	Not Reported		

Pws id:	1010013	Water source:	G1010013LW
Date:	19670620	Depth from land surface:	-252.21
Agency:	USGS	Measuring method:	S
Remarks:	Not Reported		

Pws id:	1010013	Water source:	G1010013LW
Date:	19671213	Depth from land surface:	-220.44
Agency:	USGS	Measuring method:	S
Remarks:	Not Reported		

Construction:

Top depth:	0.	Bottom depth:	520.
Depth positive:	Not Reported	Diameter:	0.
Opening type:	Not Reported	Casing material:	Not Reported
Opening material:	Not Reported	Opening length:	Not Reported
Opening method:	Not Reported	Packer material:	Not Reported
Initials:	Not Reported	Last change:	Not Reported

Construction:

Top depth:	0.	Bottom depth:	616.
Depth positive:	Not Reported	Diameter:	16.
Opening type:	Not Reported	Casing material:	U
Opening material:	Not Reported	Opening length:	Not Reported
Opening method:	Not Reported	Packer material:	Not Reported
Initials:	Not Reported	Last change:	Not Reported

Construction:

Top depth:	522.	Bottom depth:	622.
Depth positive:	Not Reported	Diameter:	9.
Opening type:	R	Casing material:	U
Opening material:	B	Opening length:	Not Reported
Opening method:	Not Reported	Packer material:	Not Reported
Initials:	Not Reported	Last change:	Not Reported

Construction:

Top depth:	622.	Bottom depth:	651.
Depth positive:	Not Reported	Diameter:	9.
Opening type:	U	Casing material:	Not Reported
Opening material:	U	Opening length:	29.
Opening method:	Not Reported	Packer material:	Not Reported
Initials:	Not Reported	Last change:	Not Reported

Construction:

Top depth:	651.	Bottom depth:	733.
Depth positive:	Not Reported	Diameter:	9.
Opening type:	R	Casing material:	U
Opening material:	B	Opening length:	Not Reported
Opening method:	Not Reported	Packer material:	Not Reported
Initials:	Not Reported	Last change:	Not Reported

Construction:

Top depth:	733.	Bottom depth:	752.
Depth positive:	Not Reported	Diameter:	9.
Opening type:	U	Casing material:	Not Reported
Opening material:	U	Opening length:	19.
Opening method:	Not Reported	Packer material:	Not Reported
Initials:	Not Reported	Last change:	Not Reported

Construction:

Top depth:	752.	Bottom depth:	781.
Depth positive:	Not Reported	Diameter:	9.
Opening type:	R	Casing material:	U
Opening material:	B	Opening length:	Not Reported
Opening method:	Not Reported	Packer material:	Not Reported
Initials:	Not Reported	Last change:	Not Reported

Construction:

Top depth:	781.	Bottom depth:	806.
Depth positive:	Not Reported	Diameter:	9.
Opening type:	U	Casing material:	Not Reported
Opening material:	U	Opening length:	25.
Opening method:	Not Reported	Packer material:	Not Reported
Initials:	Not Reported	Last change:	Not Reported

Construction:

Top depth:	806.	Bottom depth:	867.
Depth positive:	Not Reported	Diameter:	9.
Opening type:	R	Casing material:	U
Opening material:	B	Opening length:	Not Reported
Opening method:	Not Reported	Packer material:	Not Reported
Initials:	Not Reported	Last change:	Not Reported

Construction:

Top depth:	867.	Bottom depth:	887.
Depth positive:	Not Reported	Diameter:	9.
Opening type:	U	Casing material:	Not Reported
Opening material:	U	Opening length:	20.
Opening method:	Not Reported	Packer material:	Not Reported
Initials:	Not Reported	Last change:	Not Reported

GEOCHECK VERSION 2.1
STATE DATABASE WELL INFORMATION

Construction:

Top depth:	887.	Bottom depth:	929.
Depth positive:	Not Reported	Diameter:	9.
Opening type:	R	Casing material:	U
Opening material:	B	Opening length:	Not Reported
Opening method:	Not Reported	Packer material:	Not Reported
Initials:	Not Reported	Last change:	Not Reported

Construction:

Top depth:	929.	Bottom depth:	1000.
Depth positive:	Not Reported	Diameter:	9.
Opening type:	R	Casing material:	Not Reported
Opening material:	B	Opening length:	71.
Opening method:	Not Reported	Packer material:	Not Reported
Initials:	Not Reported	Last change:	Not Reported

Construction:

Top depth:	1000.	Bottom depth:	1061.
Depth positive:	Not Reported	Diameter:	9.
Opening type:	Not Reported	Casing material:	U
Opening material:	Not Reported	Opening length:	Not Reported
Opening method:	Not Reported	Packer material:	Not Reported
Initials:	Not Reported	Last change:	Not Reported

Construction:

Top depth:	1061.	Bottom depth:	1081.
Depth positive:	Not Reported	Diameter:	9.
Opening type:	R	Casing material:	Not Reported
Opening material:	B	Opening length:	20.
Opening method:	Not Reported	Packer material:	Not Reported
Initials:	Not Reported	Last change:	Not Reported

Construction:

Top depth:	1081.	Bottom depth:	1100.
Depth positive:	Not Reported	Diameter:	9.
Opening type:	Not Reported	Casing material:	U
Opening material:	Not Reported	Opening length:	Not Reported
Opening method:	Not Reported	Packer material:	Not Reported
Initials:	Not Reported	Last change:	Not Reported

Pws id:	1010013	Water source:	G1010013LW
Record number:	1	Top depth:	0.
Bottom depth:	13.	Thickness:	13.
Geologic description:	SANDY CLAY		
Geologic correction:	Not Reported		
Source geologic data:	7	Initials:	JSA
Last change:	Not Reported		
Remarks:	Not Reported		

Pws id:	1010013	Water source:	G1010013LW
Record number:	2	Top depth:	13.
Bottom depth:	18.	Thickness:	5.
Geologic description:	WHITE SAND		
Geologic correction:	Not Reported		
Source geologic data:	7	Initials:	JSA
Last change:	Not Reported		
Remarks:	Not Reported		

GEOCHECK VERSION 2.1
STATE DATABASE WELL INFORMATION

Pws id:	1010013	Water source:	G1010013LW
Record number:	3	Top depth:	18.
Bottom depth:	38.	Thickness:	20.
Geologic description:	CLAY		
Geologic correction:	Not Reported		
Source geologic data:	7	Initials:	JSA
Last change:	Not Reported		
Remarks:	Not Reported		

Pws id:	1010013	Water source:	G1010013LW
Record number:	4	Top depth:	38.
Bottom depth:	62.	Thickness:	24.
Geologic description:	CLAY LAYERS SAND		
Geologic correction:	Not Reported		
Source geologic data:	7	Initials:	JSA
Last change:	Not Reported		
Remarks:	Not Reported		

Pws id:	1010013	Water source:	G1010013LW
Record number:	5	Top depth:	62.
Bottom depth:	107.	Thickness:	45.
Geologic description:	CLAY		
Geologic correction:	Not Reported		
Source geologic data:	7	Initials:	JSA
Last change:	Not Reported		
Remarks:	Not Reported		

Pws id:	1010013	Water source:	G1010013LW
Record number:	6	Top depth:	107.
Bottom depth:	161.	Thickness:	54.
Geologic description:	SAND, SHALE BR'KS		
Geologic correction:	Not Reported		
Source geologic data:	7	Initials:	JSA
Last change:	Not Reported		
Remarks:	Not Reported		

Pws id:	1010013	Water source:	G1010013LW
Record number:	7	Top depth:	161.
Bottom depth:	212.	Thickness:	51.
Geologic description:	CLAY		
Geologic correction:	Not Reported		
Source geologic data:	7	Initials:	JSA
Last change:	Not Reported		
Remarks:	Not Reported		

Pws id:	1010013	Water source:	G1010013LW
Record number:	8	Top depth:	212.
Bottom depth:	265.	Thickness:	53.
Geologic description:	RED SAND, CLAY		
Geologic correction:	Not Reported		
Source geologic data:	7	Initials:	JSA
Last change:	Not Reported		
Remarks:	Not Reported		

GEOCHECK VERSION 2.1
STATE DATABASE WELL INFORMATION

Pws id:	1010013	Water source:	G1010013LW
Record number:	9	Top depth:	265.
Bottom depth:	323.	Thickness:	58.
Geologic description:	SHALE, S SHALE		
Geologic correction:	Not Reported		
Source geologic data:	7	Initials:	JSA
Last change:	Not Reported		
Remarks:	Not Reported		

Pws id:	1010013	Water source:	G1010013LW
Record number:	10	Top depth:	323.
Bottom depth:	346.	Thickness:	23.
Geologic description:	TOUGH SHALE		
Geologic correction:	Not Reported		
Source geologic data:	7	Initials:	JSA
Last change:	Not Reported		
Remarks:	Not Reported		

Pws id:	1010013	Water source:	G1010013LW
Record number:	11	Top depth:	346.
Bottom depth:	365.	Thickness:	19.
Geologic description:	SAND, SHALE		
Geologic correction:	Not Reported		
Source geologic data:	7	Initials:	JSA
Last change:	Not Reported		
Remarks:	Not Reported		

Pws id:	1010013	Water source:	G1010013LW
Record number:	12	Top depth:	365.
Bottom depth:	377.	Thickness:	12.
Geologic description:	SHALE		
Geologic correction:	Not Reported		
Source geologic data:	7	Initials:	JSA
Last change:	Not Reported		
Remarks:	Not Reported		

Pws id:	1010013	Water source:	G1010013LW
Record number:	13	Top depth:	377.
Bottom depth:	400.	Thickness:	23.
Geologic description:	S SHALE		
Geologic correction:	Not Reported		
Source geologic data:	7	Initials:	JSA
Last change:	Not Reported		
Remarks:	Not Reported		

Pws id:	1010013	Water source:	G1010013LW
Record number:	14	Top depth:	400.
Bottom depth:	411.	Thickness:	11.
Geologic description:	SHALE		
Geologic correction:	Not Reported		
Source geologic data:	7	Initials:	JSA
Last change:	Not Reported		
Remarks:	Not Reported		

GEOCHECK VERSION 2.1
STATE DATABASE WELL INFORMATION

Pws id:	1010013	Water source:	G1010013LW
Record number:	15	Top depth:	411.
Bottom depth:	412.	Thickness:	1.
Geologic description:	ROCK		
Geologic correction:	Not Reported		
Source geologic data:	7	Initials:	JSA
Last change:	Not Reported		
Remarks:	Not Reported		

Pws id:	1010013	Water source:	G1010013LW
Record number:	16	Top depth:	412.
Bottom depth:	422.	Thickness:	10.
Geologic description:	SHALE		
Geologic correction:	Not Reported		
Source geologic data:	7	Initials:	JSA
Last change:	Not Reported		
Remarks:	Not Reported		

Pws id:	1010013	Water source:	G1010013LW
Record number:	17	Top depth:	422.
Bottom depth:	464.	Thickness:	42.
Geologic description:	SAND		
Geologic correction:	Not Reported		
Source geologic data:	7	Initials:	JSA
Last change:	Not Reported		
Remarks:	Not Reported		

Pws id:	1010013	Water source:	G1010013LW
Record number:	18	Top depth:	464.
Bottom depth:	508.	Thickness:	44.
Geologic description:	SHALE		
Geologic correction:	Not Reported		
Source geologic data:	7	Initials:	JSA
Last change:	Not Reported		
Remarks:	Not Reported		

Pws id:	1010013	Water source:	G1010013LW
Record number:	19	Top depth:	508.
Bottom depth:	518.	Thickness:	10.
Geologic description:	SAND		
Geologic correction:	Not Reported		
Source geologic data:	7	Initials:	JSA
Last change:	Not Reported		
Remarks:	Not Reported		

Pws id:	1010013	Water source:	G1010013LW
Record number:	20	Top depth:	518.
Bottom depth:	529.	Thickness:	11.
Geologic description:	SANDY SHALE		
Geologic correction:	Not Reported		
Source geologic data:	7	Initials:	JSA
Last change:	Not Reported		
Remarks:	Not Reported		

GEOCHECK VERSION 2.1
STATE DATABASE WELL INFORMATION

Pws id:	1010013	Water source:	G1010013LW
Record number:	21	Top depth:	529.
Bottom depth:	551.	Thickness:	22.
Geologic description:	SAND, HARD LAYERS		
Geologic correction:	Not Reported		
Source geologic data:	7	Initials:	JSA
Last change:	Not Reported		
Remarks:	Not Reported		

Pws id:	1010013	Water source:	G1010013LW
Record number:	22	Top depth:	551.
Bottom depth:	556.	Thickness:	5.
Geologic description:	SHALE		
Geologic correction:	Not Reported		
Source geologic data:	7	Initials:	JSA
Last change:	Not Reported		
Remarks:	Not Reported		

Pws id:	1010013	Water source:	G1010013LW
Record number:	23	Top depth:	556.
Bottom depth:	567.	Thickness:	11.
Geologic description:	SAND		
Geologic correction:	Not Reported		
Source geologic data:	7	Initials:	JSA
Last change:	Not Reported		
Remarks:	Not Reported		

Pws id:	1010013	Water source:	G1010013LW
Record number:	24	Top depth:	567.
Bottom depth:	615.	Thickness:	48.
Geologic description:	SHALE, HARD LAYERS		
Geologic correction:	Not Reported		
Source geologic data:	7	Initials:	JSA
Last change:	Not Reported		
Remarks:	Not Reported		

Pws id:	1010013	Water source:	G1010013LW
Record number:	25	Top depth:	615.
Bottom depth:	649.	Thickness:	34.
Geologic description:	SAND		
Geologic correction:	Not Reported		
Source geologic data:	7	Initials:	JSA
Last change:	Not Reported		
Remarks:	Not Reported		

Pws id:	1010013	Water source:	G1010013LW
Record number:	26	Top depth:	649.
Bottom depth:	680.	Thickness:	31.
Geologic description:	SHALE		
Geologic correction:	Not Reported		
Source geologic data:	7	Initials:	JSA
Last change:	Not Reported		
Remarks:	Not Reported		

GEOCHECK VERSION 2.1
STATE DATABASE WELL INFORMATION

Pws id:	1010013	Water source:	G1010013LW
Record number:	27	Top depth:	680.
Bottom depth:	695.	Thickness:	15.
Geologic description:	HARD SHALE, LAYERS SAND		
Geologic correction:	Not Reported		
Source geologic data:	7	Initials:	JSA
Last change:	Not Reported		
Remarks:	Not Reported		

Pws id:	1010013	Water source:	G1010013LW
Record number:	28	Top depth:	695.
Bottom depth:	728.	Thickness:	33.
Geologic description:	SHALE		
Geologic correction:	Not Reported		
Source geologic data:	7	Initials:	JSA
Last change:	Not Reported		
Remarks:	Not Reported		

Pws id:	1010013	Water source:	G1010013LW
Record number:	29	Top depth:	728.
Bottom depth:	748.	Thickness:	20.
Geologic description:	SAND		
Geologic correction:	Not Reported		
Source geologic data:	7	Initials:	JSA
Last change:	Not Reported		
Remarks:	Not Reported		

Pws id:	1010013	Water source:	G1010013LW
Record number:	30	Top depth:	748.
Bottom depth:	773.	Thickness:	25.
Geologic description:	SHALE		
Geologic correction:	Not Reported		
Source geologic data:	7	Initials:	JSA
Last change:	Not Reported		
Remarks:	Not Reported		

Pws id:	1010013	Water source:	G1010013LW
Record number:	31	Top depth:	773.
Bottom depth:	803.	Thickness:	30.
Geologic description:	SAND		
Geologic correction:	Not Reported		
Source geologic data:	7	Initials:	JSA
Last change:	Not Reported		
Remarks:	Not Reported		

Pws id:	1010013	Water source:	G1010013LW
Record number:	32	Top depth:	803.
Bottom depth:	859.	Thickness:	56.
Geologic description:	SHALE		
Geologic correction:	Not Reported		
Source geologic data:	7	Initials:	JSA
Last change:	Not Reported		
Remarks:	Not Reported		

GEOCHECK VERSION 2.1
STATE DATABASE WELL INFORMATION

Pws id:	1010013	Water source:	G1010013LW
Record number:	33	Top depth:	859.
Bottom depth:	888.	Thickness:	29.
Geologic description:	SAND, SHALE BRKS		
Geologic correction:	Not Reported		
Source geologic data:	7	Initials:	JSA
Last change:	Not Reported		
Remarks:	Not Reported		

Pws id:	1010013	Water source:	G1010013LW
Record number:	34	Top depth:	888.
Bottom depth:	893.	Thickness:	5.
Geologic description:	SHALE		
Geologic correction:	Not Reported		
Source geologic data:	7	Initials:	JSA
Last change:	Not Reported		
Remarks:	Not Reported		

Pws id:	1010013	Water source:	G1010013LW
Record number:	35	Top depth:	893.
Bottom depth:	910.	Thickness:	17.
Geologic description:	SAND		
Geologic correction:	Not Reported		
Source geologic data:	7	Initials:	JSA
Last change:	Not Reported		
Remarks:	Not Reported		

Pws id:	1010013	Water source:	G1010013LW
Record number:	36	Top depth:	910.
Bottom depth:	921.	Thickness:	11.
Geologic description:	SHALE		
Geologic correction:	Not Reported		
Source geologic data:	7	Initials:	JSA
Last change:	Not Reported		
Remarks:	Not Reported		

Pws id:	1010013	Water source:	G1010013LW
Record number:	37	Top depth:	921.
Bottom depth:	1001.	Thickness:	80.
Geologic description:	SAND, FEW SHALE BR'KS		
Geologic correction:	Not Reported		
Source geologic data:	7	Initials:	JSA
Last change:	Not Reported		
Remarks:	Not Reported		

Pws id:	1010013	Water source:	G1010013LW
Record number:	38	Top depth:	1001.
Bottom depth:	1027.	Thickness:	26.
Geologic description:	SHALE 7 STR'KS SAND		
Geologic correction:	Not Reported		
Source geologic data:	7	Initials:	JSA
Last change:	Not Reported		
Remarks:	Not Reported		

GEOCHECK VERSION 2.1
STATE DATABASE WELL INFORMATION

Pws id:	1010013	Water source:	G1010013LW
Record number:	39	Top depth:	1027.
Bottom depth:	1061.	Thickness:	34.
Geologic description:	SHALE		
Geologic correction:	Not Reported		
Source geologic data:	7	Initials:	JSA
Last change:	Not Reported		
Remarks:	Not Reported		

Pws id:	1010013	Water source:	G1010013LW
Record number:	40	Top depth:	1061.
Bottom depth:	1082.	Thickness:	21.
Geologic description:	SAND		
Geologic correction:	Not Reported		
Source geologic data:	7	Initials:	JSA
Last change:	Not Reported		
Remarks:	Not Reported		

Pws id:	1010013	Water source:	G1010013LW
Record number:	41	Top depth:	1082.
Bottom depth:	1100.	Thickness:	18.
Geologic description:	TOUGH SHALE		
Geologic correction:	Not Reported		
Source geologic data:	7	Initials:	JSA
Last change:	Not Reported		
Remarks:	Not Reported		

Map ID:	25		
Fid:	20128	Pws id:	1010013
Water sour:	G1010013LX	Fips count:	201
Quadrangle:	2995-432		
Latitude:	294840		
Longitude:	952451		
Location a:	F	Agency:	USGS
Location m:	MAP-M1	Horizontal:	27
Spatial re:	C	Horizont 1:	U
Horizont 2:	S	Elevation:	0
Elevation :	Not Reported	Vertical d:	Not Reported
Location d:	18-MAY-07	Elevation1:	Not Reported
Elevatio 1:	Not Reported	Elevatio 2:	Not Reported
Latdd:	29.8111114502		
Longdd:	95.4141693115		
Gps certif:	Not Reported	Need bette:	No
Last chang:	18-MAY-07	Initials:	GST
Remarks:	Not Reported		
Site id:	TXEQ40000020129		

Groundwater Info		PWS Id:	1010013
Well depth:	400	Depth agency:	DRILL
Depth source:	D	Aquifer:	112CHCT
Aquifer id:	31		
Aquifer name:	Chicot		
Aquifer method:	W	Aquifer type:	0
Drill date:	19390000	Last change:	03-AUG-99
Initials:	Not Reported		
Remarks:	Not Reported		

GEOCHECK VERSION 2.1
STATE DATABASE WELL INFORMATION

Pws id:	1010013	Water source:	G1010013LX
Fips county code:	201	Quadrangle number:	2995-432
Latitude:	294840.		
Longitude:	952451.		
Location accuracy:	F	Agency:	USGS
Location method:	MAP-M1	Horizontal datum:	27
Spatial reference code:	C	Horizontal accuracy:	U
Horizontal reference:	S	Elevation:	Not Reported
Elevation method:	Not Reported	Vertical datum:	Not Reported
Location date:	18-MAY-07	Elevation date:	Not Reported
Elevation agency:	Not Reported	Elevation accuracy:	Not Reported
Latdd:	29.8111114501953		
Longdd:	95.4141693115234		
Gps certification number:	Not Reported	Need better location:	No
Last change:	18-MAY-07	Initials:	GST
Remarks:	Not Reported		

Construction:

Top depth:	380.	Bottom depth:	400.
Depth positive:	Not Reported	Diameter:	0.
Opening type:	U	Casing material:	Not Reported
Opening material:	U	Opening length:	20.
Opening method:	8	Packer material:	Not Reported
Initials:	JEM	Last change:	28-JAN-02

Map ID:	26		
Dateentere:	18-MAR-04	Ownname:	Amir Au-Hasora
Ownstreet:	211 W. Crosstimbers		
Owncity:	Houston	Ownstate:	TX
Ownzip:	77018	County:	Harris
Wellstreet:	202 W. Crosstimbers		
Wellcity:	Houston	Wellzip:	77018
Own:	MW-5B		
Lat dec:	29.811111		
Long dec:	-95.402222		
Elev:	0		
Brandmodel:	Magellan GPS Blazer 12		
Gn:	65136		
Gn1:	65	Gn75:	13
Gn25:	6	Twn:	1
Twd:	0	Twr:	0
Twrp:	0	Twrg:	0
Um:	1	Ue:	0
Ud:	0	Uin:	0
Uir:	0	Ug:	0
Uij:	0	Up:	0
Udw:	0	Ut:	0
Us:	0	Uf:	0
Pby:	0	Pbn:	0
Datestart:	27-FEB-04	Datecomp:	27-FEB-04
Dia1:	8	Dia1to:	20
Dia2:	Not Reported	Dia2from:	Not Reported
Dia2to:	Not Reported	Dia3:	Not Reported
Dia3from:	Not Reported	Dia3to:	Not Reported
Dmdriven:	0	Dmairrotar:	0
Dmmudrotar:	0	Dmbored:	0

Dmairham:	0	Dmcabletoo:	0
Dmjetted:	0	Dmhollowst:	1
Dmrevcirc:	0	Dmotherck:	0
Dmother:	Not Reported	Bco:	0
Bcs:	0	Bcg:	0
Bcgs:	Not Reported	Bcu:	0
Bcoc:	1	Bcot:	20/40 sand
Gpf:	Not Reported	Gpt:	Not Reported
Cemfrom1:	20	Cemto1:	1
Nosacks1:	11,sand	Cemfrom2:	1
Cemto2:	.5	Nosacks2:	.5, chips
Cemfrom3:	.5	Cemto3:	0
Nosacks3:	.5, concrete	Cementmeth:	handmix
Cementby:	MEDI	Ds:	Not Reported
Dpl:	Not Reported	Dsv:	Not Reported
Appvar:	Not Reported	Scs:	1
Scsv:	0	Scp:	0
Sca:	0	Watlev:	Not Reported
Watlevdate:	Not Reported	Artflow:	Not Reported
Wellplug48:	0	Tpturbine:	0
Tpjet:	0	Tpsubmersi:	0
Tpcylinder:	0	Tpotherck:	0
Tpother:	Not Reported	Pumpbowlde:	Not Reported
Wtpump:	0	Wtbailer:	0
Wtjetted:	0	Wtestimate:	0
Welltestyi:	Not Reported	Welltestdr:	Not Reported
Welltesthr:	Not Reported	Watqualund:	0
Watqualu 1:	0	Watertype:	Not Reported
Stratdepth:	Not Reported	Chemanaly:	0
Chemanaln:	0	Undnatural:	0
Untype:	Not Reported	Undhydro:	0
Undhaz:	0	Undotherck:	0
Undother:	Not Reported		
Undcertify:	0	Compname:	Mathers Environmental Drilling Inc.
Drllicno:	3096		
Compstreet:	12245 E. FM 529	Compcity:	Houston
Compstate:	TX	Compzip:	77041
Drillernam:	Thomas E. Mathers	Traineenam:	Not Reported
Tnum:	Not Reported		
Comments:	Not Reported		
Confidenti:	0	Letterrecv:	Not Reported
Deleted:	0	Insdate:	Not Reported
Site id:	TXMON3000033449		
Latitude:	29.811111		
Longitude:	-95.402222		

Map ID:	26		
Plugtrackn:	53120		
Dateentere:	17-FEB-09	Ownname:	Amir Au Hasora
Ownstreet:	211 W. Crosstimbers	Owncity:	Houston
Ownstate:	TX	Ownzip:	77018
Wellstreet:	211 W. Crosstimbers		
Wellcity:	Houston	Wellzip:	77018
County:	Harris		
Latitude:	294840		
Lat dec:	29.811111		
Longitude:	952408		

Long dec:	-95.402222		
Brmod:	magellan		
Gn:	65136		
Gn1:	65	Gn75:	13
Gn25:	6	Ownwellno:	MW-4B
Typewater:	0	Typemon:	1
Typeinj:	0	Typedw:	0
Histdrille:	Thomas Mathers	Histdrllic:	3096
Histdatedr:	27-FEB-04	Histtracki:	34343
Histdiamin:	2	Histdepth:	25
Plugdate:	25-JAN-09		
Plugmeth:	No Data		
Plugopname:	Pat Stephens		
Plugoplic:	4850		
Plugmeth1:	0	Plugmeth2:	0
Plugmeth3:	1	Plugmeth4:	0
Plugmethot:	0	Plugvar:	Not Reported
Cdiam1:	2	Cfrom1:	0
Cto1:	0	Cdiam2:	Not Reported
Cfrom2:	Not Reported	Cto2:	Not Reported
Cdiam3:	Not Reported	Cfrom3:	Not Reported
Cto3:	Not Reported	Cbfrom1:	25
Cbto1:	2	Cbsacks1:	3,chips
Cbfrom2:	2	Cbto2:	0
Cbsacks2:	.5,concrete	Cbfrom3:	Not Reported
Cbto3:	Not Reported	Cbsacks3:	Not Reported
Cbfrom4:	Not Reported	Cbto4:	Not Reported
Cbsacks4:	Not Reported	Cbfrom5:	Not Reported
Cbto5:	Not Reported	Cbsacks5:	Not Reported
Compname:	Mathers Environmental Drilling Inc	Compstreet:	12243 B. FM 529
Compcity:	Houston	Compstate:	TX
Compzip:	77041	Nameassig:	Patrick Stephens
Traineenam:	Not Reported	Tnum:	Not Reported
Deleted:	0	Site id:	TXPLU3000052184

Map ID:	26		
Dateentere:	18-MAR-04	Ownname:	Amir Au-Hasora
Ownstreet:	211 W. Crosstimbers		
Owncity:	Houston	Ownstate:	TX
Ownzip:	77018	County:	Harris
Wellstreet:	202 W. Crosstimbers		
Wellcity:	Houston	Wellzip:	77018
Own:	MW-6B		
Lat dec:	29.811111		
Long dec:	-95.402222		
Elev:	0		
Brandmodel:	Magellan GPS Blazer 12		
Gn:	65136		
Gn1:	65	Gn75:	13
Gn25:	6	Twn:	1
Twd:	0	Twr:	0
Twrp:	0	Twrg:	0
Um:	1	Ue:	0
Ud:	0	Uin:	0
Uir:	0	Ug:	0
Uij:	0	Up:	0

GEOCHECK VERSION 2.1
STATE DATABASE WELL INFORMATION

Udw:	0	Ut:	0
Us:	0	Uf:	0
Pby:	0	Pbn:	0
Datestart:	27-FEB-04	Datecomp:	27-FEB-04
Dia1:	8	Dia1to:	20
Dia2:	Not Reported	Dia2from:	Not Reported
Dia2to:	Not Reported	Dia3:	Not Reported
Dia3from:	Not Reported	Dia3to:	Not Reported
Dmdriven:	0	Dmairrotar:	0
Dmmudrotar:	0	Dmbored:	0
Dmairham:	0	Dmcabletoo:	0
Dmjetted:	0	Dmhollowst:	1
Dmrevcirc:	0	Dmotherck:	0
Dmother:	Not Reported	Bco:	0
Bcs:	0	Bcg:	0
Bcgs:	Not Reported	Bcu:	0
Bcoc:	1	Bcot:	20/40 sand
Gpf:	Not Reported	Gpt:	Not Reported
Cemfrom1:	20	Cemto1:	1
Nosacks1:	11,sand	Cemfrom2:	1
Cemto2:	.5	Nosacks2:	.5, chips
Cemfrom3:	.5	Cemto3:	0
Nosacks3:	.5, concrete	Cementmeth:	handmix
Cementby:	MEDI	Ds:	Not Reported
Dpl:	Not Reported	Dsv:	Not Reported
Appvar:	Not Reported	Scs:	1
Scsv:	0	Scp:	0
Sca:	0	Watlev:	Not Reported
Watlevdate:	Not Reported	Artflow:	Not Reported
Wellplug48:	0	Tpturbine:	0
Tpjet:	0	Tpsubmersi:	0
Tpcylinder:	0	Tpotherck:	0
Tpother:	Not Reported	Pumpbowlde:	Not Reported
Wtpump:	0	Wtbailer:	0
Wtjetted:	0	Wtestimate:	0
Welltestyi:	Not Reported	Welltestdr:	Not Reported
Welltesthr:	Not Reported	Watqualund:	0
Watqualu 1:	0	Watertype:	Not Reported
Stratdepth:	Not Reported	Chemanaly:	0
Chemanaln:	0	Undnatural:	0
Untype:	Not Reported	Undhydro:	0
Undhaz:	0	Undotherck:	0
Undother:	Not Reported		
Undcertify:	0	Compname:	Mathers Environmental Drilling Inc.
Drllicno:	3096		
Compstreet:	12245 E. FM 529	Compcity:	Houston
Compstate:	TX	Compzip:	77041
Drillernam:	Thomas E. Mathers	Traineenam:	Not Reported
Tnum:	Not Reported		
Comments:	Not Reported		
Confidenti:	0	Letterrecv:	Not Reported
Deleted:	0	Insdate:	Not Reported
Site id:	TXMON3000033450		
Latitude:	29.811111		
Longitude:	-95.402222		

GEOCHECK VERSION 2.1
STATE DATABASE WELL INFORMATION

Map ID:	26		
Plugtrackn:	53125		
Dateentere:	17-FEB-09	Ownname:	Amir Au Hasora
Ownstreet:	211 W. Crosstimbers	Owncity:	Houston
Ownstate:	TX	Ownzip:	77018
Wellstreet:	211 W. Crosstimbers		
Wellcity:	Houston	Wellzip:	77018
County:	Harris		
Latitude:	294840		
Lat dec:	29.811111		
Longitude:	952408		
Long dec:	-95.402222		
Brmod:	magellan		
Gn:	65136		
Gn1:	65	Gn75:	13
Gn25:	6	Ownwellno:	MW-5B
Typewater:	0	Typemon:	1
Typeinj:	0	Typedw:	0
Histdrille:	Thomas Mathers	Histdrllic:	3096
Histdatedr:	27-FEB-04	Histtracki:	34344
Histdiamin:	2	Histdepth:	20
Plugdate:	25-JAN-09		
Plugmeth:	No Data		
Plugopname:	Pat Stephens		
Plugoplic:	4850		
Plugmeth1:	0	Plugmeth2:	0
Plugmeth3:	1	Plugmeth4:	0
Plugmethot:	0	Plugvar:	Not Reported
Cdiam1:	2	Cfrom1:	0
Cto1:	0	Cdiam2:	Not Reported
Cfrom2:	Not Reported	Cto2:	Not Reported
Cdiam3:	Not Reported	Cfrom3:	Not Reported
Cto3:	Not Reported	Cbfrom1:	20
Cbto1:	2	Cbsacks1:	2.5,chips
Cbfrom2:	2	Cbto2:	0
Cbsacks2:	.5,concrete	Cbfrom3:	Not Reported
Cbto3:	Not Reported	Cbsacks3:	Not Reported
Cbfrom4:	Not Reported	Cbto4:	Not Reported
Cbsacks4:	Not Reported	Cbfrom5:	Not Reported
Cbto5:	Not Reported	Cbsacks5:	Not Reported
Compname:	Mathers Environmental Drilling Inc	Compstreet:	12243 B. FM 529
Compcity:	Houston	Compstate:	TX
Compzip:	77041	Nameassig:	Patrick Stephens
Traineenam:	Not Reported	Tnum:	Not Reported
Deleted:	0	Site id:	TXPLU3000052189

Map ID:	26		
Plugtrackn:	53130		
Dateentere:	17-FEB-09	Ownname:	Amir Au Hasora
Ownstreet:	211 W. Crosstimbers	Owncity:	Houston
Ownstate:	TX	Ownzip:	77018
Wellstreet:	211 W. Crosstimbers		
Wellcity:	Houston	Wellzip:	77018
County:	Harris		
Latitude:	294840		
Lat dec:	29.811111		
Longitude:	952408		

Long dec:	-95.402222		
Brmod:	magellan		
Gn:	65136		
Gn1:	65	Gn75:	13
Gn25:	6	Ownwellno:	MW-6B
Typewater:	0	Typemon:	1
Typeinj:	0	Typedw:	0
Histdrille:	Thomas Mathers	Histdrllic:	3096
Histdatedr:	27-FEB-04	Histtracki:	34345
Histdiamin:	2	Histdepth:	20
Plugdate:	25-JAN-09		
Plugmeth:	No Data		
Plugopname:	Pat Stephens		
Plugoplic:	4850		
Plugmeth1:	0	Plugmeth2:	0
Plugmeth3:	1	Plugmeth4:	0
Plugmethot:	0	Plugvar:	Not Reported
Cdiam1:	2	Cfrom1:	0
Cto1:	0	Cdiam2:	Not Reported
Cfrom2:	Not Reported	Cto2:	Not Reported
Cdiam3:	Not Reported	Cfrom3:	Not Reported
Cto3:	Not Reported	Cbfrom1:	20
Cbto1:	2	Cbsacks1:	2.5,chips
Cbfrom2:	2	Cbto2:	0
Cbsacks2:	.5,concrete	Cbfrom3:	Not Reported
Cbto3:	Not Reported	Cbsacks3:	Not Reported
Cbfrom4:	Not Reported	Cbto4:	Not Reported
Cbsacks4:	Not Reported	Cbfrom5:	Not Reported
Cbto5:	Not Reported	Cbsacks5:	Not Reported
Compname:	Mathers Environmental Drilling Inc	Compstreet:	12243 B. FM 529
Compcity:	Houston	Compstate:	TX
Compzip:	77041	Nameassig:	Patrick Stephens
Traineenam:	Not Reported	Tnum:	Not Reported
Deleted:	0	Site id:	TXPLU3000052194

Map ID:	26		
Dateentere:	18-MAR-04	Ownname:	Amir Au-Hasora
Ownstreet:	211 W. Crosstimbers		
Owncity:	Houston	Ownstate:	TX
Ownzip:	77018	County:	Harris
Wellstreet:	202 W. Crosstimbers		
Wellcity:	Houston	Wellzip:	77018
Own:	MW-4B		
Lat dec:	29.811111		
Long dec:	-95.402222		
Elev:	0		
Brandmodel:	Magellan GPS Blazer 12		
Gn:	65136		
Gn1:	65	Gn75:	13
Gn25:	6	Twn:	1
Twd:	0	Twr:	0
Twrp:	0	Twrg:	0
Um:	1	Ue:	0
Ud:	0	Uin:	0
Uir:	0	Ug:	0
Uij:	0	Up:	0

GEOCHECK VERSION 2.1
STATE DATABASE WELL INFORMATION

Udw:	0	Ut:	0
Us:	0	Uf:	0
Pby:	0	Pbn:	0
Datestart:	27-FEB-04	Datecomp:	27-FEB-04
Dia1:	8	Dia1to:	25
Dia2:	Not Reported	Dia2from:	Not Reported
Dia2to:	Not Reported	Dia3:	Not Reported
Dia3from:	Not Reported	Dia3to:	Not Reported
Dmdriven:	0	Dmairrotar:	0
Dmmudrotar:	0	Dmbored:	0
Dmairham:	0	Dmcabletoo:	0
Dmjetted:	0	Dmhollowst:	1
Dmrevcirc:	0	Dmotherck:	0
Dmother:	Not Reported	Bco:	0
Bcs:	0	Bcg:	0
Bcgs:	Not Reported	Bcu:	0
Bcoc:	1	Bcot:	20/40 sand
Gpf:	Not Reported	Gpt:	Not Reported
Cemfrom1:	25	Cemto1:	3
Nosacks1:	13,sand	Cemfrom2:	3
Cemto2:	1	Nosacks2:	1, chips
Cemfrom3:	1	Cemto3:	0
Nosacks3:	1.5, concrete	Cementmeth:	handmix
Cementby:	MEDI	Ds:	Not Reported
Dpl:	Not Reported	Dsv:	Not Reported
Appvar:	Not Reported	Scs:	1
Scsv:	0	Scp:	0
Sca:	0	Watlev:	Not Reported
Watlevdate:	Not Reported	Artflow:	Not Reported
Wellplug48:	0	Tpturbine:	0
Tpjet:	0	Tpsubmersi:	0
Tpcylinder:	0	Tpotherck:	0
Tpother:	Not Reported	Pumpbowlde:	Not Reported
Wtpump:	0	Wtbailer:	0
Wtjetted:	0	Wtestimate:	0
Welltestyi:	Not Reported	Welltestdr:	Not Reported
Welltesthr:	Not Reported	Watqualund:	0
Watqualu 1:	0	Watertype:	Not Reported
Stratdepth:	Not Reported	Chemanaly:	0
Chemanaln:	0	Undnatural:	0
Untype:	Not Reported	Undhydro:	0
Undhaz:	0	Undotherck:	0
Undother:	Not Reported		
Undcertify:	0	Compname:	Mathers Environmental Drilling Inc.
Drllicno:	3096		
Compstreet:	12245 E. FM 529	Compcity:	Houston
Compstate:	TX	Compzip:	77041
Drillernam:	Thomas E. Mathers	Traineenam:	Not Reported
Tnum:	Not Reported		
Comments:	Not Reported		
Confidenti:	0	Letterrecv:	Not Reported
Deleted:	0	Insdate:	Not Reported
Site id:	TXMON3000033448		
Latitude:	29.811111		
Longitude:	-95.402222		

GEOCHECK VERSION 2.1
STATE DATABASE WELL INFORMATION

Map ID:	26		
Plugtrackn:	53133		
Dateentere:	17-FEB-09	Ownname:	Amir Au Hasora
Ownstreet:	211 W. Crosstimbers	Owncity:	Houston
Ownstate:	TX	Ownzip:	77018
Wellstreet:	211 W. Crosstimbers		
Wellcity:	Houston	Wellzip:	77018
County:	Harris		
Latitude:	294840		
Lat dec:	29.811111		
Longitude:	952407		
Long dec:	-95.401944		
Brmod:	magellan		
Gn:	65136		
Gn1:	65	Gn75:	13
Gn25:	6	Ownwellno:	MW-7
Typewater:	0	Typemon:	1
Typeinj:	0	Typedw:	0
Histdrille:	Omega	Histdrllic:	Not Reported
Histdatedr:	Not Reported	Histtracki:	Not Reported
Histdiamin:	2	Histdepth:	20
Plugdate:	25-JAN-09		
Plugmeth:	No Data		
Plugopname:	Pat Stephens		
Plugoplic:	4850		
Plugmeth1:	0	Plugmeth2:	0
Plugmeth3:	1	Plugmeth4:	0
Plugmethot:	0	Plugvar:	Not Reported
Cdiam1:	2	Cfrom1:	0
Cto1:	0	Cdiam2:	Not Reported
Cfrom2:	Not Reported	Cto2:	Not Reported
Cdiam3:	Not Reported	Cfrom3:	Not Reported
Cto3:	Not Reported	Cbfrom1:	20
Cbto1:	2	Cbsacks1:	2.5,chips
Cbfrom2:	2	Cbto2:	0
Cbsacks2:	.5,concrete	Cbfrom3:	Not Reported
Cbto3:	Not Reported	Cbsacks3:	Not Reported
Cbfrom4:	Not Reported	Cbto4:	Not Reported
Cbsacks4:	Not Reported	Cbfrom5:	Not Reported
Cbto5:	Not Reported	Cbsacks5:	Not Reported
Compname:	Mathers Environmental Drilling Inc	Compstreet:	12243 B. FM 529
Compcity:	Houston	Compstate:	TX
Compzip:	77041	Nameassig:	Patrick Stephens
Traineenam:	Not Reported	Tnum:	Not Reported
Deleted:	0	Site id:	TXPLU3000052197

Map ID:	26		
Plugtrackn:	53132		
Dateentere:	17-FEB-09	Ownname:	Amir Au Hasora
Ownstreet:	211 W. Crosstimbers	Owncity:	Houston
Ownstate:	TX	Ownzip:	77018
Wellstreet:	211 W. Crosstimbers		
Wellcity:	Houston	Wellzip:	77018
County:	Harris		
Latitude:	294840		
Lat dec:	29.811111		
Longitude:	952407		

Long dec:	-95.401944		
Brmod:	magellan		
Gn:	65136		
Gn1:	65	Gn75:	13
Gn25:	6	Ownwellno:	MW-8
Typewater:	0	Typemon:	1
Typeinj:	0	Typedw:	0
Histdrille:	Pat Stephens	Histdrllic:	4850
Histdatedr:	14-OCT-04	Histtracki:	47252
Histdiamin:	2	Histdepth:	20
Plugdate:	25-JAN-09		
Plugmeth:	No Data		
Plugopname:	Pat Stephens		
Plugoplic:	4850		
Plugmeth1:	0	Plugmeth2:	0
Plugmeth3:	1	Plugmeth4:	0
Plugmethot:	0	Plugvar:	Not Reported
Cdiam1:	2	Cfrom1:	0
Cto1:	0	Cdiam2:	Not Reported
Cfrom2:	Not Reported	Cto2:	Not Reported
Cdiam3:	Not Reported	Cfrom3:	Not Reported
Cto3:	Not Reported	Cbfrom1:	20
Cbto1:	2	Cbsacks1:	2.5,chips
Cbfrom2:	2	Cbto2:	0
Cbsacks2:	.5,concrete	Cbfrom3:	Not Reported
Cbto3:	Not Reported	Cbsacks3:	Not Reported
Cbfrom4:	Not Reported	Cbto4:	Not Reported
Cbsacks4:	Not Reported	Cbfrom5:	Not Reported
Cbto5:	Not Reported	Cbsacks5:	Not Reported
Compname:	Mathers Environmental Drilling Inc	Compstreet:	12243 B. FM 529
Compcity:	Houston	Compstate:	TX
Compzip:	77041	Nameassig:	Patrick Stephens
Traineenam:	Not Reported	Tnum:	Not Reported
Deleted:	0	Site id:	TXPLU3000052196

Map ID:	27		
Dateentere:	25-MAR-13	Ownname:	Anderson Residence
Ownstreet:	312 East 27th Street		
Owncity:	Houston	Ownstate:	TX
Ownzip:	77008	County:	Harris
Wellstreet:	312 East 27th Street		
Wellcity:	Houston	Wellzip:	77008
Own:	Not Reported		
Lat dec:	29.811111		
Long dec:	-95.394999		
Elev:	0		
Brandmodel:	Magellan		
Gn:	65136		
Gn1:	65	Gn75:	13
Gn25:	6	Twn:	1
Twd:	0	Twr:	0
Twrp:	0	Twrg:	0
Um:	0	Ue:	0
Ud:	0	Uin:	0
Uir:	0	Ug:	1
Uij:	0	Up:	0

GEOCHECK VERSION 2.1
STATE DATABASE WELL INFORMATION

Udw:	0	Ut:	0
Us:	0	Uf:	0
Pby:	0	Pbn:	0
Datestart:	26-FEB-13	Datecomp:	01-MAR-13
Dia1:	4.75	Dia1to:	300
Dia2:	Not Reported	Dia2from:	Not Reported
Dia2to:	Not Reported	Dia3:	Not Reported
Dia3from:	Not Reported	Dia3to:	Not Reported
Dmdriven:	0	Dmairrotar:	0
Dmmudrotar:	1	Dmbored:	0
Dmairham:	0	Dmcabletoo:	0
Dmjetted:	0	Dmhollowst:	0
Dmrevcirc:	0	Dmotherck:	0
Dmother:	Not Reported	Bco:	0
Bcs:	1	Bcg:	0
Bcgs:	Not Reported	Bcu:	0
Bcoc:	0	Bcot:	Not Reported
Gpf:	Not Reported	Gpt:	Not Reported
Cemfrom1:	0	Cemto1:	300
Nosacks1:	102	Cemfrom2:	Not Reported
Cemto2:	Not Reported	Nosacks2:	Not Reported
Cemfrom3:	Not Reported	Cemto3:	Not Reported
Nosacks3:	Not Reported	Cementmeth:	Pressured Barotherm Grout
Cementby:	William McPike	Ds:	Not Reported
Dpl:	Not Reported	Dsv:	Not Reported
Appvar:	Not Reported	Scs:	0
Scsv:	0	Scp:	0
Sca:	0	Watlev:	Not Reported
Watlevdate:	Not Reported	Artflow:	Not Reported
Wellplug48:	0	Tpturbine:	0
Tpjet:	0	Tpsubmersi:	0
Tpcylinder:	0	Tpotherck:	0
Tpother:	Not Reported	Pumpbowlde:	Not Reported
Wtpump:	0	Wtbailer:	0
Wtjetted:	0	Wtestimate:	0
Welltestyi:	Not Reported	Welltestdr:	Not Reported
Welltesthr:	Not Reported	Watqualund:	0
Watqualu 1:	0	Watertype:	Not Reported
Stratdepth:	Not Reported	Chemanaly:	0
Chemanaln:	0	Undnatural:	0
Untype:	Not Reported	Undhydro:	0
Undhaz:	0	Undotherck:	0
Undother:	Not Reported		
Undcertify:	0	Compname:	Geothermal Drilling, Inc.
Drllicno:	3166		
Compstreet:	8840 Highway 75 South	Compcity:	Huntsville
Compstate:	TX	Compzip:	77340
Drillernam:	William McPike, Sr.	Traineenam:	William McPike, Jr.
Tnum:	58486		
Comments:	Not Reported		
Confidenti:	0	Letterrecv:	Not Reported
Deleted:	0	Insdate:	Not Reported
Site id:	TXMON3000310372		
Latitude:	29.811111		
Longitude:	-95.394999		

GEOCHECK VERSION 2.1
STATE DATABASE WELL INFORMATION

Map ID:	28		
Dateentere:	16-AUG-05	Ownname:	Chamberlin Waterproofing
Ownstreet:	7510 Langtry St.		
Owncity:	Houston	Ownstate:	TX
Ownzip:	77040	County:	Harris
Wellstreet:	2606 Couch St.		
Wellcity:	Houston	Wellzip:	77008
Own:	TW1-TW2		
Lat dec:	29.810555		
Long dec:	-95.425277		
Elev:	0		
Brandmodel:	Garmin		
Gn:	65135		
Gn1:	65	Gn75:	13
Gn25:	5	Twn:	1
Twd:	0	Twr:	0
Twrp:	0	Twrg:	0
Um:	0	Ue:	1
Ud:	0	Uin:	0
Uir:	0	Ug:	0
Uij:	0	Up:	0
Udw:	0	Ut:	0
Us:	0	Uf:	0
Pby:	0	Pbn:	0
Datestart:	08-AUG-05	Datecomp:	08-AUG-05
Dia1:	2	Dia1to:	19
Dia2:	Not Reported	Dia2from:	Not Reported
Dia2to:	Not Reported	Dia3:	Not Reported
Dia3from:	Not Reported	Dia3to:	Not Reported
Dmdriven:	1	Dmairrotar:	0
Dmmudrotar:	0	Dmbored:	0
Dmairham:	0	Dmcabletoo:	0
Dmjetted:	0	Dmhollowst:	0
Dmrevcirc:	0	Dmotherck:	0
Dmother:	Not Reported	Bco:	1
Bcs:	0	Bcg:	0
Bcgs:	Not Reported	Bcu:	0
Bcoc:	0	Bcot:	Not Reported
Gpf:	Not Reported	Gpt:	Not Reported
Cemfrom1:	Not Reported	Cemto1:	Not Reported
Nosacks1:	Not Reported	Cemfrom2:	Not Reported
Cemto2:	Not Reported	Nosacks2:	Not Reported
Cemfrom3:	Not Reported	Cemto3:	Not Reported
Nosacks3:	Not Reported	Cementmeth:	Not Reported
Cementby:	Not Reported	Ds:	Not Reported
Dpl:	Not Reported	Dsv:	Not Reported
Appvar:	Not Reported	Scs:	1
Scsv:	0	Scp:	0
Sca:	0	Watlev:	Not Reported
Watlevdate:	Not Reported	Artflow:	Not Reported
Wellplug48:	1	Tpturbine:	0
Tpjet:	0	Tpsubmersi:	0
Tpcylinder:	0	Tpotherck:	0
Tpother:	Not Reported	Pumpbowlde:	Not Reported
Wtpump:	0	Wtbailer:	0
Wtjetted:	0	Wtestimate:	0
Welltestyi:	Not Reported	Welltestdr:	Not Reported
Welltesthr:	Not Reported	Watqualund:	0
Watqualu 1:	1	Watertype:	Not Reported
Stratdepth:	Not Reported	Chemanaly:	0
Chemanaln:	0	Undnatural:	0

GEOCHECK VERSION 2.1
STATE DATABASE WELL INFORMATION

Untype:	Not Reported	Undhydro:	0
Undhaz:	0	Undotherck:	0
Undother:	Not Reported		
Undcertify:	0	Compname:	Petra Envirmontal Inc.
Drllicno:	54605		
Compstreet:	1500 S. Dairy Ashford Ste 190	Compcity:	Houston
Compstate:	TX	Compzip:	77077
Drillernam:	David McCloskey	Traineenam:	Not Reported
Tnum:	Not Reported		
Comments:	Not Reported		
Confidenti:	0	Letterrecv:	Not Reported
Deleted:	0	Insdate:	Not Reported
Site id:	TXMON3000063907		
Latitude:	29.810555		
Longitude:	-95.425277		

Map ID:	28		
Dateentere:	16-AUG-05	Ownname:	Chamberlin Waterproofing
Ownstreet:	7510 Langtry St.		
Owncity:	Houston	Ownstate:	TX
Ownzip:	77040	County:	Harris
Wellstreet:	2606 Couch St.		
Wellcity:	Houston	Wellzip:	77008
Own:	SB-1-SB-2		
Lat dec:	29.810555		
Long dec:	-95.424721		
Elev:	0		
Brandmodel:	Garmin		
Gn:	65135		
Gn1:	65	Gn75:	13
Gn25:	5	Twn:	1
Twd:	0	Twr:	0
Twrp:	0	Twrg:	0
Um:	0	Ue:	1
Ud:	0	Uin:	0
Uir:	0	Ug:	0
Uij:	0	Up:	0
Udw:	0	Ut:	0
Us:	0	Uf:	0
Pby:	0	Pbn:	0
Datestart:	08-AUG-05	Datecomp:	08-AUG-05
Dia1:	2	Dia1to:	4
Dia2:	Not Reported	Dia2from:	Not Reported
Dia2to:	Not Reported	Dia3:	Not Reported
Dia3from:	Not Reported	Dia3to:	Not Reported
Dmdriven:	1	Dmairrotar:	0
Dmmudrotar:	0	Dmbored:	0
Dmairham:	0	Dmcabletoo:	0
Dmjetted:	0	Dmhollowst:	0
Dmrevcirc:	0	Dmotherck:	0
Dmother:	Not Reported	Bco:	1
Bcs:	0	Bcg:	0
Bcgs:	Not Reported	Bcu:	0
Bcoc:	0	Bcot:	Not Reported
Gpf:	Not Reported	Gpt:	Not Reported
Cemfrom1:	Not Reported	Cemto1:	Not Reported
Nosacks1:	Not Reported	Cemfrom2:	Not Reported

GEOCHECK VERSION 2.1
STATE DATABASE WELL INFORMATION

Cemto2:	Not Reported	Nosacks2:	Not Reported
Cemfrom3:	Not Reported	Cemto3:	Not Reported
Nosacks3:	Not Reported	Cementmeth:	Not Reported
Cementby:	Not Reported	Ds:	Not Reported
Dpl:	Not Reported	Dsv:	Not Reported
Appvar:	Not Reported	Scs:	1
Scsv:	0	Scp:	0
Sca:	0	Watlev:	Not Reported
Watlevdate:	Not Reported	Artflow:	Not Reported
Wellplug48:	1	Tpturbine:	0
Tpjet:	0	Tpsubmersi:	0
Tpcylinder:	0	Tpotherck:	0
Tpother:	Not Reported	Pumpbowlde:	Not Reported
Wtpump:	0	Wtbailer:	0
Wtjetted:	0	Wtestimate:	0
Welltestyi:	Not Reported	Welltestdr:	Not Reported
Welltesthr:	Not Reported	Watqualund:	0
Watqualu 1:	1	Watertype:	Not Reported
Stratdepth:	Not Reported	Chemanaly:	0
Chemanaln:	0	Undnatural:	0
Untype:	Not Reported	Undhydro:	0
Undhaz:	0	Undotherck:	0
Undother:	Not Reported		
Undcertify:	0	Compname:	Petra Envirmontal Inc.
Drllicno:	54605		
Compstreet:	1500 S. Dairy Ashford Ste 190	Compcity:	Houston
Compstate:	TX	Compzip:	77077
Drillernam:	David McCloskey	Traineenam:	Not Reported
Tnum:	Not Reported		
Comments:	Not Reported		
Confidenti:	0	Letterrecv:	Not Reported
Deleted:	0	Insdate:	Not Reported
Site id:	TXMON3000063850		
Latitude:	29.810555		
Longitude:	-95.424721		

Map ID:	29		
Fid:	6355	Pws id:	1010013
Water sour:	G1010013P	Fips count:	201
Quadrangle:	2995-432		
Latitude:	294837.03125		
Longitude:	952420.75		
Location a:	Not Reported	Agency:	TCEQ
Location m:	GPS-S	Horizontal:	83
Spatial re:	T	Horizont 1:	I
Horizont 2:	S	Elevation:	68
Elevation :	D	Vertical d:	29
Location d:	11-AUG-03	Elevation1:	24-APR-08
Elevatio 1:	TCEQ	Elevatio 2:	G
Latdd:	29.8102893829		
Longdd:	95.4057693481		
Gps certif:	98040801	Need bette:	No
Last chang:	11-AUG-03	Initials:	DPT
Remarks:	441 West 26th		
Site id:	TXEQ40000006356		

GEOCHECK VERSION 2.1
STATE DATABASE WELL INFORMATION

Groundwater Info		PWS Id:	1010013
Well depth:	1231	Depth agency:	DRILL
Depth source:	D	Aquifer:	121EVGL
Aquifer id:	32		
Aquifer name:	Evangeline		
Aquifer method:	S	Aquifer type:	2
Drill date:	19820300	Last change:	05-SEP-95
Initials:	Not Reported		
Remarks:	Reworked 2/06/92, plugged back to 1231'		

Pws id:	1010013	Water source:	G1010013P
Fips county code:	201	Quadrangle number:	2995-432
Latitude:	294837.03125		
Longitude:	952420.75		
Location accuracy:	Not Reported	Agency:	TCEQ
Location method:	GPS-S	Horizontal datum:	83
Spatial reference code:	T	Horizontal accuracy:	I
Horizontal reference:	S	Elevation:	68
Elevation method:	D	Vertical datum:	29
Location date:	11-AUG-03	Elevation date:	24-APR-08
Elevation agency:	TCEQ	Elevation accuracy:	G
Latdd:	29.8102893829346		
Longdd:	95.4057693481445		
Gps certification number:	98040801	Need better location:	No
Last change:	11-AUG-03	Initials:	DPT
Remarks:	441 West 26th		

Pws id:	1010013	Water source:	G1010013P
Date:	19820600	Depth from land surface:	-400.0
Agency:	DRILL	Measuring method:	R
Remarks:	Not Reported		

Pws id:	1010013	Water source:	G1010013P
Date:	19830110	Depth from land surface:	-391.0
Agency:	USGS	Measuring method:	A
Remarks:	Not Reported		

Pws id:	1010013	Water source:	G1010013P
Date:	19840110	Depth from land surface:	-386.0
Agency:	USGS	Measuring method:	A
Remarks:	Not Reported		

Pws id:	1010013	Water source:	G1010013P
Date:	19850108	Depth from land surface:	-339.15
Agency:	USGS	Measuring method:	S
Remarks:	Not Reported		

Pws id:	1010013	Water source:	G1010013P
Date:	19860207	Depth from land surface:	-341.67
Agency:	USGS	Measuring method:	S
Remarks:	Not Reported		

Pws id:	1010013	Water source:	G1010013P
Date:	19870127	Depth from land surface:	-412.0
Agency:	USGS	Measuring method:	R
Remarks:	Not Reported		

GEOCHECK VERSION 2.1
STATE DATABASE WELL INFORMATION

Pws id:	1010013	Water source:	G1010013P
Date:	19880119	Depth from land surface:	-349.95
Agency:	USGS	Measuring method:	R
Remarks:	Not Reported		

Pws id:	1010013	Water source:	G1010013P
Date:	19890123	Depth from land surface:	-343.59
Agency:	USGS	Measuring method:	R
Remarks:	Not Reported		

Pws id:	1010013	Water source:	G1010013P
Date:	19900111	Depth from land surface:	-476.0
Agency:	USGS	Measuring method:	A
Remarks:	Not Reported		

Pws id:	1010013	Water source:	G1010013P
Date:	19900125	Depth from land surface:	-331.99
Agency:	USGS	Measuring method:	S
Remarks:	Not Reported		

Pws id:	1010013	Water source:	G1010013P
Date:	19940112	Depth from land surface:	-354.22
Agency:	USGS	Measuring method:	S
Remarks:	04		

Pws id:	1010013	Water source:	G1010013P
Date:	19950107	Depth from land surface:	-342.15
Agency:	USGS	Measuring method:	S
Remarks:	Not Reported		

Pws id:	1010013	Water source:	G1010013P
Date:	19960108	Depth from land surface:	-341.68
Agency:	USGS	Measuring method:	S
Remarks:	Not Reported		

Pws id:	1010013	Water source:	G1010013P
Date:	19970106	Depth from land surface:	-320.26
Agency:	USGS	Measuring method:	S
Remarks:	Not Reported		

Construction:

Top depth:	0.	Bottom depth:	655.
Depth positive:	Not Reported	Diameter:	0.
Opening type:	Not Reported	Casing material:	Not Reported
Opening material:	Not Reported	Opening length:	Not Reported
Opening method:	Not Reported	Packer material:	Not Reported
Initials:	Not Reported	Last change:	Not Reported

Construction:

Top depth:	668.	Bottom depth:	1231.
Depth positive:	Not Reported	Diameter:	0.
Opening type:	U	Casing material:	Not Reported
Opening material:	U	Opening length:	Not Reported
Opening method:	1	Packer material:	Not Reported
Initials:	Not Reported	Last change:	Not Reported

GEOCHECK VERSION 2.1
STATE DATABASE WELL INFORMATION

Pws id:	1010013	Water source:	G1010013P
Record number:	1	Top depth:	0.
Bottom depth:	33.	Thickness:	33.
Geologic description:	SAND, CLAY		
Geologic correction:	Not Reported		
Source geologic data:	7	Initials:	JSA
Last change:	Not Reported		
Remarks:	Not Reported		

Pws id:	1010013	Water source:	G1010013P
Record number:	2	Top depth:	33.
Bottom depth:	50.	Thickness:	17.
Geologic description:	SAND		
Geologic correction:	Not Reported		
Source geologic data:	7	Initials:	JSA
Last change:	Not Reported		
Remarks:	Not Reported		

Pws id:	1010013	Water source:	G1010013P
Record number:	3	Top depth:	50.
Bottom depth:	57.	Thickness:	7.
Geologic description:	CLAY		
Geologic correction:	Not Reported		
Source geologic data:	7	Initials:	JSA
Last change:	Not Reported		
Remarks:	Not Reported		

Pws id:	1010013	Water source:	G1010013P
Record number:	4	Top depth:	57.
Bottom depth:	71.	Thickness:	14.
Geologic description:	SAND		
Geologic correction:	Not Reported		
Source geologic data:	7	Initials:	JSA
Last change:	Not Reported		
Remarks:	Not Reported		

Pws id:	1010013	Water source:	G1010013P
Record number:	5	Top depth:	71.
Bottom depth:	74.	Thickness:	3.
Geologic description:	CLAY, SAND ST		
Geologic correction:	Not Reported		
Source geologic data:	7	Initials:	JSA
Last change:	Not Reported		
Remarks:	Not Reported		

Pws id:	1010013	Water source:	G1010013P
Record number:	6	Top depth:	74.
Bottom depth:	82.	Thickness:	8.
Geologic description:	SAND		
Geologic correction:	Not Reported		
Source geologic data:	7	Initials:	JSA
Last change:	Not Reported		
Remarks:	Not Reported		

GEOCHECK VERSION 2.1
STATE DATABASE WELL INFORMATION

Pws id:	1010013	Water source:	G1010013P
Record number:	7	Top depth:	82.
Bottom depth:	86.	Thickness:	4.
Geologic description:	CLAY, SAND ST		
Geologic correction:	Not Reported		
Source geologic data:	7	Initials:	JSA
Last change:	Not Reported		
Remarks:	Not Reported		

Pws id:	1010013	Water source:	G1010013P
Record number:	8	Top depth:	86.
Bottom depth:	104.	Thickness:	18.
Geologic description:	CLAY		
Geologic correction:	Not Reported		
Source geologic data:	7	Initials:	JSA
Last change:	Not Reported		
Remarks:	Not Reported		

Pws id:	1010013	Water source:	G1010013P
Record number:	9	Top depth:	104.
Bottom depth:	120.	Thickness:	16.
Geologic description:	SAND, CLAY ST		
Geologic correction:	Not Reported		
Source geologic data:	7	Initials:	JSA
Last change:	Not Reported		
Remarks:	Not Reported		

Pws id:	1010013	Water source:	G1010013P
Record number:	10	Top depth:	120.
Bottom depth:	124.	Thickness:	4.
Geologic description:	CLAY		
Geologic correction:	Not Reported		
Source geologic data:	7	Initials:	JSA
Last change:	Not Reported		
Remarks:	Not Reported		

Pws id:	1010013	Water source:	G1010013P
Record number:	11	Top depth:	124.
Bottom depth:	132.	Thickness:	8.
Geologic description:	SAND		
Geologic correction:	Not Reported		
Source geologic data:	7	Initials:	JSA
Last change:	Not Reported		
Remarks:	Not Reported		

Pws id:	1010013	Water source:	G1010013P
Record number:	12	Top depth:	132.
Bottom depth:	170.	Thickness:	38.
Geologic description:	CLAY		
Geologic correction:	Not Reported		
Source geologic data:	7	Initials:	JSA
Last change:	Not Reported		
Remarks:	Not Reported		

GEOCHECK VERSION 2.1
STATE DATABASE WELL INFORMATION

Pws id:	1010013	Water source:	G1010013P
Record number:	13	Top depth:	170.
Bottom depth:	229.	Thickness:	59.
Geologic description:	SAND		
Geologic correction:	Not Reported		
Source geologic data:	7	Initials:	JSA
Last change:	Not Reported		
Remarks:	Not Reported		

Pws id:	1010013	Water source:	G1010013P
Record number:	14	Top depth:	229.
Bottom depth:	238.	Thickness:	9.
Geologic description:	CLAY		
Geologic correction:	Not Reported		
Source geologic data:	7	Initials:	JSA
Last change:	Not Reported		
Remarks:	Not Reported		

Pws id:	1010013	Water source:	G1010013P
Record number:	15	Top depth:	238.
Bottom depth:	241.	Thickness:	3.
Geologic description:	SAND		
Geologic correction:	Not Reported		
Source geologic data:	7	Initials:	JSA
Last change:	Not Reported		
Remarks:	Not Reported		

Pws id:	1010013	Water source:	G1010013P
Record number:	16	Top depth:	241.
Bottom depth:	257.	Thickness:	16.
Geologic description:	CLAY		
Geologic correction:	Not Reported		
Source geologic data:	7	Initials:	JSA
Last change:	Not Reported		
Remarks:	Not Reported		

Pws id:	1010013	Water source:	G1010013P
Record number:	17	Top depth:	257.
Bottom depth:	281.	Thickness:	24.
Geologic description:	SAND		
Geologic correction:	Not Reported		
Source geologic data:	7	Initials:	JSA
Last change:	Not Reported		
Remarks:	Not Reported		

Pws id:	1010013	Water source:	G1010013P
Record number:	18	Top depth:	281.
Bottom depth:	348.	Thickness:	67.
Geologic description:	CLAY		
Geologic correction:	Not Reported		
Source geologic data:	7	Initials:	JSA
Last change:	Not Reported		
Remarks:	Not Reported		

GEOCHECK VERSION 2.1
STATE DATABASE WELL INFORMATION

Pws id:	1010013	Water source:	G1010013P
Record number:	19	Top depth:	348.
Bottom depth:	365.	Thickness:	17.
Geologic description:	SAND, CLAY		
Geologic correction:	Not Reported		
Source geologic data:	7	Initials:	JSA
Last change:	Not Reported		
Remarks:	Not Reported		

Pws id:	1010013	Water source:	G1010013P
Record number:	20	Top depth:	365.
Bottom depth:	380.	Thickness:	15.
Geologic description:	CLAY		
Geologic correction:	Not Reported		
Source geologic data:	7	Initials:	JSA
Last change:	Not Reported		
Remarks:	Not Reported		

Pws id:	1010013	Water source:	G1010013P
Record number:	21	Top depth:	380.
Bottom depth:	395.	Thickness:	15.
Geologic description:	SAND		
Geologic correction:	Not Reported		
Source geologic data:	7	Initials:	JSA
Last change:	Not Reported		
Remarks:	Not Reported		

Pws id:	1010013	Water source:	G1010013P
Record number:	22	Top depth:	395.
Bottom depth:	398.	Thickness:	3.
Geologic description:	CLAY		
Geologic correction:	Not Reported		
Source geologic data:	7	Initials:	JSA
Last change:	Not Reported		
Remarks:	Not Reported		

Pws id:	1010013	Water source:	G1010013P
Record number:	23	Top depth:	398.
Bottom depth:	440.	Thickness:	42.
Geologic description:	SAND		
Geologic correction:	Not Reported		
Source geologic data:	7	Initials:	JSA
Last change:	Not Reported		
Remarks:	Not Reported		

Pws id:	1010013	Water source:	G1010013P
Record number:	24	Top depth:	440.
Bottom depth:	448.	Thickness:	8.
Geologic description:	CLAY, SAND		
Geologic correction:	Not Reported		
Source geologic data:	7	Initials:	JSA
Last change:	Not Reported		
Remarks:	Not Reported		

GEOCHECK VERSION 2.1
STATE DATABASE WELL INFORMATION

Pws id:	1010013	Water source:	G1010013P
Record number:	25	Top depth:	448.
Bottom depth:	450.	Thickness:	2.
Geologic description:	CLAY		
Geologic correction:	Not Reported		
Source geologic data:	7	Initials:	JSA
Last change:	Not Reported		
Remarks:	Not Reported		

Pws id:	1010013	Water source:	G1010013P
Record number:	26	Top depth:	450.
Bottom depth:	498.	Thickness:	48.
Geologic description:	CLAY, SAND		
Geologic correction:	Not Reported		
Source geologic data:	7	Initials:	JSA
Last change:	Not Reported		
Remarks:	Not Reported		

Pws id:	1010013	Water source:	G1010013P
Record number:	27	Top depth:	498.
Bottom depth:	505.	Thickness:	7.
Geologic description:	CLAY		
Geologic correction:	Not Reported		
Source geologic data:	7	Initials:	JSA
Last change:	Not Reported		
Remarks:	Not Reported		

Pws id:	1010013	Water source:	G1010013P
Record number:	28	Top depth:	505.
Bottom depth:	520.	Thickness:	15.
Geologic description:	SAND, CLAY		
Geologic correction:	Not Reported		
Source geologic data:	7	Initials:	JSA
Last change:	Not Reported		
Remarks:	Not Reported		

Pws id:	1010013	Water source:	G1010013P
Record number:	29	Top depth:	520.
Bottom depth:	540.	Thickness:	20.
Geologic description:	CLAY		
Geologic correction:	Not Reported		
Source geologic data:	7	Initials:	JSA
Last change:	Not Reported		
Remarks:	Not Reported		

Pws id:	1010013	Water source:	G1010013P
Record number:	30	Top depth:	540.
Bottom depth:	610.	Thickness:	70.
Geologic description:	CLAY, SAND STK		
Geologic correction:	Not Reported		
Source geologic data:	7	Initials:	JSA
Last change:	Not Reported		
Remarks:	Not Reported		

GEOCHECK VERSION 2.1
STATE DATABASE WELL INFORMATION

Pws id:	1010013	Water source:	G1010013P
Record number:	31	Top depth:	610.
Bottom depth:	621.	Thickness:	11.
Geologic description:	CLAY		
Geologic correction:	Not Reported		
Source geologic data:	7	Initials:	JSA
Last change:	Not Reported		
Remarks:	Not Reported		

Pws id:	1010013	Water source:	G1010013P
Record number:	32	Top depth:	621.
Bottom depth:	665.	Thickness:	44.
Geologic description:	SAND		
Geologic correction:	Not Reported		
Source geologic data:	7	Initials:	JSA
Last change:	Not Reported		
Remarks:	Not Reported		

Pws id:	1010013	Water source:	G1010013P
Record number:	33	Top depth:	665.
Bottom depth:	695.	Thickness:	30.
Geologic description:	SAND, CLAY		
Geologic correction:	Not Reported		
Source geologic data:	7	Initials:	JSA
Last change:	Not Reported		
Remarks:	Not Reported		

Pws id:	1010013	Water source:	G1010013P
Record number:	34	Top depth:	695.
Bottom depth:	738.	Thickness:	43.
Geologic description:	CLAY		
Geologic correction:	Not Reported		
Source geologic data:	7	Initials:	JSA
Last change:	Not Reported		
Remarks:	Not Reported		

Pws id:	1010013	Water source:	G1010013P
Record number:	35	Top depth:	738.
Bottom depth:	775.	Thickness:	37.
Geologic description:	SAND		
Geologic correction:	Not Reported		
Source geologic data:	7	Initials:	JSA
Last change:	Not Reported		
Remarks:	Not Reported		

Pws id:	1010013	Water source:	G1010013P
Record number:	36	Top depth:	775.
Bottom depth:	813.	Thickness:	38.
Geologic description:	CLAY		
Geologic correction:	Not Reported		
Source geologic data:	7	Initials:	JSA
Last change:	Not Reported		
Remarks:	Not Reported		

GEOCHECK VERSION 2.1
STATE DATABASE WELL INFORMATION

Pws id:	1010013	Water source:	G1010013P
Record number:	37	Top depth:	813.
Bottom depth:	830.	Thickness:	17.
Geologic description:	CLAY, SAND		
Geologic correction:	Not Reported		
Source geologic data:	7	Initials:	JSA
Last change:	Not Reported		
Remarks:	Not Reported		

Pws id:	1010013	Water source:	G1010013P
Record number:	38	Top depth:	830.
Bottom depth:	860.	Thickness:	30.
Geologic description:	SAND, CLAY		
Geologic correction:	Not Reported		
Source geologic data:	7	Initials:	JSA
Last change:	Not Reported		
Remarks:	Not Reported		

Pws id:	1010013	Water source:	G1010013P
Record number:	39	Top depth:	860.
Bottom depth:	880.	Thickness:	20.
Geologic description:	CLAY		
Geologic correction:	Not Reported		
Source geologic data:	7	Initials:	JSA
Last change:	Not Reported		
Remarks:	Not Reported		

Pws id:	1010013	Water source:	G1010013P
Record number:	40	Top depth:	880.
Bottom depth:	940.	Thickness:	60.
Geologic description:	SAND, CLAY		
Geologic correction:	Not Reported		
Source geologic data:	7	Initials:	JSA
Last change:	Not Reported		
Remarks:	Not Reported		

Pws id:	1010013	Water source:	G1010013P
Record number:	41	Top depth:	940.
Bottom depth:	1027.	Thickness:	87.
Geologic description:	CLAY		
Geologic correction:	Not Reported		
Source geologic data:	7	Initials:	JSA
Last change:	Not Reported		
Remarks:	Not Reported		

Pws id:	1010013	Water source:	G1010013P
Record number:	42	Top depth:	1027.
Bottom depth:	1032.	Thickness:	5.
Geologic description:	SAND, CLAY		
Geologic correction:	Not Reported		
Source geologic data:	7	Initials:	JSA
Last change:	Not Reported		
Remarks:	Not Reported		

GEOCHECK VERSION 2.1
STATE DATABASE WELL INFORMATION

Pws id:	1010013	Water source:	G1010013P
Record number:	43	Top depth:	1032.
Bottom depth:	1041.	Thickness:	9.
Geologic description:	CLAY		
Geologic correction:	Not Reported		
Source geologic data:	7	Initials:	JSA
Last change:	Not Reported		
Remarks:	Not Reported		

Pws id:	1010013	Water source:	G1010013P
Record number:	44	Top depth:	1041.
Bottom depth:	1066.	Thickness:	25.
Geologic description:	SAND, CLAY		
Geologic correction:	Not Reported		
Source geologic data:	7	Initials:	JSA
Last change:	Not Reported		
Remarks:	Not Reported		

Pws id:	1010013	Water source:	G1010013P
Record number:	45	Top depth:	1066.
Bottom depth:	1085.	Thickness:	19.
Geologic description:	SANDY CLAY		
Geologic correction:	Not Reported		
Source geologic data:	7	Initials:	JSA
Last change:	Not Reported		
Remarks:	Not Reported		

Pws id:	1010013	Water source:	G1010013P
Record number:	46	Top depth:	1085.
Bottom depth:	1120.	Thickness:	35.
Geologic description:	CLAY		
Geologic correction:	Not Reported		
Source geologic data:	7	Initials:	JSA
Last change:	Not Reported		
Remarks:	Not Reported		

Pws id:	1010013	Water source:	G1010013P
Record number:	47	Top depth:	1120.
Bottom depth:	1130.	Thickness:	10.
Geologic description:	SAND, CLAY		
Geologic correction:	Not Reported		
Source geologic data:	7	Initials:	JSA
Last change:	Not Reported		
Remarks:	Not Reported		

Pws id:	1010013	Water source:	G1010013P
Record number:	48	Top depth:	1130.
Bottom depth:	1161.	Thickness:	31.
Geologic description:	CLAY		
Geologic correction:	Not Reported		
Source geologic data:	7	Initials:	JSA
Last change:	Not Reported		
Remarks:	Not Reported		

GEOCHECK VERSION 2.1
STATE DATABASE WELL INFORMATION

Pws id:	1010013	Water source:	G1010013P
Record number:	49	Top depth:	1161.
Bottom depth:	1180.	Thickness:	19.
Geologic description:	SAND, CLAY W/ ST HARD ST		
Geologic correction:	Not Reported		
Source geologic data:	7	Initials:	JSA
Last change:	Not Reported		
Remarks:	Not Reported		

Pws id:	1010013	Water source:	G1010013P
Record number:	50	Top depth:	1180.
Bottom depth:	1200.	Thickness:	20.
Geologic description:	CLAY, SAND STRK		
Geologic correction:	Not Reported		
Source geologic data:	7	Initials:	JSA
Last change:	Not Reported		
Remarks:	Not Reported		

Pws id:	1010013	Water source:	G1010013P
Record number:	51	Top depth:	1200.
Bottom depth:	1230.	Thickness:	30.
Geologic description:	SAND CLAY		
Geologic correction:	Not Reported		
Source geologic data:	7	Initials:	JSA
Last change:	Not Reported		
Remarks:	Not Reported		

Pws id:	1010013	Water source:	G1010013P
Record number:	52	Top depth:	1230.
Bottom depth:	1250.	Thickness:	20.
Geologic description:	CLAY		
Geologic correction:	Not Reported		
Source geologic data:	7	Initials:	JSA
Last change:	Not Reported		
Remarks:	Not Reported		

Pws id:	1010013	Water source:	G1010013P
Record number:	53	Top depth:	1250.
Bottom depth:	1343.	Thickness:	93.
Geologic description:	SAND, CLAY STK		
Geologic correction:	Not Reported		
Source geologic data:	7	Initials:	JSA
Last change:	Not Reported		
Remarks:	Not Reported		

Pws id:	1010013	Water source:	G1010013P
Record number:	54	Top depth:	1343.
Bottom depth:	1354.	Thickness:	11.
Geologic description:	CLAY		
Geologic correction:	Not Reported		
Source geologic data:	7	Initials:	JSA
Last change:	Not Reported		
Remarks:	Not Reported		

GEOCHECK VERSION 2.1
STATE DATABASE WELL INFORMATION

Pws id:	1010013	Water source:	G1010013P
Record number:	55	Top depth:	1354.
Bottom depth:	1415.	Thickness:	61.
Geologic description:	SAND		
Geologic correction:	Not Reported		
Source geologic data:	7	Initials:	JSA
Last change:	Not Reported		
Remarks:	Not Reported		

Pws id:	1010013	Water source:	G1010013P
Record number:	56	Top depth:	1415.
Bottom depth:	1432.	Thickness:	17.
Geologic description:	CLAY		
Geologic correction:	Not Reported		
Source geologic data:	7	Initials:	JSA
Last change:	Not Reported		
Remarks:	Not Reported		

Pws id:	1010013	Water source:	G1010013P
Record number:	57	Top depth:	1432.
Bottom depth:	1682.	Thickness:	250.
Geologic description:	SAND, CLAY STK		
Geologic correction:	Not Reported		
Source geologic data:	7	Initials:	JSA
Last change:	Not Reported		
Remarks:	Not Reported		

Pws id:	1010013	Water source:	G1010013P
Record number:	58	Top depth:	1682.
Bottom depth:	1715.	Thickness:	33.
Geologic description:	CLAY		
Geologic correction:	Not Reported		
Source geologic data:	7	Initials:	JSA
Last change:	Not Reported		
Remarks:	Not Reported		

Pws id:	1010013	Water source:	G1010013P
Record number:	59	Top depth:	1715.
Bottom depth:	1752.	Thickness:	37.
Geologic description:	SAND, CLAY		
Geologic correction:	Not Reported		
Source geologic data:	7	Initials:	JSA
Last change:	Not Reported		
Remarks:	Not Reported		

Pws id:	1010013	Water source:	G1010013P
Record number:	60	Top depth:	1752.
Bottom depth:	1763.	Thickness:	11.
Geologic description:	CLAY, SAND STK		
Geologic correction:	Not Reported		
Source geologic data:	7	Initials:	JSA
Last change:	Not Reported		
Remarks:	Not Reported		

GEOCHECK VERSION 2.1
STATE DATABASE WELL INFORMATION

Pws id:	1010013	Water source:	G1010013P
Record number:	61	Top depth:	1763.
Bottom depth:	2000.	Thickness:	237.
Geologic description:	CLAY		
Geologic correction:	Not Reported		
Source geologic data:	7	Initials:	JSA
Last change:	Not Reported		
Remarks:	Not Reported		

Map ID:	30		
Fid:	8803		
Permittee:	MSN Properties 1, LP		
Wellowner:	MSN Properties 1, LP		
Permitaggl:	7439		
Wellno:	7439		
Attn:	Not Reported		
Correspond:	Not Reported	Address:	56 Tiel Way
Address2:	Not Reported	City:	Houston
State:	TX	Zip:	77019
Usage:	A	County:	H
Latd:	29		
Latm:	48		
Lats:	37		
Lond:	95		
Lonm:	24		
Lons:	52		
Latdd:	29.810277		
Londd:	-95.414444		
Statequadr:	13		
Stateblock:	65		
Stateni:	6		
Diameter:	4		
Yeardrill:	1978		
Totaldepth:	0		
Depthfirst:	0		
Newregulat:	2		
Endmo:	6		
Alloc:	8		
Altwater:	0		
Demand:	8		
Begindate:	07/01/14	Enddate:	06/30/15
Agg2013:	1		
Pump2013:	7046500		
Wellpump20:	7046500		
Agg2012:	1		
Pump2012:	5944400		
Wellpump 1:	5944400		
Agg2011:	1		
Pump2011:	3197900		
Wellpump 2:	3197900		

Agg2010:	1
Pump2010:	6594000
Wellpump 3:	6594000
Agg2009:	1
Pump2009:	6276000
Wellpump 4:	6276000
Agg2008:	1
Pump2008:	4144100
Wellpump 5:	4144100
Agg2007:	1
Pump2007:	4799900
Wellpump 6:	4799900
Agg2006:	1
Pump2006:	5395100
Wellpump 7:	5395100
Agg2005:	1
Pump2005:	6423700
Wellpump 8:	6423700
Agg2004:	1
Pump2004:	5508100
Wellpump 9:	5508100
Agg2003:	1
Pump2003:	6369000
Wellpum 10:	6369000
Agg2002:	1
Pump2002:	2928000
Wellpum 11:	2928000
Agg2001:	1
Pump2001:	7850000
Wellpum 12:	7850000
Agg2000:	1
Pump2000:	5613400
Wellpum 13:	5613400
Agg1999:	1
Pump1999:	3567000
Wellpump19:	3567000
Agg1998:	0
Pump1998:	0
Wellpum 14:	0
Agg1997:	0
Pump1997:	0
Wellpum 15:	0
Agg1996:	0
Pump1996:	0
Wellpum 16:	0
Agg1995:	0
Pump1995:	0
Wellpum 17:	0
Agg1994:	0
Pump1994:	0
Wellpum 18:	0
Agg1993:	0
Pump1993:	0
Wellpum 19:	0
Agg1992:	0
Pump1992:	0
Wellpum 20:	0
Agg1991:	0
Pump1991:	0
Wellpum 21:	0

Agg1990:	0		
Pump1990:	0		
Wellpum 22:	0		
Agg1989:	0		
Pump1989:	0		
Wellpum 23:	0		
Agg1979:	0		
Pump1979:	0		
Wellpum 24:	0		
Agg1978:	0		
Pump1978:	0		
Wellpum 25:	0		
Agg1977:	0		
Pump1977:	0		
Wellpum 26:	0		
Agg1976:	0		
Pump1976:	0		
Wellpum 27:	0		
Inspector:	DJones	Inspected:	08-JUL-14
Site id:	TXGH40000008804		

Map ID:	29		
Fid:	3671		
Permittee:	Houston, City of		
Wellowner:	Houston, City of		
Permitaggl:	3706		
Wellno:	3706		
Attn:	Bruce Kao/Water Conservation		
Correspond:	Acres Homes #1	Address:	611 Walker St., 21st Floor
Address2:	Not Reported	City:	Houston
State:	TX	Zip:	77002
Usage:	P	County:	H
Latd:	29		
Latm:	48		
Lats:	37		
Lond:	95		
Lonm:	24		
Lons:	21		
Latdd:	29.810277		
Londd:	-95.405833		
Statequadr:	13		
Stateblock:	65		
Stateni:	6		
Diameter:	24		
Yeardrill:	1990		
Totaldepth:	2000		
Depthfirst:	702		
Newregulat:	2		
Endmo:	2		
Alloc:	0		
Altwater:	0		
Demand:	0		

GEOCHECK VERSION 2.1
STATE DATABASE WELL INFORMATION

Begindate:	02/01/13	Enddate:	02/01/13

Agg2013:	0
Pump2013:	0
Wellpump20:	0
Agg2012:	1
Pump2012:	0
Wellpump 1:	0
Agg2011:	34
Pump2011:	0
Wellpump 2:	0
Agg2010:	1
Pump2010:	0
Wellpump 3:	0
Agg2009:	38
Pump2009:	7918109000
Wellpump 4:	208371289
Agg2008:	8
Pump2008:	381000
Wellpump 5:	47625
Agg2007:	8
Pump2007:	478000
Wellpump 6:	59750
Agg2006:	8
Pump2006:	86598000
Wellpump 7:	10824750
Agg2005:	8
Pump2005:	487809000
Wellpump 8:	60976125
Agg2004:	4
Pump2004:	119938000
Wellpump 9:	29984500
Agg2003:	4
Pump2003:	218224000
Wellpum 10:	54556000
Agg2002:	1
Pump2002:	415416000
Wellpum 11:	415416000
Agg2001:	8
Pump2001:	3145656000
Wellpum 12:	393207000
Agg2000:	8
Pump2000:	3028893000
Wellpum 13:	378611625
Agg1999:	8
Pump1999:	4721051000
Wellpump19:	590131375
Agg1998:	8
Pump1998:	4386112000
Wellpum 14:	548264000
Agg1997:	9
Pump1997:	4344222000
Wellpum 15:	482691333
Agg1996:	9
Pump1996:	5830954000
Wellpum 16:	647883777
Agg1995:	9
Pump1995:	5507981000
Wellpum 17:	611997888
Agg1994:	9
Pump1994:	5754969000

Wellpum 18:	639441000		
Agg1993:	9		
Pump1993:	4907792000		
Wellpum 19:	545310222		
Agg1992:	9		
Pump1992:	4853264000		
Wellpum 20:	539251555		
Agg1991:	9		
Pump1991:	4175487000		
Wellpum 21:	463943000		
Agg1990:	10		
Pump1990:	4149436000		
Wellpum 22:	414943600		
Agg1989:	10		
Pump1989:	5017157000		
Wellpum 23:	501715700		
Agg1979:	0		
Pump1979:	0		
Wellpum 24:	0		
Agg1978:	0		
Pump1978:	0		
Wellpum 25:	0		
Agg1977:	0		
Pump1977:	0		
Wellpum 26:	0		
Agg1976:	0		
Pump1976:	0		
Wellpum 27:	0		
Inspector:	sulcak	Inspected:	13-JUN-13
Site id:	TXGH40000003672		

Map ID:	29		
Fid:	105849	State well:	6513605
County nam:	Harris	Basin name:	San Jacinto River
Gma:	14	Rwpa:	H
Previous w:	1410		
Lat dec:	29.810277		
Long dec:	-95.405555		
Coordsourc:	+/- 5 Seconds		
Owner 1:	City of Houston	Owner 2:	Heights #6
Driller 1:	Layne Texas	Driller 2:	Not Reported
Aquifer co:	121EVGL	Aquifer id:	Gulf Coast
Elev of ls:	68	Elev meth:	Interpolated From Topo Map
Date drill:	00001936	Welltype:	Withdrawal of Water
Well depth:	1232	Depthsourc:	Another Government Agency
Welluse:	Unused		
Site id:	TXWDB5000105850		
Casing Info:		Group number:	1
C s o indicator:	C	Diameter csg scn:	24
Top depth:	0	Bottom depth:	456

Casing Info:		Group number:	2
C s o indicator:	C	Diameter csg scn:	12
Top depth:	0	Bottom depth:	581
Casing Info:		Group number:	3
C s o indicator:	S	Diameter csg scn:	12
Top depth:	581	Bottom depth:	616
Casing Info:		Group number:	4
C s o indicator:	C	Diameter csg scn:	12
Top depth:	616	Bottom depth:	660
Casing Info:		Group number:	5
C s o indicator:	S	Diameter csg scn:	12
Top depth:	660	Bottom depth:	695
Casing Info:		Group number:	6
C s o indicator:	C	Diameter csg scn:	12
Top depth:	695	Bottom depth:	766
Casing Info:		Group number:	7
C s o indicator:	S	Diameter csg scn:	12
Top depth:	766	Bottom depth:	817
Casing Info:		Group number:	8
C s o indicator:	C	Diameter csg scn:	12
Top depth:	817	Bottom depth:	866
Casing Info:		Group number:	9
C s o indicator:	S	Diameter csg scn:	12
Top depth:	866	Bottom depth:	887
Casing Info:		Group number:	10
C s o indicator:	C	Diameter csg scn:	12
Top depth:	887	Bottom depth:	977
Casing Info:		Group number:	11
C s o indicator:	S	Diameter csg scn:	12
Top depth:	977	Bottom depth:	1029
Casing Info:		Group number:	12
C s o indicator:	C	Diameter csg scn:	12
Top depth:	1029	Bottom depth:	1062
Casing Info:		Group number:	13
C s o indicator:	S	Diameter csg scn:	12
Top depth:	1062	Bottom depth:	1151
Casing Info:		Group number:	14
C s o indicator:	C	Diameter csg scn:	12
Top depth:	1151	Bottom depth:	1183
Casing Info:		Group number:	15
C s o indicator:	S	Diameter csg scn:	12
Top depth:	1183	Bottom depth:	1226

Casing Info:		Group number:	16
C s o indicator:	C	Diameter csg scn:	12
Top depth:	1226	Bottom depth:	1232
Infrequent Const:			
Date:	5/8/1939		
Sample number:	1	Storet code:	01045
Flag:	Not Reported	Const val:	2000.
Plus minus:	Not Reported		
Water Level Info:		Pn well visit mark:	P
Depth from lsd:	-407	Mm date:	1
Dd date:	10	Yy date:	1978
Measurement number:	01	Measuring agency:	04
Method of meas:	3	Remark:	Not Reported
Date entered:	Not Reported	User name:	Not Reported
Water Level Info:		Pn well visit mark:	P
Depth from lsd:	-388.0	Mm date:	1
Dd date:	10	Yy date:	1980
Measurement number:	01	Measuring agency:	04
Method of meas:	1	Remark:	Not Reported
Date entered:	Not Reported	User name:	Not Reported
Water Level Info:		Pn well visit mark:	P
Depth from lsd:	-377.1	Mm date:	1
Dd date:	12	Yy date:	1979
Measurement number:	01	Measuring agency:	04
Method of meas:	1	Remark:	Not Reported
Date entered:	Not Reported	User name:	Not Reported
Water Level Info:		Pn well visit mark:	P
Depth from lsd:	-346	Mm date:	1
Dd date:	28	Yy date:	1972
Measurement number:	01	Measuring agency:	04
Method of meas:	3	Remark:	Not Reported
Date entered:	Not Reported	User name:	Not Reported
Water Level Info:		Pn well visit mark:	P
Depth from lsd:	-350	Mm date:	1
Dd date:	31	Yy date:	1973
Measurement number:	01	Measuring agency:	04
Method of meas:	3	Remark:	Not Reported
Date entered:	Not Reported	User name:	Not Reported
Water Level Info:		Pn well visit mark:	P
Depth from lsd:	-359.9	Mm date:	2
Dd date:	3	Yy date:	1975
Measurement number:	01	Measuring agency:	04
Method of meas:	1	Remark:	Not Reported
Date entered:	Not Reported	User name:	Not Reported
Water Level Info:		Pn well visit mark:	P
Depth from lsd:	-312.5	Mm date:	2
Dd date:	4	Yy date:	1976
Measurement number:	01	Measuring agency:	04
Method of meas:	1	Remark:	22
Date entered:	Not Reported	User name:	Not Reported

Water Level Info:		Pn well visit mark:	P
Depth from lsd:	-359.0	Mm date:	2
Dd date:	8	Yy date:	1977
Measurement number:	01	Measuring agency:	04
Method of meas:	1	Remark:	Not Reported
Date entered:	Not Reported	User name:	Not Reported

Water Level Info:		Pn well visit mark:	P
Depth from lsd:	-332	Mm date:	2
Dd date:	10	Yy date:	1971
Measurement number:	01	Measuring agency:	04
Method of meas:	3	Remark:	Not Reported
Date entered:	Not Reported	User name:	Not Reported

Water Level Info:		Pn well visit mark:	P
Depth from lsd:	-293.9	Mm date:	2
Dd date:	14	Yy date:	1967
Measurement number:	01	Measuring agency:	04
Method of meas:	1	Remark:	Not Reported
Date entered:	Not Reported	User name:	Not Reported

Water Level Info:		Pn well visit mark:	P
Depth from lsd:	-306	Mm date:	2
Dd date:	16	Yy date:	1970
Measurement number:	01	Measuring agency:	04
Method of meas:	3	Remark:	Not Reported
Date entered:	Not Reported	User name:	Not Reported

Water Level Info:		Pn well visit mark:	P
Depth from lsd:	-305	Mm date:	2
Dd date:	18	Yy date:	1969
Measurement number:	01	Measuring agency:	04
Method of meas:	3	Remark:	Not Reported
Date entered:	Not Reported	User name:	Not Reported

Water Level Info:		Pn well visit mark:	P
Depth from lsd:	-307.3	Mm date:	2
Dd date:	29	Yy date:	1968
Measurement number:	01	Measuring agency:	04
Method of meas:	1	Remark:	Not Reported
Date entered:	Not Reported	User name:	Not Reported

Water Level Info:		Pn well visit mark:	P
Depth from lsd:	-358	Mm date:	3
Dd date:	8	Yy date:	1974
Measurement number:	01	Measuring agency:	04
Method of meas:	1	Remark:	Not Reported
Date entered:	Not Reported	User name:	Not Reported

Water Level Info:		Pn well visit mark:	P
Depth from lsd:	-322	Mm date:	9
Dd date:	10	Yy date:	1968
Measurement number:	01	Measuring agency:	04
Method of meas:	3	Remark:	Not Reported
Date entered:	Not Reported	User name:	Not Reported

GEOCHECK VERSION 2.1
STATE DATABASE WELL INFORMATION

Water Level Info:		Pn well visit mark:	P
Depth from lsd:	-87.7	Mm date:	11
Dd date:	14	Yy date:	1938
Measurement number:	01	Measuring agency:	04
Method of meas:	1	Remark:	Not Reported
Date entered:	Not Reported	User name:	Not Reported
Water Quality Info:		Mm date:	5
Dd date:	8	Yydate:	1939
Sample number:	1	Sample time:	Not Reported
Temp centigrade:	Not Reported	Top s interval:	Not Reported
Bottom s interval:	Not Reported	Samp int aqcode:	Not Reported
Collection remarks:	Not Reported	Reliability rem:	99
Collecting agency:	Not Reported	Lab code:	Not Reported
Bu wqanalysis:	U	Q00955 flag:	Not Reported
Q00955 silica mgl:	9	Q00910 flag:	Not Reported
Q00910 calcium mgl:	26	Q00920 flag:	Not Reported
Q00920 magnes mgl:	3	Q00929 flag:	Not Reported
Q00929 sodium mgl:	117	Q00937 flag:	Not Reported
Q00937 potass mgl:	Not Reported	Q01080 flag:	Not Reported
Q01080 strontium:	Not Reported	Q00445 carb mgl:	0
Q00440 bicarb mgl:	318	Q00945 flag:	Not Reported
Q00945 sulfate mgl:	0	Q00940 flag:	Not Reported
Q00940 chloride mg:	50	Q00951 flag:	Not Reported
Q00951 fluoride mg:	Not Reported	Q71850 flag:	Not Reported
Q71850 nitrate mgl:	Not Reported	Q00403 flag:	Not Reported
Q00403 ph:	Not Reported	Q70300 tds:	361
Q00415 flag:	Not Reported	Q00415 phen alk:	0
Q00410 flag:	Not Reported	Q00410 total alk:	260.66
Q00900 tot hardnes:	78	Q00932 percent na:	76
Q00931 sar:	5.79	Q71860 rsc:	3.66
Q00095 flag:	Not Reported	Q00095 spec cond:	Not Reported
Date entered:	Not Reported	User name:	pnordstr
Bu value:	Not Reported		
Remarks:		Group number:	1
Remarks 1:	Reported yield 1700 GPM in 1939	Remarks 2:	Aquifer test results in TWDB R-98.
Remarks:		Group number:	2
Remarks 1:	Test hole drilled to 2000 feet. No	Remarks 2:	aquifer test data in TWDB files.

Map ID:	29		
Fid:	105864	State well:	6513626
County nam:	Harris	Basin name:	San Jacinto River
Gma:	14	Rwpa:	H
Previous w:	Not Reported		
Lat dec:	29.810277		
Long dec:	-95.405555		
Coordsourc:	+/- 1 Second		
Owner 1:	City of Houston,	Owner 2:	Heights, well #6A
Driller 1:	Layne Western	Driller 2:	Not Reported
Aquifer co:	121EVGL	Aquifer id:	Gulf Coast

GEOCHECK VERSION 2.1
STATE DATABASE WELL INFORMATION

Elev of ls:	68	Elev meth:	Interpolated From Topo Map
Date drill:	03001982	Welltype:	Withdrawal of Water
Well depth:	1231	Depthsourc:	Driller's Log
Welluse:	Public Supply		
Site id:	TXWDB5000105865		

Water Level Info:		Pn well visit mark:	P
Depth from lsd:	-265.6	Mm date:	1
Dd date:	2	Yy date:	2003
Measurement number:	01	Measuring agency:	04
Method of meas:	1	Remark:	Not Reported
Date entered:	28-JAN-04	User name:	drjones

Water Level Info:		Pn well visit mark:	P
Depth from lsd:	-303.7	Mm date:	1
Dd date:	5	Yy date:	1998
Measurement number:	01	Measuring agency:	04
Method of meas:	1	Remark:	Not Reported
Date entered:	07-APR-99	User name:	Not Reported

Water Level Info:		Pn well visit mark:	P
Depth from lsd:	-305	Mm date:	1
Dd date:	5	Yy date:	1998
Measurement number:	02	Measuring agency:	04
Method of meas:	3	Remark:	Not Reported
Date entered:	07-APR-99	User name:	Not Reported

Water Level Info:		Pn well visit mark:	P
Depth from lsd:	-320.2	Mm date:	1
Dd date:	6	Yy date:	1997
Measurement number:	01	Measuring agency:	04
Method of meas:	1	Remark:	Not Reported
Date entered:	17-SEP-97	User name:	Not Reported

Water Level Info:		Pn well visit mark:	P
Depth from lsd:	-342.1	Mm date:	1
Dd date:	7	Yy date:	1995
Measurement number:	01	Measuring agency:	04
Method of meas:	1	Remark:	Not Reported
Date entered:	23-AUG-95	User name:	Not Reported

Water Level Info:		Pn well visit mark:	P
Depth from lsd:	-339.1	Mm date:	1
Dd date:	8	Yy date:	1985
Measurement number:	01	Measuring agency:	04
Method of meas:	1	Remark:	Not Reported
Date entered:	Not Reported	User name:	Not Reported

Water Level Info:		Pn well visit mark:	P
Depth from lsd:	-341.6	Mm date:	1
Dd date:	8	Yy date:	1996
Measurement number:	01	Measuring agency:	04
Method of meas:	1	Remark:	Not Reported
Date entered:	03-APR-97	User name:	Not Reported

Water Level Info:		Pn well visit mark:	P
Depth from lsd:	-391	Mm date:	1
Dd date:	10	Yy date:	1983
Measurement number:	01	Measuring agency:	04
Method of meas:	3	Remark:	04
Date entered:	Not Reported	User name:	Not Reported

Water Level Info:		Pn well visit mark:	P
Depth from lsd:	-386	Mm date:	1
Dd date:	10	Yy date:	1984
Measurement number:	01	Measuring agency:	04
Method of meas:	3	Remark:	04
Date entered:	Not Reported	User name:	Not Reported

Water Level Info:		Pn well visit mark:	P
Depth from lsd:	-476	Mm date:	1
Dd date:	11	Yy date:	1990
Measurement number:	01	Measuring agency:	04
Method of meas:	3	Remark:	Not Reported
Date entered:	Not Reported	User name:	Not Reported

Water Level Info:		Pn well visit mark:	P
Depth from lsd:	-218.7	Mm date:	1
Dd date:	11	Yy date:	2005
Measurement number:	01	Measuring agency:	04
Method of meas:	1	Remark:	Not Reported
Date entered:	06-APR-06	User name:	drjones

Water Level Info:		Pn well visit mark:	P
Depth from lsd:	-354.2	Mm date:	1
Dd date:	12	Yy date:	1994
Measurement number:	01	Measuring agency:	04
Method of meas:	1	Remark:	04
Date entered:	16-MAR-95	User name:	Not Reported

Water Level Info:		Pn well visit mark:	P
Depth from lsd:	-207.6	Mm date:	1
Dd date:	13	Yy date:	2009
Measurement number:	01	Measuring agency:	04
Method of meas:	1	Remark:	Not Reported
Date entered:	07-MAY-10	User name:	banderso

Water Level Info:		Pn well visit mark:	P
Depth from lsd:	-275.6	Mm date:	1
Dd date:	14	Yy date:	2000
Measurement number:	01	Measuring agency:	04
Method of meas:	1	Remark:	Not Reported
Date entered:	15-MAR-01	User name:	jhopkins

Water Level Info:		Pn well visit mark:	P
Depth from lsd:	-276	Mm date:	1
Dd date:	14	Yy date:	2000
Measurement number:	02	Measuring agency:	04
Method of meas:	3	Remark:	Not Reported
Date entered:	15-MAR-01	User name:	jhopkins

GEOCHECK VERSION 2.1
STATE DATABASE WELL INFORMATION

Water Level Info:		Pn well visit mark:	P
Depth from lsd:	-208.1	Mm date:	1
Dd date:	15	Yy date:	2010
Measurement number:	01	Measuring agency:	04
Method of meas:	1	Remark:	Not Reported
Date entered:	31-MAY-11	User name:	banderso

Water Level Info:		Pn well visit mark:	P
Depth from lsd:	-349.9	Mm date:	1
Dd date:	19	Yy date:	1988
Measurement number:	01	Measuring agency:	04
Method of meas:	7	Remark:	Not Reported
Date entered:	Not Reported	User name:	Not Reported

Water Level Info:		Pn well visit mark:	P
Depth from lsd:	-204.6	Mm date:	1
Dd date:	22	Yy date:	2008
Measurement number:	01	Measuring agency:	04
Method of meas:	1	Remark:	Not Reported
Date entered:	22-APR-09	User name:	banderso

Water Level Info:		Pn well visit mark:	P
Depth from lsd:	-343.5	Mm date:	1
Dd date:	23	Yy date:	1989
Measurement number:	01	Measuring agency:	04
Method of meas:	7	Remark:	04
Date entered:	Not Reported	User name:	Not Reported

Water Level Info:		Pn well visit mark:	P
Depth from lsd:	-209.9	Mm date:	1
Dd date:	24	Yy date:	2007
Measurement number:	01	Measuring agency:	04
Method of meas:	1	Remark:	04
Date entered:	04-APR-08	User name:	banderso

Water Level Info:		Pn well visit mark:	P
Depth from lsd:	-331.9	Mm date:	1
Dd date:	25	Yy date:	1990
Measurement number:	01	Measuring agency:	04
Method of meas:	1	Remark:	Not Reported
Date entered:	Not Reported	User name:	Not Reported

Water Level Info:		Pn well visit mark:	P
Depth from lsd:	-318.4	Mm date:	1
Dd date:	26	Yy date:	2001
Measurement number:	01	Measuring agency:	04
Method of meas:	1	Remark:	Not Reported
Date entered:	12-FEB-02	User name:	drjones

Water Level Info:		Pn well visit mark:	P
Depth from lsd:	-232.4	Mm date:	1
Dd date:	26	Yy date:	2006
Measurement number:	01	Measuring agency:	04
Method of meas:	1	Remark:	Not Reported
Date entered:	04-APR-07	User name:	banderso

GEOCHECK VERSION 2.1
STATE DATABASE WELL INFORMATION

Water Level Info:		Pn well visit mark:	P
Depth from lsd:	-192.8	Mm date:	1
Dd date:	26	Yy date:	2011
Measurement number:	01	Measuring agency:	04
Method of meas:	1	Remark:	Not Reported
Date entered:	10-JUL-12	User name:	banderso

Water Level Info:		Pn well visit mark:	P
Depth from lsd:	-412	Mm date:	1
Dd date:	27	Yy date:	1987
Measurement number:	01	Measuring agency:	04
Method of meas:	7	Remark:	Not Reported
Date entered:	Not Reported	User name:	Not Reported

Water Level Info:		Pn well visit mark:	P
Depth from lsd:	-316.0	Mm date:	1
Dd date:	29	Yy date:	2002
Measurement number:	01	Measuring agency:	04
Method of meas:	1	Remark:	Not Reported
Date entered:	05-MAY-03	User name:	drjones

Water Level Info:		Pn well visit mark:	P
Depth from lsd:	-265	Mm date:	2
Dd date:	2	Yy date:	2004
Measurement number:	01	Measuring agency:	04
Method of meas:	1	Remark:	Not Reported
Date entered:	10-FEB-05	User name:	drjones

Water Level Info:		Pn well visit mark:	P
Depth from lsd:	-341.6	Mm date:	2
Dd date:	7	Yy date:	1986
Measurement number:	01	Measuring agency:	04
Method of meas:	1	Remark:	Not Reported
Date entered:	Not Reported	User name:	Not Reported

Water Level Info:		Pn well visit mark:	P
Depth from lsd:	-363	Mm date:	4
Dd date:	17	Yy date:	2002
Measurement number:	01	Measuring agency:	04
Method of meas:	3	Remark:	02
Date entered:	05-MAY-03	User name:	drjones

Water Level Info:		Pn well visit mark:	P
Depth from lsd:	-329	Mm date:	4
Dd date:	21	Yy date:	2004
Measurement number:	01	Measuring agency:	04
Method of meas:	1	Remark:	02
Date entered:	10-FEB-05	User name:	drjones

Water Level Info:		Pn well visit mark:	P
Depth from lsd:	-334	Mm date:	4
Dd date:	23	Yy date:	2003
Measurement number:	01	Measuring agency:	04
Method of meas:	1	Remark:	02
Date entered:	28-JAN-04	User name:	drjones

GEOCHECK VERSION 2.1
STATE DATABASE WELL INFORMATION

Water Level Info:		Pn well visit mark:	P
Depth from lsd:	-371	Mm date:	4
Dd date:	28	Yy date:	1998
Measurement number:	01	Measuring agency:	04
Method of meas:	3	Remark:	02
Date entered:	07-APR-99	User name:	Not Reported

Water Level Info:		Pn well visit mark:	P
Depth from lsd:	-366	Mm date:	5
Dd date:	19	Yy date:	1999
Measurement number:	01	Measuring agency:	04
Method of meas:	3	Remark:	02
Date entered:	23-MAY-00	User name:	jphillip

Water Level Info:		Pn well visit mark:	P
Depth from lsd:	-367	Mm date:	5
Dd date:	24	Yy date:	2000
Measurement number:	01	Measuring agency:	04
Method of meas:	3	Remark:	02
Date entered:	15-MAR-01	User name:	jhopkins

Water Level Info:		Pn well visit mark:	P
Depth from lsd:	-400	Mm date:	6
Dd date:	0	Yy date:	1982
Measurement number:	01	Measuring agency:	07
Method of meas:	7	Remark:	Not Reported
Date entered:	Not Reported	User name:	Not Reported

Water Level Info:		Pn well visit mark:	P
Depth from lsd:	-309	Mm date:	6
Dd date:	7	Yy date:	2002
Measurement number:	01	Measuring agency:	04
Method of meas:	3	Remark:	Not Reported
Date entered:	05-MAY-03	User name:	drjones

Water Level Info:		Pn well visit mark:	P
Depth from lsd:	-262	Mm date:	9
Dd date:	6	Yy date:	2006
Measurement number:	01	Measuring agency:	04
Method of meas:	3	Remark:	02
Date entered:	04-APR-07	User name:	banderso

Water Level Info:		Pn well visit mark:	P
Depth from lsd:	-369	Mm date:	9
Dd date:	11	Yy date:	2002
Measurement number:	01	Measuring agency:	04
Method of meas:	3	Remark:	02
Date entered:	05-MAY-03	User name:	drjones

Water Level Info:		Pn well visit mark:	P
Depth from lsd:	-387	Mm date:	9
Dd date:	15	Yy date:	1999
Measurement number:	01	Measuring agency:	04
Method of meas:	3	Remark:	02
Date entered:	23-MAY-00	User name:	jphillip

GEOCHECK VERSION 2.1
STATE DATABASE WELL INFORMATION

Water Level Info:		Pn well visit mark:	P
Depth from lsd:	-342	Mm date:	9
Dd date:	15	Yy date:	2003
Measurement number:	01	Measuring agency:	04
Method of meas:	1	Remark:	02
Date entered:	28-JAN-04	User name:	drjones

Water Level Info:		Pn well visit mark:	P
Depth from lsd:	-390	Mm date:	9
Dd date:	16	Yy date:	1998
Measurement number:	01	Measuring agency:	04
Method of meas:	3	Remark:	02
Date entered:	07-APR-99	User name:	Not Reported

Water Level Info:		Pn well visit mark:	P
Depth from lsd:	-276	Mm date:	9
Dd date:	16	Yy date:	2005
Measurement number:	01	Measuring agency:	04
Method of meas:	3	Remark:	02
Date entered:	06-APR-06	User name:	drjones

Water Level Info:		Pn well visit mark:	P
Depth from lsd:	-370	Mm date:	9
Dd date:	21	Yy date:	2004
Measurement number:	01	Measuring agency:	04
Method of meas:	1	Remark:	02
Date entered:	10-FEB-05	User name:	drjones

Water Level Info:		Pn well visit mark:	P
Depth from lsd:	-261	Mm date:	10
Dd date:	21	Yy date:	2003
Measurement number:	01	Measuring agency:	04
Method of meas:	1	Remark:	Not Reported
Date entered:	10-FEB-05	User name:	drjones

Water Level Info:		Pn well visit mark:	P
Depth from lsd:	-298	Mm date:	11
Dd date:	1	Yy date:	2001
Measurement number:	01	Measuring agency:	04
Method of meas:	3	Remark:	Not Reported
Date entered:	05-MAY-03	User name:	drjones

Water Level Info:		Pn well visit mark:	P
Depth from lsd:	-336	Mm date:	11
Dd date:	1	Yy date:	2001
Measurement number:	02	Measuring agency:	04
Method of meas:	3	Remark:	02
Date entered:	06-MAY-03	User name:	drjones

Water Level Info:		Pn well visit mark:	P
Depth from lsd:	-340	Mm date:	11
Dd date:	4	Yy date:	2004
Measurement number:	01	Measuring agency:	04
Method of meas:	3	Remark:	Not Reported
Date entered:	06-APR-06	User name:	drjones

GEOCHECK VERSION 2.1
STATE DATABASE WELL INFORMATION

Water Level Info:		Pn well visit mark:	P
Depth from lsd:	-239	Mm date:	11
Dd date:	8	Yy date:	2007
Measurement number:	01	Measuring agency:	04
Method of meas:	3	Remark:	Not Reported
Date entered:	22-APR-09	User name:	banderso

Water Level Info:		Pn well visit mark:	P
Depth from lsd:	-300	Mm date:	11
Dd date:	27	Yy date:	2002
Measurement number:	01	Measuring agency:	04
Method of meas:	1	Remark:	Not Reported
Date entered:	28-JAN-04	User name:	drjones

Water Level Info:		Pn well visit mark:	P
Depth from lsd:	-331	Mm date:	12
Dd date:	3	Yy date:	1998
Measurement number:	01	Measuring agency:	04
Method of meas:	3	Remark:	Not Reported
Date entered:	23-MAY-00	User name:	jphillip

Water Level Info:		Pn well visit mark:	P
Depth from lsd:	-296	Mm date:	12
Dd date:	7	Yy date:	1999
Measurement number:	01	Measuring agency:	04
Method of meas:	3	Remark:	Not Reported
Date entered:	15-MAR-01	User name:	jhopkins

Water Level Info:		Pn well visit mark:	P
Depth from lsd:	-331	Mm date:	12
Dd date:	7	Yy date:	2000
Measurement number:	01	Measuring agency:	04
Method of meas:	3	Remark:	Not Reported
Date entered:	12-FEB-02	User name:	drjones

Water Level Info:		Pn well visit mark:	P
Depth from lsd:	-214	Mm date:	12
Dd date:	13	Yy date:	2011
Measurement number:	01	Measuring agency:	04
Method of meas:	1	Remark:	Not Reported
Date entered:	11-JUL-13	User name:	afinnell

Water Quality Info:		Mm date:	9
Dd date:	1	Yydate:	1993
Sample number:	1	Sample time:	1445
Temp centigrade:	26	Top s interval:	Not Reported
Bottom s interval:	Not Reported	Samp int aqcode:	Not Reported
Collection remarks:	Not Reported	Reliability rem:	Not Reported
Collecting agency:	Not Reported	Lab code:	Not Reported
Bu wqanalysis:	U	Q00955 flag:	Not Reported
Q00955 silica mgl:	Not Reported	Q00910 flag:	Not Reported
Q00910 calcium mgl:	Not Reported	Q00920 flag:	Not Reported
Q00920 magnes mgl:	Not Reported	Q00929 flag:	Not Reported
Q00929 sodium mgl:	Not Reported	Q00937 flag:	Not Reported
Q00937 potass mgl:	Not Reported	Q01080 flag:	Not Reported
Q01080 strontium:	Not Reported	Q00445 carb mgl:	Not Reported
Q00440 bicarb mgl:	Not Reported	Q00945 flag:	Not Reported
Q00945 sulfate mgl:	Not Reported	Q00940 flag:	Not Reported
Q00940 chloride mg:	42	Q00951 flag:	Not Reported
Q00951 fluoride mg:	Not Reported	Q71850 flag:	Not Reported
Q71850 nitrate mgl:	Not Reported	Q00403 flag:	Not Reported
Q00403 ph:	7.6	Q70300 tds:	Not Reported

Q00415 flag:	Not Reported	Q00415 phen alk:	Not Reported
Q00410 flag:	Not Reported	Q00410 total alk:	Not Reported
Q00900 tot hardnes:	Not Reported	Q00932 percent na:	Not Reported
Q00931 sar:	Not Reported	Q71860 rsc:	Not Reported
Q00095 flag:	Not Reported	Q00095 spec cond:	521
Date entered:	Not Reported	User name:	pnordstr
Bu value:	Not Reported		

Water Quality Info:		Mm date:	9
Dd date:	8	Yydate:	1997
Sample number:	1	Sample time:	1440
Temp centigrade:	26	Top s interval:	Not Reported
Bottom s interval:	Not Reported	Samp int aqcode:	Not Reported
Collection remarks:	Not Reported	Reliability rem:	04
Collecting agency:	03	Lab code:	02
Bu wqanalysis:	U	Q00955 flag:	Not Reported
Q00955 silica mgl:	Not Reported	Q00910 flag:	Not Reported
Q00910 calcium mgl:	Not Reported	Q00920 flag:	Not Reported
Q00920 magnes mgl:	Not Reported	Q00929 flag:	Not Reported
Q00929 sodium mgl:	Not Reported	Q00937 flag:	Not Reported
Q00937 potass mgl:	Not Reported	Q01080 flag:	Not Reported
Q01080 strontium:	Not Reported	Q00445 carb mgl:	Not Reported
Q00440 bicarb mgl:	Not Reported	Q00945 flag:	Not Reported
Q00945 sulfate mgl:	Not Reported	Q00940 flag:	Not Reported
Q00940 chloride mg:	38	Q00951 flag:	Not Reported
Q00951 fluoride mg:	Not Reported	Q71850 flag:	Not Reported
Q71850 nitrate mgl:	Not Reported	Q00403 flag:	Not Reported
Q00403 ph:	7.5	Q70300 tds:	Not Reported
Q00415 flag:	Not Reported	Q00415 phen alk:	Not Reported
Q00410 flag:	Not Reported	Q00410 total alk:	Not Reported
Q00900 tot hardnes:	Not Reported	Q00932 percent na:	Not Reported
Q00931 sar:	Not Reported	Q71860 rsc:	Not Reported
Q00095 flag:	Not Reported	Q00095 spec cond:	488
Date entered:	25-SEP-98	User name:	pnordstr
Bu value:	Not Reported		

Water Quality Info:		Mm date:	9
Dd date:	13	Yydate:	1995
Sample number:	1	Sample time:	1455
Temp centigrade:	27	Top s interval:	Not Reported
Bottom s interval:	Not Reported	Samp int aqcode:	Not Reported
Collection remarks:	U S G S Water-Data R. TX-95-4	Reliability rem:	04
Collecting agency:	03	Lab code:	02
Bu wqanalysis:	U	Q00955 flag:	Not Reported
Q00955 silica mgl:	Not Reported	Q00910 flag:	Not Reported
Q00910 calcium mgl:	Not Reported	Q00920 flag:	Not Reported
Q00920 magnes mgl:	Not Reported	Q00929 flag:	Not Reported
Q00929 sodium mgl:	Not Reported	Q00937 flag:	Not Reported
Q00937 potass mgl:	Not Reported	Q01080 flag:	Not Reported
Q01080 strontium:	Not Reported	Q00445 carb mgl:	Not Reported
Q00440 bicarb mgl:	Not Reported	Q00945 flag:	Not Reported
Q00945 sulfate mgl:	Not Reported	Q00940 flag:	Not Reported
Q00940 chloride mg:	40	Q00951 flag:	Not Reported
Q00951 fluoride mg:	Not Reported	Q71850 flag:	Not Reported
Q71850 nitrate mgl:	Not Reported	Q00403 flag:	Not Reported
Q00403 ph:	7.7	Q70300 tds:	Not Reported

Q00415 flag:	Not Reported	Q00415 phen alk:	Not Reported
Q00410 flag:	Not Reported	Q00410 total alk:	Not Reported
Q00900 tot hardnes:	Not Reported	Q00932 percent na:	Not Reported
Q00931 sar:	Not Reported	Q71860 rsc:	Not Reported
Q00095 flag:	Not Reported	Q00095 spec cond:	495
Date entered:	22-FEB-96	User name:	pnordstr
Bu value:	Not Reported		

Water Quality Info:		Mm date:	9
Dd date:	16	Yydate:	1998
Sample number:	1	Sample time:	1015
Temp centigrade:	26	Top s interval:	Not Reported
Bottom s interval:	Not Reported	Samp int aqcode:	Not Reported
Collection remarks:	USGS Water-Data Report TX-98-4	Reliability rem:	04
Collecting agency:	03	Lab code:	02
Bu wqanalysis:	U	Q00955 flag:	Not Reported
Q00955 silica mgl:	Not Reported	Q00910 flag:	Not Reported
Q00910 calcium mgl:	Not Reported	Q00920 flag:	Not Reported
Q00920 magnes mgl:	Not Reported	Q00929 flag:	Not Reported
Q00929 sodium mgl:	Not Reported	Q00937 flag:	Not Reported
Q00937 potass mgl:	Not Reported	Q01080 flag:	Not Reported
Q01080 strontium:	Not Reported	Q00445 carb mgl:	Not Reported
Q00440 bicarb mgl:	Not Reported	Q00945 flag:	Not Reported
Q00945 sulfate mgl:	Not Reported	Q00940 flag:	Not Reported
Q00940 chloride mg:	38	Q00951 flag:	Not Reported
Q00951 fluoride mg:	Not Reported	Q71850 flag:	Not Reported
Q71850 nitrate mgl:	Not Reported	Q00403 flag:	Not Reported
Q00403 ph:	7.4	Q70300 tds:	Not Reported
Q00415 flag:	Not Reported	Q00415 phen alk:	Not Reported
Q00410 flag:	Not Reported	Q00410 total alk:	Not Reported
Q00900 tot hardnes:	Not Reported	Q00932 percent na:	Not Reported
Q00931 sar:	Not Reported	Q71860 rsc:	Not Reported
Q00095 flag:	Not Reported	Q00095 spec cond:	494
Date entered:	08-JUL-99	User name:	pnordstr
Bu value:	Not Reported		

Water Quality Info:		Mm date:	9
Dd date:	19	Yydate:	1996
Sample number:	1	Sample time:	0950
Temp centigrade:	26	Top s interval:	Not Reported
Bottom s interval:	Not Reported	Samp int aqcode:	Not Reported
Collection remarks:	USGS Water Data Rtp. TX-96-4	Reliability rem:	04
Collecting agency:	03	Lab code:	02
Bu wqanalysis:	U	Q00955 flag:	Not Reported
Q00955 silica mgl:	Not Reported	Q00910 flag:	Not Reported
Q00910 calcium mgl:	Not Reported	Q00920 flag:	Not Reported
Q00920 magnes mgl:	Not Reported	Q00929 flag:	Not Reported
Q00929 sodium mgl:	Not Reported	Q00937 flag:	Not Reported
Q00937 potass mgl:	Not Reported	Q01080 flag:	Not Reported
Q01080 strontium:	Not Reported	Q00445 carb mgl:	Not Reported
Q00440 bicarb mgl:	Not Reported	Q00945 flag:	Not Reported
Q00945 sulfate mgl:	Not Reported	Q00940 flag:	Not Reported
Q00940 chloride mg:	35	Q00951 flag:	Not Reported
Q00951 fluoride mg:	Not Reported	Q71850 flag:	Not Reported
Q71850 nitrate mgl:	Not Reported	Q00403 flag:	Not Reported
Q00403 ph:	7.7	Q70300 tds:	Not Reported

Q00415 flag:	Not Reported	Q00415 phen alk:	Not Reported
Q00410 flag:	Not Reported	Q00410 total alk:	Not Reported
Q00900 tot hardnes:	Not Reported	Q00932 percent na:	Not Reported
Q00931 sar:	Not Reported	Q71860 rsc:	Not Reported
Q00095 flag:	Not Reported	Q00095 spec cond:	476
Date entered:	13-MAY-97	User name:	pnordstr
Bu value:	Not Reported		

Water Quality Info:		Mm date:	9
Dd date:	20	Ydate:	1994
Sample number:	1	Sample time:	1300
Temp centigrade:	26	Top s interval:	Not Reported
Bottom s interval:	Not Reported	Samp int aqcode:	Not Reported
Collection remarks:	Not Reported	Reliability rem:	10
Collecting agency:	03	Lab code:	02
Bu wqanalysis:	U	Q00955 flag:	Not Reported
Q00955 silica mgl:	Not Reported	Q00910 flag:	Not Reported
Q00910 calcium mgl:	Not Reported	Q00920 flag:	Not Reported
Q00920 magnes mgl:	Not Reported	Q00929 flag:	Not Reported
Q00929 sodium mgl:	Not Reported	Q00937 flag:	Not Reported
Q00937 potass mgl:	Not Reported	Q01080 flag:	Not Reported
Q01080 strontium:	Not Reported	Q00445 carb mgl:	Not Reported
Q00440 bicarb mgl:	Not Reported	Q00945 flag:	Not Reported
Q00945 sulfate mgl:	Not Reported	Q00940 flag:	Not Reported
Q00940 chloride mg:	40	Q00951 flag:	Not Reported
Q00951 fluoride mg:	Not Reported	Q71850 flag:	Not Reported
Q71850 nitrate mgl:	Not Reported	Q00403 flag:	Not Reported
Q00403 ph:	7.3	Q70300 tds:	Not Reported
Q00415 flag:	Not Reported	Q00415 phen alk:	Not Reported
Q00410 flag:	Not Reported	Q00410 total alk:	Not Reported
Q00900 tot hardnes:	Not Reported	Q00932 percent na:	Not Reported
Q00931 sar:	Not Reported	Q71860 rsc:	Not Reported
Q00095 flag:	Not Reported	Q00095 spec cond:	500
Date entered:	Not Reported	User name:	pnordstr
Bu value:	Not Reported		

Remarks:		Group number:	1
Remarks 1:	Owner Heights well #6. Reported	Remarks 2:	yield 2000 gpm with 56 ft drawdown.

Map ID:	31		
Dateentere:	12-SEP-12	Ownname:	Weston General
Ownstreet:	1301 White Street		
Owncity:	Houston	Ownstate:	TX
Ownzip:	77007	County:	Harris
Wellstreet:	407 W. 26th St.		
Wellcity:	Houston	Wellzip:	77008
Own:	MW-1		
Lat dec:	29.810277		
Long dec:	-95.404166		
Elev:	0		

GEOCHECK VERSION 2.1
STATE DATABASE WELL INFORMATION

Brandmodel:	Not Reported		
Gn:	65136		
Gn1:	65	Gn75:	13
Gn25:	6	Twn:	1
Twd:	0	Twr:	0
Twrp:	0	Twrg:	0
Um:	1	Ue:	0
Ud:	0	Uin:	0
Uir:	0	Ug:	0
Uij:	0	Up:	0
Udw:	0	Ut:	0
Us:	0	Uf:	0
Pby:	0	Pbn:	0
Datestart:	27-JUL-12	Datecomp:	27-JUL-12
Dia1:	8.25	Dia1to:	25
Dia2:	Not Reported	Dia2from:	Not Reported
Dia2to:	Not Reported	Dia3:	Not Reported
Dia3from:	Not Reported	Dia3to:	Not Reported
Dmdriven:	0	Dmairrotar:	0
Dmmudrotar:	0	Dmbored:	0
Dmairham:	0	Dmcabletoo:	0
Dmjetted:	0	Dmhollowst:	1
Dmrevcirc:	0	Dmotherck:	0
Dmother:	Not Reported	Bco:	0
Bcs:	0	Bcg:	1
Bcgs:	20/40	Bcu:	0
Bcoc:	0	Bcot:	Not Reported
Gpf:	13	Gpt:	25
Cemfrom1:	0	Cemto1:	10
Nosacks1:	.5 concrete	Cemfrom2:	10
Cemto2:	13	Nosacks2:	.5 bentonite
Cemfrom3:	13	Cemto3:	25
Nosacks3:	sand	Cementmeth:	Tremie
Cementby:	Best Drilling Services, Inc.	Ds:	Not Reported
Dpl:	Not Reported	Dsv:	Not Reported
Appvar:	Not Reported	Scs:	1
Scsv:	0	Scp:	0
Sca:	0	Watlev:	Not Reported
Watlevdate:	Not Reported	Artflow:	Not Reported
Wellplug48:	0	Tpturbine:	0
Tpjet:	0	Tpsubmersi:	0
Tpcylinder:	0	Tpotherck:	0
Tpother:	Not Reported	Pumpbowlde:	Not Reported
Wtpump:	0	Wtbailer:	0
Wtjetted:	0	Wtestimate:	0
Welltestyi:	Not Reported	Welltestdr:	Not Reported
Welltesthr:	Not Reported	Watqualund:	0
Watqualu 1:	0	Watertype:	Not Reported
Stratdepth:	Not Reported	Chemanaly:	0
Chemanaln:	0	Undnatural:	0
Untype:	Not Reported	Undhydro:	0
Undhaz:	0	Undotherck:	0
Undother:	Not Reported		
Undcertify:	0	Compname:	Best Drilling Services, Inc.
Drllicno:	5036		
Compstreet:	P.O. Box 845	Compcity:	Friendswood
Compstate:	TX	Compzip:	77549
Drillernam:	Alfredo Palacios	Traineenam:	Not Reported
Tnum:	Not Reported		
Comments:	Project No.: 399-111 North Tract - approximately 100’ north of eastern gate		

GEOCHECK VERSION 2.1
STATE DATABASE WELL INFORMATION

Confidenti:	0	Letterrecv:	Not Reported
Deleted:	0	Insdate:	Not Reported
Site id:	TXMON3000294547		
Latitude:	29.810277		
Longitude:	-95.404166		

Map ID:	31		
Dateentere:	12-SEP-12	Ownname:	Weston General
Ownstreet:	1301 White Street		
Owncity:	Houston	Ownstate:	TX
Ownzip:	77007	County:	Harris
Wellstreet:	407 W. 26th St.		
Wellcity:	Houston	Wellzip:	77008
Own:	MW-2		
Lat dec:	29.810277		
Long dec:	-95.404166		
Elev:	0		
Brandmodel:	Not Reported		
Gn:	65136		
Gn1:	65	Gn75:	13
Gn25:	6	Twn:	1
Twd:	0	Twr:	0
Twrp:	0	Twrg:	0
Um:	1	Ue:	0
Ud:	0	Uin:	0
Uir:	0	Ug:	0
Uij:	0	Up:	0
Udw:	0	Ut:	0
Us:	0	Uf:	0
Pby:	0	Pbn:	0
Datestart:	27-JUL-12	Datecomp:	27-JUL-12
Dia1:	8.25	Dia1to:	25
Dia2:	Not Reported	Dia2from:	Not Reported
Dia2to:	Not Reported	Dia3:	Not Reported
Dia3from:	Not Reported	Dia3to:	Not Reported
Dmdriven:	0	Dmairrotar:	0
Dmmudrotar:	0	Dmbored:	0
Dmairham:	0	Dmcabletoo:	0
Dmjetted:	0	Dmhollowst:	1
Dmrevcirc:	0	Dmotherck:	0
Dmother:	Not Reported	Bco:	0
Bcs:	0	Bcg:	1
Bcgs:	20/40	Bcu:	0
Bcoc:	0	Bcot:	Not Reported
Gpf:	13	Gpt:	25
Cemfrom1:	0	Cemto1:	10
Nosacks1:	.5 concrete	Cemfrom2:	10
Cemto2:	13	Nosacks2:	.5 bentonite
Cemfrom3:	13	Cemto3:	25
Nosacks3:	sand	Cementmeth:	Tremie
Cementby:	Best Drilling Services, Inc.	Ds:	Not Reported
Dpl:	Not Reported	Dsv:	Not Reported
Appvar:	Not Reported	Scs:	1
Scsv:	0	Scp:	0
Sca:	0	Watlev:	Not Reported
Watlevdate:	Not Reported	Artflow:	Not Reported
Wellplug48:	0	Tpturbine:	0

Tpjet:	0	Tpsubmersi:	0
Tpcylinder:	0	Tpotherck:	0
Tpother:	Not Reported	Pumpbowlde:	Not Reported
Wtpump:	0	Wtbailer:	0
Wtjetted:	0	Wtestimate:	0
Welltestyi:	Not Reported	Welltestdr:	Not Reported
Welltesthr:	Not Reported	Watqualund:	0
Watqualu 1:	0	Watertype:	Not Reported
Stratdepth:	Not Reported	Chemanaly:	0
Chemanaln:	0	Undnatural:	0
Untype:	Not Reported	Undhydro:	0
Undhaz:	0	Undotherck:	0
Undother:	Not Reported		
Undcertify:	0	Compname:	Best Drilling Services, Inc.
Drllicno:	5036		
Compstreet:	P.O. Box 845	Compcity:	Friendswood
Compstate:	TX	Compzip:	77549
Drillernam:	Alfredo Palacios	Traineenam:	Not Reported
Tnum:	Not Reported		
Comments:	Project No.: 399-111 North Tract - Appoximately 28’ east and 20’ north of power pole near out-parcel private residence		
Confidenti:	0	Letterrecv:	Not Reported
Deleted:	0	Insdate:	Not Reported
Site id:	TXMON3000294548		
Latitude:	29.810277		
Longitude:	-95.404166		

Map ID:	31		
Dateentere:	12-SEP-12	Ownname:	Weston General
Ownstreet:	1301 White Street		
Owncity:	Houston	Ownstate:	TX
Ownzip:	77007	County:	Harris
Wellstreet:	407 W. 26th St.		
Wellcity:	Houston	Wellzip:	77008
Own:	MW-3		
Lat dec:	29.810277		
Long dec:	-95.404166		
Elev:	0		
Brandmodel:	Not Reported		
Gn:	65136		
Gn1:	65	Gn75:	13
Gn25:	6	Twn:	1
Twd:	0	Twr:	0
Twrp:	0	Twrg:	0
Um:	1	Ue:	0
Ud:	0	Uin:	0
Uir:	0	Ug:	0
Uij:	0	Up:	0
Udw:	0	Ut:	0
Us:	0	Uf:	0
Pby:	0	Pbn:	0
Datestart:	27-JUL-12	Datecomp:	27-JUL-12
Dia1:	8.25	Dia1to:	25
Dia2:	Not Reported	Dia2from:	Not Reported
Dia2to:	Not Reported	Dia3:	Not Reported
Dia3from:	Not Reported	Dia3to:	Not Reported
Dmdriven:	0	Dmairrotar:	0
Dmmudrotar:	0	Dmbored:	0

Dmairham:	0	Dmcabletoo:	0
Dmjetted:	0	Dmhollowst:	1
Dmrevcirc:	0	Dmotherck:	0
Dmother:	Not Reported	Bco:	0
Bcs:	0	Bcg:	1
Bcgs:	20/40	Bcu:	0
Bcoc:	0	Bcot:	Not Reported
Gpf:	13	Gpt:	25
Cemfrom1:	0	Cemto1:	10
Nosacks1:	.5 concrete	Cemfrom2:	10
Cemto2:	13	Nosacks2:	.5 bentonite
Cemfrom3:	13	Cemto3:	25
Nosacks3:	sand	Cementmeth:	Tremie
Cementby:	Best Drilling Services, Inc.	Ds:	Not Reported
Dpl:	Not Reported	Dsv:	Not Reported
Appvar:	Not Reported	Scs:	1
Scsv:	0	Scp:	0
Sca:	0	Watlev:	Not Reported
Watlevdate:	Not Reported	Artflow:	Not Reported
Wellplug48:	0	Tpturbine:	0
Tpjet:	0	Tpsubmersi:	0
Tpcylinder:	0	Tpotherck:	0
Tpother:	Not Reported	Pumpbowlde:	Not Reported
Wtpump:	0	Wtbailer:	0
Wtjetted:	0	Wtestimate:	0
Welltestyi:	Not Reported	Welltestdr:	Not Reported
Welltesthr:	Not Reported	Watqualund:	0
Watqualu 1:	0	Watertype:	Not Reported
Stratdepth:	Not Reported	Chemanaly:	0
Chemanaln:	0	Undnatural:	0
Untype:	Not Reported	Undhydro:	0
Undhaz:	0	Undotherck:	0
Undother:	Not Reported		
Undcertify:	0	Compname:	Best Drilling Services, Inc.
Drllicno:	5036		
Compstreet:	P.O. Box 845	Compcity:	Friendswood
Compstate:	TX	Compzip:	77549
Drillernam:	Alfredo Palacios	Traineenam:	Not Reported
Tnum:	Not Reported		
Comments:	Project No.: 399-111 North Tract - Near western gate		
Confidenti:	0	Letterrecv:	Not Reported
Deleted:	0	Insdate:	Not Reported
Site id:	TXMON3000294600		
Latitude:	29.810277		
Longitude:	-95.404166		

Map ID:	31		
Fid:	1491		
Permittee:	Moss Landscaping		
Wellowner:	Moss Landscaping		
Permitaggl:	10609		
Wellno:	10609		
Attn:	Jamie Mitchell		
Correspond:	Not Reported	Address:	915 W. 26th St.
Address2:	Not Reported	City:	Houston
State:	TX	Zip:	77008
Usage:	O	County:	H

GEOCHECK VERSION 2.1
STATE DATABASE WELL INFORMATION

Latd:	29		
Latm:	48		
Lats:	37		
Lond:	95		
Lonm:	24		
Lons:	13		
Latdd:	29.810277		
Londd:	-95.403611		
Statequadr:	13		
Stateblock:	65		
Stateni:	6		
Diameter:	4		
Yeardrill:	Not Reported		
Totaldepth:	450		
Depthfirst:	440		
Newregulat:	2		
Endmo:	7		
Alloc:	1.2		
Altwater:	0		
Demand:	1.2		
Begindate:	07/11/07	Enddate:	07/11/07
Agg2013:	0		
Pump2013:	0		
Wellpump20:	0		
Agg2012:	0		
Pump2012:	0		
Wellpump 1:	0		
Agg2011:	0		
Pump2011:	0		
Wellpump 2:	0		
Agg2010:	0		
Pump2010:	0		
Wellpump 3:	0		
Agg2009:	0		
Pump2009:	0		
Wellpump 4:	0		
Agg2008:	0		
Pump2008:	0		
Wellpump 5:	0		
Agg2007:	1		
Pump2007:	0		
Wellpump 6:	0		
Agg2006:	0		
Pump2006:	0		
Wellpump 7:	0		
Agg2005:	0		
Pump2005:	0		
Wellpump 8:	0		
Agg2004:	0		
Pump2004:	0		
Wellpump 9:	0		
Agg2003:	0		
Pump2003:	0		
Wellpum 10:	0		
Agg2002:	0		
Pump2002:	0		
Wellpum 11:	0		
Agg2001:	0		
Pump2001:	0		
Wellpum 12:	0		

Agg2000:	0
Pump2000:	0
Wellpum 13:	0
Agg1999:	0
Pump1999:	0
Wellpump19:	0
Agg1998:	0
Pump1998:	0
Wellpum 14:	0
Agg1997:	0
Pump1997:	0
Wellpum 15:	0
Agg1996:	0
Pump1996:	0
Wellpum 16:	0
Agg1995:	0
Pump1995:	0
Wellpum 17:	0
Agg1994:	0
Pump1994:	0
Wellpum 18:	0
Agg1993:	0
Pump1993:	0
Wellpum 19:	0
Agg1992:	0
Pump1992:	0
Wellpum 20:	0
Agg1991:	0
Pump1991:	0
Wellpum 21:	0
Agg1990:	0
Pump1990:	0
Wellpum 22:	0
Agg1989:	0
Pump1989:	0
Wellpum 23:	0
Agg1979:	0
Pump1979:	0
Wellpum 24:	0
Agg1978:	0
Pump1978:	0
Wellpum 25:	0
Agg1977:	0
Pump1977:	0
Wellpum 26:	0
Agg1976:	0
Pump1976:	0
Wellpum 27:	0
Inspector:	bpadilla
Inspected:	05-SEP-07
Site id:	TXGH40000001492

Map ID: 32

GEOCHECK VERSION 2.1
STATE DATABASE WELL INFORMATION

Dateentere:	25-JUL-05	Ownname:	Baker Katz
Ownstreet:	3355 West Alabama		
Owncity:	Houston	Ownstate:	TX
Ownzip:	77098	County:	Harris
Wellstreet:	2701 Yale St.		
Wellcity:	Houston	Wellzip:	Not Reported
Own:	MW-3		
Lat dec:	29.810277		
Long dec:	-95.399166		
Elev:	0		
Brandmodel:	magellan gps blazer 12		
Gn:	65136		
Gn1:	65	Gn75:	13
Gn25:	6	Twn:	1
Twd:	0	Twr:	0
Twrp:	0	Twrg:	0
Um:	1	Ue:	0
Ud:	0	Uin:	0
Uir:	0	Ug:	0
Uij:	0	Up:	0
Udw:	0	Ut:	0
Us:	0	Uf:	0
Pby:	0	Pbn:	0
Datestart:	02-JUN-05	Datecomp:	02-JUN-05
Dia1:	8	Dia1to:	30
Dia2:	Not Reported	Dia2from:	Not Reported
Dia2to:	Not Reported	Dia3:	Not Reported
Dia3from:	Not Reported	Dia3to:	Not Reported
Dmdriven:	0	Dmairrotar:	0
Dmmudrotar:	0	Dmbored:	0
Dmairham:	0	Dmcabletoo:	0
Dmjetted:	0	Dmhollowst:	1
Dmrevcirc:	0	Dmotherck:	0
Dmother:	Not Reported	Bco:	0
Bcs:	0	Bcg:	0
Bcgs:	Not Reported	Bcu:	0
Bcoc:	1	Bcot:	20/40 sand
Gpf:	Not Reported	Gpt:	Not Reported
Cemfrom1:	30	Cemto1:	3
Nosacks1:	21,sand	Cemfrom2:	3
Cemto2:	1	Nosacks2:	1,bentonite
Cemfrom3:	1	Cemto3:	0
Nosacks3:	1,concrete	Cementmeth:	hand mix
Cementby:	MEDI	Ds:	Not Reported
Dpl:	Not Reported	Dsv:	Not Reported
Appvar:	Not Reported	Scs:	1
Scsv:	0	Scp:	0
Sca:	0	Watlev:	Not Reported
Watlevdate:	Not Reported	Artflow:	Not Reported
Wellplug48:	0	Tpturbine:	0
Tpjet:	0	Tpsubmersi:	0
Tpcylinder:	0	Tpotherck:	0
Tpother:	Not Reported	Pumpbowlde:	Not Reported
Wtpump:	0	Wtbailer:	0
Wtjetted:	0	Wtestimate:	0
Welltestyi:	Not Reported	Welltestdr:	Not Reported
Welltesthr:	Not Reported	Watqualund:	0
Watqualu 1:	0	Watertype:	Not Reported
Stratdepth:	Not Reported	Chemanaly:	0
Chemanaln:	0	Undnatural:	0

GEOCHECK VERSION 2.1
STATE DATABASE WELL INFORMATION

Untype:	Not Reported	Undhydro:	0
Undhaz:	0	Undotherck:	0
Undother:	Not Reported		
Undcertify:	0	Compname:	Mathers Environmental Drilling Inc.
Drllicno:	54933		
Compstreet:	12245 E. FM 529	Compcity:	Houston
Compstate:	TX	Compzip:	77041
Drillernam:	Shannon Mathers	Traineenam:	Not Reported
Tnum:	Not Reported		
Comments:	Not Reported		
Confidenti:	0	Letterrecv:	Not Reported
Deleted:	0	Insdate:	Not Reported
Site id:	TXMON3000062290		
Latitude:	29.810277		
Longitude:	-95.399166		

Map ID:	29		
Plugtrackn:	89360		
Dateentere:	21-AUG-13	Ownname:	Houston, City of
Ownstreet:	611 Walker Street	Owncity:	Houston
Ownstate:	TX	Ownzip:	77002
Wellstreet:	441 W. 26 th Street		
Wellcity:	Houston	Wellzip:	77008
County:	Harris		
Latitude:	294836		
Lat dec:	29.81		
Longitude:	952420		
Long dec:	-95.405555		
Brmod:	Not Reported		
Gn:	65136		
Gn1:	65	Gn75:	13
Gn25:	6	Ownwellno:	6A
Typewater:	1	Typemon:	0
Typeinj:	0	Typedw:	0
Histdrille:	Layne-Western Co	Histdrllic:	999
Histdatedr:	25-APR-13	Histtracki:	Not Reported
Histdiamin:	Not Reported	Histdepth:	1455
Plugdate:	25-APR-13		
Plugmeth:	No Data		
Plugopname:	Billie Jack Alldredge		
Plugoplic:	54930		
Plugmeth1:	0	Plugmeth2:	1
Plugmeth3:	0	Plugmeth4:	0
Plugmethot:	0	Plugvar:	Not Reported
Cdiam1:	24	Cfrom1:	0
Cto1:	655	Cdiam2:	14
Cfrom2:	555	Cto2:	1455
Cdiam3:	Not Reported	Cfrom3:	Not Reported
Cto3:	Not Reported	Cbfrom1:	1455
Cbto1:	10	Cbsacks1:	680 Bentonite
Cbfrom2:	10	Cbto2:	0
Cbsacks2:	80 Cement	Cbfrom3:	Not Reported
Cbto3:	Not Reported	Cbsacks3:	Not Reported
Cbfrom4:	Not Reported	Cbto4:	Not Reported
Cbsacks4:	Not Reported	Cbfrom5:	Not Reported
Cbto5:	Not Reported	Cbsacks5:	Not Reported
Compname:	Weisinger Incorporated	Compstreet:	2200 East Davis Street

GEOCHECK VERSION 2.1
STATE DATABASE WELL INFORMATION

Compcity:	Conroe	Compstate:	TX
Compzip:	77301	Nameassig:	Billie Jack Alldredge
Traineenam:	Not Reported	Tnum:	Not Reported
Deleted:	0	Site id:	TXPLU3000087976

Map ID:	29		
Fid:	19999	Pws id:	1010013
Water sour:	G1010013GX	Fips count:	201
Quadrangle:	2995-432		
Latitude:	294835		
Longitude:	952420		
Location a:	F	Agency:	USGS
Location m:	MAP-M1	Horizontal:	27
Spatial re:	C	Horizont 1:	U
Horizont 2:	S	Elevation:	0
Elevation :	Not Reported	Vertical d:	Not Reported
Location d:	17-MAY-07	Elevation1:	Not Reported
Elevatio 1:	Not Reported	Elevatio 2:	Not Reported
Latdd:	29.8097229004		
Longdd:	95.4055557251		
Gps certif:	Not Reported	Need bette:	No
Last chang:	17-MAY-07	Initials:	GST
Remarks:	Not Reported		
Site id:	TXEQ40000020000		

Groundwater Info		PWS Id:	1010013
Well depth:	1232	Depth agency:	DRILL
Depth source:	D	Aquifer:	121EVGL
Aquifer id:	32		
Aquifer name:	Evangeline		
Aquifer method:	W	Aquifer type:	0
Drill date:	19360918	Last change:	28-JAN-93
Initials:	Not Reported		
Remarks:	Not Reported		

Pws id:	1010013	Water source:	G1010013GX
Fips county code:	201	Quadrangle number:	2995-432
Latitude:	294835.		
Longitude:	952420.		
Location accuracy:	F	Agency:	USGS
Location method:	MAP-M1	Horizontal datum:	27
Spatial reference code:	C	Horizontal accuracy:	U
Horizontal reference:	S	Elevation:	Not Reported
Elevation method:	Not Reported	Vertical datum:	Not Reported
Location date:	17-MAY-07	Elevation date:	Not Reported
Elevation agency:	Not Reported	Elevation accuracy:	Not Reported
Latdd:	29.8097229003906		
Longdd:	95.4055557250977		
Gps certification number:	Not Reported	Need better location:	No
Last change:	17-MAY-07	Initials:	GST
Remarks:	Not Reported		

GEOCHECK VERSION 2.1
STATE DATABASE WELL INFORMATION

Pws id:	1010013	Water source:	G1010013GX
Date:	19381114	Depth from land surface:	-87.7
Agency:	USGS	Measuring method:	S
Remarks:	Not Reported		

Pws id:	1010013	Water source:	G1010013GX
Date:	19670214	Depth from land surface:	-293.98
Agency:	USGS	Measuring method:	S
Remarks:	Not Reported		

Pws id:	1010013	Water source:	G1010013GX
Date:	19680229	Depth from land surface:	-307.3
Agency:	USGS	Measuring method:	S
Remarks:	Not Reported		

Pws id:	1010013	Water source:	G1010013GX
Date:	19680910	Depth from land surface:	-322.0
Agency:	USGS	Measuring method:	A
Remarks:	Not Reported		

Pws id:	1010013	Water source:	G1010013GX
Date:	19690218	Depth from land surface:	-305.0
Agency:	USGS	Measuring method:	A
Remarks:	Not Reported		

Pws id:	1010013	Water source:	G1010013GX
Date:	19700216	Depth from land surface:	-306.0
Agency:	USGS	Measuring method:	A
Remarks:	Not Reported		

Pws id:	1010013	Water source:	G1010013GX
Date:	19710210	Depth from land surface:	-332.0
Agency:	USGS	Measuring method:	A
Remarks:	Not Reported		

Pws id:	1010013	Water source:	G1010013GX
Date:	19720128	Depth from land surface:	-346.0
Agency:	USGS	Measuring method:	A
Remarks:	Not Reported		

Pws id:	1010013	Water source:	G1010013GX
Date:	19730131	Depth from land surface:	-350.0
Agency:	USGS	Measuring method:	A
Remarks:	Not Reported		

Pws id:	1010013	Water source:	G1010013GX
Date:	19740308	Depth from land surface:	-358.0
Agency:	USGS	Measuring method:	S
Remarks:	Not Reported		

Pws id:	1010013	Water source:	G1010013GX
Date:	19750203	Depth from land surface:	-359.9
Agency:	USGS	Measuring method:	S
Remarks:	Not Reported		

GEOCHECK VERSION 2.1
STATE DATABASE WELL INFORMATION

Pws id:	1010013	Water source:	G1010013GX
Date:	19760204	Depth from land surface:	-312.5
Agency:	USGS	Measuring method:	S
Remarks:	22		

Pws id:	1010013	Water source:	G1010013GX
Date:	19770208	Depth from land surface:	-359.04
Agency:	USGS	Measuring method:	S
Remarks:	Not Reported		

Pws id:	1010013	Water source:	G1010013GX
Date:	19780110	Depth from land surface:	-407.0
Agency:	USGS	Measuring method:	A
Remarks:	Not Reported		

Pws id:	1010013	Water source:	G1010013GX
Date:	19790112	Depth from land surface:	-377.15
Agency:	USGS	Measuring method:	S
Remarks:	Not Reported		

Pws id:	1010013	Water source:	G1010013GX
Date:	19800110	Depth from land surface:	-388.03
Agency:	USGS	Measuring method:	S
Remarks:	Not Reported		

Construction:

Top depth:	1212.	Bottom depth:	1232.
Depth positive:	Not Reported	Diameter:	0.
Opening type:	U	Casing material:	Not Reported
Opening material:	U	Opening length:	20.
Opening method:	8	Packer material:	Not Reported
Initials:	JEM	Last change:	28-JAN-02

Pws id:	1010013	Water source:	G1010013GX
Record number:	1	Top depth:	0.
Bottom depth:	3.	Thickness:	3.
Geologic description:	SURFACE		
Geologic correction:	Not Reported		
Source geologic data:	7	Initials:	JSA
Last change:	Not Reported		
Remarks:	Not Reported		

Pws id:	1010013	Water source:	G1010013GX
Record number:	2	Top depth:	3.
Bottom depth:	13.	Thickness:	10.
Geologic description:	CLAY		
Geologic correction:	Not Reported		
Source geologic data:	7	Initials:	JSA
Last change:	Not Reported		
Remarks:	Not Reported		

Pws id:	1010013	Water source:	G1010013GX
Record number:	3	Top depth:	13.
Bottom depth:	121.	Thickness:	108.
Geologic description:	SANDY CLAY		
Geologic correction:	Not Reported		
Source geologic data:	7	Initials:	JSA
Last change:	Not Reported		
Remarks:	Not Reported		

GEOCHECK VERSION 2.1
STATE DATABASE WELL INFORMATION

Pws id:	1010013	Water source:	G1010013GX
Record number:	4	Top depth:	121.
Bottom depth:	186.	Thickness:	65.
Geologic description:	SAND		
Geologic correction:	Not Reported		
Source geologic data:	7	Initials:	JSA
Last change:	Not Reported		
Remarks:	Not Reported		

Pws id:	1010013	Water source:	G1010013GX
Record number:	5	Top depth:	186.
Bottom depth:	204.	Thickness:	18.
Geologic description:	CLAY		
Geologic correction:	Not Reported		
Source geologic data:	7	Initials:	JSA
Last change:	Not Reported		
Remarks:	Not Reported		

Pws id:	1010013	Water source:	G1010013GX
Record number:	6	Top depth:	204.
Bottom depth:	239.	Thickness:	35.
Geologic description:	SAND		
Geologic correction:	Not Reported		
Source geologic data:	7	Initials:	JSA
Last change:	Not Reported		
Remarks:	Not Reported		

Pws id:	1010013	Water source:	G1010013GX
Record number:	7	Top depth:	239.
Bottom depth:	261.	Thickness:	22.
Geologic description:	CLAY		
Geologic correction:	Not Reported		
Source geologic data:	7	Initials:	JSA
Last change:	Not Reported		
Remarks:	Not Reported		

Pws id:	1010013	Water source:	G1010013GX
Record number:	8	Top depth:	261.
Bottom depth:	284.	Thickness:	23.
Geologic description:	SAND		
Geologic correction:	Not Reported		
Source geologic data:	7	Initials:	JSA
Last change:	Not Reported		
Remarks:	Not Reported		

Pws id:	1010013	Water source:	G1010013GX
Record number:	9	Top depth:	284.
Bottom depth:	289.	Thickness:	5.
Geologic description:	HARD SAND		
Geologic correction:	Not Reported		
Source geologic data:	7	Initials:	JSA
Last change:	Not Reported		
Remarks:	Not Reported		

GEOCHECK VERSION 2.1
STATE DATABASE WELL INFORMATION

Pws id:	1010013	Water source:	G1010013GX
Record number:	10	Top depth:	289.
Bottom depth:	305.	Thickness:	16.
Geologic description:	SAND		
Geologic correction:	Not Reported		
Source geologic data:	7	Initials:	JSA
Last change:	Not Reported		
Remarks:	Not Reported		

Pws id:	1010013	Water source:	G1010013GX
Record number:	11	Top depth:	305.
Bottom depth:	320.	Thickness:	15.
Geologic description:	CLAY		
Geologic correction:	Not Reported		
Source geologic data:	7	Initials:	JSA
Last change:	Not Reported		
Remarks:	Not Reported		

Pws id:	1010013	Water source:	G1010013GX
Record number:	12	Top depth:	320.
Bottom depth:	354.	Thickness:	34.
Geologic description:	SAND		
Geologic correction:	Not Reported		
Source geologic data:	7	Initials:	JSA
Last change:	Not Reported		
Remarks:	Not Reported		

Pws id:	1010013	Water source:	G1010013GX
Record number:	13	Top depth:	354.
Bottom depth:	379.	Thickness:	25.
Geologic description:	CLAY		
Geologic correction:	Not Reported		
Source geologic data:	7	Initials:	JSA
Last change:	Not Reported		
Remarks:	Not Reported		

Pws id:	1010013	Water source:	G1010013GX
Record number:	14	Top depth:	379.
Bottom depth:	406.	Thickness:	27.
Geologic description:	SAND		
Geologic correction:	Not Reported		
Source geologic data:	7	Initials:	JSA
Last change:	Not Reported		
Remarks:	Not Reported		

Pws id:	1010013	Water source:	G1010013GX
Record number:	15	Top depth:	406.
Bottom depth:	430.	Thickness:	24.
Geologic description:	CLAY		
Geologic correction:	Not Reported		
Source geologic data:	7	Initials:	JSA
Last change:	Not Reported		
Remarks:	Not Reported		

GEOCHECK VERSION 2.1
STATE DATABASE WELL INFORMATION

Pws id:	1010013	Water source:	G1010013GX
Record number:	16	Top depth:	430.
Bottom depth:	458.	Thickness:	28.
Geologic description:	SAND		
Geologic correction:	Not Reported		
Source geologic data:	7	Initials:	JSA
Last change:	Not Reported		
Remarks:	Not Reported		

Pws id:	1010013	Water source:	G1010013GX
Record number:	17	Top depth:	458.
Bottom depth:	571.	Thickness:	113.
Geologic description:	CLAY		
Geologic correction:	Not Reported		
Source geologic data:	7	Initials:	JSA
Last change:	Not Reported		
Remarks:	Not Reported		

Pws id:	1010013	Water source:	G1010013GX
Record number:	18	Top depth:	571.
Bottom depth:	616.	Thickness:	45.
Geologic description:	SAND		
Geologic correction:	Not Reported		
Source geologic data:	7	Initials:	JSA
Last change:	Not Reported		
Remarks:	Not Reported		

Pws id:	1010013	Water source:	G1010013GX
Record number:	19	Top depth:	616.
Bottom depth:	657.	Thickness:	41.
Geologic description:	CLAY		
Geologic correction:	Not Reported		
Source geologic data:	7	Initials:	JSA
Last change:	Not Reported		
Remarks:	Not Reported		

Pws id:	1010013	Water source:	G1010013GX
Record number:	20	Top depth:	657.
Bottom depth:	695.	Thickness:	38.
Geologic description:	SAND		
Geologic correction:	Not Reported		
Source geologic data:	7	Initials:	JSA
Last change:	Not Reported		
Remarks:	Not Reported		

Pws id:	1010013	Water source:	G1010013GX
Record number:	21	Top depth:	695.
Bottom depth:	703.	Thickness:	8.
Geologic description:	CLAY		
Geologic correction:	Not Reported		
Source geologic data:	7	Initials:	JSA
Last change:	Not Reported		
Remarks:	Not Reported		

GEOCHECK VERSION 2.1
STATE DATABASE WELL INFORMATION

Pws id:	1010013	Water source:	G1010013GX
Record number:	22	Top depth:	703.
Bottom depth:	769.	Thickness:	66.
Geologic description:	SHALE		
Geologic correction:	Not Reported		
Source geologic data:	7	Initials:	JSA
Last change:	Not Reported		
Remarks:	Not Reported		

Pws id:	1010013	Water source:	G1010013GX
Record number:	23	Top depth:	769.
Bottom depth:	771.	Thickness:	2.
Geologic description:	PACKED SHALE		
Geologic correction:	Not Reported		
Source geologic data:	7	Initials:	JSA
Last change:	Not Reported		
Remarks:	Not Reported		

Pws id:	1010013	Water source:	G1010013GX
Record number:	24	Top depth:	771.
Bottom depth:	817.	Thickness:	46.
Geologic description:	SAND		
Geologic correction:	Not Reported		
Source geologic data:	7	Initials:	JSA
Last change:	Not Reported		
Remarks:	Not Reported		

Pws id:	1010013	Water source:	G1010013GX
Record number:	25	Top depth:	817.
Bottom depth:	864.	Thickness:	47.
Geologic description:	CLAY		
Geologic correction:	Not Reported		
Source geologic data:	7	Initials:	JSA
Last change:	Not Reported		
Remarks:	Not Reported		

Pws id:	1010013	Water source:	G1010013GX
Record number:	26	Top depth:	864.
Bottom depth:	888.	Thickness:	24.
Geologic description:	SAND		
Geologic correction:	Not Reported		
Source geologic data:	7	Initials:	JSA
Last change:	Not Reported		
Remarks:	Not Reported		

Pws id:	1010013	Water source:	G1010013GX
Record number:	27	Top depth:	888.
Bottom depth:	972.	Thickness:	84.
Geologic description:	STICKY SHALE		
Geologic correction:	Not Reported		
Source geologic data:	7	Initials:	JSA
Last change:	Not Reported		
Remarks:	Not Reported		

GEOCHECK VERSION 2.1
STATE DATABASE WELL INFORMATION

Pws id:	1010013	Water source:	G1010013GX
Record number:	28	Top depth:	972.
Bottom depth:	1029.	Thickness:	57.
Geologic description:	SAND		
Geologic correction:	Not Reported		
Source geologic data:	7	Initials:	JSA
Last change:	Not Reported		
Remarks:	Not Reported		

Pws id:	1010013	Water source:	G1010013GX
Record number:	29	Top depth:	1029.
Bottom depth:	1056.	Thickness:	27.
Geologic description:	STICKY SHALE		
Geologic correction:	Not Reported		
Source geologic data:	7	Initials:	JSA
Last change:	Not Reported		
Remarks:	Not Reported		

Pws id:	1010013	Water source:	G1010013GX
Record number:	30	Top depth:	1056.
Bottom depth:	1098.	Thickness:	42.
Geologic description:	SAND		
Geologic correction:	Not Reported		
Source geologic data:	7	Initials:	JSA
Last change:	Not Reported		
Remarks:	Not Reported		

Pws id:	1010013	Water source:	G1010013GX
Record number:	31	Top depth:	1098.
Bottom depth:	1105.	Thickness:	7.
Geologic description:	SHALE		
Geologic correction:	Not Reported		
Source geologic data:	7	Initials:	JSA
Last change:	Not Reported		
Remarks:	Not Reported		

Pws id:	1010013	Water source:	G1010013GX
Record number:	32	Top depth:	1105.
Bottom depth:	1117.	Thickness:	12.
Geologic description:	SAND		
Geologic correction:	Not Reported		
Source geologic data:	7	Initials:	JSA
Last change:	Not Reported		
Remarks:	Not Reported		

Pws id:	1010013	Water source:	G1010013GX
Record number:	33	Top depth:	1117.
Bottom depth:	1152.	Thickness:	35.
Geologic description:	SANDY SHALE		
Geologic correction:	Not Reported		
Source geologic data:	7	Initials:	JSA
Last change:	Not Reported		
Remarks:	Not Reported		

GEOCHECK VERSION 2.1
STATE DATABASE WELL INFORMATION

Pws id:	1010013	Water source:	G1010013GX
Record number:	34	Top depth:	1152.
Bottom depth:	1183.	Thickness:	31.
Geologic description:	TOUGH SHALE		
Geologic correction:	Not Reported		
Source geologic data:	7	Initials:	JSA
Last change:	Not Reported		
Remarks:	Not Reported		

Pws id:	1010013	Water source:	G1010013GX
Record number:	35	Top depth:	1183.
Bottom depth:	1198.	Thickness:	15.
Geologic description:	SANDY SHALE		
Geologic correction:	Not Reported		
Source geologic data:	7	Initials:	JSA
Last change:	Not Reported		
Remarks:	Not Reported		

Pws id:	1010013	Water source:	G1010013GX
Record number:	36	Top depth:	1198.
Bottom depth:	1205.	Thickness:	7.
Geologic description:	SHALE		
Geologic correction:	Not Reported		
Source geologic data:	7	Initials:	JSA
Last change:	Not Reported		
Remarks:	Not Reported		

Pws id:	1010013	Water source:	G1010013GX
Record number:	37	Top depth:	1205.
Bottom depth:	1227.	Thickness:	22.
Geologic description:	SAND		
Geologic correction:	Not Reported		
Source geologic data:	7	Initials:	JSA
Last change:	Not Reported		
Remarks:	Not Reported		

Pws id:	1010013	Water source:	G1010013GX
Record number:	38	Top depth:	1227.
Bottom depth:	1237.	Thickness:	10.
Geologic description:	SHALE		
Geologic correction:	Not Reported		
Source geologic data:	7	Initials:	JSA
Last change:	Not Reported		
Remarks:	Not Reported		

Pws id:	1010013	Water source:	G1010013GX
Record number:	39	Top depth:	1237.
Bottom depth:	1330.	Thickness:	93.
Geologic description:	STICKY SHALE		
Geologic correction:	Not Reported		
Source geologic data:	7	Initials:	JSA
Last change:	Not Reported		
Remarks:	Not Reported		

GEOCHECK VERSION 2.1
STATE DATABASE WELL INFORMATION

Pws id:	1010013	Water source:	G1010013GX
Record number:	40	Top depth:	1330.
Bottom depth:	1348.	Thickness:	18.
Geologic description:	SANDY SHALE		
Geologic correction:	Not Reported		
Source geologic data:	7	Initials:	JSA
Last change:	Not Reported		
Remarks:	Not Reported		

Pws id:	1010013	Water source:	G1010013GX
Record number:	41	Top depth:	1348.
Bottom depth:	1412.	Thickness:	64.
Geologic description:	TOUGH SHALE		
Geologic correction:	Not Reported		
Source geologic data:	7	Initials:	JSA
Last change:	Not Reported		
Remarks:	Not Reported		

Pws id:	1010013	Water source:	G1010013GX
Record number:	42	Top depth:	1412.
Bottom depth:	1471.	Thickness:	59.
Geologic description:	SHALE, BOULDERS		
Geologic correction:	Not Reported		
Source geologic data:	7	Initials:	JSA
Last change:	Not Reported		
Remarks:	Not Reported		

Pws id:	1010013	Water source:	G1010013GX
Record number:	43	Top depth:	1471.
Bottom depth:	1643.	Thickness:	172.
Geologic description:	TOUGH SHALE		
Geologic correction:	Not Reported		
Source geologic data:	7	Initials:	JSA
Last change:	Not Reported		
Remarks:	Not Reported		

Pws id:	1010013	Water source:	G1010013GX
Record number:	44	Top depth:	1643.
Bottom depth:	1651.	Thickness:	8.
Geologic description:	HARD SAND		
Geologic correction:	Not Reported		
Source geologic data:	7	Initials:	JSA
Last change:	Not Reported		
Remarks:	Not Reported		

Pws id:	1010013	Water source:	G1010013GX
Record number:	45	Top depth:	1651.
Bottom depth:	1656.	Thickness:	5.
Geologic description:	SAND		
Geologic correction:	Not Reported		
Source geologic data:	7	Initials:	JSA
Last change:	Not Reported		
Remarks:	Not Reported		

GEOCHECK VERSION 2.1
STATE DATABASE WELL INFORMATION

Pws id:	1010013	Water source:	G1010013GX
Record number:	46	Top depth:	1656.
Bottom depth:	1674.	Thickness:	18.
Geologic description:	SHALE		
Geologic correction:	Not Reported		
Source geologic data:	7	Initials:	JSA
Last change:	Not Reported		
Remarks:	Not Reported		

Pws id:	1010013	Water source:	G1010013GX
Record number:	47	Top depth:	1674.
Bottom depth:	1709.	Thickness:	35.
Geologic description:	SANDY SHALE		
Geologic correction:	Not Reported		
Source geologic data:	7	Initials:	JSA
Last change:	Not Reported		
Remarks:	Not Reported		

Pws id:	1010013	Water source:	G1010013GX
Record number:	48	Top depth:	1709.
Bottom depth:	1749.	Thickness:	40.
Geologic description:	TOUGH SHALE		
Geologic correction:	Not Reported		
Source geologic data:	7	Initials:	JSA
Last change:	Not Reported		
Remarks:	Not Reported		

Pws id:	1010013	Water source:	G1010013GX
Record number:	49	Top depth:	1749.
Bottom depth:	1789.	Thickness:	40.
Geologic description:	SAND, BROKEN W/ SHALE		
Geologic correction:	Not Reported		
Source geologic data:	7	Initials:	JSA
Last change:	Not Reported		
Remarks:	Not Reported		

Pws id:	1010013	Water source:	G1010013GX
Record number:	50	Top depth:	1789.
Bottom depth:	1798.	Thickness:	9.
Geologic description:	GUMBO		
Geologic correction:	CLAY		
Source geologic data:	7	Initials:	JSA
Last change:	Not Reported		
Remarks:	Not Reported		

Pws id:	1010013	Water source:	G1010013GX
Record number:	51	Top depth:	1798.
Bottom depth:	1860.	Thickness:	62.
Geologic description:	SANDY SHALE-BROKEN W/ GUMBO , LAYERS HARD SAND		
Geologic correction:	Not Reported		
Source geologic data:	7	Initials:	JSA
Last change:	Not Reported		
Remarks:	Not Reported		

GEOCHECK VERSION 2.1
STATE DATABASE WELL INFORMATION

Pws id:	1010013	Water source:	G1010013GX
Record number:	52	Top depth:	1860.
Bottom depth:	1936.	Thickness:	76.
Geologic description:	GUMBO , LAYERS HARD SAND		
Geologic correction:	Not Reported		
Source geologic data:	7	Initials:	JSA
Last change:	Not Reported		
Remarks:	Not Reported		

Pws id:	1010013	Water source:	G1010013GX
Record number:	53	Top depth:	1936.
Bottom depth:	1956.	Thickness:	20.
Geologic description:	TOUGH GUMBO		
Geologic correction:	CLAY		
Source geologic data:	7	Initials:	JSA
Last change:	Not Reported		
Remarks:	Not Reported		

Pws id:	1010013	Water source:	G1010013GX
Record number:	54	Top depth:	1956.
Bottom depth:	1986.	Thickness:	30.
Geologic description:	SANDY SHALE		
Geologic correction:	Not Reported		
Source geologic data:	7	Initials:	JSA
Last change:	Not Reported		
Remarks:	Not Reported		

Pws id:	1010013	Water source:	G1010013GX
Record number:	55	Top depth:	1986.
Bottom depth:	2000.	Thickness:	14.
Geologic description:	HARD SHALE		
Geologic correction:	Not Reported		
Source geologic data:	7	Initials:	JSA
Last change:	Not Reported		
Remarks:	Not Reported		

Pws id:	1010013	Water source:	G1010013GX
Record number:	56	Top depth:	2000.
Bottom depth:	2071.	Thickness:	71.
Geologic description:	GUMBO		
Geologic correction:	CLAY		
Source geologic data:	7	Initials:	JSA
Last change:	Not Reported		
Remarks:	Not Reported		

Pws id:	1010013	Water source:	G1010013GX
Record number:	57	Top depth:	2071.
Bottom depth:	2113.	Thickness:	42.
Geologic description:	TOUGH GUMBO		
Geologic correction:	CLAY		
Source geologic data:	7	Initials:	JSA
Last change:	Not Reported		
Remarks:	Not Reported		

Pws id:	1010013	Water source:	G1010013GX
Record number:	58	Top depth:	2113.
Bottom depth:	2221.	Thickness:	108.
Geologic description:	GUMBO		
Geologic correction:	CLAY		
Source geologic data:	7	Initials:	JSA
Last change:	Not Reported		
Remarks:	Not Reported		

Pws id:	1010013	Water source:	G1010013GX
Record number:	59	Top depth:	2221.
Bottom depth:	2243.	Thickness:	22.
Geologic description:	SAND BROKEN W/ LAYERS GUMBO , HARD SAND		
Geologic correction:	Not Reported		
Source geologic data:	7	Initials:	JSA
Last change:	Not Reported		
Remarks:	Not Reported		

Pws id:	1010013	Water source:	G1010013GX
Record number:	60	Top depth:	2243.
Bottom depth:	2285.	Thickness:	42.
Geologic description:	GUMBO		
Geologic correction:	CLAY		
Source geologic data:	7	Initials:	JSA
Last change:	Not Reported		
Remarks:	Not Reported		

Pws id:	1010013	Water source:	G1010013GX
Record number:	61	Top depth:	2285.
Bottom depth:	2326.	Thickness:	41.
Geologic description:	LAYERS SAND-SANDY SHALE-GUMBO		
Geologic correction:	Not Reported		
Source geologic data:	7	Initials:	JSA
Last change:	Not Reported		
Remarks:	Not Reported		

Pws id:	1010013	Water source:	G1010013GX
Record number:	62	Top depth:	2326.
Bottom depth:	2335.	Thickness:	9.
Geologic description:	GUMBO		
Geologic correction:	CLAY		
Source geologic data:	7	Initials:	JSA
Last change:	Not Reported		
Remarks:	Not Reported		

Pws id:	1010013	Water source:	G1010013GX
Record number:	63	Top depth:	2335.
Bottom depth:	2371.	Thickness:	36.
Geologic description:	GOOD SAND		
Geologic correction:	Not Reported		
Source geologic data:	7	Initials:	JSA
Last change:	Not Reported		
Remarks:	Not Reported		

GEOCHECK VERSION 2.1
STATE DATABASE WELL INFORMATION

Pws id:	1010013	Water source:	G1010013GX
Record number:	64	Top depth:	2371.
Bottom depth:	2375.	Thickness:	4.
Geologic description:	GUMBO		
Geologic correction:	CLAY		
Source geologic data:	7	Initials:	JSA
Last change:	Not Reported		
Remarks:	Not Reported		

Map ID:	29		
Fid:	13		
Permittee:	Houston, City of		
Wellowner:	Houston, City of		
Permitaggl:	1001		
Wellno:	1060		
Attn:	Carol Ellinger Haddock, P.E., Senior Assistant Di		
Correspond:	ACRES HOMES #2	Address:	611 Walker St, 18th Floor
Address2:	Not Reported	City:	Houston
State:	TX	Zip:	77002
Usage:	P	County:	H
Latd:	29		
Latm:	48		
Lats:	35		
Lond:	95		
Lonm:	24		
Lons:	20		
Latdd:	29.809722		
Londd:	-95.405555		
Statequadr:	13		
Stateblock:	65		
Stateni:	6		
Diameter:	24		
Yeardrill:	1936		
Totaldepth:	1232		
Depthfirst:	581		
Newregulat:	2		
Endmo:	1		
Alloc:	82000		
Altwater:	0		
Demand:	82000		
Begindate:	02/01/81	Enddate:	01/31/82
Agg2013:	0		
Pump2013:	0		
Wellpump20:	0		
Agg2012:	0		
Pump2012:	0		
Wellpump 1:	0		
Agg2011:	0		
Pump2011:	0		
Wellpump 2:	0		

Agg2010:	0
Pump2010:	0
Wellpump 3:	0
Agg2009:	0
Pump2009:	0
Wellpump 4:	0
Agg2008:	0
Pump2008:	0
Wellpump 5:	0
Agg2007:	0
Pump2007:	0
Wellpump 6:	0
Agg2006:	0
Pump2006:	0
Wellpump 7:	0
Agg2005:	0
Pump2005:	0
Wellpump 8:	0
Agg2004:	0
Pump2004:	0
Wellpump 9:	0
Agg2003:	0
Pump2003:	0
Wellpum 10:	0
Agg2002:	0
Pump2002:	0
Wellpum 11:	0
Agg2001:	0
Pump2001:	0
Wellpum 12:	0
Agg2000:	0
Pump2000:	0
Wellpum 13:	0
Agg1999:	0
Pump1999:	0
Wellpump19:	0
Agg1998:	0
Pump1998:	0
Wellpum 14:	0
Agg1997:	0
Pump1997:	0
Wellpum 15:	0
Agg1996:	0
Pump1996:	0
Wellpum 16:	0
Agg1995:	0
Pump1995:	0
Wellpum 17:	0
Agg1994:	0
Pump1994:	0
Wellpum 18:	0
Agg1993:	0
Pump1993:	0
Wellpum 19:	0
Agg1992:	0
Pump1992:	0
Wellpum 20:	0
Agg1991:	0
Pump1991:	0
Wellpum 21:	0

Agg1990:	0		
Pump1990:	0		
Wellpum 22:	0		
Agg1989:	0		
Pump1989:	0		
Wellpum 23:	0		
Agg1979:	11		
Pump1979:	6668270000		
Wellpum 24:	606206363		
Agg1978:	10		
Pump1978:	4880436030		
Wellpum 25:	488043603		
Agg1977:	10		
Pump1977:	5942785980		
Wellpum 26:	594278598		
Agg1976:	10		
Pump1976:	5717608000		
Wellpum 27:	571760800		
Inspector:	A	Inspected:	20-JAN-99
Site id:	TXGH40000000014		

Map ID:	31		
Dateentere:	12-SEP-12	Ownname:	Weston General
Ownstreet:	1301 White Street		
Owncity:	Houston	Ownstate:	TX
Ownzip:	77007	County:	Harris
Wellstreet:	350 W. 26th St.		
Wellcity:	Houston	Wellzip:	77008
Own:	MW-4		
Lat dec:	29.809722		
Long dec:	-95.404444		
Elev:	0		
Brandmodel:	Not Reported		
Gn:	65136		
Gn1:	65	Gn75:	13
Gn25:	6	Twn:	1
Twd:	0	Twr:	0
Twrp:	0	Twrg:	0
Um:	1	Ue:	0
Ud:	0	Uin:	0
Uir:	0	Ug:	0
Uij:	0	Up:	0
Udw:	0	Ut:	0
Us:	0	Uf:	0
Pby:	0	Pbn:	0
Datestart:	27-JUL-12	Datecomp:	27-JUL-12
Dia1:	8.25	Dia1to:	25
Dia2:	Not Reported	Dia2from:	Not Reported
Dia2to:	Not Reported	Dia3:	Not Reported
Dia3from:	Not Reported	Dia3to:	Not Reported
Dmdriven:	0	Dmairrotar:	0
Dmmudrotar:	0	Dmbored:	0

GEOCHECK VERSION 2.1
STATE DATABASE WELL INFORMATION

Dmairham:	0	Dmcabletoo:	0
Dmjetted:	0	Dmhollowst:	1
Dmrevcirc:	0	Dmotherck:	0
Dmother:	Not Reported	Bco:	0
Bcs:	0	Bcg:	1
Bcgs:	20/40	Bcu:	0
Bcoc:	0	Bcot:	Not Reported
Gpf:	13	Gpt:	25
Cemfrom1:	0	Cemto1:	10
Nosacks1:	.5 concrete	Cemfrom2:	10
Cemto2:	13	Nosacks2:	.5 bentonite
Cemfrom3:	13	Cemto3:	25
Nosacks3:	sand	Cementmeth:	Tremie
Cementby:	Best Drilling Services, Inc.	Ds:	Not Reported
Dpl:	Not Reported	Dsv:	Not Reported
Appvar:	Not Reported	Scs:	1
Scsv:	0	Scp:	0
Sca:	0	Watlev:	Not Reported
Watlevdate:	Not Reported	Artflow:	Not Reported
Wellplug48:	0	Tpturbine:	0
Tpjet:	0	Tpsubmersi:	0
Tpcylinder:	0	Tpotherck:	0
Tpother:	Not Reported	Pumpbowlde:	Not Reported
Wtpump:	0	Wtbailer:	0
Wtjetted:	0	Wtestimate:	0
Welltestyi:	Not Reported	Welltestdr:	Not Reported
Welltesthr:	Not Reported	Watqualund:	0
Watqualu 1:	0	Watertype:	Not Reported
Stratdepth:	Not Reported	Chemanaly:	0
Chemanaln:	0	Undnatural:	0
Untype:	Not Reported	Undhydro:	0
Undhaz:	0	Undotherck:	0
Undother:	Not Reported		
Undcertify:	0	Compname:	Best Drilling Services, Inc.
Drllicno:	5036		
Compstreet:	P.O. Box 845	Compcity:	Friendswood
Compstate:	TX	Compzip:	77549
Drillernam:	Alfredo Palacios	Traineenam:	Not Reported
Tnum:	Not Reported		
Comments:	Project No.: 399-111 South Tract - Near eastern-most gate, lines up with private residence at NEC of 26th & Ashland		
Confidenti:	0	Letterrecv:	Not Reported
Deleted:	0	Insdate:	Not Reported
Site id:	TXMON3000294601		
Latitude:	29.809722		
Longitude:	-95.404444		

Map ID:	31		
Dateentere:	12-SEP-12	Ownname:	Weston General
Ownstreet:	1301 White Street		
Owncity:	Houston	Ownstate:	TX
Ownzip:	77007	County:	Harris
Wellstreet:	350 W. 26th St.		
Wellcity:	Houston	Wellzip:	77008
Own:	MW-5		
Lat dec:	29.809722		
Long dec:	-95.404444		
Elev:	0		

GEOCHECK VERSION 2.1
STATE DATABASE WELL INFORMATION

Brandmodel:	Not Reported		
Gn:	65136		
Gn1:	65	Gn75:	13
Gn25:	6	Twn:	1
Twd:	0	Twr:	0
Twrp:	0	Twrg:	0
Um:	1	Ue:	0
Ud:	0	Uin:	0
Uir:	0	Ug:	0
Uij:	0	Up:	0
Udw:	0	Ut:	0
Us:	0	Uf:	0
Pby:	0	Pbn:	0
Datestart:	13-AUG-12	Datecomp:	13-AUG-12
Dia1:	7.25	Dia1to:	25
Dia2:	Not Reported	Dia2from:	Not Reported
Dia2to:	Not Reported	Dia3:	Not Reported
Dia3from:	Not Reported	Dia3to:	Not Reported
Dmdriven:	0	Dmairrotar:	0
Dmmudrotar:	0	Dmbored:	0
Dmairham:	0	Dmcabletoo:	0
Dmjetted:	0	Dmhollowst:	1
Dmrevcirc:	0	Dmotherck:	0
Dmother:	Not Reported	Bco:	0
Bcs:	0	Bcg:	1
Bcgs:	20/40	Bcu:	0
Bcoc:	0	Bcot:	Not Reported
Gpf:	13	Gpt:	25
Cemfrom1:	0	Cemto1:	10
Nosacks1:	.5 concrete	Cemfrom2:	10
Cemto2:	13	Nosacks2:	.5 bentonite
Cemfrom3:	13	Cemto3:	25
Nosacks3:	sand	Cementmeth:	Tremie
Cementby:	Best Drilling Services, Inc.	Ds:	Not Reported
Dpl:	Not Reported	Dsv:	Not Reported
Appvar:	Not Reported	Scs:	1
Scsv:	0	Scp:	0
Sca:	0	Watlev:	Not Reported
Watlevdate:	Not Reported	Artflow:	Not Reported
Wellplug48:	0	Tpturbine:	0
Tpjet:	0	Tpsubmersi:	0
Tpcylinder:	0	Tpotherck:	0
Tpother:	Not Reported	Pumpbowlde:	Not Reported
Wtpump:	0	Wtbailer:	0
Wtjetted:	0	Wtestimate:	0
Welltestyi:	Not Reported	Welltestdr:	Not Reported
Welltesthr:	Not Reported	Watqualund:	0
Watqualu 1:	0	Watertype:	Not Reported
Stratdepth:	Not Reported	Chemanaly:	0
Chemanaln:	0	Undnatural:	0
Untype:	Not Reported	Undhydro:	0
Undhaz:	0	Undotherck:	0
Undother:	Not Reported		
Undcertify:	0	Compname:	Best Drilling Services, Inc.
Drllicno:	5036		
Compstreet:	P.O. Box 845	Compcity:	Friendswood
Compstate:	TX	Compzip:	77549
Drillernam:	Alfredo Palacios	Traineenam:	Not Reported
Tnum:	Not Reported		
Comments:	Project No.: 399-111		

GEOCHECK VERSION 2.1
STATE DATABASE WELL INFORMATION

Confidenti:	0	Letterrecv:	Not Reported
Deleted:	0	Insdate:	Not Reported
Site id:	TXMON3000294603		
Latitude:	29.809722		
Longitude:	-95.404444		

Map ID:	33		
Dateentere:	06-JUN-11	Ownname:	National Flame & Forge
Ownstreet:	330 W 25th St.		
Owncity:	Houston	Ownstate:	TX
Ownzip:	Not Reported	County:	Harris
Wellstreet:	330 W. 25th St.		
Wellcity:	Houston	Wellzip:	Not Reported
Own:	MW-02		
Lat dec:	29.809722		
Long dec:	-95.402777		
Elev:	0		
Brandmodel:	Magellan GPS		
Gn:	65136		
Gn1:	65	Gn75:	13
Gn25:	6	Twn:	1
Twd:	0	Twr:	0
Twrp:	0	Twrg:	0
Um:	1	Ue:	0
Ud:	0	Uin:	0
Uir:	0	Ug:	0
Uij:	0	Up:	0
Udw:	0	Ut:	0
Us:	0	Uf:	0
Pby:	0	Pbn:	0
Datestart:	27-APR-11	Datecomp:	27-APR-11
Dia1:	8	Dia1to:	35
Dia2:	Not Reported	Dia2from:	Not Reported
Dia2to:	Not Reported	Dia3:	Not Reported
Dia3from:	Not Reported	Dia3to:	Not Reported
Dmdriven:	0	Dmairrotar:	0
Dmmudrotar:	0	Dmbored:	0
Dmairham:	0	Dmcabletoo:	0
Dmjetted:	0	Dmhollowst:	1
Dmrevcirc:	0	Dmotherck:	0
Dmother:	Not Reported	Bco:	0
Bcs:	0	Bcg:	0
Bcgs:	Not Reported	Bcu:	0
Bcoc:	1	Bcot:	20/40 sand
Gpf:	Not Reported	Gpt:	Not Reported
Cemfrom1:	35	Cemto1:	13
Nosacks1:	14,sand	Cemfrom2:	13
Cemto2:	11	Nosacks2:	1, bent. chips
Cemfrom3:	11	Cemto3:	0
Nosacks3:	1.5, grout	Cementmeth:	grout pump
Cementby:	MEDI	Ds:	Not Reported
Dpl:	Not Reported	Dsv:	Not Reported
Appvar:	Not Reported	Scs:	1
Scsv:	0	Scp:	0
Sca:	0	Watlev:	Not Reported
Watlevdate:	Not Reported	Artflow:	Not Reported
Wellplug48:	0	Tpturbine:	0

Tpjet:	0	Tpsubmersi:	0
Tpcylinder:	0	Tpotherck:	0
Tpother:	Not Reported	Pumpbowlde:	Not Reported
Wtpump:	0	Wtbailer:	0
Wtjetted:	0	Wtestimate:	0
Welltestyi:	Not Reported	Welltestdr:	Not Reported
Welltesthr:	Not Reported	Watqualund:	0
Watqualu 1:	0	Watertype:	Not Reported
Stratdepth:	Not Reported	Chemanaly:	0
Chemanaln:	0	Undnatural:	0
Untype:	Not Reported	Undhydro:	0
Undhaz:	0	Undotherck:	0
Undother:	Not Reported		
Undcertify:	0	Compname:	Patrick Stephens
Drllicno:	4850		
Compstreet:	12245 E. FM 529	Compcity:	Houston
Compstate:	TX	Compzip:	77041
Drillernam:	Patrick Stephens	Traineenam:	Not Reported
Tnum:	Not Reported		
Comments:	Not Reported		
Confidenti:	0	Letterrecv:	Not Reported
Deleted:	0	Insdate:	Not Reported
Site id:	TXMON3000252373		
Latitude:	29.809722		
Longitude:	-95.402777		

Map ID:	33		
Dateentere:	06-JUN-11	Ownname:	National Flame & Forge
Ownstreet:	330 W 25th St.		
Owncity:	Houston	Ownstate:	TX
Ownzip:	Not Reported	County:	Harris
Wellstreet:	330 W. 25th St.		
Wellcity:	Houston	Wellzip:	Not Reported
Own:	MW-01		
Lat dec:	29.809722		
Long dec:	-95.402777		
Elev:	0		
Brandmodel:	Magellan GPS		
Gn:	65136		
Gn1:	65	Gn75:	13
Gn25:	6	Twn:	1
Twd:	0	Twr:	0
Twrp:	0	Twrg:	0
Um:	1	Ue:	0
Ud:	0	Uin:	0
Uir:	0	Ug:	0
Uij:	0	Up:	0
Udw:	0	Ut:	0
Us:	0	Uf:	0
Pby:	0	Pbn:	0
Datestart:	27-APR-11	Datecomp:	27-APR-11
Dia1:	8	Dia1to:	40
Dia2:	Not Reported	Dia2from:	Not Reported
Dia2to:	Not Reported	Dia3:	Not Reported
Dia3from:	Not Reported	Dia3to:	Not Reported
Dmdriven:	0	Dmairrotar:	0
Dmmudrotar:	0	Dmbored:	0

GEOCHECK VERSION 2.1
STATE DATABASE WELL INFORMATION

Dmairham:	0	Dmcabletoo:	0
Dmjetted:	0	Dmhollowst:	1
Dmrevcirc:	0	Dmotherck:	0
Dmother:	Not Reported	Bco:	0
Bcs:	0	Bcg:	0
Bcgs:	Not Reported	Bcu:	0
Bcoc:	1	Bcot:	20/40 sand
Gpf:	Not Reported	Gpt:	Not Reported
Cemfrom1:	40	Cemto1:	18
Nosacks1:	14,sand	Cemfrom2:	18
Cemto2:	16	Nosacks2:	1, bent. chips
Cemfrom3:	16	Cemto3:	0
Nosacks3:	2, grout	Cementmeth:	grout pump
Cementby:	MEDI	Ds:	Not Reported
Dpl:	Not Reported	Dsv:	Not Reported
Appvar:	Not Reported	Scs:	1
Scsv:	0	Scp:	0
Sca:	0	Watlev:	Not Reported
Watlevdate:	Not Reported	Artflow:	Not Reported
Wellplug48:	0	Tpturbine:	0
Tpjet:	0	Tpsubmersi:	0
Tpcylinder:	0	Tpotherck:	0
Tpother:	Not Reported	Pumpbowlde:	Not Reported
Wtpump:	0	Wtbailer:	0
Wtjetted:	0	Wtestimate:	0
Welltestyi:	Not Reported	Welltestdr:	Not Reported
Welltesthr:	Not Reported	Watqualund:	0
Watqualu 1:	0	Watertype:	Not Reported
Stratdepth:	Not Reported	Chemanaly:	0
Chemanaln:	0	Undnatural:	0
Untype:	Not Reported	Undhydro:	0
Undhaz:	0	Undotherck:	0
Undother:	Not Reported		
Undcertify:	0	Compname:	Patrick Stephens
Drllicno:	4850		
Compstreet:	12245 E. FM 529	Compcity:	Houston
Compstate:	TX	Compzip:	77041
Drillernam:	Patrick Stephens	Traineenam:	Not Reported
Tnum:	Not Reported		
Comments:	Not Reported		
Confidenti:	0	Letterrecv:	Not Reported
Deleted:	0	Insdate:	Not Reported
Site id:	TXMON3000252370		
Latitude:	29.809722		
Longitude:	-95.402777		

Map ID:	34		
Dateentere:	15-DEC-11	Ownname:	Jeff Grosso
Ownstreet:	2501 Yale St.		
Owncity:	Houston	Ownstate:	TX
Ownzip:	77018	County:	Harris
Wellstreet:	2501 Yale St.		
Wellcity:	Houston	Wellzip:	77018
Own:	MW-1		
Lat dec:	29.809444		
Long dec:	-95.399444		
Elev:	0		

GEOCHECK VERSION 2.1
STATE DATABASE WELL INFORMATION

Brandmodel:	Magellan GPS		
Gn:	65136		
Gn1:	65	Gn75:	13
Gn25:	6	Twn:	1
Twd:	0	Twr:	0
Twrp:	0	Twrg:	0
Um:	1	Ue:	0
Ud:	0	Uin:	0
Uir:	0	Ug:	0
Uij:	0	Up:	0
Udw:	0	Ut:	0
Us:	0	Uf:	0
Pby:	0	Pbn:	0
Datestart:	25-OCT-11	Datecomp:	25-OCT-11
Dia1:	8	Dia1to:	30
Dia2:	Not Reported	Dia2from:	Not Reported
Dia2to:	Not Reported	Dia3:	Not Reported
Dia3from:	Not Reported	Dia3to:	Not Reported
Dmdriven:	0	Dmairrotar:	0
Dmmudrotar:	0	Dmbored:	0
Dmairham:	0	Dmcabletoo:	0
Dmjetted:	0	Dmhollowst:	1
Dmrevcirc:	0	Dmotherck:	0
Dmother:	Not Reported	Bco:	0
Bcs:	0	Bcg:	0
Bcgs:	Not Reported	Bcu:	0
Bcoc:	1	Bcot:	20/40 sand
Gpf:	Not Reported	Gpt:	Not Reported
Cemfrom1:	25	Cemto1:	13
Nosacks1:	7,sand	Cemfrom2:	13
Cemto2:	11	Nosacks2:	1,bent. chip
Cemfrom3:	11	Cemto3:	0
Nosacks3:	2,cement	Cementmeth:	grout pump
Cementby:	MEDI	Ds:	Not Reported
Dpl:	Not Reported	Dsv:	Not Reported
Appvar:	Not Reported	Scs:	1
Scsv:	0	Scp:	0
Sca:	0	Watlev:	Not Reported
Watlevdate:	Not Reported	Artflow:	Not Reported
Wellplug48:	0	Tpturbine:	0
Tpjet:	0	Tpsubmersi:	0
Tpcylinder:	0	Tpotherck:	0
Tpother:	Not Reported	Pumpbowlde:	Not Reported
Wtpump:	0	Wtbailer:	0
Wtjetted:	0	Wtestimate:	0
Welltestyi:	Not Reported	Welltestdr:	Not Reported
Welltesthr:	Not Reported	Watqualund:	0
Watqualu 1:	0	Watertype:	Not Reported
Stratdepth:	Not Reported	Chemanaly:	0
Chemanaln:	0	Undnatural:	0
Untype:	Not Reported	Undhydro:	0
Undhaz:	0	Undotherck:	0
Undother:	Not Reported		
Undcertify:	0	Compname:	Mathers Environmental Drilling Inc.
Drllicno:	4850		
Compstreet:	12243 B. FM 529	Compcity:	Houston
Compstate:	TX	Compzip:	77041
Drillernam:	Patrick Stephens	Traineenam:	Not Reported
Tnum:	Not Reported		
Comments:	Not Reported		

GEOCHECK VERSION 2.1
STATE DATABASE WELL INFORMATION

Confidenti:	0	Letterrecv:	Not Reported
Deleted:	0	Insdate:	Not Reported
Site id:	TXMON3000270649		
Latitude:	29.809444		
Longitude:	-95.399444		

Map ID:	34		
Dateentere:	15-DEC-11	Ownname:	Jeff Grosso
Ownstreet:	2501 Yale St.		
Owncity:	Houston	Ownstate:	TX
Ownzip:	77018	County:	Harris
Wellstreet:	2501 Yale St.		
Wellcity:	Houston	Wellzip:	77018
Own:	MW-1		
Lat dec:	29.809444		
Long dec:	-95.399444		
Elev:	0		
Brandmodel:	Magellan GPS		
Gn:	65136		
Gn1:	65	Gn75:	13
Gn25:	6	Twn:	1
Twd:	0	Twr:	0
Twrp:	0	Twrg:	0
Um:	1	Ue:	0
Ud:	0	Uin:	0
Uir:	0	Ug:	0
Uij:	0	Up:	0
Udw:	0	Ut:	0
Us:	0	Uf:	0
Pby:	0	Pbn:	0
Datestart:	25-OCT-11	Datecomp:	25-OCT-11
Dia1:	8	Dia1to:	30
Dia2:	Not Reported	Dia2from:	Not Reported
Dia2to:	Not Reported	Dia3:	Not Reported
Dia3from:	Not Reported	Dia3to:	Not Reported
Dmdriven:	0	Dmairrotar:	0
Dmmudrotar:	0	Dmbored:	0
Dmairham:	0	Dmcabletoo:	0
Dmjetted:	0	Dmhollowst:	1
Dmrevcirc:	0	Dmotherck:	0
Dmother:	Not Reported	Bco:	0
Bcs:	0	Bcg:	0
Bcgs:	Not Reported	Bcu:	0
Bcoc:	1	Bcot:	20/40 sand
Gpf:	Not Reported	Gpt:	Not Reported
Cemfrom1:	25	Cemto1:	13
Nosacks1:	7,sand	Cemfrom2:	13
Cemto2:	11	Nosacks2:	1,bent. chip
Cemfrom3:	11	Cemto3:	0
Nosacks3:	2,cement	Cementmeth:	grout pump
Cementby:	MEDI	Ds:	Not Reported
Dpl:	Not Reported	Dsv:	Not Reported
Appvar:	Not Reported	Scs:	1
Scsv:	0	Scp:	0
Sca:	0	Watlev:	Not Reported
Watlevdate:	Not Reported	Artflow:	Not Reported
Wellplug48:	0	Tpturbine:	0

Tpjet:	0	Tpsubmersi:	0
Tpcylinder:	0	Tpotherck:	0
Tpother:	Not Reported	Pumpbowlde:	Not Reported
Wtpump:	0	Wtbailer:	0
Wtjetted:	0	Wtestimate:	0
Welltestyi:	Not Reported	Welltestdr:	Not Reported
Welltesthr:	Not Reported	Watqualund:	0
Watqualu 1:	0	Watertype:	Not Reported
Stratdepth:	Not Reported	Chemanaly:	0
Chemanaln:	0	Undnatural:	0
Untype:	Not Reported	Undhydro:	0
Undhaz:	0	Undotherck:	0
Undother:	Not Reported		
Undcertify:	0	Compname:	Mathers Environmental Drilling Inc.
Drllicno:	4850		
Compstreet:	12243 B. FM 529	Compcity:	Houston
Compstate:	TX	Compzip:	77041
Drillernam:	Patrick Stephens	Traineenam:	Not Reported
Tnum:	Not Reported		
Comments:	Not Reported		
Confidenti:	0	Letterrecv:	Not Reported
Deleted:	0	Insdate:	Not Reported
Site id:	TXMON3000270650		
Latitude:	29.809444		
Longitude:	-95.399444		

Map ID:	35		
Plugtrackn:	94449		
Dateentere:	15-MAY-14	Ownname:	Heights Blk 39 LLC
Ownstreet:	4708 Caroline	Owncity:	Houston
Ownstate:	TX	Ownzip:	77004
Wellstreet:	520 W. 25th St.		
Wellcity:	Houston	Wellzip:	Not Reported
County:	Harris		
Latitude:	294832		
Lat dec:	29.808888		
Longitude:	952428		
Long dec:	-95.407777		
Brmod:	Magellan		
Gn:	65136		
Gn1:	65	Gn75:	13
Gn25:	6	Ownwellno:	MW-2
Typewater:	0	Typemon:	1
Typeinj:	0	Typedw:	0
Histdrille:	Pat Stephens	Histdrllic:	4850
Histdatedr:	21-MAY-08	Histtracki:	143500
Histdiamin:	8	Histdepth:	20
Plugdate:	15-MAY-14		
Plugmeth:	No Data		
Plugopname:	Shawn Mathers		
Plugoplic:	54308		
Plugmeth1:	0	Plugmeth2:	0
Plugmeth3:	1	Plugmeth4:	0
Plugmethot:	0	Plugvar:	Not Reported
Cdiam1:	2	Cfrom1:	0
Cto1:	0	Cdiam2:	Not Reported
Cfrom2:	Not Reported	Cto2:	Not Reported

Cdiam3:	Not Reported	Cfrom3:	Not Reported
Cto3:	Not Reported	Cbfrom1:	20
Cbto1:	2	Cbsacks1:	1.5,bent. chips
Cbfrom2:	2	Cbto2:	0
Cbsacks2:	.5,cement	Cbfrom3:	Not Reported
Cbto3:	Not Reported	Cbsacks3:	Not Reported
Cbfrom4:	Not Reported	Cbto4:	Not Reported
Cbsacks4:	Not Reported	Cbfrom5:	Not Reported
Cbto5:	Not Reported	Cbsacks5:	Not Reported
Compname:	Mathers Environmental Drilling Inc	Compstreet:	12243 B. FM 529
Compcity:	Houston	Compstate:	TX
Compzip:	77041	Nameassig:	Shawn Mathers
Traineenam:	Not Reported	Tnum:	Not Reported
Deleted:	0	Site id:	TXPLU3000093027

Map ID:	35		
Dateentere:	04-JUN-08	Ownname:	Sullivan Interests
Ownstreet:	520 West 25th St		
Owncity:	Houston	Ownstate:	TX
Ownzip:	Not Reported	County:	Harris
Wellstreet:	520 West 25th St.		
Wellcity:	Houston	Wellzip:	Not Reported
Own:	MW-2		
Lat dec:	29.808888		
Long dec:	-95.407777		
Elev:	0		
Brandmodel:	Magellan GPS		
Gn:	65136		
Gn1:	65	Gn75:	13
Gn25:	6	Twn:	1
Twd:	0	Twr:	0
Twrp:	0	Twrg:	0
Um:	1	Ue:	0
Ud:	0	Uin:	0
Uir:	0	Ug:	0
Uij:	0	Up:	0
Udw:	0	Ut:	0
Us:	0	Uf:	0
Pby:	0	Pbn:	0
Datestart:	21-MAY-08	Datecomp:	21-MAY-08
Dia1:	Not Reported	Dia1to:	Not Reported
Dia2:	Not Reported	Dia2from:	Not Reported
Dia2to:	Not Reported	Dia3:	Not Reported
Dia3from:	Not Reported	Dia3to:	Not Reported
Dmdriven:	0	Dmairrotar:	0
Dmmudrotar:	0	Dmbored:	0
Dmairham:	0	Dmcabletoo:	0
Dmjetted:	0	Dmhollowst:	1
Dmrevcirc:	0	Dmotherck:	0
Dmother:	Not Reported	Bco:	0
Bcs:	0	Bcg:	0
Bcgs:	Not Reported	Bcu:	0
Bcoc:	1	Bcot:	20/40 sand
Gpf:	Not Reported	Gpt:	Not Reported
Cemfrom1:	20	Cemto1:	8
Nosacks1:	7,sand	Cemfrom2:	8

Cemto2:	6	Nosacks2:	1,bentonite
Cemfrom3:	6	Cemto3:	0
Nosacks3:	1.5,cement	Cementmeth:	grout pump
Cementby:	MEDI	Ds:	Not Reported
Dpl:	Not Reported	Dsv:	Not Reported
Appvar:	Not Reported	Scs:	1
Scsv:	0	Scp:	0
Sca:	0	Watlev:	Not Reported
Watlevdate:	Not Reported	Artflow:	Not Reported
Wellplug48:	0	Tpturbine:	0
Tpjet:	0	Tpsubmersi:	0
Tpcylinder:	0	Tpotherck:	0
Tpother:	Not Reported	Pumpbowlde:	Not Reported
Wtpump:	0	Wtbailer:	0
Wtjetted:	0	Wtestimate:	0
Welltestyi:	Not Reported	Welltestdr:	Not Reported
Welltesthr:	Not Reported	Watqualund:	0
Watqualu 1:	0	Watertype:	Not Reported
Stratdepth:	Not Reported	Chemanaly:	0
Chemanaln:	0	Undnatural:	0
Untype:	Not Reported	Undhydro:	0
Undhaz:	0	Undotherck:	0
Undother:	Not Reported		
Undcertify:	0	Compname:	Mathers Environmental Drilling Inc.
Drllicno:	4850		
Compstreet:	12245 E. FM 529	Compcity:	Houston
Compstate:	TX	Compzip:	77041
Drillernam:	Pat Stephens	Traineenam:	Not Reported
Tnum:	Not Reported		
Comments:	Not Reported		
Confidenti:	0	Letterrecv:	Not Reported
Deleted:	0	Insdate:	Not Reported
Site id:	TXMON3000141371		
Latitude:	29.808888		
Longitude:	-95.407777		

Map ID:	35		
Dateentere:	28-APR-08	Ownname:	Sullivan Interests
Ownstreet:	PO Box 131486		
Owncity:	Houston	Ownstate:	TX
Ownzip:	77219	County:	Harris
Wellstreet:	520 West 25th St.		
Wellcity:	Houston	Wellzip:	Not Reported
Own:	MW-1		
Lat dec:	29.808888		
Long dec:	-95.407222		
Elev:	0		
Brandmodel:	Magellan GPS Blazer		
Gn:	65136		
Gn1:	65	Gn75:	13
Gn25:	6	Twn:	1
Twd:	0	Twr:	0
Twrp:	0	Twrg:	0
Um:	1	Ue:	0
Ud:	0	Uin:	0
Uir:	0	Ug:	0
Uij:	0	Up:	0

GEOCHECK VERSION 2.1
STATE DATABASE WELL INFORMATION

Udw:	0	Ut:	0
Us:	0	Uf:	0
Pby:	0	Pbn:	0
Datestart:	14-APR-08	Datecomp:	14-APR-08
Dia1:	8	Dia1to:	25
Dia2:	Not Reported	Dia2from:	Not Reported
Dia2to:	Not Reported	Dia3:	Not Reported
Dia3from:	Not Reported	Dia3to:	Not Reported
Dmdriven:	0	Dmairrotar:	0
Dmmudrotar:	0	Dmbored:	0
Dmairham:	0	Dmcabletoo:	0
Dmjetted:	0	Dmhollowst:	1
Dmrevcirc:	0	Dmotherck:	0
Dmother:	Not Reported	Bco:	0
Bcs:	0	Bcg:	0
Bcgs:	Not Reported	Bcu:	0
Bcoc:	1	Bcot:	20/40 sand
Gpf:	Not Reported	Gpt:	Not Reported
Cemfrom1:	25	Cemto1:	13
Nosacks1:	7,sand	Cemfrom2:	13
Cemto2:	11	Nosacks2:	1,bentonite
Cemfrom3:	11	Cemto3:	0
Nosacks3:	2,cement	Cementmeth:	grout pump
Cementby:	MEDI	Ds:	Not Reported
Dpl:	Not Reported	Dsv:	Not Reported
Appvar:	Not Reported	Scs:	1
Scsv:	0	Scp:	0
Sca:	0	Watlev:	Not Reported
Watlevdate:	Not Reported	Artflow:	Not Reported
Wellplug48:	0	Tpturbine:	0
Tpjet:	0	Tpsubmersi:	0
Tpcylinder:	0	Tpotherck:	0
Tpother:	Not Reported	Pumpbowlde:	Not Reported
Wtpump:	0	Wtbailer:	0
Wtjetted:	0	Wtestimate:	0
Welltestyi:	Not Reported	Welltestdr:	Not Reported
Welltesthr:	Not Reported	Watqualund:	0
Watqualu 1:	0	Watertype:	Not Reported
Stratdepth:	Not Reported	Chemanaly:	0
Chemanaln:	0	Undnatural:	0
Untype:	Not Reported	Undhydro:	0
Undhaz:	0	Undotherck:	0
Undother:	Not Reported		
Undcertify:	0	Compname:	Mathers Environmental Drilling Inc.
Drllicno:	54933		
Compstreet:	12245 E. FM 529	Compcity:	Houston
Compstate:	TX	Compzip:	77041
Drillernam:	Shannon Mathers	Traineenam:	Not Reported
Tnum:	Not Reported		
Comments:	Not Reported		
Confidenti:	0	Letterrecv:	Not Reported
Deleted:	0	Insdate:	Not Reported
Site id:	TXMON3000138571		
Latitude:	29.808888		
Longitude:	-95.407222		

GEOCHECK VERSION 2.1
STATE DATABASE WELL INFORMATION

Map ID:	35		
Plugtrackn:	95404		
Dateentere:	09-JUL-14	Ownname:	Heights Blk 39 LLC
Ownstreet:	4708 Caroline	Owncity:	Houston
Ownstate:	TX	Ownzip:	77004
Wellstreet:	520 West 25th St.		
Wellcity:	Houston	Wellzip:	Not Reported
County:	Harris		
Latitude:	294832		
Lat dec:	29.808888		
Longitude:	952426		
Long dec:	-95.407222		
Brmod:	Magellan GPS		
Gn:	65136		
Gn1:	65	Gn75:	13
Gn25:	6	Ownwellno:	MW-1
Typewater:	0	Typemon:	1
Typeinj:	0	Typedw:	0
Histdrille:	Shannon Mathers	Histdrllic:	54933
Histdatedr:	01-APR-08	Histtracki:	140628
Histdiamin:	8	Histdepth:	25
Plugdate:	01-JUL-14		
Plugmeth:	No Data		
Plugopname:	Shawn Mathers		
Plugoplic:	54308		
Plugmeth1:	0	Plugmeth2:	0
Plugmeth3:	1	Plugmeth4:	0
Plugmethot:	0	Plugvar:	Not Reported
Cdiam1:	2	Cfrom1:	25
Cto1:	10	Cdiam2:	Not Reported
Cfrom2:	Not Reported	Cto2:	Not Reported
Cdiam3:	Not Reported	Cfrom3:	Not Reported
Cto3:	Not Reported	Cbfrom1:	25
Cbto1:	2	Cbsacks1:	3, bent. chip
Cbfrom2:	2	Cbto2:	0
Cbsacks2:	.5, cement	Cbfrom3:	Not Reported
Cbto3:	Not Reported	Cbsacks3:	Not Reported
Cbfrom4:	Not Reported	Cbto4:	Not Reported
Cbsacks4:	Not Reported	Cbfrom5:	Not Reported
Cbto5:	Not Reported	Cbsacks5:	Not Reported
Compname:	Mathers Environmental Drilling, Inc	Compstreet:	12243 B. FM 529
Compcity:	Houston	Compstate:	TX
Compzip:	77041	Nameassig:	Shawn Mathers
Traineenam:	Not Reported	Tnum:	Not Reported
Deleted:	0	Site id:	TXPLU3000093951

Map ID:	36		
Fid:	3499		
Permittee:	National Flame & Forge, Inc.		
Wellowner:	National Flame & Forge, Inc.		
Permitaggl:	2198		
Wellno:	2198		
Attn:	James Lester		
Correspond:	Not Reported	Address:	P.O. Box 1849
Address2:	Not Reported	City:	Houston
State:	TX	Zip:	77251
Usage:	I	County:	H

GEOCHECK VERSION 2.1
STATE DATABASE WELL INFORMATION

Latd:	29		
Latm:	48		
Lats:	32		
Lond:	95		
Lonm:	24		
Lons:	11		
Latdd:	29.808888		
Londd:	-95.403055		
Statequadr:	13		
Stateblock:	65		
Stateni:	6		
Diameter:	6		
Yeardrill:	1965		
Totaldepth:	612		
Depthfirst:	0		
Newregulat:	2		
Endmo:	12		
Alloc:	.2		
Altwater:	0		
Demand:	.2		
Begindate:	07/01/06	Enddate:	12/31/06
Agg2013:	0		
Pump2013:	0		
Wellpump20:	0		
Agg2012:	0		
Pump2012:	0		
Wellpump 1:	0		
Agg2011:	0		
Pump2011:	0		
Wellpump 2:	0		
Agg2010:	0		
Pump2010:	0		
Wellpump 3:	0		
Agg2009:	0		
Pump2009:	0		
Wellpump 4:	0		
Agg2008:	0		
Pump2008:	0		
Wellpump 5:	0		
Agg2007:	0		
Pump2007:	0		
Wellpump 6:	0		
Agg2006:	1		
Pump2006:	0		
Wellpump 7:	0		
Agg2005:	1		
Pump2005:	32000		
Wellpump 8:	32000		
Agg2004:	1		
Pump2004:	10000		
Wellpump 9:	10000		
Agg2003:	1		
Pump2003:	12000		
Wellpum 10:	12000		
Agg2002:	1		
Pump2002:	223000		
Wellpum 11:	223000		
Agg2001:	1		
Pump2001:	212000		
Wellpum 12:	212000		

Agg2000:	1
Pump2000:	346000
Wellpum 13:	346000
Agg1999:	1
Pump1999:	667000
Wellpump19:	667000
Agg1998:	1
Pump1998:	758000
Wellpum 14:	758000
Agg1997:	1
Pump1997:	251000
Wellpum 15:	251000
Agg1996:	1
Pump1996:	238000
Wellpum 16:	238000
Agg1995:	1
Pump1995:	222000
Wellpum 17:	222000
Agg1994:	1
Pump1994:	135000
Wellpum 18:	135000
Agg1993:	1
Pump1993:	77000
Wellpum 19:	77000
Agg1992:	1
Pump1992:	187000
Wellpum 20:	187000
Agg1991:	1
Pump1991:	359800
Wellpum 21:	359800
Agg1990:	1
Pump1990:	397200
Wellpum 22:	397200
Agg1989:	1
Pump1989:	372700
Wellpum 23:	372700
Agg1979:	1
Pump1979:	2211150
Wellpum 24:	2211150
Agg1978:	1
Pump1978:	2996740
Wellpum 25:	2996740
Agg1977:	1
Pump1977:	3205266
Wellpum 26:	3205266
Agg1976:	1
Pump1976:	922800
Wellpum 27:	922800
Inspector:	ewindham
Inspected:	19-MAR-07
Site id:	TXGH40000003500

Map ID: 35

GEOCHECK VERSION 2.1
STATE DATABASE WELL INFORMATION

Dateentere:	10-JUL-08	Ownname:	Sullivan Interests
Ownstreet:	502 W. 25th. St.		
Owncity:	Houston	Ownstate:	TX
Ownzip:	Not Reported	County:	Harris
Wellstreet:	502 W. 25th. St.		
Wellcity:	Houston	Wellzip:	Not Reported
Own:	MW-5		
Lat dec:	29.808611		
Long dec:	-95.406944		
Elev:	0		
Brandmodel:	Magellan GPS		
Gn:	65136		
Gn1:	65	Gn75:	13
Gn25:	6	Twn:	1
Twd:	0	Twr:	0
Twrp:	0	Twrg:	0
Um:	1	Ue:	0
Ud:	0	Uin:	0
Uir:	0	Ug:	0
Uij:	0	Up:	0
Udw:	0	Ut:	0
Us:	0	Uf:	0
Pby:	0	Pbn:	0
Datestart:	26-JUN-08	Datecomp:	26-JUN-08
Dia1:	8	Dia1to:	24
Dia2:	Not Reported	Dia2from:	Not Reported
Dia2to:	Not Reported	Dia3:	Not Reported
Dia3from:	Not Reported	Dia3to:	Not Reported
Dmdriven:	0	Dmairrotar:	0
Dmmudrotar:	0	Dmbored:	0
Dmairham:	0	Dmcabletoo:	0
Dmjetted:	0	Dmhollowst:	1
Dmrevcirc:	0	Dmotherck:	0
Dmother:	Not Reported	Bco:	0
Bcs:	0	Bcg:	0
Bcgs:	Not Reported	Bcu:	0
Bcoc:	1	Bcot:	20/40 sand
Gpf:	Not Reported	Gpt:	Not Reported
Cemfrom1:	24	Cemto1:	12
Nosacks1:	7,sand	Cemfrom2:	12
Cemto2:	10	Nosacks2:	1,bentonite
Cemfrom3:	10	Cemto3:	0
Nosacks3:	2,cement	Cementmeth:	grout pump
Cementby:	MEDI	Ds:	Not Reported
Dpl:	Not Reported	Dsv:	Not Reported
Appvar:	Not Reported	Scs:	1
Scsv:	0	Scp:	0
Sca:	0	Watlev:	Not Reported
Watlevdate:	Not Reported	Artflow:	Not Reported
Wellplug48:	0	Tpturbine:	0
Tpjet:	0	Tpsubmersi:	0
Tpcylinder:	0	Tpotherck:	0
Tpother:	Not Reported	Pumpbowlde:	Not Reported
Wtpump:	0	Wtbailer:	0
Wtjetted:	0	Wtestimate:	0
Welltestyi:	Not Reported	Welltestdr:	Not Reported
Welltesthr:	Not Reported	Watqualund:	0
Watqualu 1:	0	Watertype:	Not Reported
Stratdepth:	Not Reported	Chemanaly:	0
Chemanaln:	0	Undnatural:	0

GEOCHECK VERSION 2.1
STATE DATABASE WELL INFORMATION

Untype:	Not Reported	Undhydro:	0
Undhaz:	0	Undotherck:	0
Undother:	Not Reported		
Undcertify:	0	Compname:	Mathers Environmental Drilling Inc.
Drllicno:	54933		
Compstreet:	12245 E. FM 529	Compcity:	Houston
Compstate:	TX	Compzip:	77041
Drillernam:	Shannon Mathers	Traineenam:	Not Reported
Tnum:	Not Reported		
Comments:	Not Reported		
Confidenti:	0	Letterrecv:	Not Reported
Deleted:	0	Insdate:	Not Reported
Site id:	TXMON3000144013		
Latitude:	29.808611		
Longitude:	-95.406944		

Map ID:	35		
Plugtrackn:	95408		
Dateentere:	09-JUL-14	Ownname:	Heights Blk 39 LLC
Ownstreet:	4708 Caroline	Owncity:	Houston
Ownstate:	TX	Ownzip:	77004
Wellstreet:	520 West 25th St.		
Wellcity:	Houston	Wellzip:	Not Reported
County:	Harris		
Latitude:	294831		
Lat dec:	29.808611		
Longitude:	952425		
Long dec:	-95.406944		
Brmod:	Magellan GPS		
Gn:	65136		
Gn1:	65	Gn75:	13
Gn25:	6	Ownwellno:	MW-5
Typewater:	0	Typemon:	1
Typeinj:	0	Typedw:	0
Histdrille:	Shannon Mathers	Histdrllic:	54933
Histdatedr:	26-JUN-08	Histtracki:	146195
Histdiamin:	8	Histdepth:	24
Plugdate:	01-JUL-14		
Plugmeth:	No Data		
Plugopname:	Shawn Mathers		
Plugoplic:	54308		
Plugmeth1:	0	Plugmeth2:	0
Plugmeth3:	1	Plugmeth4:	0
Plugmethot:	0	Plugvar:	Not Reported
Cdiam1:	2	Cfrom1:	0
Cto1:	0	Cdiam2:	Not Reported
Cfrom2:	Not Reported	Cto2:	Not Reported
Cdiam3:	Not Reported	Cfrom3:	Not Reported
Cto3:	Not Reported	Cbfrom1:	24
Cbto1:	2	Cbsacks1:	2, bent. chip
Cbfrom2:	2	Cbto2:	0
Cbsacks2:	.5, cement	Cbfrom3:	Not Reported
Cbto3:	Not Reported	Cbsacks3:	Not Reported
Cbfrom4:	Not Reported	Cbto4:	Not Reported
Cbsacks4:	Not Reported	Cbfrom5:	Not Reported
Cbto5:	Not Reported	Cbsacks5:	Not Reported
Compname:	Mathers Environmental Drilling, In	Compstreet:	12243 B. FM 529

GEOCHECK VERSION 2.1
STATE DATABASE WELL INFORMATION

Compcity:	Houston	Compstate:	TX
Compzip:	77041	Nameassig:	Shawn Mathers
Traineenam:	Not Reported	Tnum:	Not Reported
Deleted:	0	Site id:	TXPLU3000093955

Map ID:	35		
Dateentere:	10-JUL-08	Ownname:	Sullivan Interests
Ownstreet:	502 W. 25th. St.		
Owncity:	Houston	Ownstate:	TX
Ownzip:	Not Reported	County:	Harris
Wellstreet:	502 W. 25th. St.		
Wellcity:	Houston	Wellzip:	Not Reported
Own:	MW-6		
Lat dec:	29.808611		
Long dec:	-95.406944		
Elev:	0		
Brandmodel:	Magellan GPS		
Gn:	65136		
Gn1:	65	Gn75:	13
Gn25:	6	Twn:	1
Twd:	0	Twr:	0
Twrp:	0	Twrg:	0
Um:	1	Ue:	0
Ud:	0	Uin:	0
Uir:	0	Ug:	0
Uij:	0	Up:	0
Udw:	0	Ut:	0
Us:	0	Uf:	0
Pby:	0	Pbn:	0
Datestart:	26-JUN-08	Datecomp:	26-JUN-08
Dia1:	8	Dia1to:	24
Dia2:	Not Reported	Dia2from:	Not Reported
Dia2to:	Not Reported	Dia3:	Not Reported
Dia3from:	Not Reported	Dia3to:	Not Reported
Dmdriven:	0	Dmairrotar:	0
Dmmudrotar:	0	Dmbored:	0
Dmairham:	0	Dmcabletoo:	0
Dmjetted:	0	Dmhollowst:	1
Dmrevcirc:	0	Dmotherck:	0
Dmother:	Not Reported	Bco:	0
Bcs:	0	Bcg:	0
Bcgs:	Not Reported	Bcu:	0
Bcoc:	1	Bcot:	20/40 sand
Gpf:	Not Reported	Gpt:	Not Reported
Cemfrom1:	24	Cemto1:	12
Nosacks1:	7,sand	Cemfrom2:	12
Cemto2:	10	Nosacks2:	1,bentonite
Cemfrom3:	10	Cemto3:	0
Nosacks3:	2,cement	Cementmeth:	grout pump
Cementby:	MEDI	Ds:	Not Reported
Dpl:	Not Reported	Dsv:	Not Reported
Appvar:	Not Reported	Scs:	1
Scsv:	0	Scp:	0
Sca:	0	Watlev:	Not Reported
Watlevdate:	Not Reported	Artflow:	Not Reported
Wellplug48:	0	Tpturbine:	0

Tpjet:	0	Tpsubmersi:	0
Tpcylinder:	0	Tpotherck:	0
Tpother:	Not Reported	Pumpbowlde:	Not Reported
Wtpump:	0	Wtbailer:	0
Wtjetted:	0	Wtestimate:	0
Welltestyi:	Not Reported	Welltestdr:	Not Reported
Welltesthr:	Not Reported	Watqualund:	0
Watqualu 1:	0	Watertype:	Not Reported
Stratdepth:	Not Reported	Chemanaly:	0
Chemanaln:	0	Undnatural:	0
Untype:	Not Reported	Undhydro:	0
Undhaz:	0	Undotherck:	0
Undother:	Not Reported		
Undcertify:	0	Compname:	Mathers Environmental Drilling Inc.
Drllicno:	54933		
Compstreet:	12245 E. FM 529	Compcity:	Houston
Compstate:	TX	Compzip:	77041
Drillernam:	Shannon Mathers	Traineenam:	Not Reported
Tnum:	Not Reported		
Comments:	Not Reported		
Confidenti:	0	Letterrecv:	Not Reported
Deleted:	0	Insdate:	Not Reported
Site id:	TXMON3000144028		
Latitude:	29.808611		
Longitude:	-95.406944		

Map ID:	35		
Plugtrackn:	95406		
Dateentere:	09-JUL-14	Ownname:	Heights Blk 39 LLC
Ownstreet:	4708 Caroline	Owncity:	Houston
Ownstate:	TX	Ownzip:	77004
Wellstreet:	520 West 25th St.		
Wellcity:	Houston	Wellzip:	Not Reported
County:	Harris		
Latitude:	294831		
Lat dec:	29.808611		
Longitude:	952425		
Long dec:	-95.406944		
Brmod:	Magellan GPS		
Gn:	65136		
Gn1:	65	Gn75:	13
Gn25:	6	Ownwellno:	MW-4
Typewater:	0	Typemon:	1
Typeinj:	0	Typedw:	0
Histdrille:	Shannon Mathers	Histdrllic:	54933
Histdatedr:	26-JUN-08	Histtracki:	146167
Histdiamin:	8	Histdepth:	22
Plugdate:	01-JUL-14		
Plugmeth:	No Data		
Plugopname:	Shawn Mathers		
Plugoplic:	54308		
Plugmeth1:	0	Plugmeth2:	0
Plugmeth3:	1	Plugmeth4:	0
Plugmethot:	0	Plugvar:	Not Reported
Cdiam1:	2	Cfrom1:	0
Cto1:	0	Cdiam2:	Not Reported
Cfrom2:	Not Reported	Cto2:	Not Reported

Cdiam3:	Not Reported	Cfrom3:	Not Reported
Cto3:	Not Reported	Cbfrom1:	22
Cbto1:	2	Cbsacks1:	2, bent. chip
Cbfrom2:	2	Cbto2:	0
Cbsacks2:	.5, cement	Cbfrom3:	Not Reported
Cbto3:	Not Reported	Cbsacks3:	Not Reported
Cbfrom4:	Not Reported	Cbto4:	Not Reported
Cbsacks4:	Not Reported	Cbfrom5:	Not Reported
Cbto5:	Not Reported	Cbsacks5:	Not Reported
Compname:	Mathers Environmental Drilling, Inc	Compstreet:	12243 B. FM 529
Compcity:	Houston	Compstate:	TX
Compzip:	77041	Nameassig:	Shawn Mathers
Traineenam:	Not Reported	Tnum:	Not Reported
Deleted:	0	Site id:	TXPLU3000093953

Map ID:	35		
Dateentere:	10-JUL-08	Ownname:	Sullivan Interests
Ownstreet:	502 W. 25th St.		
Owncity:	Houston	Ownstate:	TX
Ownzip:	Not Reported	County:	Harris
Wellstreet:	502 W. 25th St.		
Wellcity:	Houston	Wellzip:	Not Reported
Own:	MW-4		
Lat dec:	29.808611		
Long dec:	-95.406944		
Elev:	0		
Brandmodel:	magellan gps		
Gn:	65136		
Gn1:	65	Gn75:	13
Gn25:	6	Twn:	1
Twd:	0	Twr:	0
Twrp:	0	Twrg:	0
Um:	1	Ue:	0
Ud:	0	Uin:	0
Uir:	0	Ug:	0
Uij:	0	Up:	0
Udw:	0	Ut:	0
Us:	0	Uf:	0
Pby:	0	Pbn:	0
Datestart:	26-JUN-08	Datecomp:	26-JUN-08
Dia1:	8	Dia1to:	22
Dia2:	Not Reported	Dia2from:	Not Reported
Dia2to:	Not Reported	Dia3:	Not Reported
Dia3from:	Not Reported	Dia3to:	Not Reported
Dmdriven:	0	Dmairrotar:	0
Dmmudrotar:	0	Dmbored:	0
Dmairham:	0	Dmcabletoo:	0
Dmjetted:	0	Dmhollowst:	1
Dmrevcirc:	0	Dmotherck:	0
Dmother:	Not Reported	Bco:	0
Bcs:	0	Bcg:	0
Bcgs:	Not Reported	Bcu:	0
Bcoc:	1	Bcot:	20/40 sand
Gpf:	Not Reported	Gpt:	Not Reported
Cemfrom1:	22	Cemto1:	10
Nosacks1:	7,sand	Cemfrom2:	10

GEOCHECK VERSION 2.1
STATE DATABASE WELL INFORMATION

Cemto2:	8	Nosacks2:	1,bentonite
Cemfrom3:	8	Cemto3:	0
Nosacks3:	1.5,cement	Cementmeth:	grout pump
Cementby:	MEDI	Ds:	Not Reported
Dpl:	Not Reported	Dsv:	Not Reported
Appvar:	Not Reported	Scs:	1
Scsv:	0	Scp:	0
Sca:	0	Watlev:	Not Reported
Watlevdate:	Not Reported	Artflow:	Not Reported
Wellplug48:	0	Tpturbine:	0
Tpjet:	0	Tpsubmersi:	0
Tpcylinder:	0	Tpotherck:	0
Tpother:	Not Reported	Pumpbowlde:	Not Reported
Wtpump:	0	Wtbailer:	0
Wtjetted:	0	Wtestimate:	0
Welltestyi:	Not Reported	Welltestdr:	Not Reported
Welltesthr:	Not Reported	Watqualund:	0
Watqualu 1:	0	Watertype:	Not Reported
Stratdepth:	Not Reported	Chemanaly:	0
Chemanaln:	0	Undnatural:	0
Untype:	Not Reported	Undhydro:	0
Undhaz:	0	Undotherck:	0
Undother:	Not Reported		
Undcertify:	0	Compname:	Mathers Environmental Drilling Inc.
Drllicno:	54933		
Compstreet:	12245 E. FM 529	Compcity:	Houston
Compstate:	TX	Compzip:	77041
Drillernam:	Shannon Mathers	Traineenam:	Not Reported
Tnum:	Not Reported		
Comments:	Not Reported		
Confidenti:	0	Letterrecv:	Not Reported
Deleted:	0	Insdate:	Not Reported
Site id:	TXMON3000143985		
Latitude:	29.808611		
Longitude:	-95.406944		

Map ID:	35		
Plugtrackn:	95409		
Dateentere:	09-JUL-14	Ownname:	Heights Blk 39 LLC
Ownstreet:	4708 Caroline	Owncity:	Houston
Ownstate:	TX	Ownzip:	77004
Wellstreet:	520 West 25th St.		
Wellcity:	Houston	Wellzip:	Not Reported
County:	Harris		
Latitude:	294831		
Lat dec:	29.808611		
Longitude:	952425		
Long dec:	-95.406944		
Brmod:	Magellan GPS		
Gn:	65136		
Gn1:	65	Gn75:	13
Gn25:	6	Ownwellno:	MW-6
Typewater:	0	Typemon:	1
Typeinj:	0	Typedw:	0
Histdrille:	Shannon Mathers	Histdrllic:	54933
Histdatedr:	26-JUN-08	Histtracki:	146198
Histdiamin:	8	Histdepth:	24

Plugdate:	01-JUL-14		
Plugmeth:	No Data		
Plugopname:	Shawn Mathers		
Plugoplic:	54308		
Plugmeth1:	0	Plugmeth2:	0
Plugmeth3:	1	Plugmeth4:	0
Plugmethot:	0	Plugvar:	Not Reported
Cdiam1:	2	Cfrom1:	0
Cto1:	0	Cdiam2:	Not Reported
Cfrom2:	Not Reported	Cto2:	Not Reported
Cdiam3:	Not Reported	Cfrom3:	Not Reported
Cto3:	Not Reported	Cbfrom1:	24
Cbto1:	2	Cbsacks1:	2, bent. chip
Cbfrom2:	2	Cbto2:	0
Cbsacks2:	.5, cement	Cbfrom3:	Not Reported
Cbto3:	Not Reported	Cbsacks3:	Not Reported
Cbfrom4:	Not Reported	Cbto4:	Not Reported
Cbsacks4:	Not Reported	Cbfrom5:	Not Reported
Cbto5:	Not Reported	Cbsacks5:	Not Reported
Compname:	Mathers Environmental Drilling, Inc	Compstreet:	12243 B. FM 529
Compcity:	Houston	Compstate:	TX
Compzip:	77041	Nameassig:	Shawn Mathers
Traineenam:	Not Reported	Tnum:	Not Reported
Deleted:	0	Site id:	TXPLU3000093956

Map ID:	36		
Dateentere:	06-JUN-11	Ownname:	National Flame & Forge
Ownstreet:	330 W 25th St.		
Owncity:	Houston	Ownstate:	TX
Ownzip:	Not Reported	County:	Harris
Wellstreet:	330 W. 25th St.		
Wellcity:	Houston	Wellzip:	Not Reported
Own:	MW-05		
Lat dec:	29.808611		
Long dec:	-95.403611		
Elev:	0		
Brandmodel:	Magellan GPS		
Gn:	65136		
Gn1:	65	Gn75:	13
Gn25:	6	Twn:	1
Twd:	0	Twr:	0
Twrp:	0	Twrg:	0
Um:	1	Ue:	0
Ud:	0	Uin:	0
Uir:	0	Ug:	0
Uij:	0	Up:	0
Udw:	0	Ut:	0
Us:	0	Uf:	0
Pby:	0	Pbn:	0
Datestart:	26-APR-11	Datecomp:	26-APR-11
Dia1:	8	Dia1to:	32
Dia2:	Not Reported	Dia2from:	Not Reported
Dia2to:	Not Reported	Dia3:	Not Reported
Dia3from:	Not Reported	Dia3to:	Not Reported
Dmdriven:	0	Dmairrotar:	0
Dmmudrotar:	0	Dmbored:	0

GEOCHECK VERSION 2.1
STATE DATABASE WELL INFORMATION

Dmairham:	0	Dmcabletoo:	0
Dmjetted:	0	Dmhollowst:	1
Dmrevcirc:	0	Dmotherck:	0
Dmother:	Not Reported	Bco:	0
Bcs:	0	Bcg:	0
Bcgs:	Not Reported	Bcu:	0
Bcoc:	1	Bcot:	20/40 sand
Gpf:	Not Reported	Gpt:	Not Reported
Cemfrom1:	32	Cemto1:	15
Nosacks1:	11,sand	Cemfrom2:	15
Cemto2:	13	Nosacks2:	1, bent. chips
Cemfrom3:	13	Cemto3:	0
Nosacks3:	1.5, grout	Cementmeth:	grout pump
Cementby:	MEDI	Ds:	Not Reported
Dpl:	Not Reported	Dsv:	Not Reported
Appvar:	Not Reported	Scs:	1
Scsv:	0	Scp:	0
Sca:	0	Watlev:	Not Reported
Watlevdate:	Not Reported	Artflow:	Not Reported
Wellplug48:	0	Tpturbine:	0
Tpjet:	0	Tpsubmersi:	0
Tpcylinder:	0	Tpotherck:	0
Tpother:	Not Reported	Pumpbowlde:	Not Reported
Wtpump:	0	Wtbailer:	0
Wtjetted:	0	Wtestimate:	0
Welltestyi:	Not Reported	Welltestdr:	Not Reported
Welltesthr:	Not Reported	Watqualund:	0
Watqualu 1:	0	Watertype:	Not Reported
Stratdepth:	Not Reported	Chemanaly:	0
Chemanaln:	0	Undnatural:	0
Untype:	Not Reported	Undhydro:	0
Undhaz:	0	Undotherck:	0
Undother:	Not Reported		
Undcertify:	0	Compname:	Patrick Stephens
Drllicno:	4850		
Compstreet:	12245 E. FM 529	Compcity:	Houston
Compstate:	TX	Compzip:	77041
Drillernam:	Patrick Stephens	Traineenam:	Not Reported
Tnum:	Not Reported		
Comments:	Not Reported		
Confidenti:	0	Letterrecv:	Not Reported
Deleted:	0	Insdate:	Not Reported
Site id:	TXMON3000252382		
Latitude:	29.808611		
Longitude:	-95.403611		

Map ID:	36		
Dateentere:	06-JUN-11	Ownname:	National Flame & Forge
Ownstreet:	330 W 25th St.		
Owncity:	Houston	Ownstate:	TX
Ownzip:	Not Reported	County:	Harris
Wellstreet:	330 W. 25th St.		
Wellcity:	Houston	Wellzip:	Not Reported
Own:	MW-06		
Lat dec:	29.808611		
Long dec:	-95.403611		
Elev:	0		

GEOCHECK VERSION 2.1
STATE DATABASE WELL INFORMATION

Brandmodel:	Magellan GPS		
Gn:	65136		
Gn1:	65	Gn75:	13
Gn25:	6	Twn:	1
Twd:	0	Twr:	0
Twrp:	0	Twrg:	0
Um:	1	Ue:	0
Ud:	0	Uin:	0
Uir:	0	Ug:	0
Uij:	0	Up:	0
Udw:	0	Ut:	0
Us:	0	Uf:	0
Pby:	0	Pbn:	0
Datestart:	27-APR-11	Datecomp:	27-APR-11
Dia1:	8	Dia1to:	32
Dia2:	Not Reported	Dia2from:	Not Reported
Dia2to:	Not Reported	Dia3:	Not Reported
Dia3from:	Not Reported	Dia3to:	Not Reported
Dmdriven:	0	Dmairrotar:	0
Dmmudrotar:	0	Dmbored:	0
Dmairham:	0	Dmcabletoo:	0
Dmjetted:	0	Dmhollowst:	1
Dmrevcirc:	0	Dmotherck:	0
Dmother:	Not Reported	Bco:	0
Bcs:	0	Bcg:	0
Bcgs:	Not Reported	Bcu:	0
Bcoc:	1	Bcot:	20/40 sand
Gpf:	Not Reported	Gpt:	Not Reported
Cemfrom1:	32	Cemto1:	15
Nosacks1:	11,sand	Cemfrom2:	15
Cemto2:	13	Nosacks2:	1, bent. chips
Cemfrom3:	13	Cemto3:	0
Nosacks3:	1.5, grout	Cementmeth:	grout pump
Cementby:	MEDI	Ds:	Not Reported
Dpl:	Not Reported	Dsv:	Not Reported
Appvar:	Not Reported	Scs:	1
Scsv:	0	Scp:	0
Sca:	0	Watlev:	Not Reported
Watlevdate:	Not Reported	Artflow:	Not Reported
Wellplug48:	0	Tpturbine:	0
Tpjet:	0	Tpsubmersi:	0
Tpcylinder:	0	Tpotherck:	0
Tpother:	Not Reported	Pumpbowlde:	Not Reported
Wtpump:	0	Wtbailer:	0
Wtjetted:	0	Wtestimate:	0
Welltestyi:	Not Reported	Welltestdr:	Not Reported
Welltesthr:	Not Reported	Watqualund:	0
Watqualu 1:	0	Watertype:	Not Reported
Stratdepth:	Not Reported	Chemanaly:	0
Chemanaln:	0	Undnatural:	0
Untype:	Not Reported	Undhydro:	0
Undhaz:	0	Undotherck:	0
Undother:	Not Reported		
Undcertify:	0	Compname:	Patrick Stephens
Drllicno:	4850		
Compstreet:	12245 E. FM 529	Compcity:	Houston
Compstate:	TX	Compzip:	77041
Drillernam:	Patrick Stephens	Traineenam:	Not Reported
Tnum:	Not Reported		
Comments:	Not Reported		

GEOCHECK VERSION 2.1
STATE DATABASE WELL INFORMATION

Confidenti:	0	Letterrecv:	Not Reported
Deleted:	0	Insdate:	Not Reported
Site id:	TXMON3000252386		
Latitude:	29.808611		
Longitude:	-95.403611		

Map ID:	36		
Dateentere:	06-JUN-11	Ownname:	National Flame & Forge
Ownstreet:	330 W 25th St.		
Owncity:	Houston	Ownstate:	TX
Ownzip:	Not Reported	County:	Harris
Wellstreet:	330 W. 25th St.		
Wellcity:	Houston	Wellzip:	Not Reported
Own:	MW-03		
Lat dec:	29.808611		
Long dec:	-95.403611		
Elev:	0		
Brandmodel:	Magellan GPS		
Gn:	65136		
Gn1:	65	Gn75:	13
Gn25:	6	Twn:	1
Twd:	0	Twr:	0
Twrp:	0	Twrg:	0
Um:	1	Ue:	0
Ud:	0	Uin:	0
Uir:	0	Ug:	0
Uij:	0	Up:	0
Udw:	0	Ut:	0
Us:	0	Uf:	0
Pby:	0	Pbn:	0
Datestart:	26-APR-11	Datecomp:	26-APR-11
Dia1:	8	Dia1to:	32
Dia2:	Not Reported	Dia2from:	Not Reported
Dia2to:	Not Reported	Dia3:	Not Reported
Dia3from:	Not Reported	Dia3to:	Not Reported
Dmdriven:	0	Dmairrotar:	0
Dmmudrotar:	0	Dmbored:	0
Dmairham:	0	Dmcabletoo:	0
Dmjetted:	0	Dmhollowst:	1
Dmrevcirc:	0	Dmotherck:	0
Dmother:	Not Reported	Bco:	0
Bcs:	0	Bcg:	0
Bcgs:	Not Reported	Bcu:	0
Bcoc:	1	Bcot:	20/40 sand
Gpf:	Not Reported	Gpt:	Not Reported
Cemfrom1:	32	Cemto1:	15
Nosacks1:	11,sand	Cemfrom2:	15
Cemto2:	13	Nosacks2:	1, bent. chips
Cemfrom3:	13	Cemto3:	0
Nosacks3:	1.5, grout	Cementmeth:	grout pump
Cementby:	MEDI	Ds:	Not Reported
Dpl:	Not Reported	Dsv:	Not Reported
Appvar:	Not Reported	Scs:	1
Scsv:	0	Scp:	0
Sca:	0	Watlev:	Not Reported
Watlevdate:	Not Reported	Artflow:	Not Reported
Wellplug48:	0	Tpturbine:	0

Tpjet:	0	Tpsubmersi:	0
Tpcylinder:	0	Tpotherck:	0
Tpother:	Not Reported	Pumpbowlde:	Not Reported
Wtpump:	0	Wtbailer:	0
Wtjetted:	0	Wtestimate:	0
Welltestyi:	Not Reported	Welltestdr:	Not Reported
Welltesthr:	Not Reported	Watqualund:	0
Watqualu 1:	0	Watertype:	Not Reported
Stratdepth:	Not Reported	Chemanaly:	0
Chemanaln:	0	Undnatural:	0
Untype:	Not Reported	Undhydro:	0
Undhaz:	0	Undotherck:	0
Undother:	Not Reported		
Undcertify:	0	Compname:	Patrick Stephens
Drllicno:	4850		
Compstreet:	12245 E. FM 529	Compcity:	Houston
Compstate:	TX	Compzip:	77041
Drillernam:	Patrick Stephens	Traineenam:	Not Reported
Tnum:	Not Reported		
Comments:	Not Reported		
Confidenti:	0	Letterrecv:	Not Reported
Deleted:	0	Insdate:	Not Reported
Site id:	TXMON3000252378		
Latitude:	29.808611		
Longitude:	-95.403611		

Map ID:	36		
Dateentere:	06-JUN-11	Ownname:	National Flame & Forge
Ownstreet:	330 W 25th St.		
Owncity:	Houston	Ownstate:	TX
Ownzip:	Not Reported	County:	Harris
Wellstreet:	330 W. 25th St.		
Wellcity:	Houston	Wellzip:	Not Reported
Own:	MW-04		
Lat dec:	29.808611		
Long dec:	-95.403611		
Elev:	0		
Brandmodel:	Magellan GPS		
Gn:	65136		
Gn1:	65	Gn75:	13
Gn25:	6	Twn:	1
Twd:	0	Twr:	0
Twrp:	0	Twrg:	0
Um:	1	Ue:	0
Ud:	0	Uin:	0
Uir:	0	Ug:	0
Uij:	0	Up:	0
Udw:	0	Ut:	0
Us:	0	Uf:	0
Pby:	0	Pbn:	0
Datestart:	26-APR-11	Datecomp:	26-APR-11
Dia1:	8	Dia1to:	32
Dia2:	Not Reported	Dia2from:	Not Reported
Dia2to:	Not Reported	Dia3:	Not Reported
Dia3from:	Not Reported	Dia3to:	Not Reported
Dmdriven:	0	Dmairrotar:	0
Dmmudrotar:	0	Dmbored:	0

GEOCHECK VERSION 2.1
STATE DATABASE WELL INFORMATION

Dmairham:	0	Dmcabletoo:	0
Dmjetted:	0	Dmhollowst:	1
Dmrevcirc:	0	Dmotherck:	0
Dmother:	Not Reported	Bco:	0
Bcs:	0	Bcg:	0
Bcgs:	Not Reported	Bcu:	0
Bcoc:	1	Bcot:	20/40 sand
Gpf:	Not Reported	Gpt:	Not Reported
Cemfrom1:	32	Cemto1:	15
Nosacks1:	11,sand	Cemfrom2:	15
Cemto2:	13	Nosacks2:	1, bent. chips
Cemfrom3:	13	Cemto3:	0
Nosacks3:	1.5, grout	Cementmeth:	grout pump
Cementby:	MEDI	Ds:	Not Reported
Dpl:	Not Reported	Dsv:	Not Reported
Appvar:	Not Reported	Scs:	1
Scsv:	0	Scp:	0
Sca:	0	Watlev:	Not Reported
Watlevdate:	Not Reported	Artflow:	Not Reported
Wellplug48:	0	Tpturbine:	0
Tpjet:	0	Tpsubmersi:	0
Tpcylinder:	0	Tpotherck:	0
Tpother:	Not Reported	Pumpbowlde:	Not Reported
Wtpump:	0	Wtbailer:	0
Wtjetted:	0	Wtestimate:	0
Welltestyi:	Not Reported	Welltestdr:	Not Reported
Welltesthr:	Not Reported	Watqualund:	0
Watqualu 1:	0	Watertype:	Not Reported
Stratdepth:	Not Reported	Chemanaly:	0
Chemanaln:	0	Undnatural:	0
Untype:	Not Reported	Undhydro:	0
Undhaz:	0	Undotherck:	0
Undother:	Not Reported		
Undcertify:	0	Compname:	Patrick Stephens
Drllicno:	4850		
Compstreet:	12245 E. FM 529	Compcity:	Houston
Compstate:	TX	Compzip:	77041
Drillernam:	Patrick Stephens	Traineenam:	Not Reported
Tnum:	Not Reported		
Comments:	Not Reported		
Confidenti:	0	Letterrecv:	Not Reported
Deleted:	0	Insdate:	Not Reported
Site id:	TXMON3000252379		
Latitude:	29.808611		
Longitude:	-95.403611		

Map ID:	36		
Dateentere:	23-SEP-11	Ownname:	National Flame & Forge, Inc
Ownstreet:	2828 Trout St.		
Owncity:	Houston	Ownstate:	TX
Ownzip:	77093	County:	Harris
Wellstreet:	303 W 25th		
Wellcity:	Houston	Wellzip:	77008
Own:	MW-10		
Lat dec:	29.808333		
Long dec:	-95.403611		
Elev:	0		

GEOCHECK VERSION 2.1
STATE DATABASE WELL INFORMATION

Brandmodel:	Not Reported		
Gn:	65136		
Gn1:	65	Gn75:	13
Gn25:	6	Twn:	1
Twd:	0	Twr:	0
Twrp:	0	Twrg:	0
Um:	1	Ue:	0
Ud:	0	Uin:	0
Uir:	0	Ug:	0
Uij:	0	Up:	0
Udw:	0	Ut:	0
Us:	0	Uf:	0
Pby:	0	Pbn:	0
Datestart:	13-SEP-11	Datecomp:	13-SEP-11
Dia1:	8.25	Dia1to:	34
Dia2:	Not Reported	Dia2from:	Not Reported
Dia2to:	Not Reported	Dia3:	Not Reported
Dia3from:	Not Reported	Dia3to:	Not Reported
Dmdriven:	0	Dmairrotar:	0
Dmmudrotar:	0	Dmbored:	0
Dmairham:	0	Dmcabletoo:	0
Dmjetted:	0	Dmhollowst:	1
Dmrevcirc:	0	Dmotherck:	0
Dmother:	Not Reported	Bco:	0
Bcs:	0	Bcg:	1
Bcgs:	20/40	Bcu:	0
Bcoc:	0	Bcot:	Not Reported
Gpf:	22	Gpt:	34
Cemfrom1:	0	Cemto1:	1
Nosacks1:	Concrete	Cemfrom2:	1
Cemto2:	19	Nosacks2:	Grout
Cemfrom3:	19	Cemto3:	22
Nosacks3:	Bentonite	Cementmeth:	Not Reported
Cementby:	Not Reported	Ds:	Not Reported
Dpl:	Not Reported	Dsv:	Not Reported
Appvar:	Not Reported	Scs:	1
Scsv:	0	Scp:	0
Sca:	0	Watlev:	Not Reported
Watlevdate:	Not Reported	Artflow:	Not Reported
Wellplug48:	0	Tpturbine:	0
Tpjet:	0	Tpsubmersi:	0
Tpcylinder:	0	Tpotherck:	0
Tpother:	Not Reported	Pumpbowlde:	Not Reported
Wtpump:	0	Wtbailer:	1
Wtjetted:	0	Wtestimate:	0
Welltestyi:	Not Reported	Welltestdr:	Not Reported
Welltesthr:	Not Reported	Watqualund:	0
Watqualu 1:	1	Watertype:	Not Reported
Stratdepth:	Not Reported	Chemanaly:	1
Chemanaln:	0	Undnatural:	0
Untype:	Not Reported	Undhydro:	0
Undhaz:	0	Undotherck:	0
Undother:	Not Reported		
Undcertify:	0	Compname:	Alpine Field Services
Drllicno:	58337		
Compstreet:	9095 Emmott	Compcity:	Houston
Compstate:	TX	Compzip:	77040
Drillernam:	Joshua Crow	Traineenam:	Not Reported
Tnum:	Not Reported		
Comments:	Not Reported		

Confidenti:	0	Letterrecv:	Not Reported
Deleted:	0	Insdate:	Not Reported
Site id:	TXMON3000263158		
Latitude:	29.808333		
Longitude:	-95.403611		

Map ID:	35		
Plugtrackn:	95421		
Dateentere:	09-JUL-14	Ownname:	Heights Blk 39 LLC
Ownstreet:	4708 Caroline	Owncity:	Houston
Ownstate:	TX	Ownzip:	77004
Wellstreet:	520 West 25th St.		
Wellcity:	Houston	Wellzip:	Not Reported
County:	Harris		
Latitude:	294829		
Lat dec:	29.808055		
Longitude:	952429		
Long dec:	-95.408055		
Brmod:	Magellan GPS		
Gn:	65136		
Gn1:	65	Gn75:	13
Gn25:	6	Ownwellno:	MW-7
Typewater:	0	Typemon:	1
Typeinj:	0	Typedw:	0
Histdrille:	Pat Stephens	Histdrllic:	4850
Histdatedr:	15-JUL-09	Histtracki:	188646
Histdiamin:	8	Histdepth:	28
Plugdate:	01-JUL-14		
Plugmeth:	No Data		
Plugopname:	Shawn Mathers		
Plugoplic:	54308		
Plugmeth1:	0	Plugmeth2:	0
Plugmeth3:	1	Plugmeth4:	0
Plugmethot:	0	Plugvar:	Not Reported
Cdiam1:	2	Cfrom1:	0
Cto1:	0	Cdiam2:	Not Reported
Cfrom2:	Not Reported	Cto2:	Not Reported
Cdiam3:	Not Reported	Cfrom3:	Not Reported
Cto3:	Not Reported	Cbfrom1:	28
Cbto1:	2	Cbsacks1:	2.5, bent. chip
Cbfrom2:	2	Cbto2:	0
Cbsacks2:	.5, cement	Cbfrom3:	Not Reported
Cbto3:	Not Reported	Cbsacks3:	Not Reported
Cbfrom4:	Not Reported	Cbto4:	Not Reported
Cbsacks4:	Not Reported	Cbfrom5:	Not Reported
Cbto5:	Not Reported	Cbsacks5:	Not Reported
Compname:	Mathers Environmental Drilling, Inc	Compstreet:	12243 B. FM 529
Compcity:	Houston	Compstate:	TX
Compzip:	77041	Nameassig:	Shawn Mathers
Traineenam:	Not Reported	Tnum:	Not Reported
Deleted:	0	Site id:	TXPLU3000093968

GEOCHECK VERSION 2.1
STATE DATABASE WELL INFORMATION

Map ID:	35		
Plugtrackn:	95414		
Dateentere:	09-JUL-14	Ownname:	Heights Blk 39 LLC
Ownstreet:	4708 Caroline	Owncity:	Houston
Ownstate:	TX	Ownzip:	77004
Wellstreet:	520 West 25th St.		
Wellcity:	Houston	Wellzip:	Not Reported
County:	Harris		
Latitude:	294829		
Lat dec:	29.808055		
Longitude:	952429		
Long dec:	-95.408055		
Brmod:	Magellan GPS		
Gn:	65136		
Gn1:	65	Gn75:	13
Gn25:	6	Ownwellno:	MW-9
Typewater:	0	Typemon:	1
Typeinj:	0	Typedw:	0
Histdrille:	Pat Stephens	Histdrllic:	4850
Histdatedr:	16-JUL-09	Histtracki:	188649
Histdiamin:	8	Histdepth:	27
Plugdate:	01-JUL-14		
Plugmeth:	No Data		
Plugopname:	Shawn Mathers		
Plugoplic:	54308		
Plugmeth1:	0	Plugmeth2:	0
Plugmeth3:	1	Plugmeth4:	0
Plugmethot:	0	Plugvar:	Not Reported
Cdiam1:	2	Cfrom1:	0
Cto1:	0	Cdiam2:	Not Reported
Cfrom2:	Not Reported	Cto2:	Not Reported
Cdiam3:	Not Reported	Cfrom3:	Not Reported
Cto3:	Not Reported	Cbfrom1:	27
Cbto1:	2	Cbsacks1:	2.5, bent. chip
Cbfrom2:	2	Cbto2:	0
Cbsacks2:	.5, cement	Cbfrom3:	Not Reported
Cbto3:	Not Reported	Cbsacks3:	Not Reported
Cbfrom4:	Not Reported	Cbto4:	Not Reported
Cbsacks4:	Not Reported	Cbfrom5:	Not Reported
Cbto5:	Not Reported	Cbsacks5:	Not Reported
Compname:	Mathers Environmental Drilling, Inc	Compstreet:	12243 B. FM 529
Compcity:	Houston	Compstate:	TX
Compzip:	77041	Nameassig:	Shawn Mathers
Traineenam:	Not Reported	Tnum:	Not Reported
Deleted:	0	Site id:	TXPLU3000093961

Map ID:	35		
Plugtrackn:	94448		
Dateentere:	15-MAY-14	Ownname:	Heights Blk 39 LLC
Ownstreet:	4708 Caroline	Owncity:	Houston
Ownstate:	TX	Ownzip:	77004
Wellstreet:	520 W. 25th St.		
Wellcity:	Houston	Wellzip:	Not Reported
County:	Harris		
Latitude:	294829		
Lat dec:	29.808055		
Longitude:	952429		

Long dec:	-95.408055		
Brmod:	Magellan		
Gn:	65136		
Gn1:	65	Gn75:	13
Gn25:	6	Ownwellno:	MW-8
Typewater:	0	Typemon:	1
Typeinj:	0	Typedw:	0
Histdrille:	Pat Stephens	Histdrllic:	4850
Histdatedr:	15-JUL-09	Histtracki:	188648
Histdiamin:	8	Histdepth:	34
Plugdate:	15-MAY-14		
Plugmeth:	No Data		
Plugopname:	Shawn Mathers		
Plugoplic:	54308		
Plugmeth1:	0	Plugmeth2:	0
Plugmeth3:	1	Plugmeth4:	0
Plugmethot:	0	Plugvar:	Not Reported
Cdiam1:	2	Cfrom1:	0
Cto1:	0	Cdiam2:	Not Reported
Cfrom2:	Not Reported	Cto2:	Not Reported
Cdiam3:	Not Reported	Cfrom3:	Not Reported
Cto3:	Not Reported	Cbfrom1:	34
Cbto1:	2	Cbsacks1:	2.5,bent. chips
Cbfrom2:	2	Cbto2:	0
Cbsacks2:	.5,cement	Cbfrom3:	Not Reported
Cbto3:	Not Reported	Cbsacks3:	Not Reported
Cbfrom4:	Not Reported	Cbto4:	Not Reported
Cbsacks4:	Not Reported	Cbfrom5:	Not Reported
Cbto5:	Not Reported	Cbsacks5:	Not Reported
Compname:	Mathers Environmental Drilling Inc	Compstreet:	12243 B. FM 529
Compcity:	Houston	Compstate:	TX
Compzip:	77041	Nameassig:	Shawn Mathers
Traineenam:	Not Reported	Tnum:	Not Reported
Deleted:	0	Site id:	TXPLU3000093026

Map ID:	35		
Dateentere:	03-AUG-09	Ownname:	Heights Industrial Center
Ownstreet:	4708 Caroline		
Owncity:	Houston	Ownstate:	TX
Ownzip:	77004	County:	Harris
Wellstreet:	520 W. 25th. St.		
Wellcity:	Houston	Wellzip:	Not Reported
Own:	MW-8		
Lat dec:	29.808055		
Long dec:	-95.408055		
Elev:	0		
Brandmodel:	Magellan GPS		
Gn:	65136		
Gn1:	65	Gn75:	13
Gn25:	6	Twn:	1
Twd:	0	Twr:	0
Twrp:	0	Twrg:	0
Um:	1	Ue:	0
Ud:	0	Uin:	0
Uir:	0	Ug:	0
Uij:	0	Up:	0

GEOCHECK VERSION 2.1
STATE DATABASE WELL INFORMATION

Udw:	0	Ut:	0
Us:	0	Uf:	0
Pby:	0	Pbn:	0
Datestart:	15-JUL-09	Datecomp:	15-JUL-09
Dia1:	8	Dia1to:	34
Dia2:	Not Reported	Dia2from:	Not Reported
Dia2to:	Not Reported	Dia3:	Not Reported
Dia3from:	Not Reported	Dia3to:	Not Reported
Dmdriven:	0	Dmairrotar:	0
Dmmudrotar:	0	Dmbored:	0
Dmairham:	0	Dmcabletoo:	0
Dmjetted:	0	Dmhollowst:	1
Dmrevcirc:	0	Dmotherck:	0
Dmother:	Not Reported	Bco:	0
Bcs:	0	Bcg:	0
Bcgs:	Not Reported	Bcu:	0
Bcoc:	1	Bcot:	20/40 sand
Gpf:	Not Reported	Gpt:	Not Reported
Cemfrom1:	34	Cemto1:	17
Nosacks1:	11,sand	Cemfrom2:	17
Cemto2:	15	Nosacks2:	1,bent. chips
Cemfrom3:	15	Cemto3:	0
Nosacks3:	2,cement	Cementmeth:	grout pump
Cementby:	MEDI	Ds:	Not Reported
Dpl:	Not Reported	Dsv:	Not Reported
Appvar:	Not Reported	Scs:	1
Scsv:	0	Scp:	0
Sca:	0	Watlev:	Not Reported
Watlevdate:	Not Reported	Artflow:	Not Reported
Wellplug48:	0	Tpturbine:	0
Tpjet:	0	Tpsubmersi:	0
Tpcylinder:	0	Tpotherck:	0
Tpother:	Not Reported	Pumpbowlde:	Not Reported
Wtpump:	0	Wtbailer:	0
Wtjetted:	0	Wtestimate:	0
Welltestyi:	Not Reported	Welltestdr:	Not Reported
Welltesthr:	Not Reported	Watqualund:	0
Watqualu 1:	0	Watertype:	Not Reported
Stratdepth:	Not Reported	Chemanaly:	0
Chemanaln:	0	Undnatural:	0
Untype:	Not Reported	Undhydro:	0
Undhaz:	0	Undotherck:	0
Undother:	Not Reported		
Undcertify:	0	Compname:	Mathers Environmental Drilling Inc.
Drllicno:	4850		
Compstreet:	12243 B. FM 529	Compcity:	Houston
Compstate:	TX	Compzip:	77041
Drillernam:	Pat Stephens	Traineenam:	Not Reported
Tnum:	Not Reported		
Comments:	Not Reported		
Confidenti:	0	Letterrecv:	Not Reported
Deleted:	0	Insdate:	Not Reported
Site id:	TXMON3000186076		
Latitude:	29.808055		
Longitude:	-95.408055		

GEOCHECK VERSION 2.1
STATE DATABASE WELL INFORMATION

Map ID:	35		
Dateentere:	03-AUG-09	Ownname:	Heights Industrial Center
Ownstreet:	4708 Caroline		
Owncity:	Houston	Ownstate:	TX
Ownzip:	77004	County:	Harris
Wellstreet:	520 W. 25th. St.		
Wellcity:	Houston	Wellzip:	Not Reported
Own:	MW-7		
Lat dec:	29.808055		
Long dec:	-95.408055		
Elev:	0		
Brandmodel:	Magellan GPS		
Gn:	65136		
Gn1:	65	Gn75:	13
Gn25:	6	Twn:	1
Twd:	0	Twr:	0
Twrp:	0	Twrg:	0
Um:	1	Ue:	0
Ud:	0	Uin:	0
Uir:	0	Ug:	0
Uij:	0	Up:	0
Udw:	0	Ut:	0
Us:	0	Uf:	0
Pby:	0	Pbn:	0
Datestart:	15-JUL-09	Datecomp:	15-JUL-09
Dia1:	8	Dia1to:	28
Dia2:	Not Reported	Dia2from:	Not Reported
Dia2to:	Not Reported	Dia3:	Not Reported
Dia3from:	Not Reported	Dia3to:	Not Reported
Dmdriven:	0	Dmairrotar:	0
Dmmudrotar:	0	Dmbored:	0
Dmairham:	0	Dmcabletoo:	0
Dmjetted:	0	Dmhollowst:	1
Dmrevcirc:	0	Dmotherck:	0
Dmother:	Not Reported	Bco:	0
Bcs:	0	Bcg:	0
Bcgs:	Not Reported	Bcu:	0
Bcoc:	1	Bcot:	20/40 sand
Gpf:	Not Reported	Gpt:	Not Reported
Cemfrom1:	28	Cemto1:	16
Nosacks1:	7,sand	Cemfrom2:	16
Cemto2:	14	Nosacks2:	1,bent. chips
Cemfrom3:	14	Cemto3:	0
Nosacks3:	2,cement	Cementmeth:	grout pump
Cementby:	MEDI	Ds:	Not Reported
Dpl:	Not Reported	Dsv:	Not Reported
Appvar:	Not Reported	Scs:	1
Scsv:	0	Scp:	0
Sca:	0	Watlev:	Not Reported
Watlevdate:	Not Reported	Artflow:	Not Reported
Wellplug48:	0	Tpturbine:	0
Tpjet:	0	Tpsubmersi:	0
Tpcylinder:	0	Tpotherck:	0
Tpother:	Not Reported	Pumpbowlde:	Not Reported
Wtpump:	0	Wtbailer:	0
Wtjetted:	0	Wtestimate:	0
Welltestyi:	Not Reported	Welltestdr:	Not Reported
Welltesthr:	Not Reported	Watqualund:	0
Watqualu 1:	0	Watertype:	Not Reported
Stratdepth:	Not Reported	Chemanaly:	0
Chemanaln:	0	Undnatural:	0

GEOCHECK VERSION 2.1
STATE DATABASE WELL INFORMATION

Untype:	Not Reported	Undhydro:	0
Undhaz:	0	Undotherck:	0
Undother:	Not Reported		
Undcertify:	0	Compname:	Mathers Environmental Drilling Inc.
Drllicno:	4850		
Compstreet:	12243 B. FM 529	Compcity:	Houston
Compstate:	TX	Compzip:	77041
Drillernam:	Pat Stephens	Traineenam:	Not Reported
Tnum:	Not Reported		
Comments:	Not Reported		
Confidenti:	0	Letterrecv:	Not Reported
Deleted:	0	Insdate:	Not Reported
Site id:	TXMON3000186074		
Latitude:	29.808055		
Longitude:	-95.408055		

Map ID:	35		
Dateentere:	03-AUG-09	Ownname:	Heights Industrial Center
Ownstreet:	4708 Caroline		
Owncity:	Houston	Ownstate:	TX
Ownzip:	77004	County:	Harris
Wellstreet:	520 W. 25th. St.		
Wellcity:	Houston	Wellzip:	Not Reported
Own:	MW-9		
Lat dec:	29.808055		
Long dec:	-95.408055		
Elev:	0		
Brandmodel:	Magellan GPS		
Gn:	65136		
Gn1:	65	Gn75:	13
Gn25:	6	Twn:	1
Twd:	0	Twr:	0
Twrp:	0	Twrg:	0
Um:	1	Ue:	0
Ud:	0	Uin:	0
Uir:	0	Ug:	0
Uij:	0	Up:	0
Udw:	0	Ut:	0
Us:	0	Uf:	0
Pby:	0	Pbn:	0
Datestart:	16-JUL-09	Datecomp:	16-JUL-09
Dia1:	8	Dia1to:	27
Dia2:	Not Reported	Dia2from:	Not Reported
Dia2to:	Not Reported	Dia3:	Not Reported
Dia3from:	Not Reported	Dia3to:	Not Reported
Dmdriven:	0	Dmairrotar:	0
Dmmudrotar:	0	Dmbored:	0
Dmairham:	0	Dmcabletoo:	0
Dmjetted:	0	Dmhollowst:	1
Dmrevcirc:	0	Dmotherck:	0
Dmother:	Not Reported	Bco:	0
Bcs:	0	Bcg:	0
Bcgs:	Not Reported	Bcu:	0
Bcoc:	1	Bcot:	20/40 sand
Gpf:	Not Reported	Gpt:	Not Reported
Cemfrom1:	27	Cemto1:	15
Nosacks1:	11,sand	Cemfrom2:	15

GEOCHECK VERSION 2.1
STATE DATABASE WELL INFORMATION

Cemto2:	13	Nosacks2:	1,bent. chips
Cemfrom3:	13	Cemto3:	0
Nosacks3:	2,cement	Cementmeth:	grout pump
Cementby:	MEDI	Ds:	Not Reported
Dpl:	Not Reported	Dsv:	Not Reported
Appvar:	Not Reported	Scs:	1
Scsv:	0	Scp:	0
Sca:	0	Watlev:	Not Reported
Watlevdate:	Not Reported	Artflow:	Not Reported
Wellplug48:	0	Tpturbine:	0
Tpjet:	0	Tpsubmersi:	0
Tpcylinder:	0	Tpotherck:	0
Tpother:	Not Reported	Pumpbowlde:	Not Reported
Wtpump:	0	Wtbailer:	0
Wtjetted:	0	Wtestimate:	0
Welltestyi:	Not Reported	Welltestdr:	Not Reported
Welltesthr:	Not Reported	Watqualund:	0
Watqualu 1:	0	Watertype:	Not Reported
Stratdepth:	Not Reported	Chemanaly:	0
Chemanaln:	0	Undnatural:	0
Untype:	Not Reported	Undhydro:	0
Undhaz:	0	Undotherck:	0
Undother:	Not Reported		
Undcertify:	0	Compname:	Mathers Environmental Drilling Inc.
Drllicno:	4850		
Compstreet:	12243 B. FM 529	Compcity:	Houston
Compstate:	TX	Compzip:	77041
Drillernam:	Pat Stephens	Traineenam:	Not Reported
Tnum:	Not Reported		
Comments:	Not Reported		
Confidenti:	0	Letterrecv:	Not Reported
Deleted:	0	Insdate:	Not Reported
Site id:	TXMON3000186077		
Latitude:	29.808055		
Longitude:	-95.408055		

Map ID:	35		
Plugtrackn:	95415		
Dateentere:	09-JUL-14	Ownname:	Heights Blk 39 LLC
Ownstreet:	4708 Caroline	Owncity:	Houston
Ownstate:	TX	Ownzip:	77004
Wellstreet:	520 West 25th St.		
Wellcity:	Houston	Wellzip:	Not Reported
County:	Harris		
Latitude:	294829		
Lat dec:	29.808055		
Longitude:	952428		
Long dec:	-95.407777		
Brmod:	Magellan GPS		
Gn:	65136		
Gn1:	65	Gn75:	13
Gn25:	6	Ownwellno:	MW-10
Typewater:	0	Typemon:	1
Typeinj:	0	Typedw:	0
Histdrille:	Pat Stephens	Histdrllic:	4850
Histdatedr:	24-SEP-09	Histtracki:	198699
Histdiamin:	8	Histdepth:	28

Plugdate:	01-JUL-14		
Plugmeth:	No Data		
Plugopname:	Shawn Mathers		
Plugoplic:	54308		
Plugmeth1:	0	Plugmeth2:	0
Plugmeth3:	1	Plugmeth4:	0
Plugmethot:	0	Plugvar:	Not Reported
Cdiam1:	2	Cfrom1:	0
Cto1:	0	Cdiam2:	Not Reported
Cfrom2:	Not Reported	Cto2:	Not Reported
Cdiam3:	Not Reported	Cfrom3:	Not Reported
Cto3:	Not Reported	Cbfrom1:	28
Cbto1:	2	Cbsacks1:	2.5, bent. chip
Cbfrom2:	2	Cbto2:	0
Cbsacks2:	.5, cement	Cbfrom3:	Not Reported
Cbto3:	Not Reported	Cbsacks3:	Not Reported
Cbfrom4:	Not Reported	Cbto4:	Not Reported
Cbsacks4:	Not Reported	Cbfrom5:	Not Reported
Cbto5:	Not Reported	Cbsacks5:	Not Reported
Compname:	Mathers Environmental Drilling, Inc	Compstreet:	12243 B. FM 529
Compcity:	Houston	Compstate:	TX
Compzip:	77041	Nameassig:	Shawn Mathers
Traineenam:	Not Reported	Tnum:	Not Reported
Deleted:	0	Site id:	TXPLU3000093962

Map ID:	35		
Dateentere:	10-NOV-09	Ownname:	Heights Industrial Center
Ownstreet:	502 W. 25th St.		
Owncity:	Houston	Ownstate:	TX
Ownzip:	Not Reported	County:	Harris
Wellstreet:	Block 39, 502 W. 25th St		
Wellcity:	Houston	Wellzip:	Not Reported
Own:	MW-11		
Lat dec:	29.808055		
Long dec:	-95.407777		
Elev:	0		
Brandmodel:	Magellan GPS		
Gn:	65136		
Gn1:	65	Gn75:	13
Gn25:	6	Twn:	1
Twd:	0	Twr:	0
Twrp:	0	Twrg:	0
Um:	1	Ue:	0
Ud:	0	Uin:	0
Uir:	0	Ug:	0
Uij:	0	Up:	0
Udw:	0	Ut:	0
Us:	0	Uf:	0
Pby:	0	Pbn:	0
Datestart:	24-SEP-09	Datecomp:	24-SEP-09
Dia1:	8	Dia1to:	35
Dia2:	Not Reported	Dia2from:	Not Reported
Dia2to:	Not Reported	Dia3:	Not Reported
Dia3from:	Not Reported	Dia3to:	Not Reported
Dmdriven:	0	Dmairrotar:	0
Dmmudrotar:	0	Dmbored:	0

GEOCHECK VERSION 2.1
STATE DATABASE WELL INFORMATION

Dmairham:	0	Dmcabletoo:	0
Dmjetted:	0	Dmhollowst:	1
Dmrevcirc:	0	Dmotherck:	0
Dmother:	Not Reported	Bco:	0
Bcs:	0	Bcg:	0
Bcgs:	Not Reported	Bcu:	0
Bcoc:	1	Bcot:	20/40 sand
Gpf:	Not Reported	Gpt:	Not Reported
Cemfrom1:	35	Cemto1:	23
Nosacks1:	7,sand	Cemfrom2:	23
Cemto2:	21	Nosacks2:	1,bent. chip
Cemfrom3:	21	Cemto3:	0
Nosacks3:	3, cement	Cementmeth:	grout pump
Cementby:	MEDI	Ds:	Not Reported
Dpl:	Not Reported	Dsv:	Not Reported
Appvar:	Not Reported	Scs:	1
Scsv:	0	Scp:	0
Sca:	0	Watlev:	Not Reported
Watlevdate:	Not Reported	Artflow:	Not Reported
Wellplug48:	0	Tpturbine:	0
Tpjet:	0	Tpsubmersi:	0
Tpcylinder:	0	Tpotherck:	0
Tpother:	Not Reported	Pumpbowlde:	Not Reported
Wtpump:	0	Wtbailer:	0
Wtjetted:	0	Wtestimate:	0
Welltestyi:	Not Reported	Welltestdr:	Not Reported
Welltesthr:	Not Reported	Watqualund:	0
Watqualu 1:	0	Watertype:	Not Reported
Stratdepth:	Not Reported	Chemanaly:	0
Chemanaln:	0	Undnatural:	0
Untype:	Not Reported	Undhydro:	0
Undhaz:	0	Undotherck:	0
Undother:	Not Reported		
Undcertify:	0	Compname:	Mathers Environmental Drilling Inc.
Drllicno:	4850		
Compstreet:	12243 B. FM 529	Compcity:	Houston
Compstate:	TX	Compzip:	77041
Drillernam:	Patrick Stephens	Traineenam:	Not Reported
Tnum:	Not Reported		
Comments:	Not Reported		
Confidenti:	0	Letterrecv:	Not Reported
Deleted:	0	Insdate:	Not Reported
Site id:	TXMON3000196045		
Latitude:	29.808055		
Longitude:	-95.407777		

Map ID:	35		
Dateentere:	10-NOV-09	Ownname:	Heights Industrial Center
Ownstreet:	502 W. 25th St.		
Owncity:	Houston	Ownstate:	TX
Ownzip:	Not Reported	County:	Harris
Wellstreet:	Block 39, 502 W. 25th St		
Wellcity:	Houston	Wellzip:	Not Reported
Own:	MW-10		
Lat dec:	29.808055		
Long dec:	-95.407777		
Elev:	0		

GEOCHECK VERSION 2.1
STATE DATABASE WELL INFORMATION

Brandmodel:	Magellan GPS		
Gn:	65136		
Gn1:	65	Gn75:	13
Gn25:	6	Twn:	1
Twd:	0	Twr:	0
Twrp:	0	Twrg:	0
Um:	1	Ue:	0
Ud:	0	Uin:	0
Uir:	0	Ug:	0
Uij:	0	Up:	0
Udw:	0	Ut:	0
Us:	0	Uf:	0
Pby:	0	Pbn:	0
Datestart:	24-SEP-09	Datecomp:	24-SEP-09
Dia1:	8	Dia1to:	28
Dia2:	Not Reported	Dia2from:	Not Reported
Dia2to:	Not Reported	Dia3:	Not Reported
Dia3from:	Not Reported	Dia3to:	Not Reported
Dmdriven:	0	Dmairrotar:	0
Dmmudrotar:	0	Dmbored:	0
Dmairham:	0	Dmcabletoo:	0
Dmjetted:	0	Dmhollowst:	1
Dmrevcirc:	0	Dmotherck:	0
Dmother:	Not Reported	Bco:	0
Bcs:	0	Bcg:	0
Bcgs:	Not Reported	Bcu:	0
Bcoc:	1	Bcot:	20/40 sand
Gpf:	Not Reported	Gpt:	Not Reported
Cemfrom1:	28	Cemto1:	16
Nosacks1:	7,sand	Cemfrom2:	16
Cemto2:	14	Nosacks2:	1,bent. chip
Cemfrom3:	14	Cemto3:	0
Nosacks3:	2.5, cement	Cementmeth:	grout pump
Cementby:	MEDI	Ds:	Not Reported
Dpl:	Not Reported	Dsv:	Not Reported
Appvar:	Not Reported	Scs:	1
Scsv:	0	Scp:	0
Sca:	0	Watlev:	Not Reported
Watlevdate:	Not Reported	Artflow:	Not Reported
Wellplug48:	0	Tpturbine:	0
Tpjet:	0	Tpsubmersi:	0
Tpcylinder:	0	Tpotherck:	0
Tpother:	Not Reported	Pumpbowlde:	Not Reported
Wtpump:	0	Wtbailer:	0
Wtjetted:	0	Wtestimate:	0
Welltestyi:	Not Reported	Welltestdr:	Not Reported
Welltesthr:	Not Reported	Watqualund:	0
Watqualu 1:	0	Watertype:	Not Reported
Stratdepth:	Not Reported	Chemanaly:	0
Chemanaln:	0	Undnatural:	0
Untype:	Not Reported	Undhydro:	0
Undhaz:	0	Undotherck:	0
Undother:	Not Reported		
Undcertify:	0	Compname:	Mathers Environmental Drilling Inc.
Drllicno:	4850		
Compstreet:	12243 B. FM 529	Compcity:	Houston
Compstate:	TX	Compzip:	77041
Drillernam:	Patrick Stephens	Traineenam:	Not Reported
Tnum:	Not Reported		
Comments:	Not Reported		

Confidenti:	0	Letterrecv:	Not Reported
Deleted:	0	Insdate:	Not Reported
Site id:	TXMON3000196036		
Latitude:	29.808055		
Longitude:	-95.407777		

Map ID:	35		
Plugtrackn:	95416		
Dateentere:	09-JUL-14	Ownname:	Heights Blk 39 LLC
Ownstreet:	4708 Caroline	Owncity:	Houston
Ownstate:	TX	Ownzip:	77004
Wellstreet:	520 West 25th St.		
Wellcity:	Houston	Wellzip:	Not Reported
County:	Harris		
Latitude:	294829		
Lat dec:	29.808055		
Longitude:	952428		
Long dec:	-95.407777		
Brmod:	Magellan GPS		
Gn:	65136		
Gn1:	65	Gn75:	13
Gn25:	6	Ownwellno:	MW-11
Typewater:	0	Typemon:	1
Typeinj:	0	Typedw:	0
Histdrille:	Pat Stephens	Histdrllic:	4850
Histdatedr:	24-SEP-09	Histtracki:	198708
Histdiamin:	8	Histdepth:	35
Plugdate:	01-JUL-14		
Plugmeth:	No Data		
Plugopname:	Shawn Mathers		
Plugoplic:	54308		
Plugmeth1:	0	Plugmeth2:	0
Plugmeth3:	1	Plugmeth4:	0
Plugmethot:	0	Plugvar:	Not Reported
Cdiam1:	2	Cfrom1:	0
Cto1:	0	Cdiam2:	Not Reported
Cfrom2:	Not Reported	Cto2:	Not Reported
Cdiam3:	Not Reported	Cfrom3:	Not Reported
Cto3:	Not Reported	Cbfrom1:	35
Cbto1:	2	Cbsacks1:	3, bent. chip
Cbfrom2:	2	Cbto2:	0
Cbsacks2:	.5, cement	Cbfrom3:	Not Reported
Cbto3:	Not Reported	Cbsacks3:	Not Reported
Cbfrom4:	Not Reported	Cbto4:	Not Reported
Cbsacks4:	Not Reported	Cbfrom5:	Not Reported
Cbto5:	Not Reported	Cbsacks5:	Not Reported
Compname:	Mathers Environmental Drilling, Inc	Compstreet:	12243 B. FM 529
Compcity:	Houston	Compstate:	TX
Compzip:	77041	Nameassig:	Shawn Mathers
Traineenam:	Not Reported	Tnum:	Not Reported
Deleted:	0	Site id:	TXPLU3000093963

GEOCHECK VERSION 2.1
STATE DATABASE WELL INFORMATION

Map ID:	35		
Plugtrackn:	95412		
Dateentere:	09-JUL-14	Ownname:	Heights Blk 39 LLC
Ownstreet:	4708 Caroline	Owncity:	Houston
Ownstate:	TX	Ownzip:	77004
Wellstreet:	520 West 25th St.		
Wellcity:	Houston	Wellzip:	Not Reported
County:	Harris		
Latitude:	294829		
Lat dec:	29.808055		
Longitude:	952427		
Long dec:	-95.4075		
Brmod:	Magellan GPS		
Gn:	65136		
Gn1:	65	Gn75:	13
Gn25:	6	Ownwellno:	MW-14
Typewater:	0	Typemon:	1
Typeinj:	0	Typedw:	0
Histdrille:	Shannon Mathers	Histdrllic:	54933
Histdatedr:	07-JUN-11	Histtracki:	256440
Histdiamin:	8	Histdepth:	40
Plugdate:	01-JUL-14		
Plugmeth:	No Data		
Plugopname:	Shawn Mathers		
Plugoplic:	54308		
Plugmeth1:	0	Plugmeth2:	0
Plugmeth3:	1	Plugmeth4:	0
Plugmethot:	0	Plugvar:	Not Reported
Cdiam1:	2	Cfrom1:	0
Cto1:	0	Cdiam2:	Not Reported
Cfrom2:	Not Reported	Cto2:	Not Reported
Cdiam3:	Not Reported	Cfrom3:	Not Reported
Cto3:	Not Reported	Cbfrom1:	40
Cbto1:	2	Cbsacks1:	4, bent. chip
Cbfrom2:	2	Cbto2:	0
Cbsacks2:	.5, cement	Cbfrom3:	Not Reported
Cbto3:	Not Reported	Cbsacks3:	Not Reported
Cbfrom4:	Not Reported	Cbto4:	Not Reported
Cbsacks4:	Not Reported	Cbfrom5:	Not Reported
Cbto5:	Not Reported	Cbsacks5:	Not Reported
Compname:	Mathers Environmental Drilling, Inc	Compstreet:	12243 B. FM 529
Compcity:	Houston	Compstate:	TX
Compzip:	77041	Nameassig:	Shawn Mathers
Traineenam:	Not Reported	Tnum:	Not Reported
Deleted:	0	Site id:	TXPLU3000093959

Map ID:	35		
Plugtrackn:	95419		
Dateentere:	09-JUL-14	Ownname:	Heights Blk 39 LLC
Ownstreet:	4708 Caroline	Owncity:	Houston
Ownstate:	TX	Ownzip:	77004
Wellstreet:	520 West 25th St.		
Wellcity:	Houston	Wellzip:	Not Reported
County:	Harris		
Latitude:	294829		
Lat dec:	29.808055		
Longitude:	952427		

Long dec:	-95.4075		
Brmod:	Magellan GPS		
Gn:	65136		
Gn1:	65	Gn75:	13
Gn25:	6	Ownwellno:	MW-12
Typewater:	0	Typemon:	1
Typeinj:	0	Typedw:	0
Histdrille:	Pat Stephens	Histdrllic:	4850
Histdatedr:	10-MAR-10	Histtracki:	230200
Histdiamin:	8	Histdepth:	35
Plugdate:	01-JUL-14		
Plugmeth:	No Data		
Plugopname:	Shawn Mathers		
Plugoplic:	54308		
Plugmeth1:	0	Plugmeth2:	0
Plugmeth3:	1	Plugmeth4:	0
Plugmethot:	0	Plugvar:	Not Reported
Cdiam1:	2	Cfrom1:	35
Cto1:	5	Cdiam2:	Not Reported
Cfrom2:	Not Reported	Cto2:	Not Reported
Cdiam3:	Not Reported	Cfrom3:	Not Reported
Cto3:	Not Reported	Cbfrom1:	35
Cbto1:	2	Cbsacks1:	3, bent. chip
Cbfrom2:	2	Cbto2:	0
Cbsacks2:	.5, cement	Cbfrom3:	Not Reported
Cbto3:	Not Reported	Cbsacks3:	Not Reported
Cbfrom4:	Not Reported	Cbto4:	Not Reported
Cbsacks4:	Not Reported	Cbfrom5:	Not Reported
Cbto5:	Not Reported	Cbsacks5:	Not Reported
Compname:	Mathers Environmental Drilling, Inc	Compstreet:	12243 B. FM 529
Compcity:	Houston	Compstate:	TX
Compzip:	77041	Nameassig:	Shawn Mathers
Traineenam:	Not Reported	Tnum:	Not Reported
Deleted:	0	Site id:	TXPLU3000093966

Map ID:	35		
Plugtrackn:	95411		
Dateentere:	09-JUL-14	Ownname:	Heights Blk 39 LLC
Ownstreet:	4708 Caroline	Owncity:	Houston
Ownstate:	TX	Ownzip:	77004
Wellstreet:	520 West 25th St.		
Wellcity:	Houston	Wellzip:	Not Reported
County:	Harris		
Latitude:	294829		
Lat dec:	29.808055		
Longitude:	952427		
Long dec:	-95.4075		
Brmod:	Magellan GPS		
Gn:	65136		
Gn1:	65	Gn75:	13
Gn25:	6	Ownwellno:	MW-15
Typewater:	0	Typemon:	1
Typeinj:	0	Typedw:	0
Histdrille:	Shannon Mathers	Histdrllic:	54933
Histdatedr:	08-JUN-11	Histtracki:	256446
Histdiamin:	8	Histdepth:	40

Plugdate:	01-JUL-14		
Plugmeth:	No Data		
Plugopname:	Shawn Mathers		
Plugoplic:	54308		
Plugmeth1:	0	Plugmeth2:	0
Plugmeth3:	1	Plugmeth4:	0
Plugmethot:	0	Plugvar:	Not Reported
Cdiam1:	2	Cfrom1:	0
Cto1:	0	Cdiam2:	Not Reported
Cfrom2:	Not Reported	Cto2:	Not Reported
Cdiam3:	Not Reported	Cfrom3:	Not Reported
Cto3:	Not Reported	Cbfrom1:	40
Cbto1:	2	Cbsacks1:	4, bent. chip
Cbfrom2:	2	Cbto2:	0
Cbsacks2:	.5, cement	Cbfrom3:	Not Reported
Cbto3:	Not Reported	Cbsacks3:	Not Reported
Cbfrom4:	Not Reported	Cbto4:	Not Reported
Cbsacks4:	Not Reported	Cbfrom5:	Not Reported
Cbto5:	Not Reported	Cbsacks5:	Not Reported
Compname:	Mathers Environmental Drilling, Inc	Compstreet:	12243 B. FM 529
Compcity:	Houston	Compstate:	TX
Compzip:	77041	Nameassig:	Shawn Mathers
Traineenam:	Not Reported	Tnum:	Not Reported
Deleted:	0	Site id:	TXPLU3000093958

Map ID:	35		
Plugtrackn:	95405		
Dateentere:	09-JUL-14	Ownname:	Heights Blk 39 LLC
Ownstreet:	4708 Caroline	Owncity:	Houston
Ownstate:	TX	Ownzip:	77004
Wellstreet:	520 West 25th St.		
Wellcity:	Houston	Wellzip:	Not Reported
County:	Harris		
Latitude:	294829		
Lat dec:	29.808055		
Longitude:	952427		
Long dec:	-95.4075		
Brmod:	Magellan GPS		
Gn:	65136		
Gn1:	65	Gn75:	13
Gn25:	6	Ownwellno:	MW-3
Typewater:	0	Typemon:	1
Typeinj:	0	Typedw:	0
Histdrille:	Pat Stephens	Histdrllic:	4850
Histdatedr:	21-MAY-08	Histtracki:	143502
Histdiamin:	8	Histdepth:	35
Plugdate:	01-JUL-14		
Plugmeth:	No Data		
Plugopname:	Shawn Mathers		
Plugoplic:	54308		
Plugmeth1:	0	Plugmeth2:	0
Plugmeth3:	1	Plugmeth4:	0
Plugmethot:	0	Plugvar:	Not Reported
Cdiam1:	2	Cfrom1:	0
Cto1:	0	Cdiam2:	Not Reported
Cfrom2:	Not Reported	Cto2:	Not Reported

Cdiam3:	Not Reported	Cfrom3:	Not Reported
Cto3:	Not Reported	Cbfrom1:	35
Cbto1:	2	Cbsacks1:	3.5, bent. chip
Cbfrom2:	2	Cbto2:	0
Cbsacks2:	.5, cement	Cbfrom3:	Not Reported
Cbto3:	Not Reported	Cbsacks3:	Not Reported
Cbfrom4:	Not Reported	Cbto4:	Not Reported
Cbsacks4:	Not Reported	Cbfrom5:	Not Reported
Cbto5:	Not Reported	Cbsacks5:	Not Reported
Compname:	Mathers Environmental Drilling, Inc	Compstreet:	12243 B. FM 529
Compcity:	Houston	Compstate:	TX
Compzip:	77041	Nameassig:	Shawn Mathers
Traineenam:	Not Reported	Tnum:	Not Reported
Deleted:	0	Site id:	TXPLU3000093952

Map ID:	35		
Plugtrackn:	95410		
Dateentere:	09-JUL-14	Ownname:	Heights Blk 39 LLC
Ownstreet:	4708 Caroline	Owncity:	Houston
Ownstate:	TX	Ownzip:	77004
Wellstreet:	520 West 25th St.		
Wellcity:	Houston	Wellzip:	Not Reported
County:	Harris		
Latitude:	294829		
Lat dec:	29.808055		
Longitude:	952427		
Long dec:	-95.4075		
Brmod:	Magellan GPS		
Gn:	65136		
Gn1:	65	Gn75:	13
Gn25:	6	Ownwellno:	MW-13
Typewater:	0	Typemon:	1
Typeinj:	0	Typedw:	0
Histdrille:	Shannon Mathers	Histdrllic:	54933
Histdatedr:	07-JUN-11	Histtracki:	256437
Histdiamin:	8	Histdepth:	40
Plugdate:	01-JUL-14		
Plugmeth:	No Data		
Plugopname:	Shawn Mathers		
Plugoplic:	54308		
Plugmeth1:	0	Plugmeth2:	0
Plugmeth3:	1	Plugmeth4:	0
Plugmethot:	0	Plugvar:	Not Reported
Cdiam1:	2	Cfrom1:	0
Cto1:	0	Cdiam2:	Not Reported
Cfrom2:	Not Reported	Cto2:	Not Reported
Cdiam3:	Not Reported	Cfrom3:	Not Reported
Cto3:	Not Reported	Cbfrom1:	40
Cbto1:	2	Cbsacks1:	4, bent. chip
Cbfrom2:	2	Cbto2:	0
Cbsacks2:	.5, cement	Cbfrom3:	Not Reported
Cbto3:	Not Reported	Cbsacks3:	Not Reported
Cbfrom4:	Not Reported	Cbto4:	Not Reported
Cbsacks4:	Not Reported	Cbfrom5:	Not Reported
Cbto5:	Not Reported	Cbsacks5:	Not Reported
Compname:	Mathers Environmental Drilling, Inc	Compstreet:	12243 B. FM 529

GEOCHECK VERSION 2.1
STATE DATABASE WELL INFORMATION

Compcity:	Houston	Compstate:	TX
Compzip:	77041	Nameassig:	Shawn Mathers
Traineenam:	Not Reported	Tnum:	Not Reported
Deleted:	0	Site id:	TXPLU3000093957

Map ID:	35		
Dateentere:	13-JUN-11	Ownname:	Heights Industrial Center
Ownstreet:	W 24th/lawrence Block 39		
Owncity:	Houston	Ownstate:	TX
Ownzip:	Not Reported	County:	Harris
Wellstreet:	W 24th St/Lawrence Block 39		
Wellcity:	Houston	Wellzip:	Not Reported
Own:	MW-14		
Lat dec:	29.808055		
Long dec:	-95.4075		
Elev:	0		
Brandmodel:	Magellan GPS		
Gn:	65136		
Gn1:	65	Gn75:	13
Gn25:	6	Twn:	1
Twd:	0	Twr:	0
Twrp:	0	Twrg:	0
Um:	1	Ue:	0
Ud:	0	Uin:	0
Uir:	0	Ug:	0
Uij:	0	Up:	0
Udw:	0	Ut:	0
Us:	0	Uf:	0
Pby:	0	Pbn:	0
Datestart:	07-JUN-11	Datecomp:	07-JUN-11
Dia1:	8	Dia1to:	40
Dia2:	Not Reported	Dia2from:	Not Reported
Dia2to:	Not Reported	Dia3:	Not Reported
Dia3from:	Not Reported	Dia3to:	Not Reported
Dmdriven:	0	Dmairrotar:	0
Dmmudrotar:	0	Dmbored:	0
Dmairham:	0	Dmcabletoo:	0
Dmjetted:	0	Dmhollowst:	1
Dmrevcirc:	0	Dmotherck:	0
Dmother:	Not Reported	Bco:	0
Bcs:	0	Bcg:	0
Bcgs:	Not Reported	Bcu:	0
Bcoc:	1	Bcot:	20/40 sand
Gpf:	Not Reported	Gpt:	Not Reported
Cemfrom1:	40	Cemto1:	18
Nosacks1:	14,sand	Cemfrom2:	18
Cemto2:	2	Nosacks2:	7, bent. chips
Cemfrom3:	2	Cemto3:	0
Nosacks3:	1.5, concrete	Cementmeth:	hand mix
Cementby:	MEDI	Ds:	Not Reported
Dpl:	Not Reported	Dsv:	Not Reported
Appvar:	Not Reported	Scs:	1
Scsv:	0	Scp:	0
Sca:	0	Watlev:	Not Reported
Watlevdate:	Not Reported	Artflow:	Not Reported
Wellplug48:	0	Tpturbine:	0

Tpjet:	0	Tpsubmersi:	0
Tpcylinder:	0	Tpotherck:	0
Tpother:	Not Reported	Pumpbowlde:	Not Reported
Wtpump:	0	Wtbailer:	0
Wtjetted:	0	Wtestimate:	0
Welltestyi:	Not Reported	Welltestdr:	Not Reported
Welltesthr:	Not Reported	Watqualund:	0
Watqualu 1:	0	Watertype:	Not Reported
Stratdepth:	Not Reported	Chemanaly:	0
Chemanaln:	0	Undnatural:	0
Untype:	Not Reported	Undhydro:	0
Undhaz:	0	Undotherck:	0
Undother:	Not Reported		
Undcertify:	0	Compname:	Mathers Environmental Drilling Inc.
Drllicno:	54933		
Compstreet:	12243 B. FM 529	Compcity:	Houston
Compstate:	TX	Compzip:	77041
Drillernam:	Shannon Mathers	Traineenam:	Not Reported
Tnum:	Not Reported		
Comments:	Not Reported		
Confidenti:	0	Letterrecv:	Not Reported
Deleted:	0	Insdate:	Not Reported
Site id:	TXMON3000253159		
Latitude:	29.808055		
Longitude:	-95.4075		

Map ID:	35		
Dateentere:	13-JUN-11	Ownname:	Heights Industrial Center
Ownstreet:	W 24th/lawrence Block 39		
Owncity:	Houston	Ownstate:	TX
Ownzip:	Not Reported	County:	Harris
Wellstreet:	W 24th St/Lawrence Block 39		
Wellcity:	Houston	Wellzip:	Not Reported
Own:	MW-13		
Lat dec:	29.808055		
Long dec:	-95.4075		
Elev:	0		
Brandmodel:	Magellan GPS		
Gn:	65136		
Gn1:	65	Gn75:	13
Gn25:	6	Twn:	1
Twd:	0	Twr:	0
Twrp:	0	Twrg:	0
Um:	1	Ue:	0
Ud:	0	Uin:	0
Uir:	0	Ug:	0
Uij:	0	Up:	0
Udw:	0	Ut:	0
Us:	0	Uf:	0
Pby:	0	Pbn:	0
Datestart:	07-JUN-11	Datecomp:	07-JUN-11
Dia1:	8	Dia1to:	40
Dia2:	Not Reported	Dia2from:	Not Reported
Dia2to:	Not Reported	Dia3:	Not Reported
Dia3from:	Not Reported	Dia3to:	Not Reported
Dmdriven:	0	Dmairrotar:	0
Dmmudrotar:	0	Dmbored:	0

Dmairham:	0	Dmcabletoo:	0
Dmjetted:	0	Dmhollowst:	1
Dmrevcirc:	0	Dmotherck:	0
Dmother:	Not Reported	Bco:	0
Bcs:	0	Bcg:	0
Bcgs:	Not Reported	Bcu:	0
Bcoc:	1	Bcot:	20/40 sand
Gpf:	Not Reported	Gpt:	Not Reported
Cemfrom1:	40	Cemto1:	18
Nosacks1:	14,sand	Cemfrom2:	18
Cemto2:	2	Nosacks2:	7, bent. chips
Cemfrom3:	2	Cemto3:	0
Nosacks3:	1.5, concrete	Cementmeth:	hand mix
Cementby:	MEDI	Ds:	Not Reported
Dpl:	Not Reported	Dsv:	Not Reported
Appvar:	Not Reported	Scs:	1
Scsv:	0	Scp:	0
Sca:	0	Watlev:	Not Reported
Watlevdate:	Not Reported	Artflow:	Not Reported
Wellplug48:	0	Tpturbine:	0
Tpjet:	0	Tpsubmersi:	0
Tpcylinder:	0	Tpotherck:	0
Tpother:	Not Reported	Pumpbowlde:	Not Reported
Wtpump:	0	Wtbailer:	0
Wtjetted:	0	Wtestimate:	0
Welltestyi:	Not Reported	Welltestdr:	Not Reported
Welltesthr:	Not Reported	Watqualund:	0
Watqualu 1:	0	Watertype:	Not Reported
Stratdepth:	Not Reported	Chemanaly:	0
Chemanaln:	0	Undnatural:	0
Untype:	Not Reported	Undhydro:	0
Undhaz:	0	Undotherck:	0
Undother:	Not Reported		
Undcertify:	0	Compname:	Mathers Environmental Drilling Inc.
Drllicno:	54933		
Compstreet:	12243 B. FM 529	Compcity:	Houston
Compstate:	TX	Compzip:	77041
Drillernam:	Shannon Mathers	Traineenam:	Not Reported
Tnum:	Not Reported		
Comments:	Not Reported		
Confidenti:	0	Letterrecv:	Not Reported
Deleted:	0	Insdate:	Not Reported
Site id:	TXMON3000253156		
Latitude:	29.808055		
Longitude:	-95.4075		

Map ID:	35		
Dateentere:	13-JUN-11	Ownname:	Heights Industrial Center
Ownstreet:	W 24th/lawrence Block 39		
Owncity:	Houston	Ownstate:	TX
Ownzip:	Not Reported	County:	Harris
Wellstreet:	W 24th St/Lawrence Block 39		
Wellcity:	Houston	Wellzip:	Not Reported
Own:	MW-15		
Lat dec:	29.808055		
Long dec:	-95.4075		
Elev:	0		

GEOCHECK VERSION 2.1
STATE DATABASE WELL INFORMATION

Brandmodel:	Magellan GPS		
Gn:	65136		
Gn1:	65	Gn75:	13
Gn25:	6	Twn:	1
Twd:	0	Twr:	0
Twrp:	0	Twrg:	0
Um:	1	Ue:	0
Ud:	0	Uin:	0
Uir:	0	Ug:	0
Uij:	0	Up:	0
Udw:	0	Ut:	0
Us:	0	Uf:	0
Pby:	0	Pbn:	0
Datestart:	08-JUN-11	Datecomp:	08-JUN-11
Dia1:	8	Dia1to:	40
Dia2:	Not Reported	Dia2from:	Not Reported
Dia2to:	Not Reported	Dia3:	Not Reported
Dia3from:	Not Reported	Dia3to:	Not Reported
Dmdriven:	0	Dmairrotar:	0
Dmmudrotar:	0	Dmbored:	0
Dmairham:	0	Dmcabletoo:	0
Dmjetted:	0	Dmhollowst:	1
Dmrevcirc:	0	Dmotherck:	0
Dmother:	Not Reported	Bco:	0
Bcs:	0	Bcg:	0
Bcgs:	Not Reported	Bcu:	0
Bcoc:	1	Bcot:	20/40 sand
Gpf:	Not Reported	Gpt:	Not Reported
Cemfrom1:	40	Cemto1:	18
Nosacks1:	14,sand	Cemfrom2:	18
Cemto2:	2	Nosacks2:	7, bent. chips
Cemfrom3:	2	Cemto3:	0
Nosacks3:	1.5, concrete	Cementmeth:	hand mix
Cementby:	MEDI	Ds:	Not Reported
Dpl:	Not Reported	Dsv:	Not Reported
Appvar:	Not Reported	Scs:	1
Scsv:	0	Scp:	0
Sca:	0	Watlev:	Not Reported
Watlevdate:	Not Reported	Artflow:	Not Reported
Wellplug48:	0	Tpturbine:	0
Tpjet:	0	Tpsubmersi:	0
Tpcylinder:	0	Tpotherck:	0
Tpother:	Not Reported	Pumpbowlde:	Not Reported
Wtpump:	0	Wtbailer:	0
Wtjetted:	0	Wtestimate:	0
Welltestyi:	Not Reported	Welltestdr:	Not Reported
Welltesthr:	Not Reported	Watqualund:	0
Watqualu 1:	0	Watertype:	Not Reported
Stratdepth:	Not Reported	Chemanaly:	0
Chemanaln:	0	Undnatural:	0
Untype:	Not Reported	Undhydro:	0
Undhaz:	0	Undotherck:	0
Undother:	Not Reported		
Undcertify:	0	Compname:	Mathers Environmental Drilling Inc.
Drllicno:	54933		
Compstreet:	12243 B. FM 529	Compcity:	Houston
Compstate:	TX	Compzip:	77041
Drillernam:	Shannon Mathers	Traineenam:	Not Reported
Tnum:	Not Reported		
Comments:	Not Reported		

GEOCHECK VERSION 2.1
STATE DATABASE WELL INFORMATION

Confidenti:	0	Letterrecv:	Not Reported
Deleted:	0	Insdate:	Not Reported
Site id:	TXMON3000253165		
Latitude:	29.808055		
Longitude:	-95.4075		

Map ID:	35		
Dateentere:	04-JUN-08	Ownname:	Sullivan Interests
Ownstreet:	520 West 25th St		
Owncity:	Houston	Ownstate:	TX
Ownzip:	Not Reported	County:	Harris
Wellstreet:	520 West 25th St.		
Wellcity:	Houston	Wellzip:	Not Reported
Own:	MW-3		
Lat dec:	29.808055		
Long dec:	-95.4075		
Elev:	0		
Brandmodel:	Magellan GPS		
Gn:	65136		
Gn1:	65	Gn75:	13
Gn25:	6	Twn:	1
Twd:	0	Twr:	0
Twrp:	0	Twrg:	0
Um:	1	Ue:	0
Ud:	0	Uin:	0
Uir:	0	Ug:	0
Uij:	0	Up:	0
Udw:	0	Ut:	0
Us:	0	Uf:	0
Pby:	0	Pbn:	0
Datestart:	21-MAY-08	Datecomp:	21-MAY-08
Dia1:	Not Reported	Dia1to:	35
Dia2:	Not Reported	Dia2from:	Not Reported
Dia2to:	Not Reported	Dia3:	Not Reported
Dia3from:	Not Reported	Dia3to:	Not Reported
Dmdriven:	0	Dmairrotar:	0
Dmmudrotar:	0	Dmbored:	0
Dmairham:	0	Dmcabletoo:	0
Dmjetted:	0	Dmhollowst:	1
Dmrevcirc:	0	Dmotherck:	0
Dmother:	Not Reported	Bco:	0
Bcs:	0	Bcg:	0
Bcgs:	Not Reported	Bcu:	0
Bcoc:	1	Bcot:	20/40 sand
Gpf:	Not Reported	Gpt:	Not Reported
Cemfrom1:	35	Cemto1:	23
Nosacks1:	7,sand	Cemfrom2:	23
Cemto2:	21	Nosacks2:	1,bentonite
Cemfrom3:	21	Cemto3:	0
Nosacks3:	3,cement	Cementmeth:	grout pump
Cementby:	MEDI	Ds:	Not Reported
Dpl:	Not Reported	Dsv:	Not Reported
Appvar:	Not Reported	Scs:	1
Scsv:	0	Scp:	0
Sca:	0	Watlev:	Not Reported
Watlevdate:	Not Reported	Artflow:	Not Reported
Wellplug48:	0	Tpturbine:	0

Tpjet:	0	Tpsubmersi:	0
Tpcylinder:	0	Tpotherck:	0
Tpother:	Not Reported	Pumpbowlde:	Not Reported
Wtpump:	0	Wtbailer:	0
Wtjetted:	0	Wtestimate:	0
Welltestyi:	Not Reported	Welltestdr:	Not Reported
Welltesthr:	Not Reported	Watqualund:	0
Watqualu 1:	0	Watertype:	Not Reported
Stratdepth:	Not Reported	Chemanaly:	0
Chemanaln:	0	Undnatural:	0
Untype:	Not Reported	Undhydro:	0
Undhaz:	0	Undotherck:	0
Undother:	Not Reported		
Undcertify:	0	Compname:	Mathers Environmental Drilling Inc.
Drllicno:	4850		
Compstreet:	12245 E. FM 529	Compcity:	Houston
Compstate:	TX	Compzip:	77041
Drillernam:	Pat Stephens	Traineenam:	Not Reported
Tnum:	Not Reported		
Comments:	Not Reported		
Confidenti:	0	Letterrecv:	Not Reported
Deleted:	0	Insdate:	Not Reported
Site id:	TXMON3000141373		
Latitude:	29.808055		
Longitude:	-95.4075		

Map ID:	35		
Dateentere:	17-SEP-10	Ownname:	Heights Industrial Center
Ownstreet:	W24th st/Lawrence Block 39		
Owncity:	Houston	Ownstate:	TX
Ownzip:	Not Reported	County:	Harris
Wellstreet:	W 24th St/Lawrence, Block 39		
Wellcity:	Houston	Wellzip:	Not Reported
Own:	MW-12		
Lat dec:	29.808055		
Long dec:	-95.4075		
Elev:	0		
Brandmodel:	Magellan GPS		
Gn:	65136		
Gn1:	65	Gn75:	13
Gn25:	6	Twn:	1
Twd:	0	Twr:	0
Twrp:	0	Twrg:	0
Um:	1	Ue:	0
Ud:	0	Uin:	0
Uir:	0	Ug:	0
Uij:	0	Up:	0
Udw:	0	Ut:	0
Us:	0	Uf:	0
Pby:	0	Pbn:	0
Datestart:	10-MAR-10	Datecomp:	10-MAR-10
Dia1:	8	Dia1to:	35
Dia2:	Not Reported	Dia2from:	Not Reported
Dia2to:	Not Reported	Dia3:	Not Reported
Dia3from:	Not Reported	Dia3to:	Not Reported
Dmdriven:	0	Dmairrotar:	0
Dmmudrotar:	0	Dmbored:	0

GEOCHECK VERSION 2.1
STATE DATABASE WELL INFORMATION

Dmairham:	0	Dmcabletoo:	0
Dmjetted:	0	Dmhollowst:	1
Dmrevcirc:	0	Dmotherck:	0
Dmother:	Not Reported	Bco:	0
Bcs:	0	Bcg:	0
Bcgs:	Not Reported	Bcu:	0
Bcoc:	1	Bcot:	20/40 sand
Gpf:	Not Reported	Gpt:	Not Reported
Cemfrom1:	35	Cemto1:	23
Nosacks1:	7,sand	Cemfrom2:	23
Cemto2:	21	Nosacks2:	1,bent chips
Cemfrom3:	21	Cemto3:	0
Nosacks3:	3, grout	Cementmeth:	grout pump
Cementby:	MEDI	Ds:	Not Reported
Dpl:	Not Reported	Dsv:	Not Reported
Appvar:	Not Reported	Scs:	1
Scsv:	0	Scp:	0
Sca:	0	Watlev:	Not Reported
Watlevdate:	Not Reported	Artflow:	Not Reported
Wellplug48:	0	Tpturbine:	0
Tpjet:	0	Tpsubmersi:	0
Tpcylinder:	0	Tpotherck:	0
Tpother:	Not Reported	Pumpbowlde:	Not Reported
Wtpump:	0	Wtbailer:	0
Wtjetted:	0	Wtestimate:	0
Welltestyi:	Not Reported	Welltestdr:	Not Reported
Welltesthr:	Not Reported	Watqualund:	0
Watqualu 1:	0	Watertype:	Not Reported
Stratdepth:	Not Reported	Chemanaly:	0
Chemanaln:	0	Undnatural:	0
Untype:	Not Reported	Undhydro:	0
Undhaz:	0	Undotherck:	0
Undother:	Not Reported		
Undcertify:	0	Compname:	Mathers Environmental Drilling Inc.
Drllicno:	4850		
Compstreet:	12243 B. FM 529	Compcity:	Houston
Compstate:	TX	Compzip:	77041
Drillernam:	Patrick Stephens	Traineenam:	Not Reported
Tnum:	Not Reported		
Comments:	Not Reported		
Confidenti:	0	Letterrecv:	Not Reported
Deleted:	0	Insdate:	Not Reported
Site id:	TXMON3000227273		
Latitude:	29.808055		
Longitude:	-95.4075		

Map ID:	36		
Dateentere:	07-SEP-11	Ownname:	National Flame & Forge, Inc.
Ownstreet:	2828 Trout St.		
Owncity:	Houston	Ownstate:	TX
Ownzip:	77093	County:	Harris
Wellstreet:	330 W. 25th St.		
Wellcity:	Houston	Wellzip:	Not Reported
Own:	MW-07		
Lat dec:	29.808055		
Long dec:	-95.403333		
Elev:	0		

GEOCHECK VERSION 2.1
STATE DATABASE WELL INFORMATION

Brandmodel:	Magellan GPS		
Gn:	65136		
Gn1:	65	Gn75:	13
Gn25:	6	Twn:	1
Twd:	0	Twr:	0
Twrp:	0	Twrg:	0
Um:	1	Ue:	0
Ud:	0	Uin:	0
Uir:	0	Ug:	0
Uij:	0	Up:	0
Udw:	0	Ut:	0
Us:	0	Uf:	0
Pby:	0	Pbn:	0
Datestart:	27-JUN-11	Datecomp:	27-JUN-11
Dia1:	8	Dia1to:	32
Dia2:	Not Reported	Dia2from:	Not Reported
Dia2to:	Not Reported	Dia3:	Not Reported
Dia3from:	Not Reported	Dia3to:	Not Reported
Dmdriven:	0	Dmairrotar:	0
Dmmudrotar:	0	Dmbored:	0
Dmairham:	0	Dmcabletoo:	0
Dmjetted:	0	Dmhollowst:	1
Dmrevcirc:	0	Dmotherck:	0
Dmother:	Not Reported	Bco:	0
Bcs:	0	Bcg:	0
Bcgs:	Not Reported	Bcu:	0
Bcoc:	1	Bcot:	20/40 sand
Gpf:	Not Reported	Gpt:	Not Reported
Cemfrom1:	32	Cemto1:	20
Nosacks1:	7,sand	Cemfrom2:	20
Cemto2:	18	Nosacks2:	1, bent. chips
Cemfrom3:	18	Cemto3:	0
Nosacks3:	3	Cementmeth:	grout pump
Cementby:	MEDI	Ds:	Not Reported
Dpl:	Not Reported	Dsv:	Not Reported
Appvar:	Not Reported	Scs:	1
Scsv:	0	Scp:	0
Sca:	0	Watlev:	Not Reported
Watlevdate:	Not Reported	Artflow:	Not Reported
Wellplug48:	0	Tpturbine:	0
Tpjet:	0	Tpsubmersi:	0
Tpcylinder:	0	Tpotherck:	0
Tpother:	Not Reported	Pumpbowlde:	Not Reported
Wtpump:	0	Wtbailer:	0
Wtjetted:	0	Wtestimate:	0
Welltestyi:	Not Reported	Welltestdr:	Not Reported
Welltesthr:	Not Reported	Watqualund:	0
Watqualu 1:	0	Watertype:	Not Reported
Stratdepth:	Not Reported	Chemanaly:	0
Chemanaln:	0	Undnatural:	0
Untype:	Not Reported	Undhydro:	0
Undhaz:	0	Undotherck:	0
Undother:	Not Reported		
Undcertify:	0	Compname:	Mathers Environmental Drilling Inc.
Drllicno:	4850		
Compstreet:	12243 B. FM 529	Compcity:	Houston
Compstate:	TX	Compzip:	77041
Drillernam:	Patrick Stephens	Traineenam:	Not Reported
Tnum:	Not Reported		
Comments:	Not Reported		

Confidenti:	0	Letterrecv:	Not Reported
Deleted:	0	Insdate:	Not Reported
Site id:	TXMON3000261462		
Latitude:	29.808055		
Longitude:	-95.403333		

Map ID:	36		
Dateentere:	07-SEP-11	Ownname:	National Flame & Forge, Inc.
Ownstreet:	2828 Trout St.		
Owncity:	Houston	Ownstate:	TX
Ownzip:	77093	County:	Harris
Wellstreet:	330 W. 25th St.		
Wellcity:	Houston	Wellzip:	Not Reported
Own:	MW-08		
Lat dec:	29.808055		
Long dec:	-95.403333		
Elev:	0		
Brandmodel:	Magellan GPS		
Gn:	65136		
Gn1:	65	Gn75:	13
Gn25:	6	Twn:	1
Twd:	0	Twr:	0
Twrp:	0	Twrg:	0
Um:	1	Ue:	0
Ud:	0	Uin:	0
Uir:	0	Ug:	0
Uij:	0	Up:	0
Udw:	0	Ut:	0
Us:	0	Uf:	0
Pby:	0	Pbn:	0
Datestart:	28-JUN-11	Datecomp:	28-JUN-11
Dia1:	8	Dia1to:	35
Dia2:	Not Reported	Dia2from:	Not Reported
Dia2to:	Not Reported	Dia3:	Not Reported
Dia3from:	Not Reported	Dia3to:	Not Reported
Dmdriven:	0	Dmairrotar:	0
Dmmudrotar:	0	Dmbored:	0
Dmairham:	0	Dmcabletoo:	0
Dmjetted:	0	Dmhollowst:	1
Dmrevcirc:	0	Dmotherck:	0
Dmother:	Not Reported	Bco:	0
Bcs:	0	Bcg:	0
Bcgs:	Not Reported	Bcu:	0
Bcoc:	1	Bcot:	20/40 sand
Gpf:	Not Reported	Gpt:	Not Reported
Cemfrom1:	35	Cemto1:	22
Nosacks1:	7,sand	Cemfrom2:	23
Cemto2:	21	Nosacks2:	1, bent. chips
Cemfrom3:	21	Cemto3:	0
Nosacks3:	3.5	Cementmeth:	grout pump
Cementby:	MEDI	Ds:	Not Reported
Dpl:	Not Reported	Dsv:	Not Reported
Appvar:	Not Reported	Scs:	1
Scsv:	0	Scp:	0
Sca:	0	Watlev:	Not Reported
Watlevdate:	Not Reported	Artflow:	Not Reported
Wellplug48:	0	Tpturbine:	0

Tpjet:	0	Tpsubmersi:	0
Tpcylinder:	0	Tpotherck:	0
Tpother:	Not Reported	Pumpbowlde:	Not Reported
Wtpump:	0	Wtbailer:	0
Wtjetted:	0	Wtestimate:	0
Welltestyi:	Not Reported	Welltestdr:	Not Reported
Welltesthr:	Not Reported	Watqualund:	0
Watqualu 1:	0	Watertype:	Not Reported
Stratdepth:	Not Reported	Chemanaly:	0
Chemanaln:	0	Undnatural:	0
Untype:	Not Reported	Undhydro:	0
Undhaz:	0	Undotherck:	0
Undother:	Not Reported		
Undcertify:	0	Compname:	Mathers Environmental Drilling Inc.
Drllicno:	4850		
Compstreet:	12243 B. FM 529	Compcity:	Houston
Compstate:	TX	Compzip:	77041
Drillernam:	Patrick Stephens	Traineenam:	Not Reported
Tnum:	Not Reported		
Comments:	Not Reported		
Confidenti:	0	Letterrecv:	Not Reported
Deleted:	0	Insdate:	Not Reported
Site id:	TXMON3000261465		
Latitude:	29.808055		
Longitude:	-95.403333		

Map ID:	36		
Dateentere:	07-SEP-11	Ownname:	National Flame & Forge, Inc.
Ownstreet:	2828 Trout St.		
Owncity:	Houston	Ownstate:	TX
Ownzip:	77093	County:	Harris
Wellstreet:	330 W. 25th St.		
Wellcity:	Houston	Wellzip:	Not Reported
Own:	MW-09		
Lat dec:	29.808055		
Long dec:	-95.403333		
Elev:	0		
Brandmodel:	Magellan GPS		
Gn:	65136		
Gn1:	65	Gn75:	13
Gn25:	6	Twn:	1
Twd:	0	Twr:	0
Twrp:	0	Twrg:	0
Um:	1	Ue:	0
Ud:	0	Uin:	0
Uir:	0	Ug:	0
Uij:	0	Up:	0
Udw:	0	Ut:	0
Us:	0	Uf:	0
Pby:	0	Pbn:	0
Datestart:	28-JUN-11	Datecomp:	28-JUN-11
Dia1:	8	Dia1to:	32
Dia2:	Not Reported	Dia2from:	Not Reported
Dia2to:	Not Reported	Dia3:	Not Reported
Dia3from:	Not Reported	Dia3to:	Not Reported
Dmdriven:	0	Dmairrotar:	0
Dmmudrotar:	0	Dmbored:	0

GEOCHECK VERSION 2.1
STATE DATABASE WELL INFORMATION

Dmairham:	0	Dmcabletoo:	0
Dmjetted:	0	Dmhollowst:	1
Dmrevcirc:	0	Dmotherck:	0
Dmother:	Not Reported	Bco:	0
Bcs:	0	Bcg:	0
Bcgs:	Not Reported	Bcu:	0
Bcoc:	1	Bcot:	20/40 sand
Gpf:	Not Reported	Gpt:	Not Reported
Cemfrom1:	32	Cemto1:	20
Nosacks1:	7,sand	Cemfrom2:	20
Cemto2:	18	Nosacks2:	1, bent. chips
Cemfrom3:	18	Cemto3:	0
Nosacks3:	3	Cementmeth:	grout pump
Cementby:	MEDI	Ds:	Not Reported
Dpl:	Not Reported	Dsv:	Not Reported
Appvar:	Not Reported	Scs:	1
Scsv:	0	Scp:	0
Sca:	0	Watlev:	Not Reported
Watlevdate:	Not Reported	Artflow:	Not Reported
Wellplug48:	0	Tpturbine:	0
Tpjet:	0	Tpsubmersi:	0
Tpcylinder:	0	Tpotherck:	0
Tpother:	Not Reported	Pumpbowlde:	Not Reported
Wtpump:	0	Wtbailer:	0
Wtjetted:	0	Wtestimate:	0
Welltestyi:	Not Reported	Welltestdr:	Not Reported
Welltesthr:	Not Reported	Watqualund:	0
Watqualu 1:	0	Watertype:	Not Reported
Stratdepth:	Not Reported	Chemanaly:	0
Chemanaln:	0	Undnatural:	0
Untype:	Not Reported	Undhydro:	0
Undhaz:	0	Undotherck:	0
Undother:	Not Reported		
Undcertify:	0	Compname:	Mathers Environmental Drilling Inc.
Drllicno:	4850		
Compstreet:	12243 B. FM 529	Compcity:	Houston
Compstate:	TX	Compzip:	77041
Drillernam:	Patrick Stephens	Traineenam:	Not Reported
Tnum:	Not Reported		
Comments:	Not Reported		
Confidenti:	0	Letterrecv:	Not Reported
Deleted:	0	Insdate:	Not Reported
Site id:	TXMON3000261468		
Latitude:	29.808055		
Longitude:	-95.403333		

Map ID:	35		
Dateentere:	18-JUL-14	Ownname:	JLB
Ownstreet:	525 West 24th Street		
Owncity:	Houston	Ownstate:	TX
Ownzip:	77008	County:	Harris
Wellstreet:	525 West 24th Street		
Wellcity:	Houston	Wellzip:	77008
Own:	MW-17		
Lat dec:	29.807777		
Long dec:	-95.406944		
Elev:	0		

GEOCHECK VERSION 2.1
STATE DATABASE WELL INFORMATION

Brandmodel:	Not Reported		
Gn:	65136		
Gn1:	65	Gn75:	13
Gn25:	6	Twn:	1
Twd:	0	Twr:	0
Twrp:	0	Twrg:	0
Um:	1	Ue:	0
Ud:	0	Uin:	0
Uir:	0	Ug:	0
Uij:	0	Up:	0
Udw:	0	Ut:	0
Us:	0	Uf:	0
Pby:	0	Pbn:	0
Datestart:	10-JUN-14	Datecomp:	10-JUN-14
Dia1:	8.25	Dia1to:	32
Dia2:	Not Reported	Dia2from:	Not Reported
Dia2to:	Not Reported	Dia3:	Not Reported
Dia3from:	Not Reported	Dia3to:	Not Reported
Dmdriven:	0	Dmairrotar:	0
Dmmudrotar:	0	Dmbored:	0
Dmairham:	0	Dmcabletoo:	0
Dmjetted:	0	Dmhollowst:	1
Dmrevcirc:	0	Dmotherck:	0
Dmother:	Not Reported	Bco:	1
Bcs:	0	Bcg:	0
Bcgs:	Not Reported	Bcu:	0
Bcoc:	0	Bcot:	Not Reported
Gpf:	Not Reported	Gpt:	Not Reported
Cemfrom1:	0	Cemto1:	2
Nosacks1:	1 Portland	Cemfrom2:	2
Cemto2:	11	Nosacks2:	3 Bentonite
Cemfrom3:	11	Cemto3:	32
Nosacks3:	11 Sand	Cementmeth:	Not Reported
Cementby:	Not Reported	Ds:	Not Reported
Dpl:	Not Reported	Dsv:	Not Reported
Appvar:	Not Reported	Scs:	1
Scsv:	0	Scp:	0
Sca:	0	Watlev:	Not Reported
Watlevdate:	Not Reported	Artflow:	Not Reported
Wellplug48:	0	Tpturbine:	0
Tpjet:	0	Tpsubmersi:	0
Tpcylinder:	0	Tpotherck:	0
Tpother:	Not Reported	Pumpbowlde:	Not Reported
Wtpump:	0	Wtbailer:	0
Wtjetted:	0	Wtestimate:	0
Welltestyi:	Not Reported	Welltestdr:	Not Reported
Welltesthr:	Not Reported	Watqualund:	0
Watqualu 1:	0	Watertype:	Not Reported
Stratdepth:	Not Reported	Chemanaly:	0
Chemanaln:	0	Undnatural:	0
Untype:	Not Reported	Undhydro:	0
Undhaz:	0	Undotherck:	0
Undother:	Not Reported		
Undcertify:	0	Compname:	Envirotech Drilling Services
Drllicno:	58171		
Compstreet:	2718 S. Brompton Drive	Compcity:	Pearland
Compstate:	TX	Compzip:	77584
Drillernam:	Jaime Vasquez	Traineenam:	Not Reported
Tnum:	Not Reported		
Comments:	Not Reported		

GEOCHECK VERSION 2.1
STATE DATABASE WELL INFORMATION

Confidenti:	0	Letterrecv:	Not Reported
Deleted:	0	Insdate:	Not Reported
Site id:	TXMON3000364567		
Latitude:	29.807777		
Longitude:	-95.406944		

Map ID:	35		
Dateentere:	18-JUL-14	Ownname:	JLB
Ownstreet:	525 West 24th Street		
Owncity:	Houston	Ownstate:	TX
Ownzip:	77008	County:	Harris
Wellstreet:	525 West 24th Street		
Wellcity:	Houston	Wellzip:	77008
Own:	MW-18		
Lat dec:	29.807777		
Long dec:	-95.406944		
Elev:	0		
Brandmodel:	Not Reported		
Gn:	65136		
Gn1:	65	Gn75:	13
Gn25:	6	Twn:	1
Twd:	0	Twr:	0
Twrp:	0	Twrg:	0
Um:	1	Ue:	0
Ud:	0	Uin:	0
Uir:	0	Ug:	0
Uij:	0	Up:	0
Udw:	0	Ut:	0
Us:	0	Uf:	0
Pby:	0	Pbn:	0
Datestart:	10-JUN-14	Datecomp:	10-JUN-14
Dia1:	8.25	Dia1to:	30
Dia2:	Not Reported	Dia2from:	Not Reported
Dia2to:	Not Reported	Dia3:	Not Reported
Dia3from:	Not Reported	Dia3to:	Not Reported
Dmdriven:	0	Dmairrotar:	0
Dmmudrotar:	0	Dmbored:	0
Dmairham:	0	Dmcabletoo:	0
Dmjetted:	0	Dmhollowst:	1
Dmrevcirc:	0	Dmotherck:	0
Dmother:	Not Reported	Bco:	1
Bcs:	0	Bcg:	0
Bcgs:	Not Reported	Bcu:	0
Bcoc:	0	Bcot:	Not Reported
Gpf:	Not Reported	Gpt:	Not Reported
Cemfrom1:	0	Cemto1:	2
Nosacks1:	1 Portland	Cemfrom2:	2
Cemto2:	14	Nosacks2:	3 Bentonite
Cemfrom3:	14	Cemto3:	30
Nosacks3:	8 Sand	Cementmeth:	Not Reported
Cementby:	Not Reported	Ds:	Not Reported
Dpl:	Not Reported	Dsv:	Not Reported
Appvar:	Not Reported	Scs:	1
Scsv:	0	Scp:	0
Sca:	0	Watlev:	Not Reported
Watlevdate:	Not Reported	Artflow:	Not Reported
Wellplug48:	0	Tpturbine:	0

Tpjet:	0	Tpsubmersi:	0
Tpcylinder:	0	Tpotherck:	0
Tpother:	Not Reported	Pumpbowlde:	Not Reported
Wtpump:	0	Wtbailer:	0
Wtjetted:	0	Wtestimate:	0
Welltestyi:	Not Reported	Welltestdr:	Not Reported
Welltesthr:	Not Reported	Watqualund:	0
Watqualu 1:	0	Watertype:	Not Reported
Stratdepth:	Not Reported	Chemanaly:	0
Chemanaln:	0	Undnatural:	0
Untype:	Not Reported	Undhydro:	0
Undhaz:	0	Undotherck:	0
Undother:	Not Reported		
Undcertify:	0	Compname:	Envirotech Drilling Services
Drllicno:	58171		
Compstreet:	2718 S. Brompton Drive	Compcity:	Pearland
Compstate:	TX	Compzip:	77584
Drillernam:	Jaime Vasquez	Traineenam:	Not Reported
Tnum:	Not Reported		
Comments:	Not Reported		
Confidenti:	0	Letterrecv:	Not Reported
Deleted:	0	Insdate:	Not Reported
Site id:	TXMON3000364570		
Latitude:	29.807777		
Longitude:	-95.406944		

Map ID:	35		
Dateentere:	18-JUL-14	Ownname:	JLB
Ownstreet:	525 West 24th Street		
Owncity:	Houston	Ownstate:	TX
Ownzip:	77008	County:	Harris
Wellstreet:	525 West 24th Street		
Wellcity:	Houston	Wellzip:	77008
Own:	MW-16		
Lat dec:	29.807777		
Long dec:	-95.406944		
Elev:	0		
Brandmodel:	Not Reported		
Gn:	65136		
Gn1:	65	Gn75:	13
Gn25:	6	Twn:	1
Twd:	0	Twr:	0
Twrp:	0	Twrg:	0
Um:	1	Ue:	0
Ud:	0	Uin:	0
Uir:	0	Ug:	0
Uij:	0	Up:	0
Udw:	0	Ut:	0
Us:	0	Uf:	0
Pby:	0	Pbn:	0
Datestart:	10-JUN-14	Datecomp:	10-JUN-14
Dia1:	8.25	Dia1to:	32
Dia2:	Not Reported	Dia2from:	Not Reported
Dia2to:	Not Reported	Dia3:	Not Reported
Dia3from:	Not Reported	Dia3to:	Not Reported
Dmdriven:	0	Dmairrotar:	0
Dmmudrotar:	0	Dmbored:	0

GEOCHECK VERSION 2.1
STATE DATABASE WELL INFORMATION

Dmairham:	0	Dmcabletoo:	0
Dmjetted:	0	Dmhollowst:	1
Dmrevcirc:	0	Dmotherck:	0
Dmother:	Not Reported	Bco:	1
Bcs:	0	Bcg:	0
Bcgs:	Not Reported	Bcu:	0
Bcoc:	0	Bcot:	Not Reported
Gpf:	Not Reported	Gpt:	Not Reported
Cemfrom1:	0	Cemto1:	2
Nosacks1:	1 Portland	Cemfrom2:	2
Cemto2:	11	Nosacks2:	3 Bentonite
Cemfrom3:	11	Cemto3:	32
Nosacks3:	11 Sand	Cementmeth:	Not Reported
Cementby:	Not Reported	Ds:	Not Reported
Dpl:	Not Reported	Dsv:	Not Reported
Appvar:	Not Reported	Scs:	1
Scsv:	0	Scp:	0
Sca:	0	Watlev:	Not Reported
Watlevdate:	Not Reported	Artflow:	Not Reported
Wellplug48:	0	Tpturbine:	0
Tpjet:	0	Tpsubmersi:	0
Tpcylinder:	0	Tpotherck:	0
Tpother:	Not Reported	Pumpbowlde:	Not Reported
Wtpump:	0	Wtbailer:	0
Wtjetted:	0	Wtestimate:	0
Welltestyi:	Not Reported	Welltestdr:	Not Reported
Welltesthr:	Not Reported	Watqualund:	0
Watqualu 1:	0	Watertype:	Not Reported
Stratdepth:	Not Reported	Chemanaly:	0
Chemanaln:	0	Undnatural:	0
Untype:	Not Reported	Undhydro:	0
Undhaz:	0	Undotherck:	0
Undother:	Not Reported		
Undcertify:	0	Compname:	Envirotech Drilling Services
Drllicno:	58171		
Compstreet:	2718 S. Brompton Drive	Compcity:	Pearland
Compstate:	TX	Compzip:	77584
Drillernam:	Jaime Vasquez	Traineenam:	Not Reported
Tnum:	Not Reported		
Comments:	Not Reported		
Confidenti:	0	Letterrecv:	Not Reported
Deleted:	0	Insdate:	Not Reported
Site id:	TXMON3000364556		
Latitude:	29.807777		
Longitude:	-95.406944		

Map ID:	35		
Plugtrackn:	95666		
Dateentere:	21-JUL-14	Ownname:	JLB
Ownstreet:	525 West 24th Street	Owncity:	Houston
Ownstate:	TX	Ownzip:	77008
Wellstreet:	525 West 24th Street		
Wellcity:	Houston	Wellzip:	77008
County:	Harris		
Latitude:	294828		
Lat dec:	29.807777		
Longitude:	952425		

Long dec:	-95.406944		
Brmod:	Not Reported		
Gn:	65136		
Gn1:	65	Gn75:	13
Gn25:	6	Ownwellno:	MW-16
Typewater:	0	Typemon:	1
Typeinj:	0	Typedw:	0
Histdrille:	Jaime Vasquez	Histdrllic:	58171
Histdatedr:	10-JUN-14	Histtracki:	369089
Histdiamin:	8.25 in	Histdepth:	32 ft
Plugdate:	17-JUL-14		
Plugmeth:	No Data		
Plugopname:	Jaime Vasquez		
Plugoplic:	58171		
Plugmeth1:	0	Plugmeth2:	0
Plugmeth3:	1	Plugmeth4:	0
Plugmethot:	0	Plugvar:	Not Reported
Cdiam1:	Not Reported	Cfrom1:	Not Reported
Cto1:	Not Reported	Cdiam2:	Not Reported
Cfrom2:	Not Reported	Cto2:	Not Reported
Cdiam3:	Not Reported	Cfrom3:	Not Reported
Cto3:	Not Reported	Cbfrom1:	0
Cbto1:	2	Cbsacks1:	1 Portland
Cbfrom2:	2	Cbto2:	11
Cbsacks2:	3 Bentonite	Cbfrom3:	11
Cbto3:	32	Cbsacks3:	11 Sand
Cbfrom4:	Not Reported	Cbto4:	Not Reported
Cbsacks4:	Not Reported	Cbfrom5:	Not Reported
Cbto5:	Not Reported	Cbsacks5:	Not Reported
Compname:	Envirotech Drilling Services	Compstreet:	2718 S. Brompton Drive
Compcity:	Pearland	Compstate:	TX
Compzip:	77584	Nameassig:	Jaime Vasquez
Traineenam:	Not Reported	Tnum:	Not Reported
Deleted:	0	Site id:	TXPLU3000094213

Map ID:	35		
Plugtrackn:	95667		
Dateentere:	21-JUL-14	Ownname:	JLB
Ownstreet:	525 West 24th Street	Owncity:	Houston
Ownstate:	TX	Ownzip:	77008
Wellstreet:	525 West 24th Street		
Wellcity:	Houston	Wellzip:	77008
County:	Harris		
Latitude:	294828		
Lat dec:	29.807777		
Longitude:	952425		
Long dec:	-95.406944		
Brmod:	Not Reported		
Gn:	65136		
Gn1:	65	Gn75:	13
Gn25:	6	Ownwellno:	MW-17
Typewater:	0	Typemon:	1
Typeinj:	0	Typedw:	0
Histdrille:	Jaime Vasquez	Histdrllic:	58171
Histdatedr:	10-JUN-14	Histtracki:	369100
Histdiamin:	8.25 in	Histdepth:	32 ft

GEOCHECK VERSION 2.1
STATE DATABASE WELL INFORMATION

Plugdate:	17-JUL-14		
Plugmeth:	No Data		
Plugopname:	Jaime Vasquez		
Plugoplic:	58171		
Plugmeth1:	0	Plugmeth2:	0
Plugmeth3:	1	Plugmeth4:	0
Plugmethot:	0	Plugvar:	Not Reported
Cdiam1:	Not Reported	Cfrom1:	Not Reported
Cto1:	Not Reported	Cdiam2:	Not Reported
Cfrom2:	Not Reported	Cto2:	Not Reported
Cdiam3:	Not Reported	Cfrom3:	Not Reported
Cto3:	Not Reported	Cbfrom1:	0
Cbto1:	2	Cbsacks1:	1 Portland
Cbfrom2:	2	Cbto2:	11
Cbsacks2:	3 Bentonite	Cbfrom3:	11
Cbto3:	32	Cbsacks3:	11 Sand
Cbfrom4:	Not Reported	Cbto4:	Not Reported
Cbsacks4:	Not Reported	Cbfrom5:	Not Reported
Cbto5:	Not Reported	Cbsacks5:	Not Reported
Compname:	Envirotech Drilling Services	Compstreet:	2718 S. Brompton Drive
Compcity:	Pearland	Compstate:	TX
Compzip:	77584	Nameassig:	Jaime Vasquez
Traineenam:	Not Reported	Tnum:	Not Reported
Deleted:	0	Site id:	TXPLU3000094214

Map ID:	37		
Fid:	105853	State well:	6513612
County nam:	Harris	Basin name:	San Jacinto River
Gma:	14	Rwpa:	H
Previous w:	Not Reported		
Lat dec:	29.806666		
Long dec:	-95.409166		
Coordsourc:	+/- 5 Seconds		
Owner 1:	Oriental Textile Mills	Owner 2:	Not Reported
Driller 1:	Taylor and Roberts	Driller 2:	Not Reported
Aquifer co:	121EVGL	Aquifer id:	Gulf Coast
Elev of ls:	69	Elev meth:	Interpolated From Topo Map
Date drill:	00001909	Welltype:	Withdrawal of Water
Well depth:	800	Depthsourc:	Unknown
Welluse:	Plugged or Destroyed		
Site id:	TXWDB5000105854		

Infrequent Const:

Date:	1/14/1939		
Sample number:	1	Storet code:	00900
Flag:	Not Reported	Const val:	99
Plus minus:	Not Reported		

Infrequent Const:

Date:	2/18/1941		
Sample number:	1	Storet code:	00900
Flag:	Not Reported	Const val:	88
Plus minus:	Not Reported		

Infrequent Const:			
Date:	3/20/1931		
Sample number:	1	Storet code:	00900
Flag:	Not Reported	Const val:	110
Plus minus:	Not Reported		

Infrequent Const:			
Date:	5/21/1940		
Sample number:	1	Storet code:	00900
Flag:	Not Reported	Const val:	102
Plus minus:	Not Reported		

Infrequent Const:			
Date:	8/5/1939		
Sample number:	1	Storet code:	00900
Flag:	Not Reported	Const val:	106
Plus minus:	Not Reported		

Water Quality Info:		Mm date:	1
Dd date:	14	Yydate:	1939
Sample number:	1	Sample time:	Not Reported
Temp centigrade:	Not Reported	Top s interval:	Not Reported
Bottom s interval:	Not Reported	Samp int aqcode:	Not Reported
Collection remarks:	Not Reported	Reliability rem:	99
Collecting agency:	Not Reported	Lab code:	Not Reported
Bu wqanalysis:	U	Q00955 flag:	Not Reported
Q00955 silica mgl:	Not Reported	Q00910 flag:	Not Reported
Q00910 calcium mgl:	Not Reported	Q00920 flag:	Not Reported
Q00920 magnes mgl:	Not Reported	Q00929 flag:	Not Reported
Q00929 sodium mgl:	70	Q00937 flag:	Not Reported
Q00937 potass mgl:	Not Reported	Q01080 flag:	Not Reported
Q01080 strontium:	Not Reported	Q00445 carb mgl:	0
Q00440 bicarb mgl:	247	Q00945 flag:	Not Reported
Q00945 sulfate mgl:	12	Q00940 flag:	Not Reported
Q00940 chloride mg:	26	Q00951 flag:	Not Reported
Q00951 fluoride mg:	Not Reported	Q71850 flag:	Not Reported
Q71850 nitrate mgl:	.1	Q00403 flag:	Not Reported
Q00403 ph:	Not Reported	Q70300 tds:	264
Q00415 flag:	Not Reported	Q00415 phen alk:	0
Q00410 flag:	Not Reported	Q00410 total alk:	202.46
Q00900 tot hardnes:	Not Reported	Q00932 percent na:	Not Reported
Q00931 sar:	Not Reported	Q71860 rsc:	Not Reported
Q00095 flag:	Not Reported	Q00095 spec cond:	Not Reported
Date entered:	Not Reported	User name:	pnordstr
Bu value:	Not Reported		

Water Quality Info:		Mm date:	1
Dd date:	22	Yydate:	1943
Sample number:	1	Sample time:	Not Reported
Temp centigrade:	Not Reported	Top s interval:	Not Reported
Bottom s interval:	Not Reported	Samp int aqcode:	Not Reported
Collection remarks:	Not Reported	Reliability rem:	99
Collecting agency:	Not Reported	Lab code:	Not Reported
Bu wqanalysis:	U	Q00955 flag:	Not Reported
Q00955 silica mgl:	Not Reported	Q00910 flag:	Not Reported
Q00910 calcium mgl:	Not Reported	Q00920 flag:	Not Reported

Q00920 magnes mgl:	Not Reported	Q00929 flag:	Not Reported
Q00929 sodium mgl:	Not Reported	Q00937 flag:	Not Reported
Q00937 potass mgl:	Not Reported	Q01080 flag:	Not Reported
Q01080 strontium:	Not Reported	Q00445 carb mgl:	0
Q00440 bicarb mgl:	256	Q00945 flag:	Not Reported
Q00945 sulfate mgl:	8	Q00940 flag:	Not Reported
Q00940 chloride mg:	27	Q00951 flag:	Not Reported
Q00951 fluoride mg:	Not Reported	Q71850 flag:	Not Reported
Q71850 nitrate mgl:	Not Reported	Q00403 flag:	Not Reported
Q00403 ph:	Not Reported	Q70300 tds:	Not Reported
Q00415 flag:	Not Reported	Q00415 phen alk:	0
Q00410 flag:	Not Reported	Q00410 total alk:	209.84
Q00900 tot hardnes:	Not Reported	Q00932 percent na:	Not Reported
Q00931 sar:	Not Reported	Q71860 rsc:	Not Reported
Q00095 flag:	Not Reported	Q00095 spec cond:	Not Reported
Date entered:	Not Reported	User name:	pnordstr
Bu value:	Not Reported		

Water Quality Info:		Mm date:	1
Dd date:	28	Yydate:	1942
Sample number:	1	Sample time:	Not Reported
Temp centigrade:	Not Reported	Top s interval:	Not Reported
Bottom s interval:	Not Reported	Samp int aqcode:	Not Reported
Collection remarks:	Not Reported	Reliability rem:	99
Collecting agency:	Not Reported	Lab code:	Not Reported
Bu wqanalysis:	U	Q00955 flag:	Not Reported
Q00955 silica mgl:	Not Reported	Q00910 flag:	Not Reported
Q00910 calcium mgl:	27	Q00920 flag:	Not Reported
Q00920 magnes mgl:	9	Q00929 flag:	Not Reported
Q00929 sodium mgl:	70	Q00937 flag:	Not Reported
Q00937 potass mgl:	Not Reported	Q01080 flag:	Not Reported
Q01080 strontium:	Not Reported	Q00445 carb mgl:	0
Q00440 bicarb mgl:	248	Q00945 flag:	Not Reported
Q00945 sulfate mgl:	17	Q00940 flag:	Not Reported
Q00940 chloride mg:	27	Q00951 flag:	Not Reported
Q00951 fluoride mg:	Not Reported	Q71850 flag:	Not Reported
Q71850 nitrate mgl:	Not Reported	Q00403 flag:	Not Reported
Q00403 ph:	Not Reported	Q70300 tds:	271
Q00415 flag:	Not Reported	Q00415 phen alk:	0
Q00410 flag:	Not Reported	Q00410 total alk:	203.28
Q00900 tot hardnes:	70	Q00932 percent na:	59
Q00931 sar:	2.98	Q71860 rsc:	1.97
Q00095 flag:	Not Reported	Q00095 spec cond:	Not Reported
Date entered:	Not Reported	User name:	pnordstr
Bu value:	Not Reported		

Water Quality Info:		Mm date:	2
Dd date:	18	Yydate:	1941
Sample number:	1	Sample time:	Not Reported
Temp centigrade:	Not Reported	Top s interval:	Not Reported
Bottom s interval:	Not Reported	Samp int aqcode:	Not Reported
Collection remarks:	Not Reported	Reliability rem:	99
Collecting agency:	Not Reported	Lab code:	Not Reported
Bu wqanalysis:	U	Q00955 flag:	Not Reported
Q00955 silica mgl:	Not Reported	Q00910 flag:	Not Reported
Q00910 calcium mgl:	Not Reported	Q00920 flag:	Not Reported

Q00920 magnes mgl:	Not Reported	Q00929 flag:	Not Reported
Q00929 sodium mgl:	71	Q00937 flag:	Not Reported
Q00937 potass mgl:	Not Reported	Q01080 flag:	Not Reported
Q01080 strontium:	Not Reported	Q00445 carb mgl:	0
Q00440 bicarb mgl:	227	Q00945 flag:	Not Reported
Q00945 sulfate mgl:	17	Q00940 flag:	Not Reported
Q00940 chloride mg:	28	Q00951 flag:	Not Reported
Q00951 fluoride mg:	Not Reported	Q71850 flag:	Not Reported
Q71850 nitrate mgl:	Not Reported	Q00403 flag:	Not Reported
Q00403 ph:	Not Reported	Q70300 tds:	258
Q00415 flag:	Not Reported	Q00415 phen alk:	0
Q00410 flag:	Not Reported	Q00410 total alk:	186.07
Q00900 tot hardnes:	Not Reported	Q00932 percent na:	Not Reported
Q00931 sar:	Not Reported	Q71860 rsc:	Not Reported
Q00095 flag:	Not Reported	Q00095 spec cond:	Not Reported
Date entered:	Not Reported	User name:	pnordstr
Bu value:	Not Reported		

Water Quality Info:		Mm date:	3
Dd date:	20	Yydate:	1931
Sample number:	1	Sample time:	Not Reported
Temp centigrade:	Not Reported	Top s interval:	Not Reported
Bottom s interval:	Not Reported	Samp int aqcode:	Not Reported
Collection remarks:	Not Reported	Reliability rem:	99
Collecting agency:	Not Reported	Lab code:	Not Reported
Bu wqanalysis:	U	Q00955 flag:	Not Reported
Q00955 silica mgl:	Not Reported	Q00910 flag:	Not Reported
Q00910 calcium mgl:	Not Reported	Q00920 flag:	Not Reported
Q00920 magnes mgl:	Not Reported	Q00929 flag:	Not Reported
Q00929 sodium mgl:	Not Reported	Q00937 flag:	Not Reported
Q00937 potass mgl:	Not Reported	Q01080 flag:	Not Reported
Q01080 strontium:	Not Reported	Q00445 carb mgl:	0
Q00440 bicarb mgl:	Not Reported	Q00945 flag:	Not Reported
Q00945 sulfate mgl:	30	Q00940 flag:	Not Reported
Q00940 chloride mg:	30	Q00951 flag:	Not Reported
Q00951 fluoride mg:	Not Reported	Q71850 flag:	Not Reported
Q71850 nitrate mgl:	Not Reported	Q00403 flag:	Not Reported
Q00403 ph:	Not Reported	Q70300 tds:	Not Reported
Q00415 flag:	Not Reported	Q00415 phen alk:	Not Reported
Q00410 flag:	Not Reported	Q00410 total alk:	Not Reported
Q00900 tot hardnes:	Not Reported	Q00932 percent na:	Not Reported
Q00931 sar:	Not Reported	Q71860 rsc:	Not Reported
Q00095 flag:	Not Reported	Q00095 spec cond:	Not Reported
Date entered:	Not Reported	User name:	pnordstr
Bu value:	Not Reported		

Water Quality Info:		Mm date:	5
Dd date:	21	Yydate:	1940
Sample number:	1	Sample time:	Not Reported
Temp centigrade:	Not Reported	Top s interval:	Not Reported
Bottom s interval:	Not Reported	Samp int aqcode:	Not Reported
Collection remarks:	Not Reported	Reliability rem:	99
Collecting agency:	Not Reported	Lab code:	Not Reported
Bu wqanalysis:	U	Q00955 flag:	Not Reported
Q00955 silica mgl:	Not Reported	Q00910 flag:	Not Reported
Q00910 calcium mgl:	Not Reported	Q00920 flag:	Not Reported

Q00920 magnes mgl:	Not Reported	Q00929 flag:	Not Reported
Q00929 sodium mgl:	69	Q00937 flag:	Not Reported
Q00937 potass mgl:	Not Reported	Q01080 flag:	Not Reported
Q01080 strontium:	Not Reported	Q00445 carb mgl:	0
Q00440 bicarb mgl:	248	Q00945 flag:	Not Reported
Q00945 sulfate mgl:	10	Q00940 flag:	Not Reported
Q00940 chloride mg:	27	Q00951 flag:	Not Reported
Q00951 fluoride mg:	Not Reported	Q71850 flag:	Not Reported
Q71850 nitrate mgl:	.2	Q00403 flag:	Not Reported
Q00403 ph:	Not Reported	Q70300 tds:	265
Q00415 flag:	Not Reported	Q00415 phen alk:	0
Q00410 flag:	Not Reported	Q00410 total alk:	203.28
Q00900 tot hardnes:	Not Reported	Q00932 percent na:	Not Reported
Q00931 sar:	Not Reported	Q71860 rsc:	Not Reported
Q00095 flag:	Not Reported	Q00095 spec cond:	Not Reported
Date entered:	Not Reported	User name:	pnordstr
Bu value:	Not Reported		

Water Quality Info:		Mm date:	8
Dd date:	5	Yydate:	1939
Sample number:	1	Sample time:	Not Reported
Temp centigrade:	Not Reported	Top s interval:	Not Reported
Bottom s interval:	Not Reported	Samp int aqcode:	Not Reported
Collection remarks:	Not Reported	Reliability rem:	99
Collecting agency:	Not Reported	Lab code:	Not Reported
Bu wqanalysis:	U	Q00955 flag:	Not Reported
Q00955 silica mgl:	Not Reported	Q00910 flag:	Not Reported
Q00910 calcium mgl:	Not Reported	Q00920 flag:	Not Reported
Q00920 magnes mgl:	Not Reported	Q00929 flag:	Not Reported
Q00929 sodium mgl:	66	Q00937 flag:	Not Reported
Q00937 potass mgl:	Not Reported	Q01080 flag:	Not Reported
Q01080 strontium:	Not Reported	Q00445 carb mgl:	0
Q00440 bicarb mgl:	244	Q00945 flag:	Not Reported
Q00945 sulfate mgl:	12	Q00940 flag:	Not Reported
Q00940 chloride mg:	27	Q00951 flag:	Not Reported
Q00951 fluoride mg:	.2	Q71850 flag:	Not Reported
Q71850 nitrate mgl:	Not Reported	Q00403 flag:	Not Reported
Q00403 ph:	Not Reported	Q70300 tds:	262
Q00415 flag:	Not Reported	Q00415 phen alk:	0
Q00410 flag:	Not Reported	Q00410 total alk:	200
Q00900 tot hardnes:	Not Reported	Q00932 percent na:	Not Reported
Q00931 sar:	Not Reported	Q71860 rsc:	Not Reported
Q00095 flag:	Not Reported	Q00095 spec cond:	Not Reported
Date entered:	Not Reported	User name:	pnordstr
Bu value:	Not Reported		

Remarks:		Group number:	1
Remarks 1:	Well destroyed.	Remarks 2:	Not Reported

Map ID: 38

GEOCHECK VERSION 2.1
STATE DATABASE WELL INFORMATION

Dateentere:	12-JUL-12	Ownname:	New Residence for Indoor Comfort
Ownstreet:	2219 Columbia Street		
Owncity:	Houston	Ownstate:	TX
Ownzip:	77081	County:	Harris
Wellstreet:	2219 Columbia Street		
Wellcity:	Houston	Wellzip:	77081
Own:	Not Reported		
Lat dec:	29.806666		
Long dec:	-95.39361		
Elev:	0		
Brandmodel:	Magellan		
Gn:	65136		
Gn1:	65	Gn75:	13
Gn25:	6	Twn:	1
Twd:	0	Twr:	0
Twrp:	0	Twrg:	0
Um:	0	Ue:	0
Ud:	0	Uin:	0
Uir:	0	Ug:	1
Uij:	0	Up:	0
Udw:	0	Ut:	0
Us:	0	Uf:	0
Pby:	0	Pbn:	0
Datestart:	25-JUN-12	Datecomp:	26-JUN-12
Dia1:	4.75	Dia1to:	300
Dia2:	Not Reported	Dia2from:	Not Reported
Dia2to:	Not Reported	Dia3:	Not Reported
Dia3from:	Not Reported	Dia3to:	Not Reported
Dmdriven:	0	Dmairrotar:	0
Dmmudrotar:	1	Dmbored:	0
Dmairham:	0	Dmcabletoo:	0
Dmjetted:	0	Dmhollowst:	0
Dmrevcirc:	0	Dmotherck:	0
Dmother:	Not Reported	Bco:	0
Bcs:	1	Bcg:	0
Bcgs:	Not Reported	Bcu:	0
Bcoc:	0	Bcot:	Not Reported
Gpf:	Not Reported	Gpt:	Not Reported
Cemfrom1:	0	Cemto1:	300
Nosacks1:	40	Cemfrom2:	Not Reported
Cemto2:	Not Reported	Nosacks2:	Not Reported
Cemfrom3:	Not Reported	Cemto3:	Not Reported
Nosacks3:	Not Reported	Cementmeth:	Pressured Barotherm Grout
Cementby:	William McPike	Ds:	Not Reported
Dpl:	Not Reported	Dsv:	Not Reported
Appvar:	Not Reported	Scs:	0
Scsv:	0	Scp:	0
Sca:	0	Watlev:	Not Reported
Watlevdate:	Not Reported	Artflow:	Not Reported
Wellplug48:	0	Tpturbine:	0
Tpjet:	0	Tpsubmersi:	0
Tpcylinder:	0	Tpotherck:	0
Tpother:	Not Reported	Pumpbowlde:	Not Reported
Wtpump:	0	Wtbailer:	0
Wtjetted:	0	Wtestimate:	0
Welltestyi:	Not Reported	Welltestdr:	Not Reported
Welltesthr:	Not Reported	Watqualund:	0
Watqualu 1:	0	Watertype:	Not Reported
Stratdepth:	Not Reported	Chemanaly:	0
Chemanaln:	0	Undnatural:	0

GEOCHECK VERSION 2.1
STATE DATABASE WELL INFORMATION

Untype:	Not Reported	Undhydro:	0
Undhaz:	0	Undotherck:	0
Undother:	Not Reported		
Undcertify:	0	Compname:	Geothermal Drilling, Inc.
Drllicno:	3166		
Compstreet:	8840 Highway 75 South	Compcity:	Huntsville
Compstate:	TX	Compzip:	77340
Drillernam:	William McPike	Traineenam:	Jose Lira
Tnum:	57326		
Comments:	Not Reported		
Confidenti:	0	Letterrecv:	Not Reported
Deleted:	0	Insdate:	Not Reported
Site id:	TXMON3000288524		
Latitude:	29.806666		
Longitude:	-95.39361		

Map ID:	39		
Dateentere:	21-NOV-06	Ownname:	Natchez Properties, LLC
Ownstreet:	2600 Citadel Plaza Drive		
Owncity:	Houston	Ownstate:	TX
Ownzip:	77008	County:	Harris
Wellstreet:	1111 Studewood		
Wellcity:	Houston	Wellzip:	Not Reported
Own:	SB-5		
Lat dec:	29.806111		
Long dec:	-95.407222		
Elev:	0		
Brandmodel:	Garmin e-trex		
Gn:	65136		
Gn1:	65	Gn75:	13
Gn25:	6	Twn:	1
Twd:	0	Twr:	0
Twrp:	0	Twrg:	0
Um:	0	Ue:	1
Ud:	0	Uin:	0
Uir:	0	Ug:	0
Uij:	0	Up:	0
Udw:	0	Ut:	0
Us:	0	Uf:	0
Pby:	0	Pbn:	0
Datestart:	23-AUG-06	Datecomp:	23-AUG-06
Dia1:	2	Dia1to:	16
Dia2:	Not Reported	Dia2from:	Not Reported
Dia2to:	Not Reported	Dia3:	Not Reported
Dia3from:	Not Reported	Dia3to:	Not Reported
Dmdriven:	0	Dmairrotar:	0
Dmmudrotar:	0	Dmbored:	0
Dmairham:	0	Dmcabletoo:	0
Dmjetted:	0	Dmhollowst:	0
Dmrevcirc:	0	Dmotherck:	1
Dmother:	Direct Push	Bco:	0
Bcs:	0	Bcg:	0
Bcgs:	Not Reported	Bcu:	0
Bcoc:	1	Bcot:	PLUGGED
Gpf:	Not Reported	Gpt:	Not Reported
Cemfrom1:	0	Cemto1:	16
Nosacks1:	6 cement benton	Cemfrom2:	Not Reported

Cemto2:	Not Reported	Nosacks2:	Not Reported
Cemfrom3:	Not Reported	Cemto3:	Not Reported
Nosacks3:	Not Reported	Cementmeth:	Tremie
Cementby:	Best Drilling Services, Inc.	Ds:	Not Reported
Dpl:	Not Reported	Dsv:	Not Reported
Appvar:	Not Reported	Scs:	0
Scsv:	0	Scp:	0
Sca:	0	Watlev:	Not Reported
Watlevdate:	Not Reported	Artflow:	Not Reported
Wellplug48:	0	Tpturbine:	0
Tpjet:	0	Tpsubmersi:	0
Tpcylinder:	0	Tpotherck:	0
Tpother:	Not Reported	Pumpbowlde:	Not Reported
Wtpump:	0	Wtbailer:	0
Wtjetted:	0	Wtestimate:	0
Welltestyi:	Not Reported	Welltestdr:	Not Reported
Welltesthr:	Not Reported	Watqualund:	0
Watqualu 1:	0	Watertype:	Not Reported
Stratdepth:	Not Reported	Chemanaly:	0
Chemanaln:	0	Undnatural:	0
Untype:	Not Reported	Undhydro:	0
Undhaz:	0	Undotherck:	0
Undother:	Not Reported		
Undcertify:	0	Compname:	Best Drilling Services, Inc.
Drllicno:	3026		
Compstreet:	P.O. Box 845	Compcity:	Friendswood
Compstate:	TX	Compzip:	77549
Drillernam:	Lawrence Tobola	Traineenam:	Not Reported
Tnum:	Not Reported		
Comments:	Project No.: 02444.017.027.0020		
Confidenti:	0	Letterrecv:	Not Reported
Deleted:	0	Insdate:	Not Reported
Site id:	TXMON3000096958		
Latitude:	29.806111		
Longitude:	-95.407222		

Map ID:	39		
Dateentere:	21-NOV-06	Ownname:	Natchez Properties, LLC
Ownstreet:	2600 Citadel Plaza Drive		
Owncity:	Houston	Ownstate:	TX
Ownzip:	77008	County:	Harris
Wellstreet:	1111 Studewood		
Wellcity:	Houston	Wellzip:	Not Reported
Own:	SB-6		
Lat dec:	29.806111		
Long dec:	-95.407222		
Elev:	0		
Brandmodel:	Garmin e-trex		
Gn:	65136		
Gn1:	65	Gn75:	13
Gn25:	6	Twn:	1
Twd:	0	Twr:	0
Twrp:	0	Twrg:	0
Um:	0	Ue:	1
Ud:	0	Uin:	0
Uir:	0	Ug:	0
Uij:	0	Up:	0

GEOCHECK VERSION 2.1
STATE DATABASE WELL INFORMATION

Udw:	0	Ut:	0
Us:	0	Uf:	0
Pby:	0	Pbn:	0
Datestart:	23-AUG-06	Datecomp:	23-AUG-06
Dia1:	2	Dia1to:	16
Dia2:	Not Reported	Dia2from:	Not Reported
Dia2to:	Not Reported	Dia3:	Not Reported
Dia3from:	Not Reported	Dia3to:	Not Reported
Dmdriven:	0	Dmairrotar:	0
Dmmudrotar:	0	Dmbored:	0
Dmairham:	0	Dmcabletoo:	0
Dmjetted:	0	Dmhollowst:	0
Dmrevcirc:	0	Dmotherck:	1
Dmother:	Direct Push	Bco:	0
Bcs:	0	Bcg:	0
Bcgs:	Not Reported	Bcu:	0
Bcoc:	1	Bcot:	PLUGGED
Gpf:	Not Reported	Gpt:	Not Reported
Cemfrom1:	0	Cemto1:	16
Nosacks1:	6 cement benton	Cemfrom2:	Not Reported
Cemto2:	Not Reported	Nosacks2:	Not Reported
Cemfrom3:	Not Reported	Cemto3:	Not Reported
Nosacks3:	Not Reported	Cementmeth:	Tremie
Cementby:	Best Drilling Services, Inc.	Ds:	Not Reported
Dpl:	Not Reported	Dsv:	Not Reported
Appvar:	Not Reported	Scs:	0
Scsv:	0	Scp:	0
Sca:	0	Watlev:	Not Reported
Watlevdate:	Not Reported	Artflow:	Not Reported
Wellplug48:	0	Tpturbine:	0
Tpjet:	0	Tpsubmersi:	0
Tpcylinder:	0	Tpotherck:	0
Tpother:	Not Reported	Pumpbowlde:	Not Reported
Wtpump:	0	Wtbailer:	0
Wtjetted:	0	Wtestimate:	0
Welltestyi:	Not Reported	Welltestdr:	Not Reported
Welltesthr:	Not Reported	Watqualund:	0
Watqualu 1:	0	Watertype:	Not Reported
Stratdepth:	Not Reported	Chemanaly:	0
Chemanaln:	0	Undnatural:	0
Untype:	Not Reported	Undhydro:	0
Undhaz:	0	Undotherck:	0
Undother:	Not Reported		
Undcertify:	0	Compname:	Best Drilling Services, Inc.
Drllicno:	3026		
Compstreet:	P.O. Box 845	Compcity:	Friendswood
Compstate:	TX	Compzip:	77549
Drillernam:	Lawrence Tobola	Traineenam:	Not Reported
Tnum:	Not Reported		
Comments:	Project No.: 02444.017.027.0020		
Confidenti:	0	Letterrecv:	Not Reported
Deleted:	0	Insdate:	Not Reported
Site id:	TXMON3000096959		
Latitude:	29.806111		
Longitude:	-95.407222		

GEOCHECK VERSION 2.1
STATE DATABASE WELL INFORMATION

Map ID:	39		
Dateentere:	02-MAY-07	Ownname:	Natchez Properties, LLC
Ownstreet:	2600 Citadel Plaza Drive		
Owncity:	Houston	Ownstate:	TX
Ownzip:	77008	County:	Harris
Wellstreet:	1111 Studewood		
Wellcity:	Houston	Wellzip:	Not Reported
Own:	SB-3		
Lat dec:	29.806111		
Long dec:	-95.407222		
Elev:	0		
Brandmodel:	Garmin e-trex		
Gn:	65136		
Gn1:	65	Gn75:	13
Gn25:	6	Twn:	1
Twd:	0	Twr:	0
Twrp:	0	Twrg:	0
Um:	0	Ue:	1
Ud:	0	Uin:	0
Uir:	0	Ug:	0
Uij:	0	Up:	0
Udw:	0	Ut:	0
Us:	0	Uf:	0
Pby:	0	Pbn:	0
Datestart:	23-AUG-06	Datecomp:	23-AUG-06
Dia1:	2	Dia1to:	16
Dia2:	Not Reported	Dia2from:	Not Reported
Dia2to:	Not Reported	Dia3:	Not Reported
Dia3from:	Not Reported	Dia3to:	Not Reported
Dmdriven:	0	Dmairrotar:	0
Dmmudrotar:	0	Dmbored:	0
Dmairham:	0	Dmcabletoo:	0
Dmjetted:	0	Dmhollowst:	0
Dmrevcirc:	0	Dmotherck:	1
Dmother:	Direct Push	Bco:	0
Bcs:	0	Bcg:	0
Bcgs:	Not Reported	Bcu:	0
Bcoc:	1	Bcot:	PLUGGED
Gpf:	Not Reported	Gpt:	Not Reported
Cemfrom1:	0	Cemto1:	16
Nosacks1:	6 cement benton	Cemfrom2:	Not Reported
Cemto2:	Not Reported	Nosacks2:	Not Reported
Cemfrom3:	Not Reported	Cemto3:	Not Reported
Nosacks3:	Not Reported	Cementmeth:	Tremie
Cementby:	Best Drilling Services, Inc.	Ds:	Not Reported
Dpl:	Not Reported	Dsv:	Not Reported
Appvar:	Not Reported	Scs:	0
Scsv:	0	Scp:	0
Sca:	0	Watlev:	Not Reported
Watlevdate:	Not Reported	Artflow:	Not Reported
Wellplug48:	0	Tpturbine:	0
Tpjet:	0	Tpsubmersi:	0
Tpcylinder:	0	Tpotherck:	0
Tpother:	Not Reported	Pumpbowlde:	Not Reported
Wtpump:	0	Wtbailer:	0
Wtjetted:	0	Wtestimate:	0
Welltestyi:	Not Reported	Welltestdr:	Not Reported
Welltesthr:	Not Reported	Watqualund:	0
Watqualu 1:	0	Watertype:	Not Reported
Stratdepth:	Not Reported	Chemanaly:	0
Chemanaln:	0	Undnatural:	0

GEOCHECK VERSION 2.1
STATE DATABASE WELL INFORMATION

Untype:	Not Reported	Undhydro:	0
Undhaz:	0	Undotherck:	0
Undother:	Not Reported		
Undcertify:	0	Compname:	Best Drilling Services, Inc.
Drllicno:	3026		
Compstreet:	P.O. Box 845	Compcity:	Friendswood
Compstate:	TX	Compzip:	77549
Drillernam:	Lawrence Tobola	Traineenam:	Not Reported
Tnum:	Not Reported		
Comments:	Project No.: 02444.017.027.0020		
Confidenti:	0	Letterrecv:	Not Reported
Deleted:	0	Insdate:	Not Reported
Site id:	TXMON3000109273		
Latitude:	29.806111		
Longitude:	-95.407222		

Map ID:	39		
Dateentere:	21-NOV-06	Ownname:	Natchez Properties, LLC
Ownstreet:	2600 Citadel Plaza Drive		
Owncity:	Houston	Ownstate:	TX
Ownzip:	77008	County:	Harris
Wellstreet:	1111 Studewood		
Wellcity:	Houston	Wellzip:	Not Reported
Own:	MW-4		
Lat dec:	29.806111		
Long dec:	-95.407222		
Elev:	0		
Brandmodel:	Garmin e-trex		
Gn:	65136		
Gn1:	65	Gn75:	13
Gn25:	6	Twn:	1
Twd:	0	Twr:	0
Twrp:	0	Twrg:	0
Um:	1	Ue:	0
Ud:	0	Uin:	0
Uir:	0	Ug:	0
Uij:	0	Up:	0
Udw:	0	Ut:	0
Us:	0	Uf:	0
Pby:	0	Pbn:	0
Datestart:	24-AUG-06	Datecomp:	24-AUG-06
Dia1:	6	Dia1to:	20
Dia2:	Not Reported	Dia2from:	Not Reported
Dia2to:	Not Reported	Dia3:	Not Reported
Dia3from:	Not Reported	Dia3to:	Not Reported
Dmdriven:	0	Dmairrotar:	0
Dmmudrotar:	0	Dmbored:	0
Dmairham:	0	Dmcabletoo:	0
Dmjetted:	0	Dmhollowst:	1
Dmrevcirc:	0	Dmotherck:	0
Dmother:	Not Reported	Bco:	0
Bcs:	0	Bcg:	1
Bcgs:	20/40	Bcu:	0
Bcoc:	0	Bcot:	Not Reported
Gpf:	7	Gpt:	20
Cemfrom1:	0	Cemto1:	.5
Nosacks1:	1/2 cement bent	Cemfrom2:	Not Reported

Cemto2:	Not Reported	Nosacks2:	Not Reported
Cemfrom3:	Not Reported	Cemto3:	Not Reported
Nosacks3:	Not Reported	Cementmeth:	Tremie
Cementby:	Best Drilling Services, Inc.	Ds:	Not Reported
Dpl:	Not Reported	Dsv:	Not Reported
Appvar:	Not Reported	Scs:	1
Scsv:	0	Scp:	0
Sca:	0	Watlev:	Not Reported
Watlevdate:	Not Reported	Artflow:	Not Reported
Wellplug48:	0	Tpturbine:	0
Tpjet:	0	Tpsubmersi:	0
Tpcylinder:	0	Tpotherck:	0
Tpother:	Not Reported	Pumpbowlde:	Not Reported
Wtpump:	0	Wtbailer:	0
Wtjetted:	0	Wtestimate:	0
Welltestyi:	Not Reported	Welltestdr:	Not Reported
Welltesthr:	Not Reported	Watqualund:	0
Watqualu 1:	0	Watertype:	Not Reported
Stratdepth:	Not Reported	Chemanaly:	0
Chemanaln:	0	Undnatural:	0
Untype:	Not Reported	Undhydro:	0
Undhaz:	0	Undotherck:	0
Undother:	Not Reported		
Undcertify:	0	Compname:	Best Drilling Services, Inc.
Drllicno:	3026		
Compstreet:	P.O. Box 845	Compcity:	Friendswood
Compstate:	TX	Compzip:	77549
Drillernam:	Lawrence Tobola	Traineenam:	Not Reported
Tnum:	Not Reported		
Comments:	Project No.: 02444.017.027.0020		
Confidenti:	0	Letterrecv:	Not Reported
Deleted:	0	Insdate:	Not Reported
Site id:	TXMON3000096952		
Latitude:	29.806111		
Longitude:	-95.407222		

Map ID:	39		
Dateentere:	21-NOV-06	Ownname:	Natchez Properties, LLC
Ownstreet:	2600 Citadel Plaza Drive		
Owncity:	Houston	Ownstate:	TX
Ownzip:	77008	County:	Harris
Wellstreet:	1111 Studewood		
Wellcity:	Houston	Wellzip:	Not Reported
Own:	MW-5		
Lat dec:	29.806111		
Long dec:	-95.407222		
Elev:	0		
Brandmodel:	Garmin e-trex		
Gn:	65136		
Gn1:	65	Gn75:	13
Gn25:	6	Twn:	1
Twd:	0	Twr:	0
Twrp:	0	Twrg:	0
Um:	1	Ue:	0
Ud:	0	Uin:	0
Uir:	0	Ug:	0
Uij:	0	Up:	0

GEOCHECK VERSION 2.1
STATE DATABASE WELL INFORMATION

Udw:	0	Ut:	0
Us:	0	Uf:	0
Pby:	0	Pbn:	0
Datestart:	24-AUG-06	Datecomp:	24-AUG-06
Dia1:	6	Dia1to:	20.5
Dia2:	Not Reported	Dia2from:	Not Reported
Dia2to:	Not Reported	Dia3:	Not Reported
Dia3from:	Not Reported	Dia3to:	Not Reported
Dmdriven:	0	Dmairrotar:	0
Dmmudrotar:	0	Dmbored:	0
Dmairham:	0	Dmcabletoo:	0
Dmjetted:	0	Dmhollowst:	1
Dmrevcirc:	0	Dmotherck:	0
Dmother:	Not Reported	Bco:	0
Bcs:	0	Bcg:	1
Bcgs:	20/40	Bcu:	0
Bcoc:	0	Bcot:	Not Reported
Gpf:	7	Gpt:	20.5
Cemfrom1:	0	Cemto1:	.5
Nosacks1:	1/2 cement bent	Cemfrom2:	Not Reported
Cemto2:	Not Reported	Nosacks2:	Not Reported
Cemfrom3:	Not Reported	Cemto3:	Not Reported
Nosacks3:	Not Reported	Cementmeth:	Tremie
Cementby:	Best Drilling Services, Inc.	Ds:	Not Reported
Dpl:	Not Reported	Dsv:	Not Reported
Appvar:	Not Reported	Scs:	1
Scsv:	0	Scp:	0
Sca:	0	Watlev:	Not Reported
Watlevdate:	Not Reported	Artflow:	Not Reported
Wellplug48:	0	Tpturbine:	0
Tpjet:	0	Tpsubmersi:	0
Tpcylinder:	0	Tpotherck:	0
Tpother:	Not Reported	Pumpbowlde:	Not Reported
Wtpump:	0	Wtbailer:	0
Wtjetted:	0	Wtestimate:	0
Welltestyi:	Not Reported	Welltestdr:	Not Reported
Welltesthr:	Not Reported	Watqualund:	0
Watqualu 1:	0	Watertype:	Not Reported
Stratdepth:	Not Reported	Chemanaly:	0
Chemanaln:	0	Undnatural:	0
Untype:	Not Reported	Undhydro:	0
Undhaz:	0	Undotherck:	0
Undother:	Not Reported		
Undcertify:	0	Compname:	Best Drilling Services, Inc.
Drllicno:	3026		
Compstreet:	P.O. Box 845	Compcity:	Friendswood
Compstate:	TX	Compzip:	77549
Drillernam:	Lawrence Tobola	Traineenam:	Not Reported
Tnum:	Not Reported		
Comments:	Project No.: 02444.017.027.0020		
Confidenti:	0	Letterrecv:	Not Reported
Deleted:	0	Insdate:	Not Reported
Site id:	TXMON3000096953		
Latitude:	29.806111		
Longitude:	-95.407222		

GEOCHECK VERSION 2.1
STATE DATABASE WELL INFORMATION

Map ID:	39		
Dateentere:	21-NOV-06	Ownname:	Natchez Properties, LLC
Ownstreet:	2600 Citadel Plaza Drive		
Owncity:	Houston	Ownstate:	TX
Ownzip:	77008	County:	Harris
Wellstreet:	1111 Studewood		
Wellcity:	Houston	Wellzip:	Not Reported
Own:	SB-4		
Lat dec:	29.806111		
Long dec:	-95.407222		
Elev:	0		
Brandmodel:	Garmin e-trex		
Gn:	65136		
Gn1:	65	Gn75:	13
Gn25:	6	Twn:	1
Twd:	0	Twr:	0
Twrp:	0	Twrg:	0
Um:	0	Ue:	1
Ud:	0	Uin:	0
Uir:	0	Ug:	0
Uij:	0	Up:	0
Udw:	0	Ut:	0
Us:	0	Uf:	0
Pby:	0	Pbn:	0
Datestart:	23-AUG-06	Datecomp:	23-AUG-06
Dia1:	2	Dia1to:	16
Dia2:	Not Reported	Dia2from:	Not Reported
Dia2to:	Not Reported	Dia3:	Not Reported
Dia3from:	Not Reported	Dia3to:	Not Reported
Dmdriven:	0	Dmairrotar:	0
Dmmudrotar:	0	Dmbored:	0
Dmairham:	0	Dmcabletoo:	0
Dmjetted:	0	Dmhollowst:	0
Dmrevcirc:	0	Dmotherck:	1
Dmother:	Direct Push	Bco:	0
Bcs:	0	Bcg:	0
Bcgs:	Not Reported	Bcu:	0
Bcoc:	1	Bcot:	PLUGGED
Gpf:	Not Reported	Gpt:	Not Reported
Cemfrom1:	0	Cemto1:	16
Nosacks1:	6 cement benton	Cemfrom2:	Not Reported
Cemto2:	Not Reported	Nosacks2:	Not Reported
Cemfrom3:	Not Reported	Cemto3:	Not Reported
Nosacks3:	Not Reported	Cementmeth:	Tremie
Cementby:	Best Drilling Services, Inc.	Ds:	Not Reported
Dpl:	Not Reported	Dsv:	Not Reported
Appvar:	Not Reported	Scs:	0
Scsv:	0	Scp:	0
Sca:	0	Watlev:	Not Reported
Watlevdate:	Not Reported	Artflow:	Not Reported
Wellplug48:	0	Tpturbine:	0
Tpjet:	0	Tpsubmersi:	0
Tpcylinder:	0	Tpotherck:	0
Tpother:	Not Reported	Pumpbowlde:	Not Reported
Wtpump:	0	Wtbailer:	0
Wtjetted:	0	Wtestimate:	0
Welltestyi:	Not Reported	Welltestdr:	Not Reported
Welltesthr:	Not Reported	Watqualund:	0
Watqualu 1:	0	Watertype:	Not Reported
Stratdepth:	Not Reported	Chemanaly:	0
Chemanaln:	0	Undnatural:	0

GEOCHECK VERSION 2.1
STATE DATABASE WELL INFORMATION

Untype:	Not Reported	Undhydro:	0
Undhaz:	0	Undotherck:	0
Undother:	Not Reported		
Undcertify:	0	Compname:	Best Drilling Services, Inc.
Drllicno:	3026		
Compstreet:	P.O. Box 845	Compcity:	Friendswood
Compstate:	TX	Compzip:	77549
Drillernam:	Lawrence Tobola	Traineenam:	Not Reported
Tnum:	Not Reported		
Comments:	Project No.: 02444.017.027.0020		
Confidenti:	0	Letterrecv:	Not Reported
Deleted:	0	Insdate:	Not Reported
Site id:	TXMON3000096957		
Latitude:	29.806111		
Longitude:	-95.407222		

Map ID:	39		
Dateentere:	21-NOV-06	Ownname:	Natchez Properties, LLC
Ownstreet:	2600 Citadel Plaza Drive		
Owncity:	Houston	Ownstate:	TX
Ownzip:	77008	County:	Harris
Wellstreet:	1111 Studewood		
Wellcity:	Houston	Wellzip:	Not Reported
Own:	SB-1		
Lat dec:	29.806111		
Long dec:	-95.407222		
Elev:	0		
Brandmodel:	Garmin e-trex		
Gn:	65136		
Gn1:	65	Gn75:	13
Gn25:	6	Twn:	1
Twd:	0	Twr:	0
Twrp:	0	Twrg:	0
Um:	0	Ue:	1
Ud:	0	Uin:	0
Uir:	0	Ug:	0
Uij:	0	Up:	0
Udw:	0	Ut:	0
Us:	0	Uf:	0
Pby:	0	Pbn:	0
Datestart:	23-AUG-06	Datecomp:	23-AUG-06
Dia1:	2	Dia1to:	16
Dia2:	Not Reported	Dia2from:	Not Reported
Dia2to:	Not Reported	Dia3:	Not Reported
Dia3from:	Not Reported	Dia3to:	Not Reported
Dmdriven:	0	Dmairrotar:	0
Dmmudrotar:	0	Dmbored:	0
Dmairham:	0	Dmcabletoo:	0
Dmjetted:	0	Dmhollowst:	0
Dmrevcirc:	0	Dmotherck:	1
Dmother:	Direct Push	Bco:	0
Bcs:	0	Bcg:	0
Bcgs:	Not Reported	Bcu:	0
Bcoc:	1	Bcot:	PLUGGED
Gpf:	Not Reported	Gpt:	Not Reported
Cemfrom1:	0	Cemto1:	16
Nosacks1:	6 cement benton	Cemfrom2:	Not Reported

Cemto2:	Not Reported	Nosacks2:	Not Reported
Cemfrom3:	Not Reported	Cemto3:	Not Reported
Nosacks3:	Not Reported	Cementmeth:	Tremie
Cementby:	Best Drilling Services, Inc.	Ds:	Not Reported
Dpl:	Not Reported	Dsv:	Not Reported
Appvar:	Not Reported	Scs:	0
Scsv:	0	Scp:	0
Sca:	0	Watlev:	Not Reported
Watlevdate:	Not Reported	Artflow:	Not Reported
Wellplug48:	0	Tpturbine:	0
Tpjet:	0	Tpsubmersi:	0
Tpcylinder:	0	Tpotherck:	0
Tpother:	Not Reported	Pumpbowlde:	Not Reported
Wtpump:	0	Wtbailer:	0
Wtjetted:	0	Wtestimate:	0
Welltestyi:	Not Reported	Welltestdr:	Not Reported
Welltesthr:	Not Reported	Watqualund:	0
Watqualu 1:	0	Watertype:	Not Reported
Stratdepth:	Not Reported	Chemanaly:	0
Chemanaln:	0	Undnatural:	0
Untype:	Not Reported	Undhydro:	0
Undhaz:	0	Undotherck:	0
Undother:	Not Reported		
Undcertify:	0	Compname:	Best Drilling Services, Inc.
Drllicno:	3026		
Compstreet:	P.O. Box 845	Compcity:	Friendswood
Compstate:	TX	Compzip:	77549
Drillernam:	Lawrence Tobola	Traineenam:	Not Reported
Tnum:	Not Reported		
Comments:	Project No.: 02444.017.027.0020		
Confidenti:	0	Letterrecv:	Not Reported
Deleted:	0	Insdate:	Not Reported
Site id:	TXMON3000096955		
Latitude:	29.806111		
Longitude:	-95.407222		

Map ID:	39		
Dateentere:	21-NOV-06	Ownname:	Natchez Properties, LLC
Ownstreet:	2600 Citadel Plaza Drive		
Owncity:	Houston	Ownstate:	TX
Ownzip:	77008	County:	Harris
Wellstreet:	1111 Studewood		
Wellcity:	Houston	Wellzip:	Not Reported
Own:	MW-3		
Lat dec:	29.806111		
Long dec:	-95.407222		
Elev:	0		
Brandmodel:	Garmin e-trex		
Gn:	65136		
Gn1:	65	Gn75:	13
Gn25:	6	Twn:	1
Twd:	0	Twr:	0
Twrp:	0	Twrg:	0
Um:	1	Ue:	0
Ud:	0	Uin:	0
Uir:	0	Ug:	0
Uij:	0	Up:	0

GEOCHECK VERSION 2.1
STATE DATABASE WELL INFORMATION

Udw:	0	Ut:	0
Us:	0	Uf:	0
Pby:	0	Pbn:	0
Datestart:	24-AUG-06	Datecomp:	24-AUG-06
Dia1:	6	Dia1to:	20
Dia2:	Not Reported	Dia2from:	Not Reported
Dia2to:	Not Reported	Dia3:	Not Reported
Dia3from:	Not Reported	Dia3to:	Not Reported
Dmdriven:	0	Dmairrotar:	0
Dmmudrotar:	0	Dmbored:	0
Dmairham:	0	Dmcabletoo:	0
Dmjetted:	0	Dmhollowst:	1
Dmrevcirc:	0	Dmotherck:	0
Dmother:	Not Reported	Bco:	0
Bcs:	0	Bcg:	1
Bcgs:	20/40	Bcu:	0
Bcoc:	0	Bcot:	Not Reported
Gpf:	7	Gpt:	20
Cemfrom1:	0	Cemto1:	.5
Nosacks1:	1/2 cement bent	Cemfrom2:	Not Reported
Cemto2:	Not Reported	Nosacks2:	Not Reported
Cemfrom3:	Not Reported	Cemto3:	Not Reported
Nosacks3:	Not Reported	Cementmeth:	Tremie
Cementby:	Best Drilling Services, Inc.	Ds:	Not Reported
Dpl:	Not Reported	Dsv:	Not Reported
Appvar:	Not Reported	Scs:	1
Scsv:	0	Scp:	0
Sca:	0	Watlev:	Not Reported
Watlevdate:	Not Reported	Artflow:	Not Reported
Wellplug48:	0	Tpturbine:	0
Tpjet:	0	Tpsubmersi:	0
Tpcylinder:	0	Tpotherck:	0
Tpother:	Not Reported	Pumpbowlde:	Not Reported
Wtpump:	0	Wtbailer:	0
Wtjetted:	0	Wtestimate:	0
Welltestyi:	Not Reported	Welltestdr:	Not Reported
Welltesthr:	Not Reported	Watqualund:	0
Watqualu 1:	0	Watertype:	Not Reported
Stratdepth:	Not Reported	Chemanaly:	0
Chemanaln:	0	Undnatural:	0
Untype:	Not Reported	Undhydro:	0
Undhaz:	0	Undotherck:	0
Undother:	Not Reported		
Undcertify:	0	Compname:	Best Drilling Services, Inc.
Drllicno:	3026		
Compstreet:	P.O. Box 845	Compcity:	Friendswood
Compstate:	TX	Compzip:	77549
Drillernam:	Lawrence Tobola	Traineenam:	Not Reported
Tnum:	Not Reported		
Comments:	Project No.: 02444.017.027.0020		
Confidenti:	0	Letterrecv:	Not Reported
Deleted:	0	Insdate:	Not Reported
Site id:	TXMON3000096950		
Latitude:	29.806111		
Longitude:	-95.407222		

GEOCHECK VERSION 2.1
STATE DATABASE WELL INFORMATION

Map ID:	39		
Dateentere:	21-NOV-06	Ownname:	Natchez Properties, LLC
Ownstreet:	2600 Citadel Plaza Drive		
Owncity:	Houston	Ownstate:	TX
Ownzip:	77008	County:	Harris
Wellstreet:	1111 Studewood		
Wellcity:	Houston	Wellzip:	Not Reported
Own:	MW-2		
Lat dec:	29.806111		
Long dec:	-95.407222		
Elev:	0		
Brandmodel:	Garmin e-trex		
Gn:	65136		
Gn1:	65	Gn75:	13
Gn25:	6	Twn:	1
Twd:	0	Twr:	0
Twrp:	0	Twrg:	0
Um:	1	Ue:	0
Ud:	0	Uin:	0
Uir:	0	Ug:	0
Uij:	0	Up:	0
Udw:	0	Ut:	0
Us:	0	Uf:	0
Pby:	0	Pbn:	0
Datestart:	23-AUG-06	Datecomp:	24-AUG-06
Dia1:	6	Dia1to:	20.5
Dia2:	Not Reported	Dia2from:	Not Reported
Dia2to:	Not Reported	Dia3:	Not Reported
Dia3from:	Not Reported	Dia3to:	Not Reported
Dmdriven:	0	Dmairrotar:	0
Dmmudrotar:	0	Dmbored:	0
Dmairham:	0	Dmcabletoo:	0
Dmjetted:	0	Dmhollowst:	1
Dmrevcirc:	0	Dmotherck:	0
Dmother:	Not Reported	Bco:	0
Bcs:	0	Bcg:	1
Bcgs:	20/40	Bcu:	0
Bcoc:	0	Bcot:	Not Reported
Gpf:	7	Gpt:	20.5
Cemfrom1:	0	Cemto1:	.5
Nosacks1:	1/2 cement bent	Cemfrom2:	Not Reported
Cemto2:	Not Reported	Nosacks2:	Not Reported
Cemfrom3:	Not Reported	Cemto3:	Not Reported
Nosacks3:	Not Reported	Cementmeth:	Tremie
Cementby:	Best Drilling Services, Inc.	Ds:	Not Reported
Dpl:	Not Reported	Dsv:	Not Reported
Appvar:	Not Reported	Scs:	1
Scsv:	0	Scp:	0
Sca:	0	Watlev:	Not Reported
Watlevdate:	Not Reported	Artflow:	Not Reported
Wellplug48:	0	Tpturbine:	0
Tpjet:	0	Tpsubmersi:	0
Tpcylinder:	0	Tpotherck:	0
Tpother:	Not Reported	Pumpbowlde:	Not Reported
Wtpump:	0	Wtbailer:	0
Wtjetted:	0	Wtestimate:	0
Welltestyi:	Not Reported	Welltestdr:	Not Reported
Welltesthr:	Not Reported	Watqualund:	0
Watqualu 1:	0	Watertype:	Not Reported
Stratdepth:	Not Reported	Chemanaly:	0
Chemanaln:	0	Undnatural:	0

GEOCHECK VERSION 2.1
STATE DATABASE WELL INFORMATION

Untype:	Not Reported	Undhydro:	0
Undhaz:	0	Undotherck:	0
Undother:	Not Reported		
Undcertify:	0	Compname:	Best Drilling Services, Inc.
Drllicno:	3026		
Compstreet:	P.O. Box 845	Compcity:	Friendswood
Compstate:	TX	Compzip:	77549
Drillernam:	Lawrence Tobola	Traineenam:	Not Reported
Tnum:	Not Reported		
Comments:	Project No.: 02444.017.027.0020		
Confidenti:	0	Letterrecv:	Not Reported
Deleted:	0	Insdate:	Not Reported
Site id:	TXMON3000096947		
Latitude:	29.806111		
Longitude:	-95.407222		

Map ID:	39		
Dateentere:	21-NOV-06	Ownname:	Natchez Properties, LLC
Ownstreet:	2600 Citadel Plaza Drive		
Owncity:	Houston	Ownstate:	TX
Ownzip:	77008	County:	Harris
Wellstreet:	1111 Studewood		
Wellcity:	Houston	Wellzip:	Not Reported
Own:	MW-1		
Lat dec:	29.806111		
Long dec:	-95.407222		
Elev:	0		
Brandmodel:	Garmin e-trex		
Gn:	65136		
Gn1:	65	Gn75:	13
Gn25:	6	Twn:	1
Twd:	0	Twr:	0
Twrp:	0	Twrg:	0
Um:	1	Ue:	0
Ud:	0	Uin:	0
Uir:	0	Ug:	0
Uij:	0	Up:	0
Udw:	0	Ut:	0
Us:	0	Uf:	0
Pby:	0	Pbn:	0
Datestart:	24-AUG-06	Datecomp:	24-AUG-06
Dia1:	6	Dia1to:	20
Dia2:	Not Reported	Dia2from:	Not Reported
Dia2to:	Not Reported	Dia3:	Not Reported
Dia3from:	Not Reported	Dia3to:	Not Reported
Dmdriven:	0	Dmairrotar:	0
Dmmudrotar:	0	Dmbored:	0
Dmairham:	0	Dmcabletoo:	0
Dmjetted:	0	Dmhollowst:	1
Dmrevcirc:	0	Dmotherck:	0
Dmother:	Not Reported	Bco:	0
Bcs:	0	Bcg:	1
Bcgs:	20/40	Bcu:	0
Bcoc:	0	Bcot:	Not Reported
Gpf:	7	Gpt:	20
Cemfrom1:	0	Cemto1:	.5
Nosacks1:	1/2 cement bent	Cemfrom2:	Not Reported

GEOCHECK VERSION 2.1
STATE DATABASE WELL INFORMATION

Cemto2:	Not Reported	Nosacks2:	Not Reported
Cemfrom3:	Not Reported	Cemto3:	Not Reported
Nosacks3:	Not Reported	Cementmeth:	Tremie
Cementby:	Best Drilling Services, Inc.	Ds:	Not Reported
Dpl:	Not Reported	Dsv:	Not Reported
Appvar:	Not Reported	Scs:	1
Scsv:	0	Scp:	0
Sca:	0	Watlev:	Not Reported
Watlevdate:	Not Reported	Artflow:	Not Reported
Wellplug48:	0	Tpturbine:	0
Tpjet:	0	Tpsubmersi:	0
Tpcylinder:	0	Tpotherck:	0
Tpother:	Not Reported	Pumpbowlde:	Not Reported
Wtpump:	0	Wtbailer:	0
Wtjetted:	0	Wtestimate:	0
Welltestyi:	Not Reported	Welltestdr:	Not Reported
Welltesthr:	Not Reported	Watqualund:	0
Watqualu 1:	0	Watertype:	Not Reported
Stratdepth:	Not Reported	Chemanaly:	0
Chemanaln:	0	Undnatural:	0
Untype:	Not Reported	Undhydro:	0
Undhaz:	0	Undotherck:	0
Undother:	Not Reported		
Undcertify:	0	Compname:	Best Drilling Services, Inc.
Drllicno:	3026		
Compstreet:	P.O. Box 845	Compcity:	Friendswood
Compstate:	TX	Compzip:	77549
Drillernam:	Lawrence Tobola	Traineenam:	Not Reported
Tnum:	Not Reported		
Comments:	Project No.: 02444.017.027.0020		
Confidenti:	0	Letterrecv:	Not Reported
Deleted:	0	Insdate:	Not Reported
Site id:	TXMON3000096945		
Latitude:	29.806111		
Longitude:	-95.407222		

Map ID:	40		
Fid:	105863	State well:	6513625
County nam:	Harris	Basin name:	San Jacinto River
Gma:	14	Rwpa:	H
Previous w:	Not Reported		
Lat dec:	29.805277		
Long dec:	-95.401666		
Coordsourc:	+/- 5 Seconds		
Owner 1:	National Forge Co.	Owner 2:	Not Reported
Driller 1:	American Drilling	Driller 2:	Not Reported
Aquifer co:	112CHCTL	Aquifer id:	Gulf Coast
Elev of ls:	67	Elev meth:	Interpolated From Topo Map
Date drill:	01081969	Welltype:	Withdrawal of Water
Well depth:	410	Depthsourc:	Driller's Log
Welluse:	Industrial		
Site id:	TXWDB5000105864		

GEOCHECK VERSION 2.1
STATE DATABASE WELL INFORMATION

Map ID:	41		
Plugtrackn:	35019		
Dateentere:	30-NOV-06	Ownname:	Kenneth Katz
Ownstreet:	3355 West Alabama	Owncity:	Houston
Ownstate:	TX	Ownzip:	77098
Wellstreet:	2701 Yale St.		
Wellcity:	Houston	Wellzip:	Not Reported
County:	Harris		
Latitude:	294818		
Lat dec:	29.805		
Longitude:	952359		
Long dec:	-95.399721		
Brmod:	Magellan Blazer		
Gn:	65136		
Gn1:	65	Gn75:	13
Gn25:	6	Ownwellno:	MW-2
Typewater:	0	Typemon:	1
Typeinj:	0	Typedw:	0
Histdrille:	Not Reported	Histdrllic:	Not Reported
Histdatedr:	Not Reported	Histtracki:	Not Reported
Histdiamin:	2	Histdepth:	25
Plugdate:	24-AUG-06		
Plugmeth:	No Data		
Plugopname:	Shawn Mathers		
Plugoplic:	54308		
Plugmeth1:	1	Plugmeth2:	0
Plugmeth3:	0	Plugmeth4:	0
Plugmethot:	0	Plugvar:	Not Reported
Cdiam1:	2	Cfrom1:	0
Cto1:	0	Cdiam2:	Not Reported
Cfrom2:	Not Reported	Cto2:	Not Reported
Cdiam3:	Not Reported	Cfrom3:	Not Reported
Cto3:	Not Reported	Cbfrom1:	35
Cbto1:	0	Cbsacks1:	3
Cbfrom2:	Not Reported	Cbto2:	Not Reported
Cbsacks2:	Not Reported	Cbfrom3:	Not Reported
Cbto3:	Not Reported	Cbsacks3:	Not Reported
Cbfrom4:	Not Reported	Cbto4:	Not Reported
Cbsacks4:	Not Reported	Cbfrom5:	Not Reported
Cbto5:	Not Reported	Cbsacks5:	Not Reported
Compname:	Mathers Environmental Drilling Inc	Compstreet:	12245 E. FM 529
Compcity:	Houston	Compstate:	TX
Compzip:	77041	Nameassig:	Shawn Mathers
Traineenam:	Not Reported	Tnum:	Not Reported
Deleted:	0	Site id:	TXPLU3000034424

Map ID:	41		
Plugtrackn:	35020		
Dateentere:	30-NOV-06	Ownname:	Kenneth Katz
Ownstreet:	3355 West Alabama	Owncity:	Houston
Ownstate:	TX	Ownzip:	77098
Wellstreet:	2701 Yale St.		
Wellcity:	Houston	Wellzip:	Not Reported
County:	Harris		
Latitude:	294818		
Lat dec:	29.805		
Longitude:	952359		

Long dec:	-95.399721		
Brmod:	Magellan Blazer		
Gn:	65136		
Gn1:	65	Gn75:	13
Gn25:	6	Ownwellno:	MW-3
Typewater:	0	Typemon:	1
Typeinj:	0	Typedw:	0
Histdrille:	Not Reported	Histdrllic:	Not Reported
Histdatedr:	Not Reported	Histtracki:	Not Reported
Histdiamin:	2	Histdepth:	25
Plugdate:	24-AUG-06		
Plugmeth:	No Data		
Plugopname:	Shawn Mathers		
Plugoplic:	54308		
Plugmeth1:	1	Plugmeth2:	0
Plugmeth3:	0	Plugmeth4:	0
Plugmethot:	0	Plugvar:	Not Reported
Cdiam1:	2	Cfrom1:	0
Cto1:	0	Cdiam2:	Not Reported
Cfrom2:	Not Reported	Cto2:	Not Reported
Cdiam3:	Not Reported	Cfrom3:	Not Reported
Cto3:	Not Reported	Cbfrom1:	25
Cbto1:	0	Cbsacks1:	3
Cbfrom2:	Not Reported	Cbto2:	Not Reported
Cbsacks2:	Not Reported	Cbfrom3:	Not Reported
Cbto3:	Not Reported	Cbsacks3:	Not Reported
Cbfrom4:	Not Reported	Cbto4:	Not Reported
Cbsacks4:	Not Reported	Cbfrom5:	Not Reported
Cbto5:	Not Reported	Cbsacks5:	Not Reported
Compname:	Mathers Environmental Drilling Inc	Compstreet:	12245 E. FM 529
Compcity:	Houston	Compstate:	TX
Compzip:	77041	Nameassig:	Shawn Mathers
Traineenam:	Not Reported	Tnum:	Not Reported
Deleted:	0	Site id:	TXPLU3000034425

Map ID:	41		
Plugtrackn:	35018		
Dateentere:	30-NOV-06	Ownname:	Kenneth Katz
Ownstreet:	3355 West Alabama	Owncity:	Houston
Ownstate:	TX	Ownzip:	77098
Wellstreet:	2701 Yale St.		
Wellcity:	Houston	Wellzip:	Not Reported
County:	Harris		
Latitude:	294818		
Lat dec:	29.805		
Longitude:	952359		
Long dec:	-95.399721		
Brmod:	Magellan Blazer		
Gn:	65136		
Gn1:	65	Gn75:	13
Gn25:	6	Ownwellno:	MW-1
Typewater:	0	Typemon:	1
Typeinj:	0	Typedw:	0
Histdrille:	Not Reported	Histdrllic:	Not Reported
Histdatedr:	Not Reported	Histtracki:	Not Reported
Histdiamin:	2	Histdepth:	35

Plugdate:	24-AUG-06		
Plugmeth:	No Data		
Plugopname:	Shawn Mathers		
Plugoplic:	54308		
Plugmeth1:	1	Plugmeth2:	0
Plugmeth3:	0	Plugmeth4:	0
Plugmethot:	0	Plugvar:	Not Reported
Cdiam1:	2	Cfrom1:	0
Cto1:	0	Cdiam2:	Not Reported
Cfrom2:	Not Reported	Cto2:	Not Reported
Cdiam3:	Not Reported	Cfrom3:	Not Reported
Cto3:	Not Reported	Cbfrom1:	35
Cbto1:	0	Cbsacks1:	4
Cbfrom2:	Not Reported	Cbto2:	Not Reported
Cbsacks2:	Not Reported	Cbfrom3:	Not Reported
Cbto3:	Not Reported	Cbsacks3:	Not Reported
Cbfrom4:	Not Reported	Cbto4:	Not Reported
Cbsacks4:	Not Reported	Cbfrom5:	Not Reported
Cbto5:	Not Reported	Cbsacks5:	Not Reported
Compname:	Mathers Environmental Drilling Inc	Compstreet:	12245 E. FM 529
Compcity:	Houston	Compstate:	TX
Compzip:	77041	Nameassig:	Shawn Mathers
Traineenam:	Not Reported	Tnum:	Not Reported
Deleted:	0	Site id:	TXPLU3000034423

Map ID:	42		
Dateentere:	14-OCT-03	Ownname:	McQuillan Surveying, Inc.
Ownstreet:	2018 N. Shepherd		
Owncity:	Houston	Ownstate:	TX
Ownzip:	Not Reported	County:	Harris
Wellstreet:	2018 North Shepherd		
Wellcity:	Houston	Wellzip:	Not Reported
Own:	SP-1		
Lat dec:	29.804722		
Long dec:	-95.409722		
Elev:	0		
Brandmodel:	Magellan GPS Blazer 12		
Gn:	65136		
Gn1:	65	Gn75:	13
Gn25:	6	Twn:	1
Twd:	0	Twr:	0
Twrp:	0	Twrg:	0
Um:	1	Ue:	0
Ud:	0	Uin:	0
Uir:	0	Ug:	0
Uij:	0	Up:	0
Udw:	0	Ut:	0
Us:	0	Uf:	0
Pby:	0	Pbn:	0
Datestart:	11-SEP-03	Datecomp:	11-SEP-03
Dia1:	8	Dia1to:	20
Dia2:	Not Reported	Dia2from:	Not Reported
Dia2to:	Not Reported	Dia3:	Not Reported
Dia3from:	Not Reported	Dia3to:	Not Reported
Dmdriven:	0	Dmairrotar:	0
Dmmudrotar:	0	Dmbored:	0

GEOCHECK VERSION 2.1
STATE DATABASE WELL INFORMATION

Dmairham:	0	Dmcabletoo:	0
Dmjetted:	0	Dmhollowst:	1
Dmrevcirc:	0	Dmotherck:	0
Dmother:	Not Reported	Bco:	0
Bcs:	0	Bcg:	0
Bcgs:	20/40	Bcu:	0
Bcoc:	1	Bcot:	sand
Gpf:	20	Gpt:	3
Cemfrom1:	1	Cemto1:	0
Nosacks1:	1	Cemfrom2:	Not Reported
Cemto2:	Not Reported	Nosacks2:	Not Reported
Cemfrom3:	Not Reported	Cemto3:	Not Reported
Nosacks3:	Not Reported	Cementmeth:	handmix
Cementby:	MEDI	Ds:	Not Reported
Dpl:	Not Reported	Dsv:	Not Reported
Appvar:	Not Reported	Scs:	1
Scsv:	0	Scp:	0
Sca:	0	Watlev:	Not Reported
Watlevdate:	Not Reported	Artflow:	Not Reported
Wellplug48:	0	Tpturbine:	0
Tpjet:	0	Tpsubmersi:	0
Tpcylinder:	0	Tpotherck:	0
Tpother:	Not Reported	Pumpbowlde:	Not Reported
Wtpump:	0	Wtbailer:	0
Wtjetted:	0	Wtestimate:	0
Welltestyi:	Not Reported	Welltestdr:	Not Reported
Welltesthr:	Not Reported	Watqualund:	0
Watqualu 1:	0	Watertype:	Not Reported
Stratdepth:	Not Reported	Chemanaly:	0
Chemanaln:	0	Undnatural:	0
Untype:	Not Reported	Undhydro:	0
Undhaz:	0	Undotherck:	0
Undother:	Not Reported		
Undcertify:	0	Compname:	Mathers Environmental Drilling Inc.
Drllicno:	54933		
Compstreet:	12245 E. FM 529	Compcity:	Houston
Compstate:	TX	Compzip:	77041
Drillernam:	Shannon Mathers	Traineenam:	Not Reported
Tnum:	Not Reported		
Comments:	Not Reported		
Confidenti:	0	Letterrecv:	Not Reported
Deleted:	0	Insdate:	Not Reported
Site id:	TXMON3000025977		
Latitude:	29.804722		
Longitude:	-95.409722		

Map ID:	42		
Dateentere:	14-OCT-03	Ownname:	McQuillan Surveying, Inc.
Ownstreet:	2018 N. Shepherd		
Owncity:	Houston	Ownstate:	TX
Ownzip:	Not Reported	County:	Harris
Wellstreet:	2018 North Shepherd		
Wellcity:	Houston	Wellzip:	Not Reported
Own:	MW-3		
Lat dec:	29.804722		
Long dec:	-95.409722		
Elev:	0		

GEOCHECK VERSION 2.1
STATE DATABASE WELL INFORMATION

Brandmodel:	Magellan GPS Blazer 12		
Gn:	65136		
Gn1:	65	Gn75:	13
Gn25:	6	Twn:	1
Twd:	0	Twr:	0
Twrp:	0	Twrg:	0
Um:	1	Ue:	0
Ud:	0	Uin:	0
Uir:	0	Ug:	0
Uij:	0	Up:	0
Udw:	0	Ut:	0
Us:	0	Uf:	0
Pby:	0	Pbn:	0
Datestart:	11-SEP-03	Datecomp:	11-SEP-03
Dia1:	8	Dia1to:	20
Dia2:	Not Reported	Dia2from:	Not Reported
Dia2to:	Not Reported	Dia3:	Not Reported
Dia3from:	Not Reported	Dia3to:	Not Reported
Dmdriven:	0	Dmairrotar:	0
Dmmudrotar:	0	Dmbored:	0
Dmairham:	0	Dmcabletoo:	0
Dmjetted:	0	Dmhollowst:	1
Dmrevcirc:	0	Dmotherck:	0
Dmother:	Not Reported	Bco:	0
Bcs:	0	Bcg:	0
Bcgs:	20/40	Bcu:	0
Bcoc:	1	Bcot:	sand
Gpf:	20	Gpt:	3
Cemfrom1:	1	Cemto1:	0
Nosacks1:	1	Cemfrom2:	Not Reported
Cemto2:	Not Reported	Nosacks2:	Not Reported
Cemfrom3:	Not Reported	Cemto3:	Not Reported
Nosacks3:	Not Reported	Cementmeth:	handmix
Cementby:	MEDI	Ds:	Not Reported
Dpl:	Not Reported	Dsv:	Not Reported
Appvar:	Not Reported	Scs:	1
Scsv:	0	Scp:	0
Sca:	0	Watlev:	Not Reported
Watlevdate:	Not Reported	Artflow:	Not Reported
Wellplug48:	0	Tpturbine:	0
Tpjet:	0	Tpsubmersi:	0
Tpcylinder:	0	Tpotherck:	0
Tpother:	Not Reported	Pumpbowlde:	Not Reported
Wtpump:	0	Wtbailer:	0
Wtjetted:	0	Wtestimate:	0
Welltestyi:	Not Reported	Welltestdr:	Not Reported
Welltesthr:	Not Reported	Watqualund:	0
Watqualu 1:	0	Watertype:	Not Reported
Stratdepth:	Not Reported	Chemanaly:	0
Chemanaln:	0	Undnatural:	0
Untype:	Not Reported	Undhydro:	0
Undhaz:	0	Undotherck:	0
Undother:	Not Reported		
Undcertify:	0	Compname:	Mathers Environmental Drilling Inc.
Drllicno:	54933		
Compstreet:	12245 E. FM 529	Compcity:	Houston
Compstate:	TX	Compzip:	77041
Drillernam:	Shannon Mathers	Traineenam:	Not Reported
Tnum:	Not Reported		
Comments:	Not Reported		

Confidenti:	0	Letterrecv:	Not Reported
Deleted:	0	Insdate:	Not Reported
Site id:	TXMON3000025975		
Latitude:	29.804722		
Longitude:	-95.409722		

Map ID:	42		
Plugtrackn:	21893		
Dateentere:	13-JAN-05	Ownname:	McQuillan Surveying Inc.
Ownstreet:	2018 N. Shepherd	Owncity:	Houston
Ownstate:	TX	Ownzip:	Not Reported
Wellstreet:	2018 N. Shepherd		
Wellcity:	Houston	Wellzip:	Not Reported
County:	Harris		
Latitude:	294817		
Lat dec:	29.804722		
Longitude:	952435		
Long dec:	-95.409722		
Brmod:	Magellan GPS Blazer 12		
Gn:	65136		
Gn1:	65	Gn75:	13
Gn25:	6	Ownwellno:	mw-2
Typewater:	0	Typemon:	1
Typeinj:	0	Typedw:	0
Histdrille:	Shannon Mathers	Histdrllic:	Not Reported
Histdatedr:	11-SEP-03	Histtracki:	Not Reported
Histdiamin:	8	Histdepth:	20
Plugdate:	11-JAN-05		
Plugmeth:	No Data		
Plugopname:	Shannon Mathers		
Plugoplic:	54933		
Plugmeth1:	1	Plugmeth2:	0
Plugmeth3:	0	Plugmeth4:	0
Plugmethot:	0	Plugvar:	Not Reported
Cdiam1:	Not Reported	Cfrom1:	20
Cto1:	0	Cdiam2:	Not Reported
Cfrom2:	Not Reported	Cto2:	Not Reported
Cdiam3:	Not Reported	Cfrom3:	Not Reported
Cto3:	Not Reported	Cbfrom1:	20
Cbto1:	0	Cbsacks1:	2.5, cement
Cbfrom2:	Not Reported	Cbto2:	Not Reported
Cbsacks2:	Not Reported	Cbfrom3:	Not Reported
Cbto3:	Not Reported	Cbsacks3:	Not Reported
Cbfrom4:	Not Reported	Cbto4:	Not Reported
Cbsacks4:	Not Reported	Cbfrom5:	Not Reported
Cbto5:	Not Reported	Cbsacks5:	Not Reported
Compname:	Mathers Environmental Drilling Inc	Compstreet:	12245 E. FM 529
Compcity:	Houston	Compstate:	TX
Compzip:	77041	Nameassig:	Shannon Mathers
Traineenam:	Not Reported	Tnum:	Not Reported
Deleted:	0	Site id:	TXPLU3000021550

GEOCHECK VERSION 2.1
STATE DATABASE WELL INFORMATION

Map ID:	42		
Dateentere:	08-JAN-04	Ownname:	McQuillan Surveying, Inc.
Ownstreet:	2018 N. Shepherd		
Owncity:	Houston	Ownstate:	TX
Ownzip:	Not Reported	County:	Harris
Wellstreet:	2018 N. Shepherd		
Wellcity:	Houston	Wellzip:	Not Reported
Own:	Not Reported		
Lat dec:	29.804722		
Long dec:	-95.409722		
Elev:	0		
Brandmodel:	Magellan GPS Blazer 12		
Gn:	65136		
Gn1:	65	Gn75:	13
Gn25:	6	Twn:	1
Twd:	0	Twr:	0
Twrp:	0	Twrg:	0
Um:	1	Ue:	0
Ud:	0	Uin:	0
Uir:	0	Ug:	0
Uij:	0	Up:	0
Udw:	0	Ut:	0
Us:	0	Uf:	0
Pby:	0	Pbn:	0
Datestart:	11-NOV-03	Datecomp:	11-NOV-03
Dia1:	8	Dia1to:	25
Dia2:	Not Reported	Dia2from:	Not Reported
Dia2to:	Not Reported	Dia3:	Not Reported
Dia3from:	Not Reported	Dia3to:	Not Reported
Dmdriven:	0	Dmairrotar:	0
Dmmudrotar:	0	Dmbored:	0
Dmairham:	0	Dmcabletoo:	0
Dmjetted:	0	Dmhollowst:	1
Dmrevcirc:	0	Dmotherck:	0
Dmother:	Not Reported	Bco:	0
Bcs:	0	Bcg:	0
Bcgs:	Not Reported	Bcu:	0
Bcoc:	1	Bcot:	20/40 sand
Gpf:	Not Reported	Gpt:	Not Reported
Cemfrom1:	25	Cemto1:	3
Nosacks1:	13, sand	Cemfrom2:	3
Cemto2:	1	Nosacks2:	bentonite chips
Cemfrom3:	1	Cemto3:	0
Nosacks3:	1	Cementmeth:	handmix
Cementby:	MEDI	Ds:	Not Reported
Dpl:	Not Reported	Dsv:	Not Reported
Appvar:	Not Reported	Scs:	1
Scsv:	0	Scp:	0
Sca:	0	Watlev:	Not Reported
Watlevdate:	Not Reported	Artflow:	Not Reported
Wellplug48:	0	Tpturbine:	0
Tpjet:	0	Tpsubmersi:	0
Tpcylinder:	0	Tpotherck:	0
Tpother:	Not Reported	Pumpbowlde:	Not Reported
Wtpump:	0	Wtbailer:	0
Wtjetted:	0	Wtestimate:	0
Welltestyi:	Not Reported	Welltestdr:	Not Reported
Welltesthr:	Not Reported	Watqualund:	0
Watqualu 1:	0	Watertype:	Not Reported
Stratdepth:	Not Reported	Chemanaly:	0
Chemanaln:	0	Undnatural:	0

Untype:	Not Reported	Undhydro:	0
Undhaz:	0	Undotherck:	0
Undother:	Not Reported		
Undcertify:	0	Compname:	Mathers Environmental Drilling Inc.
Drllicno:	54308		
Compstreet:	12245 E. FM 529	Compcity:	Houston
Compstate:	TX	Compzip:	77041
Drillernam:	Shawn T. Mathers	Traineenam:	Not Reported
Tnum:	Not Reported		
Comments:	Not Reported		
Confidenti:	0	Letterrecv:	Not Reported
Deleted:	0	Insdate:	Not Reported
Site id:	TXMON3000029837		
Latitude:	29.804722		
Longitude:	-95.409722		

Map ID:	42		
Plugtrackn:	21891		
Dateentere:	13-JAN-05	Ownname:	McQuillan Surveying Inc.
Ownstreet:	2018 N. Shepherd	Owncity:	Houston
Ownstate:	TX	Ownzip:	Not Reported
Wellstreet:	2018 N. Shepherd		
Wellcity:	Houston	Wellzip:	Not Reported
County:	Harris		
Latitude:	294817		
Lat dec:	29.804722		
Longitude:	952435		
Long dec:	-95.409722		
Brmod:	Magellan GPS Blazer 12		
Gn:	65136		
Gn1:	65	Gn75:	13
Gn25:	6	Ownwellno:	SP-1
Typewater:	0	Typemon:	1
Typeinj:	0	Typedw:	0
Histdrille:	Shannon Mathers	Histdrllic:	Not Reported
Histdatedr:	11-SEP-03	Histtracki:	Not Reported
Histdiamin:	8	Histdepth:	20
Plugdate:	11-JAN-05		
Plugmeth:	No Data		
Plugopname:	Shannon Mathers		
Plugoplic:	54933		
Plugmeth1:	1	Plugmeth2:	0
Plugmeth3:	0	Plugmeth4:	0
Plugmethot:	0	Plugvar:	Not Reported
Cdiam1:	Not Reported	Cfrom1:	20
Cto1:	0	Cdiam2:	Not Reported
Cfrom2:	Not Reported	Cto2:	Not Reported
Cdiam3:	Not Reported	Cfrom3:	Not Reported
Cto3:	Not Reported	Cbfrom1:	20
Cbto1:	0	Cbsacks1:	2.5, cement
Cbfrom2:	Not Reported	Cbto2:	Not Reported
Cbsacks2:	Not Reported	Cbfrom3:	Not Reported
Cbto3:	Not Reported	Cbsacks3:	Not Reported
Cbfrom4:	Not Reported	Cbto4:	Not Reported
Cbsacks4:	Not Reported	Cbfrom5:	Not Reported
Cbto5:	Not Reported	Cbsacks5:	Not Reported
Compname:	Mathers Environmental Drilling Inc	Compstreet:	12245 E. FM 529

GEOCHECK VERSION 2.1
STATE DATABASE WELL INFORMATION

Compcity:	Houston	Compstate:	TX
Compzip:	77041	Nameassig:	Shannon Mathers
Traineenam:	Not Reported	Tnum:	Not Reported
Deleted:	0	Site id:	TXPLU3000021548

Map ID:	42		
Plugtrackn:	21892		
Dateentere:	13-JAN-05	Ownname:	McQuillan Surveying Inc.
Ownstreet:	2018 N. Shepherd	Owncity:	Houston
Ownstate:	TX	Ownzip:	Not Reported
Wellstreet:	2018 N. Shepherd		
Wellcity:	Houston	Wellzip:	Not Reported
County:	Harris		
Latitude:	294817		
Lat dec:	29.804722		
Longitude:	952435		
Long dec:	-95.409722		
Brmod:	Magellan GPS Blazer 12		
Gn:	65136		
Gn1:	65	Gn75:	13
Gn25:	6	Ownwellno:	mw-1
Typewater:	0	Typemon:	1
Typeinj:	0	Typedw:	0
Histdrille:	Shannon Mathers	Histdrllic:	Not Reported
Histdatedr:	11-SEP-03	Histtracki:	Not Reported
Histdiamin:	8	Histdepth:	20
Plugdate:	11-JAN-05		
Plugmeth:	No Data		
Plugopname:	Shannon Mathers		
Plugoplic:	54933		
Plugmeth1:	1	Plugmeth2:	0
Plugmeth3:	0	Plugmeth4:	0
Plugmethot:	0	Plugvar:	Not Reported
Cdiam1:	Not Reported	Cfrom1:	20
Cto1:	0	Cdiam2:	Not Reported
Cfrom2:	Not Reported	Cto2:	Not Reported
Cdiam3:	Not Reported	Cfrom3:	Not Reported
Cto3:	Not Reported	Cbfrom1:	20
Cbto1:	0	Cbsacks1:	2.5, cement
Cbfrom2:	Not Reported	Cbto2:	Not Reported
Cbsacks2:	Not Reported	Cbfrom3:	Not Reported
Cbto3:	Not Reported	Cbsacks3:	Not Reported
Cbfrom4:	Not Reported	Cbto4:	Not Reported
Cbsacks4:	Not Reported	Cbfrom5:	Not Reported
Cbto5:	Not Reported	Cbsacks5:	Not Reported
Compname:	Mathers Environmental Drilling Inc	Compstreet:	12245 E. FM 529
Compcity:	Houston	Compstate:	TX
Compzip:	77041	Nameassig:	Shannon Mathers
Traineenam:	Not Reported	Tnum:	Not Reported
Deleted:	0	Site id:	TXPLU3000021549

GEOCHECK VERSION 2.1
STATE DATABASE WELL INFORMATION

Map ID:	42		
Dateentere:	14-OCT-03	Ownname:	McQuillan Surveying, Inc.
Ownstreet:	2018 N. Shepherd		
Owncity:	Houston	Ownstate:	TX
Ownzip:	Not Reported	County:	Harris
Wellstreet:	2018 North Shepherd		
Wellcity:	Houston	Wellzip:	Not Reported
Own:	MW-2		
Lat dec:	29.804722		
Long dec:	-95.409722		
Elev:	0		
Brandmodel:	Magellan GPS Blazer 12		
Gn:	65136		
Gn1:	65	Gn75:	13
Gn25:	6	Twn:	1
Twd:	0	Twr:	0
Twrp:	0	Twrg:	0
Um:	1	Ue:	0
Ud:	0	Uin:	0
Uir:	0	Ug:	0
Uij:	0	Up:	0
Udw:	0	Ut:	0
Us:	0	Uf:	0
Pby:	0	Pbn:	0
Datestart:	11-SEP-03	Datecomp:	11-SEP-03
Dia1:	8	Dia1to:	20
Dia2:	Not Reported	Dia2from:	Not Reported
Dia2to:	Not Reported	Dia3:	Not Reported
Dia3from:	Not Reported	Dia3to:	Not Reported
Dmdriven:	0	Dmairrotar:	0
Dmmudrotar:	0	Dmbored:	0
Dmairham:	0	Dmcabletoo:	0
Dmjetted:	0	Dmhollowst:	1
Dmrevcirc:	0	Dmotherck:	0
Dmother:	Not Reported	Bco:	0
Bcs:	0	Bcg:	0
Bcgs:	20/40	Bcu:	0
Bcoc:	1	Bcot:	sand
Gpf:	20	Gpt:	3
Cemfrom1:	1	Cemto1:	0
Nosacks1:	1	Cemfrom2:	Not Reported
Cemto2:	Not Reported	Nosacks2:	Not Reported
Cemfrom3:	Not Reported	Cemto3:	Not Reported
Nosacks3:	Not Reported	Cementmeth:	handmix
Cementby:	MEDI	Ds:	Not Reported
Dpl:	Not Reported	Dsv:	Not Reported
Appvar:	Not Reported	Scs:	1
Scsv:	0	Scp:	0
Sca:	0	Watlev:	Not Reported
Watlevdate:	Not Reported	Artflow:	Not Reported
Wellplug48:	0	Tpturbine:	0
Tpjet:	0	Tpsubmersi:	0
Tpcylinder:	0	Tpotherck:	0
Tpother:	Not Reported	Pumpbowlde:	Not Reported
Wtpump:	0	Wtbailer:	0
Wtjetted:	0	Wtestimate:	0
Welltestyi:	Not Reported	Welltestdr:	Not Reported
Welltesthr:	Not Reported	Watqualund:	0
Watqualu 1:	0	Watertype:	Not Reported
Stratdepth:	Not Reported	Chemanaly:	0
Chemanaln:	0	Undnatural:	0

Untype:	Not Reported	Undhydro:	0
Undhaz:	0	Undotherck:	0
Undother:	Not Reported		
Undcertify:	0	Compname:	Mathers Environmental Drilling Inc.
Drllicno:	54933		
Compstreet:	12245 E. FM 529	Compcity:	Houston
Compstate:	TX	Compzip:	77041
Drillernam:	Shannon Mathers	Traineenam:	Not Reported
Tnum:	Not Reported		
Comments:	Not Reported		
Confidenti:	0	Letterrecv:	Not Reported
Deleted:	0	Insdate:	Not Reported
Site id:	TXMON3000025972		
Latitude:	29.804722		
Longitude:	-95.409722		

Map ID:	42		
Plugtrackn:	21894		
Dateentere:	13-JAN-05	Ownname:	McQuillan Surveying Inc.
Ownstreet:	2018 N. Shepherd	Owncity:	Houston
Ownstate:	TX	Ownzip:	Not Reported
Wellstreet:	2018 N. Shepherd		
Wellcity:	Houston	Wellzip:	Not Reported
County:	Harris		
Latitude:	294817		
Lat dec:	29.804722		
Longitude:	952435		
Long dec:	-95.409722		
Brmod:	Magellan GPS Blazer 12		
Gn:	65136		
Gn1:	65	Gn75:	13
Gn25:	6	Ownwellno:	mw-3
Typewater:	0	Typemon:	1
Typeinj:	0	Typedw:	0
Histdrille:	Shannon Mathers	Histdrllic:	Not Reported
Histdatedr:	11-SEP-03	Histtracki:	Not Reported
Histdiamin:	8	Histdepth:	20
Plugdate:	11-JAN-05		
Plugmeth:	No Data		
Plugopname:	Shannon Mathers		
Plugoplic:	54933		
Plugmeth1:	1	Plugmeth2:	0
Plugmeth3:	0	Plugmeth4:	0
Plugmethot:	0	Plugvar:	Not Reported
Cdiam1:	Not Reported	Cfrom1:	20
Cto1:	0	Cdiam2:	Not Reported
Cfrom2:	Not Reported	Cto2:	Not Reported
Cdiam3:	Not Reported	Cfrom3:	Not Reported
Cto3:	Not Reported	Cbfrom1:	20
Cbto1:	0	Cbsacks1:	2.5, cement
Cbfrom2:	Not Reported	Cbto2:	Not Reported
Cbsacks2:	Not Reported	Cbfrom3:	Not Reported
Cbto3:	Not Reported	Cbsacks3:	Not Reported
Cbfrom4:	Not Reported	Cbto4:	Not Reported
Cbsacks4:	Not Reported	Cbfrom5:	Not Reported
Cbto5:	Not Reported	Cbsacks5:	Not Reported
Compname:	Mathers Environmental Drilling Inc	Compstreet:	12245 E. FM 529

GEOCHECK VERSION 2.1
STATE DATABASE WELL INFORMATION

Compcity:	Houston	Compstate:	TX
Compzip:	77041	Nameassig:	Shannon Mathers
Traineenam:	Not Reported	Tnum:	Not Reported
Deleted:	0	Site id:	TXPLU3000021551

Map ID:	43		
Fid:	105848	State well:	6513604
County nam:	Harris	Basin name:	San Jacinto River
Gma:	14	Rwpa:	H
Previous w:	Not Reported		
Lat dec:	29.804722		
Long dec:	-95.407222		
Coordsourc:	+/- 1 Second		
Owner 1:	City of Houston	Owner 2:	Heights #16
Driller 1:	Texas Water Wells	Driller 2:	Not Reported
Aquifer co:	112CEVG	Aquifer id:	Gulf Coast
Elev of ls:	68	Elev meth:	Interpolated From Topo Map
Date drill:	04001962	Welltype:	Withdrawal of Water
Well depth:	1890	Depthsourc:	Driller's Log
Welluse:	Public Supply		
Site id:	TXWDB5000105849		

Casing Info:		Group number:	1
C s o indicator:	C	Diameter csg scn:	24
Top depth:	0	Bottom depth:	590

Casing Info:		Group number:	2
C s o indicator:	C	Diameter csg scn:	12
Top depth:	500	Bottom depth:	610

Casing Info:		Group number:	3
C s o indicator:	S	Diameter csg scn:	12
Top depth:	610	Bottom depth:	640

Casing Info:		Group number:	4
C s o indicator:	C	Diameter csg scn:	12
Top depth:	640	Bottom depth:	670

Casing Info:		Group number:	5
C s o indicator:	S	Diameter csg scn:	12
Top depth:	670	Bottom depth:	695

Casing Info:		Group number:	6
C s o indicator:	C	Diameter csg scn:	12
Top depth:	695	Bottom depth:	750

Casing Info:		Group number:	7
C s o indicator:	S	Diameter csg scn:	12
Top depth:	750	Bottom depth:	760

Casing Info:		Group number:	8
C s o indicator:	C	Diameter csg scn:	12
Top depth:	760	Bottom depth:	780
Casing Info:		Group number:	9
C s o indicator:	S	Diameter csg scn:	12
Top depth:	780	Bottom depth:	810
Casing Info:		Group number:	10
C s o indicator:	C	Diameter csg scn:	12
Top depth:	810	Bottom depth:	815
Casing Info:		Group number:	11
C s o indicator:	S	Diameter csg scn:	12
Top depth:	815	Bottom depth:	830
Casing Info:		Group number:	12
C s o indicator:	C	Diameter csg scn:	12
Top depth:	830	Bottom depth:	875
Casing Info:		Group number:	13
C s o indicator:	S	Diameter csg scn:	12
Top depth:	875	Bottom depth:	895
Casing Info:		Group number:	14
C s o indicator:	C	Diameter csg scn:	12
Top depth:	895	Bottom depth:	975
Casing Info:		Group number:	15
C s o indicator:	S	Diameter csg scn:	12
Top depth:	975	Bottom depth:	1010
Casing Info:		Group number:	16
C s o indicator:	C	Diameter csg scn:	12
Top depth:	1010	Bottom depth:	1020
Casing Info:		Group number:	17
C s o indicator:	S	Diameter csg scn:	12
Top depth:	1020	Bottom depth:	1040
Casing Info:		Group number:	18
C s o indicator:	C	Diameter csg scn:	12
Top depth:	1040	Bottom depth:	1060
Casing Info:		Group number:	19
C s o indicator:	S	Diameter csg scn:	12
Top depth:	1060	Bottom depth:	1080
Casing Info:		Group number:	20
C s o indicator:	C	Diameter csg scn:	12
Top depth:	1080	Bottom depth:	1090
Casing Info:		Group number:	21
C s o indicator:	S	Diameter csg scn:	12
Top depth:	1090	Bottom depth:	1100

Casing Info:		Group number:	22
C s o indicator:	C	Diameter csg scn:	12
Top depth:	1100	Bottom depth:	1135
Casing Info:		Group number:	23
C s o indicator:	S	Diameter csg scn:	12
Top depth:	1135	Bottom depth:	1155
Casing Info:		Group number:	24
C s o indicator:	C	Diameter csg scn:	12
Top depth:	1155	Bottom depth:	1180
Casing Info:		Group number:	25
C s o indicator:	S	Diameter csg scn:	12
Top depth:	1180	Bottom depth:	1230
Casing Info:		Group number:	26
C s o indicator:	C	Diameter csg scn:	12
Top depth:	1230	Bottom depth:	1285
Casing Info:		Group number:	27
C s o indicator:	S	Diameter csg scn:	12
Top depth:	1285	Bottom depth:	1305
Casing Info:		Group number:	28
C s o indicator:	C	Diameter csg scn:	12
Top depth:	1305	Bottom depth:	1335
Casing Info:		Group number:	29
C s o indicator:	S	Diameter csg scn:	12
Top depth:	1335	Bottom depth:	1355
Casing Info:		Group number:	30
C s o indicator:	C	Diameter csg scn:	12
Top depth:	1355	Bottom depth:	1415
Casing Info:		Group number:	31
C s o indicator:	S	Diameter csg scn:	12
Top depth:	1415	Bottom depth:	1435
Casing Info:		Group number:	32
C s o indicator:	C	Diameter csg scn:	12
Top depth:	1435	Bottom depth:	1615
Casing Info:		Group number:	33
C s o indicator:	S	Diameter csg scn:	12
Top depth:	1615	Bottom depth:	1635
Casing Info:		Group number:	34
C s o indicator:	C	Diameter csg scn:	12
Top depth:	1635	Bottom depth:	1655
Casing Info:		Group number:	35
C s o indicator:	S	Diameter csg scn:	12
Top depth:	1655	Bottom depth:	1665

Casing Info:		Group number:	36
C s o indicator:	C	Diameter csg scn:	12
Top depth:	1665	Bottom depth:	1685
Casing Info:		Group number:	37
C s o indicator:	S	Diameter csg scn:	12
Top depth:	1685	Bottom depth:	1695
Casing Info:		Group number:	38
C s o indicator:	C	Diameter csg scn:	12
Top depth:	1695	Bottom depth:	1775
Casing Info:		Group number:	39
C s o indicator:	S	Diameter csg scn:	12
Top depth:	1775	Bottom depth:	1790
Casing Info:		Group number:	40
C s o indicator:	C	Diameter csg scn:	12
Top depth:	1790	Bottom depth:	1800
Casing Info:		Group number:	41
C s o indicator:	S	Diameter csg scn:	12
Top depth:	1800	Bottom depth:	1815
Casing Info:		Group number:	42
C s o indicator:	C	Diameter csg scn:	12
Top depth:	1815	Bottom depth:	1845
Casing Info:		Group number:	43
C s o indicator:	S	Diameter csg scn:	12
Top depth:	1845	Bottom depth:	1860
Casing Info:		Group number:	44
C s o indicator:	C	Diameter csg scn:	12
Top depth:	1860	Bottom depth:	1890
Infrequent Const:			
Date:	1/30/1973		
Sample number:	1	Storet code:	00900
Flag:	Not Reported	Const val:	68
Plus minus:	Not Reported		
Infrequent Const:			
Date:	1/31/1972		
Sample number:	1	Storet code:	00900
Flag:	Not Reported	Const val:	78
Plus minus:	Not Reported		
Infrequent Const:			
Date:	2/10/1967		
Sample number:	1	Storet code:	00900
Flag:	Not Reported	Const val:	81
Plus minus:	Not Reported		

Infrequent Const:			
Date:	2/11/1971		
Sample number:	1	Storet code:	00900
Flag:	Not Reported	Const val:	64
Plus minus:	Not Reported		
Infrequent Const:			
Date:	2/12/1968		
Sample number:	1	Storet code:	00900
Flag:	Not Reported	Const val:	106
Plus minus:	Not Reported		
Infrequent Const:			
Date:	2/15/1966		
Sample number:	1	Storet code:	00900
Flag:	Not Reported	Const val:	74
Plus minus:	Not Reported		
Infrequent Const:			
Date:	2/16/1970		
Sample number:	1	Storet code:	00900
Flag:	Not Reported	Const val:	79
Plus minus:	Not Reported		
Infrequent Const:			
Date:	2/21/1974		
Sample number:	1	Storet code:	00900
Flag:	Not Reported	Const val:	66
Plus minus:	Not Reported		
Infrequent Const:			
Date:	2/22/1965		
Sample number:	1	Storet code:	00900
Flag:	Not Reported	Const val:	77
Plus minus:	Not Reported		
Infrequent Const:			
Date:	2/25/1964		
Sample number:	1	Storet code:	00900
Flag:	Not Reported	Const val:	88
Plus minus:	Not Reported		
Infrequent Const:			
Date:	3/7/1963		
Sample number:	1	Storet code:	00900
Flag:	Not Reported	Const val:	46
Plus minus:	Not Reported		
Infrequent Const:			
Date:	6/16/1962		
Sample number:	1	Storet code:	01045
Flag:	Not Reported	Const val:	100.
Plus minus:	Not Reported		

Infrequent Const:			
Date:	7/23/1963		
Sample number:	1	Storet code:	00900
Flag:	Not Reported	Const val:	62
Plus minus:	Not Reported		

Water Level Info:		Pn well visit mark:	P
Depth from lsd:	-276.6	Mm date:	1
Dd date:	2	Yy date:	2003
Measurement number:	01	Measuring agency:	04
Method of meas:	1	Remark:	Not Reported
Date entered:	28-JAN-04	User name:	drjones

Water Level Info:		Pn well visit mark:	P
Depth from lsd:	-381	Mm date:	1
Dd date:	3	Yy date:	1984
Measurement number:	01	Measuring agency:	04
Method of meas:	3	Remark:	Not Reported
Date entered:	Not Reported	User name:	Not Reported

Water Level Info:		Pn well visit mark:	P
Depth from lsd:	-394	Mm date:	1
Dd date:	6	Yy date:	1988
Measurement number:	01	Measuring agency:	04
Method of meas:	7	Remark:	Not Reported
Date entered:	Not Reported	User name:	Not Reported

Water Level Info:		Pn well visit mark:	P
Depth from lsd:	-338.9	Mm date:	1
Dd date:	6	Yy date:	1997
Measurement number:	01	Measuring agency:	04
Method of meas:	1	Remark:	Not Reported
Date entered:	17-SEP-97	User name:	Not Reported

Water Level Info:		Pn well visit mark:	P
Depth from lsd:	-368.6	Mm date:	1
Dd date:	7	Yy date:	1995
Measurement number:	01	Measuring agency:	04
Method of meas:	1	Remark:	Not Reported
Date entered:	23-AUG-95	User name:	Not Reported

Water Level Info:		Pn well visit mark:	P
Depth from lsd:	-337.0	Mm date:	1
Dd date:	8	Yy date:	1996
Measurement number:	01	Measuring agency:	04
Method of meas:	1	Remark:	Not Reported
Date entered:	03-APR-97	User name:	Not Reported

Water Level Info:		Pn well visit mark:	P
Depth from lsd:	-344.1	Mm date:	1
Dd date:	10	Yy date:	1985
Measurement number:	01	Measuring agency:	04
Method of meas:	1	Remark:	Not Reported
Date entered:	Not Reported	User name:	Not Reported

GEOCHECK VERSION 2.1
STATE DATABASE WELL INFORMATION

Water Level Info:		Pn well visit mark:	P
Depth from lsd:	-422	Mm date:	1
Dd date:	11	Yy date:	1983
Measurement number:	01	Measuring agency:	04
Method of meas:	3	Remark:	Not Reported
Date entered:	Not Reported	User name:	Not Reported

Water Level Info:		Pn well visit mark:	P
Depth from lsd:	-449	Mm date:	1
Dd date:	11	Yy date:	1990
Measurement number:	01	Measuring agency:	04
Method of meas:	3	Remark:	Not Reported
Date entered:	Not Reported	User name:	Not Reported

Water Level Info:		Pn well visit mark:	P
Depth from lsd:	-378	Mm date:	1
Dd date:	11	Yy date:	1993
Measurement number:	01	Measuring agency:	04
Method of meas:	3	Remark:	04
Date entered:	16-MAR-94	User name:	Not Reported

Water Level Info:		Pn well visit mark:	P
Depth from lsd:	-233.6	Mm date:	1
Dd date:	11	Yy date:	2005
Measurement number:	01	Measuring agency:	04
Method of meas:	1	Remark:	Not Reported
Date entered:	06-APR-06	User name:	drjones

Water Level Info:		Pn well visit mark:	P
Depth from lsd:	-373	Mm date:	1
Dd date:	12	Yy date:	1994
Measurement number:	01	Measuring agency:	04
Method of meas:	3	Remark:	04
Date entered:	16-MAR-95	User name:	Not Reported

Water Level Info:		Pn well visit mark:	P
Depth from lsd:	-403	Mm date:	1
Dd date:	13	Yy date:	1978
Measurement number:	01	Measuring agency:	04
Method of meas:	3	Remark:	Not Reported
Date entered:	Not Reported	User name:	Not Reported

Water Level Info:		Pn well visit mark:	P
Depth from lsd:	-222.6	Mm date:	1
Dd date:	13	Yy date:	2009
Measurement number:	01	Measuring agency:	04
Method of meas:	1	Remark:	Not Reported
Date entered:	07-MAY-10	User name:	banderso

Water Level Info:		Pn well visit mark:	P
Depth from lsd:	-376	Mm date:	1
Dd date:	14	Yy date:	1992
Measurement number:	01	Measuring agency:	04
Method of meas:	1	Remark:	04
Date entered:	Not Reported	User name:	Not Reported

GEOCHECK VERSION 2.1
STATE DATABASE WELL INFORMATION

Water Level Info:		Pn well visit mark:	P
Depth from lsd:	-284.9	Mm date:	1
Dd date:	14	Yy date:	2000
Measurement number:	01	Measuring agency:	04
Method of meas:	1	Remark:	Not Reported
Date entered:	15-MAR-01	User name:	jhopkins

Water Level Info:		Pn well visit mark:	P
Depth from lsd:	-285	Mm date:	1
Dd date:	14	Yy date:	2000
Measurement number:	02	Measuring agency:	04
Method of meas:	3	Remark:	Not Reported
Date entered:	15-MAR-01	User name:	jhopkins

Water Level Info:		Pn well visit mark:	P
Depth from lsd:	-221.9	Mm date:	1
Dd date:	15	Yy date:	2010
Measurement number:	01	Measuring agency:	04
Method of meas:	1	Remark:	Not Reported
Date entered:	31-MAY-11	User name:	banderso

Water Level Info:		Pn well visit mark:	P
Depth from lsd:	-416.5	Mm date:	1
Dd date:	19	Yy date:	1982
Measurement number:	01	Measuring agency:	04
Method of meas:	1	Remark:	Not Reported
Date entered:	Not Reported	User name:	Not Reported

Water Level Info:		Pn well visit mark:	P
Depth from lsd:	-205.5	Mm date:	1
Dd date:	22	Yy date:	2008
Measurement number:	01	Measuring agency:	04
Method of meas:	1	Remark:	Not Reported
Date entered:	22-APR-09	User name:	banderso

Water Level Info:		Pn well visit mark:	P
Depth from lsd:	-369.4	Mm date:	1
Dd date:	24	Yy date:	1989
Measurement number:	01	Measuring agency:	04
Method of meas:	7	Remark:	04
Date entered:	Not Reported	User name:	Not Reported

Water Level Info:		Pn well visit mark:	P
Depth from lsd:	-223.4	Mm date:	1
Dd date:	24	Yy date:	2007
Measurement number:	01	Measuring agency:	04
Method of meas:	1	Remark:	Not Reported
Date entered:	04-APR-08	User name:	banderso

Water Level Info:		Pn well visit mark:	P
Depth from lsd:	-352	Mm date:	1
Dd date:	25	Yy date:	1991
Measurement number:	01	Measuring agency:	04
Method of meas:	1	Remark:	Not Reported
Date entered:	Not Reported	User name:	Not Reported

GEOCHECK VERSION 2.1
STATE DATABASE WELL INFORMATION

Water Level Info:		Pn well visit mark:	P
Depth from lsd:	-203.0	Mm date:	1
Dd date:	25	Yy date:	2011
Measurement number:	01	Measuring agency:	04
Method of meas:	1	Remark:	Not Reported
Date entered:	10-JUL-12	User name:	banderso

Water Level Info:		Pn well visit mark:	P
Depth from lsd:	-395	Mm date:	1
Dd date:	26	Yy date:	1987
Measurement number:	01	Measuring agency:	04
Method of meas:	7	Remark:	Not Reported
Date entered:	Not Reported	User name:	Not Reported

Water Level Info:		Pn well visit mark:	P
Depth from lsd:	-339.1	Mm date:	1
Dd date:	26	Yy date:	2001
Measurement number:	01	Measuring agency:	04
Method of meas:	1	Remark:	Not Reported
Date entered:	12-FEB-02	User name:	drjones

Water Level Info:		Pn well visit mark:	P
Depth from lsd:	-254.8	Mm date:	1
Dd date:	26	Yy date:	2006
Measurement number:	01	Measuring agency:	04
Method of meas:	1	Remark:	Not Reported
Date entered:	04-APR-07	User name:	banderso

Water Level Info:		Pn well visit mark:	P
Depth from lsd:	-297.6	Mm date:	1
Dd date:	28	Yy date:	1998
Measurement number:	01	Measuring agency:	04
Method of meas:	1	Remark:	Not Reported
Date entered:	07-APR-99	User name:	Not Reported

Water Level Info:		Pn well visit mark:	P
Depth from lsd:	-337.5	Mm date:	1
Dd date:	29	Yy date:	2002
Measurement number:	01	Measuring agency:	04
Method of meas:	1	Remark:	Not Reported
Date entered:	05-MAY-03	User name:	drjones

Water Level Info:		Pn well visit mark:	P
Depth from lsd:	-323.0	Mm date:	2
Dd date:	2	Yy date:	1988
Measurement number:	01	Measuring agency:	04
Method of meas:	7	Remark:	Not Reported
Date entered:	Not Reported	User name:	Not Reported

Water Level Info:		Pn well visit mark:	P
Depth from lsd:	-259	Mm date:	2
Dd date:	2	Yy date:	2004
Measurement number:	01	Measuring agency:	04
Method of meas:	1	Remark:	Not Reported
Date entered:	10-FEB-05	User name:	drjones

Water Level Info:		Pn well visit mark:	P
Depth from lsd:	-376	Mm date:	2
Dd date:	4	Yy date:	1976
Measurement number:	01	Measuring agency:	07
Method of meas:	7	Remark:	Not Reported
Date entered:	Not Reported	User name:	Not Reported

Water Level Info:		Pn well visit mark:	P
Depth from lsd:	-386	Mm date:	2
Dd date:	6	Yy date:	1975
Measurement number:	01	Measuring agency:	07
Method of meas:	7	Remark:	Not Reported
Date entered:	Not Reported	User name:	Not Reported

Water Level Info:		Pn well visit mark:	P
Depth from lsd:	-404.3	Mm date:	2
Dd date:	7	Yy date:	1986
Measurement number:	01	Measuring agency:	04
Method of meas:	1	Remark:	Not Reported
Date entered:	Not Reported	User name:	Not Reported

Water Level Info:		Pn well visit mark:	P
Depth from lsd:	-309.9	Mm date:	2
Dd date:	9	Yy date:	1967
Measurement number:	01	Measuring agency:	04
Method of meas:	1	Remark:	Not Reported
Date entered:	Not Reported	User name:	Not Reported

Water Level Info:		Pn well visit mark:	P
Depth from lsd:	-401	Mm date:	2
Dd date:	9	Yy date:	1977
Measurement number:	01	Measuring agency:	04
Method of meas:	3	Remark:	Not Reported
Date entered:	Not Reported	User name:	Not Reported

Water Level Info:		Pn well visit mark:	P
Depth from lsd:	-248	Mm date:	2
Dd date:	13	Yy date:	1964
Measurement number:	01	Measuring agency:	04
Method of meas:	1	Remark:	Not Reported
Date entered:	Not Reported	User name:	Not Reported

Water Level Info:		Pn well visit mark:	P
Depth from lsd:	-305.2	Mm date:	2
Dd date:	17	Yy date:	1969
Measurement number:	01	Measuring agency:	04
Method of meas:	1	Remark:	Not Reported
Date entered:	Not Reported	User name:	Not Reported

Water Level Info:		Pn well visit mark:	P
Depth from lsd:	-271	Mm date:	2
Dd date:	18	Yy date:	1965
Measurement number:	01	Measuring agency:	04
Method of meas:	1	Remark:	Not Reported
Date entered:	Not Reported	User name:	Not Reported

Water Level Info:		Pn well visit mark:	P
Depth from lsd:	-344.2	Mm date:	2
Dd date:	26	Yy date:	1970
Measurement number:	01	Measuring agency:	04
Method of meas:	1	Remark:	Not Reported
Date entered:	Not Reported	User name:	Not Reported

Water Level Info:		Pn well visit mark:	P
Depth from lsd:	-325.7	Mm date:	2
Dd date:	29	Yy date:	1968
Measurement number:	01	Measuring agency:	04
Method of meas:	2	Remark:	Not Reported
Date entered:	Not Reported	User name:	Not Reported

Water Level Info:		Pn well visit mark:	P
Depth from lsd:	-297.4	Mm date:	3
Dd date:	2	Yy date:	1966
Measurement number:	01	Measuring agency:	04
Method of meas:	1	Remark:	Not Reported
Date entered:	Not Reported	User name:	Not Reported

Water Level Info:		Pn well visit mark:	P
Depth from lsd:	-265	Mm date:	4
Dd date:	1	Yy date:	1963
Measurement number:	01	Measuring agency:	04
Method of meas:	1	Remark:	04
Date entered:	Not Reported	User name:	Not Reported

Water Level Info:		Pn well visit mark:	P
Depth from lsd:	-396	Mm date:	4
Dd date:	17	Yy date:	2002
Measurement number:	01	Measuring agency:	04
Method of meas:	3	Remark:	02
Date entered:	05-MAY-03	User name:	drjones

Water Level Info:		Pn well visit mark:	P
Depth from lsd:	-396	Mm date:	4
Dd date:	21	Yy date:	2004
Measurement number:	01	Measuring agency:	04
Method of meas:	1	Remark:	02
Date entered:	10-FEB-05	User name:	drjones

Water Level Info:		Pn well visit mark:	P
Depth from lsd:	-397	Mm date:	4
Dd date:	23	Yy date:	2003
Measurement number:	01	Measuring agency:	04
Method of meas:	1	Remark:	02
Date entered:	28-JAN-04	User name:	drjones

Water Level Info:		Pn well visit mark:	P
Depth from lsd:	-399	Mm date:	5
Dd date:	19	Yy date:	1999
Measurement number:	01	Measuring agency:	04
Method of meas:	3	Remark:	02
Date entered:	23-MAY-00	User name:	jphillip

GEOCHECK VERSION 2.1
STATE DATABASE WELL INFORMATION

Water Level Info:		Pn well visit mark:	P
Depth from lsd:	-413	Mm date:	5
Dd date:	24	Yy date:	2000
Measurement number:	01	Measuring agency:	04
Method of meas:	3	Remark:	02
Date entered:	15-MAR-01	User name:	jhopkins

Water Level Info:		Pn well visit mark:	P
Depth from lsd:	-323	Mm date:	6
Dd date:	7	Yy date:	2002
Measurement number:	01	Measuring agency:	04
Method of meas:	3	Remark:	Not Reported
Date entered:	05-MAY-03	User name:	drjones

Water Level Info:		Pn well visit mark:	P
Depth from lsd:	-257.7	Mm date:	6
Dd date:	16	Yy date:	1962
Measurement number:	01	Measuring agency:	04
Method of meas:	1	Remark:	Not Reported
Date entered:	Not Reported	User name:	Not Reported

Water Level Info:		Pn well visit mark:	P
Depth from lsd:	-404	Mm date:	9
Dd date:	1	Yy date:	1977
Measurement number:	01	Measuring agency:	04
Method of meas:	3	Remark:	Not Reported
Date entered:	Not Reported	User name:	Not Reported

Water Level Info:		Pn well visit mark:	P
Depth from lsd:	-424	Mm date:	9
Dd date:	6	Yy date:	2006
Measurement number:	01	Measuring agency:	04
Method of meas:	3	Remark:	02
Date entered:	04-APR-07	User name:	banderso

Water Level Info:		Pn well visit mark:	P
Depth from lsd:	-345.3	Mm date:	9
Dd date:	9	Yy date:	1968
Measurement number:	01	Measuring agency:	04
Method of meas:	1	Remark:	Not Reported
Date entered:	Not Reported	User name:	Not Reported

Water Level Info:		Pn well visit mark:	P
Depth from lsd:	-415	Mm date:	9
Dd date:	15	Yy date:	1999
Measurement number:	01	Measuring agency:	04
Method of meas:	3	Remark:	02
Date entered:	23-MAY-00	User name:	jphillip

Water Level Info:		Pn well visit mark:	P
Depth from lsd:	-398	Mm date:	9
Dd date:	15	Yy date:	2003
Measurement number:	01	Measuring agency:	04
Method of meas:	1	Remark:	02
Date entered:	28-JAN-04	User name:	drjones

GEOCHECK VERSION 2.1
STATE DATABASE WELL INFORMATION

Water Level Info:		Pn well visit mark:	P
Depth from lsd:	-422	Mm date:	9
Dd date:	16	Yy date:	2005
Measurement number:	01	Measuring agency:	04
Method of meas:	3	Remark:	02
Date entered:	06-APR-06	User name:	drjones

Water Level Info:		Pn well visit mark:	P
Depth from lsd:	-420	Mm date:	9
Dd date:	19	Yy date:	1996
Measurement number:	01	Measuring agency:	04
Method of meas:	2	Remark:	02
Date entered:	03-APR-97	User name:	Not Reported

Water Level Info:		Pn well visit mark:	P
Depth from lsd:	-410	Mm date:	9
Dd date:	21	Yy date:	2004
Measurement number:	01	Measuring agency:	04
Method of meas:	1	Remark:	02
Date entered:	10-FEB-05	User name:	drjones

Water Level Info:		Pn well visit mark:	P
Depth from lsd:	-387	Mm date:	9
Dd date:	25	Yy date:	2002
Measurement number:	01	Measuring agency:	04
Method of meas:	3	Remark:	02
Date entered:	05-MAY-03	User name:	drjones

Water Level Info:		Pn well visit mark:	P
Depth from lsd:	-352	Mm date:	10
Dd date:	10	Yy date:	2000
Measurement number:	01	Measuring agency:	04
Method of meas:	3	Remark:	Not Reported
Date entered:	12-FEB-02	User name:	drjones

Water Level Info:		Pn well visit mark:	P
Depth from lsd:	-270	Mm date:	10
Dd date:	21	Yy date:	2003
Measurement number:	01	Measuring agency:	04
Method of meas:	1	Remark:	Not Reported
Date entered:	10-FEB-05	User name:	drjones

Water Level Info:		Pn well visit mark:	P
Depth from lsd:	-346	Mm date:	10
Dd date:	25	Yy date:	1973
Measurement number:	01	Measuring agency:	10
Method of meas:	7	Remark:	Not Reported
Date entered:	Not Reported	User name:	Not Reported

Water Level Info:		Pn well visit mark:	P
Depth from lsd:	-301	Mm date:	11
Dd date:	1	Yy date:	2001
Measurement number:	01	Measuring agency:	04
Method of meas:	3	Remark:	Not Reported
Date entered:	05-MAY-03	User name:	drjones

GEOCHECK VERSION 2.1
STATE DATABASE WELL INFORMATION

Water Level Info:		Pn well visit mark:	P
Depth from lsd:	-379	Mm date:	11
Dd date:	1	Yy date:	2001
Measurement number:	02	Measuring agency:	04
Method of meas:	3	Remark:	02
Date entered:	06-MAY-03	User name:	drjones
Water Level Info:		Pn well visit mark:	P
Depth from lsd:	-275	Mm date:	11
Dd date:	4	Yy date:	2004
Measurement number:	01	Measuring agency:	04
Method of meas:	3	Remark:	Not Reported
Date entered:	06-APR-06	User name:	drjones
Water Level Info:		Pn well visit mark:	P
Depth from lsd:	-275	Mm date:	11
Dd date:	8	Yy date:	2007
Measurement number:	01	Measuring agency:	04
Method of meas:	3	Remark:	Not Reported
Date entered:	22-APR-09	User name:	banderso
Water Level Info:		Pn well visit mark:	P
Depth from lsd:	-325	Mm date:	11
Dd date:	27	Yy date:	2002
Measurement number:	01	Measuring agency:	04
Method of meas:	1	Remark:	Not Reported
Date entered:	28-JAN-04	User name:	drjones
Water Level Info:		Pn well visit mark:	P
Depth from lsd:	-313	Mm date:	12
Dd date:	7	Yy date:	1999
Measurement number:	01	Measuring agency:	04
Method of meas:	3	Remark:	Not Reported
Date entered:	15-MAR-01	User name:	jhopkins
Water Level Info:		Pn well visit mark:	P
Depth from lsd:	-220.7	Mm date:	12
Dd date:	13	Yy date:	2011
Measurement number:	01	Measuring agency:	04
Method of meas:	1	Remark:	Not Reported
Date entered:	11-JUL-13	User name:	afinnell
Water Quality Info:		Mm date:	1
Dd date:	6	Yydate:	1978
Sample number:	1	Sample time:	Not Reported
Temp centigrade:	28	Top s interval:	Not Reported
Bottom s interval:	Not Reported	Samp int aqcode:	Not Reported
Collection remarks:	Not Reported	Reliability rem:	99
Collecting agency:	Not Reported	Lab code:	Not Reported
Bu wqanalysis:	U	Q00955 flag:	Not Reported
Q00955 silica mgl:	Not Reported	Q00910 flag:	Not Reported
Q00910 calcium mgl:	Not Reported	Q00920 flag:	Not Reported
Q00920 magnes mgl:	Not Reported	Q00929 flag:	Not Reported
Q00929 sodium mgl:	Not Reported	Q00937 flag:	Not Reported
Q00937 potass mgl:	Not Reported	Q01080 flag:	Not Reported
Q01080 strontium:	Not Reported	Q00445 carb mgl:	0
Q00440 bicarb mgl:	320	Q00945 flag:	Not Reported
Q00945 sulfate mgl:	7	Q00940 flag:	Not Reported
Q00940 chloride mg:	61	Q00951 flag:	Not Reported
Q00951 fluoride mg:	Not Reported	Q71850 flag:	Not Reported
Q71850 nitrate mgl:	Not Reported	Q00403 flag:	Not Reported
Q00403 ph:	7.8	Q70300 tds:	Not Reported

Q00415 flag:	Not Reported	Q00415 phen alk:	0
Q00410 flag:	Not Reported	Q00410 total alk:	262.3
Q00900 tot hardnes:	Not Reported	Q00932 percent na:	Not Reported
Q00931 sar:	Not Reported	Q71860 rsc:	Not Reported
Q00095 flag:	Not Reported	Q00095 spec cond:	680
Date entered:	Not Reported	User name:	pnordstr
Bu value:	Not Reported		

Water Quality Info:		Mm date:	1
Dd date:	30	Yydate:	1973
Sample number:	1	Sample time:	Not Reported
Temp centigrade:	28	Top s interval:	Not Reported
Bottom s interval:	Not Reported	Samp int aqcode:	Not Reported
Collection remarks:	Not Reported	Reliability rem:	99
Collecting agency:	Not Reported	Lab code:	Not Reported
Bu wqanalysis:	U	Q00955 flag:	Not Reported
Q00955 silica mgl:	Not Reported	Q00910 flag:	Not Reported
Q00910 calcium mgl:	Not Reported	Q00920 flag:	Not Reported
Q00920 magnes mgl:	Not Reported	Q00929 flag:	Not Reported
Q00929 sodium mgl:	Not Reported	Q00937 flag:	Not Reported
Q00937 potass mgl:	Not Reported	Q01080 flag:	Not Reported
Q01080 strontium:	Not Reported	Q00445 carb mgl:	0
Q00440 bicarb mgl:	312	Q00945 flag:	Not Reported
Q00945 sulfate mgl:	Not Reported	Q00940 flag:	Not Reported
Q00940 chloride mg:	58	Q00951 flag:	Not Reported
Q00951 fluoride mg:	Not Reported	Q71850 flag:	Not Reported
Q71850 nitrate mgl:	Not Reported	Q00403 flag:	Not Reported
Q00403 ph:	7.9	Q70300 tds:	Not Reported
Q00415 flag:	Not Reported	Q00415 phen alk:	0
Q00410 flag:	Not Reported	Q00410 total alk:	255.74
Q00900 tot hardnes:	Not Reported	Q00932 percent na:	Not Reported
Q00931 sar:	Not Reported	Q71860 rsc:	Not Reported
Q00095 flag:	Not Reported	Q00095 spec cond:	677
Date entered:	Not Reported	User name:	pnordstr
Bu value:	Not Reported		

Water Quality Info:		Mm date:	1
Dd date:	31	Yydate:	1972
Sample number:	1	Sample time:	Not Reported
Temp centigrade:	28	Top s interval:	Not Reported
Bottom s interval:	Not Reported	Samp int aqcode:	Not Reported
Collection remarks:	Not Reported	Reliability rem:	99
Collecting agency:	Not Reported	Lab code:	Not Reported
Bu wqanalysis:	U	Q00955 flag:	Not Reported
Q00955 silica mgl:	Not Reported	Q00910 flag:	Not Reported
Q00910 calcium mgl:	Not Reported	Q00920 flag:	Not Reported
Q00920 magnes mgl:	Not Reported	Q00929 flag:	Not Reported
Q00929 sodium mgl:	Not Reported	Q00937 flag:	Not Reported
Q00937 potass mgl:	Not Reported	Q01080 flag:	Not Reported
Q01080 strontium:	Not Reported	Q00445 carb mgl:	0
Q00440 bicarb mgl:	308	Q00945 flag:	Not Reported
Q00945 sulfate mgl:	Not Reported	Q00940 flag:	Not Reported
Q00940 chloride mg:	56	Q00951 flag:	Not Reported
Q00951 fluoride mg:	Not Reported	Q71850 flag:	Not Reported
Q71850 nitrate mgl:	Not Reported	Q00403 flag:	Not Reported
Q00403 ph:	7.8	Q70300 tds:	Not Reported

Q00415 flag:	Not Reported	Q00415 phen alk:	0
Q00410 flag:	Not Reported	Q00410 total alk:	252.46
Q00900 tot hardnes:	Not Reported	Q00932 percent na:	Not Reported
Q00931 sar:	Not Reported	Q71860 rsc:	Not Reported
Q00095 flag:	Not Reported	Q00095 spec cond:	672
Date entered:	Not Reported	User name:	pnordstr
Bu value:	Not Reported		

Water Quality Info:		Mm date:	2
Dd date:	3	Yydate:	1975
Sample number:	1	Sample time:	Not Reported
Temp centigrade:	28	Top s interval:	Not Reported
Bottom s interval:	Not Reported	Samp int aqcode:	Not Reported
Collection remarks:	Not Reported	Reliability rem:	99
Collecting agency:	Not Reported	Lab code:	Not Reported
Bu wqanalysis:	U	Q00955 flag:	Not Reported
Q00955 silica mgl:	Not Reported	Q00910 flag:	Not Reported
Q00910 calcium mgl:	Not Reported	Q00920 flag:	Not Reported
Q00920 magnes mgl:	Not Reported	Q00929 flag:	Not Reported
Q00929 sodium mgl:	Not Reported	Q00937 flag:	Not Reported
Q00937 potass mgl:	Not Reported	Q01080 flag:	Not Reported
Q01080 strontium:	Not Reported	Q00445 carb mgl:	0
Q00440 bicarb mgl:	314	Q00945 flag:	Not Reported
Q00945 sulfate mgl:	8	Q00940 flag:	Not Reported
Q00940 chloride mg:	60	Q00951 flag:	Not Reported
Q00951 fluoride mg:	Not Reported	Q71850 flag:	Not Reported
Q71850 nitrate mgl:	Not Reported	Q00403 flag:	Not Reported
Q00403 ph:	8	Q70300 tds:	Not Reported
Q00415 flag:	Not Reported	Q00415 phen alk:	0
Q00410 flag:	Not Reported	Q00410 total alk:	257.38
Q00900 tot hardnes:	Not Reported	Q00932 percent na:	Not Reported
Q00931 sar:	Not Reported	Q71860 rsc:	Not Reported
Q00095 flag:	Not Reported	Q00095 spec cond:	681
Date entered:	Not Reported	User name:	pnordstr
Bu value:	Not Reported		

Water Quality Info:		Mm date:	2
Dd date:	8	Yydate:	1977
Sample number:	1	Sample time:	Not Reported
Temp centigrade:	28	Top s interval:	Not Reported
Bottom s interval:	Not Reported	Samp int aqcode:	Not Reported
Collection remarks:	Not Reported	Reliability rem:	99
Collecting agency:	Not Reported	Lab code:	Not Reported
Bu wqanalysis:	U	Q00955 flag:	Not Reported
Q00955 silica mgl:	Not Reported	Q00910 flag:	Not Reported
Q00910 calcium mgl:	Not Reported	Q00920 flag:	Not Reported
Q00920 magnes mgl:	Not Reported	Q00929 flag:	Not Reported
Q00929 sodium mgl:	Not Reported	Q00937 flag:	Not Reported
Q00937 potass mgl:	Not Reported	Q01080 flag:	Not Reported
Q01080 strontium:	Not Reported	Q00445 carb mgl:	0
Q00440 bicarb mgl:	324	Q00945 flag:	Not Reported
Q00945 sulfate mgl:	6	Q00940 flag:	Not Reported
Q00940 chloride mg:	62	Q00951 flag:	Not Reported
Q00951 fluoride mg:	Not Reported	Q71850 flag:	Not Reported
Q71850 nitrate mgl:	Not Reported	Q00403 flag:	Not Reported
Q00403 ph:	7.9	Q70300 tds:	Not Reported

Q00415 flag:	Not Reported	Q00415 phen alk:	0
Q00410 flag:	Not Reported	Q00410 total alk:	265.57
Q00900 tot hardnes:	Not Reported	Q00932 percent na:	Not Reported
Q00931 sar:	Not Reported	Q71860 rsc:	Not Reported
Q00095 flag:	Not Reported	Q00095 spec cond:	702
Date entered:	Not Reported	User name:	pnordstr
Bu value:	Not Reported		

Water Quality Info:		Mm date:	2
Dd date:	10	Yydate:	1967
Sample number:	1	Sample time:	Not Reported
Temp centigrade:	27	Top s interval:	Not Reported
Bottom s interval:	Not Reported	Samp int aqcode:	Not Reported
Collection remarks:	Not Reported	Reliability rem:	99
Collecting agency:	Not Reported	Lab code:	Not Reported
Bu wqanalysis:	U	Q00955 flag:	Not Reported
Q00955 silica mgl:	Not Reported	Q00910 flag:	Not Reported
Q00910 calcium mgl:	Not Reported	Q00920 flag:	Not Reported
Q00920 magnes mgl:	Not Reported	Q00929 flag:	Not Reported
Q00929 sodium mgl:	Not Reported	Q00937 flag:	Not Reported
Q00937 potass mgl:	Not Reported	Q01080 flag:	Not Reported
Q01080 strontium:	Not Reported	Q00445 carb mgl:	0
Q00440 bicarb mgl:	292	Q00945 flag:	Not Reported
Q00945 sulfate mgl:	Not Reported	Q00940 flag:	Not Reported
Q00940 chloride mg:	50	Q00951 flag:	Not Reported
Q00951 fluoride mg:	Not Reported	Q71850 flag:	Not Reported
Q71850 nitrate mgl:	Not Reported	Q00403 flag:	Not Reported
Q00403 ph:	7.6	Q70300 tds:	Not Reported
Q00415 flag:	Not Reported	Q00415 phen alk:	0
Q00410 flag:	Not Reported	Q00410 total alk:	239.34
Q00900 tot hardnes:	Not Reported	Q00932 percent na:	Not Reported
Q00931 sar:	Not Reported	Q71860 rsc:	Not Reported
Q00095 flag:	Not Reported	Q00095 spec cond:	617
Date entered:	Not Reported	User name:	pnordstr
Bu value:	Not Reported		

Water Quality Info:		Mm date:	2
Dd date:	11	Yydate:	1971
Sample number:	1	Sample time:	Not Reported
Temp centigrade:	28	Top s interval:	Not Reported
Bottom s interval:	Not Reported	Samp int aqcode:	Not Reported
Collection remarks:	Not Reported	Reliability rem:	99
Collecting agency:	Not Reported	Lab code:	Not Reported
Bu wqanalysis:	U	Q00955 flag:	Not Reported
Q00955 silica mgl:	Not Reported	Q00910 flag:	Not Reported
Q00910 calcium mgl:	Not Reported	Q00920 flag:	Not Reported
Q00920 magnes mgl:	Not Reported	Q00929 flag:	Not Reported
Q00929 sodium mgl:	Not Reported	Q00937 flag:	Not Reported
Q00937 potass mgl:	Not Reported	Q01080 flag:	Not Reported
Q01080 strontium:	Not Reported	Q00445 carb mgl:	0
Q00440 bicarb mgl:	328	Q00945 flag:	Not Reported
Q00945 sulfate mgl:	Not Reported	Q00940 flag:	Not Reported
Q00940 chloride mg:	61	Q00951 flag:	Not Reported
Q00951 fluoride mg:	Not Reported	Q71850 flag:	Not Reported
Q71850 nitrate mgl:	Not Reported	Q00403 flag:	Not Reported
Q00403 ph:	7.6	Q70300 tds:	Not Reported

Q00415 flag:	Not Reported	Q00415 phen alk:	0
Q00410 flag:	Not Reported	Q00410 total alk:	268.85
Q00900 tot hardnes:	Not Reported	Q00932 percent na:	Not Reported
Q00931 sar:	Not Reported	Q71860 rsc:	Not Reported
Q00095 flag:	Not Reported	Q00095 spec cond:	693
Date entered:	Not Reported	User name:	pnordstr
Bu value:	Not Reported		

Water Quality Info:		Mm date:	2
Dd date:	12	Yydate:	1968
Sample number:	1	Sample time:	Not Reported
Temp centigrade:	26	Top s interval:	Not Reported
Bottom s interval:	Not Reported	Samp int aqcode:	Not Reported
Collection remarks:	Not Reported	Reliability rem:	99
Collecting agency:	Not Reported	Lab code:	Not Reported
Bu wqanalysis:	U	Q00955 flag:	Not Reported
Q00955 silica mgl:	Not Reported	Q00910 flag:	Not Reported
Q00910 calcium mgl:	Not Reported	Q00920 flag:	Not Reported
Q00920 magnes mgl:	Not Reported	Q00929 flag:	Not Reported
Q00929 sodium mgl:	Not Reported	Q00937 flag:	Not Reported
Q00937 potass mgl:	Not Reported	Q01080 flag:	Not Reported
Q01080 strontium:	Not Reported	Q00445 carb mgl:	0
Q00440 bicarb mgl:	250	Q00945 flag:	Not Reported
Q00945 sulfate mgl:	Not Reported	Q00940 flag:	Not Reported
Q00940 chloride mg:	30	Q00951 flag:	Not Reported
Q00951 fluoride mg:	Not Reported	Q71850 flag:	Not Reported
Q71850 nitrate mgl:	Not Reported	Q00403 flag:	Not Reported
Q00403 ph:	7.5	Q70300 tds:	Not Reported
Q00415 flag:	Not Reported	Q00415 phen alk:	0
Q00410 flag:	Not Reported	Q00410 total alk:	204.92
Q00900 tot hardnes:	Not Reported	Q00932 percent na:	Not Reported
Q00931 sar:	Not Reported	Q71860 rsc:	Not Reported
Q00095 flag:	Not Reported	Q00095 spec cond:	491
Date entered:	Not Reported	User name:	pnordstr
Bu value:	Not Reported		

Water Quality Info:		Mm date:	2
Dd date:	13	Yydate:	1976
Sample number:	1	Sample time:	Not Reported
Temp centigrade:	27	Top s interval:	Not Reported
Bottom s interval:	Not Reported	Samp int aqcode:	Not Reported
Collection remarks:	Not Reported	Reliability rem:	99
Collecting agency:	Not Reported	Lab code:	Not Reported
Bu wqanalysis:	U	Q00955 flag:	Not Reported
Q00955 silica mgl:	Not Reported	Q00910 flag:	Not Reported
Q00910 calcium mgl:	Not Reported	Q00920 flag:	Not Reported
Q00920 magnes mgl:	Not Reported	Q00929 flag:	Not Reported
Q00929 sodium mgl:	Not Reported	Q00937 flag:	Not Reported
Q00937 potass mgl:	Not Reported	Q01080 flag:	Not Reported
Q01080 strontium:	Not Reported	Q00445 carb mgl:	0
Q00440 bicarb mgl:	254	Q00945 flag:	Not Reported
Q00945 sulfate mgl:	14	Q00940 flag:	Not Reported
Q00940 chloride mg:	37	Q00951 flag:	Not Reported
Q00951 fluoride mg:	Not Reported	Q71850 flag:	Not Reported
Q71850 nitrate mgl:	Not Reported	Q00403 flag:	Not Reported
Q00403 ph:	7.8	Q70300 tds:	Not Reported

Q00415 flag:	Not Reported	Q00415 phen alk:	0
Q00410 flag:	Not Reported	Q00410 total alk:	208.2
Q00900 tot hardnes:	Not Reported	Q00932 percent na:	Not Reported
Q00931 sar:	Not Reported	Q71860 rsc:	Not Reported
Q00095 flag:	Not Reported	Q00095 spec cond:	536
Date entered:	Not Reported	User name:	pnordstr
Bu value:	Not Reported		

Water Quality Info:		Mm date:	2
Dd date:	15	Ydate:	1966
Sample number:	1	Sample time:	Not Reported
Temp centigrade:	28	Top s interval:	Not Reported
Bottom s interval:	Not Reported	Samp int aqcode:	Not Reported
Collection remarks:	Not Reported	Reliability rem:	99
Collecting agency:	Not Reported	Lab code:	Not Reported
Bu wqanalysis:	U	Q00955 flag:	Not Reported
Q00955 silica mgl:	Not Reported	Q00910 flag:	Not Reported
Q00910 calcium mgl:	Not Reported	Q00920 flag:	Not Reported
Q00920 magnes mgl:	Not Reported	Q00929 flag:	Not Reported
Q00929 sodium mgl:	Not Reported	Q00937 flag:	Not Reported
Q00937 potass mgl:	Not Reported	Q01080 flag:	Not Reported
Q01080 strontium:	Not Reported	Q00445 carb mgl:	0
Q00440 bicarb mgl:	312	Q00945 flag:	Not Reported
Q00945 sulfate mgl:	Not Reported	Q00940 flag:	Not Reported
Q00940 chloride mg:	56	Q00951 flag:	Not Reported
Q00951 fluoride mg:	Not Reported	Q71850 flag:	Not Reported
Q71850 nitrate mgl:	Not Reported	Q00403 flag:	Not Reported
Q00403 ph:	7.5	Q70300 tds:	Not Reported
Q00415 flag:	Not Reported	Q00415 phen alk:	0
Q00410 flag:	Not Reported	Q00410 total alk:	255.74
Q00900 tot hardnes:	Not Reported	Q00932 percent na:	Not Reported
Q00931 sar:	Not Reported	Q71860 rsc:	Not Reported
Q00095 flag:	Not Reported	Q00095 spec cond:	663
Date entered:	Not Reported	User name:	pnordstr
Bu value:	Not Reported		

Water Quality Info:		Mm date:	2
Dd date:	16	Ydate:	1970
Sample number:	1	Sample time:	Not Reported
Temp centigrade:	27	Top s interval:	Not Reported
Bottom s interval:	Not Reported	Samp int aqcode:	Not Reported
Collection remarks:	Not Reported	Reliability rem:	99
Collecting agency:	Not Reported	Lab code:	Not Reported
Bu wqanalysis:	U	Q00955 flag:	Not Reported
Q00955 silica mgl:	Not Reported	Q00910 flag:	Not Reported
Q00910 calcium mgl:	Not Reported	Q00920 flag:	Not Reported
Q00920 magnes mgl:	Not Reported	Q00929 flag:	Not Reported
Q00929 sodium mgl:	Not Reported	Q00937 flag:	Not Reported
Q00937 potass mgl:	Not Reported	Q01080 flag:	Not Reported
Q01080 strontium:	Not Reported	Q00445 carb mgl:	0
Q00440 bicarb mgl:	302	Q00945 flag:	Not Reported
Q00945 sulfate mgl:	Not Reported	Q00940 flag:	Not Reported
Q00940 chloride mg:	54	Q00951 flag:	Not Reported
Q00951 fluoride mg:	Not Reported	Q71850 flag:	Not Reported
Q71850 nitrate mgl:	Not Reported	Q00403 flag:	Not Reported
Q00403 ph:	7.9	Q70300 tds:	Not Reported

Q00415 flag:	Not Reported	Q00415 phen alk:	0
Q00410 flag:	Not Reported	Q00410 total alk:	247.54
Q00900 tot hardnes:	Not Reported	Q00932 percent na:	Not Reported
Q00931 sar:	Not Reported	Q71860 rsc:	Not Reported
Q00095 flag:	Not Reported	Q00095 spec cond:	643
Date entered:	Not Reported	User name:	pnordstr
Bu value:	Not Reported		

Water Quality Info:		Mm date:	2
Dd date:	21	Yydate:	1974
Sample number:	1	Sample time:	Not Reported
Temp centigrade:	29	Top s interval:	Not Reported
Bottom s interval:	Not Reported	Samp int aqcode:	Not Reported
Collection remarks:	Not Reported	Reliability rem:	99
Collecting agency:	Not Reported	Lab code:	Not Reported
Bu wqanalysis:	U	Q00955 flag:	Not Reported
Q00955 silica mgl:	Not Reported	Q00910 flag:	Not Reported
Q00910 calcium mgl:	Not Reported	Q00920 flag:	Not Reported
Q00920 magnes mgl:	Not Reported	Q00929 flag:	Not Reported
Q00929 sodium mgl:	Not Reported	Q00937 flag:	Not Reported
Q00937 potass mgl:	Not Reported	Q01080 flag:	Not Reported
Q01080 strontium:	Not Reported	Q00445 carb mgl:	0
Q00440 bicarb mgl:	310	Q00945 flag:	Not Reported
Q00945 sulfate mgl:	Not Reported	Q00940 flag:	Not Reported
Q00940 chloride mg:	60	Q00951 flag:	Not Reported
Q00951 fluoride mg:	Not Reported	Q71850 flag:	Not Reported
Q71850 nitrate mgl:	Not Reported	Q00403 flag:	Not Reported
Q00403 ph:	7.9	Q70300 tds:	Not Reported
Q00415 flag:	Not Reported	Q00415 phen alk:	0
Q00410 flag:	Not Reported	Q00410 total alk:	254.1
Q00900 tot hardnes:	Not Reported	Q00932 percent na:	Not Reported
Q00931 sar:	Not Reported	Q71860 rsc:	Not Reported
Q00095 flag:	Not Reported	Q00095 spec cond:	700
Date entered:	Not Reported	User name:	pnordstr
Bu value:	Not Reported		

Water Quality Info:		Mm date:	2
Dd date:	22	Yydate:	1965
Sample number:	1	Sample time:	Not Reported
Temp centigrade:	27	Top s interval:	Not Reported
Bottom s interval:	Not Reported	Samp int aqcode:	Not Reported
Collection remarks:	Not Reported	Reliability rem:	99
Collecting agency:	Not Reported	Lab code:	Not Reported
Bu wqanalysis:	U	Q00955 flag:	Not Reported
Q00955 silica mgl:	Not Reported	Q00910 flag:	Not Reported
Q00910 calcium mgl:	Not Reported	Q00920 flag:	Not Reported
Q00920 magnes mgl:	Not Reported	Q00929 flag:	Not Reported
Q00929 sodium mgl:	Not Reported	Q00937 flag:	Not Reported
Q00937 potass mgl:	Not Reported	Q01080 flag:	Not Reported
Q01080 strontium:	Not Reported	Q00445 carb mgl:	Not Reported
Q00440 bicarb mgl:	256	Q00945 flag:	Not Reported
Q00945 sulfate mgl:	Not Reported	Q00940 flag:	Not Reported
Q00940 chloride mg:	49	Q00951 flag:	Not Reported
Q00951 fluoride mg:	Not Reported	Q71850 flag:	Not Reported
Q71850 nitrate mgl:	Not Reported	Q00403 flag:	Not Reported
Q00403 ph:	8.4	Q70300 tds:	Not Reported

Q00415 flag:	Not Reported	Q00415 phen alk:	Not Reported
Q00410 flag:	Not Reported	Q00410 total alk:	Not Reported
Q00900 tot hardnes:	Not Reported	Q00932 percent na:	Not Reported
Q00931 sar:	Not Reported	Q71860 rsc:	Not Reported
Q00095 flag:	Not Reported	Q00095 spec cond:	546
Date entered:	Not Reported	User name:	pnordstr
Bu value:	Not Reported		

Water Quality Info:		Mm date:	2
Dd date:	22	Ydate:	1979
Sample number:	1	Sample time:	Not Reported
Temp centigrade:	27	Top s interval:	Not Reported
Bottom s interval:	Not Reported	Samp int aqcode:	Not Reported
Collection remarks:	Not Reported	Reliability rem:	99
Collecting agency:	Not Reported	Lab code:	Not Reported
Bu wqanalysis:	U	Q00955 flag:	Not Reported
Q00955 silica mgl:	Not Reported	Q00910 flag:	Not Reported
Q00910 calcium mgl:	Not Reported	Q00920 flag:	Not Reported
Q00920 magnes mgl:	Not Reported	Q00929 flag:	Not Reported
Q00929 sodium mgl:	Not Reported	Q00937 flag:	Not Reported
Q00937 potass mgl:	Not Reported	Q01080 flag:	Not Reported
Q01080 strontium:	Not Reported	Q00445 carb mgl:	0
Q00440 bicarb mgl:	320	Q00945 flag:	Not Reported
Q00945 sulfate mgl:	6	Q00940 flag:	Not Reported
Q00940 chloride mg:	61	Q00951 flag:	Not Reported
Q00951 fluoride mg:	Not Reported	Q71850 flag:	Not Reported
Q71850 nitrate mgl:	Not Reported	Q00403 flag:	Not Reported
Q00403 ph:	7.8	Q70300 tds:	Not Reported
Q00415 flag:	Not Reported	Q00415 phen alk:	0
Q00410 flag:	Not Reported	Q00410 total alk:	262.3
Q00900 tot hardnes:	Not Reported	Q00932 percent na:	Not Reported
Q00931 sar:	Not Reported	Q71860 rsc:	Not Reported
Q00095 flag:	Not Reported	Q00095 spec cond:	705
Date entered:	Not Reported	User name:	pnordstr
Bu value:	Not Reported		

Water Quality Info:		Mm date:	2
Dd date:	25	Ydate:	1964
Sample number:	1	Sample time:	Not Reported
Temp centigrade:	27	Top s interval:	Not Reported
Bottom s interval:	Not Reported	Samp int aqcode:	Not Reported
Collection remarks:	Not Reported	Reliability rem:	99
Collecting agency:	Not Reported	Lab code:	Not Reported
Bu wqanalysis:	U	Q00955 flag:	Not Reported
Q00955 silica mgl:	Not Reported	Q00910 flag:	Not Reported
Q00910 calcium mgl:	Not Reported	Q00920 flag:	Not Reported
Q00920 magnes mgl:	Not Reported	Q00929 flag:	Not Reported
Q00929 sodium mgl:	Not Reported	Q00937 flag:	Not Reported
Q00937 potass mgl:	Not Reported	Q01080 flag:	Not Reported
Q01080 strontium:	Not Reported	Q00445 carb mgl:	0
Q00440 bicarb mgl:	304	Q00945 flag:	Not Reported
Q00945 sulfate mgl:	Not Reported	Q00940 flag:	Not Reported
Q00940 chloride mg:	60	Q00951 flag:	Not Reported
Q00951 fluoride mg:	Not Reported	Q71850 flag:	Not Reported
Q71850 nitrate mgl:	Not Reported	Q00403 flag:	Not Reported
Q00403 ph:	7.9	Q70300 tds:	Not Reported

Q00415 flag:	Not Reported	Q00415 phen alk:	0
Q00410 flag:	Not Reported	Q00410 total alk:	249.18
Q00900 tot hardnes:	Not Reported	Q00932 percent na:	Not Reported
Q00931 sar:	Not Reported	Q71860 rsc:	Not Reported
Q00095 flag:	Not Reported	Q00095 spec cond:	665
Date entered:	Not Reported	User name:	pnordstr
Bu value:	Not Reported		

Water Quality Info:		Mm date:	3
Dd date:	7	Yydate:	1963
Sample number:	1	Sample time:	Not Reported
Temp centigrade:	28	Top s interval:	Not Reported
Bottom s interval:	Not Reported	Samp int aqcode:	Not Reported
Collection remarks:	Not Reported	Reliability rem:	99
Collecting agency:	Not Reported	Lab code:	Not Reported
Bu wqanalysis:	U	Q00955 flag:	Not Reported
Q00955 silica mgl:	Not Reported	Q00910 flag:	Not Reported
Q00910 calcium mgl:	Not Reported	Q00920 flag:	Not Reported
Q00920 magnes mgl:	Not Reported	Q00929 flag:	Not Reported
Q00929 sodium mgl:	Not Reported	Q00937 flag:	Not Reported
Q00937 potass mgl:	Not Reported	Q01080 flag:	Not Reported
Q01080 strontium:	Not Reported	Q00445 carb mgl:	0
Q00440 bicarb mgl:	298	Q00945 flag:	Not Reported
Q00945 sulfate mgl:	Not Reported	Q00940 flag:	Not Reported
Q00940 chloride mg:	62	Q00951 flag:	Not Reported
Q00951 fluoride mg:	Not Reported	Q71850 flag:	Not Reported
Q71850 nitrate mgl:	Not Reported	Q00403 flag:	Not Reported
Q00403 ph:	7.9	Q70300 tds:	Not Reported
Q00415 flag:	Not Reported	Q00415 phen alk:	0
Q00410 flag:	Not Reported	Q00410 total alk:	244.26
Q00900 tot hardnes:	Not Reported	Q00932 percent na:	Not Reported
Q00931 sar:	Not Reported	Q71860 rsc:	Not Reported
Q00095 flag:	Not Reported	Q00095 spec cond:	654
Date entered:	Not Reported	User name:	pnordstr
Bu value:	Not Reported		

Water Quality Info:		Mm date:	4
Dd date:	2	Yydate:	1980
Sample number:	1	Sample time:	Not Reported
Temp centigrade:	26	Top s interval:	Not Reported
Bottom s interval:	Not Reported	Samp int aqcode:	Not Reported
Collection remarks:	Not Reported	Reliability rem:	99
Collecting agency:	Not Reported	Lab code:	Not Reported
Bu wqanalysis:	U	Q00955 flag:	Not Reported
Q00955 silica mgl:	Not Reported	Q00910 flag:	Not Reported
Q00910 calcium mgl:	Not Reported	Q00920 flag:	Not Reported
Q00920 magnes mgl:	Not Reported	Q00929 flag:	Not Reported
Q00929 sodium mgl:	Not Reported	Q00937 flag:	Not Reported
Q00937 potass mgl:	Not Reported	Q01080 flag:	Not Reported
Q01080 strontium:	Not Reported	Q00445 carb mgl:	0
Q00440 bicarb mgl:	320	Q00945 flag:	Not Reported
Q00945 sulfate mgl:	2	Q00940 flag:	Not Reported
Q00940 chloride mg:	58	Q00951 flag:	Not Reported
Q00951 fluoride mg:	Not Reported	Q71850 flag:	Not Reported
Q71850 nitrate mgl:	Not Reported	Q00403 flag:	Not Reported
Q00403 ph:	8	Q70300 tds:	Not Reported

Q00415 flag:	Not Reported	Q00415 phen alk:	0
Q00410 flag:	Not Reported	Q00410 total alk:	262.3
Q00900 tot hardnes:	Not Reported	Q00932 percent na:	Not Reported
Q00931 sar:	Not Reported	Q71860 rsc:	Not Reported
Q00095 flag:	Not Reported	Q00095 spec cond:	680
Date entered:	Not Reported	User name:	pnordstr
Bu value:	Not Reported		

Water Quality Info:		Mm date:	6
Dd date:	16	Yydate:	1962
Sample number:	1	Sample time:	Not Reported
Temp centigrade:	Not Reported	Top s interval:	Not Reported
Bottom s interval:	Not Reported	Samp int aqcode:	Not Reported
Collection remarks:	Not Reported	Reliability rem:	99
Collecting agency:	Not Reported	Lab code:	Not Reported
Bu wqanalysis:	B	Q00955 flag:	Not Reported
Q00955 silica mgl:	16	Q00910 flag:	Not Reported
Q00910 calcium mgl:	15	Q00920 flag:	Not Reported
Q00920 magnes mgl:	5	Q00929 flag:	Not Reported
Q00929 sodium mgl:	137	Q00937 flag:	Not Reported
Q00937 potass mgl:	2	Q01080 flag:	Not Reported
Q01080 strontium:	Not Reported	Q00445 carb mgl:	0
Q00440 bicarb mgl:	322	Q00945 flag:	Not Reported
Q00945 sulfate mgl:	5	Q00940 flag:	Not Reported
Q00940 chloride mg:	60	Q00951 flag:	Not Reported
Q00951 fluoride mg:	.9	Q71850 flag:	Not Reported
Q71850 nitrate mgl:	0	Q00403 flag:	Not Reported
Q00403 ph:	7.2	Q70300 tds:	399
Q00415 flag:	Not Reported	Q00415 phen alk:	0
Q00410 flag:	Not Reported	Q00410 total alk:	263.93
Q00900 tot hardnes:	56	Q00932 percent na:	83
Q00931 sar:	7.83	Q71860 rsc:	4.11
Q00095 flag:	Not Reported	Q00095 spec cond:	690
Date entered:	Not Reported	User name:	pnordstr
Bu value:	Not Reported		

Water Quality Info:		Mm date:	7
Dd date:	23	Yydate:	1963
Sample number:	1	Sample time:	Not Reported
Temp centigrade:	28	Top s interval:	Not Reported
Bottom s interval:	Not Reported	Samp int aqcode:	Not Reported
Collection remarks:	Not Reported	Reliability rem:	99
Collecting agency:	Not Reported	Lab code:	Not Reported
Bu wqanalysis:	U	Q00955 flag:	Not Reported
Q00955 silica mgl:	Not Reported	Q00910 flag:	Not Reported
Q00910 calcium mgl:	Not Reported	Q00920 flag:	Not Reported
Q00920 magnes mgl:	Not Reported	Q00929 flag:	Not Reported
Q00929 sodium mgl:	Not Reported	Q00937 flag:	Not Reported
Q00937 potass mgl:	Not Reported	Q01080 flag:	Not Reported
Q01080 strontium:	Not Reported	Q00445 carb mgl:	0
Q00440 bicarb mgl:	332	Q00945 flag:	Not Reported
Q00945 sulfate mgl:	Not Reported	Q00940 flag:	Not Reported
Q00940 chloride mg:	68	Q00951 flag:	Not Reported
Q00951 fluoride mg:	Not Reported	Q71850 flag:	Not Reported
Q71850 nitrate mgl:	Not Reported	Q00403 flag:	Not Reported
Q00403 ph:	7.2	Q70300 tds:	Not Reported

Q00415 flag:	Not Reported	Q00415 phen alk:	0
Q00410 flag:	Not Reported	Q00410 total alk:	272.13
Q00900 tot hardnes:	Not Reported	Q00932 percent na:	Not Reported
Q00931 sar:	Not Reported	Q71860 rsc:	Not Reported
Q00095 flag:	Not Reported	Q00095 spec cond:	696
Date entered:	Not Reported	User name:	pnordstr
Bu value:	Not Reported		

Water Quality Info:		Mm date:	9
Dd date:	1	Yydate:	1993
Sample number:	1	Sample time:	1425
Temp centigrade:	28	Top s interval:	Not Reported
Bottom s interval:	Not Reported	Samp int aqcode:	Not Reported
Collection remarks:	Not Reported	Reliability rem:	Not Reported
Collecting agency:	Not Reported	Lab code:	Not Reported
Bu wqanalysis:	U	Q00955 flag:	Not Reported
Q00955 silica mgl:	Not Reported	Q00910 flag:	Not Reported
Q00910 calcium mgl:	Not Reported	Q00920 flag:	Not Reported
Q00920 magnes mgl:	Not Reported	Q00929 flag:	Not Reported
Q00929 sodium mgl:	Not Reported	Q00937 flag:	Not Reported
Q00937 potass mgl:	Not Reported	Q01080 flag:	Not Reported
Q01080 strontium:	Not Reported	Q00445 carb mgl:	Not Reported
Q00440 bicarb mgl:	Not Reported	Q00945 flag:	Not Reported
Q00945 sulfate mgl:	Not Reported	Q00940 flag:	Not Reported
Q00940 chloride mg:	58	Q00951 flag:	Not Reported
Q00951 fluoride mg:	Not Reported	Q71850 flag:	Not Reported
Q71850 nitrate mgl:	Not Reported	Q00403 flag:	Not Reported
Q00403 ph:	7.8	Q70300 tds:	Not Reported
Q00415 flag:	Not Reported	Q00415 phen alk:	Not Reported
Q00410 flag:	Not Reported	Q00410 total alk:	Not Reported
Q00900 tot hardnes:	Not Reported	Q00932 percent na:	Not Reported
Q00931 sar:	Not Reported	Q71860 rsc:	Not Reported
Q00095 flag:	Not Reported	Q00095 spec cond:	647
Date entered:	Not Reported	User name:	pnordstr
Bu value:	Not Reported		

Water Quality Info:		Mm date:	9
Dd date:	13	Yydate:	1995
Sample number:	1	Sample time:	1230
Temp centigrade:	27	Top s interval:	Not Reported
Bottom s interval:	Not Reported	Samp int aqcode:	Not Reported
Collection remarks:	U S G S Water-Data R. TX-95-4	Reliability rem:	04
Collecting agency:	03	Lab code:	02
Bu wqanalysis:	U	Q00955 flag:	Not Reported
Q00955 silica mgl:	Not Reported	Q00910 flag:	Not Reported
Q00910 calcium mgl:	Not Reported	Q00920 flag:	Not Reported
Q00920 magnes mgl:	Not Reported	Q00929 flag:	Not Reported
Q00929 sodium mgl:	Not Reported	Q00937 flag:	Not Reported
Q00937 potass mgl:	Not Reported	Q01080 flag:	Not Reported
Q01080 strontium:	Not Reported	Q00445 carb mgl:	Not Reported
Q00440 bicarb mgl:	Not Reported	Q00945 flag:	Not Reported
Q00945 sulfate mgl:	Not Reported	Q00940 flag:	Not Reported
Q00940 chloride mg:	58	Q00951 flag:	Not Reported
Q00951 fluoride mg:	Not Reported	Q71850 flag:	Not Reported
Q71850 nitrate mgl:	Not Reported	Q00403 flag:	Not Reported
Q00403 ph:	8	Q70300 tds:	Not Reported

Q00415 flag:	Not Reported	Q00415 phen alk:	Not Reported
Q00410 flag:	Not Reported	Q00410 total alk:	Not Reported
Q00900 tot hardnes:	Not Reported	Q00932 percent na:	Not Reported
Q00931 sar:	Not Reported	Q71860 rsc:	Not Reported
Q00095 flag:	Not Reported	Q00095 spec cond:	627
Date entered:	22-FEB-96	User name:	pnordstr
Bu value:	Not Reported		

Water Quality Info:		Mm date:	9
Dd date:	17	Yydate:	1976
Sample number:	1	Sample time:	Not Reported
Temp centigrade:	Not Reported	Top s interval:	Not Reported
Bottom s interval:	Not Reported	Samp int aqcode:	Not Reported
Collection remarks:	Not Reported	Reliability rem:	99
Collecting agency:	Not Reported	Lab code:	Not Reported
Bu wqanalysis:	U	Q00955 flag:	Not Reported
Q00955 silica mgl:	Not Reported	Q00910 flag:	Not Reported
Q00910 calcium mgl:	Not Reported	Q00920 flag:	Not Reported
Q00920 magnes mgl:	Not Reported	Q00929 flag:	Not Reported
Q00929 sodium mgl:	Not Reported	Q00937 flag:	Not Reported
Q00937 potass mgl:	Not Reported	Q01080 flag:	Not Reported
Q01080 strontium:	Not Reported	Q00445 carb mgl:	0
Q00440 bicarb mgl:	320	Q00945 flag:	Not Reported
Q00945 sulfate mgl:	8	Q00940 flag:	Not Reported
Q00940 chloride mg:	63	Q00951 flag:	Not Reported
Q00951 fluoride mg:	Not Reported	Q71850 flag:	Not Reported
Q71850 nitrate mgl:	Not Reported	Q00403 flag:	Not Reported
Q00403 ph:	7.9	Q70300 tds:	Not Reported
Q00415 flag:	Not Reported	Q00415 phen alk:	0
Q00410 flag:	Not Reported	Q00410 total alk:	262.3
Q00900 tot hardnes:	Not Reported	Q00932 percent na:	Not Reported
Q00931 sar:	Not Reported	Q71860 rsc:	Not Reported
Q00095 flag:	Not Reported	Q00095 spec cond:	695
Date entered:	Not Reported	User name:	pnordstr
Bu value:	Not Reported		

Water Quality Info:		Mm date:	9
Dd date:	19	Yydate:	1996
Sample number:	1	Sample time:	0930
Temp centigrade:	28	Top s interval:	Not Reported
Bottom s interval:	Not Reported	Samp int aqcode:	Not Reported
Collection remarks:	USGS Water Data Rpt. TX-96-4	Reliability rem:	04
Collecting agency:	03	Lab code:	02
Bu wqanalysis:	U	Q00955 flag:	Not Reported
Q00955 silica mgl:	Not Reported	Q00910 flag:	Not Reported
Q00910 calcium mgl:	Not Reported	Q00920 flag:	Not Reported
Q00920 magnes mgl:	Not Reported	Q00929 flag:	Not Reported
Q00929 sodium mgl:	Not Reported	Q00937 flag:	Not Reported
Q00937 potass mgl:	Not Reported	Q01080 flag:	Not Reported
Q01080 strontium:	Not Reported	Q00445 carb mgl:	Not Reported
Q00440 bicarb mgl:	Not Reported	Q00945 flag:	Not Reported
Q00945 sulfate mgl:	Not Reported	Q00940 flag:	Not Reported
Q00940 chloride mg:	50	Q00951 flag:	Not Reported
Q00951 fluoride mg:	Not Reported	Q71850 flag:	Not Reported
Q71850 nitrate mgl:	Not Reported	Q00403 flag:	Not Reported
Q00403 ph:	8.1	Q70300 tds:	Not Reported

Q00415 flag:	Not Reported	Q00415 phen alk:	Not Reported
Q00410 flag:	Not Reported	Q00410 total alk:	Not Reported
Q00900 tot hardnes:	Not Reported	Q00932 percent na:	Not Reported
Q00931 sar:	Not Reported	Q71860 rsc:	Not Reported
Q00095 flag:	Not Reported	Q00095 spec cond:	614
Date entered:	13-MAY-97	User name:	pnordstr
Bu value:	Not Reported		
Remarks:		Group number:	1
Remarks 1:	Reported yield 2565 GPM in 1962	Remarks 2:	Aquifer test results in TWDB R-98.
Remarks:		Group number:	2
Remarks 1:	Test data in TWDB files.	Remarks 2:	Not Reported

Map ID:	43		
Fid:	6417	Pws id:	1010013
Water sour:	G1010013X	Fips count:	201
Quadrangle:	2995-432		
Latitude:	294816.84375		
Longitude:	952424.5		
Location a:	U	Agency:	TCEQ
Location m:	GPS-S	Horizontal:	83
Spatial re:	T	Horizont 1:	I
Horizont 2:	S	Elevation:	66
Elevation :	D	Vertical d:	29
Location d:	24-MAY-07	Elevation1:	24-APR-08
Elevatio 1:	TCEQ	Elevatio 2:	G
Latdd:	29.80468369		
Longdd:	95.40681458		
Gps certif:	98040801	Need bette:	No
Last chang:	24-MAY-07	Initials:	GST
Remarks:	500 W 21st		
Site id:	TXEQ40000006418		
Groundwater Info		PWS Id:	1010013
Well depth:	1844	Depth agency:	DRILL
Depth source:	D	Aquifer:	112CHCT
Aquifer id:	31		
Aquifer name:	Chicot		
Aquifer method:	S	Aquifer type:	1
Drill date:	19620400	Last change:	21-FEB-03
Initials:	CRJ		
Remarks:	Reworked 11/85, plugged back to 1844’		
Pws id:	1010013	Water source:	G1010013X
Fips county code:	201	Quadrangle number:	2995-432
Latitude:	294816.84375		
Longitude:	952424.5		
Location accuracy:	U	Agency:	TCEQ
Location method:	GPS-S	Horizontal datum:	83
Spatial reference code:	T	Horizontal accuracy:	I
Horizontal reference:	S	Elevation:	66
Elevation method:	D	Vertical datum:	29
Location date:	24-MAY-07	Elevation date:	24-APR-08

GEOCHECK VERSION 2.1
STATE DATABASE WELL INFORMATION

Elevation agency:	TCEQ	Elevation accuracy:	G
Latdd:	29.80468369		
Longdd:	95.40681458		
Gps certification number:	98040801	Need better location:	No
Last change:	24-MAY-07	Initials:	GST
Remarks:	500 W 21st		

Pws id:	1010013	Water source:	G1010013X
Date:	19620616	Depth from land surface:	-257.7
Agency:	USGS	Measuring method:	S
Remarks:	Not Reported		

Pws id:	1010013	Water source:	G1010013X
Date:	19630401	Depth from land surface:	-265.0
Agency:	USGS	Measuring method:	R
Remarks:	Not Reported		

Pws id:	1010013	Water source:	G1010013X
Date:	19640213	Depth from land surface:	-248.0
Agency:	USGS	Measuring method:	R
Remarks:	Not Reported		

Pws id:	1010013	Water source:	G1010013X
Date:	19650218	Depth from land surface:	-271.0
Agency:	USGS	Measuring method:	R
Remarks:	Not Reported		

Pws id:	1010013	Water source:	G1010013X
Date:	19660302	Depth from land surface:	-297.42
Agency:	USGS	Measuring method:	R
Remarks:	Not Reported		

Pws id:	1010013	Water source:	G1010013X
Date:	19670209	Depth from land surface:	-309.9
Agency:	USGS	Measuring method:	S
Remarks:	Not Reported		

Pws id:	1010013	Water source:	G1010013X
Date:	19680229	Depth from land surface:	-325.7
Agency:	USGS	Measuring method:	T
Remarks:	Not Reported		

Pws id:	1010013	Water source:	G1010013X
Date:	19680909	Depth from land surface:	-345.39
Agency:	USGS	Measuring method:	S
Remarks:	Not Reported		

Pws id:	1010013	Water source:	G1010013X
Date:	19690217	Depth from land surface:	-305.21
Agency:	USGS	Measuring method:	S
Remarks:	Not Reported		

Pws id:	1010013	Water source:	G1010013X
Date:	19700226	Depth from land surface:	-344.27
Agency:	USGS	Measuring method:	S
Remarks:	Not Reported		

GEOCHECK VERSION 2.1
STATE DATABASE WELL INFORMATION

Pws id:	1010013	Water source:	G1010013X
Date:	19731025	Depth from land surface:	-346.0
Agency:	COMM	Measuring method:	R
Remarks:	Not Reported		

Pws id:	1010013	Water source:	G1010013X
Date:	19750206	Depth from land surface:	-386.0
Agency:	DRILL	Measuring method:	R
Remarks:	Not Reported		

Pws id:	1010013	Water source:	G1010013X
Date:	19760204	Depth from land surface:	-376.0
Agency:	DRILL	Measuring method:	R
Remarks:	Not Reported		

Pws id:	1010013	Water source:	G1010013X
Date:	19770209	Depth from land surface:	-401.0
Agency:	USGS	Measuring method:	A
Remarks:	Not Reported		

Pws id:	1010013	Water source:	G1010013X
Date:	19770901	Depth from land surface:	-404.0
Agency:	USGS	Measuring method:	A
Remarks:	Not Reported		

Pws id:	1010013	Water source:	G1010013X
Date:	19780113	Depth from land surface:	-403.0
Agency:	USGS	Measuring method:	A
Remarks:	Not Reported		

Pws id:	1010013	Water source:	G1010013X
Date:	19820119	Depth from land surface:	-416.5
Agency:	USGS	Measuring method:	S
Remarks:	Not Reported		

Pws id:	1010013	Water source:	G1010013X
Date:	19830111	Depth from land surface:	-422.5
Agency:	USGS	Measuring method:	A
Remarks:	Not Reported		

Pws id:	1010013	Water source:	G1010013X
Date:	19840103	Depth from land surface:	-381.5
Agency:	USGS	Measuring method:	A
Remarks:	Not Reported		

Pws id:	1010013	Water source:	G1010013X
Date:	19850110	Depth from land surface:	-344.1
Agency:	USGS	Measuring method:	S
Remarks:	Not Reported		

Pws id:	1010013	Water source:	G1010013X
Date:	19860207	Depth from land surface:	-404.34
Agency:	USGS	Measuring method:	S
Remarks:	Not Reported		

GEOCHECK VERSION 2.1
STATE DATABASE WELL INFORMATION

Pws id:	1010013	Water source:	G1010013X
Date:	19870126	Depth from land surface:	-395.0
Agency:	USGS	Measuring method:	R
Remarks:	Not Reported		

Pws id:	1010013	Water source:	G1010013X
Date:	19880106	Depth from land surface:	-394.0
Agency:	USGS	Measuring method:	R
Remarks:	Not Reported		

Pws id:	1010013	Water source:	G1010013X
Date:	19880202	Depth from land surface:	-323.08
Agency:	USGS	Measuring method:	R
Remarks:	Not Reported		

Pws id:	1010013	Water source:	G1010013X
Date:	19890124	Depth from land surface:	-369.4
Agency:	USGS	Measuring method:	R
Remarks:	Not Reported		

Pws id:	1010013	Water source:	G1010013X
Date:	19900111	Depth from land surface:	-449.0
Agency:	USGS	Measuring method:	A
Remarks:	Not Reported		

Pws id:	1010013	Water source:	G1010013X
Date:	19910125	Depth from land surface:	-352.0
Agency:	USGS	Measuring method:	S
Remarks:	Not Reported		

Pws id:	1010013	Water source:	G1010013X
Date:	19920114	Depth from land surface:	-376.0
Agency:	USGS	Measuring method:	S
Remarks:	Not Reported		

Pws id:	1010013	Water source:	G1010013X
Date:	19930111	Depth from land surface:	-378.0
Agency:	USGS	Measuring method:	A
Remarks:	Not Reported		

Pws id:	1010013	Water source:	G1010013X
Date:	19940112	Depth from land surface:	-373.0
Agency:	USGS	Measuring method:	A
Remarks:	04		

Pws id:	1010013	Water source:	G1010013X
Date:	19950107	Depth from land surface:	-368.6
Agency:	USGS	Measuring method:	S
Remarks:	Not Reported		

Pws id:	1010013	Water source:	G1010013X
Date:	19960108	Depth from land surface:	-337.05
Agency:	USGS	Measuring method:	S
Remarks:	Not Reported		

GEOCHECK VERSION 2.1
STATE DATABASE WELL INFORMATION

Pws id:	1010013	Water source:	G1010013X
Date:	19960919	Depth from land surface:	-420.0
Agency:	USGS	Measuring method:	T
Remarks:	Not Reported		

Pws id:	1010013	Water source:	G1010013X
Date:	19970106	Depth from land surface:	-338.93
Agency:	USGS	Measuring method:	S
Remarks:	Not Reported		

Construction:

Top depth:	0.	Bottom depth:	590.
Depth positive:	Not Reported	Diameter:	0.
Opening type:	Not Reported	Casing material:	Not Reported
Opening material:	Not Reported	Opening length:	Not Reported
Opening method:	Not Reported	Packer material:	Not Reported
Initials:	Not Reported	Last change:	Not Reported

Construction:

Top depth:	604.	Bottom depth:	1844.
Depth positive:	Not Reported	Diameter:	0.
Opening type:	U	Casing material:	Not Reported
Opening material:	U	Opening length:	Not Reported
Opening method:	1	Packer material:	Not Reported
Initials:	Not Reported	Last change:	Not Reported

Map ID:	43		
Plugtrackn:	89356		
Dateentere:	21-AUG-13	Ownname:	City of Houston
Ownstreet:	611 Walker Street	Owncity:	Houston
Ownstate:	TX	Ownzip:	77002
Wellstreet:	500 W. 21 st Street		
Wellcity:	Houston	Wellzip:	77008
County:	Harris		
Latitude:	294816		
Lat dec:	29.804444		
Longitude:	952424		
Long dec:	-95.406666		
Brmod:	Not Reported		
Gn:	65136		
Gn1:	65	Gn75:	13
Gn25:	6	Ownwellno:	16
Typewater:	1	Typemon:	0
Typeinj:	0	Typedw:	0
Histdrille:	Texas Water Wells	Histdrllic:	Not Reported
Histdatedr:	01-APR-62	Histtracki:	Not Reported
Histdiamin:	Not Reported	Histdepth:	1890
Plugdate:	08-APR-13		
Plugmeth:	No Data		
Plugopname:	Billie Jack Alldredge		
Plugoplic:	54930		
Plugmeth1:	0	Plugmeth2:	1
Plugmeth3:	0	Plugmeth4:	0
Plugmethot:	0	Plugvar:	Not Reported
Cdiam1:	24	Cfrom1:	0
Cto1:	590	Cdiam2:	12
Cfrom2:	590	Cto2:	1890

Cdiam3:	Not Reported	Cfrom3:	Not Reported
Cto3:	Not Reported	Cbfrom1:	1890
Cbto1:	10	Cbsacks1:	670 Bentonite
Cbfrom2:	10	Cbto2:	0
Cbsacks2:	80 Cement	Cbfrom3:	Not Reported
Cbto3:	Not Reported	Cbsacks3:	Not Reported
Cbfrom4:	Not Reported	Cbto4:	Not Reported
Cbsacks4:	Not Reported	Cbfrom5:	Not Reported
Cbto5:	Not Reported	Cbsacks5:	Not Reported
Compname:	Weisinger Incorporated	Compstreet:	2200 East Davis Street
Compcity:	Conroe	Compstate:	TX
Compzip:	77301	Nameassig:	Billie Jack Alldredge
Traineenam:	Not Reported	Tnum:	Not Reported
Deleted:	0	Site id:	TXPLU3000087972

Map ID:	44		
Dateentere:	03-SEP-13	Ownname:	Harold A. Clark & Co.
Ownstreet:	2028-2044 TC Jester E.		
Owncity:	Houston	Ownstate:	TX
Ownzip:	77008	County:	Harris
Wellstreet:	2028-2044 TC Jester E.		
Wellcity:	Houston	Wellzip:	77008
Own:	SB-27		
Lat dec:	29.804166		
Long dec:	-95.427221		
Elev:	0		
Brandmodel:	Not Reported		
Gn:	65135		
Gn1:	65	Gn75:	13
Gn25:	5	Twn:	1
Twd:	0	Twr:	0
Twrp:	0	Twrg:	0
Um:	0	Ue:	1
Ud:	0	Uin:	0
Uir:	0	Ug:	0
Uij:	0	Up:	0
Udw:	0	Ut:	0
Us:	0	Uf:	0
Pby:	0	Pbn:	0
Datestart:	25-JUL-13	Datecomp:	25-JUL-13
Dia1:	2	Dia1to:	30
Dia2:	Not Reported	Dia2from:	Not Reported
Dia2to:	Not Reported	Dia3:	Not Reported
Dia3from:	Not Reported	Dia3to:	Not Reported
Dmdriven:	0	Dmairrotar:	0
Dmmudrotar:	0	Dmbored:	0
Dmairham:	0	Dmcabletoo:	0
Dmjetted:	0	Dmhollowst:	0
Dmrevcirc:	0	Dmotherck:	1
Dmother:	DIRECT PUSH	Bco:	0
Bcs:	0	Bcg:	0
Bcgs:	Not Reported	Bcu:	0
Bcoc:	1	Bcot:	PLUGGED
Gpf:	Not Reported	Gpt:	Not Reported
Cemfrom1:	0	Cemto1:	30
Nosacks1:	1 cement benton	Cemfrom2:	Not Reported

GEOCHECK VERSION 2.1
STATE DATABASE WELL INFORMATION

Cemto2:	Not Reported	Nosacks2:	Not Reported
Cemfrom3:	Not Reported	Cemto3:	Not Reported
Nosacks3:	Not Reported	Cementmeth:	TREMMIE
Cementby:	BEST DRILLING SERVICES, INC	Ds:	Not Reported
Dpl:	Not Reported	Dsv:	Not Reported
Appvar:	Not Reported	Scs:	0
Scsv:	0	Scp:	0
Sca:	0	Watlev:	Not Reported
Watlevdate:	Not Reported	Artflow:	Not Reported
Wellplug48:	0	Tpturbine:	0
Tpjet:	0	Tpsubmersi:	0
Tpcylinder:	0	Tpotherck:	0
Tpother:	Not Reported	Pumpbowlde:	Not Reported
Wtpump:	0	Wtbailer:	0
Wtjetted:	0	Wtestimate:	0
Welltestyi:	Not Reported	Welltestdr:	Not Reported
Welltesthr:	Not Reported	Watqualund:	0
Watqualu 1:	0	Watertype:	Not Reported
Stratdepth:	Not Reported	Chemanaly:	0
Chemanaln:	0	Undnatural:	0
Untype:	Not Reported	Undhydro:	0
Undhaz:	0	Undotherck:	0
Undother:	Not Reported		
Undcertify:	0	Compname:	BEST DRILLING SERVICES, INC.
Drllicno:	4997		
Compstreet:	P.O. BOX 845	Compcity:	FRIENDSWOOD
Compstate:	TX	Compzip:	77549
Drillernam:	ALI FIROUZBAKHT	Traineenam:	RAMON GUTIERREZ
Tnum:	58111		
Comments:	PROJECT NO.: R10189.06		
Confidenti:	0	Letterrecv:	Not Reported
Deleted:	0	Insdate:	Not Reported
Site id:	TXMON3000335735		
Latitude:	29.804166		
Longitude:	-95.427221		

Map ID:	44		
Dateentere:	03-SEP-13	Ownname:	Harold A. Clark & Co.
Ownstreet:	2028-2044 TC Jester E.		
Owncity:	Houston	Ownstate:	TX
Ownzip:	77008	County:	Harris
Wellstreet:	2028-2044 TC Jester E.		
Wellcity:	Houston	Wellzip:	77008
Own:	SB-26		
Lat dec:	29.804166		
Long dec:	-95.427221		
Elev:	0		
Brandmodel:	Not Reported		
Gn:	65135		
Gn1:	65	Gn75:	13
Gn25:	5	Twn:	1
Twd:	0	Twr:	0
Twrp:	0	Twrg:	0
Um:	0	Ue:	1
Ud:	0	Uin:	0
Uir:	0	Ug:	0
Uij:	0	Up:	0

GEOCHECK VERSION 2.1
STATE DATABASE WELL INFORMATION

Udw:	0	Ut:	0
Us:	0	Uf:	0
Pby:	0	Pbn:	0
Datestart:	25-JUL-13	Datecomp:	25-JUL-13
Dia1:	2	Dia1to:	30
Dia2:	Not Reported	Dia2from:	Not Reported
Dia2to:	Not Reported	Dia3:	Not Reported
Dia3from:	Not Reported	Dia3to:	Not Reported
Dmdriven:	0	Dmairrotar:	0
Dmmudrotar:	0	Dmbored:	0
Dmairham:	0	Dmcabletoo:	0
Dmjetted:	0	Dmhollowst:	0
Dmrevcirc:	0	Dmotherck:	1
Dmother:	DIRECT PUSH	Bco:	0
Bcs:	0	Bcg:	0
Bcgs:	Not Reported	Bcu:	0
Bcoc:	1	Bcot:	PLUGGED
Gpf:	Not Reported	Gpt:	Not Reported
Cemfrom1:	0	Cemto1:	30
Nosacks1:	1 cement benton	Cemfrom2:	Not Reported
Cemto2:	Not Reported	Nosacks2:	Not Reported
Cemfrom3:	Not Reported	Cemto3:	Not Reported
Nosacks3:	Not Reported	Cementmeth:	TREMMIE
Cementby:	BEST DRILLING SERVICES, INC	Ds:	Not Reported
Dpl:	Not Reported	Dsv:	Not Reported
Appvar:	Not Reported	Scs:	0
Scsv:	0	Scp:	0
Sca:	0	Watlev:	Not Reported
Watlevdate:	Not Reported	Artflow:	Not Reported
Wellplug48:	0	Tpturbine:	0
Tpjet:	0	Tpsubmersi:	0
Tpcylinder:	0	Tpotherck:	0
Tpother:	Not Reported	Pumpbowlde:	Not Reported
Wtpump:	0	Wtbailer:	0
Wtjetted:	0	Wtestimate:	0
Welltestyi:	Not Reported	Welltestdr:	Not Reported
Welltesthr:	Not Reported	Watqualund:	0
Watqualu 1:	0	Watertype:	Not Reported
Stratdepth:	Not Reported	Chemanaly:	0
Chemanaln:	0	Undnatural:	0
Untype:	Not Reported	Undhydro:	0
Undhaz:	0	Undotherck:	0
Undother:	Not Reported		
Undcertify:	0	Compname:	BEST DRILLING SERVICES, INC.
Drllicno:	4997		
Compstreet:	P.O. BOX 845	Compcity:	FRIENDSWOOD
Compstate:	TX	Compzip:	77549
Drillernam:	ALI FIROUZBAKHT	Traineenam:	RAMON GUTIERREZ
Tnum:	58111		
Comments:	PROJECT NO.: R10189.06		
Confidenti:	0	Letterrecv:	Not Reported
Deleted:	0	Insdate:	Not Reported
Site id:	TXMON3000335636		
Latitude:	29.804166		
Longitude:	-95.427221		

GEOCHECK VERSION 2.1
STATE DATABASE WELL INFORMATION

Map ID:	44		
Dateentere:	03-SEP-13	Ownname:	Harold A. Clark & Co.
Ownstreet:	2028-2044 TC Jester E.		
Owncity:	Houston	Ownstate:	TX
Ownzip:	77008	County:	Harris
Wellstreet:	2028-2044 TC Jester E.		
Wellcity:	Houston	Wellzip:	77008
Own:	MW-18		
Lat dec:	29.804166		
Long dec:	-95.427221		
Elev:	0		
Brandmodel:	Not Reported		
Gn:	65135		
Gn1:	65	Gn75:	13
Gn25:	5	Twn:	1
Twd:	0	Twr:	0
Twrp:	0	Twrg:	0
Um:	0	Ue:	1
Ud:	0	Uin:	0
Uir:	0	Ug:	0
Uij:	0	Up:	0
Udw:	0	Ut:	0
Us:	0	Uf:	0
Pby:	0	Pbn:	0
Datestart:	20-AUG-13	Datecomp:	20-AUG-13
Dia1:	2	Dia1to:	30
Dia2:	Not Reported	Dia2from:	Not Reported
Dia2to:	Not Reported	Dia3:	Not Reported
Dia3from:	Not Reported	Dia3to:	Not Reported
Dmdriven:	0	Dmairrotar:	0
Dmmudrotar:	0	Dmbored:	0
Dmairham:	0	Dmcabletoo:	0
Dmjetted:	0	Dmhollowst:	1
Dmrevcirc:	0	Dmotherck:	0
Dmother:	Not Reported	Bco:	0
Bcs:	0	Bcg:	1
Bcgs:	20/40	Bcu:	0
Bcoc:	0	Bcot:	PLUGGED
Gpf:	18	Gpt:	30
Cemfrom1:	0	Cemto1:	2
Nosacks1:	.5 CONCRETE	Cemfrom2:	2
Cemto2:	18	Nosacks2:	.5 BENTONITE
Cemfrom3:	18	Cemto3:	30
Nosacks3:	SAND	Cementmeth:	TREMMIE
Cementby:	BEST DRILLING SERVICES, INC	Ds:	Not Reported
Dpl:	Not Reported	Dsv:	Not Reported
Appvar:	Not Reported	Scs:	1
Scsv:	0	Scp:	0
Sca:	0	Watlev:	Not Reported
Watlevdate:	Not Reported	Artflow:	Not Reported
Wellplug48:	0	Tpturbine:	0
Tpjet:	0	Tpsubmersi:	0
Tpcylinder:	0	Tpotherck:	0
Tpother:	Not Reported	Pumpbowlde:	Not Reported
Wtpump:	0	Wtbailer:	0
Wtjetted:	0	Wtestimate:	0
Welltestyi:	Not Reported	Welltestdr:	Not Reported
Welltesthr:	Not Reported	Watqualund:	0
Watqualu 1:	0	Watertype:	Not Reported
Stratdepth:	Not Reported	Chemanaly:	0
Chemanaln:	0	Undnatural:	0

GEOCHECK VERSION 2.1
STATE DATABASE WELL INFORMATION

Untype:	Not Reported	Undhydro:	0
Undhaz:	0	Undotherck:	0
Undother:	Not Reported		
Undcertify:	0	Compname:	BEST DRILLING SERVICES, INC.
Drllicno:	4997		
Compstreet:	P.O. BOX 845	Compcity:	FRIENDSWOOD
Compstate:	TX	Compzip:	77549
Drillernam:	ALI FIROUZBAKHT	Traineenam:	RAMON GUTIERREZ
Tnum:	58111		
Comments:	PROJECT NO.: R10189.06		
Confidenti:	0	Letterrecv:	Not Reported
Deleted:	0	Insdate:	Not Reported
Site id:	TXMON3000335742		
Latitude:	29.804166		
Longitude:	-95.427221		

Map ID:	44		
Dateentere:	03-SEP-13	Ownname:	Harold A. Clark & Co.
Ownstreet:	2028-2044 TC Jester E.		
Owncity:	Houston	Ownstate:	TX
Ownzip:	77008	County:	Harris
Wellstreet:	2028-2044 TC Jester E.		
Wellcity:	Houston	Wellzip:	77008
Own:	SB-25		
Lat dec:	29.804166		
Long dec:	-95.427221		
Elev:	0		
Brandmodel:	Not Reported		
Gn:	65135		
Gn1:	65	Gn75:	13
Gn25:	5	Twn:	1
Twd:	0	Twr:	0
Twrp:	0	Twrg:	0
Um:	0	Ue:	1
Ud:	0	Uin:	0
Uir:	0	Ug:	0
Uij:	0	Up:	0
Udw:	0	Ut:	0
Us:	0	Uf:	0
Pby:	0	Pbn:	0
Datestart:	25-JUL-13	Datecomp:	25-JUL-13
Dia1:	2	Dia1to:	30
Dia2:	Not Reported	Dia2from:	Not Reported
Dia2to:	Not Reported	Dia3:	Not Reported
Dia3from:	Not Reported	Dia3to:	Not Reported
Dmdriven:	0	Dmairrotar:	0
Dmmudrotar:	0	Dmbored:	0
Dmairham:	0	Dmcabletoo:	0
Dmjetted:	0	Dmhollowst:	0
Dmrevcirc:	0	Dmotherck:	1
Dmother:	DIRECT PUSH	Bco:	0
Bcs:	0	Bcg:	0
Bcgs:	Not Reported	Bcu:	0
Bcoc:	1	Bcot:	PLUGGED
Gpf:	Not Reported	Gpt:	Not Reported
Cemfrom1:	0	Cemto1:	30
Nosacks1:	1 cement benton	Cemfrom2:	Not Reported

GEOCHECK VERSION 2.1
STATE DATABASE WELL INFORMATION

Cemto2:	Not Reported	Nosacks2:	Not Reported
Cemfrom3:	Not Reported	Cemto3:	Not Reported
Nosacks3:	Not Reported	Cementmeth:	TREMMIE
Cementby:	BEST DRILLING SERVICES, INC	Ds:	Not Reported
Dpl:	Not Reported	Dsv:	Not Reported
Appvar:	Not Reported	Scs:	0
Scsv:	0	Scp:	0
Sca:	0	Watlev:	Not Reported
Watlevdate:	Not Reported	Artflow:	Not Reported
Wellplug48:	0	Tpturbine:	0
Tpjet:	0	Tpsubmersi:	0
Tpcylinder:	0	Tpotherck:	0
Tpother:	Not Reported	Pumpbowlde:	Not Reported
Wtpump:	0	Wtbailer:	0
Wtjetted:	0	Wtestimate:	0
Welltestyi:	Not Reported	Welltestdr:	Not Reported
Welltesthr:	Not Reported	Watqualund:	0
Watqualu 1:	0	Watertype:	Not Reported
Stratdepth:	Not Reported	Chemanaly:	0
Chemanaln:	0	Undnatural:	0
Untype:	Not Reported	Undhydro:	0
Undhaz:	0	Undotherck:	0
Undother:	Not Reported		
Undcertify:	0	Compname:	BEST DRILLING SERVICES, INC.
Drllicno:	4997		
Compstreet:	P.O. BOX 845	Compcity:	FRIENDSWOOD
Compstate:	TX	Compzip:	77549
Drillernam:	ALI FIROUZBAKHT	Traineenam:	RAMON GUTIERREZ
Tnum:	58111		
Comments:	PROJECT NO.: R10189.06		
Confidenti:	0	Letterrecv:	Not Reported
Deleted:	0	Insdate:	Not Reported
Site id:	TXMON3000335719		
Latitude:	29.804166		
Longitude:	-95.427221		

Map ID:	44		
Dateentere:	03-SEP-13	Ownname:	Harold A. Clark & Co.
Ownstreet:	2028-2044 TC Jester E.		
Owncity:	Houston	Ownstate:	TX
Ownzip:	77008	County:	Harris
Wellstreet:	2028-2044 TC Jester E.		
Wellcity:	Houston	Wellzip:	77008
Own:	SB-24		
Lat dec:	29.804166		
Long dec:	-95.427221		
Elev:	0		
Brandmodel:	Not Reported		
Gn:	65135		
Gn1:	65	Gn75:	13
Gn25:	5	Twn:	1
Twd:	0	Twr:	0
Twrp:	0	Twrg:	0
Um:	0	Ue:	1
Ud:	0	Uin:	0
Uir:	0	Ug:	0
Uij:	0	Up:	0

GEOCHECK VERSION 2.1
STATE DATABASE WELL INFORMATION

Udw:	0	Ut:	0
Us:	0	Uf:	0
Pby:	0	Pbn:	0
Datestart:	25-JUL-13	Datecomp:	25-JUL-13
Dia1:	2	Dia1to:	30
Dia2:	Not Reported	Dia2from:	Not Reported
Dia2to:	Not Reported	Dia3:	Not Reported
Dia3from:	Not Reported	Dia3to:	Not Reported
Dmdriven:	0	Dmairrotar:	0
Dmmudrotar:	0	Dmbored:	0
Dmairham:	0	Dmcabletoo:	0
Dmjetted:	0	Dmhollowst:	0
Dmrevcirc:	0	Dmotherck:	1
Dmother:	DIRECT PUSH	Bco:	0
Bcs:	0	Bcg:	0
Bcgs:	Not Reported	Bcu:	0
Bcoc:	1	Bcot:	PLUGGED
Gpf:	Not Reported	Gpt:	Not Reported
Cemfrom1:	0	Cemto1:	30
Nosacks1:	1 cement benton	Cemfrom2:	Not Reported
Cemto2:	Not Reported	Nosacks2:	Not Reported
Cemfrom3:	Not Reported	Cemto3:	Not Reported
Nosacks3:	Not Reported	Cementmeth:	TREMMIE
Cementby:	BEST DRILLING SERVICES, INC	Ds:	Not Reported
Dpl:	Not Reported	Dsv:	Not Reported
Appvar:	Not Reported	Scs:	0
Scsv:	0	Scp:	0
Sca:	0	Watlev:	Not Reported
Watlevdate:	Not Reported	Artflow:	Not Reported
Wellplug48:	0	Tpturbine:	0
Tpjet:	0	Tpsubmersi:	0
Tpcylinder:	0	Tpotherck:	0
Tpother:	Not Reported	Pumpbowlde:	Not Reported
Wtpump:	0	Wtbailer:	0
Wtjetted:	0	Wtestimate:	0
Welltestyi:	Not Reported	Welltestdr:	Not Reported
Welltesthr:	Not Reported	Watqualund:	0
Watqualu 1:	0	Watertype:	Not Reported
Stratdepth:	Not Reported	Chemanaly:	0
Chemanaln:	0	Undnatural:	0
Untype:	Not Reported	Undhydro:	0
Undhaz:	0	Undotherck:	0
Undother:	Not Reported		
Undcertify:	0	Compname:	BEST DRILLING SERVICES, INC.
Drllicno:	4997		
Compstreet:	P.O. BOX 845	Compcity:	FRIENDSWOOD
Compstate:	TX	Compzip:	77549
Drillernam:	ALI FIROUZBAKHT	Traineenam:	RAMON GUTIERREZ
Tnum:	58111		
Comments:	PROJECT NO.: R10189.06		
Confidenti:	0	Letterrecv:	Not Reported
Deleted:	0	Insdate:	Not Reported
Site id:	TXMON3000335722		
Latitude:	29.804166		
Longitude:	-95.427221		

GEOCHECK VERSION 2.1
STATE DATABASE WELL INFORMATION

Map ID:	44		
Dateentere:	31-JAN-05	Ownname:	Harlold A. Clark & Company
Ownstreet:	9039 Katy Freeway, Suite 506		
Owncity:	Houston	Ownstate:	TX
Ownzip:	77024	County:	Harris
Wellstreet:	2028-2044 East TC Jester Bld.		
Wellcity:	Houston	Wellzip:	77008
Own:	MW-11		
Lat dec:	29.804166		
Long dec:	-95.426943		
Elev:	37		
Brandmodel:	Garmin/e-Trex		
Gn:	65135		
Gn1:	65	Gn75:	13
Gn25:	5	Twn:	1
Twd:	0	Twr:	0
Twrp:	0	Twrg:	0
Um:	1	Ue:	0
Ud:	0	Uin:	0
Uir:	0	Ug:	0
Uij:	0	Up:	0
Udw:	0	Ut:	0
Us:	0	Uf:	0
Pby:	0	Pbn:	0
Datestart:	07-JAN-05	Datecomp:	07-JAN-05
Dia1:	8	Dia1to:	27.5
Dia2:	Not Reported	Dia2from:	Not Reported
Dia2to:	Not Reported	Dia3:	Not Reported
Dia3from:	Not Reported	Dia3to:	Not Reported
Dmdriven:	0	Dmairrotar:	0
Dmmudrotar:	0	Dmbored:	0
Dmairham:	0	Dmcabletoo:	0
Dmjetted:	0	Dmhollowst:	1
Dmrevcirc:	0	Dmotherck:	0
Dmother:	Not Reported	Bco:	0
Bcs:	0	Bcg:	1
Bcgs:	20/40	Bcu:	0
Bcoc:	0	Bcot:	Not Reported
Gpf:	13	Gpt:	27.5
Cemfrom1:	0	Cemto1:	11
Nosacks1:	1 cement benton	Cemfrom2:	Not Reported
Cemto2:	Not Reported	Nosacks2:	Not Reported
Cemfrom3:	Not Reported	Cemto3:	Not Reported
Nosacks3:	Not Reported	Cementmeth:	Tremie
Cementby:	Best Drilling Services, Inc.	Ds:	Not Reported
Dpl:	Not Reported	Dsv:	Not Reported
Appvar:	Not Reported	Scs:	1
Scsv:	0	Scp:	0
Sca:	0	Watlev:	Not Reported
Watlevdate:	Not Reported	Artflow:	Not Reported
Wellplug48:	0	Tpturbine:	0
Tpjet:	0	Tpsubmersi:	0
Tpcylinder:	0	Tpotherck:	0
Tpother:	Not Reported	Pumpbowlde:	Not Reported
Wtpump:	0	Wtbailer:	0
Wtjetted:	0	Wtestimate:	0
Welltestyi:	Not Reported	Welltestdr:	Not Reported
Welltesthr:	Not Reported	Watqualund:	0
Watqualu 1:	0	Watertype:	Not Reported
Stratdepth:	Not Reported	Chemanaly:	0
Chemanaln:	0	Undnatural:	0

Untype:	Not Reported	Undhydro:	0
Undhaz:	0	Undotherck:	0
Undother:	Not Reported		
Undcertify:	0	Compname:	Best Drilling Services, Inc.
Drllicno:	5036		
Compstreet:	P.O. Box 845	Compcity:	Friendswood
Compstate:	TX	Compzip:	77549
Drillernam:	Alfredo Palacios	Traineenam:	Not Reported
Tnum:	Not Reported		
Comments:	Project No.: 1079.001H		
Confidenti:	0	Letterrecv:	Not Reported
Deleted:	0	Insdate:	Not Reported
Site id:	TXMON3000051418		
Latitude:	29.804166		
Longitude:	-95.426943		

Map ID:	44		
Dateentere:	31-JAN-05	Ownname:	Harlold A. Clark & Company
Ownstreet:	9039 Katy Freeway, Suite 506		
Owncity:	Houston	Ownstate:	TX
Ownzip:	77024	County:	Harris
Wellstreet:	2028-2044 East TC Jester Bld.		
Wellcity:	Houston	Wellzip:	77008
Own:	MW-9		
Lat dec:	29.804166		
Long dec:	-95.426943		
Elev:	37		
Brandmodel:	Garmin/e-Trex		
Gn:	65135		
Gn1:	65	Gn75:	13
Gn25:	5	Twn:	1
Twd:	0	Twr:	0
Twrp:	0	Twrg:	0
Um:	1	Ue:	0
Ud:	0	Uin:	0
Uir:	0	Ug:	0
Uij:	0	Up:	0
Udw:	0	Ut:	0
Us:	0	Uf:	0
Pby:	0	Pbn:	0
Datestart:	05-JAN-05	Datecomp:	05-JAN-05
Dia1:	8.25	Dia1to:	25
Dia2:	Not Reported	Dia2from:	Not Reported
Dia2to:	Not Reported	Dia3:	Not Reported
Dia3from:	Not Reported	Dia3to:	Not Reported
Dmdriven:	0	Dmairrotar:	0
Dmmudrotar:	0	Dmbored:	0
Dmairham:	0	Dmcabletoo:	0
Dmjetted:	0	Dmhollowst:	1
Dmrevcirc:	0	Dmotherck:	0
Dmother:	Not Reported	Bco:	0
Bcs:	0	Bcg:	1
Bcgs:	20/40	Bcu:	0
Bcoc:	0	Bcot:	Not Reported
Gpf:	10.5	Gpt:	25
Cemfrom1:	0	Cemto1:	8.5
Nosacks1:	1/2 cement bent	Cemfrom2:	Not Reported

GEOCHECK VERSION 2.1
STATE DATABASE WELL INFORMATION

Cemto2:	Not Reported	Nosacks2:	Not Reported
Cemfrom3:	Not Reported	Cemto3:	Not Reported
Nosacks3:	Not Reported	Cementmeth:	Tremie
Cementby:	Best Drilling Services, Inc.	Ds:	Not Reported
Dpl:	Not Reported	Dsv:	Not Reported
Appvar:	Not Reported	Scs:	1
Scsv:	0	Scp:	0
Sca:	0	Watlev:	Not Reported
Watlevdate:	Not Reported	Artflow:	Not Reported
Wellplug48:	0	Tpturbine:	0
Tpjet:	0	Tpsubmersi:	0
Tpcylinder:	0	Tpotherck:	0
Tpother:	Not Reported	Pumpbowlde:	Not Reported
Wtpump:	0	Wtbailer:	0
Wtjetted:	0	Wtestimate:	0
Welltestyi:	Not Reported	Welltestdr:	Not Reported
Welltesthr:	Not Reported	Watqualund:	0
Watqualu 1:	0	Watertype:	Not Reported
Stratdepth:	Not Reported	Chemanaly:	0
Chemanaln:	0	Undnatural:	0
Untype:	Not Reported	Undhydro:	0
Undhaz:	0	Undotherck:	0
Undother:	Not Reported		
Undcertify:	0	Compname:	Best Drilling Services, Inc.
Drllicno:	4926		
Compstreet:	P.O. Box 845	Compcity:	Friendswood
Compstate:	TX	Compzip:	77549
Drillernam:	Lloyd Bruce Milton	Traineenam:	Not Reported
Tnum:	Not Reported		
Comments:	Project No.: 1029.001H		
Confidenti:	0	Letterrecv:	Not Reported
Deleted:	0	Insdate:	Not Reported
Site id:	TXMON3000051459		
Latitude:	29.804166		
Longitude:	-95.426943		

Map ID:	44		
Dateentere:	03-OCT-11	Ownname:	Harold A. Clark
Ownstreet:	2028-2044 TC Jester E.		
Owncity:	Houston	Ownstate:	TX
Ownzip:	Not Reported	County:	Harris
Wellstreet:	2028-2044 TC Jester E.		
Wellcity:	Houston	Wellzip:	Not Reported
Own:	SB-13		
Lat dec:	29.804166		
Long dec:	-95.426666		
Elev:	0		
Brandmodel:	Magellan GPS		
Gn:	65135		
Gn1:	65	Gn75:	13
Gn25:	5	Twn:	1
Twd:	0	Twr:	0
Twrp:	0	Twrg:	0
Um:	0	Ue:	1
Ud:	0	Uin:	0
Uir:	0	Ug:	0
Uij:	0	Up:	0

GEOCHECK VERSION 2.1
STATE DATABASE WELL INFORMATION

Udw:	0	Ut:	0
Us:	0	Uf:	0
Pby:	0	Pbn:	0
Datestart:	30-AUG-11	Datecomp:	30-AUG-11
Dia1:	2	Dia1to:	16
Dia2:	Not Reported	Dia2from:	Not Reported
Dia2to:	Not Reported	Dia3:	Not Reported
Dia3from:	Not Reported	Dia3to:	Not Reported
Dmdriven:	0	Dmairrotar:	0
Dmmudrotar:	0	Dmbored:	0
Dmairham:	0	Dmcabletoo:	0
Dmjetted:	0	Dmhollowst:	0
Dmrevcirc:	0	Dmotherck:	1
Dmother:	Direct Push	Bco:	1
Bcs:	0	Bcg:	0
Bcgs:	Not Reported	Bcu:	0
Bcoc:	0	Bcot:	Not Reported
Gpf:	Not Reported	Gpt:	Not Reported
Cemfrom1:	16	Cemto1:	2
Nosacks1:	1.5,bent. chips	Cemfrom2:	2
Cemto2:	0	Nosacks2:	.25, cement
Cemfrom3:	Not Reported	Cemto3:	Not Reported
Nosacks3:	Not Reported	Cementmeth:	hand mix
Cementby:	MEDI	Ds:	Not Reported
Dpl:	Not Reported	Dsv:	Not Reported
Appvar:	Not Reported	Scs:	0
Scsv:	0	Scp:	0
Sca:	0	Watlev:	Not Reported
Watlevdate:	Not Reported	Artflow:	Not Reported
Wellplug48:	0	Tpturbine:	0
Tpjet:	0	Tpsubmersi:	0
Tpcylinder:	0	Tpotherck:	0
Tpother:	Not Reported	Pumpbowlde:	Not Reported
Wtpump:	0	Wtbailer:	0
Wtjetted:	0	Wtestimate:	0
Welltestyi:	Not Reported	Welltestdr:	Not Reported
Welltesthr:	Not Reported	Watqualund:	0
Watqualu 1:	0	Watertype:	Not Reported
Stratdepth:	Not Reported	Chemanaly:	0
Chemanaln:	0	Undnatural:	0
Untype:	Not Reported	Undhydro:	0
Undhaz:	0	Undotherck:	0
Undother:	Not Reported		
Undcertify:	0	Compname:	Mathers Environmental Drilling Inc.
Drllicno:	54933		
Compstreet:	12243 B. FM 529	Compcity:	Houston
Compstate:	TX	Compzip:	77041
Drillernam:	Shannon Mathers	Traineenam:	Not Reported
Tnum:	Not Reported		
Comments:	Not Reported		
Confidenti:	0	Letterrecv:	Not Reported
Deleted:	0	Insdate:	Not Reported
Site id:	TXMON3000263947		
Latitude:	29.804166		
Longitude:	-95.426666		

GEOCHECK VERSION 2.1
STATE DATABASE WELL INFORMATION

Map ID:	44		
Dateentere:	03-OCT-11	Ownname:	Harold A. Clark
Ownstreet:	2028-2044 TC Jester E.		
Owncity:	Houston	Ownstate:	TX
Ownzip:	Not Reported	County:	Harris
Wellstreet:	2028-2044 TC Jester E.		
Wellcity:	Houston	Wellzip:	Not Reported
Own:	SB-12		
Lat dec:	29.804166		
Long dec:	-95.426666		
Elev:	0		
Brandmodel:	Magellan GPS		
Gn:	65135		
Gn1:	65	Gn75:	13
Gn25:	5	Twn:	1
Twd:	0	Twr:	0
Twrp:	0	Twrg:	0
Um:	0	Ue:	1
Ud:	0	Uin:	0
Uir:	0	Ug:	0
Uij:	0	Up:	0
Udw:	0	Ut:	0
Us:	0	Uf:	0
Pby:	0	Pbn:	0
Datestart:	30-AUG-11	Datecomp:	30-AUG-11
Dia1:	2	Dia1to:	16
Dia2:	Not Reported	Dia2from:	Not Reported
Dia2to:	Not Reported	Dia3:	Not Reported
Dia3from:	Not Reported	Dia3to:	Not Reported
Dmdriven:	0	Dmairrotar:	0
Dmmudrotar:	0	Dmbored:	0
Dmairham:	0	Dmcabletoo:	0
Dmjetted:	0	Dmhollowst:	0
Dmrevcirc:	0	Dmotherck:	1
Dmother:	Direct Push	Bco:	1
Bcs:	0	Bcg:	0
Bcgs:	Not Reported	Bcu:	0
Bcoc:	0	Bcot:	Not Reported
Gpf:	Not Reported	Gpt:	Not Reported
Cemfrom1:	16	Cemto1:	2
Nosacks1:	1.5,bent. chips	Cemfrom2:	2
Cemto2:	0	Nosacks2:	.25, cement
Cemfrom3:	Not Reported	Cemto3:	Not Reported
Nosacks3:	Not Reported	Cementmeth:	hand mix
Cementby:	MEDI	Ds:	Not Reported
Dpl:	Not Reported	Dsv:	Not Reported
Appvar:	Not Reported	Scs:	0
Scsv:	0	Scp:	0
Sca:	0	Watlev:	Not Reported
Watlevdate:	Not Reported	Artflow:	Not Reported
Wellplug48:	0	Tpturbine:	0
Tpjet:	0	Tpsubmersi:	0
Tpcylinder:	0	Tpotherck:	0
Tpother:	Not Reported	Pumpbowlde:	Not Reported
Wtpump:	0	Wtbailer:	0
Wtjetted:	0	Wtestimate:	0
Welltestyi:	Not Reported	Welltestdr:	Not Reported
Welltesthr:	Not Reported	Watqualund:	0
Watqualu 1:	0	Watertype:	Not Reported
Stratdepth:	Not Reported	Chemanaly:	0
Chemanaln:	0	Undnatural:	0

GEOCHECK VERSION 2.1
STATE DATABASE WELL INFORMATION

Untype:	Not Reported	Undhydro:	0
Undhaz:	0	Undotherck:	0
Undother:	Not Reported		
Undcertify:	0	Compname:	Mathers Environmental Drilling Inc.
Drllicno:	54933		
Compstreet:	12243 B. FM 529	Compcity:	Houston
Compstate:	TX	Compzip:	77041
Drillernam:	Shannon Mathers	Traineenam:	Not Reported
Tnum:	Not Reported		
Comments:	Not Reported		
Confidenti:	0	Letterrecv:	Not Reported
Deleted:	0	Insdate:	Not Reported
Site id:	TXMON3000263945		
Latitude:	29.804166		
Longitude:	-95.426666		

Map ID:	44		
Dateentere:	03-OCT-11	Ownname:	Harold A. Clark
Ownstreet:	2028-2044 TC Jester E.		
Owncity:	Houston	Ownstate:	TX
Ownzip:	Not Reported	County:	Harris
Wellstreet:	2028-2044 TC Jester E.		
Wellcity:	Houston	Wellzip:	Not Reported
Own:	SB-18		
Lat dec:	29.804166		
Long dec:	-95.426666		
Elev:	0		
Brandmodel:	Magellan GPS		
Gn:	65135		
Gn1:	65	Gn75:	13
Gn25:	5	Twn:	1
Twd:	0	Twr:	0
Twrp:	0	Twrg:	0
Um:	0	Ue:	1
Ud:	0	Uin:	0
Uir:	0	Ug:	0
Uij:	0	Up:	0
Udw:	0	Ut:	0
Us:	0	Uf:	0
Pby:	0	Pbn:	0
Datestart:	30-AUG-11	Datecomp:	30-AUG-11
Dia1:	2	Dia1to:	16
Dia2:	Not Reported	Dia2from:	Not Reported
Dia2to:	Not Reported	Dia3:	Not Reported
Dia3from:	Not Reported	Dia3to:	Not Reported
Dmdriven:	0	Dmairrotar:	0
Dmmudrotar:	0	Dmbored:	0
Dmairham:	0	Dmcabletoo:	0
Dmjetted:	0	Dmhollowst:	0
Dmrevcirc:	0	Dmotherck:	1
Dmother:	Direct Push	Bco:	1
Bcs:	0	Bcg:	0
Bcgs:	Not Reported	Bcu:	0
Bcoc:	0	Bcot:	Not Reported
Gpf:	Not Reported	Gpt:	Not Reported
Cemfrom1:	16	Cemto1:	2
Nosacks1:	1.5,bent. chips	Cemfrom2:	2

Cemto2:	0	Nosacks2:	.25, cement
Cemfrom3:	Not Reported	Cemto3:	Not Reported
Nosacks3:	Not Reported	Cementmeth:	hand mix
Cementby:	MEDI	Ds:	Not Reported
Dpl:	Not Reported	Dsv:	Not Reported
Appvar:	Not Reported	Scs:	0
Scsv:	0	Scp:	0
Sca:	0	Watlev:	Not Reported
Watlevdate:	Not Reported	Artflow:	Not Reported
Wellplug48:	0	Tpturbine:	0
Tpjet:	0	Tpsubmersi:	0
Tpcylinder:	0	Tpotherck:	0
Tpother:	Not Reported	Pumpbowlde:	Not Reported
Wtpump:	0	Wtbailer:	0
Wtjetted:	0	Wtestimate:	0
Welltestyi:	Not Reported	Welltestdr:	Not Reported
Welltesthr:	Not Reported	Watqualund:	0
Watqualu 1:	0	Watertype:	Not Reported
Stratdepth:	Not Reported	Chemanaly:	0
Chemanaln:	0	Undnatural:	0
Untype:	Not Reported	Undhydro:	0
Undhaz:	0	Undotherck:	0
Undother:	Not Reported		
Undcertify:	0	Compname:	Mathers Environmental Drilling Inc.
Drllicno:	54933		
Compstreet:	12243 B. FM 529	Compcity:	Houston
Compstate:	TX	Compzip:	77041
Drillernam:	Shannon Mathers	Traineenam:	Not Reported
Tnum:	Not Reported		
Comments:	Not Reported		
Confidenti:	0	Letterrecv:	Not Reported
Deleted:	0	Insdate:	Not Reported
Site id:	TXMON3000263952		
Latitude:	29.804166		
Longitude:	-95.426666		

Map ID:	44		
Dateentere:	03-OCT-11	Ownname:	Harold A. Clark
Ownstreet:	2028-2044 TC Jester E.		
Owncity:	Houston	Ownstate:	TX
Ownzip:	Not Reported	County:	Harris
Wellstreet:	2028-2044 TC Jester E.		
Wellcity:	Houston	Wellzip:	Not Reported
Own:	SB-10		
Lat dec:	29.804166		
Long dec:	-95.426666		
Elev:	0		
Brandmodel:	Magellan GPS		
Gn:	65135		
Gn1:	65	Gn75:	13
Gn25:	5	Twn:	1
Twd:	0	Twr:	0
Twrp:	0	Twrg:	0
Um:	0	Ue:	1
Ud:	0	Uin:	0
Uir:	0	Ug:	0
Uij:	0	Up:	0

GEOCHECK VERSION 2.1
STATE DATABASE WELL INFORMATION

Udw:	0	Ut:	0
Us:	0	Uf:	0
Pby:	0	Pbn:	0
Datestart:	30-AUG-11	Datecomp:	30-AUG-11
Dia1:	2	Dia1to:	16
Dia2:	Not Reported	Dia2from:	Not Reported
Dia2to:	Not Reported	Dia3:	Not Reported
Dia3from:	Not Reported	Dia3to:	Not Reported
Dmdriven:	0	Dmairrotar:	0
Dmmudrotar:	0	Dmbored:	0
Dmairham:	0	Dmcabletoo:	0
Dmjetted:	0	Dmhollowst:	0
Dmrevcirc:	0	Dmotherck:	1
Dmother:	Direct Push	Bco:	1
Bcs:	0	Bcg:	0
Bcgs:	Not Reported	Bcu:	0
Bcoc:	0	Bcot:	Not Reported
Gpf:	Not Reported	Gpt:	Not Reported
Cemfrom1:	16	Cemto1:	2
Nosacks1:	1.5,bent. chips	Cemfrom2:	2
Cemto2:	0	Nosacks2:	.25, cement
Cemfrom3:	Not Reported	Cemto3:	Not Reported
Nosacks3:	Not Reported	Cementmeth:	hand mix
Cementby:	MEDI	Ds:	Not Reported
Dpl:	Not Reported	Dsv:	Not Reported
Appvar:	Not Reported	Scs:	0
Scsv:	0	Scp:	0
Sca:	0	Watlev:	Not Reported
Watlevdate:	Not Reported	Artflow:	Not Reported
Wellplug48:	0	Tpturbine:	0
Tpjet:	0	Tpsubmersi:	0
Tpcylinder:	0	Tpotherck:	0
Tpother:	Not Reported	Pumpbowlde:	Not Reported
Wtpump:	0	Wtbailer:	0
Wtjetted:	0	Wtestimate:	0
Welltestyi:	Not Reported	Welltestdr:	Not Reported
Welltesthr:	Not Reported	Watqualund:	0
Watqualu 1:	0	Watertype:	Not Reported
Stratdepth:	Not Reported	Chemanaly:	0
Chemanaln:	0	Undnatural:	0
Untype:	Not Reported	Undhydro:	0
Undhaz:	0	Undotherck:	0
Undother:	Not Reported		
Undcertify:	0	Compname:	Mathers Environmental Drilling Inc.
Drllicno:	54933		
Compstreet:	12243 B. FM 529	Compcity:	Houston
Compstate:	TX	Compzip:	77041
Drillernam:	Shannon Mathers	Traineenam:	Not Reported
Tnum:	Not Reported		
Comments:	Not Reported		
Confidenti:	0	Letterrecv:	Not Reported
Deleted:	0	Insdate:	Not Reported
Site id:	TXMON3000263937		
Latitude:	29.804166		
Longitude:	-95.426666		

GEOCHECK VERSION 2.1
STATE DATABASE WELL INFORMATION

Map ID:	44		
Dateentere:	03-OCT-11	Ownname:	Harold A. Clark
Ownstreet:	2028-2044 TC Jester E.		
Owncity:	Houston	Ownstate:	TX
Ownzip:	Not Reported	County:	Harris
Wellstreet:	2028-2044 TC Jester E.		
Wellcity:	Houston	Wellzip:	Not Reported
Own:	SB-8		
Lat dec:	29.804166		
Long dec:	-95.426666		
Elev:	0		
Brandmodel:	Magellan GPS		
Gn:	65135		
Gn1:	65	Gn75:	13
Gn25:	5	Twn:	1
Twd:	0	Twr:	0
Twrp:	0	Twrg:	0
Um:	0	Ue:	1
Ud:	0	Uin:	0
Uir:	0	Ug:	0
Uij:	0	Up:	0
Udw:	0	Ut:	0
Us:	0	Uf:	0
Pby:	0	Pbn:	0
Datestart:	30-AUG-11	Datecomp:	30-AUG-11
Dia1:	2	Dia1to:	16
Dia2:	Not Reported	Dia2from:	Not Reported
Dia2to:	Not Reported	Dia3:	Not Reported
Dia3from:	Not Reported	Dia3to:	Not Reported
Dmdriven:	0	Dmairrotar:	0
Dmmudrotar:	0	Dmbored:	0
Dmairham:	0	Dmcabletoo:	0
Dmjetted:	0	Dmhollowst:	0
Dmrevcirc:	0	Dmotherck:	1
Dmother:	Direct Push	Bco:	1
Bcs:	0	Bcg:	0
Bcgs:	Not Reported	Bcu:	0
Bcoc:	0	Bcot:	Not Reported
Gpf:	Not Reported	Gpt:	Not Reported
Cemfrom1:	16	Cemto1:	2
Nosacks1:	1.5,bent. chips	Cemfrom2:	2
Cemto2:	0	Nosacks2:	.25, cement
Cemfrom3:	Not Reported	Cemto3:	Not Reported
Nosacks3:	Not Reported	Cementmeth:	hand mix
Cementby:	MEDI	Ds:	Not Reported
Dpl:	Not Reported	Dsv:	Not Reported
Appvar:	Not Reported	Scs:	0
Scsv:	0	Scp:	0
Sca:	0	Watlev:	Not Reported
Watlevdate:	Not Reported	Artflow:	Not Reported
Wellplug48:	0	Tpturbine:	0
Tpjet:	0	Tpsubmersi:	0
Tpcylinder:	0	Tpotherck:	0
Tpother:	Not Reported	Pumpbowlde:	Not Reported
Wtpump:	0	Wtbailer:	0
Wtjetted:	0	Wtestimate:	0
Welltestyi:	Not Reported	Welltestdr:	Not Reported
Welltesthr:	Not Reported	Watqualund:	0
Watqualu 1:	0	Watertype:	Not Reported
Stratdepth:	Not Reported	Chemanaly:	0
Chemanaln:	0	Undnatural:	0

GEOCHECK VERSION 2.1
STATE DATABASE WELL INFORMATION

Untype:	Not Reported	Undhydro:	0
Undhaz:	0	Undotherck:	0
Undother:	Not Reported		
Undcertify:	0	Compname:	Mathers Environmental Drilling Inc.
Drllicno:	54933		
Compstreet:	12243 B. FM 529	Compcity:	Houston
Compstate:	TX	Compzip:	77041
Drillernam:	Shannon Mathers	Traineenam:	Not Reported
Tnum:	Not Reported		
Comments:	Not Reported		
Confidenti:	0	Letterrecv:	Not Reported
Deleted:	0	Insdate:	Not Reported
Site id:	TXMON3000263934		
Latitude:	29.804166		
Longitude:	-95.426666		

Map ID:	44		
Dateentere:	03-OCT-11	Ownname:	Harold A. Clark
Ownstreet:	2028-2044 TC Jester E.		
Owncity:	Houston	Ownstate:	TX
Ownzip:	Not Reported	County:	Harris
Wellstreet:	2028-2044 TC Jester E.		
Wellcity:	Houston	Wellzip:	Not Reported
Own:	SB-7		
Lat dec:	29.804166		
Long dec:	-95.426666		
Elev:	0		
Brandmodel:	Magellan GPS		
Gn:	65135		
Gn1:	65	Gn75:	13
Gn25:	5	Twn:	1
Twd:	0	Twr:	0
Twrp:	0	Twrg:	0
Um:	0	Ue:	1
Ud:	0	Uin:	0
Uir:	0	Ug:	0
Uij:	0	Up:	0
Udw:	0	Ut:	0
Us:	0	Uf:	0
Pby:	0	Pbn:	0
Datestart:	30-AUG-11	Datecomp:	30-AUG-11
Dia1:	2	Dia1to:	16
Dia2:	Not Reported	Dia2from:	Not Reported
Dia2to:	Not Reported	Dia3:	Not Reported
Dia3from:	Not Reported	Dia3to:	Not Reported
Dmdriven:	0	Dmairrotar:	0
Dmmudrotar:	0	Dmbored:	0
Dmairham:	0	Dmcabletoo:	0
Dmjetted:	0	Dmhollowst:	0
Dmrevcirc:	0	Dmotherck:	1
Dmother:	Direct Push	Bco:	1
Bcs:	0	Bcg:	0
Bcgs:	Not Reported	Bcu:	0
Bcoc:	0	Bcot:	Not Reported
Gpf:	Not Reported	Gpt:	Not Reported
Cemfrom1:	16	Cemto1:	2
Nosacks1:	1.5,bent. chips	Cemfrom2:	2

Cemto2:	0	Nosacks2:	.25, cement
Cemfrom3:	Not Reported	Cemto3:	Not Reported
Nosacks3:	Not Reported	Cementmeth:	hand mix
Cementby:	MEDI	Ds:	Not Reported
Dpl:	Not Reported	Dsv:	Not Reported
Appvar:	Not Reported	Scs:	0
Scsv:	0	Scp:	0
Sca:	0	Watlev:	Not Reported
Watlevdate:	Not Reported	Artflow:	Not Reported
Wellplug48:	0	Tpturbine:	0
Tpjet:	0	Tpsubmersi:	0
Tpcylinder:	0	Tpotherck:	0
Tpother:	Not Reported	Pumpbowlde:	Not Reported
Wtpump:	0	Wtbailer:	0
Wtjetted:	0	Wtestimate:	0
Welltestyi:	Not Reported	Welltestdr:	Not Reported
Welltesthr:	Not Reported	Watqualund:	0
Watqualu 1:	0	Watertype:	Not Reported
Stratdepth:	Not Reported	Chemanaly:	0
Chemanaln:	0	Undnatural:	0
Untype:	Not Reported	Undhydro:	0
Undhaz:	0	Undotherck:	0
Undother:	Not Reported		
Undcertify:	0	Compname:	Mathers Environmental Drilling Inc.
Drllicno:	54933		
Compstreet:	12243 B. FM 529	Compcity:	Houston
Compstate:	TX	Compzip:	77041
Drillernam:	Shannon Mathers	Traineenam:	Not Reported
Tnum:	Not Reported		
Comments:	Not Reported		
Confidenti:	0	Letterrecv:	Not Reported
Deleted:	0	Insdate:	Not Reported
Site id:	TXMON3000263933		
Latitude:	29.804166		
Longitude:	-95.426666		

Map ID:	44		
Dateentere:	03-OCT-11	Ownname:	Harold A. Clark
Ownstreet:	2028-2044 TC Jester E.		
Owncity:	Houston	Ownstate:	TX
Ownzip:	Not Reported	County:	Harris
Wellstreet:	2028-2044 TC Jester E.		
Wellcity:	Houston	Wellzip:	Not Reported
Own:	SB-6		
Lat dec:	29.804166		
Long dec:	-95.426666		
Elev:	0		
Brandmodel:	Magellan GPS		
Gn:	65135		
Gn1:	65	Gn75:	13
Gn25:	5	Twn:	1
Twd:	0	Twr:	0
Twrp:	0	Twrg:	0
Um:	0	Ue:	1
Ud:	0	Uin:	0
Uir:	0	Ug:	0
Uij:	0	Up:	0

GEOCHECK VERSION 2.1
STATE DATABASE WELL INFORMATION

Udw:	0	Ut:	0
Us:	0	Uf:	0
Pby:	0	Pbn:	0
Datestart:	30-AUG-11	Datecomp:	30-AUG-11
Dia1:	2	Dia1to:	16
Dia2:	Not Reported	Dia2from:	Not Reported
Dia2to:	Not Reported	Dia3:	Not Reported
Dia3from:	Not Reported	Dia3to:	Not Reported
Dmdriven:	0	Dmairrotar:	0
Dmmudrotar:	0	Dmbored:	0
Dmairham:	0	Dmcabletoo:	0
Dmjetted:	0	Dmhollowst:	0
Dmrevcirc:	0	Dmotherck:	1
Dmother:	Direct Push	Bco:	1
Bcs:	0	Bcg:	0
Bcgs:	Not Reported	Bcu:	0
Bcoc:	0	Bcot:	Not Reported
Gpf:	Not Reported	Gpt:	Not Reported
Cemfrom1:	16	Cemto1:	2
Nosacks1:	1.5,bent. chips	Cemfrom2:	2
Cemto2:	0	Nosacks2:	.25, cement
Cemfrom3:	Not Reported	Cemto3:	Not Reported
Nosacks3:	Not Reported	Cementmeth:	hand mix
Cementby:	MEDI	Ds:	Not Reported
Dpl:	Not Reported	Dsv:	Not Reported
Appvar:	Not Reported	Scs:	0
Scsv:	0	Scp:	0
Sca:	0	Watlev:	Not Reported
Watlevdate:	Not Reported	Artflow:	Not Reported
Wellplug48:	0	Tpturbine:	0
Tpjet:	0	Tpsubmersi:	0
Tpcylinder:	0	Tpotherck:	0
Tpother:	Not Reported	Pumpbowlde:	Not Reported
Wtpump:	0	Wtbailer:	0
Wtjetted:	0	Wtestimate:	0
Welltestyi:	Not Reported	Welltestdr:	Not Reported
Welltesthr:	Not Reported	Watqualund:	0
Watqualu 1:	0	Watertype:	Not Reported
Stratdepth:	Not Reported	Chemanaly:	0
Chemanaln:	0	Undnatural:	0
Untype:	Not Reported	Undhydro:	0
Undhaz:	0	Undotherck:	0
Undother:	Not Reported		
Undcertify:	0	Compname:	Mathers Environmental Drilling Inc.
Drllicno:	54933		
Compstreet:	12243 B. FM 529	Compcity:	Houston
Compstate:	TX	Compzip:	77041
Drillernam:	Shannon Mathers	Traineenam:	Not Reported
Tnum:	Not Reported		
Comments:	Not Reported		
Confidenti:	0	Letterrecv:	Not Reported
Deleted:	0	Insdate:	Not Reported
Site id:	TXMON3000263932		
Latitude:	29.804166		
Longitude:	-95.426666		

GEOCHECK VERSION 2.1
STATE DATABASE WELL INFORMATION

Map ID:	44		
Dateentere:	31-JAN-05	Ownname:	Harlold A. Clark & Company
Ownstreet:	9039 Katy Freeway, Suite 506		
Owncity:	Houston	Ownstate:	TX
Ownzip:	77024	County:	Harris
Wellstreet:	2028-2044 East TC Jester Bld.		
Wellcity:	Houston	Wellzip:	77008
Own:	MW-6		
Lat dec:	29.804166		
Long dec:	-95.426666		
Elev:	41		
Brandmodel:	Garmin/e-Trex		
Gn:	65135		
Gn1:	65	Gn75:	13
Gn25:	5	Twn:	1
Twd:	0	Twr:	0
Twrp:	0	Twrg:	0
Um:	1	Ue:	0
Ud:	0	Uin:	0
Uir:	0	Ug:	0
Uij:	0	Up:	0
Udw:	0	Ut:	0
Us:	0	Uf:	0
Pby:	0	Pbn:	0
Datestart:	05-JAN-05	Datecomp:	05-JAN-05
Dia1:	8.25	Dia1to:	32.5
Dia2:	Not Reported	Dia2from:	Not Reported
Dia2to:	Not Reported	Dia3:	Not Reported
Dia3from:	Not Reported	Dia3to:	Not Reported
Dmdriven:	0	Dmairrotar:	0
Dmmudrotar:	0	Dmbored:	0
Dmairham:	0	Dmcabletoo:	0
Dmjetted:	0	Dmhollowst:	1
Dmrevcirc:	0	Dmotherck:	0
Dmother:	Not Reported	Bco:	0
Bcs:	0	Bcg:	1
Bcgs:	20/40	Bcu:	0
Bcoc:	0	Bcot:	Not Reported
Gpf:	11	Gpt:	32.5
Cemfrom1:	0	Cemto1:	9
Nosacks1:	1/2 cement bent	Cemfrom2:	Not Reported
Cemto2:	Not Reported	Nosacks2:	Not Reported
Cemfrom3:	Not Reported	Cemto3:	Not Reported
Nosacks3:	Not Reported	Cementmeth:	Tremie
Cementby:	Best Drilling Services, Inc.	Ds:	Not Reported
Dpl:	Not Reported	Dsv:	Not Reported
Appvar:	Not Reported	Scs:	1
Scsv:	0	Scp:	0
Sca:	0	Watlev:	Not Reported
Watlevdate:	Not Reported	Artflow:	Not Reported
Wellplug48:	0	Tpturbine:	0
Tpjet:	0	Tpsubmersi:	0
Tpcylinder:	0	Tpotherck:	0
Tpother:	Not Reported	Pumpbowlde:	Not Reported
Wtpump:	0	Wtbailer:	0
Wtjetted:	0	Wtestimate:	0
Welltestyi:	Not Reported	Welltestdr:	Not Reported
Welltesthr:	Not Reported	Watqualund:	0
Watqualu 1:	0	Watertype:	Not Reported
Stratdepth:	Not Reported	Chemanaly:	0
Chemanaln:	0	Undnatural:	0

GEOCHECK VERSION 2.1
STATE DATABASE WELL INFORMATION

Untype:	Not Reported	Undhydro:	0
Undhaz:	0	Undotherck:	0
Undother:	Not Reported		
Undcertify:	0	Compname:	Best Drilling Services, Inc.
Drllicno:	4926		
Compstreet:	P.O. Box 845	Compcity:	Friendswood
Compstate:	TX	Compzip:	77549
Drillernam:	Lloyd Bruce Milton	Traineenam:	Not Reported
Tnum:	Not Reported		
Comments:	Project No.: 1029.001H		
Confidenti:	0	Letterrecv:	Not Reported
Deleted:	0	Insdate:	Not Reported
Site id:	TXMON3000051449		
Latitude:	29.804166		
Longitude:	-95.426666		

Map ID:	44		
Dateentere:	03-OCT-11	Ownname:	Harold A. Clark
Ownstreet:	2028-2044 TC Jester E.		
Owncity:	Houston	Ownstate:	TX
Ownzip:	Not Reported	County:	Harris
Wellstreet:	2028-2044 TC Jester E.		
Wellcity:	Houston	Wellzip:	Not Reported
Own:	SB-15		
Lat dec:	29.804166		
Long dec:	-95.426666		
Elev:	0		
Brandmodel:	Magellan GPS		
Gn:	65135		
Gn1:	65	Gn75:	13
Gn25:	5	Twn:	1
Twd:	0	Twr:	0
Twrp:	0	Twrg:	0
Um:	0	Ue:	1
Ud:	0	Uin:	0
Uir:	0	Ug:	0
Uij:	0	Up:	0
Udw:	0	Ut:	0
Us:	0	Uf:	0
Pby:	0	Pbn:	0
Datestart:	30-AUG-11	Datecomp:	30-AUG-11
Dia1:	2	Dia1to:	16
Dia2:	Not Reported	Dia2from:	Not Reported
Dia2to:	Not Reported	Dia3:	Not Reported
Dia3from:	Not Reported	Dia3to:	Not Reported
Dmdriven:	0	Dmairrotar:	0
Dmmudrotar:	0	Dmbored:	0
Dmairham:	0	Dmcabletoo:	0
Dmjetted:	0	Dmhollowst:	0
Dmrevcirc:	0	Dmotherck:	1
Dmother:	Direct Push	Bco:	1
Bcs:	0	Bcg:	0
Bcgs:	Not Reported	Bcu:	0
Bcoc:	0	Bcot:	Not Reported
Gpf:	Not Reported	Gpt:	Not Reported
Cemfrom1:	16	Cemto1:	2
Nosacks1:	1.5,bent. chips	Cemfrom2:	2

GEOCHECK VERSION 2.1
STATE DATABASE WELL INFORMATION

Cemto2:	0	Nosacks2:	.25, cement
Cemfrom3:	Not Reported	Cemto3:	Not Reported
Nosacks3:	Not Reported	Cementmeth:	hand mix
Cementby:	MEDI	Ds:	Not Reported
Dpl:	Not Reported	Dsv:	Not Reported
Appvar:	Not Reported	Scs:	0
Scsv:	0	Scp:	0
Sca:	0	Watlev:	Not Reported
Watlevdate:	Not Reported	Artflow:	Not Reported
Wellplug48:	0	Tpturbine:	0
Tpjet:	0	Tpsubmersi:	0
Tpcylinder:	0	Tpotherck:	0
Tpother:	Not Reported	Pumpbowlde:	Not Reported
Wtpump:	0	Wtbailer:	0
Wtjetted:	0	Wtestimate:	0
Welltestyi:	Not Reported	Welltestdr:	Not Reported
Welltesthr:	Not Reported	Watqualund:	0
Watqualu 1:	0	Watertype:	Not Reported
Stratdepth:	Not Reported	Chemanaly:	0
Chemanaln:	0	Undnatural:	0
Untype:	Not Reported	Undhydro:	0
Undhaz:	0	Undotherck:	0
Undother:	Not Reported		
Undcertify:	0	Compname:	Mathers Environmental Drilling Inc.
Drllicno:	54933		
Compstreet:	12243 B. FM 529	Compcity:	Houston
Compstate:	TX	Compzip:	77041
Drillernam:	Shannon Mathers	Traineenam:	Not Reported
Tnum:	Not Reported		
Comments:	Not Reported		
Confidenti:	0	Letterrecv:	Not Reported
Deleted:	0	Insdate:	Not Reported
Site id:	TXMON3000263949		
Latitude:	29.804166		
Longitude:	-95.426666		

Map ID:	44		
Dateentere:	03-OCT-11	Ownname:	Harold A. Clark
Ownstreet:	2028-2044 TC Jester E.		
Owncity:	Houston	Ownstate:	TX
Ownzip:	Not Reported	County:	Harris
Wellstreet:	2028-2044 TC Jester E.		
Wellcity:	Houston	Wellzip:	Not Reported
Own:	SB-21		
Lat dec:	29.804166		
Long dec:	-95.426666		
Elev:	0		
Brandmodel:	Magellan GPS		
Gn:	65135		
Gn1:	65	Gn75:	13
Gn25:	5	Twn:	1
Twd:	0	Twr:	0
Twrp:	0	Twrg:	0
Um:	0	Ue:	1
Ud:	0	Uin:	0
Uir:	0	Ug:	0
Uij:	0	Up:	0

GEOCHECK VERSION 2.1
STATE DATABASE WELL INFORMATION

Udw:	0	Ut:	0
Us:	0	Uf:	0
Pby:	0	Pbn:	0
Datestart:	30-AUG-11	Datecomp:	30-AUG-11
Dia1:	2	Dia1to:	16
Dia2:	Not Reported	Dia2from:	Not Reported
Dia2to:	Not Reported	Dia3:	Not Reported
Dia3from:	Not Reported	Dia3to:	Not Reported
Dmdriven:	0	Dmairrotar:	0
Dmmudrotar:	0	Dmbored:	0
Dmairham:	0	Dmcabletoo:	0
Dmjetted:	0	Dmhollowst:	0
Dmrevcirc:	0	Dmotherck:	1
Dmother:	Direct Push	Bco:	1
Bcs:	0	Bcg:	0
Bcgs:	Not Reported	Bcu:	0
Bcoc:	0	Bcot:	Not Reported
Gpf:	Not Reported	Gpt:	Not Reported
Cemfrom1:	16	Cemto1:	2
Nosacks1:	1.5,bent. chips	Cemfrom2:	2
Cemto2:	0	Nosacks2:	.25, cement
Cemfrom3:	Not Reported	Cemto3:	Not Reported
Nosacks3:	Not Reported	Cementmeth:	hand mix
Cementby:	MEDI	Ds:	Not Reported
Dpl:	Not Reported	Dsv:	Not Reported
Appvar:	Not Reported	Scs:	0
Scsv:	0	Scp:	0
Sca:	0	Watlev:	Not Reported
Watlevdate:	Not Reported	Artflow:	Not Reported
Wellplug48:	0	Tpturbine:	0
Tpjet:	0	Tpsubmersi:	0
Tpcylinder:	0	Tpotherck:	0
Tpother:	Not Reported	Pumpbowlde:	Not Reported
Wtpump:	0	Wtbailer:	0
Wtjetted:	0	Wtestimate:	0
Welltestyi:	Not Reported	Welltestdr:	Not Reported
Welltesthr:	Not Reported	Watqualund:	0
Watqualu 1:	0	Watertype:	Not Reported
Stratdepth:	Not Reported	Chemanaly:	0
Chemanaln:	0	Undnatural:	0
Untype:	Not Reported	Undhydro:	0
Undhaz:	0	Undotherck:	0
Undother:	Not Reported		
Undcertify:	0	Compname:	Mathers Environmental Drilling Inc.
Drllicno:	54933		
Compstreet:	12243 B. FM 529	Compcity:	Houston
Compstate:	TX	Compzip:	77041
Drillernam:	Shannon Mathers	Traineenam:	Not Reported
Tnum:	Not Reported		
Comments:	Not Reported		
Confidenti:	0	Letterrecv:	Not Reported
Deleted:	0	Insdate:	Not Reported
Site id:	TXMON3000263957		
Latitude:	29.804166		
Longitude:	-95.426666		

GEOCHECK VERSION 2.1
STATE DATABASE WELL INFORMATION

Map ID:	44		
Dateentere:	03-OCT-11	Ownname:	Harold A. Clark
Ownstreet:	2028-2044 TC Jester E.		
Owncity:	Houston	Ownstate:	TX
Ownzip:	Not Reported	County:	Harris
Wellstreet:	2028-2044 TC Jester E.		
Wellcity:	Houston	Wellzip:	Not Reported
Own:	SB-19		
Lat dec:	29.804166		
Long dec:	-95.426666		
Elev:	0		
Brandmodel:	Magellan GPS		
Gn:	65135		
Gn1:	65	Gn75:	13
Gn25:	5	Twn:	1
Twd:	0	Twr:	0
Twrp:	0	Twrg:	0
Um:	0	Ue:	1
Ud:	0	Uin:	0
Uir:	0	Ug:	0
Uij:	0	Up:	0
Udw:	0	Ut:	0
Us:	0	Uf:	0
Pby:	0	Pbn:	0
Datestart:	31-AUG-11	Datecomp:	31-AUG-11
Dia1:	2	Dia1to:	16
Dia2:	Not Reported	Dia2from:	Not Reported
Dia2to:	Not Reported	Dia3:	Not Reported
Dia3from:	Not Reported	Dia3to:	Not Reported
Dmdriven:	0	Dmairrotar:	0
Dmmudrotar:	0	Dmbored:	0
Dmairham:	0	Dmcabletoo:	0
Dmjetted:	0	Dmhollowst:	0
Dmrevcirc:	0	Dmotherck:	1
Dmother:	Direct Push	Bco:	1
Bcs:	0	Bcg:	0
Bcgs:	Not Reported	Bcu:	0
Bcoc:	0	Bcot:	Not Reported
Gpf:	Not Reported	Gpt:	Not Reported
Cemfrom1:	16	Cemto1:	2
Nosacks1:	1.5,bent. chips	Cemfrom2:	2
Cemto2:	0	Nosacks2:	.25, cement
Cemfrom3:	Not Reported	Cemto3:	Not Reported
Nosacks3:	Not Reported	Cementmeth:	hand mix
Cementby:	MEDI	Ds:	Not Reported
Dpl:	Not Reported	Dsv:	Not Reported
Appvar:	Not Reported	Scs:	0
Scsv:	0	Scp:	0
Sca:	0	Watlev:	Not Reported
Watlevdate:	Not Reported	Artflow:	Not Reported
Wellplug48:	0	Tpturbine:	0
Tpjet:	0	Tpsubmersi:	0
Tpcylinder:	0	Tpotherck:	0
Tpother:	Not Reported	Pumpbowlde:	Not Reported
Wtpump:	0	Wtbailer:	0
Wtjetted:	0	Wtestimate:	0
Welltestyi:	Not Reported	Welltestdr:	Not Reported
Welltesthr:	Not Reported	Watqualund:	0
Watqualu 1:	0	Watertype:	Not Reported
Stratdepth:	Not Reported	Chemanaly:	0
Chemanaln:	0	Undnatural:	0

GEOCHECK VERSION 2.1
STATE DATABASE WELL INFORMATION

Untype:	Not Reported	Undhydro:	0
Undhaz:	0	Undotherck:	0
Undother:	Not Reported		
Undcertify:	0	Compname:	Mathers Environmental Drilling Inc.
Drllicno:	54933		
Compstreet:	12243 B. FM 529	Compcity:	Houston
Compstate:	TX	Compzip:	77041
Drillernam:	Shannon Mathers	Traineenam:	Not Reported
Tnum:	Not Reported		
Comments:	Not Reported		
Confidenti:	0	Letterrecv:	Not Reported
Deleted:	0	Insdate:	Not Reported
Site id:	TXMON3000263955		
Latitude:	29.804166		
Longitude:	-95.426666		

Map ID:	44		
Dateentere:	03-OCT-11	Ownname:	Harold A. Clark
Ownstreet:	2028-2044 TC Jester E.		
Owncity:	Houston	Ownstate:	TX
Ownzip:	Not Reported	County:	Harris
Wellstreet:	2028-2044 TC Jester E.		
Wellcity:	Houston	Wellzip:	Not Reported
Own:	SB-9		
Lat dec:	29.804166		
Long dec:	-95.426666		
Elev:	0		
Brandmodel:	Magellan GPS		
Gn:	65135		
Gn1:	65	Gn75:	13
Gn25:	5	Twn:	1
Twd:	0	Twr:	0
Twrp:	0	Twrg:	0
Um:	0	Ue:	1
Ud:	0	Uin:	0
Uir:	0	Ug:	0
Uij:	0	Up:	0
Udw:	0	Ut:	0
Us:	0	Uf:	0
Pby:	0	Pbn:	0
Datestart:	30-AUG-11	Datecomp:	30-AUG-11
Dia1:	2	Dia1to:	16
Dia2:	Not Reported	Dia2from:	Not Reported
Dia2to:	Not Reported	Dia3:	Not Reported
Dia3from:	Not Reported	Dia3to:	Not Reported
Dmdriven:	0	Dmairrotar:	0
Dmmudrotar:	0	Dmbored:	0
Dmairham:	0	Dmcabletoo:	0
Dmjetted:	0	Dmhollowst:	0
Dmrevcirc:	0	Dmotherck:	1
Dmother:	Direct Push	Bco:	1
Bcs:	0	Bcg:	0
Bcgs:	Not Reported	Bcu:	0
Bcoc:	0	Bcot:	Not Reported
Gpf:	Not Reported	Gpt:	Not Reported
Cemfrom1:	16	Cemto1:	2
Nosacks1:	1.5,bent. chips	Cemfrom2:	2

Cemto2:	0	Nosacks2:	.25, cement
Cemfrom3:	Not Reported	Cemto3:	Not Reported
Nosacks3:	Not Reported	Cementmeth:	hand mix
Cementby:	MEDI	Ds:	Not Reported
Dpl:	Not Reported	Dsv:	Not Reported
Appvar:	Not Reported	Scs:	0
Scsv:	0	Scp:	0
Sca:	0	Watlev:	Not Reported
Watlevdate:	Not Reported	Artflow:	Not Reported
Wellplug48:	0	Tpturbine:	0
Tpjet:	0	Tpsubmersi:	0
Tpcylinder:	0	Tpotherck:	0
Tpother:	Not Reported	Pumpbowlde:	Not Reported
Wtpump:	0	Wtbailer:	0
Wtjetted:	0	Wtestimate:	0
Welltestyi:	Not Reported	Welltestdr:	Not Reported
Welltesthr:	Not Reported	Watqualund:	0
Watqualu 1:	0	Watertype:	Not Reported
Stratdepth:	Not Reported	Chemanaly:	0
Chemanaln:	0	Undnatural:	0
Untype:	Not Reported	Undhydro:	0
Undhaz:	0	Undotherck:	0
Undother:	Not Reported		
Undcertify:	0	Compname:	Mathers Environmental Drilling Inc.
Drllicno:	54933		
Compstreet:	12243 B. FM 529	Compcity:	Houston
Compstate:	TX	Compzip:	77041
Drillernam:	Shannon Mathers	Traineenam:	Not Reported
Tnum:	Not Reported		
Comments:	Not Reported		
Confidenti:	0	Letterrecv:	Not Reported
Deleted:	0	Insdate:	Not Reported
Site id:	TXMON3000263935		
Latitude:	29.804166		
Longitude:	-95.426666		

Map ID:	44		
Dateentere:	03-OCT-11	Ownname:	Harold A. Clark
Ownstreet:	2028-2044 TC Jester E.		
Owncity:	Houston	Ownstate:	TX
Ownzip:	Not Reported	County:	Harris
Wellstreet:	2028-2044 TC Jester E.		
Wellcity:	Houston	Wellzip:	Not Reported
Own:	SB-16		
Lat dec:	29.804166		
Long dec:	-95.426666		
Elev:	0		
Brandmodel:	Magellan GPS		
Gn:	65135		
Gn1:	65	Gn75:	13
Gn25:	5	Twn:	1
Twd:	0	Twr:	0
Twrp:	0	Twrg:	0
Um:	0	Ue:	1
Ud:	0	Uin:	0
Uir:	0	Ug:	0
Uij:	0	Up:	0

GEOCHECK VERSION 2.1
STATE DATABASE WELL INFORMATION

Udw:	0	Ut:	0
Us:	0	Uf:	0
Pby:	0	Pbn:	0
Datestart:	30-AUG-11	Datecomp:	30-AUG-11
Dia1:	2	Dia1to:	16
Dia2:	Not Reported	Dia2from:	Not Reported
Dia2to:	Not Reported	Dia3:	Not Reported
Dia3from:	Not Reported	Dia3to:	Not Reported
Dmdriven:	0	Dmairrotar:	0
Dmmudrotar:	0	Dmbored:	0
Dmairham:	0	Dmcabletoo:	0
Dmjetted:	0	Dmhollowst:	0
Dmrevcirc:	0	Dmotherck:	1
Dmother:	Direct Push	Bco:	1
Bcs:	0	Bcg:	0
Bcgs:	Not Reported	Bcu:	0
Bcoc:	0	Bcot:	Not Reported
Gpf:	Not Reported	Gpt:	Not Reported
Cemfrom1:	16	Cemto1:	2
Nosacks1:	1.5,bent. chips	Cemfrom2:	2
Cemto2:	0	Nosacks2:	.25, cement
Cemfrom3:	Not Reported	Cemto3:	Not Reported
Nosacks3:	Not Reported	Cementmeth:	hand mix
Cementby:	MEDI	Ds:	Not Reported
Dpl:	Not Reported	Dsv:	Not Reported
Appvar:	Not Reported	Scs:	0
Scsv:	0	Scp:	0
Sca:	0	Watlev:	Not Reported
Watlevdate:	Not Reported	Artflow:	Not Reported
Wellplug48:	0	Tpturbine:	0
Tpjet:	0	Tpsubmersi:	0
Tpcylinder:	0	Tpotherck:	0
Tpother:	Not Reported	Pumpbowlde:	Not Reported
Wtpump:	0	Wtbailer:	0
Wtjetted:	0	Wtestimate:	0
Welltestyi:	Not Reported	Welltestdr:	Not Reported
Welltesthr:	Not Reported	Watqualund:	0
Watqualu 1:	0	Watertype:	Not Reported
Stratdepth:	Not Reported	Chemanaly:	0
Chemanaln:	0	Undnatural:	0
Untype:	Not Reported	Undhydro:	0
Undhaz:	0	Undotherck:	0
Undother:	Not Reported		
Undcertify:	0	Compname:	Mathers Environmental Drilling Inc.
Drllicno:	54933		
Compstreet:	12243 B. FM 529	Compcity:	Houston
Compstate:	TX	Compzip:	77041
Drillernam:	Shannon Mathers	Traineenam:	Not Reported
Tnum:	Not Reported		
Comments:	Not Reported		
Confidenti:	0	Letterrecv:	Not Reported
Deleted:	0	Insdate:	Not Reported
Site id:	TXMON3000263950		
Latitude:	29.804166		
Longitude:	-95.426666		

GEOCHECK VERSION 2.1
STATE DATABASE WELL INFORMATION

Map ID:	44		
Dateentere:	03-OCT-11	Ownname:	Harold A. Clark
Ownstreet:	2028-2044 TC Jester E.		
Owncity:	Houston	Ownstate:	TX
Ownzip:	Not Reported	County:	Harris
Wellstreet:	2028-2044 TC Jester E.		
Wellcity:	Houston	Wellzip:	Not Reported
Own:	SB-11		
Lat dec:	29.804166		
Long dec:	-95.426666		
Elev:	0		
Brandmodel:	Magellan GPS		
Gn:	65135		
Gn1:	65	Gn75:	13
Gn25:	5	Twn:	1
Twd:	0	Twr:	0
Twrp:	0	Twrg:	0
Um:	0	Ue:	1
Ud:	0	Uin:	0
Uir:	0	Ug:	0
Uij:	0	Up:	0
Udw:	0	Ut:	0
Us:	0	Uf:	0
Pby:	0	Pbn:	0
Datestart:	30-AUG-11	Datecomp:	30-AUG-11
Dia1:	2	Dia1to:	16
Dia2:	Not Reported	Dia2from:	Not Reported
Dia2to:	Not Reported	Dia3:	Not Reported
Dia3from:	Not Reported	Dia3to:	Not Reported
Dmdriven:	0	Dmairrotar:	0
Dmmudrotar:	0	Dmbored:	0
Dmairham:	0	Dmcabletoo:	0
Dmjetted:	0	Dmhollowst:	0
Dmrevcirc:	0	Dmotherck:	1
Dmother:	Direct Push	Bco:	1
Bcs:	0	Bcg:	0
Bcgs:	Not Reported	Bcu:	0
Bcoc:	0	Bcot:	Not Reported
Gpf:	Not Reported	Gpt:	Not Reported
Cemfrom1:	16	Cemto1:	2
Nosacks1:	1.5,bent. chips	Cemfrom2:	2
Cemto2:	0	Nosacks2:	.25, cement
Cemfrom3:	Not Reported	Cemto3:	Not Reported
Nosacks3:	Not Reported	Cementmeth:	hand mix
Cementby:	MEDI	Ds:	Not Reported
Dpl:	Not Reported	Dsv:	Not Reported
Appvar:	Not Reported	Scs:	0
Scsv:	0	Scp:	0
Sca:	0	Watlev:	Not Reported
Watlevdate:	Not Reported	Artflow:	Not Reported
Wellplug48:	0	Tpturbine:	0
Tpjet:	0	Tpsubmersi:	0
Tpcylinder:	0	Tpotherck:	0
Tpother:	Not Reported	Pumpbowlde:	Not Reported
Wtpump:	0	Wtbailer:	0
Wtjetted:	0	Wtestimate:	0
Welltestyi:	Not Reported	Welltestdr:	Not Reported
Welltesthr:	Not Reported	Watqualund:	0
Watqualu 1:	0	Watertype:	Not Reported
Stratdepth:	Not Reported	Chemanaly:	0
Chemanaln:	0	Undnatural:	0

GEOCHECK VERSION 2.1
STATE DATABASE WELL INFORMATION

Untype:	Not Reported	Undhydro:	0
Undhaz:	0	Undotherck:	0
Undother:	Not Reported		
Undcertify:	0	Compname:	Mathers Environmental Drilling Inc.
Drllicno:	54933		
Compstreet:	12243 B. FM 529	Compcity:	Houston
Compstate:	TX	Compzip:	77041
Drillernam:	Shannon Mathers	Traineenam:	Not Reported
Tnum:	Not Reported		
Comments:	Not Reported		
Confidenti:	0	Letterrecv:	Not Reported
Deleted:	0	Insdate:	Not Reported
Site id:	TXMON3000263942		
Latitude:	29.804166		
Longitude:	-95.426666		

Map ID:	44		
Dateentere:	03-OCT-11	Ownname:	Harold A. Clark
Ownstreet:	2028-2044 TC Jester E.		
Owncity:	Houston	Ownstate:	TX
Ownzip:	Not Reported	County:	Harris
Wellstreet:	2028-2044 TC Jester E.		
Wellcity:	Houston	Wellzip:	Not Reported
Own:	SB-17		
Lat dec:	29.804166		
Long dec:	-95.426666		
Elev:	0		
Brandmodel:	Magellan GPS		
Gn:	65135		
Gn1:	65	Gn75:	13
Gn25:	5	Twn:	1
Twd:	0	Twr:	0
Twrp:	0	Twrg:	0
Um:	0	Ue:	1
Ud:	0	Uin:	0
Uir:	0	Ug:	0
Uij:	0	Up:	0
Udw:	0	Ut:	0
Us:	0	Uf:	0
Pby:	0	Pbn:	0
Datestart:	30-AUG-11	Datecomp:	30-AUG-11
Dia1:	2	Dia1to:	16
Dia2:	Not Reported	Dia2from:	Not Reported
Dia2to:	Not Reported	Dia3:	Not Reported
Dia3from:	Not Reported	Dia3to:	Not Reported
Dmdriven:	0	Dmairrotar:	0
Dmmudrotar:	0	Dmbored:	0
Dmairham:	0	Dmcabletoo:	0
Dmjetted:	0	Dmhollowst:	0
Dmrevcirc:	0	Dmotherck:	1
Dmother:	Direct Push	Bco:	1
Bcs:	0	Bcg:	0
Bcgs:	Not Reported	Bcu:	0
Bcoc:	0	Bcot:	Not Reported
Gpf:	Not Reported	Gpt:	Not Reported
Cemfrom1:	16	Cemto1:	2
Nosacks1:	1.5,bent. chips	Cemfrom2:	2

Cemto2:	0	Nosacks2:	.25, cement
Cemfrom3:	Not Reported	Cemto3:	Not Reported
Nosacks3:	Not Reported	Cementmeth:	hand mix
Cementby:	MEDI	Ds:	Not Reported
Dpl:	Not Reported	Dsv:	Not Reported
Appvar:	Not Reported	Scs:	0
Scsv:	0	Scp:	0
Sca:	0	Watlev:	Not Reported
Watlevdate:	Not Reported	Artflow:	Not Reported
Wellplug48:	0	Tpturbine:	0
Tpjet:	0	Tpsubmersi:	0
Tpcylinder:	0	Tpotherck:	0
Tpother:	Not Reported	Pumpbowlde:	Not Reported
Wtpump:	0	Wtbailer:	0
Wtjetted:	0	Wtestimate:	0
Welltestyi:	Not Reported	Welltestdr:	Not Reported
Welltesthr:	Not Reported	Watqualund:	0
Watqualu 1:	0	Watertype:	Not Reported
Stratdepth:	Not Reported	Chemanaly:	0
Chemanaln:	0	Undnatural:	0
Untype:	Not Reported	Undhydro:	0
Undhaz:	0	Undotherck:	0
Undother:	Not Reported		
Undcertify:	0	Compname:	Mathers Environmental Drilling Inc.
Drllicno:	54933		
Compstreet:	12243 B. FM 529	Compcity:	Houston
Compstate:	TX	Compzip:	77041
Drillernam:	Shannon Mathers	Traineenam:	Not Reported
Tnum:	Not Reported		
Comments:	Not Reported		
Confidenti:	0	Letterrecv:	Not Reported
Deleted:	0	Insdate:	Not Reported
Site id:	TXMON3000263951		
Latitude:	29.804166		
Longitude:	-95.426666		

Map ID:	44		
Dateentere:	03-OCT-11	Ownname:	Harold A. Clark
Ownstreet:	2028-2044 TC Jester E.		
Owncity:	Houston	Ownstate:	TX
Ownzip:	Not Reported	County:	Harris
Wellstreet:	2028-2044 TC Jester E.		
Wellcity:	Houston	Wellzip:	Not Reported
Own:	SB-20		
Lat dec:	29.804166		
Long dec:	-95.426666		
Elev:	0		
Brandmodel:	Magellan GPS		
Gn:	65135		
Gn1:	65	Gn75:	13
Gn25:	5	Twn:	1
Twd:	0	Twr:	0
Twrp:	0	Twrg:	0
Um:	0	Ue:	1
Ud:	0	Uin:	0
Uir:	0	Ug:	0
Uij:	0	Up:	0

GEOCHECK VERSION 2.1
STATE DATABASE WELL INFORMATION

Udw:	0	Ut:	0
Us:	0	Uf:	0
Pby:	0	Pbn:	0
Datestart:	30-AUG-11	Datecomp:	30-AUG-11
Dia1:	2	Dia1to:	16
Dia2:	Not Reported	Dia2from:	Not Reported
Dia2to:	Not Reported	Dia3:	Not Reported
Dia3from:	Not Reported	Dia3to:	Not Reported
Dmdriven:	0	Dmairrotar:	0
Dmmudrotar:	0	Dmbored:	0
Dmairham:	0	Dmcabletoo:	0
Dmjetted:	0	Dmhollowst:	0
Dmrevcirc:	0	Dmotherck:	1
Dmother:	Direct Push	Bco:	1
Bcs:	0	Bcg:	0
Bcgs:	Not Reported	Bcu:	0
Bcoc:	0	Bcot:	Not Reported
Gpf:	Not Reported	Gpt:	Not Reported
Cemfrom1:	16	Cemto1:	2
Nosacks1:	1.5,bent. chips	Cemfrom2:	2
Cemto2:	0	Nosacks2:	.25, cement
Cemfrom3:	Not Reported	Cemto3:	Not Reported
Nosacks3:	Not Reported	Cementmeth:	hand mix
Cementby:	MEDI	Ds:	Not Reported
Dpl:	Not Reported	Dsv:	Not Reported
Appvar:	Not Reported	Scs:	0
Scsv:	0	Scp:	0
Sca:	0	Watlev:	Not Reported
Watlevdate:	Not Reported	Artflow:	Not Reported
Wellplug48:	0	Tpturbine:	0
Tpjet:	0	Tpsubmersi:	0
Tpcylinder:	0	Tpotherck:	0
Tpother:	Not Reported	Pumpbowlde:	Not Reported
Wtpump:	0	Wtbailer:	0
Wtjetted:	0	Wtestimate:	0
Welltestyi:	Not Reported	Welltestdr:	Not Reported
Welltesthr:	Not Reported	Watqualund:	0
Watqualu 1:	0	Watertype:	Not Reported
Stratdepth:	Not Reported	Chemanaly:	0
Chemanaln:	0	Undnatural:	0
Untype:	Not Reported	Undhydro:	0
Undhaz:	0	Undotherck:	0
Undother:	Not Reported		
Undcertify:	0	Compname:	Mathers Environmental Drilling Inc.
Drllicno:	54933		
Compstreet:	12243 B. FM 529	Compcity:	Houston
Compstate:	TX	Compzip:	77041
Drillernam:	Shannon Mathers	Traineenam:	Not Reported
Tnum:	Not Reported		
Comments:	Not Reported		
Confidenti:	0	Letterrecv:	Not Reported
Deleted:	0	Insdate:	Not Reported
Site id:	TXMON3000263956		
Latitude:	29.804166		
Longitude:	-95.426666		

GEOCHECK VERSION 2.1
STATE DATABASE WELL INFORMATION

Map ID:	44		
Dateentere:	03-OCT-11	Ownname:	Harold A. Clark
Ownstreet:	2028-2044 TC Jester E.		
Owncity:	Houston	Ownstate:	TX
Ownzip:	Not Reported	County:	Harris
Wellstreet:	2028-2044 TC Jester E.		
Wellcity:	Houston	Wellzip:	Not Reported
Own:	SB-14		
Lat dec:	29.804166		
Long dec:	-95.426666		
Elev:	0		
Brandmodel:	Magellan GPS		
Gn:	65135		
Gn1:	65	Gn75:	13
Gn25:	5	Twn:	1
Twd:	0	Twr:	0
Twrp:	0	Twrg:	0
Um:	0	Ue:	1
Ud:	0	Uin:	0
Uir:	0	Ug:	0
Uij:	0	Up:	0
Udw:	0	Ut:	0
Us:	0	Uf:	0
Pby:	0	Pbn:	0
Datestart:	30-AUG-11	Datecomp:	30-AUG-11
Dia1:	2	Dia1to:	16
Dia2:	Not Reported	Dia2from:	Not Reported
Dia2to:	Not Reported	Dia3:	Not Reported
Dia3from:	Not Reported	Dia3to:	Not Reported
Dmdriven:	0	Dmairrotar:	0
Dmmudrotar:	0	Dmbored:	0
Dmairham:	0	Dmcabletoo:	0
Dmjetted:	0	Dmhollowst:	0
Dmrevcirc:	0	Dmotherck:	1
Dmother:	Direct Push	Bco:	1
Bcs:	0	Bcg:	0
Bcgs:	Not Reported	Bcu:	0
Bcoc:	0	Bcot:	Not Reported
Gpf:	Not Reported	Gpt:	Not Reported
Cemfrom1:	16	Cemto1:	2
Nosacks1:	1.5,bent. chips	Cemfrom2:	2
Cemto2:	0	Nosacks2:	.25, cement
Cemfrom3:	Not Reported	Cemto3:	Not Reported
Nosacks3:	Not Reported	Cementmeth:	hand mix
Cementby:	MEDI	Ds:	Not Reported
Dpl:	Not Reported	Dsv:	Not Reported
Appvar:	Not Reported	Scs:	0
Scsv:	0	Scp:	0
Sca:	0	Watlev:	Not Reported
Watlevdate:	Not Reported	Artflow:	Not Reported
Wellplug48:	0	Tpturbine:	0
Tpjet:	0	Tpsubmersi:	0
Tpcylinder:	0	Tpotherck:	0
Tpother:	Not Reported	Pumpbowlde:	Not Reported
Wtpump:	0	Wtbailer:	0
Wtjetted:	0	Wtestimate:	0
Welltestyi:	Not Reported	Welltestdr:	Not Reported
Welltesthr:	Not Reported	Watqualund:	0
Watqualu 1:	0	Watertype:	Not Reported
Stratdepth:	Not Reported	Chemanaly:	0
Chemanaln:	0	Undnatural:	0

GEOCHECK VERSION 2.1
STATE DATABASE WELL INFORMATION

Untype:	Not Reported	Undhydro:	0
Undhaz:	0	Undotherck:	0
Undother:	Not Reported		
Undcertify:	0	Compname:	Mathers Environmental Drilling Inc.
Drllicno:	54933		
Compstreet:	12243 B. FM 529	Compcity:	Houston
Compstate:	TX	Compzip:	77041
Drillernam:	Shannon Mathers	Traineenam:	Not Reported
Tnum:	Not Reported		
Comments:	Not Reported		
Confidenti:	0	Letterrecv:	Not Reported
Deleted:	0	Insdate:	Not Reported
Site id:	TXMON3000263948		
Latitude:	29.804166		
Longitude:	-95.426666		

Map ID:	44		
Dateentere:	31-JAN-05	Ownname:	Harlold A. Clark & Company
Ownstreet:	9039 Katy Freeway, Suite 506		
Owncity:	Houston	Ownstate:	TX
Ownzip:	77024	County:	Harris
Wellstreet:	2028-2044 East TC Jester Bld.		
Wellcity:	Houston	Wellzip:	77008
Own:	MW-7		
Lat dec:	29.804166		
Long dec:	-95.42611		
Elev:	40		
Brandmodel:	Garmin/e-Trex		
Gn:	65135		
Gn1:	65	Gn75:	13
Gn25:	5	Twn:	1
Twd:	0	Twr:	0
Twrp:	0	Twrg:	0
Um:	1	Ue:	0
Ud:	0	Uin:	0
Uir:	0	Ug:	0
Uij:	0	Up:	0
Udw:	0	Ut:	0
Us:	0	Uf:	0
Pby:	0	Pbn:	0
Datestart:	05-JAN-05	Datecomp:	05-JAN-05
Dia1:	8.25	Dia1to:	32.5
Dia2:	Not Reported	Dia2from:	Not Reported
Dia2to:	Not Reported	Dia3:	Not Reported
Dia3from:	Not Reported	Dia3to:	Not Reported
Dmdriven:	0	Dmairrotar:	0
Dmmudrotar:	0	Dmbored:	0
Dmairham:	0	Dmcabletoo:	0
Dmjetted:	0	Dmhollowst:	1
Dmrevcirc:	0	Dmotherck:	0
Dmother:	Not Reported	Bco:	0
Bcs:	0	Bcg:	1
Bcgs:	20/40	Bcu:	0
Bcoc:	0	Bcot:	Not Reported
Gpf:	11	Gpt:	32.5
Cemfrom1:	0	Cemto1:	9
Nosacks1:	1/2 cement bent	Cemfrom2:	Not Reported

GEOCHECK VERSION 2.1
STATE DATABASE WELL INFORMATION

Cemto2:	Not Reported	Nosacks2:	Not Reported
Cemfrom3:	Not Reported	Cemto3:	Not Reported
Nosacks3:	Not Reported	Cementmeth:	Tremie
Cementby:	Best Drilling Services, Inc.	Ds:	Not Reported
Dpl:	Not Reported	Dsv:	Not Reported
Appvar:	Not Reported	Scs:	1
Scsv:	0	Scp:	0
Sca:	0	Watlev:	Not Reported
Watlevdate:	Not Reported	Artflow:	Not Reported
Wellplug48:	0	Tpturbine:	0
Tpjet:	0	Tpsubmersi:	0
Tpcylinder:	0	Tpotherck:	0
Tpother:	Not Reported	Pumpbowlde:	Not Reported
Wtpump:	0	Wtbailer:	0
Wtjetted:	0	Wtestimate:	0
Welltestyi:	Not Reported	Welltestdr:	Not Reported
Welltesthr:	Not Reported	Watqualund:	0
Watqualu 1:	0	Watertype:	Not Reported
Stratdepth:	Not Reported	Chemanaly:	0
Chemanaln:	0	Undnatural:	0
Untype:	Not Reported	Undhydro:	0
Undhaz:	0	Undotherck:	0
Undother:	Not Reported		
Undcertify:	0	Compname:	Best Drilling Services, Inc.
Drllicno:	4926		
Compstreet:	P.O. Box 845	Compcity:	Friendswood
Compstate:	TX	Compzip:	77549
Drillernam:	Lloyd Bruce Milton	Traineenam:	Not Reported
Tnum:	Not Reported		
Comments:	Project No.: 1029.001H		
Confidenti:	0	Letterrecv:	Not Reported
Deleted:	0	Insdate:	Not Reported
Site id:	TXMON3000051452		
Latitude:	29.804166		
Longitude:	-95.42611		

Map ID:	43		
Fid:	230		
Permittee:	Houston, City of		
Wellowner:	Not Reported		
Permitaggl:	1015		
Wellno:	1068		
Attn:	Bruce Kao/Water Conservation		
Correspond:	Acres Homes #1	Address:	611 Walker St., 21st Floor
Address2:	Not Reported	City:	Houston
State:	TX	Zip:	77002
Usage:	P	County:	H
Latd:	29		
Latm:	48		
Lats:	15		
Lond:	95		
Lonm:	24		
Lons:	22		
Latdd:	29.804166		
Londd:	-95.406111		
Statequadr:	13		
Stateblock:	65		

GEOCHECK VERSION 2.1
STATE DATABASE WELL INFORMATION

Stateni:	6		
Diameter:	24		
Yeardrill:	1962		
Totaldepth:	1890		
Depthfirst:	610		
Newregulat:	2		
Endmo:	12		
Alloc:	4200		
Altwater:	65611		
Demand:	69811		
Begindate:	02/01/13	Enddate:	12/31/13
Agg2013:	3		
Pump2013:	0		
Wellpump20:	0		
Agg2012:	2		
Pump2012:	0		
Wellpump 1:	0		
Agg2011:	34		
Pump2011:	0		
Wellpump 2:	0		
Agg2010:	2		
Pump2010:	12000		
Wellpump 3:	0		
Agg2009:	38		
Pump2009:	7918109000		
Wellpump 4:	208371289		
Agg2008:	8		
Pump2008:	381000		
Wellpump 5:	47625		
Agg2007:	8		
Pump2007:	478000		
Wellpump 6:	59750		
Agg2006:	8		
Pump2006:	86598000		
Wellpump 7:	10824750		
Agg2005:	8		
Pump2005:	487809000		
Wellpump 8:	60976125		
Agg2004:	4		
Pump2004:	119938000		
Wellpump 9:	29984500		
Agg2003:	4		
Pump2003:	218224000		
Wellpum 10:	54556000		
Agg2002:	1		
Pump2002:	307473000		
Wellpum 11:	307473000		
Agg2001:	8		
Pump2001:	3145656000		
Wellpum 12:	393207000		
Agg2000:	8		
Pump2000:	3028893000		
Wellpum 13:	378611625		
Agg1999:	8		
Pump1999:	4721051000		
Wellpump19:	590131375		
Agg1998:	8		
Pump1998:	4386112000		
Wellpum 14:	548264000		
Agg1997:	9		

Pump1997:	4344222000
Wellpum 15:	482691333
Agg1996:	9
Pump1996:	5830954000
Wellpum 16:	647883777
Agg1995:	9
Pump1995:	5507981000
Wellpum 17:	611997888
Agg1994:	9
Pump1994:	5754969000
Wellpum 18:	639441000
Agg1993:	9
Pump1993:	4907792000
Wellpum 19:	545310222
Agg1992:	9
Pump1992:	4853264000
Wellpum 20:	539251555
Agg1991:	9
Pump1991:	4175487000
Wellpum 21:	463943000
Agg1990:	10
Pump1990:	4149436000
Wellpum 22:	414943600
Agg1989:	10
Pump1989:	5017157000
Wellpum 23:	501715700
Agg1979:	11
Pump1979:	6668270000
Wellpum 24:	606206363
Agg1978:	10
Pump1978:	4880436030
Wellpum 25:	488043603
Agg1977:	10
Pump1977:	5942785980
Wellpum 26:	594278598
Agg1976:	10
Pump1976:	5717608000
Wellpum 27:	571760800
Inspector:	bpadilla
Site id:	TXGH40000000231

Inspected: 24-JAN-13

Map ID:	43		
Fid:	105850	State well:	6513606
County nam:	Harris	Basin name:	San Jacinto River
Gma:	14	Rwpa:	H
Previous w:	Not Reported		
Lat dec:	29.803888		
Long dec:	-95.404722		
Coordsourc:	+/- 10 Seconds		
Owner 1:	City of Houston	Owner 2:	Heights #5
Driller 1:	Layne Texas	Driller 2:	Not Reported
Aquifer co:	112CEVG	Aquifer id:	Gulf Coast

GEOCHECK VERSION 2.1
STATE DATABASE WELL INFORMATION

Elev of ls:	67	Elev meth:	Interpolated From Topo Map
Date drill:	00001931	Welltype:	Withdrawal of Water
Well depth:	1858	Depthsourc:	Another Government Agency
Welluse:	Plugged or Destroyed		
Site id:	TXWDB5000105851		

Infrequent Const:			
Date:	1/25/1952		
Sample number:	1	Storet code:	00900
Flag:	Not Reported	Const val:	188
Plus minus:	Not Reported		

Infrequent Const:			
Date:	2/9/1949		
Sample number:	1	Storet code:	00900
Flag:	Not Reported	Const val:	101
Plus minus:	Not Reported		

Infrequent Const:			
Date:	2/9/1953		
Sample number:	1	Storet code:	00900
Flag:	Not Reported	Const val:	189
Plus minus:	Not Reported		

Infrequent Const:			
Date:	2/26/1960		
Sample number:	1	Storet code:	00900
Flag:	Not Reported	Const val:	150
Plus minus:	Not Reported		

Infrequent Const:			
Date:	3/5/1962		
Sample number:	1	Storet code:	00900
Flag:	Not Reported	Const val:	189
Plus minus:	Not Reported		

Infrequent Const:			
Date:	3/6/1956		
Sample number:	1	Storet code:	00900
Flag:	Not Reported	Const val:	193
Plus minus:	Not Reported		

Infrequent Const:			
Date:	3/7/1963		
Sample number:	1	Storet code:	00900
Flag:	Not Reported	Const val:	196
Plus minus:	Not Reported		

Infrequent Const:			
Date:	4/10/1944		
Sample number:	1	Storet code:	01045
Flag:	Not Reported	Const val:	0.
Plus minus:	Not Reported		

GEOCHECK VERSION 2.1
STATE DATABASE WELL INFORMATION

Infrequent Const:			
Date:	4/19/1961		
Sample number:	1	Storet code:	00900
Flag:	Not Reported	Const val:	185
Plus minus:	Not Reported		
Infrequent Const:			
Date:	5/3/1939		
Sample number:	1	Storet code:	01045
Flag:	Not Reported	Const val:	2000.
Plus minus:	Not Reported		
Water Level Info:		Pn well visit mark:	P
Depth from lsd:	-210.7	Mm date:	2
Dd date:	13	Yy date:	1964
Measurement number:	01	Measuring agency:	01
Method of meas:	1	Remark:	Not Reported
Date entered:	Not Reported	User name:	Not Reported
Water Level Info:		Pn well visit mark:	P
Depth from lsd:	-63.6	Mm date:	11
Dd date:	14	Yy date:	1938
Measurement number:	01	Measuring agency:	01
Method of meas:	1	Remark:	Not Reported
Date entered:	Not Reported	User name:	Not Reported
Water Quality Info:		Mm date:	1
Dd date:	25	Yydate:	1952
Sample number:	1	Sample time:	Not Reported
Temp centigrade:	Not Reported	Top s interval:	Not Reported
Bottom s interval:	Not Reported	Samp int aqcode:	Not Reported
Collection remarks:	Not Reported	Reliability rem:	99
Collecting agency:	Not Reported	Lab code:	Not Reported
Bu wqanalysis:	U	Q00955 flag:	Not Reported
Q00955 silica mgl:	Not Reported	Q00910 flag:	Not Reported
Q00910 calcium mgl:	Not Reported	Q00920 flag:	Not Reported
Q00920 magnes mgl:	Not Reported	Q00929 flag:	Not Reported
Q00929 sodium mgl:	Not Reported	Q00937 flag:	Not Reported
Q00937 potass mgl:	Not Reported	Q01080 flag:	Not Reported
Q01080 strontium:	Not Reported	Q00445 carb mgl:	0
Q00440 bicarb mgl:	210	Q00945 flag:	Not Reported
Q00945 sulfate mgl:	Not Reported	Q00940 flag:	Not Reported
Q00940 chloride mg:	63	Q00951 flag:	Not Reported
Q00951 fluoride mg:	Not Reported	Q71850 flag:	Not Reported
Q71850 nitrate mgl:	Not Reported	Q00403 flag:	Not Reported
Q00403 ph:	7.9	Q70300 tds:	Not Reported
Q00415 flag:	Not Reported	Q00415 phen alk:	0
Q00410 flag:	Not Reported	Q00410 total alk:	172.13
Q00900 tot hardnes:	Not Reported	Q00932 percent na:	Not Reported
Q00931 sar:	Not Reported	Q71860 rsc:	Not Reported
Q00095 flag:	Not Reported	Q00095 spec cond:	542
Date entered:	Not Reported	User name:	pnordstr
Bu value:	Not Reported		

GEOCHECK VERSION 2.1
STATE DATABASE WELL INFORMATION

Water Quality Info:		Mm date:	2
Dd date:	9	Yydate:	1949
Sample number:	1	Sample time:	Not Reported
Temp centigrade:	Not Reported	Top s interval:	Not Reported
Bottom s interval:	Not Reported	Samp int aqcode:	Not Reported
Collection remarks:	Not Reported	Reliability rem:	99
Collecting agency:	Not Reported	Lab code:	Not Reported
Bu wqanalysis:	U	Q00955 flag:	Not Reported
Q00955 silica mgl:	Not Reported	Q00910 flag:	Not Reported
Q00910 calcium mgl:	Not Reported	Q00920 flag:	Not Reported
Q00920 magnes mgl:	Not Reported	Q00929 flag:	Not Reported
Q00929 sodium mgl:	Not Reported	Q00937 flag:	Not Reported
Q00937 potass mgl:	Not Reported	Q01080 flag:	Not Reported
Q01080 strontium:	Not Reported	Q00445 carb mgl:	0
Q00440 bicarb mgl:	332	Q00945 flag:	Not Reported
Q00945 sulfate mgl:	Not Reported	Q00940 flag:	Not Reported
Q00940 chloride mg:	82	Q00951 flag:	Not Reported
Q00951 fluoride mg:	Not Reported	Q71850 flag:	Not Reported
Q71850 nitrate mgl:	Not Reported	Q00403 flag:	Not Reported
Q00403 ph:	Not Reported	Q70300 tds:	Not Reported
Q00415 flag:	Not Reported	Q00415 phen alk:	0
Q00410 flag:	Not Reported	Q00410 total alk:	272.13
Q00900 tot hardnes:	Not Reported	Q00932 percent na:	Not Reported
Q00931 sar:	Not Reported	Q71860 rsc:	Not Reported
Q00095 flag:	Not Reported	Q00095 spec cond:	752
Date entered:	Not Reported	User name:	pnordstr
Bu value:	Not Reported		

Water Quality Info:		Mm date:	2
Dd date:	9	Yydate:	1953
Sample number:	1	Sample time:	Not Reported
Temp centigrade:	Not Reported	Top s interval:	Not Reported
Bottom s interval:	Not Reported	Samp int aqcode:	Not Reported
Collection remarks:	Not Reported	Reliability rem:	99
Collecting agency:	Not Reported	Lab code:	Not Reported
Bu wqanalysis:	U	Q00955 flag:	Not Reported
Q00955 silica mgl:	Not Reported	Q00910 flag:	Not Reported
Q00910 calcium mgl:	Not Reported	Q00920 flag:	Not Reported
Q00920 magnes mgl:	Not Reported	Q00929 flag:	Not Reported
Q00929 sodium mgl:	Not Reported	Q00937 flag:	Not Reported
Q00937 potass mgl:	Not Reported	Q01080 flag:	Not Reported
Q01080 strontium:	Not Reported	Q00445 carb mgl:	Not Reported
Q00440 bicarb mgl:	219	Q00945 flag:	Not Reported
Q00945 sulfate mgl:	Not Reported	Q00940 flag:	Not Reported
Q00940 chloride mg:	62	Q00951 flag:	Not Reported
Q00951 fluoride mg:	Not Reported	Q71850 flag:	Not Reported
Q71850 nitrate mgl:	Not Reported	Q00403 flag:	Not Reported
Q00403 ph:	8.4	Q70300 tds:	Not Reported
Q00415 flag:	Not Reported	Q00415 phen alk:	Not Reported
Q00410 flag:	Not Reported	Q00410 total alk:	Not Reported
Q00900 tot hardnes:	Not Reported	Q00932 percent na:	Not Reported
Q00931 sar:	Not Reported	Q71860 rsc:	Not Reported
Q00095 flag:	Not Reported	Q00095 spec cond:	539
Date entered:	Not Reported	User name:	pnordstr
Bu value:	Not Reported		

GEOCHECK VERSION 2.1
STATE DATABASE WELL INFORMATION

Water Quality Info:		Mm date:	2
Dd date:	26	Yydate:	1960
Sample number:	1	Sample time:	Not Reported
Temp centigrade:	Not Reported	Top s interval:	Not Reported
Bottom s interval:	Not Reported	Samp int aqcode:	Not Reported
Collection remarks:	Not Reported	Reliability rem:	99
Collecting agency:	Not Reported	Lab code:	Not Reported
Bu wqanalysis:	U	Q00955 flag:	Not Reported
Q00955 silica mgl:	Not Reported	Q00910 flag:	Not Reported
Q00910 calcium mgl:	Not Reported	Q00920 flag:	Not Reported
Q00920 magnes mgl:	Not Reported	Q00929 flag:	Not Reported
Q00929 sodium mgl:	Not Reported	Q00937 flag:	Not Reported
Q00937 potass mgl:	Not Reported	Q01080 flag:	Not Reported
Q01080 strontium:	Not Reported	Q00445 carb mgl:	0
Q00440 bicarb mgl:	165	Q00945 flag:	Not Reported
Q00945 sulfate mgl:	Not Reported	Q00940 flag:	Not Reported
Q00940 chloride mg:	63	Q00951 flag:	Not Reported
Q00951 fluoride mg:	Not Reported	Q71850 flag:	Not Reported
Q71850 nitrate mgl:	Not Reported	Q00403 flag:	Not Reported
Q00403 ph:	7.6	Q70300 tds:	Not Reported
Q00415 flag:	Not Reported	Q00415 phen alk:	0
Q00410 flag:	Not Reported	Q00410 total alk:	135.25
Q00900 tot hardnes:	Not Reported	Q00932 percent na:	Not Reported
Q00931 sar:	Not Reported	Q71860 rsc:	Not Reported
Q00095 flag:	Not Reported	Q00095 spec cond:	469
Date entered:	Not Reported	User name:	pnordstr
Bu value:	Not Reported		

Water Quality Info:		Mm date:	3
Dd date:	4	Yydate:	1955
Sample number:	1	Sample time:	Not Reported
Temp centigrade:	Not Reported	Top s interval:	Not Reported
Bottom s interval:	Not Reported	Samp int aqcode:	Not Reported
Collection remarks:	Not Reported	Reliability rem:	99
Collecting agency:	Not Reported	Lab code:	Not Reported
Bu wqanalysis:	U	Q00955 flag:	Not Reported
Q00955 silica mgl:	Not Reported	Q00910 flag:	Not Reported
Q00910 calcium mgl:	Not Reported	Q00920 flag:	Not Reported
Q00920 magnes mgl:	Not Reported	Q00929 flag:	Not Reported
Q00929 sodium mgl:	Not Reported	Q00937 flag:	Not Reported
Q00937 potass mgl:	Not Reported	Q01080 flag:	Not Reported
Q01080 strontium:	Not Reported	Q00445 carb mgl:	0
Q00440 bicarb mgl:	Not Reported	Q00945 flag:	Not Reported
Q00945 sulfate mgl:	Not Reported	Q00940 flag:	Not Reported
Q00940 chloride mg:	63	Q00951 flag:	Not Reported
Q00951 fluoride mg:	Not Reported	Q71850 flag:	Not Reported
Q71850 nitrate mgl:	Not Reported	Q00403 flag:	Not Reported
Q00403 ph:	Not Reported	Q70300 tds:	Not Reported
Q00415 flag:	Not Reported	Q00415 phen alk:	Not Reported
Q00410 flag:	Not Reported	Q00410 total alk:	Not Reported
Q00900 tot hardnes:	Not Reported	Q00932 percent na:	Not Reported
Q00931 sar:	Not Reported	Q71860 rsc:	Not Reported
Q00095 flag:	Not Reported	Q00095 spec cond:	544
Date entered:	Not Reported	User name:	pnordstr
Bu value:	Not Reported		

GEOCHECK VERSION 2.1
STATE DATABASE WELL INFORMATION

Water Quality Info:		Mm date:	3
Dd date:	5	Yydate:	1959
Sample number:	1	Sample time:	Not Reported
Temp centigrade:	Not Reported	Top s interval:	Not Reported
Bottom s interval:	Not Reported	Samp int aqcode:	Not Reported
Collection remarks:	Not Reported	Reliability rem:	99
Collecting agency:	Not Reported	Lab code:	Not Reported
Bu wqanalysis:	U	Q00955 flag:	Not Reported
Q00955 silica mgl:	Not Reported	Q00910 flag:	Not Reported
Q00910 calcium mgl:	Not Reported	Q00920 flag:	Not Reported
Q00920 magnes mgl:	Not Reported	Q00929 flag:	Not Reported
Q00929 sodium mgl:	Not Reported	Q00937 flag:	Not Reported
Q00937 potass mgl:	Not Reported	Q01080 flag:	Not Reported
Q01080 strontium:	Not Reported	Q00445 carb mgl:	0
Q00440 bicarb mgl:	Not Reported	Q00945 flag:	Not Reported
Q00945 sulfate mgl:	Not Reported	Q00940 flag:	Not Reported
Q00940 chloride mg:	63	Q00951 flag:	Not Reported
Q00951 fluoride mg:	Not Reported	Q71850 flag:	Not Reported
Q71850 nitrate mgl:	Not Reported	Q00403 flag:	Not Reported
Q00403 ph:	Not Reported	Q70300 tds:	Not Reported
Q00415 flag:	Not Reported	Q00415 phen alk:	Not Reported
Q00410 flag:	Not Reported	Q00410 total alk:	Not Reported
Q00900 tot hardnes:	Not Reported	Q00932 percent na:	Not Reported
Q00931 sar:	Not Reported	Q71860 rsc:	Not Reported
Q00095 flag:	Not Reported	Q00095 spec cond:	529
Date entered:	Not Reported	User name:	pnordstr
Bu value:	Not Reported		

Water Quality Info:		Mm date:	3
Dd date:	5	Yydate:	1962
Sample number:	1	Sample time:	Not Reported
Temp centigrade:	23	Top s interval:	Not Reported
Bottom s interval:	Not Reported	Samp int aqcode:	Not Reported
Collection remarks:	Not Reported	Reliability rem:	99
Collecting agency:	Not Reported	Lab code:	Not Reported
Bu wqanalysis:	U	Q00955 flag:	Not Reported
Q00955 silica mgl:	Not Reported	Q00910 flag:	Not Reported
Q00910 calcium mgl:	Not Reported	Q00920 flag:	Not Reported
Q00920 magnes mgl:	Not Reported	Q00929 flag:	Not Reported
Q00929 sodium mgl:	Not Reported	Q00937 flag:	Not Reported
Q00937 potass mgl:	Not Reported	Q01080 flag:	Not Reported
Q01080 strontium:	Not Reported	Q00445 carb mgl:	0
Q00440 bicarb mgl:	213	Q00945 flag:	Not Reported
Q00945 sulfate mgl:	Not Reported	Q00940 flag:	Not Reported
Q00940 chloride mg:	62	Q00951 flag:	Not Reported
Q00951 fluoride mg:	Not Reported	Q71850 flag:	Not Reported
Q71850 nitrate mgl:	Not Reported	Q00403 flag:	Not Reported
Q00403 ph:	7.8	Q70300 tds:	Not Reported
Q00415 flag:	Not Reported	Q00415 phen alk:	0
Q00410 flag:	Not Reported	Q00410 total alk:	174.59
Q00900 tot hardnes:	Not Reported	Q00932 percent na:	Not Reported
Q00931 sar:	Not Reported	Q71860 rsc:	Not Reported
Q00095 flag:	Not Reported	Q00095 spec cond:	532
Date entered:	Not Reported	User name:	pnordstr
Bu value:	Not Reported		

GEOCHECK VERSION 2.1
STATE DATABASE WELL INFORMATION

Water Quality Info:		Mm date:	3
Dd date:	6	Yydate:	1956
Sample number:	1	Sample time:	Not Reported
Temp centigrade:	23	Top s interval:	Not Reported
Bottom s interval:	Not Reported	Samp int aqcode:	Not Reported
Collection remarks:	Not Reported	Reliability rem:	99
Collecting agency:	Not Reported	Lab code:	Not Reported
Bu wqanalysis:	U	Q00955 flag:	Not Reported
Q00955 silica mgl:	Not Reported	Q00910 flag:	Not Reported
Q00910 calcium mgl:	Not Reported	Q00920 flag:	Not Reported
Q00920 magnes mgl:	Not Reported	Q00929 flag:	Not Reported
Q00929 sodium mgl:	Not Reported	Q00937 flag:	Not Reported
Q00937 potass mgl:	Not Reported	Q01080 flag:	Not Reported
Q01080 strontium:	Not Reported	Q00445 carb mgl:	0
Q00440 bicarb mgl:	218	Q00945 flag:	Not Reported
Q00945 sulfate mgl:	Not Reported	Q00940 flag:	Not Reported
Q00940 chloride mg:	62	Q00951 flag:	Not Reported
Q00951 fluoride mg:	Not Reported	Q71850 flag:	Not Reported
Q71850 nitrate mgl:	Not Reported	Q00403 flag:	Not Reported
Q00403 ph:	8.2	Q70300 tds:	Not Reported
Q00415 flag:	Not Reported	Q00415 phen alk:	0
Q00410 flag:	Not Reported	Q00410 total alk:	178.69
Q00900 tot hardnes:	Not Reported	Q00932 percent na:	Not Reported
Q00931 sar:	Not Reported	Q71860 rsc:	Not Reported
Q00095 flag:	Not Reported	Q00095 spec cond:	544
Date entered:	Not Reported	User name:	pnordstr
Bu value:	Not Reported		

Water Quality Info:		Mm date:	3
Dd date:	7	Yydate:	1963
Sample number:	1	Sample time:	Not Reported
Temp centigrade:	22	Top s interval:	Not Reported
Bottom s interval:	Not Reported	Samp int aqcode:	Not Reported
Collection remarks:	Not Reported	Reliability rem:	99
Collecting agency:	Not Reported	Lab code:	Not Reported
Bu wqanalysis:	U	Q00955 flag:	Not Reported
Q00955 silica mgl:	Not Reported	Q00910 flag:	Not Reported
Q00910 calcium mgl:	Not Reported	Q00920 flag:	Not Reported
Q00920 magnes mgl:	Not Reported	Q00929 flag:	Not Reported
Q00929 sodium mgl:	Not Reported	Q00937 flag:	Not Reported
Q00937 potass mgl:	Not Reported	Q01080 flag:	Not Reported
Q01080 strontium:	Not Reported	Q00445 carb mgl:	0
Q00440 bicarb mgl:	214	Q00945 flag:	Not Reported
Q00945 sulfate mgl:	Not Reported	Q00940 flag:	Not Reported
Q00940 chloride mg:	65	Q00951 flag:	Not Reported
Q00951 fluoride mg:	Not Reported	Q71850 flag:	Not Reported
Q71850 nitrate mgl:	Not Reported	Q00403 flag:	Not Reported
Q00403 ph:	7.8	Q70300 tds:	Not Reported
Q00415 flag:	Not Reported	Q00415 phen alk:	0
Q00410 flag:	Not Reported	Q00410 total alk:	175.41
Q00900 tot hardnes:	Not Reported	Q00932 percent na:	Not Reported
Q00931 sar:	Not Reported	Q71860 rsc:	Not Reported
Q00095 flag:	Not Reported	Q00095 spec cond:	534
Date entered:	Not Reported	User name:	pnordstr
Bu value:	Not Reported		

Water Quality Info:		Mm date:	3
Dd date:	25	Yydate:	1958
Sample number:	1	Sample time:	Not Reported
Temp centigrade:	Not Reported	Top s interval:	Not Reported
Bottom s interval:	Not Reported	Samp int aqcode:	Not Reported
Collection remarks:	Not Reported	Reliability rem:	99
Collecting agency:	Not Reported	Lab code:	Not Reported
Bu wqanalysis:	U	Q00955 flag:	Not Reported
Q00955 silica mgl:	Not Reported	Q00910 flag:	Not Reported
Q00910 calcium mgl:	Not Reported	Q00920 flag:	Not Reported
Q00920 magnes mgl:	Not Reported	Q00929 flag:	Not Reported
Q00929 sodium mgl:	Not Reported	Q00937 flag:	Not Reported
Q00937 potass mgl:	Not Reported	Q01080 flag:	Not Reported
Q01080 strontium:	Not Reported	Q00445 carb mgl:	0
Q00440 bicarb mgl:	Not Reported	Q00945 flag:	Not Reported
Q00945 sulfate mgl:	Not Reported	Q00940 flag:	Not Reported
Q00940 chloride mg:	62	Q00951 flag:	Not Reported
Q00951 fluoride mg:	Not Reported	Q71850 flag:	Not Reported
Q71850 nitrate mgl:	Not Reported	Q00403 flag:	Not Reported
Q00403 ph:	Not Reported	Q70300 tds:	Not Reported
Q00415 flag:	Not Reported	Q00415 phen alk:	Not Reported
Q00410 flag:	Not Reported	Q00410 total alk:	Not Reported
Q00900 tot hardnes:	Not Reported	Q00932 percent na:	Not Reported
Q00931 sar:	Not Reported	Q71860 rsc:	Not Reported
Q00095 flag:	Not Reported	Q00095 spec cond:	553
Date entered:	Not Reported	User name:	pnordstr
Bu value:	Not Reported		

Water Quality Info:		Mm date:	4
Dd date:	10	Yydate:	1944
Sample number:	1	Sample time:	Not Reported
Temp centigrade:	Not Reported	Top s interval:	Not Reported
Bottom s interval:	Not Reported	Samp int aqcode:	Not Reported
Collection remarks:	Not Reported	Reliability rem:	99
Collecting agency:	Not Reported	Lab code:	Not Reported
Bu wqanalysis:	B	Q00955 flag:	Not Reported
Q00955 silica mgl:	18	Q00910 flag:	Not Reported
Q00910 calcium mgl:	15	Q00920 flag:	Not Reported
Q00920 magnes mgl:	3	Q00929 flag:	Not Reported
Q00929 sodium mgl:	203	Q00937 flag:	Not Reported
Q00937 potass mgl:	4	Q01080 flag:	Not Reported
Q01080 strontium:	Not Reported	Q00445 carb mgl:	0
Q00440 bicarb mgl:	408	Q00945 flag:	Not Reported
Q00945 sulfate mgl:	2	Q00940 flag:	Not Reported
Q00940 chloride mg:	111	Q00951 flag:	Not Reported
Q00951 fluoride mg:	1.2	Q71850 flag:	Not Reported
Q71850 nitrate mgl:	0	Q00403 flag:	Not Reported
Q00403 ph:	7.6	Q70300 tds:	557
Q00415 flag:	Not Reported	Q00415 phen alk:	0
Q00410 flag:	Not Reported	Q00410 total alk:	334.43
Q00900 tot hardnes:	50	Q00932 percent na:	88
Q00931 sar:	12.52	Q71860 rsc:	5.69
Q00095 flag:	Not Reported	Q00095 spec cond:	1150
Date entered:	Not Reported	User name:	pnordstr
Bu value:	Not Reported		

GEOCHECK VERSION 2.1
STATE DATABASE WELL INFORMATION

Water Quality Info:		Mm date:	4
Dd date:	19	Yydate:	1961
Sample number:	1	Sample time:	Not Reported
Temp centigrade:	Not Reported	Top s interval:	Not Reported
Bottom s interval:	Not Reported	Samp int aqcode:	Not Reported
Collection remarks:	Not Reported	Reliability rem:	99
Collecting agency:	Not Reported	Lab code:	Not Reported
Bu wqanalysis:	U	Q00955 flag:	Not Reported
Q00955 silica mgl:	Not Reported	Q00910 flag:	Not Reported
Q00910 calcium mgl:	Not Reported	Q00920 flag:	Not Reported
Q00920 magnes mgl:	Not Reported	Q00929 flag:	Not Reported
Q00929 sodium mgl:	Not Reported	Q00937 flag:	Not Reported
Q00937 potass mgl:	Not Reported	Q01080 flag:	Not Reported
Q01080 strontium:	Not Reported	Q00445 carb mgl:	0
Q00440 bicarb mgl:	218	Q00945 flag:	Not Reported
Q00945 sulfate mgl:	Not Reported	Q00940 flag:	Not Reported
Q00940 chloride mg:	60	Q00951 flag:	Not Reported
Q00951 fluoride mg:	Not Reported	Q71850 flag:	Not Reported
Q71850 nitrate mgl:	Not Reported	Q00403 flag:	Not Reported
Q00403 ph:	7.8	Q70300 tds:	Not Reported
Q00415 flag:	Not Reported	Q00415 phen alk:	0
Q00410 flag:	Not Reported	Q00410 total alk:	178.69
Q00900 tot hardnes:	Not Reported	Q00932 percent na:	Not Reported
Q00931 sar:	Not Reported	Q71860 rsc:	Not Reported
Q00095 flag:	Not Reported	Q00095 spec cond:	543
Date entered:	Not Reported	User name:	pnordstr
Bu value:	Not Reported		

Water Quality Info:		Mm date:	5
Dd date:	3	Yydate:	1939
Sample number:	1	Sample time:	Not Reported
Temp centigrade:	Not Reported	Top s interval:	Not Reported
Bottom s interval:	Not Reported	Samp int aqcode:	Not Reported
Collection remarks:	Not Reported	Reliability rem:	99
Collecting agency:	Not Reported	Lab code:	Not Reported
Bu wqanalysis:	U	Q00955 flag:	Not Reported
Q00955 silica mgl:	6	Q00910 flag:	Not Reported
Q00910 calcium mgl:	27	Q00920 flag:	Not Reported
Q00920 magnes mgl:	5	Q00929 flag:	Not Reported
Q00929 sodium mgl:	127	Q00937 flag:	Not Reported
Q00937 potass mgl:	Not Reported	Q01080 flag:	Not Reported
Q01080 strontium:	Not Reported	Q00445 carb mgl:	0
Q00440 bicarb mgl:	329	Q00945 flag:	Not Reported
Q00945 sulfate mgl:	1	Q00940 flag:	Not Reported
Q00940 chloride mg:	67	Q00951 flag:	Not Reported
Q00951 fluoride mg:	Not Reported	Q71850 flag:	Not Reported
Q71850 nitrate mgl:	Not Reported	Q00403 flag:	Not Reported
Q00403 ph:	Not Reported	Q70300 tds:	394
Q00415 flag:	Not Reported	Q00415 phen alk:	0
Q00410 flag:	Not Reported	Q00410 total alk:	269.67
Q00900 tot hardnes:	88	Q00932 percent na:	75
Q00931 sar:	5.89	Q71860 rsc:	3.63
Q00095 flag:	Not Reported	Q00095 spec cond:	Not Reported
Date entered:	Not Reported	User name:	pnordstr
Bu value:	Not Reported		

Remarks:		Group number:	1
Remarks 1:	Screened 256 feet between 410 and	Remarks 2:	1856 feet. Reported yield 2050 GPM
Remarks:		Group number:	2
Remarks 1:	with 43 feet recovery in 1939.	Remarks 2:	Specific capacity 47.7 GPM/ft.
Remarks:		Group number:	3
Remarks 1:	Test hole drilled to 2090 feet.	Remarks 2:	Aquifer test results in TWDB R-98.
Remarks:		Group number:	4
Remarks 1:	No test data in TWDB files.	Remarks 2:	Not Reported

---

Map ID:	43		
Fid:	20006	Pws id:	1010013
Water sour:	G1010013HE	Fips count:	201
Quadrangle:	2995-432		
Latitude:	294813		
Longitude:	952420		
Location a:	F	Agency:	USGS
Location m:	MAP-M1	Horizontal:	27
Spatial re:	C	Horizont 1:	U
Horizont 2:	S	Elevation:	0
Elevation :	Not Reported	Vertical d:	Not Reported
Location d:	17-MAY-07	Elevation1:	Not Reported
Elevatio 1:	Not Reported	Elevatio 2:	Not Reported
Latdd:	29.8036117554		
Longdd:	95.4055557251		
Gps certif:	Not Reported	Need bette:	No
Last chang:	17-MAY-07	Initials:	GST
Remarks:	Not Reported		
Site id:	TXEQ40000020007		

Groundwater Info		PWS Id:	1010013
Well depth:	1730	Depth agency:	DRILL
Depth source:	D	Aquifer:	112CEVG
Aquifer id:	31		
Aquifer name:	Chicot		
Aquifer method:	W	Aquifer type:	0
Drill date:	19650000	Last change:	28-JAN-93
Initials:	Not Reported		
Remarks:	Not Reported		

Pws id:	1010013	Water source:	G1010013HE
Fips county code:	201	Quadrangle number:	2995-432
Latitude:	294813.		
Longitude:	952420.		
Location accuracy:	F	Agency:	USGS
Location method:	MAP-M1	Horizontal datum:	27
Spatial reference code:	C	Horizontal accuracy:	U
Horizontal reference:	S	Elevation:	Not Reported
Elevation method:	Not Reported	Vertical datum:	Not Reported
Location date:	17-MAY-07	Elevation date:	Not Reported

GEOCHECK VERSION 2.1
STATE DATABASE WELL INFORMATION

Elevation agency:	Not Reported	Elevation accuracy:	Not Reported
Latdd:	29.8036117553711		
Longdd:	95.4055557250977		
Gps certification number:	Not Reported	Need better location:	No
Last change:	17-MAY-07	Initials:	GST
Remarks:	Not Reported		

Pws id:	1010013	Water source:	G1010013HE
Date:	19650312	Depth from land surface:	-287.27
Agency:	USGS	Measuring method:	S
Remarks:	Not Reported		

Pws id:	1010013	Water source:	G1010013HE
Date:	19660301	Depth from land surface:	-297.0
Agency:	USGS	Measuring method:	A
Remarks:	Not Reported		

Pws id:	1010013	Water source:	G1010013HE
Date:	19670221	Depth from land surface:	-309.57
Agency:	USGS	Measuring method:	S
Remarks:	Not Reported		

Pws id:	1010013	Water source:	G1010013HE
Date:	19680229	Depth from land surface:	-325.8
Agency:	USGS	Measuring method:	S
Remarks:	Not Reported		

Pws id:	1010013	Water source:	G1010013HE
Date:	19680910	Depth from land surface:	-344.86
Agency:	USGS	Measuring method:	S
Remarks:	Not Reported		

Pws id:	1010013	Water source:	G1010013HE
Date:	19690224	Depth from land surface:	-314.0
Agency:	USGS	Measuring method:	A
Remarks:	Not Reported		

Pws id:	1010013	Water source:	G1010013HE
Date:	19700223	Depth from land surface:	-339.0
Agency:	USGS	Measuring method:	A
Remarks:	Not Reported		

Pws id:	1010013	Water source:	G1010013HE
Date:	19710209	Depth from land surface:	-351.0
Agency:	USGS	Measuring method:	A
Remarks:	Not Reported		

Pws id:	1010013	Water source:	G1010013HE
Date:	19720302	Depth from land surface:	-371.0
Agency:	USGS	Measuring method:	A
Remarks:	Not Reported		

Pws id:	1010013	Water source:	G1010013HE
Date:	19730131	Depth from land surface:	-372.0
Agency:	USGS	Measuring method:	A
Remarks:	Not Reported		

GEOCHECK VERSION 2.1
STATE DATABASE WELL INFORMATION

Pws id:	1010013	Water source:	G1010013HE
Date:	19740201	Depth from land surface:	-373.0
Agency:	USGS	Measuring method:	A
Remarks:	Not Reported		

Pws id:	1010013	Water source:	G1010013HE
Date:	19760213	Depth from land surface:	-377.0
Agency:	USGS	Measuring method:	A
Remarks:	Not Reported		

Pws id:	1010013	Water source:	G1010013HE
Date:	19770209	Depth from land surface:	-384.03
Agency:	USGS	Measuring method:	S
Remarks:	Not Reported		

Pws id:	1010013	Water source:	G1010013HE
Date:	19780116	Depth from land surface:	-415.0
Agency:	USGS	Measuring method:	S
Remarks:	Not Reported		

Pws id:	1010013	Water source:	G1010013HE
Date:	19790202	Depth from land surface:	-431.0
Agency:	USGS	Measuring method:	A
Remarks:	Not Reported		

Pws id:	1010013	Water source:	G1010013HE
Date:	19800108	Depth from land surface:	-421.0
Agency:	USGS	Measuring method:	A
Remarks:	Not Reported		

Construction:

Top depth:	0.	Bottom depth:	590.
Depth positive:	Not Reported	Diameter:	24.
Opening type:	Not Reported	Casing material:	U
Opening material:	Not Reported	Opening length:	Not Reported
Opening method:	Not Reported	Packer material:	Not Reported
Initials:	Not Reported	Last change:	Not Reported

Construction:

Top depth:	498.	Bottom depth:	620.
Depth positive:	Not Reported	Diameter:	13.
Opening type:	Not Reported	Casing material:	U
Opening material:	Not Reported	Opening length:	Not Reported
Opening method:	Not Reported	Packer material:	Not Reported
Initials:	Not Reported	Last change:	Not Reported

Construction:

Top depth:	620.	Bottom depth:	660.
Depth positive:	Not Reported	Diameter:	13.
Opening type:	S	Casing material:	Not Reported
Opening material:	U	Opening length:	40.
Opening method:	Not Reported	Packer material:	Not Reported
Initials:	Not Reported	Last change:	Not Reported

Construction:

Top depth:	660.	Bottom depth:	685.
Depth positive:	Not Reported	Diameter:	13.
Opening type:	Not Reported	Casing material:	U
Opening material:	Not Reported	Opening length:	Not Reported
Opening method:	Not Reported	Packer material:	Not Reported
Initials:	Not Reported	Last change:	Not Reported

Construction:

Top depth:	685.	Bottom depth:	715.
Depth positive:	Not Reported	Diameter:	13.
Opening type:	S	Casing material:	Not Reported
Opening material:	U	Opening length:	30.
Opening method:	Not Reported	Packer material:	Not Reported
Initials:	Not Reported	Last change:	Not Reported

Construction:

Top depth:	715.	Bottom depth:	785.
Depth positive:	Not Reported	Diameter:	13.
Opening type:	Not Reported	Casing material:	U
Opening material:	Not Reported	Opening length:	Not Reported
Opening method:	Not Reported	Packer material:	Not Reported
Initials:	Not Reported	Last change:	Not Reported

Construction:

Top depth:	785.	Bottom depth:	825.
Depth positive:	Not Reported	Diameter:	13.
Opening type:	S	Casing material:	Not Reported
Opening material:	U	Opening length:	40.
Opening method:	Not Reported	Packer material:	Not Reported
Initials:	Not Reported	Last change:	Not Reported

Construction:

Top depth:	825.	Bottom depth:	870.
Depth positive:	Not Reported	Diameter:	13.
Opening type:	Not Reported	Casing material:	U
Opening material:	Not Reported	Opening length:	Not Reported
Opening method:	Not Reported	Packer material:	Not Reported
Initials:	Not Reported	Last change:	Not Reported

Construction:

Top depth:	870.	Bottom depth:	900.
Depth positive:	Not Reported	Diameter:	13.
Opening type:	S	Casing material:	Not Reported
Opening material:	U	Opening length:	30.
Opening method:	Not Reported	Packer material:	Not Reported
Initials:	Not Reported	Last change:	Not Reported

Construction:

Top depth:	900.	Bottom depth:	975.
Depth positive:	Not Reported	Diameter:	13.
Opening type:	Not Reported	Casing material:	U
Opening material:	Not Reported	Opening length:	Not Reported
Opening method:	Not Reported	Packer material:	Not Reported
Initials:	Not Reported	Last change:	Not Reported

Construction:

Top depth:	975.	Bottom depth:	1000.
Depth positive:	Not Reported	Diameter:	13.
Opening type:	S	Casing material:	Not Reported
Opening material:	U	Opening length:	25.
Opening method:	Not Reported	Packer material:	Not Reported
Initials:	Not Reported	Last change:	Not Reported

Construction:

Top depth:	1000.	Bottom depth:	1015.
Depth positive:	Not Reported	Diameter:	13.
Opening type:	Not Reported	Casing material:	U
Opening material:	Not Reported	Opening length:	Not Reported
Opening method:	Not Reported	Packer material:	Not Reported
Initials:	Not Reported	Last change:	Not Reported

Construction:

Top depth:	1015.	Bottom depth:	1045.
Depth positive:	Not Reported	Diameter:	13.
Opening type:	S	Casing material:	Not Reported
Opening material:	U	Opening length:	30.
Opening method:	Not Reported	Packer material:	Not Reported
Initials:	Not Reported	Last change:	Not Reported

Construction:

Top depth:	1045.	Bottom depth:	1065.
Depth positive:	Not Reported	Diameter:	13.
Opening type:	Not Reported	Casing material:	U
Opening material:	Not Reported	Opening length:	Not Reported
Opening method:	Not Reported	Packer material:	Not Reported
Initials:	Not Reported	Last change:	Not Reported

Construction:

Top depth:	1065.	Bottom depth:	1130.
Depth positive:	Not Reported	Diameter:	13.
Opening type:	S	Casing material:	Not Reported
Opening material:	U	Opening length:	65.
Opening method:	Not Reported	Packer material:	Not Reported
Initials:	Not Reported	Last change:	Not Reported

Construction:

Top depth:	1130.	Bottom depth:	1150.
Depth positive:	Not Reported	Diameter:	13.
Opening type:	Not Reported	Casing material:	U
Opening material:	Not Reported	Opening length:	Not Reported
Opening method:	Not Reported	Packer material:	Not Reported
Initials:	Not Reported	Last change:	Not Reported

Construction:

Top depth:	1150.	Bottom depth:	1170.
Depth positive:	Not Reported	Diameter:	13.
Opening type:	S	Casing material:	Not Reported
Opening material:	U	Opening length:	20.
Opening method:	Not Reported	Packer material:	Not Reported
Initials:	Not Reported	Last change:	Not Reported

Construction:

Top depth:	1170.	Bottom depth:	1200.
Depth positive:	Not Reported	Diameter:	13.
Opening type:	Not Reported	Casing material:	U
Opening material:	Not Reported	Opening length:	Not Reported
Opening method:	Not Reported	Packer material:	Not Reported
Initials:	Not Reported	Last change:	Not Reported

Construction:

Top depth:	1200.	Bottom depth:	1240.
Depth positive:	Not Reported	Diameter:	13.
Opening type:	S	Casing material:	Not Reported
Opening material:	U	Opening length:	40.
Opening method:	Not Reported	Packer material:	Not Reported
Initials:	Not Reported	Last change:	Not Reported

Construction:

Top depth:	1240.	Bottom depth:	1347.
Depth positive:	Not Reported	Diameter:	13.
Opening type:	Not Reported	Casing material:	U
Opening material:	Not Reported	Opening length:	Not Reported
Opening method:	Not Reported	Packer material:	Not Reported
Initials:	Not Reported	Last change:	Not Reported

Construction:

Top depth:	1347.	Bottom depth:	1366.
Depth positive:	Not Reported	Diameter:	13.
Opening type:	S	Casing material:	Not Reported
Opening material:	U	Opening length:	19.
Opening method:	Not Reported	Packer material:	Not Reported
Initials:	Not Reported	Last change:	Not Reported

Construction:

Top depth:	1366.	Bottom depth:	1420.
Depth positive:	Not Reported	Diameter:	13.
Opening type:	Not Reported	Casing material:	U
Opening material:	Not Reported	Opening length:	Not Reported
Opening method:	Not Reported	Packer material:	Not Reported
Initials:	Not Reported	Last change:	Not Reported

Construction:

Top depth:	1420.	Bottom depth:	1445.
Depth positive:	Not Reported	Diameter:	13.
Opening type:	S	Casing material:	Not Reported
Opening material:	U	Opening length:	25.
Opening method:	Not Reported	Packer material:	Not Reported
Initials:	Not Reported	Last change:	Not Reported

Construction:

Top depth:	1445.	Bottom depth:	1620.
Depth positive:	Not Reported	Diameter:	13.
Opening type:	Not Reported	Casing material:	U
Opening material:	Not Reported	Opening length:	Not Reported
Opening method:	Not Reported	Packer material:	Not Reported
Initials:	Not Reported	Last change:	Not Reported

Construction:

Top depth:	1620.	Bottom depth:	1660.
Depth positive:	Not Reported	Diameter:	13.
Opening type:	S	Casing material:	Not Reported
Opening material:	U	Opening length:	40.
Opening method:	Not Reported	Packer material:	Not Reported
Initials:	Not Reported	Last change:	Not Reported

Construction:

Top depth:	1660.	Bottom depth:	1705.
Depth positive:	Not Reported	Diameter:	13.
Opening type:	Not Reported	Casing material:	U
Opening material:	Not Reported	Opening length:	Not Reported
Opening method:	Not Reported	Packer material:	Not Reported
Initials:	Not Reported	Last change:	Not Reported

Construction:

Top depth:	1705.	Bottom depth:	1720.
Depth positive:	Not Reported	Diameter:	13.
Opening type:	S	Casing material:	Not Reported
Opening material:	U	Opening length:	15.
Opening method:	Not Reported	Packer material:	Not Reported
Initials:	Not Reported	Last change:	Not Reported

Construction:

Top depth:	1720.	Bottom depth:	1730.
Depth positive:	Not Reported	Diameter:	13.
Opening type:	Not Reported	Casing material:	U
Opening material:	Not Reported	Opening length:	Not Reported
Opening method:	Not Reported	Packer material:	Not Reported
Initials:	Not Reported	Last change:	Not Reported

Pws id:	1010013	Water source:	G1010013HE
Record number:	1	Top depth:	0.
Bottom depth:	65.	Thickness:	65.
Geologic description:	SURFACE CLAY SAND		
Geologic correction:	Not Reported		
Source geologic data:	7	Initials:	JSA
Last change:	Not Reported		
Remarks:	Not Reported		

Pws id:	1010013	Water source:	G1010013HE
Record number:	2	Top depth:	65.
Bottom depth:	102.	Thickness:	37.
Geologic description:	CLAY, TOUGH		
Geologic correction:	Not Reported		
Source geologic data:	7	Initials:	JSA
Last change:	Not Reported		
Remarks:	Not Reported		

Pws id:	1010013	Water source:	G1010013HE
Record number:	3	Top depth:	102.
Bottom depth:	108.	Thickness:	6.
Geologic description:	SAND, ROCKY		
Geologic correction:	Not Reported		
Source geologic data:	7	Initials:	JSA
Last change:	Not Reported		
Remarks:	Not Reported		

GEOCHECK VERSION 2.1
STATE DATABASE WELL INFORMATION

Pws id:	1010013	Water source:	G1010013HE
Record number:	4	Top depth:	108.
Bottom depth:	122.	Thickness:	14.
Geologic description:	SAND, CLAY STRIPS		
Geologic correction:	Not Reported		
Source geologic data:	7	Initials:	JSA
Last change:	Not Reported		
Remarks:	Not Reported		

Pws id:	1010013	Water source:	G1010013HE
Record number:	5	Top depth:	122.
Bottom depth:	152.	Thickness:	30.
Geologic description:	SAND		
Geologic correction:	Not Reported		
Source geologic data:	7	Initials:	JSA
Last change:	Not Reported		
Remarks:	Not Reported		

Pws id:	1010013	Water source:	G1010013HE
Record number:	6	Top depth:	152.
Bottom depth:	173.	Thickness:	21.
Geologic description:	CLAY		
Geologic correction:	Not Reported		
Source geologic data:	7	Initials:	JSA
Last change:	Not Reported		
Remarks:	Not Reported		

Pws id:	1010013	Water source:	G1010013HE
Record number:	7	Top depth:	173.
Bottom depth:	179.	Thickness:	6.
Geologic description:	SAND, ROCKY		
Geologic correction:	Not Reported		
Source geologic data:	7	Initials:	JSA
Last change:	Not Reported		
Remarks:	Not Reported		

Pws id:	1010013	Water source:	G1010013HE
Record number:	8	Top depth:	179.
Bottom depth:	202.	Thickness:	23.
Geologic description:	CLAY SAND STRIPS		
Geologic correction:	Not Reported		
Source geologic data:	7	Initials:	JSA
Last change:	Not Reported		
Remarks:	Not Reported		

Pws id:	1010013	Water source:	G1010013HE
Record number:	9	Top depth:	202.
Bottom depth:	213.	Thickness:	11.
Geologic description:	SAND, ROCKY		
Geologic correction:	Not Reported		
Source geologic data:	7	Initials:	JSA
Last change:	Not Reported		
Remarks:	Not Reported		

GEOCHECK VERSION 2.1
STATE DATABASE WELL INFORMATION

Pws id:	1010013	Water source:	G1010013HE
Record number:	10	Top depth:	213.
Bottom depth:	221.	Thickness:	8.
Geologic description:	CLAY		
Geologic correction:	Not Reported		
Source geologic data:	7	Initials:	JSA
Last change:	Not Reported		
Remarks:	Not Reported		

Pws id:	1010013	Water source:	G1010013HE
Record number:	11	Top depth:	221.
Bottom depth:	229.	Thickness:	8.
Geologic description:	SAND		
Geologic correction:	Not Reported		
Source geologic data:	7	Initials:	JSA
Last change:	Not Reported		
Remarks:	Not Reported		

Pws id:	1010013	Water source:	G1010013HE
Record number:	12	Top depth:	229.
Bottom depth:	240.	Thickness:	11.
Geologic description:	CLAY		
Geologic correction:	Not Reported		
Source geologic data:	7	Initials:	JSA
Last change:	Not Reported		
Remarks:	Not Reported		

Pws id:	1010013	Water source:	G1010013HE
Record number:	13	Top depth:	240.
Bottom depth:	253.	Thickness:	13.
Geologic description:	SAND		
Geologic correction:	Not Reported		
Source geologic data:	7	Initials:	JSA
Last change:	Not Reported		
Remarks:	Not Reported		

Pws id:	1010013	Water source:	G1010013HE
Record number:	14	Top depth:	253.
Bottom depth:	270.	Thickness:	17.
Geologic description:	CLAY		
Geologic correction:	Not Reported		
Source geologic data:	7	Initials:	JSA
Last change:	Not Reported		
Remarks:	Not Reported		

Pws id:	1010013	Water source:	G1010013HE
Record number:	15	Top depth:	270.
Bottom depth:	310.	Thickness:	40.
Geologic description:	SAND		
Geologic correction:	Not Reported		
Source geologic data:	7	Initials:	JSA
Last change:	Not Reported		
Remarks:	Not Reported		

GEOCHECK VERSION 2.1
STATE DATABASE WELL INFORMATION

Pws id:	1010013	Water source:	G1010013HE
Record number:	16	Top depth:	310.
Bottom depth:	391.	Thickness:	81.
Geologic description:	SAND, CLAY STRIPS		
Geologic correction:	Not Reported		
Source geologic data:	7	Initials:	JSA
Last change:	Not Reported		
Remarks:	Not Reported		

Pws id:	1010013	Water source:	G1010013HE
Record number:	17	Top depth:	391.
Bottom depth:	418.	Thickness:	27.
Geologic description:	SAND		
Geologic correction:	Not Reported		
Source geologic data:	7	Initials:	JSA
Last change:	Not Reported		
Remarks:	Not Reported		

Pws id:	1010013	Water source:	G1010013HE
Record number:	18	Top depth:	418.
Bottom depth:	460.	Thickness:	42.
Geologic description:	LIGNITE		
Geologic correction:	Not Reported		
Source geologic data:	7	Initials:	JSA
Last change:	Not Reported		
Remarks:	Not Reported		

Pws id:	1010013	Water source:	G1010013HE
Record number:	19	Top depth:	460.
Bottom depth:	475.	Thickness:	15.
Geologic description:	SAND, ROCKY		
Geologic correction:	Not Reported		
Source geologic data:	7	Initials:	JSA
Last change:	Not Reported		
Remarks:	Not Reported		

Pws id:	1010013	Water source:	G1010013HE
Record number:	20	Top depth:	475.
Bottom depth:	512.	Thickness:	37.
Geologic description:	CLAY, STICKY		
Geologic correction:	Not Reported		
Source geologic data:	7	Initials:	JSA
Last change:	Not Reported		
Remarks:	Not Reported		

Pws id:	1010013	Water source:	G1010013HE
Record number:	21	Top depth:	512.
Bottom depth:	525.	Thickness:	13.
Geologic description:	SAND, ROCK		
Geologic correction:	Not Reported		
Source geologic data:	7	Initials:	JSA
Last change:	Not Reported		
Remarks:	Not Reported		

GEOCHECK VERSION 2.1
STATE DATABASE WELL INFORMATION

Pws id:	1010013	Water source:	G1010013HE
Record number:	22	Top depth:	525.
Bottom depth:	575.	Thickness:	50.
Geologic description:	CLAY		
Geologic correction:	Not Reported		
Source geologic data:	7	Initials:	JSA
Last change:	Not Reported		
Remarks:	Not Reported		

Pws id:	1010013	Water source:	G1010013HE
Record number:	23	Top depth:	575.
Bottom depth:	585.	Thickness:	10.
Geologic description:	SAND, ROCK		
Geologic correction:	Not Reported		
Source geologic data:	7	Initials:	JSA
Last change:	Not Reported		
Remarks:	Not Reported		

Pws id:	1010013	Water source:	G1010013HE
Record number:	24	Top depth:	585.
Bottom depth:	607.	Thickness:	22.
Geologic description:	CLAY		
Geologic correction:	Not Reported		
Source geologic data:	7	Initials:	JSA
Last change:	Not Reported		
Remarks:	Not Reported		

Pws id:	1010013	Water source:	G1010013HE
Record number:	25	Top depth:	607.
Bottom depth:	658.	Thickness:	51.
Geologic description:	SAND		
Geologic correction:	Not Reported		
Source geologic data:	7	Initials:	JSA
Last change:	Not Reported		
Remarks:	Not Reported		

Pws id:	1010013	Water source:	G1010013HE
Record number:	26	Top depth:	658.
Bottom depth:	675.	Thickness:	17.
Geologic description:	CLAY		
Geologic correction:	Not Reported		
Source geologic data:	7	Initials:	JSA
Last change:	Not Reported		
Remarks:	Not Reported		

Pws id:	1010013	Water source:	G1010013HE
Record number:	27	Top depth:	675.
Bottom depth:	707.	Thickness:	32.
Geologic description:	SAND, CLAY STRIPS		
Geologic correction:	Not Reported		
Source geologic data:	7	Initials:	JSA
Last change:	Not Reported		
Remarks:	Not Reported		

GEOCHECK VERSION 2.1
STATE DATABASE WELL INFORMATION

Pws id:	1010013	Water source:	G1010013HE
Record number:	28	Top depth:	707.
Bottom depth:	723.	Thickness:	16.
Geologic description:	SAND		
Geologic correction:	Not Reported		
Source geologic data:	7	Initials:	JSA
Last change:	Not Reported		
Remarks:	Not Reported		

Pws id:	1010013	Water source:	G1010013HE
Record number:	29	Top depth:	723.
Bottom depth:	750.	Thickness:	27.
Geologic description:	CLAY SAND STRIPS		
Geologic correction:	Not Reported		
Source geologic data:	7	Initials:	JSA
Last change:	Not Reported		
Remarks:	Not Reported		

Pws id:	1010013	Water source:	G1010013HE
Record number:	30	Top depth:	750.
Bottom depth:	766.	Thickness:	16.
Geologic description:	SAND		
Geologic correction:	Not Reported		
Source geologic data:	7	Initials:	JSA
Last change:	Not Reported		
Remarks:	Not Reported		

Pws id:	1010013	Water source:	G1010013HE
Record number:	31	Top depth:	766.
Bottom depth:	780.	Thickness:	14.
Geologic description:	CLAY		
Geologic correction:	Not Reported		
Source geologic data:	7	Initials:	JSA
Last change:	Not Reported		
Remarks:	Not Reported		

Pws id:	1010013	Water source:	G1010013HE
Record number:	32	Top depth:	780.
Bottom depth:	831.	Thickness:	51.
Geologic description:	SAND		
Geologic correction:	Not Reported		
Source geologic data:	7	Initials:	JSA
Last change:	Not Reported		
Remarks:	Not Reported		

Pws id:	1010013	Water source:	G1010013HE
Record number:	33	Top depth:	831.
Bottom depth:	865.	Thickness:	34.
Geologic description:	CLAY		
Geologic correction:	Not Reported		
Source geologic data:	7	Initials:	JSA
Last change:	Not Reported		
Remarks:	Not Reported		

GEOCHECK VERSION 2.1
STATE DATABASE WELL INFORMATION

Pws id:	1010013	Water source:	G1010013HE
Record number:	34	Top depth:	865.
Bottom depth:	906.	Thickness:	41.
Geologic description:	SAND, ROCK		
Geologic correction:	Not Reported		
Source geologic data:	7	Initials:	JSA
Last change:	Not Reported		
Remarks:	Not Reported		

Pws id:	1010013	Water source:	G1010013HE
Record number:	35	Top depth:	906.
Bottom depth:	931.	Thickness:	25.
Geologic description:	CLAY		
Geologic correction:	Not Reported		
Source geologic data:	7	Initials:	JSA
Last change:	Not Reported		
Remarks:	Not Reported		

Pws id:	1010013	Water source:	G1010013HE
Record number:	36	Top depth:	931.
Bottom depth:	997.	Thickness:	66.
Geologic description:	SAND		
Geologic correction:	Not Reported		
Source geologic data:	7	Initials:	JSA
Last change:	Not Reported		
Remarks:	Not Reported		

Pws id:	1010013	Water source:	G1010013HE
Record number:	37	Top depth:	997.
Bottom depth:	1009.	Thickness:	12.
Geologic description:	CLAY		
Geologic correction:	Not Reported		
Source geologic data:	7	Initials:	JSA
Last change:	Not Reported		
Remarks:	Not Reported		

Pws id:	1010013	Water source:	G1010013HE
Record number:	38	Top depth:	1009.
Bottom depth:	1050.	Thickness:	41.
Geologic description:	SAND		
Geologic correction:	Not Reported		
Source geologic data:	7	Initials:	JSA
Last change:	Not Reported		
Remarks:	Not Reported		

Pws id:	1010013	Water source:	G1010013HE
Record number:	39	Top depth:	1050.
Bottom depth:	1060.	Thickness:	10.
Geologic description:	CLAY		
Geologic correction:	Not Reported		
Source geologic data:	7	Initials:	JSA
Last change:	Not Reported		
Remarks:	Not Reported		

GEOCHECK VERSION 2.1
STATE DATABASE WELL INFORMATION

Pws id:	1010013	Water source:	G1010013HE
Record number:	40	Top depth:	1060.
Bottom depth:	1069.	Thickness:	9.
Geologic description:	SAND		
Geologic correction:	Not Reported		
Source geologic data:	7	Initials:	JSA
Last change:	Not Reported		
Remarks:	Not Reported		

Pws id:	1010013	Water source:	G1010013HE
Record number:	41	Top depth:	1069.
Bottom depth:	1182.	Thickness:	113.
Geologic description:	CLAY		
Geologic correction:	Not Reported		
Source geologic data:	7	Initials:	JSA
Last change:	Not Reported		
Remarks:	Not Reported		

Pws id:	1010013	Water source:	G1010013HE
Record number:	42	Top depth:	1182.
Bottom depth:	1244.	Thickness:	62.
Geologic description:	SAND		
Geologic correction:	Not Reported		
Source geologic data:	7	Initials:	JSA
Last change:	Not Reported		
Remarks:	Not Reported		

Pws id:	1010013	Water source:	G1010013HE
Record number:	43	Top depth:	1244.
Bottom depth:	1274.	Thickness:	30.
Geologic description:	CLAY		
Geologic correction:	Not Reported		
Source geologic data:	7	Initials:	JSA
Last change:	Not Reported		
Remarks:	Not Reported		

Pws id:	1010013	Water source:	G1010013HE
Record number:	44	Top depth:	1274.
Bottom depth:	1287.	Thickness:	13.
Geologic description:	SAND		
Geologic correction:	Not Reported		
Source geologic data:	7	Initials:	JSA
Last change:	Not Reported		
Remarks:	Not Reported		

Pws id:	1010013	Water source:	G1010013HE
Record number:	45	Top depth:	1287.
Bottom depth:	1294.	Thickness:	7.
Geologic description:	CLAY		
Geologic correction:	Not Reported		
Source geologic data:	7	Initials:	JSA
Last change:	Not Reported		
Remarks:	Not Reported		

GEOCHECK VERSION 2.1
STATE DATABASE WELL INFORMATION

Pws id:	1010013	Water source:	G1010013HE
Record number:	46	Top depth:	1294.
Bottom depth:	1317.	Thickness:	23.
Geologic description:	SAND		
Geologic correction:	Not Reported		
Source geologic data:	7	Initials:	JSA
Last change:	Not Reported		
Remarks:	Not Reported		

Pws id:	1010013	Water source:	G1010013HE
Record number:	47	Top depth:	1317.
Bottom depth:	1335.	Thickness:	18.
Geologic description:	CLAY		
Geologic correction:	Not Reported		
Source geologic data:	7	Initials:	JSA
Last change:	Not Reported		
Remarks:	Not Reported		

Pws id:	1010013	Water source:	G1010013HE
Record number:	48	Top depth:	1335.
Bottom depth:	1356.	Thickness:	21.
Geologic description:	SAND		
Geologic correction:	Not Reported		
Source geologic data:	7	Initials:	JSA
Last change:	Not Reported		
Remarks:	Not Reported		

Pws id:	1010013	Water source:	G1010013HE
Record number:	49	Top depth:	1356.
Bottom depth:	1368.	Thickness:	12.
Geologic description:	HARD ROCK , SAND		
Geologic correction:	Not Reported		
Source geologic data:	7	Initials:	JSA
Last change:	Not Reported		
Remarks:	Not Reported		

Pws id:	1010013	Water source:	G1010013HE
Record number:	50	Top depth:	1368.
Bottom depth:	1420.	Thickness:	52.
Geologic description:	CLAY, TOUGH		
Geologic correction:	Not Reported		
Source geologic data:	7	Initials:	JSA
Last change:	Not Reported		
Remarks:	Not Reported		

Pws id:	1010013	Water source:	G1010013HE
Record number:	51	Top depth:	1420.
Bottom depth:	1450.	Thickness:	30.
Geologic description:	SAND, ROCK		
Geologic correction:	Not Reported		
Source geologic data:	7	Initials:	JSA
Last change:	Not Reported		
Remarks:	Not Reported		

GEOCHECK VERSION 2.1
STATE DATABASE WELL INFORMATION

Pws id:	1010013	Water source:	G1010013HE
Record number:	52	Top depth:	1450.
Bottom depth:	1569.	Thickness:	119.
Geologic description:	SAND, CLAY		
Geologic correction:	Not Reported		
Source geologic data:	7	Initials:	JSA
Last change:	Not Reported		
Remarks:	Not Reported		

Pws id:	1010013	Water source:	G1010013HE
Record number:	53	Top depth:	1569.
Bottom depth:	1602.	Thickness:	33.
Geologic description:	SANDY SHALE		
Geologic correction:	Not Reported		
Source geologic data:	7	Initials:	JSA
Last change:	Not Reported		
Remarks:	Not Reported		

Pws id:	1010013	Water source:	G1010013HE
Record number:	54	Top depth:	1602.
Bottom depth:	1614.	Thickness:	12.
Geologic description:	CLAY		
Geologic correction:	Not Reported		
Source geologic data:	7	Initials:	JSA
Last change:	Not Reported		
Remarks:	Not Reported		

Pws id:	1010013	Water source:	G1010013HE
Record number:	55	Top depth:	1614.
Bottom depth:	1668.	Thickness:	54.
Geologic description:	SAND		
Geologic correction:	Not Reported		
Source geologic data:	7	Initials:	JSA
Last change:	Not Reported		
Remarks:	Not Reported		

Pws id:	1010013	Water source:	G1010013HE
Record number:	56	Top depth:	1668.
Bottom depth:	1682.	Thickness:	14.
Geologic description:	CLAY		
Geologic correction:	Not Reported		
Source geologic data:	7	Initials:	JSA
Last change:	Not Reported		
Remarks:	Not Reported		

Pws id:	1010013	Water source:	G1010013HE
Record number:	57	Top depth:	1682.
Bottom depth:	1698.	Thickness:	16.
Geologic description:	SAND		
Geologic correction:	Not Reported		
Source geologic data:	7	Initials:	JSA
Last change:	Not Reported		
Remarks:	Not Reported		

GEOCHECK VERSION 2.1
STATE DATABASE WELL INFORMATION

Pws id:	1010013	Water source:	G1010013HE
Record number:	58	Top depth:	1698.
Bottom depth:	1701.	Thickness:	3.
Geologic description:	CLAY		
Geologic correction:	Not Reported		
Source geologic data:	7	Initials:	JSA
Last change:	Not Reported		
Remarks:	Not Reported		

Pws id:	1010013	Water source:	G1010013HE
Record number:	59	Top depth:	1701.
Bottom depth:	1748.	Thickness:	47.
Geologic description:	SAND, ROCK		
Geologic correction:	Not Reported		
Source geologic data:	7	Initials:	JSA
Last change:	Not Reported		
Remarks:	Not Reported		

Pws id:	1010013	Water source:	G1010013HE
Record number:	60	Top depth:	1748.
Bottom depth:	1794.	Thickness:	46.
Geologic description:	SAND		
Geologic correction:	Not Reported		
Source geologic data:	7	Initials:	JSA
Last change:	Not Reported		
Remarks:	Not Reported		

Pws id:	1010013	Water source:	G1010013HE
Record number:	61	Top depth:	1794.
Bottom depth:	1806.	Thickness:	12.
Geologic description:	CLAY		
Geologic correction:	Not Reported		
Source geologic data:	7	Initials:	JSA
Last change:	Not Reported		
Remarks:	Not Reported		

Pws id:	1010013	Water source:	G1010013HE
Record number:	62	Top depth:	1806.
Bottom depth:	1829.	Thickness:	23.
Geologic description:	SAND		
Geologic correction:	Not Reported		
Source geologic data:	7	Initials:	JSA
Last change:	Not Reported		
Remarks:	Not Reported		

Pws id:	1010013	Water source:	G1010013HE
Record number:	63	Top depth:	1829.
Bottom depth:	1848.	Thickness:	19.
Geologic description:	CLAY		
Geologic correction:	Not Reported		
Source geologic data:	7	Initials:	JSA
Last change:	Not Reported		
Remarks:	Not Reported		

GEOCHECK VERSION 2.1
STATE DATABASE WELL INFORMATION

Pws id:	1010013	Water source:	G1010013HE
Record number:	64	Top depth:	1848.
Bottom depth:	1872.	Thickness:	24.
Geologic description:	SAND, ROCK		
Geologic correction:	Not Reported		
Source geologic data:	7	Initials:	JSA
Last change:	Not Reported		
Remarks:	Not Reported		

Pws id:	1010013	Water source:	G1010013HE
Record number:	65	Top depth:	1872.
Bottom depth:	1912.	Thickness:	40.
Geologic description:	CLAY, TOUGH		
Geologic correction:	Not Reported		
Source geologic data:	7	Initials:	JSA
Last change:	Not Reported		
Remarks:	Not Reported		

Pws id:	1010013	Water source:	G1010013HE
Record number:	66	Top depth:	1912.
Bottom depth:	1927.	Thickness:	15.
Geologic description:	SAND, ROCK		
Geologic correction:	Not Reported		
Source geologic data:	7	Initials:	JSA
Last change:	Not Reported		
Remarks:	Not Reported		

Pws id:	1010013	Water source:	G1010013HE
Record number:	67	Top depth:	1927.
Bottom depth:	2250.	Thickness:	323.
Geologic description:	CLAY		
Geologic correction:	Not Reported		
Source geologic data:	7	Initials:	JSA
Last change:	Not Reported		
Remarks:	Not Reported		

Map ID:	43		
Fid:	19998	Pws id:	1010013
Water sour:	G1010013GW	Fips count:	201
Quadrangle:	2995-432		
Latitude:	294813		
Longitude:	952416		
Location a:	F	Agency:	USGS
Location m:	MAP-M1	Horizontal:	27
Spatial re:	C	Horizont 1:	U
Horizont 2:	S	Elevation:	0
Elevation :	Not Reported	Vertical d:	Not Reported
Location d:	17-MAY-07	Elevation1:	Not Reported
Elevatio 1:	Not Reported	Elevatio 2:	Not Reported
Latdd:	29.8036117554		
Longdd:	95.4044418335		
Gps certif:	Not Reported	Need bette:	No
Last chang:	17-MAY-07	Initials:	GST
Remarks:	Not Reported		
Site id:	TXEQ40000019999		

GEOCHECK VERSION 2.1
STATE DATABASE WELL INFORMATION

Groundwater Info		PWS Id:	1010013
Well depth:	1858	Depth agency:	DRILL
Depth source:	D	Aquifer:	112CEVG
Aquifer id:	31		
Aquifer name:	Chicot		
Aquifer method:	W	Aquifer type:	0
Drill date:	19310721	Last change:	28-JAN-93
Initials:	Not Reported		
Remarks:	Not Reported		

Pws id:	1010013	Water source:	G1010013GW
Fips county code:	201	Quadrangle number:	2995-432
Latitude:	294813.		
Longitude:	952416.		
Location accuracy:	F	Agency:	USGS
Location method:	MAP-M1	Horizontal datum:	27
Spatial reference code:	C	Horizontal accuracy:	U
Horizontal reference:	S	Elevation:	Not Reported
Elevation method:	Not Reported	Vertical datum:	Not Reported
Location date:	17-MAY-07	Elevation date:	Not Reported
Elevation agency:	Not Reported	Elevation accuracy:	Not Reported
Latdd:	29.8036117553711		
Longdd:	95.4044418334961		
Gps certification number:	Not Reported	Need better location:	No
Last change:	17-MAY-07	Initials:	GST
Remarks:	Not Reported		

Pws id:	1010013	Water source:	G1010013GW
Date:	19381114	Depth from land surface:	-63.6
Agency:	TWDB	Measuring method:	S
Remarks:	Not Reported		

Pws id:	1010013	Water source:	G1010013GW
Date:	19640213	Depth from land surface:	-210.7
Agency:	TWDB	Measuring method:	S
Remarks:	Not Reported		

Construction:			
Top depth:	1838.	Bottom depth:	1858.
Depth positive:	Not Reported	Diameter:	0.
Opening type:	U	Casing material:	Not Reported
Opening material:	U	Opening length:	20.
Opening method:	8	Packer material:	Not Reported
Initials:	JEM	Last change:	28-JAN-02

Pws id:	1010013	Water source:	G1010013GW
Record number:	1	Top depth:	0.
Bottom depth:	8.	Thickness:	8.
Geologic description:	SURFACE SOIL		
Geologic correction:	Not Reported		
Source geologic data:	7	Initials:	JSA
Last change:	Not Reported		
Remarks:	Not Reported		

GEOCHECK VERSION 2.1
STATE DATABASE WELL INFORMATION

Pws id:	1010013	Water source:	G1010013GW
Record number:	2	Top depth:	8.
Bottom depth:	26.	Thickness:	18.
Geologic description:	CLAY		
Geologic correction:	Not Reported		
Source geologic data:	7	Initials:	JSA
Last change:	Not Reported		
Remarks:	Not Reported		

Pws id:	1010013	Water source:	G1010013GW
Record number:	3	Top depth:	26.
Bottom depth:	48.	Thickness:	22.
Geologic description:	SAND		
Geologic correction:	Not Reported		
Source geologic data:	7	Initials:	JSA
Last change:	Not Reported		
Remarks:	Not Reported		

Pws id:	1010013	Water source:	G1010013GW
Record number:	4	Top depth:	48.
Bottom depth:	117.	Thickness:	69.
Geologic description:	CLAY		
Geologic correction:	Not Reported		
Source geologic data:	7	Initials:	JSA
Last change:	Not Reported		
Remarks:	Not Reported		

Pws id:	1010013	Water source:	G1010013GW
Record number:	5	Top depth:	117.
Bottom depth:	147.	Thickness:	30.
Geologic description:	SANDY CLAY		
Geologic correction:	Not Reported		
Source geologic data:	7	Initials:	JSA
Last change:	Not Reported		
Remarks:	Not Reported		

Pws id:	1010013	Water source:	G1010013GW
Record number:	6	Top depth:	147.
Bottom depth:	176.	Thickness:	29.
Geologic description:	CLAY		
Geologic correction:	Not Reported		
Source geologic data:	7	Initials:	JSA
Last change:	Not Reported		
Remarks:	Not Reported		

Pws id:	1010013	Water source:	G1010013GW
Record number:	7	Top depth:	176.
Bottom depth:	196.	Thickness:	20.
Geologic description:	SANDY CLAY		
Geologic correction:	Not Reported		
Source geologic data:	7	Initials:	JSA
Last change:	Not Reported		
Remarks:	Not Reported		

GEOCHECK VERSION 2.1
STATE DATABASE WELL INFORMATION

Pws id:	1010013	Water source:	G1010013GW
Record number:	8	Top depth:	196.
Bottom depth:	237.	Thickness:	41.
Geologic description:	CLAY		
Geologic correction:	Not Reported		
Source geologic data:	7	Initials:	JSA
Last change:	Not Reported		
Remarks:	Not Reported		

Pws id:	1010013	Water source:	G1010013GW
Record number:	9	Top depth:	237.
Bottom depth:	252.	Thickness:	15.
Geologic description:	SAND		
Geologic correction:	Not Reported		
Source geologic data:	7	Initials:	JSA
Last change:	Not Reported		
Remarks:	Not Reported		

Pws id:	1010013	Water source:	G1010013GW
Record number:	10	Top depth:	252.
Bottom depth:	262.	Thickness:	10.
Geologic description:	CLAY		
Geologic correction:	Not Reported		
Source geologic data:	7	Initials:	JSA
Last change:	Not Reported		
Remarks:	Not Reported		

Pws id:	1010013	Water source:	G1010013GW
Record number:	11	Top depth:	262.
Bottom depth:	285.	Thickness:	23.
Geologic description:	SANDY SHALE		
Geologic correction:	Not Reported		
Source geologic data:	7	Initials:	JSA
Last change:	Not Reported		
Remarks:	Not Reported		

Pws id:	1010013	Water source:	G1010013GW
Record number:	12	Top depth:	285.
Bottom depth:	303.	Thickness:	18.
Geologic description:	CLAY, GRAVEL		
Geologic correction:	Not Reported		
Source geologic data:	7	Initials:	JSA
Last change:	Not Reported		
Remarks:	Not Reported		

Pws id:	1010013	Water source:	G1010013GW
Record number:	13	Top depth:	303.
Bottom depth:	334.	Thickness:	31.
Geologic description:	CLAY		
Geologic correction:	Not Reported		
Source geologic data:	7	Initials:	JSA
Last change:	Not Reported		
Remarks:	Not Reported		

GEOCHECK VERSION 2.1
STATE DATABASE WELL INFORMATION

Pws id:	1010013	Water source:	G1010013GW
Record number:	14	Top depth:	334.
Bottom depth:	356.	Thickness:	22.
Geologic description:	SANDY CLAY		
Geologic correction:	Not Reported		
Source geologic data:	7	Initials:	JSA
Last change:	Not Reported		
Remarks:	Not Reported		

Pws id:	1010013	Water source:	G1010013GW
Record number:	15	Top depth:	356.
Bottom depth:	386.	Thickness:	30.
Geologic description:	HARD CLAY - BOULDERS		
Geologic correction:	Not Reported		
Source geologic data:	7	Initials:	JSA
Last change:	Not Reported		
Remarks:	Not Reported		

Pws id:	1010013	Water source:	G1010013GW
Record number:	16	Top depth:	386.
Bottom depth:	391.	Thickness:	5.
Geologic description:	HARD SAND		
Geologic correction:	Not Reported		
Source geologic data:	7	Initials:	JSA
Last change:	Not Reported		
Remarks:	Not Reported		

Pws id:	1010013	Water source:	G1010013GW
Record number:	17	Top depth:	391.
Bottom depth:	411.	Thickness:	20.
Geologic description:	WATER SAND		
Geologic correction:	Not Reported		
Source geologic data:	7	Initials:	JSA
Last change:	Not Reported		
Remarks:	Not Reported		

Pws id:	1010013	Water source:	G1010013GW
Record number:	18	Top depth:	411.
Bottom depth:	433.	Thickness:	22.
Geologic description:	CLAY		
Geologic correction:	Not Reported		
Source geologic data:	7	Initials:	JSA
Last change:	Not Reported		
Remarks:	Not Reported		

Pws id:	1010013	Water source:	G1010013GW
Record number:	19	Top depth:	433.
Bottom depth:	453.	Thickness:	20.
Geologic description:	SAND		
Geologic correction:	Not Reported		
Source geologic data:	7	Initials:	JSA
Last change:	Not Reported		
Remarks:	Not Reported		

GEOCHECK VERSION 2.1
STATE DATABASE WELL INFORMATION

Pws id:	1010013	Water source:	G1010013GW
Record number:	20	Top depth:	453.
Bottom depth:	471.	Thickness:	18.
Geologic description:	SANDY CLAY		
Geologic correction:	Not Reported		
Source geologic data:	7	Initials:	JSA
Last change:	Not Reported		
Remarks:	Not Reported		

Pws id:	1010013	Water source:	G1010013GW
Record number:	21	Top depth:	471.
Bottom depth:	496.	Thickness:	25.
Geologic description:	GUMBO		
Geologic correction:	CLAY		
Source geologic data:	7	Initials:	JSA
Last change:	Not Reported		
Remarks:	Not Reported		

Pws id:	1010013	Water source:	G1010013GW
Record number:	22	Top depth:	496.
Bottom depth:	561.	Thickness:	65.
Geologic description:	HARD WHITE CLAY - GRAVEL		
Geologic correction:	Not Reported		
Source geologic data:	7	Initials:	JSA
Last change:	Not Reported		
Remarks:	Not Reported		

Pws id:	1010013	Water source:	G1010013GW
Record number:	23	Top depth:	561.
Bottom depth:	575.	Thickness:	14.
Geologic description:	SAND		
Geologic correction:	Not Reported		
Source geologic data:	7	Initials:	JSA
Last change:	Not Reported		
Remarks:	Not Reported		

Pws id:	1010013	Water source:	G1010013GW
Record number:	24	Top depth:	575.
Bottom depth:	622.	Thickness:	47.
Geologic description:	GUMBO - BOULDERS		
Geologic correction:	Not Reported		
Source geologic data:	7	Initials:	JSA
Last change:	Not Reported		
Remarks:	Not Reported		

Pws id:	1010013	Water source:	G1010013GW
Record number:	25	Top depth:	622.
Bottom depth:	643.	Thickness:	21.
Geologic description:	SAND		
Geologic correction:	Not Reported		
Source geologic data:	7	Initials:	JSA
Last change:	Not Reported		
Remarks:	Not Reported		

GEOCHECK VERSION 2.1
STATE DATABASE WELL INFORMATION

Pws id:	1010013	Water source:	G1010013GW
Record number:	26	Top depth:	643.
Bottom depth:	676.	Thickness:	33.
Geologic description:	GUMBO		
Geologic correction:	CLAY		
Source geologic data:	7	Initials:	JSA
Last change:	Not Reported		
Remarks:	Not Reported		

Pws id:	1010013	Water source:	G1010013GW
Record number:	27	Top depth:	676.
Bottom depth:	714.	Thickness:	38.
Geologic description:	SAND		
Geologic correction:	Not Reported		
Source geologic data:	7	Initials:	JSA
Last change:	Not Reported		
Remarks:	Not Reported		

Pws id:	1010013	Water source:	G1010013GW
Record number:	28	Top depth:	714.
Bottom depth:	743.	Thickness:	29.
Geologic description:	SAND - SHALE		
Geologic correction:	Not Reported		
Source geologic data:	7	Initials:	JSA
Last change:	Not Reported		
Remarks:	Not Reported		

Pws id:	1010013	Water source:	G1010013GW
Record number:	29	Top depth:	743.
Bottom depth:	755.	Thickness:	12.
Geologic description:	HARD SAND		
Geologic correction:	Not Reported		
Source geologic data:	7	Initials:	JSA
Last change:	Not Reported		
Remarks:	Not Reported		

Pws id:	1010013	Water source:	G1010013GW
Record number:	30	Top depth:	755.
Bottom depth:	765.	Thickness:	10.
Geologic description:	GUMBO		
Geologic correction:	CLAY		
Source geologic data:	7	Initials:	JSA
Last change:	Not Reported		
Remarks:	Not Reported		

Pws id:	1010013	Water source:	G1010013GW
Record number:	31	Top depth:	765.
Bottom depth:	805.	Thickness:	40.
Geologic description:	SAND		
Geologic correction:	Not Reported		
Source geologic data:	7	Initials:	JSA
Last change:	Not Reported		
Remarks:	Not Reported		

GEOCHECK VERSION 2.1
STATE DATABASE WELL INFORMATION

Pws id:	1010013	Water source:	G1010013GW
Record number:	32	Top depth:	805.
Bottom depth:	826.	Thickness:	21.
Geologic description:	LAYERS SAND - SHALE		
Geologic correction:	Not Reported		
Source geologic data:	7	Initials:	JSA
Last change:	Not Reported		
Remarks:	Not Reported		

Pws id:	1010013	Water source:	G1010013GW
Record number:	33	Top depth:	826.
Bottom depth:	861.	Thickness:	35.
Geologic description:	GUMBO		
Geologic correction:	CLAY		
Source geologic data:	7	Initials:	JSA
Last change:	Not Reported		
Remarks:	Not Reported		

Pws id:	1010013	Water source:	G1010013GW
Record number:	34	Top depth:	861.
Bottom depth:	897.	Thickness:	36.
Geologic description:	SAND		
Geologic correction:	Not Reported		
Source geologic data:	7	Initials:	JSA
Last change:	Not Reported		
Remarks:	Not Reported		

Pws id:	1010013	Water source:	G1010013GW
Record number:	35	Top depth:	897.
Bottom depth:	973.	Thickness:	76.
Geologic description:	TOUGH GUMBO		
Geologic correction:	CLAY		
Source geologic data:	7	Initials:	JSA
Last change:	Not Reported		
Remarks:	Not Reported		

Pws id:	1010013	Water source:	G1010013GW
Record number:	36	Top depth:	973.
Bottom depth:	987.	Thickness:	14.
Geologic description:	SAND - SHALE		
Geologic correction:	Not Reported		
Source geologic data:	7	Initials:	JSA
Last change:	Not Reported		
Remarks:	Not Reported		

Pws id:	1010013	Water source:	G1010013GW
Record number:	37	Top depth:	987.
Bottom depth:	991.	Thickness:	4.
Geologic description:	GUMBO - LAYERS SAND, SHALE		
Geologic correction:	Not Reported		
Source geologic data:	7	Initials:	JSA
Last change:	Not Reported		
Remarks:	Not Reported		

GEOCHECK VERSION 2.1
STATE DATABASE WELL INFORMATION

Pws id:	1010013	Water source:	G1010013GW
Record number:	38	Top depth:	991.
Bottom depth:	1026.	Thickness:	35.
Geologic description:	SANDY SHALE		
Geologic correction:	Not Reported		
Source geologic data:	7	Initials:	JSA
Last change:	Not Reported		
Remarks:	Not Reported		

Pws id:	1010013	Water source:	G1010013GW
Record number:	39	Top depth:	1026.
Bottom depth:	1053.	Thickness:	27.
Geologic description:	TOUGH GUMBO		
Geologic correction:	CLAY		
Source geologic data:	7	Initials:	JSA
Last change:	Not Reported		
Remarks:	Not Reported		

Pws id:	1010013	Water source:	G1010013GW
Record number:	40	Top depth:	1053.
Bottom depth:	1110.	Thickness:	57.
Geologic description:	FINE SAND		
Geologic correction:	Not Reported		
Source geologic data:	7	Initials:	JSA
Last change:	Not Reported		
Remarks:	Not Reported		

Pws id:	1010013	Water source:	G1010013GW
Record number:	41	Top depth:	1110.
Bottom depth:	1125.	Thickness:	15.
Geologic description:	SAND - LAYERS GUMBO		
Geologic correction:	Not Reported		
Source geologic data:	7	Initials:	JSA
Last change:	Not Reported		
Remarks:	Not Reported		

Pws id:	1010013	Water source:	G1010013GW
Record number:	42	Top depth:	1125.
Bottom depth:	1176.	Thickness:	51.
Geologic description:	GUMBO		
Geologic correction:	CLAY		
Source geologic data:	7	Initials:	JSA
Last change:	Not Reported		
Remarks:	Not Reported		

Pws id:	1010013	Water source:	G1010013GW
Record number:	43	Top depth:	1176.
Bottom depth:	1181.	Thickness:	5.
Geologic description:	SANDY SHALE		
Geologic correction:	Not Reported		
Source geologic data:	7	Initials:	JSA
Last change:	Not Reported		
Remarks:	Not Reported		

GEOCHECK VERSION 2.1
STATE DATABASE WELL INFORMATION

Pws id:	1010013	Water source:	G1010013GW
Record number:	44	Top depth:	1181.
Bottom depth:	1219.	Thickness:	38.
Geologic description:	SAND		
Geologic correction:	Not Reported		
Source geologic data:	7	Initials:	JSA
Last change:	Not Reported		
Remarks:	Not Reported		

Pws id:	1010013	Water source:	G1010013GW
Record number:	45	Top depth:	1219.
Bottom depth:	1241.	Thickness:	22.
Geologic description:	FINE SAND, SHALE		
Geologic correction:	Not Reported		
Source geologic data:	7	Initials:	JSA
Last change:	Not Reported		
Remarks:	Not Reported		

Pws id:	1010013	Water source:	G1010013GW
Record number:	46	Top depth:	1241.
Bottom depth:	1317.	Thickness:	76.
Geologic description:	GUMBO		
Geologic correction:	CLAY		
Source geologic data:	7	Initials:	JSA
Last change:	Not Reported		
Remarks:	Not Reported		

Pws id:	1010013	Water source:	G1010013GW
Record number:	47	Top depth:	1317.
Bottom depth:	1325.	Thickness:	8.
Geologic description:	SAND		
Geologic correction:	Not Reported		
Source geologic data:	7	Initials:	JSA
Last change:	Not Reported		
Remarks:	Not Reported		

Pws id:	1010013	Water source:	G1010013GW
Record number:	48	Top depth:	1325.
Bottom depth:	1330.	Thickness:	5.
Geologic description:	GUMBO		
Geologic correction:	CLAY		
Source geologic data:	7	Initials:	JSA
Last change:	Not Reported		
Remarks:	Not Reported		

Pws id:	1010013	Water source:	G1010013GW
Record number:	49	Top depth:	1330.
Bottom depth:	1345.	Thickness:	15.
Geologic description:	FINE HARD SAND		
Geologic correction:	Not Reported		
Source geologic data:	7	Initials:	JSA
Last change:	Not Reported		
Remarks:	Not Reported		

GEOCHECK VERSION 2.1
STATE DATABASE WELL INFORMATION

Pws id:	1010013	Water source:	G1010013GW
Record number:	50	Top depth:	1345.
Bottom depth:	1415.	Thickness:	70.
Geologic description:	GUMBO		
Geologic correction:	CLAY		
Source geologic data:	7	Initials:	JSA
Last change:	Not Reported		
Remarks:	Not Reported		

Pws id:	1010013	Water source:	G1010013GW
Record number:	51	Top depth:	1415.
Bottom depth:	1437.	Thickness:	22.
Geologic description:	HARD SAND, SHALE - BOULDERS		
Geologic correction:	Not Reported		
Source geologic data:	7	Initials:	JSA
Last change:	Not Reported		
Remarks:	Not Reported		

Pws id:	1010013	Water source:	G1010013GW
Record number:	52	Top depth:	1437.
Bottom depth:	1448.	Thickness:	11.
Geologic description:	GUMBO		
Geologic correction:	CLAY		
Source geologic data:	7	Initials:	JSA
Last change:	Not Reported		
Remarks:	Not Reported		

Pws id:	1010013	Water source:	G1010013GW
Record number:	53	Top depth:	1448.
Bottom depth:	1493.	Thickness:	45.
Geologic description:	GUMBO - BOULDERS		
Geologic correction:	Not Reported		
Source geologic data:	7	Initials:	JSA
Last change:	Not Reported		
Remarks:	Not Reported		

Pws id:	1010013	Water source:	G1010013GW
Record number:	54	Top depth:	1493.
Bottom depth:	1507.	Thickness:	14.
Geologic description:	SAND - GUMBO		
Geologic correction:	Not Reported		
Source geologic data:	7	Initials:	JSA
Last change:	Not Reported		
Remarks:	Not Reported		

Pws id:	1010013	Water source:	G1010013GW
Record number:	55	Top depth:	1507.
Bottom depth:	1562.	Thickness:	55.
Geologic description:	GUMBO		
Geologic correction:	CLAY		
Source geologic data:	7	Initials:	JSA
Last change:	Not Reported		
Remarks:	Not Reported		

GEOCHECK VERSION 2.1
STATE DATABASE WELL INFORMATION

Pws id:	1010013	Water source:	G1010013GW
Record number:	56	Top depth:	1562.
Bottom depth:	1578.	Thickness:	16.
Geologic description:	HARD SANDY SHALE		
Geologic correction:	Not Reported		
Source geologic data:	7	Initials:	JSA
Last change:	Not Reported		
Remarks:	Not Reported		

Pws id:	1010013	Water source:	G1010013GW
Record number:	57	Top depth:	1578.
Bottom depth:	1596.	Thickness:	18.
Geologic description:	GUMBO		
Geologic correction:	CLAY		
Source geologic data:	7	Initials:	JSA
Last change:	Not Reported		
Remarks:	Not Reported		

Pws id:	1010013	Water source:	G1010013GW
Record number:	58	Top depth:	1596.
Bottom depth:	1613.	Thickness:	17.
Geologic description:	SAND - SHALE		
Geologic correction:	Not Reported		
Source geologic data:	7	Initials:	JSA
Last change:	Not Reported		
Remarks:	Not Reported		

Pws id:	1010013	Water source:	G1010013GW
Record number:	59	Top depth:	1613.
Bottom depth:	1635.	Thickness:	22.
Geologic description:	SAND		
Geologic correction:	Not Reported		
Source geologic data:	7	Initials:	JSA
Last change:	Not Reported		
Remarks:	Not Reported		

Pws id:	1010013	Water source:	G1010013GW
Record number:	60	Top depth:	1635.
Bottom depth:	1661.	Thickness:	26.
Geologic description:	HARD SAND - LAYERS OF SHALE		
Geologic correction:	Not Reported		
Source geologic data:	7	Initials:	JSA
Last change:	Not Reported		
Remarks:	Not Reported		

Pws id:	1010013	Water source:	G1010013GW
Record number:	61	Top depth:	1661.
Bottom depth:	1673.	Thickness:	12.
Geologic description:	SHALE		
Geologic correction:	Not Reported		
Source geologic data:	7	Initials:	JSA
Last change:	Not Reported		
Remarks:	Not Reported		

GEOCHECK VERSION 2.1
STATE DATABASE WELL INFORMATION

Pws id:	1010013	Water source:	G1010013GW
Record number:	62	Top depth:	1673.
Bottom depth:	1691.	Thickness:	18.
Geologic description:	GUMBO		
Geologic correction:	CLAY		
Source geologic data:	7	Initials:	JSA
Last change:	Not Reported		
Remarks:	Not Reported		

Pws id:	1010013	Water source:	G1010013GW
Record number:	63	Top depth:	1691.
Bottom depth:	1727.	Thickness:	36.
Geologic description:	SHALE - WATER GRAVEL		
Geologic correction:	Not Reported		
Source geologic data:	7	Initials:	JSA
Last change:	Not Reported		
Remarks:	Not Reported		

Pws id:	1010013	Water source:	G1010013GW
Record number:	64	Top depth:	1727.
Bottom depth:	1780.	Thickness:	53.
Geologic description:	GUMBO		
Geologic correction:	CLAY		
Source geologic data:	7	Initials:	JSA
Last change:	Not Reported		
Remarks:	Not Reported		

Pws id:	1010013	Water source:	G1010013GW
Record number:	65	Top depth:	1780.
Bottom depth:	1813.	Thickness:	33.
Geologic description:	SHALE - WATER SAND		
Geologic correction:	Not Reported		
Source geologic data:	7	Initials:	JSA
Last change:	Not Reported		
Remarks:	Not Reported		

Pws id:	1010013	Water source:	G1010013GW
Record number:	66	Top depth:	1813.
Bottom depth:	1821.	Thickness:	8.
Geologic description:	GUMBO		
Geologic correction:	CLAY		
Source geologic data:	7	Initials:	JSA
Last change:	Not Reported		
Remarks:	Not Reported		

Pws id:	1010013	Water source:	G1010013GW
Record number:	67	Top depth:	1821.
Bottom depth:	1843.	Thickness:	22.
Geologic description:	HARD SHALE - SAND		
Geologic correction:	Not Reported		
Source geologic data:	7	Initials:	JSA
Last change:	Not Reported		
Remarks:	Not Reported		

GEOCHECK VERSION 2.1
STATE DATABASE WELL INFORMATION

Pws id:	1010013	Water source:	G1010013GW
Record number:	68	Top depth:	1843.
Bottom depth:	1845.	Thickness:	2.
Geologic description:	ROCK		
Geologic correction:	Not Reported		
Source geologic data:	7	Initials:	JSA
Last change:	Not Reported		
Remarks:	Not Reported		

Pws id:	1010013	Water source:	G1010013GW
Record number:	69	Top depth:	1845.
Bottom depth:	1851.	Thickness:	6.
Geologic description:	HARD SHALE - SAND		
Geologic correction:	Not Reported		
Source geologic data:	7	Initials:	JSA
Last change:	Not Reported		
Remarks:	Not Reported		

Pws id:	1010013	Water source:	G1010013GW
Record number:	70	Top depth:	1851.
Bottom depth:	1852.	Thickness:	1.
Geologic description:	SAND		
Geologic correction:	Not Reported		
Source geologic data:	7	Initials:	JSA
Last change:	Not Reported		
Remarks:	Not Reported		

Pws id:	1010013	Water source:	G1010013GW
Record number:	71	Top depth:	1852.
Bottom depth:	1865.	Thickness:	13.
Geologic description:	SAND - SHALE		
Geologic correction:	Not Reported		
Source geologic data:	7	Initials:	JSA
Last change:	Not Reported		
Remarks:	Not Reported		

Pws id:	1010013	Water source:	G1010013GW
Record number:	72	Top depth:	1865.
Bottom depth:	1891.	Thickness:	26.
Geologic description:	GUMBO		
Geologic correction:	CLAY		
Source geologic data:	7	Initials:	JSA
Last change:	Not Reported		
Remarks:	Not Reported		

Pws id:	1010013	Water source:	G1010013GW
Record number:	73	Top depth:	1891.
Bottom depth:	1936.	Thickness:	45.
Geologic description:	SHALE		
Geologic correction:	Not Reported		
Source geologic data:	7	Initials:	JSA
Last change:	Not Reported		
Remarks:	Not Reported		

GEOCHECK VERSION 2.1
STATE DATABASE WELL INFORMATION

Pws id:	1010013	Water source:	G1010013GW
Record number:	74	Top depth:	1936.
Bottom depth:	2028.	Thickness:	92.
Geologic description:	GUMBO		
Geologic correction:	CLAY		
Source geologic data:	7	Initials:	JSA
Last change:	Not Reported		
Remarks:	Not Reported		

Pws id:	1010013	Water source:	G1010013GW
Record number:	75	Top depth:	2028.
Bottom depth:	2090.	Thickness:	62.
Geologic description:	GUMBO		
Geologic correction:	CLAY		
Source geologic data:	7	Initials:	JSA
Last change:	Not Reported		
Remarks:	Not Reported		

Map ID:	44		
Dateentere:	31-JAN-05	Ownname:	Harlold A. Clark & Company
Ownstreet:	9039 Katy Freeway, Suite 506		
Owncity:	Houston	Ownstate:	TX
Ownzip:	77024	County:	Harris
Wellstreet:	2028-2044 East TC Jester Bld.		
Wellcity:	Houston	Wellzip:	77008
Own:	MW-8		
Lat dec:	29.803611		
Long dec:	-95.426666		
Elev:	41		
Brandmodel:	Garmin/e-Trex		
Gn:	65135		
Gn1:	65	Gn75:	13
Gn25:	5	Twn:	1
Twd:	0	Twr:	0
Twrp:	0	Twrg:	0
Um:	1	Ue:	0
Ud:	0	Uin:	0
Uir:	0	Ug:	0
Uij:	0	Up:	0
Udw:	0	Ut:	0
Us:	0	Uf:	0
Pby:	0	Pbn:	0
Datestart:	05-JAN-05	Datecomp:	05-JAN-05
Dia1:	8.25	Dia1to:	22.5
Dia2:	Not Reported	Dia2from:	Not Reported
Dia2to:	Not Reported	Dia3:	Not Reported
Dia3from:	Not Reported	Dia3to:	Not Reported
Dmdriven:	0	Dmairrotar:	0
Dmmudrotar:	0	Dmbored:	0
Dmairham:	0	Dmcabletoo:	0
Dmjetted:	0	Dmhollowst:	1
Dmrevcirc:	0	Dmotherck:	0
Dmother:	Not Reported	Bco:	0
Bcs:	0	Bcg:	1
Bcgs:	20/40	Bcu:	0
Bcoc:	0	Bcot:	Not Reported
Gpf:	6	Gpt:	22.5
Cemfrom1:	0	Cemto1:	8
Nosacks1:	1/2 cement bent	Cemfrom2:	Not Reported

GEOCHECK VERSION 2.1
STATE DATABASE WELL INFORMATION

Cemto2:	Not Reported	Nosacks2:	Not Reported
Cemfrom3:	Not Reported	Cemto3:	Not Reported
Nosacks3:	Not Reported	Cementmeth:	Tremie
Cementby:	Best Drilling Services, Inc.	Ds:	Not Reported
Dpl:	Not Reported	Dsv:	Not Reported
Appvar:	Not Reported	Scs:	1
Scsv:	0	Scp:	0
Sca:	0	Watlev:	Not Reported
Watlevdate:	Not Reported	Artflow:	Not Reported
Wellplug48:	0	Tpturbine:	0
Tpjet:	0	Tpsubmersi:	0
Tpcylinder:	0	Tpotherck:	0
Tpother:	Not Reported	Pumpbowlde:	Not Reported
Wtpump:	0	Wtbailer:	0
Wtjetted:	0	Wtestimate:	0
Welltestyi:	Not Reported	Welltestdr:	Not Reported
Welltesthr:	Not Reported	Watqualund:	0
Watqualu 1:	0	Watertype:	Not Reported
Stratdepth:	Not Reported	Chemanaly:	0
Chemanaln:	0	Undnatural:	0
Untype:	Not Reported	Undhydro:	0
Undhaz:	0	Undotherck:	0
Undother:	Not Reported		
Undcertify:	0	Compname:	Best Drilling Services, Inc.
Drllicno:	4926		
Compstreet:	P.O. Box 845	Compcity:	Friendswood
Compstate:	TX	Compzip:	77549
Drillernam:	Lloyd Bruce Milton	Traineenam:	Not Reported
Tnum:	Not Reported		
Comments:	Project No.: 1029.001H		
Confidenti:	0	Letterrecv:	Not Reported
Deleted:	0	Insdate:	Not Reported
Site id:	TXMON3000051458		
Latitude:	29.803611		
Longitude:	-95.426666		

Map ID:	44		
Dateentere:	29-AUG-11	Ownname:	Harold A. Clark
Ownstreet:	2028-2044 E. TC Jester Blvd.		
Owncity:	Houston	Ownstate:	TX
Ownzip:	Not Reported	County:	Harris
Wellstreet:	2028-2044 E. TC Jester Blvd.		
Wellcity:	Houston	Wellzip:	Not Reported
Own:	MW-15		
Lat dec:	29.803611		
Long dec:	-95.426388		
Elev:	0		
Brandmodel:	Magellan GPS		
Gn:	65135		
Gn1:	65	Gn75:	13
Gn25:	5	Twn:	1
Twd:	0	Twr:	0
Twrp:	0	Twrg:	0
Um:	1	Ue:	0
Ud:	0	Uin:	0
Uir:	0	Ug:	0
Uij:	0	Up:	0

GEOCHECK VERSION 2.1
STATE DATABASE WELL INFORMATION

Udw:	0	Ut:	0
Us:	0	Uf:	0
Pby:	0	Pbn:	0
Datestart:	03-AUG-11	Datecomp:	04-AUG-11
Dia1:	14	Dia1to:	37
Dia2:	8	Dia2from:	0
Dia2to:	55	Dia3:	Not Reported
Dia3from:	Not Reported	Dia3to:	Not Reported
Dmdriven:	0	Dmairrotar:	0
Dmmudrotar:	0	Dmbored:	0
Dmairham:	0	Dmcabletoo:	0
Dmjetted:	0	Dmhollowst:	1
Dmrevcirc:	0	Dmotherck:	0
Dmother:	Not Reported	Bco:	0
Bcs:	0	Bcg:	0
Bcgs:	Not Reported	Bcu:	0
Bcoc:	1	Bcot:	20/40 sand
Gpf:	Not Reported	Gpt:	Not Reported
Cemfrom1:	55	Cemto1:	43
Nosacks1:	7,sand	Cemfrom2:	43
Cemto2:	41	Nosacks2:	1,bent. chip
Cemfrom3:	41	Cemto3:	0
Nosacks3:	11	Cementmeth:	grout pump
Cementby:	MEDI	Ds:	Not Reported
Dpl:	Not Reported	Dsv:	Not Reported
Appvar:	Not Reported	Scs:	1
Scsv:	0	Scp:	0
Sca:	0	Watlev:	Not Reported
Watlevdate:	Not Reported	Artflow:	Not Reported
Wellplug48:	0	Tpturbine:	0
Tpjet:	0	Tpsubmersi:	0
Tpcylinder:	0	Tpotherck:	0
Tpother:	Not Reported	Pumpbowlde:	Not Reported
Wtpump:	0	Wtbailer:	0
Wtjetted:	0	Wtestimate:	0
Welltestyi:	Not Reported	Welltestdr:	Not Reported
Welltesthr:	Not Reported	Watqualund:	0
Watqualu 1:	0	Watertype:	Not Reported
Stratdepth:	Not Reported	Chemanaly:	0
Chemanaln:	0	Undnatural:	0
Untype:	Not Reported	Undhydro:	0
Undhaz:	0	Undotherck:	0
Undother:	Not Reported		
Undcertify:	0	Compname:	Mathers Environmental Drilling Inc.
Drllicno:	54933		
Compstreet:	12243 B. FM 529	Compcity:	Houston
Compstate:	TX	Compzip:	77041
Drillernam:	Shannon Mathers	Traineenam:	Not Reported
Tnum:	Not Reported		
Comments:	Not Reported		
Confidenti:	0	Letterrecv:	Not Reported
Deleted:	0	Insdate:	Not Reported
Site id:	TXMON3000260513		
Latitude:	29.803611		
Longitude:	-95.426388		

GEOCHECK VERSION 2.1
STATE DATABASE WELL INFORMATION

Map ID:	44		
Dateentere:	29-AUG-11	Ownname:	Harold A. Clark
Ownstreet:	2028-2044 E. TC Jester Blvd.		
Owncity:	Houston	Ownstate:	TX
Ownzip:	Not Reported	County:	Harris
Wellstreet:	2028-2044 E. TC Jester Blvd.		
Wellcity:	Houston	Wellzip:	Not Reported
Own:	MW-14		
Lat dec:	29.803611		
Long dec:	-95.426388		
Elev:	0		
Brandmodel:	Magellan GPS		
Gn:	65135		
Gn1:	65	Gn75:	13
Gn25:	5	Twn:	1
Twd:	0	Twr:	0
Twrp:	0	Twrg:	0
Um:	1	Ue:	0
Ud:	0	Uin:	0
Uir:	0	Ug:	0
Uij:	0	Up:	0
Udw:	0	Ut:	0
Us:	0	Uf:	0
Pby:	0	Pbn:	0
Datestart:	04-AUG-11	Datecomp:	04-AUG-11
Dia1:	8	Dia1to:	35
Dia2:	Not Reported	Dia2from:	Not Reported
Dia2to:	Not Reported	Dia3:	Not Reported
Dia3from:	Not Reported	Dia3to:	Not Reported
Dmdriven:	0	Dmairrotar:	0
Dmmudrotar:	0	Dmbored:	0
Dmairham:	0	Dmcabletoo:	0
Dmjetted:	0	Dmhollowst:	1
Dmrevcirc:	0	Dmotherck:	0
Dmother:	Not Reported	Bco:	0
Bcs:	0	Bcg:	0
Bcgs:	Not Reported	Bcu:	0
Bcoc:	1	Bcot:	20/40 sand
Gpf:	Not Reported	Gpt:	Not Reported
Cemfrom1:	35	Cemto1:	23
Nosacks1:	7,sand	Cemfrom2:	23
Cemto2:	21	Nosacks2:	1,bent. chip
Cemfrom3:	21	Cemto3:	0
Nosacks3:	3.5	Cementmeth:	grout pump
Cementby:	MEDI	Ds:	Not Reported
Dpl:	Not Reported	Dsv:	Not Reported
Appvar:	Not Reported	Scs:	1
Scsv:	0	Scp:	0
Sca:	0	Watlev:	Not Reported
Watlevdate:	Not Reported	Artflow:	Not Reported
Wellplug48:	0	Tpturbine:	0
Tpjet:	0	Tpsubmersi:	0
Tpcylinder:	0	Tpotherck:	0
Tpother:	Not Reported	Pumpbowlde:	Not Reported
Wtpump:	0	Wtbailer:	0
Wtjetted:	0	Wtestimate:	0
Welltestyi:	Not Reported	Welltestdr:	Not Reported
Welltesthr:	Not Reported	Watqualund:	0
Watqualu 1:	0	Watertype:	Not Reported
Stratdepth:	Not Reported	Chemanaly:	0
Chemanaln:	0	Undnatural:	0

GEOCHECK VERSION 2.1
STATE DATABASE WELL INFORMATION

Untype:	Not Reported	Undhydro:	0
Undhaz:	0	Undotherck:	0
Undother:	Not Reported		
Undcertify:	0	Compname:	Mathers Environmental Drilling Inc.
Drllicno:	54933		
Compstreet:	12243 B. FM 529	Compcity:	Houston
Compstate:	TX	Compzip:	77041
Drillernam:	Shannon Mathers	Traineenam:	Not Reported
Tnum:	Not Reported		
Comments:	Not Reported		
Confidenti:	0	Letterrecv:	Not Reported
Deleted:	0	Insdate:	Not Reported
Site id:	TXMON3000260510		
Latitude:	29.803611		
Longitude:	-95.426388		

Map ID:	44		
Dateentere:	29-AUG-11	Ownname:	Harold A. Clark
Ownstreet:	2028-2044 E. TC Jester Blvd.		
Owncity:	Houston	Ownstate:	TX
Ownzip:	Not Reported	County:	Harris
Wellstreet:	2028-2044 E. TC Jester Blvd.		
Wellcity:	Houston	Wellzip:	Not Reported
Own:	MW-13		
Lat dec:	29.803611		
Long dec:	-95.426388		
Elev:	0		
Brandmodel:	Magellan GPS		
Gn:	65135		
Gn1:	65	Gn75:	13
Gn25:	5	Twn:	1
Twd:	0	Twr:	0
Twrp:	0	Twrg:	0
Um:	1	Ue:	0
Ud:	0	Uin:	0
Uir:	0	Ug:	0
Uij:	0	Up:	0
Udw:	0	Ut:	0
Us:	0	Uf:	0
Pby:	0	Pbn:	0
Datestart:	05-AUG-11	Datecomp:	05-AUG-11
Dia1:	8	Dia1to:	30
Dia2:	Not Reported	Dia2from:	Not Reported
Dia2to:	Not Reported	Dia3:	Not Reported
Dia3from:	Not Reported	Dia3to:	Not Reported
Dmdriven:	0	Dmairrotar:	0
Dmmudrotar:	0	Dmbored:	0
Dmairham:	0	Dmcabletoo:	0
Dmjetted:	0	Dmhollowst:	1
Dmrevcirc:	0	Dmotherck:	0
Dmother:	Not Reported	Bco:	0
Bcs:	0	Bcg:	0
Bcgs:	Not Reported	Bcu:	0
Bcoc:	1	Bcot:	20/40 sand
Gpf:	Not Reported	Gpt:	Not Reported
Cemfrom1:	30	Cemto1:	18
Nosacks1:	7,sand	Cemfrom2:	18

GEOCHECK VERSION 2.1
STATE DATABASE WELL INFORMATION

Cemto2:	16	Nosacks2:	1,bent. chip
Cemfrom3:	16	Cemto3:	0
Nosacks3:	3	Cementmeth:	grout pump
Cementby:	MEDI	Ds:	Not Reported
Dpl:	Not Reported	Dsv:	Not Reported
Appvar:	Not Reported	Scs:	1
Scsv:	0	Scp:	0
Sca:	0	Watlev:	Not Reported
Watlevdate:	Not Reported	Artflow:	Not Reported
Wellplug48:	0	Tpturbine:	0
Tpjet:	0	Tpsubmersi:	0
Tpcylinder:	0	Tpotherck:	0
Tpother:	Not Reported	Pumpbowlde:	Not Reported
Wtpump:	0	Wtbailer:	0
Wtjetted:	0	Wtestimate:	0
Welltestyi:	Not Reported	Welltestdr:	Not Reported
Welltesthr:	Not Reported	Watqualund:	0
Watqualu 1:	0	Watertype:	Not Reported
Stratdepth:	Not Reported	Chemanaly:	0
Chemanaln:	0	Undnatural:	0
Untype:	Not Reported	Undhydro:	0
Undhaz:	0	Undotherck:	0
Undother:	Not Reported		
Undcertify:	0	Compname:	Mathers Environmental Drilling Inc.
Drllicno:	54933		
Compstreet:	12243 B. FM 529	Compcity:	Houston
Compstate:	TX	Compzip:	77041
Drillernam:	Shannon Mathers	Traineenam:	Not Reported
Tnum:	Not Reported		
Comments:	Not Reported		
Confidenti:	0	Letterrecv:	Not Reported
Deleted:	0	Insdate:	Not Reported
Site id:	TXMON3000260505		
Latitude:	29.803611		
Longitude:	-95.426388		

Map ID:	44		
Dateentere:	29-AUG-11	Ownname:	Harold A. Clark
Ownstreet:	2028-2044 E. TC Jester Blvd.		
Owncity:	Houston	Ownstate:	TX
Ownzip:	Not Reported	County:	Harris
Wellstreet:	2028-2044 E. TC Jester Blvd.		
Wellcity:	Houston	Wellzip:	Not Reported
Own:	MW-12		
Lat dec:	29.803611		
Long dec:	-95.426388		
Elev:	0		
Brandmodel:	Magellan GPS		
Gn:	65135		
Gn1:	65	Gn75:	13
Gn25:	5	Twn:	1
Twd:	0	Twr:	0
Twrp:	0	Twrg:	0
Um:	1	Ue:	0
Ud:	0	Uin:	0
Uir:	0	Ug:	0
Uij:	0	Up:	0

GEOCHECK VERSION 2.1
STATE DATABASE WELL INFORMATION

Udw:	0	Ut:	0
Us:	0	Uf:	0
Pby:	0	Pbn:	0
Datestart:	04-AUG-11	Datecomp:	04-AUG-11
Dia1:	8	Dia1to:	30
Dia2:	Not Reported	Dia2from:	Not Reported
Dia2to:	Not Reported	Dia3:	Not Reported
Dia3from:	Not Reported	Dia3to:	Not Reported
Dmdriven:	0	Dmairrotar:	0
Dmmudrotar:	0	Dmbored:	0
Dmairham:	0	Dmcabletoo:	0
Dmjetted:	0	Dmhollowst:	1
Dmrevcirc:	0	Dmotherck:	0
Dmother:	Not Reported	Bco:	0
Bcs:	0	Bcg:	0
Bcgs:	Not Reported	Bcu:	0
Bcoc:	1	Bcot:	20/40 sand
Gpf:	Not Reported	Gpt:	Not Reported
Cemfrom1:	30	Cemto1:	18
Nosacks1:	7,sand	Cemfrom2:	18
Cemto2:	16	Nosacks2:	1,bent. chip
Cemfrom3:	16	Cemto3:	0
Nosacks3:	3	Cementmeth:	grout pump
Cementby:	MEDI	Ds:	Not Reported
Dpl:	Not Reported	Dsv:	Not Reported
Appvar:	Not Reported	Scs:	1
Scsv:	0	Scp:	0
Sca:	0	Watlev:	Not Reported
Watlevdate:	Not Reported	Artflow:	Not Reported
Wellplug48:	0	Tpturbine:	0
Tpjet:	0	Tpsubmersi:	0
Tpcylinder:	0	Tpotherck:	0
Tpother:	Not Reported	Pumpbowlde:	Not Reported
Wtpump:	0	Wtbailer:	0
Wtjetted:	0	Wtestimate:	0
Welltestyi:	Not Reported	Welltestdr:	Not Reported
Welltesthr:	Not Reported	Watqualund:	0
Watqualu 1:	0	Watertype:	Not Reported
Stratdepth:	Not Reported	Chemanaly:	0
Chemanaln:	0	Undnatural:	0
Untype:	Not Reported	Undhydro:	0
Undhaz:	0	Undotherck:	0
Undother:	Not Reported		
Undcertify:	0	Compname:	Mathers Environmental Drilling Inc.
Drllicno:	54933		
Compstreet:	12243 B. FM 529	Compcity:	Houston
Compstate:	TX	Compzip:	77041
Drillernam:	Shannon Mathers	Traineenam:	Not Reported
Tnum:	Not Reported		
Comments:	Not Reported		
Confidenti:	0	Letterrecv:	Not Reported
Deleted:	0	Insdate:	Not Reported
Site id:	TXMON3000260504		
Latitude:	29.803611		
Longitude:	-95.426388		

GEOCHECK VERSION 2.1
STATE DATABASE WELL INFORMATION

Map ID:	44		
Dateentere:	29-AUG-11	Ownname:	Harold A. Clark
Ownstreet:	2028-2044 E. TC Jester Blvd.		
Owncity:	Houston	Ownstate:	TX
Ownzip:	Not Reported	County:	Harris
Wellstreet:	2028-2044 E. TC Jester Blvd.		
Wellcity:	Houston	Wellzip:	Not Reported
Own:	MW-11		
Lat dec:	29.803611		
Long dec:	-95.426388		
Elev:	0		
Brandmodel:	Magellan GPS		
Gn:	65135		
Gn1:	65	Gn75:	13
Gn25:	5	Twn:	1
Twd:	0	Twr:	0
Twrp:	0	Twrg:	0
Um:	1	Ue:	0
Ud:	0	Uin:	0
Uir:	0	Ug:	0
Uij:	0	Up:	0
Udw:	0	Ut:	0
Us:	0	Uf:	0
Pby:	0	Pbn:	0
Datestart:	03-AUG-11	Datecomp:	03-AUG-11
Dia1:	8	Dia1to:	31
Dia2:	Not Reported	Dia2from:	Not Reported
Dia2to:	Not Reported	Dia3:	Not Reported
Dia3from:	Not Reported	Dia3to:	Not Reported
Dmdriven:	0	Dmairrotar:	0
Dmmudrotar:	0	Dmbored:	0
Dmairham:	0	Dmcabletoo:	0
Dmjetted:	0	Dmhollowst:	1
Dmrevcirc:	0	Dmotherck:	0
Dmother:	Not Reported	Bco:	0
Bcs:	0	Bcg:	0
Bcgs:	Not Reported	Bcu:	0
Bcoc:	1	Bcot:	20/40 sand
Gpf:	Not Reported	Gpt:	Not Reported
Cemfrom1:	31	Cemto1:	19
Nosacks1:	7,sand	Cemfrom2:	19
Cemto2:	17	Nosacks2:	1,bent. chip
Cemfrom3:	17	Cemto3:	0
Nosacks3:	3	Cementmeth:	grout pump
Cementby:	MEDI	Ds:	Not Reported
Dpl:	Not Reported	Dsv:	Not Reported
Appvar:	Not Reported	Scs:	1
Scsv:	0	Scp:	0
Sca:	0	Watlev:	Not Reported
Watlevdate:	Not Reported	Artflow:	Not Reported
Wellplug48:	0	Tpturbine:	0
Tpjet:	0	Tpsubmersi:	0
Tpcylinder:	0	Tpotherck:	0
Tpother:	Not Reported	Pumpbowlde:	Not Reported
Wtpump:	0	Wtbailer:	0
Wtjetted:	0	Wtestimate:	0
Welltestyi:	Not Reported	Welltestdr:	Not Reported
Welltesthr:	Not Reported	Watqualund:	0
Watqualu 1:	0	Watertype:	Not Reported
Stratdepth:	Not Reported	Chemanaly:	0
Chemanaln:	0	Undnatural:	0

GEOCHECK VERSION 2.1
STATE DATABASE WELL INFORMATION

Untype:	Not Reported	Undhydro:	0
Undhaz:	0	Undotherck:	0
Undother:	Not Reported		
Undcertify:	0	Compname:	Mathers Environmental Drilling Inc.
Drllicno:	54933		
Compstreet:	12243 B. FM 529	Compcity:	Houston
Compstate:	TX	Compzip:	77041
Drillernam:	Shannon Mathers	Traineenam:	Not Reported
Tnum:	Not Reported		
Comments:	Not Reported		
Confidenti:	0	Letterrecv:	Not Reported
Deleted:	0	Insdate:	Not Reported
Site id:	TXMON3000260502		
Latitude:	29.803611		
Longitude:	-95.426388		

Map ID:	43		
Fid:	105862	State well:	6513624
County nam:	Harris	Basin name:	San Jacinto River
Gma:	14	Rwpa:	H
Previous w:	Not Reported		
Lat dec:	29.803611		
Long dec:	-95.404722		
Coordsourc:	+/- 5 Seconds		
Owner 1:	City of Houston	Owner 2:	Heights #17
Driller 1:	Katy Drilling	Driller 2:	Not Reported
Aquifer co:	112CEVG	Aquifer id:	Gulf Coast
Elev of ls:	67	Elev meth:	Interpolated From Topo Map
Date drill:	02001965	Welltype:	Withdrawal of Water
Well depth:	1730	Depthsourc:	Another Government Agency
Welluse:	Public Supply		
Site id:	TXWDB5000105863		

Casing Info:		Group number:	1
C s o indicator:	C	Diameter csg scn:	24
Top depth:	0	Bottom depth:	590

Casing Info:		Group number:	2
C s o indicator:	C	Diameter csg scn:	12
Top depth:	498	Bottom depth:	620

Casing Info:		Group number:	3
C s o indicator:	S	Diameter csg scn:	12
Top depth:	620	Bottom depth:	658

Casing Info:		Group number:	4
C s o indicator:	C	Diameter csg scn:	12
Top depth:	658	Bottom depth:	684

Casing Info:		Group number:	5
C s o indicator:	S	Diameter csg scn:	12
Top depth:	684	Bottom depth:	714

Casing Info:		Group number:	6
C s o indicator:	C	Diameter csg scn:	12
Top depth:	714	Bottom depth:	784
Casing Info:		Group number:	7
C s o indicator:	S	Diameter csg scn:	12
Top depth:	784	Bottom depth:	824
Casing Info:		Group number:	8
C s o indicator:	C	Diameter csg scn:	12
Top depth:	824	Bottom depth:	870
Casing Info:		Group number:	9
C s o indicator:	S	Diameter csg scn:	12
Top depth:	870	Bottom depth:	900
Casing Info:		Group number:	10
C s o indicator:	C	Diameter csg scn:	12
Top depth:	900	Bottom depth:	975
Casing Info:		Group number:	11
C s o indicator:	S	Diameter csg scn:	12
Top depth:	975	Bottom depth:	1000
Casing Info:		Group number:	12
C s o indicator:	C	Diameter csg scn:	12
Top depth:	1000	Bottom depth:	1015
Casing Info:		Group number:	13
C s o indicator:	S	Diameter csg scn:	12
Top depth:	1015	Bottom depth:	1045
Casing Info:		Group number:	14
C s o indicator:	C	Diameter csg scn:	12
Top depth:	1045	Bottom depth:	1065
Casing Info:		Group number:	15
C s o indicator:	S	Diameter csg scn:	12
Top depth:	1065	Bottom depth:	1100
Casing Info:		Group number:	16
C s o indicator:	C	Diameter csg scn:	12
Top depth:	1100	Bottom depth:	1105
Casing Info:		Group number:	17
C s o indicator:	S	Diameter csg scn:	12
Top depth:	1105	Bottom depth:	1131
Casing Info:		Group number:	18
C s o indicator:	C	Diameter csg scn:	12
Top depth:	1131	Bottom depth:	1150
Casing Info:		Group number:	19
C s o indicator:	S	Diameter csg scn:	12
Top depth:	1150	Bottom depth:	1170

Casing Info:		Group number:	20
C s o indicator:	C	Diameter csg scn:	12
Top depth:	1170	Bottom depth:	1200
Casing Info:		Group number:	21
C s o indicator:	S	Diameter csg scn:	12
Top depth:	1200	Bottom depth:	1240
Casing Info:		Group number:	22
C s o indicator:	C	Diameter csg scn:	12
Top depth:	1240	Bottom depth:	1347
Casing Info:		Group number:	23
C s o indicator:	S	Diameter csg scn:	12
Top depth:	1347	Bottom depth:	1366
Casing Info:		Group number:	24
C s o indicator:	C	Diameter csg scn:	12
Top depth:	1366	Bottom depth:	1420
Casing Info:		Group number:	25
C s o indicator:	S	Diameter csg scn:	12
Top depth:	1420	Bottom depth:	1446
Casing Info:		Group number:	26
C s o indicator:	C	Diameter csg scn:	12
Top depth:	1446	Bottom depth:	1620
Casing Info:		Group number:	27
C s o indicator:	S	Diameter csg scn:	12
Top depth:	1620	Bottom depth:	1660
Casing Info:		Group number:	28
C s o indicator:	C	Diameter csg scn:	12
Top depth:	1660	Bottom depth:	1705
Casing Info:		Group number:	29
C s o indicator:	S	Diameter csg scn:	12
Top depth:	1705	Bottom depth:	1720
Casing Info:		Group number:	30
C s o indicator:	C	Diameter csg scn:	12
Top depth:	1720	Bottom depth:	1730
Infrequent Const:			
Date:	1/28/1972		
Sample number:	1	Storet code:	00900
Flag:	Not Reported	Const val:	78
Plus minus:	Not Reported		
Infrequent Const:			
Date:	1/30/1973		
Sample number:	1	Storet code:	00900
Flag:	Not Reported	Const val:	70
Plus minus:	Not Reported		

Infrequent Const:
Date: 2/10/1967
Sample number: 1 Storet code: 00900
Flag: Not Reported Const val: 68
Plus minus: Not Reported

Infrequent Const:
Date: 2/11/1971
Sample number: 1 Storet code: 00900
Flag: Not Reported Const val: 68
Plus minus: Not Reported

Infrequent Const:
Date: 2/16/1970
Sample number: 1 Storet code: 00900
Flag: Not Reported Const val: 66
Plus minus: Not Reported

Infrequent Const:
Date: 2/17/1969
Sample number: 1 Storet code: 00900
Flag: Not Reported Const val: 72
Plus minus: Not Reported

Infrequent Const:
Date: 2/27/1968
Sample number: 1 Storet code: 00900
Flag: Not Reported Const val: 72
Plus minus: Not Reported

Infrequent Const:
Date: 3/12/1965
Sample number: 1 Storet code: 01020
Flag: Not Reported Const val: 200.
Plus minus: Not Reported

Infrequent Const:
Date: 3/12/1965
Sample number: 1 Storet code: 01045
Flag: Not Reported Const val: 200.
Plus minus: Not Reported

Infrequent Const:
Date: 3/12/1965
Sample number: 1 Storet code: 01055
Flag: Not Reported Const val: 0.
Plus minus: Not Reported

Infrequent Const:
Date: 3/21/1966
Sample number: 1 Storet code: 00900
Flag: Not Reported Const val: 78
Plus minus: Not Reported

Water Level Info:		Pn well visit mark:	P
Depth from lsd:	-421	Mm date:	1
Dd date:	8	Yy date:	1980
Measurement number:	01	Measuring agency:	04
Method of meas:	3	Remark:	Not Reported
Date entered:	Not Reported	User name:	Not Reported

Water Level Info:		Pn well visit mark:	P
Depth from lsd:	-415	Mm date:	1
Dd date:	16	Yy date:	1978
Measurement number:	01	Measuring agency:	04
Method of meas:	1	Remark:	Not Reported
Date entered:	Not Reported	User name:	Not Reported

Water Level Info:		Pn well visit mark:	P
Depth from lsd:	-372	Mm date:	1
Dd date:	31	Yy date:	1973
Measurement number:	01	Measuring agency:	04
Method of meas:	3	Remark:	Not Reported
Date entered:	Not Reported	User name:	Not Reported

Water Level Info:		Pn well visit mark:	P
Depth from lsd:	-373	Mm date:	2
Dd date:	1	Yy date:	1974
Measurement number:	01	Measuring agency:	04
Method of meas:	3	Remark:	Not Reported
Date entered:	Not Reported	User name:	Not Reported

Water Level Info:		Pn well visit mark:	P
Depth from lsd:	-431	Mm date:	2
Dd date:	2	Yy date:	1979
Measurement number:	01	Measuring agency:	04
Method of meas:	3	Remark:	Not Reported
Date entered:	Not Reported	User name:	Not Reported

Water Level Info:		Pn well visit mark:	P
Depth from lsd:	-351	Mm date:	2
Dd date:	9	Yy date:	1971
Measurement number:	01	Measuring agency:	04
Method of meas:	3	Remark:	Not Reported
Date entered:	Not Reported	User name:	Not Reported

Water Level Info:		Pn well visit mark:	P
Depth from lsd:	-384.0	Mm date:	2
Dd date:	9	Yy date:	1977
Measurement number:	02	Measuring agency:	04
Method of meas:	1	Remark:	Not Reported
Date entered:	Not Reported	User name:	Not Reported

Water Level Info:		Pn well visit mark:	P
Depth from lsd:	-377	Mm date:	2
Dd date:	13	Yy date:	1976
Measurement number:	02	Measuring agency:	04
Method of meas:	3	Remark:	Not Reported
Date entered:	Not Reported	User name:	Not Reported

Water Level Info:		Pn well visit mark:	P
Depth from lsd:	-309.5	Mm date:	2
Dd date:	21	Yy date:	1967
Measurement number:	01	Measuring agency:	04
Method of meas:	1	Remark:	Not Reported
Date entered:	Not Reported	User name:	Not Reported

Water Level Info:		Pn well visit mark:	P
Depth from lsd:	-339	Mm date:	2
Dd date:	23	Yy date:	1970
Measurement number:	01	Measuring agency:	04
Method of meas:	3	Remark:	Not Reported
Date entered:	Not Reported	User name:	Not Reported

Water Level Info:		Pn well visit mark:	P
Depth from lsd:	-314	Mm date:	2
Dd date:	24	Yy date:	1969
Measurement number:	01	Measuring agency:	04
Method of meas:	3	Remark:	Not Reported
Date entered:	Not Reported	User name:	Not Reported

Water Level Info:		Pn well visit mark:	P
Depth from lsd:	-325.8	Mm date:	2
Dd date:	29	Yy date:	1968
Measurement number:	01	Measuring agency:	04
Method of meas:	1	Remark:	Not Reported
Date entered:	Not Reported	User name:	Not Reported

Water Level Info:		Pn well visit mark:	P
Depth from lsd:	-297	Mm date:	3
Dd date:	1	Yy date:	1966
Measurement number:	02	Measuring agency:	04
Method of meas:	3	Remark:	Not Reported
Date entered:	Not Reported	User name:	Not Reported

Water Level Info:		Pn well visit mark:	P
Depth from lsd:	-371	Mm date:	3
Dd date:	2	Yy date:	1972
Measurement number:	01	Measuring agency:	04
Method of meas:	3	Remark:	Not Reported
Date entered:	Not Reported	User name:	Not Reported

Water Level Info:		Pn well visit mark:	P
Depth from lsd:	-287.2	Mm date:	3
Dd date:	12	Yy date:	1965
Measurement number:	02	Measuring agency:	04
Method of meas:	1	Remark:	Not Reported
Date entered:	Not Reported	User name:	Not Reported

Water Level Info:		Pn well visit mark:	P
Depth from lsd:	-344.8	Mm date:	9
Dd date:	10	Yy date:	1968
Measurement number:	01	Measuring agency:	04
Method of meas:	1	Remark:	Not Reported
Date entered:	Not Reported	User name:	Not Reported

GEOCHECK VERSION 2.1
STATE DATABASE WELL INFORMATION

Water Quality Info:		Mm date:	1
Dd date:	6	Yydate:	1978
Sample number:	1	Sample time:	Not Reported
Temp centigrade:	28	Top s interval:	Not Reported
Bottom s interval:	Not Reported	Samp int aqcode:	Not Reported
Collection remarks:	Not Reported	Reliability rem:	99
Collecting agency:	Not Reported	Lab code:	Not Reported
Bu wqanalysis:	U	Q00955 flag:	Not Reported
Q00955 silica mgl:	Not Reported	Q00910 flag:	Not Reported
Q00910 calcium mgl:	Not Reported	Q00920 flag:	Not Reported
Q00920 magnes mgl:	Not Reported	Q00929 flag:	Not Reported
Q00929 sodium mgl:	Not Reported	Q00937 flag:	Not Reported
Q00937 potass mgl:	Not Reported	Q01080 flag:	Not Reported
Q01080 strontium:	Not Reported	Q00445 carb mgl:	0
Q00440 bicarb mgl:	340	Q00945 flag:	Not Reported
Q00945 sulfate mgl:	7	Q00940 flag:	Not Reported
Q00940 chloride mg:	66	Q00951 flag:	Not Reported
Q00951 fluoride mg:	Not Reported	Q71850 flag:	Not Reported
Q71850 nitrate mgl:	Not Reported	Q00403 flag:	Not Reported
Q00403 ph:	7.8	Q70300 tds:	Not Reported
Q00415 flag:	Not Reported	Q00415 phen alk:	0
Q00410 flag:	Not Reported	Q00410 total alk:	278.69
Q00900 tot hardnes:	Not Reported	Q00932 percent na:	Not Reported
Q00931 sar:	Not Reported	Q71860 rsc:	Not Reported
Q00095 flag:	Not Reported	Q00095 spec cond:	736
Date entered:	Not Reported	User name:	pnordstr
Bu value:	Not Reported		

Water Quality Info:		Mm date:	1
Dd date:	28	Yydate:	1972
Sample number:	1	Sample time:	Not Reported
Temp centigrade:	28	Top s interval:	Not Reported
Bottom s interval:	Not Reported	Samp int aqcode:	Not Reported
Collection remarks:	Not Reported	Reliability rem:	99
Collecting agency:	Not Reported	Lab code:	Not Reported
Bu wqanalysis:	U	Q00955 flag:	Not Reported
Q00955 silica mgl:	Not Reported	Q00910 flag:	Not Reported
Q00910 calcium mgl:	Not Reported	Q00920 flag:	Not Reported
Q00920 magnes mgl:	Not Reported	Q00929 flag:	Not Reported
Q00929 sodium mgl:	Not Reported	Q00937 flag:	Not Reported
Q00937 potass mgl:	Not Reported	Q01080 flag:	Not Reported
Q01080 strontium:	Not Reported	Q00445 carb mgl:	0
Q00440 bicarb mgl:	320	Q00945 flag:	Not Reported
Q00945 sulfate mgl:	Not Reported	Q00940 flag:	Not Reported
Q00940 chloride mg:	62	Q00951 flag:	Not Reported
Q00951 fluoride mg:	Not Reported	Q71850 flag:	Not Reported
Q71850 nitrate mgl:	Not Reported	Q00403 flag:	Not Reported
Q00403 ph:	7.7	Q70300 tds:	Not Reported
Q00415 flag:	Not Reported	Q00415 phen alk:	0
Q00410 flag:	Not Reported	Q00410 total alk:	262.3
Q00900 tot hardnes:	Not Reported	Q00932 percent na:	Not Reported
Q00931 sar:	Not Reported	Q71860 rsc:	Not Reported
Q00095 flag:	Not Reported	Q00095 spec cond:	703
Date entered:	Not Reported	User name:	pnordstr
Bu value:	Not Reported		

GEOCHECK VERSION 2.1
STATE DATABASE WELL INFORMATION

Water Quality Info:		Mm date:	1
Dd date:	30	Yydate:	1973
Sample number:	1	Sample time:	Not Reported
Temp centigrade:	28	Top s interval:	Not Reported
Bottom s interval:	Not Reported	Samp int aqcode:	Not Reported
Collection remarks:	Not Reported	Reliability rem:	99
Collecting agency:	Not Reported	Lab code:	Not Reported
Bu wqanalysis:	U	Q00955 flag:	Not Reported
Q00955 silica mgl:	Not Reported	Q00910 flag:	Not Reported
Q00910 calcium mgl:	Not Reported	Q00920 flag:	Not Reported
Q00920 magnes mgl:	Not Reported	Q00929 flag:	Not Reported
Q00929 sodium mgl:	Not Reported	Q00937 flag:	Not Reported
Q00937 potass mgl:	Not Reported	Q01080 flag:	Not Reported
Q01080 strontium:	Not Reported	Q00445 carb mgl:	0
Q00440 bicarb mgl:	326	Q00945 flag:	Not Reported
Q00945 sulfate mgl:	Not Reported	Q00940 flag:	Not Reported
Q00940 chloride mg:	63	Q00951 flag:	Not Reported
Q00951 fluoride mg:	Not Reported	Q71850 flag:	Not Reported
Q71850 nitrate mgl:	Not Reported	Q00403 flag:	Not Reported
Q00403 ph:	8	Q70300 tds:	Not Reported
Q00415 flag:	Not Reported	Q00415 phen alk:	0
Q00410 flag:	Not Reported	Q00410 total alk:	267.21
Q00900 tot hardnes:	Not Reported	Q00932 percent na:	Not Reported
Q00931 sar:	Not Reported	Q71860 rsc:	Not Reported
Q00095 flag:	Not Reported	Q00095 spec cond:	696
Date entered:	Not Reported	User name:	pnordstr
Bu value:	Not Reported		

Water Quality Info:		Mm date:	2
Dd date:	4	Yydate:	1976
Sample number:	1	Sample time:	Not Reported
Temp centigrade:	28	Top s interval:	Not Reported
Bottom s interval:	Not Reported	Samp int aqcode:	Not Reported
Collection remarks:	Not Reported	Reliability rem:	99
Collecting agency:	Not Reported	Lab code:	Not Reported
Bu wqanalysis:	U	Q00955 flag:	Not Reported
Q00955 silica mgl:	Not Reported	Q00910 flag:	Not Reported
Q00910 calcium mgl:	Not Reported	Q00920 flag:	Not Reported
Q00920 magnes mgl:	Not Reported	Q00929 flag:	Not Reported
Q00929 sodium mgl:	Not Reported	Q00937 flag:	Not Reported
Q00937 potass mgl:	Not Reported	Q01080 flag:	Not Reported
Q01080 strontium:	Not Reported	Q00445 carb mgl:	0
Q00440 bicarb mgl:	326	Q00945 flag:	Not Reported
Q00945 sulfate mgl:	9	Q00940 flag:	Not Reported
Q00940 chloride mg:	63	Q00951 flag:	Not Reported
Q00951 fluoride mg:	Not Reported	Q71850 flag:	Not Reported
Q71850 nitrate mgl:	Not Reported	Q00403 flag:	Not Reported
Q00403 ph:	7.9	Q70300 tds:	Not Reported
Q00415 flag:	Not Reported	Q00415 phen alk:	0
Q00410 flag:	Not Reported	Q00410 total alk:	267.21
Q00900 tot hardnes:	Not Reported	Q00932 percent na:	Not Reported
Q00931 sar:	Not Reported	Q71860 rsc:	Not Reported
Q00095 flag:	Not Reported	Q00095 spec cond:	711
Date entered:	Not Reported	User name:	pnordstr
Bu value:	Not Reported		

GEOCHECK VERSION 2.1
STATE DATABASE WELL INFORMATION

Water Quality Info:		Mm date:	2
Dd date:	8	Yydate:	1977
Sample number:	1	Sample time:	Not Reported
Temp centigrade:	27	Top s interval:	Not Reported
Bottom s interval:	Not Reported	Samp int aqcode:	Not Reported
Collection remarks:	Not Reported	Reliability rem:	99
Collecting agency:	Not Reported	Lab code:	Not Reported
Bu wqanalysis:	U	Q00955 flag:	Not Reported
Q00955 silica mgl:	Not Reported	Q00910 flag:	Not Reported
Q00910 calcium mgl:	Not Reported	Q00920 flag:	Not Reported
Q00920 magnes mgl:	Not Reported	Q00929 flag:	Not Reported
Q00929 sodium mgl:	Not Reported	Q00937 flag:	Not Reported
Q00937 potass mgl:	Not Reported	Q01080 flag:	Not Reported
Q01080 strontium:	Not Reported	Q00445 carb mgl:	0
Q00440 bicarb mgl:	332	Q00945 flag:	Not Reported
Q00945 sulfate mgl:	6	Q00940 flag:	Not Reported
Q00940 chloride mg:	65	Q00951 flag:	Not Reported
Q00951 fluoride mg:	Not Reported	Q71850 flag:	Not Reported
Q71850 nitrate mgl:	Not Reported	Q00403 flag:	Not Reported
Q00403 ph:	7.8	Q70300 tds:	Not Reported
Q00415 flag:	Not Reported	Q00415 phen alk:	0
Q00410 flag:	Not Reported	Q00410 total alk:	272.13
Q00900 tot hardnes:	Not Reported	Q00932 percent na:	Not Reported
Q00931 sar:	Not Reported	Q71860 rsc:	Not Reported
Q00095 flag:	Not Reported	Q00095 spec cond:	720
Date entered:	Not Reported	User name:	pnordstr
Bu value:	Not Reported		

Water Quality Info:		Mm date:	2
Dd date:	10	Yydate:	1967
Sample number:	1	Sample time:	Not Reported
Temp centigrade:	27	Top s interval:	Not Reported
Bottom s interval:	Not Reported	Samp int aqcode:	Not Reported
Collection remarks:	Not Reported	Reliability rem:	99
Collecting agency:	Not Reported	Lab code:	Not Reported
Bu wqanalysis:	U	Q00955 flag:	Not Reported
Q00955 silica mgl:	Not Reported	Q00910 flag:	Not Reported
Q00910 calcium mgl:	Not Reported	Q00920 flag:	Not Reported
Q00920 magnes mgl:	Not Reported	Q00929 flag:	Not Reported
Q00929 sodium mgl:	Not Reported	Q00937 flag:	Not Reported
Q00937 potass mgl:	Not Reported	Q01080 flag:	Not Reported
Q01080 strontium:	Not Reported	Q00445 carb mgl:	0
Q00440 bicarb mgl:	324	Q00945 flag:	Not Reported
Q00945 sulfate mgl:	Not Reported	Q00940 flag:	Not Reported
Q00940 chloride mg:	60	Q00951 flag:	Not Reported
Q00951 fluoride mg:	Not Reported	Q71850 flag:	Not Reported
Q71850 nitrate mgl:	Not Reported	Q00403 flag:	Not Reported
Q00403 ph:	7.7	Q70300 tds:	Not Reported
Q00415 flag:	Not Reported	Q00415 phen alk:	0
Q00410 flag:	Not Reported	Q00410 total alk:	265.57
Q00900 tot hardnes:	Not Reported	Q00932 percent na:	Not Reported
Q00931 sar:	Not Reported	Q71860 rsc:	Not Reported
Q00095 flag:	Not Reported	Q00095 spec cond:	681
Date entered:	Not Reported	User name:	pnordstr
Bu value:	Not Reported		

GEOCHECK VERSION 2.1
STATE DATABASE WELL INFORMATION

Water Quality Info:		Mm date:	2
Dd date:	11	Yydate:	1971
Sample number:	1	Sample time:	Not Reported
Temp centigrade:	28	Top s interval:	Not Reported
Bottom s interval:	Not Reported	Samp int aqcode:	Not Reported
Collection remarks:	Not Reported	Reliability rem:	99
Collecting agency:	Not Reported	Lab code:	Not Reported
Bu wqanalysis:	U	Q00955 flag:	Not Reported
Q00955 silica mgl:	Not Reported	Q00910 flag:	Not Reported
Q00910 calcium mgl:	Not Reported	Q00920 flag:	Not Reported
Q00920 magnes mgl:	Not Reported	Q00929 flag:	Not Reported
Q00929 sodium mgl:	Not Reported	Q00937 flag:	Not Reported
Q00937 potass mgl:	Not Reported	Q01080 flag:	Not Reported
Q01080 strontium:	Not Reported	Q00445 carb mgl:	0
Q00440 bicarb mgl:	332	Q00945 flag:	Not Reported
Q00945 sulfate mgl:	Not Reported	Q00940 flag:	Not Reported
Q00940 chloride mg:	60	Q00951 flag:	Not Reported
Q00951 fluoride mg:	Not Reported	Q71850 flag:	Not Reported
Q71850 nitrate mgl:	Not Reported	Q00403 flag:	Not Reported
Q00403 ph:	7.8	Q70300 tds:	Not Reported
Q00415 flag:	Not Reported	Q00415 phen alk:	0
Q00410 flag:	Not Reported	Q00410 total alk:	272.13
Q00900 tot hardnes:	Not Reported	Q00932 percent na:	Not Reported
Q00931 sar:	Not Reported	Q71860 rsc:	Not Reported
Q00095 flag:	Not Reported	Q00095 spec cond:	699
Date entered:	Not Reported	User name:	pnordstr
Bu value:	Not Reported		

Water Quality Info:		Mm date:	2
Dd date:	16	Yydate:	1970
Sample number:	1	Sample time:	Not Reported
Temp centigrade:	28	Top s interval:	Not Reported
Bottom s interval:	Not Reported	Samp int aqcode:	Not Reported
Collection remarks:	Not Reported	Reliability rem:	99
Collecting agency:	Not Reported	Lab code:	Not Reported
Bu wqanalysis:	U	Q00955 flag:	Not Reported
Q00955 silica mgl:	Not Reported	Q00910 flag:	Not Reported
Q00910 calcium mgl:	Not Reported	Q00920 flag:	Not Reported
Q00920 magnes mgl:	Not Reported	Q00929 flag:	Not Reported
Q00929 sodium mgl:	Not Reported	Q00937 flag:	Not Reported
Q00937 potass mgl:	Not Reported	Q01080 flag:	Not Reported
Q01080 strontium:	Not Reported	Q00445 carb mgl:	0
Q00440 bicarb mgl:	324	Q00945 flag:	Not Reported
Q00945 sulfate mgl:	Not Reported	Q00940 flag:	Not Reported
Q00940 chloride mg:	61	Q00951 flag:	Not Reported
Q00951 fluoride mg:	Not Reported	Q71850 flag:	Not Reported
Q71850 nitrate mgl:	Not Reported	Q00403 flag:	Not Reported
Q00403 ph:	8.2	Q70300 tds:	Not Reported
Q00415 flag:	Not Reported	Q00415 phen alk:	0
Q00410 flag:	Not Reported	Q00410 total alk:	265.57
Q00900 tot hardnes:	Not Reported	Q00932 percent na:	Not Reported
Q00931 sar:	Not Reported	Q71860 rsc:	Not Reported
Q00095 flag:	Not Reported	Q00095 spec cond:	694
Date entered:	Not Reported	User name:	pnordstr
Bu value:	Not Reported		

GEOCHECK VERSION 2.1
STATE DATABASE WELL INFORMATION

Water Quality Info:		Mm date:	2
Dd date:	17	Yydate:	1969
Sample number:	1	Sample time:	Not Reported
Temp centigrade:	28	Top s interval:	Not Reported
Bottom s interval:	Not Reported	Samp int aqcode:	Not Reported
Collection remarks:	Not Reported	Reliability rem:	99
Collecting agency:	Not Reported	Lab code:	Not Reported
Bu wqanalysis:	U	Q00955 flag:	Not Reported
Q00955 silica mgl:	Not Reported	Q00910 flag:	Not Reported
Q00910 calcium mgl:	Not Reported	Q00920 flag:	Not Reported
Q00920 magnes mgl:	Not Reported	Q00929 flag:	Not Reported
Q00929 sodium mgl:	Not Reported	Q00937 flag:	Not Reported
Q00937 potass mgl:	Not Reported	Q01080 flag:	Not Reported
Q01080 strontium:	Not Reported	Q00445 carb mgl:	0
Q00440 bicarb mgl:	332	Q00945 flag:	Not Reported
Q00945 sulfate mgl:	Not Reported	Q00940 flag:	Not Reported
Q00940 chloride mg:	61	Q00951 flag:	Not Reported
Q00951 fluoride mg:	Not Reported	Q71850 flag:	Not Reported
Q71850 nitrate mgl:	Not Reported	Q00403 flag:	Not Reported
Q00403 ph:	7.7	Q70300 tds:	Not Reported
Q00415 flag:	Not Reported	Q00415 phen alk:	0
Q00410 flag:	Not Reported	Q00410 total alk:	272.13
Q00900 tot hardnes:	Not Reported	Q00932 percent na:	Not Reported
Q00931 sar:	Not Reported	Q71860 rsc:	Not Reported
Q00095 flag:	Not Reported	Q00095 spec cond:	701
Date entered:	Not Reported	User name:	pnordstr
Bu value:	Not Reported		

Water Quality Info:		Mm date:	2
Dd date:	22	Yydate:	1979
Sample number:	1	Sample time:	Not Reported
Temp centigrade:	27	Top s interval:	Not Reported
Bottom s interval:	Not Reported	Samp int aqcode:	Not Reported
Collection remarks:	Not Reported	Reliability rem:	99
Collecting agency:	Not Reported	Lab code:	Not Reported
Bu wqanalysis:	U	Q00955 flag:	Not Reported
Q00955 silica mgl:	Not Reported	Q00910 flag:	Not Reported
Q00910 calcium mgl:	Not Reported	Q00920 flag:	Not Reported
Q00920 magnes mgl:	Not Reported	Q00929 flag:	Not Reported
Q00929 sodium mgl:	Not Reported	Q00937 flag:	Not Reported
Q00937 potass mgl:	Not Reported	Q01080 flag:	Not Reported
Q01080 strontium:	Not Reported	Q00445 carb mgl:	0
Q00440 bicarb mgl:	340	Q00945 flag:	Not Reported
Q00945 sulfate mgl:	14	Q00940 flag:	Not Reported
Q00940 chloride mg:	69	Q00951 flag:	Not Reported
Q00951 fluoride mg:	Not Reported	Q71850 flag:	Not Reported
Q71850 nitrate mgl:	Not Reported	Q00403 flag:	Not Reported
Q00403 ph:	7.9	Q70300 tds:	Not Reported
Q00415 flag:	Not Reported	Q00415 phen alk:	0
Q00410 flag:	Not Reported	Q00410 total alk:	278.69
Q00900 tot hardnes:	Not Reported	Q00932 percent na:	Not Reported
Q00931 sar:	Not Reported	Q71860 rsc:	Not Reported
Q00095 flag:	Not Reported	Q00095 spec cond:	778
Date entered:	Not Reported	User name:	pnordstr
Bu value:	Not Reported		

GEOCHECK VERSION 2.1
STATE DATABASE WELL INFORMATION

Water Quality Info:		Mm date:	2
Dd date:	27	Yydate:	1968
Sample number:	1	Sample time:	Not Reported
Temp centigrade:	28	Top s interval:	Not Reported
Bottom s interval:	Not Reported	Samp int aqcode:	Not Reported
Collection remarks:	Not Reported	Reliability rem:	99
Collecting agency:	Not Reported	Lab code:	Not Reported
Bu wqanalysis:	U	Q00955 flag:	Not Reported
Q00955 silica mgl:	Not Reported	Q00910 flag:	Not Reported
Q00910 calcium mgl:	Not Reported	Q00920 flag:	Not Reported
Q00920 magnes mgl:	Not Reported	Q00929 flag:	Not Reported
Q00929 sodium mgl:	Not Reported	Q00937 flag:	Not Reported
Q00937 potass mgl:	Not Reported	Q01080 flag:	Not Reported
Q01080 strontium:	Not Reported	Q00445 carb mgl:	0
Q00440 bicarb mgl:	332	Q00945 flag:	Not Reported
Q00945 sulfate mgl:	Not Reported	Q00940 flag:	Not Reported
Q00940 chloride mg:	63	Q00951 flag:	Not Reported
Q00951 fluoride mg:	Not Reported	Q71850 flag:	Not Reported
Q71850 nitrate mgl:	Not Reported	Q00403 flag:	Not Reported
Q00403 ph:	Not Reported	Q70300 tds:	Not Reported
Q00415 flag:	Not Reported	Q00415 phen alk:	0
Q00410 flag:	Not Reported	Q00410 total alk:	272.13
Q00900 tot hardnes:	Not Reported	Q00932 percent na:	Not Reported
Q00931 sar:	Not Reported	Q71860 rsc:	Not Reported
Q00095 flag:	Not Reported	Q00095 spec cond:	700
Date entered:	Not Reported	User name:	pnordstr
Bu value:	Not Reported		

Water Quality Info:		Mm date:	3
Dd date:	12	Yydate:	1965
Sample number:	1	Sample time:	Not Reported
Temp centigrade:	27	Top s interval:	Not Reported
Bottom s interval:	Not Reported	Samp int aqcode:	Not Reported
Collection remarks:	Not Reported	Reliability rem:	99
Collecting agency:	Not Reported	Lab code:	Not Reported
Bu wqanalysis:	B	Q00955 flag:	Not Reported
Q00955 silica mgl:	17	Q00910 flag:	Not Reported
Q00910 calcium mgl:	20	Q00920 flag:	Not Reported
Q00920 magnes mgl:	5	Q00929 flag:	Not Reported
Q00929 sodium mgl:	127	Q00937 flag:	Not Reported
Q00937 potass mgl:	1.8	Q01080 flag:	Not Reported
Q01080 strontium:	Not Reported	Q00445 carb mgl:	0
Q00440 bicarb mgl:	330	Q00945 flag:	Not Reported
Q00945 sulfate mgl:	3	Q00940 flag:	Not Reported
Q00940 chloride mg:	56	Q00951 flag:	Not Reported
Q00951 fluoride mg:	.8	Q71850 flag:	Not Reported
Q71850 nitrate mgl:	0	Q00403 flag:	Not Reported
Q00403 ph:	7.6	Q70300 tds:	392
Q00415 flag:	Not Reported	Q00415 phen alk:	0
Q00410 flag:	Not Reported	Q00410 total alk:	270.49
Q00900 tot hardnes:	71	Q00932 percent na:	79
Q00931 sar:	6.58	Q71860 rsc:	3.99
Q00095 flag:	Not Reported	Q00095 spec cond:	674
Date entered:	Not Reported	User name:	pnordstr
Bu value:	Not Reported		

GEOCHECK VERSION 2.1
STATE DATABASE WELL INFORMATION

Water Quality Info:		Mm date:	3
Dd date:	21	Yydate:	1966
Sample number:	1	Sample time:	Not Reported
Temp centigrade:	27	Top s interval:	Not Reported
Bottom s interval:	Not Reported	Samp int aqcode:	Not Reported
Collection remarks:	Not Reported	Reliability rem:	99
Collecting agency:	Not Reported	Lab code:	Not Reported
Bu wqanalysis:	U	Q00955 flag:	Not Reported
Q00955 silica mgl:	Not Reported	Q00910 flag:	Not Reported
Q00910 calcium mgl:	Not Reported	Q00920 flag:	Not Reported
Q00920 magnes mgl:	Not Reported	Q00929 flag:	Not Reported
Q00929 sodium mgl:	Not Reported	Q00937 flag:	Not Reported
Q00937 potass mgl:	Not Reported	Q01080 flag:	Not Reported
Q01080 strontium:	Not Reported	Q00445 carb mgl:	0
Q00440 bicarb mgl:	320	Q00945 flag:	Not Reported
Q00945 sulfate mgl:	Not Reported	Q00940 flag:	Not Reported
Q00940 chloride mg:	59	Q00951 flag:	Not Reported
Q00951 fluoride mg:	Not Reported	Q71850 flag:	Not Reported
Q71850 nitrate mgl:	Not Reported	Q00403 flag:	Not Reported
Q00403 ph:	7.5	Q70300 tds:	Not Reported
Q00415 flag:	Not Reported	Q00415 phen alk:	0
Q00410 flag:	Not Reported	Q00410 total alk:	262.3
Q00900 tot hardnes:	Not Reported	Q00932 percent na:	Not Reported
Q00931 sar:	Not Reported	Q71860 rsc:	Not Reported
Q00095 flag:	Not Reported	Q00095 spec cond:	676
Date entered:	Not Reported	User name:	pnordstr
Bu value:	Not Reported		

Water Quality Info:		Mm date:	4
Dd date:	15	Yydate:	1975
Sample number:	1	Sample time:	Not Reported
Temp centigrade:	28	Top s interval:	Not Reported
Bottom s interval:	Not Reported	Samp int aqcode:	Not Reported
Collection remarks:	Not Reported	Reliability rem:	99
Collecting agency:	Not Reported	Lab code:	Not Reported
Bu wqanalysis:	U	Q00955 flag:	Not Reported
Q00955 silica mgl:	Not Reported	Q00910 flag:	Not Reported
Q00910 calcium mgl:	Not Reported	Q00920 flag:	Not Reported
Q00920 magnes mgl:	Not Reported	Q00929 flag:	Not Reported
Q00929 sodium mgl:	Not Reported	Q00937 flag:	Not Reported
Q00937 potass mgl:	Not Reported	Q01080 flag:	Not Reported
Q01080 strontium:	Not Reported	Q00445 carb mgl:	0
Q00440 bicarb mgl:	319	Q00945 flag:	Not Reported
Q00945 sulfate mgl:	8	Q00940 flag:	Not Reported
Q00940 chloride mg:	69	Q00951 flag:	Not Reported
Q00951 fluoride mg:	Not Reported	Q71850 flag:	Not Reported
Q71850 nitrate mgl:	Not Reported	Q00403 flag:	Not Reported
Q00403 ph:	7.5	Q70300 tds:	Not Reported
Q00415 flag:	Not Reported	Q00415 phen alk:	0
Q00410 flag:	Not Reported	Q00410 total alk:	261.48
Q00900 tot hardnes:	Not Reported	Q00932 percent na:	Not Reported
Q00931 sar:	Not Reported	Q71860 rsc:	Not Reported
Q00095 flag:	Not Reported	Q00095 spec cond:	714
Date entered:	Not Reported	User name:	pnordstr
Bu value:	Not Reported		

GEOCHECK VERSION 2.1
STATE DATABASE WELL INFORMATION

Water Quality Info:		Mm date:	9
Dd date:	17	Yydate:	1976
Sample number:	1	Sample time:	Not Reported
Temp centigrade:	Not Reported	Top s interval:	Not Reported
Bottom s interval:	Not Reported	Samp int aqcode:	Not Reported
Collection remarks:	Not Reported	Reliability rem:	99
Collecting agency:	Not Reported	Lab code:	Not Reported
Bu wqanalysis:	U	Q00955 flag:	Not Reported
Q00955 silica mgl:	Not Reported	Q00910 flag:	Not Reported
Q00910 calcium mgl:	Not Reported	Q00920 flag:	Not Reported
Q00920 magnes mgl:	Not Reported	Q00929 flag:	Not Reported
Q00929 sodium mgl:	Not Reported	Q00937 flag:	Not Reported
Q00937 potass mgl:	Not Reported	Q01080 flag:	Not Reported
Q01080 strontium:	Not Reported	Q00445 carb mgl:	0
Q00440 bicarb mgl:	332	Q00945 flag:	Not Reported
Q00945 sulfate mgl:	6	Q00940 flag:	Not Reported
Q00940 chloride mg:	66	Q00951 flag:	Not Reported
Q00951 fluoride mg:	Not Reported	Q71850 flag:	Not Reported
Q71850 nitrate mgl:	Not Reported	Q00403 flag:	Not Reported
Q00403 ph:	7.8	Q70300 tds:	Not Reported
Q00415 flag:	Not Reported	Q00415 phen alk:	0
Q00410 flag:	Not Reported	Q00410 total alk:	272.13
Q00900 tot hardnes:	Not Reported	Q00932 percent na:	Not Reported
Q00931 sar:	Not Reported	Q71860 rsc:	Not Reported
Q00095 flag:	Not Reported	Q00095 spec cond:	719
Date entered:	Not Reported	User name:	pnordstr
Bu value:	Not Reported		

Remarks:		Group number:	1
Remarks 1:	Reported yield 3146 GPM in 1965	Remarks 2:	Aquifer test results in TWDB R-98.

Remarks:		Group number:	2
Remarks 1:	No test data in TWDB files. Histor-	Remarks 2:	ical observation well.

Map ID:	44		
Dateentere:	24-APR-03	Ownname:	Mr. Leroy Schneider
Ownstreet:	P.O. Box 1789		
Owncity:	Stafford	Ownstate:	TX
Ownzip:	77497	County:	Harris
Wellstreet:	1431 West 20th Street		
Wellcity:	Houston	Wellzip:	77008
Own:	MW 1,2		
Lat dec:	29.803333		
Long dec:	-95.425832		
Elev:	0		
Brandmodel:	Not Reported		
Gn:	65135		
Gn1:	65	Gn75:	13
Gn25:	5	Twn:	1
Twd:	0	Twr:	0
Twrp:	0	Twrg:	0
Um:	1	Ue:	0
Ud:	0	Uin:	0
Uir:	0	Ug:	0
Uij:	0	Up:	0

GEOCHECK VERSION 2.1
STATE DATABASE WELL INFORMATION

Udw:	0	Ut:	0
Us:	0	Uf:	0
Pby:	0	Pbn:	0
Datestart:	22-APR-03	Datecomp:	22-APR-03
Dia1:	8.25	Dia1to:	30
Dia2:	Not Reported	Dia2from:	Not Reported
Dia2to:	Not Reported	Dia3:	Not Reported
Dia3from:	Not Reported	Dia3to:	Not Reported
Dmdriven:	0	Dmairrotar:	0
Dmmudrotar:	0	Dmbored:	0
Dmairham:	0	Dmcabletoo:	0
Dmjetted:	0	Dmhollowst:	1
Dmrevcirc:	0	Dmotherck:	0
Dmother:	Not Reported	Bco:	0
Bcs:	0	Bcg:	0
Bcgs:	Not Reported	Bcu:	0
Bcoc:	1	Bcot:	20/40 Silica Sand
Gpf:	Not Reported	Gpt:	Not Reported
Cemfrom1:	1	Cemto1:	0
Nosacks1:	1	Cemfrom2:	Not Reported
Cemto2:	Not Reported	Nosacks2:	Not Reported
Cemfrom3:	Not Reported	Cemto3:	Not Reported
Nosacks3:	Not Reported	Cementmeth:	Mix
Cementby:	SCI	Ds:	Not Reported
Dpl:	Not Reported	Dsv:	Not Reported
Appvar:	Not Reported	Scs:	0
Scsv:	0	Scp:	0
Sca:	1	Watlev:	Not Reported
Watlevdate:	Not Reported	Artflow:	Not Reported
Wellplug48:	0	Tpturbine:	0
Tpjet:	0	Tpsubmersi:	0
Tpcylinder:	0	Tpotherck:	0
Tpother:	Not Reported	Pumpbowlde:	Not Reported
Wtpump:	0	Wtbailer:	0
Wtjetted:	0	Wtestimate:	0
Welltestyi:	Not Reported	Welltestdr:	Not Reported
Welltesthr:	Not Reported	Watqualund:	0
Watqualu 1:	1	Watertype:	Not Reported
Stratdepth:	Not Reported	Chemanaly:	0
Chemanaln:	0	Undnatural:	0
Untype:	Not Reported	Undhydro:	0
Undhaz:	0	Undotherck:	0
Undother:	Not Reported		
Undcertify:	0	Compname:	Strata Core, Inc.
Drllicno:	50166		
Compstreet:	5524 Midway Road, Suite 3	Compcity:	Ft. Worth
Compstate:	TX	Compzip:	76117
Drillernam:	Bruce Moring	Traineenam:	Not Reported
Tnum:	Not Reported		
Comments:	Not Reported		
Confidenti:	0	Letterrecv:	Not Reported
Deleted:	0	Insdate:	Not Reported
Site id:	TXMON3000018734		
Latitude:	29.803333		
Longitude:	-95.425832		

GEOCHECK VERSION 2.1
STATE DATABASE WELL INFORMATION

Map ID:	44		
Dateentere:	19-MAY-03	Ownname:	Mr. Leroy Schneider
Ownstreet:	P.O. Box 1789		
Owncity:	Stafford	Ownstate:	TX
Ownzip:	77497	County:	Harris
Wellstreet:	1431 West 20th Street		
Wellcity:	Houston	Wellzip:	77008
Own:	MW 5		
Lat dec:	29.803333		
Long dec:	-95.425832		
Elev:	0		
Brandmodel:	Not Reported		
Gn:	65135		
Gn1:	65	Gn75:	13
Gn25:	5	Twn:	1
Twd:	0	Twr:	0
Twrp:	0	Twrg:	0
Um:	1	Ue:	0
Ud:	0	Uin:	0
Uir:	0	Ug:	0
Uij:	0	Up:	0
Udw:	0	Ut:	0
Us:	0	Uf:	0
Pby:	0	Pbn:	0
Datestart:	16-MAY-03	Datecomp:	16-MAY-03
Dia1:	8.25	Dia1to:	30
Dia2:	Not Reported	Dia2from:	Not Reported
Dia2to:	Not Reported	Dia3:	Not Reported
Dia3from:	Not Reported	Dia3to:	Not Reported
Dmdriven:	0	Dmairrotar:	0
Dmmudrotar:	0	Dmbored:	0
Dmairham:	0	Dmcabletoo:	0
Dmjetted:	0	Dmhollowst:	1
Dmrevcirc:	0	Dmotherck:	0
Dmother:	Not Reported	Bco:	0
Bcs:	0	Bcg:	0
Bcgs:	Not Reported	Bcu:	0
Bcoc:	1	Bcot:	20/40 Silica Sand
Gpf:	Not Reported	Gpt:	Not Reported
Cemfrom1:	2	Cemto1:	0
Nosacks1:	2	Cemfrom2:	Not Reported
Cemto2:	Not Reported	Nosacks2:	Not Reported
Cemfrom3:	Not Reported	Cemto3:	Not Reported
Nosacks3:	Not Reported	Cementmeth:	Mix
Cementby:	SCI	Ds:	Not Reported
Dpl:	Not Reported	Dsv:	Not Reported
Appvar:	Not Reported	Scs:	0
Scsv:	0	Scp:	0
Sca:	1	Watlev:	Not Reported
Watlevdate:	Not Reported	Artflow:	Not Reported
Wellplug48:	0	Tpturbine:	0
Tpjet:	0	Tpsubmersi:	0
Tpcylinder:	0	Tpotherck:	0
Tpother:	Not Reported	Pumpbowlde:	Not Reported
Wtpump:	0	Wtbailer:	0
Wtjetted:	0	Wtestimate:	0
Welltestyi:	Not Reported	Welltestdr:	Not Reported
Welltesthr:	Not Reported	Watqualund:	0
Watqualu 1:	1	Watertype:	Not Reported
Stratdepth:	Not Reported	Chemanaly:	0
Chemanaln:	0	Undnatural:	0

GEOCHECK VERSION 2.1
STATE DATABASE WELL INFORMATION

Untype:	Not Reported	Undhydro:	0
Undhaz:	0	Undotherck:	0
Undother:	Not Reported		
Undcertify:	0	Compname:	Strata Core, Inc.
Drllicno:	50166		
Compstreet:	5524 Midway Road, Suite 3	Compcity:	Ft. Worth
Compstate:	TX	Compzip:	76117
Drillernam:	Bruce Moring	Traineenam:	Not Reported
Tnum:	Not Reported		
Comments:	Not Reported		
Confidenti:	0	Letterrecv:	Not Reported
Deleted:	0	Insdate:	Not Reported
Site id:	TXMON3000019743		
Latitude:	29.803333		
Longitude:	-95.425832		

Map ID:	44		
Dateentere:	25-APR-03	Ownname:	Mr. Leroy Schneider
Ownstreet:	P.O. Box 1789		
Owncity:	Houston	Ownstate:	TX
Ownzip:	77497	County:	Harris
Wellstreet:	1431 West 20th Street		
Wellcity:	Houston	Wellzip:	77008
Own:	MW 3,4		
Lat dec:	29.803333		
Long dec:	-95.425832		
Elev:	0		
Brandmodel:	Not Reported		
Gn:	65135		
Gn1:	65	Gn75:	13
Gn25:	5	Twn:	1
Twd:	0	Twr:	0
Twrp:	0	Twrg:	0
Um:	1	Ue:	0
Ud:	0	Uin:	0
Uir:	0	Ug:	0
Uij:	0	Up:	0
Udw:	0	Ut:	0
Us:	0	Uf:	0
Pby:	0	Pbn:	0
Datestart:	22-APR-03	Datecomp:	22-APR-03
Dia1:	8.25	Dia1to:	25
Dia2:	Not Reported	Dia2from:	Not Reported
Dia2to:	Not Reported	Dia3:	Not Reported
Dia3from:	Not Reported	Dia3to:	Not Reported
Dmdriven:	0	Dmairrotar:	0
Dmmudrotar:	0	Dmbored:	0
Dmairham:	0	Dmcabletoo:	0
Dmjetted:	0	Dmhollowst:	1
Dmrevcirc:	0	Dmotherck:	0
Dmother:	Not Reported	Bco:	0
Bcs:	0	Bcg:	0
Bcgs:	Not Reported	Bcu:	0
Bcoc:	1	Bcot:	20/40 Silica
Gpf:	Not Reported	Gpt:	Not Reported
Cemfrom1:	1	Cemto1:	0
Nosacks1:	1	Cemfrom2:	Not Reported

GEOCHECK VERSION 2.1
STATE DATABASE WELL INFORMATION

Cemto2:	Not Reported	Nosacks2:	Not Reported
Cemfrom3:	Not Reported	Cemto3:	Not Reported
Nosacks3:	Not Reported	Cementmeth:	Mix
Cementby:	SCI	Ds:	Not Reported
Dpl:	Not Reported	Dsv:	Not Reported
Appvar:	Not Reported	Scs:	0
Scsv:	0	Scp:	0
Sca:	1	Watlev:	Not Reported
Watlevdate:	Not Reported	Artflow:	Not Reported
Wellplug48:	0	Tpturbine:	0
Tpjet:	0	Tpsubmersi:	0
Tpcylinder:	0	Tpotherck:	0
Tpother:	Not Reported	Pumpbowlde:	Not Reported
Wtpump:	0	Wtbailer:	0
Wtjetted:	0	Wtestimate:	0
Welltestyi:	Not Reported	Welltestdr:	Not Reported
Welltesthr:	Not Reported	Watqualund:	0
Watqualu 1:	1	Watertype:	Not Reported
Stratdepth:	Not Reported	Chemanaly:	0
Chemanaln:	0	Undnatural:	0
Untype:	Not Reported	Undhydro:	0
Undhaz:	0	Undotherck:	0
Undother:	Not Reported		
Undcertify:	0	Compname:	Strata Core, Inc.
Drllicno:	50166		
Compstreet:	5524 Midway Road, Suite 3	Compcity:	Ft. Worth
Compstate:	TX	Compzip:	76117
Drillernam:	Bruce Moring	Traineenam:	Not Reported
Tnum:	Not Reported		
Comments:	Not Reported		
Confidenti:	0	Letterrecv:	Not Reported
Deleted:	0	Insdate:	Not Reported
Site id:	TXMON3000018789		
Latitude:	29.803333		
Longitude:	-95.425832		

Map ID:	43		
Fid:	105855	State well:	6513614
County nam:	Harris	Basin name:	San Jacinto River
Gma:	14	Rwpa:	H
Previous w:	591		
Lat dec:	29.803333		
Long dec:	-95.405555		
Coordsourc:	+/- 5 Seconds		
Owner 1:	City of Houston	Owner 2:	Heights #3
Driller 1:	Layne Texas	Driller 2:	Not Reported
Aquifer co:	112CEVG	Aquifer id:	Gulf Coast
Elev of ls:	68	Elev meth:	Interpolated From Topo Map
Date drill:	00001924	Welltype:	Withdrawal of Water
Well depth:	1039	Depthsourc:	Another Government Agency
Welluse:	Unused		
Site id:	TXWDB5000105856		

Water Level Info:		Pn well visit mark:	P
Depth from lsd:	-339.6	Mm date:	1
Dd date:	4	Yy date:	1984
Measurement number:	01	Measuring agency:	04
Method of meas:	1	Remark:	Not Reported
Date entered:	Not Reported	User name:	Not Reported

Water Level Info:		Pn well visit mark:	P
Depth from lsd:	-349.5	Mm date:	1
Dd date:	5	Yy date:	1978
Measurement number:	01	Measuring agency:	04
Method of meas:	1	Remark:	Not Reported
Date entered:	Not Reported	User name:	Not Reported

Water Level Info:		Pn well visit mark:	P
Depth from lsd:	-353.7	Mm date:	1
Dd date:	7	Yy date:	1980
Measurement number:	01	Measuring agency:	04
Method of meas:	1	Remark:	Not Reported
Date entered:	Not Reported	User name:	Not Reported

Water Level Info:		Pn well visit mark:	P
Depth from lsd:	-330.9	Mm date:	1
Dd date:	8	Yy date:	1985
Measurement number:	01	Measuring agency:	04
Method of meas:	1	Remark:	Not Reported
Date entered:	Not Reported	User name:	Not Reported

Water Level Info:		Pn well visit mark:	P
Depth from lsd:	-369.3	Mm date:	1
Dd date:	10	Yy date:	1983
Measurement number:	01	Measuring agency:	04
Method of meas:	1	Remark:	Not Reported
Date entered:	Not Reported	User name:	Not Reported

Water Level Info:		Pn well visit mark:	P
Depth from lsd:	-358.2	Mm date:	1
Dd date:	12	Yy date:	1979
Measurement number:	01	Measuring agency:	04
Method of meas:	1	Remark:	Not Reported
Date entered:	Not Reported	User name:	Not Reported

Water Level Info:		Pn well visit mark:	P
Depth from lsd:	-84.15	Mm date:	1
Dd date:	13	Yy date:	1939
Measurement number:	01	Measuring agency:	04
Method of meas:	1	Remark:	Not Reported
Date entered:	Not Reported	User name:	Not Reported

Water Level Info:		Pn well visit mark:	P
Depth from lsd:	-355.8	Mm date:	1
Dd date:	14	Yy date:	1982
Measurement number:	01	Measuring agency:	04
Method of meas:	1	Remark:	Not Reported
Date entered:	Not Reported	User name:	Not Reported

Water Level Info:		Pn well visit mark:	P
Depth from lsd:	-81.08	Mm date:	1
Dd date:	17	Yy date:	1939
Measurement number:	01	Measuring agency:	04
Method of meas:	1	Remark:	Not Reported
Date entered:	Not Reported	User name:	Not Reported

Water Level Info:		Pn well visit mark:	P
Depth from lsd:	-346.3	Mm date:	1
Dd date:	17	Yy date:	1986
Measurement number:	01	Measuring agency:	04
Method of meas:	1	Remark:	Not Reported
Date entered:	Not Reported	User name:	Not Reported

Water Level Info:		Pn well visit mark:	P
Depth from lsd:	-76.9	Mm date:	1
Dd date:	20	Yy date:	1938
Measurement number:	02	Measuring agency:	04
Method of meas:	1	Remark:	Not Reported
Date entered:	Not Reported	User name:	Not Reported

Water Level Info:		Pn well visit mark:	P
Depth from lsd:	-339.8	Mm date:	1
Dd date:	20	Yy date:	1987
Measurement number:	01	Measuring agency:	04
Method of meas:	7	Remark:	Not Reported
Date entered:	Not Reported	User name:	Not Reported

Water Level Info:		Pn well visit mark:	P
Depth from lsd:	-112.1	Mm date:	1
Dd date:	22	Yy date:	1944
Measurement number:	01	Measuring agency:	04
Method of meas:	1	Remark:	Not Reported
Date entered:	Not Reported	User name:	Not Reported

Water Level Info:		Pn well visit mark:	P
Depth from lsd:	-335.4	Mm date:	1
Dd date:	24	Yy date:	1972
Measurement number:	01	Measuring agency:	04
Method of meas:	1	Remark:	Not Reported
Date entered:	Not Reported	User name:	Not Reported

Water Level Info:		Pn well visit mark:	P
Depth from lsd:	-123.4	Mm date:	1
Dd date:	25	Yy date:	1945
Measurement number:	01	Measuring agency:	04
Method of meas:	1	Remark:	Not Reported
Date entered:	Not Reported	User name:	Not Reported

Water Level Info:		Pn well visit mark:	P
Depth from lsd:	-336.4	Mm date:	1
Dd date:	30	Yy date:	1973
Measurement number:	01	Measuring agency:	04
Method of meas:	1	Remark:	Not Reported
Date entered:	Not Reported	User name:	Not Reported

Water Level Info:		Pn well visit mark:	P
Depth from lsd:	-154.9	Mm date:	2
Dd date:	3	Yy date:	1947
Measurement number:	01	Measuring agency:	04
Method of meas:	1	Remark:	Not Reported
Date entered:	Not Reported	User name:	Not Reported

Water Level Info:		Pn well visit mark:	P
Depth from lsd:	-163.3	Mm date:	2
Dd date:	4	Yy date:	1948
Measurement number:	01	Measuring agency:	04
Method of meas:	1	Remark:	Not Reported
Date entered:	Not Reported	User name:	Not Reported

Water Level Info:		Pn well visit mark:	P
Depth from lsd:	-325.2	Mm date:	2
Dd date:	4	Yy date:	1976
Measurement number:	02	Measuring agency:	04
Method of meas:	1	Remark:	Not Reported
Date entered:	Not Reported	User name:	Not Reported

Water Level Info:		Pn well visit mark:	P
Depth from lsd:	-145.4	Mm date:	2
Dd date:	5	Yy date:	1946
Measurement number:	01	Measuring agency:	04
Method of meas:	1	Remark:	Not Reported
Date entered:	Not Reported	User name:	Not Reported

Water Level Info:		Pn well visit mark:	P
Depth from lsd:	-332.2	Mm date:	2
Dd date:	6	Yy date:	1975
Measurement number:	02	Measuring agency:	04
Method of meas:	1	Remark:	Not Reported
Date entered:	Not Reported	User name:	Not Reported

Water Level Info:		Pn well visit mark:	P
Depth from lsd:	-174.2	Mm date:	2
Dd date:	7	Yy date:	1949
Measurement number:	01	Measuring agency:	04
Method of meas:	1	Remark:	Not Reported
Date entered:	Not Reported	User name:	Not Reported

Water Level Info:		Pn well visit mark:	P
Depth from lsd:	-347.5	Mm date:	2
Dd date:	8	Yy date:	1977
Measurement number:	02	Measuring agency:	04
Method of meas:	1	Remark:	Not Reported
Date entered:	Not Reported	User name:	Not Reported

Water Level Info:		Pn well visit mark:	P
Depth from lsd:	-174.4	Mm date:	2
Dd date:	9	Yy date:	1950
Measurement number:	01	Measuring agency:	04
Method of meas:	1	Remark:	Not Reported
Date entered:	Not Reported	User name:	Not Reported

Water Level Info:		Pn well visit mark:	P
Depth from lsd:	-215.1	Mm date:	2
Dd date:	10	Yy date:	1959
Measurement number:	01	Measuring agency:	04
Method of meas:	1	Remark:	Not Reported
Date entered:	Not Reported	User name:	Not Reported

Water Level Info:		Pn well visit mark:	P
Depth from lsd:	-221.4	Mm date:	2
Dd date:	10	Yy date:	1961
Measurement number:	01	Measuring agency:	04
Method of meas:	1	Remark:	Not Reported
Date entered:	Not Reported	User name:	Not Reported

Water Level Info:		Pn well visit mark:	P
Depth from lsd:	-281.2	Mm date:	2
Dd date:	10	Yy date:	1966
Measurement number:	01	Measuring agency:	04
Method of meas:	1	Remark:	Not Reported
Date entered:	Not Reported	User name:	Not Reported

Water Level Info:		Pn well visit mark:	P
Depth from lsd:	-215.5	Mm date:	2
Dd date:	11	Yy date:	1954
Measurement number:	01	Measuring agency:	04
Method of meas:	1	Remark:	Not Reported
Date entered:	Not Reported	User name:	Not Reported

Water Level Info:		Pn well visit mark:	P
Depth from lsd:	-327.9	Mm date:	2
Dd date:	11	Yy date:	1971
Measurement number:	01	Measuring agency:	04
Method of meas:	1	Remark:	Not Reported
Date entered:	Not Reported	User name:	Not Reported

Water Level Info:		Pn well visit mark:	P
Depth from lsd:	-303.1	Mm date:	2
Dd date:	12	Yy date:	1968
Measurement number:	01	Measuring agency:	04
Method of meas:	1	Remark:	Not Reported
Date entered:	Not Reported	User name:	Not Reported

Water Level Info:		Pn well visit mark:	P
Depth from lsd:	-197.3	Mm date:	2
Dd date:	16	Yy date:	1951
Measurement number:	01	Measuring agency:	04
Method of meas:	1	Remark:	Not Reported
Date entered:	Not Reported	User name:	Not Reported

Water Level Info:		Pn well visit mark:	P
Depth from lsd:	-309.2	Mm date:	2
Dd date:	16	Yy date:	1970
Measurement number:	01	Measuring agency:	04
Method of meas:	1	Remark:	Not Reported
Date entered:	Not Reported	User name:	Not Reported

Water Level Info:		Pn well visit mark:	P
Depth from lsd:	-217.3	Mm date:	2
Dd date:	18	Yy date:	1960
Measurement number:	01	Measuring agency:	04
Method of meas:	1	Remark:	Not Reported
Date entered:	Not Reported	User name:	Not Reported

Water Level Info:		Pn well visit mark:	P
Depth from lsd:	-288.0	Mm date:	2
Dd date:	20	Yy date:	1967
Measurement number:	01	Measuring agency:	04
Method of meas:	1	Remark:	Not Reported
Date entered:	Not Reported	User name:	Not Reported

Water Level Info:		Pn well visit mark:	P
Depth from lsd:	-350.2	Mm date:	2
Dd date:	20	Yy date:	1981
Measurement number:	01	Measuring agency:	04
Method of meas:	1	Remark:	Not Reported
Date entered:	Not Reported	User name:	Not Reported

Water Level Info:		Pn well visit mark:	P
Depth from lsd:	-80.22	Mm date:	2
Dd date:	21	Yy date:	1939
Measurement number:	01	Measuring agency:	04
Method of meas:	1	Remark:	Not Reported
Date entered:	Not Reported	User name:	Not Reported

Water Level Info:		Pn well visit mark:	P
Depth from lsd:	-330.1	Mm date:	2
Dd date:	21	Yy date:	1974
Measurement number:	01	Measuring agency:	04
Method of meas:	1	Remark:	Not Reported
Date entered:	Not Reported	User name:	Not Reported

Water Level Info:		Pn well visit mark:	P
Depth from lsd:	-79.83	Mm date:	2
Dd date:	24	Yy date:	1939
Measurement number:	01	Measuring agency:	04
Method of meas:	1	Remark:	Not Reported
Date entered:	Not Reported	User name:	Not Reported

Water Level Info:		Pn well visit mark:	P
Depth from lsd:	-228.4	Mm date:	2
Dd date:	27	Yy date:	1957
Measurement number:	01	Measuring agency:	04
Method of meas:	1	Remark:	Not Reported
Date entered:	Not Reported	User name:	Not Reported

Water Level Info:		Pn well visit mark:	P
Depth from lsd:	-91.13	Mm date:	2
Dd date:	28	Yy date:	1940
Measurement number:	01	Measuring agency:	04
Method of meas:	1	Remark:	Not Reported
Date entered:	Not Reported	User name:	Not Reported

Water Level Info:		Pn well visit mark:	P
Depth from lsd:	-188	Mm date:	2
Dd date:	29	Yy date:	1952
Measurement number:	01	Measuring agency:	04
Method of meas:	1	Remark:	Not Reported
Date entered:	Not Reported	User name:	Not Reported

Water Level Info:		Pn well visit mark:	P
Depth from lsd:	-74.03	Mm date:	3
Dd date:	1	Yy date:	1938
Measurement number:	01	Measuring agency:	04
Method of meas:	1	Remark:	Not Reported
Date entered:	Not Reported	User name:	Not Reported

Water Level Info:		Pn well visit mark:	P
Depth from lsd:	-269.7	Mm date:	3
Dd date:	1	Yy date:	1965
Measurement number:	01	Measuring agency:	04
Method of meas:	1	Remark:	Not Reported
Date entered:	Not Reported	User name:	Not Reported

Water Level Info:		Pn well visit mark:	P
Depth from lsd:	-215.2	Mm date:	3
Dd date:	4	Yy date:	1958
Measurement number:	01	Measuring agency:	04
Method of meas:	1	Remark:	Not Reported
Date entered:	Not Reported	User name:	Not Reported

Water Level Info:		Pn well visit mark:	P
Depth from lsd:	-100.2	Mm date:	3
Dd date:	6	Yy date:	1942
Measurement number:	01	Measuring agency:	04
Method of meas:	1	Remark:	Not Reported
Date entered:	Not Reported	User name:	Not Reported

Water Level Info:		Pn well visit mark:	P
Depth from lsd:	-247.1	Mm date:	3
Dd date:	7	Yy date:	1963
Measurement number:	01	Measuring agency:	04
Method of meas:	1	Remark:	Not Reported
Date entered:	Not Reported	User name:	Not Reported

Water Level Info:		Pn well visit mark:	P
Depth from lsd:	-298.0	Mm date:	3
Dd date:	7	Yy date:	1969
Measurement number:	01	Measuring agency:	04
Method of meas:	1	Remark:	Not Reported
Date entered:	Not Reported	User name:	Not Reported

Water Level Info:		Pn well visit mark:	P
Depth from lsd:	-153.0	Mm date:	3
Dd date:	8	Yy date:	1947
Measurement number:	01	Measuring agency:	04
Method of meas:	1	Remark:	Not Reported
Date entered:	Not Reported	User name:	Not Reported

Water Level Info:		Pn well visit mark:	P
Depth from lsd:	-222.8	Mm date:	3
Dd date:	8	Yy date:	1955
Measurement number:	01	Measuring agency:	04
Method of meas:	1	Remark:	Not Reported
Date entered:	Not Reported	User name:	Not Reported

Water Level Info:		Pn well visit mark:	P
Depth from lsd:	-218.6	Mm date:	3
Dd date:	8	Yy date:	1956
Measurement number:	01	Measuring agency:	04
Method of meas:	1	Remark:	Not Reported
Date entered:	Not Reported	User name:	Not Reported

Water Level Info:		Pn well visit mark:	P
Depth from lsd:	-143.6	Mm date:	3
Dd date:	16	Yy date:	1946
Measurement number:	01	Measuring agency:	04
Method of meas:	1	Remark:	Not Reported
Date entered:	Not Reported	User name:	Not Reported

Water Level Info:		Pn well visit mark:	P
Depth from lsd:	-86.47	Mm date:	3
Dd date:	18	Yy date:	1939
Measurement number:	01	Measuring agency:	04
Method of meas:	1	Remark:	Not Reported
Date entered:	Not Reported	User name:	Not Reported

Water Level Info:		Pn well visit mark:	P
Depth from lsd:	-86.22	Mm date:	3
Dd date:	21	Yy date:	1939
Measurement number:	01	Measuring agency:	04
Method of meas:	1	Remark:	Not Reported
Date entered:	Not Reported	User name:	Not Reported

Water Level Info:		Pn well visit mark:	P
Depth from lsd:	-126.7	Mm date:	3
Dd date:	22	Yy date:	1945
Measurement number:	01	Measuring agency:	04
Method of meas:	1	Remark:	Not Reported
Date entered:	Not Reported	User name:	Not Reported

Water Level Info:		Pn well visit mark:	P
Depth from lsd:	-79	Mm date:	3
Dd date:	23	Yy date:	1938
Measurement number:	01	Measuring agency:	04
Method of meas:	1	Remark:	Not Reported
Date entered:	Not Reported	User name:	Not Reported

Water Level Info:		Pn well visit mark:	P
Depth from lsd:	-76.32	Mm date:	4
Dd date:	22	Yy date:	1938
Measurement number:	01	Measuring agency:	04
Method of meas:	1	Remark:	Not Reported
Date entered:	Not Reported	User name:	Not Reported

Water Level Info:		Pn well visit mark:	P
Depth from lsd:	-88.79	Mm date:	4
Dd date:	22	Yy date:	1939
Measurement number:	01	Measuring agency:	04
Method of meas:	1	Remark:	Not Reported
Date entered:	Not Reported	User name:	Not Reported

Water Level Info:		Pn well visit mark:	P
Depth from lsd:	-118.0	Mm date:	5
Dd date:	16	Yy date:	1944
Measurement number:	01	Measuring agency:	04
Method of meas:	1	Remark:	Not Reported
Date entered:	Not Reported	User name:	Not Reported

Water Level Info:		Pn well visit mark:	P
Depth from lsd:	-147.2	Mm date:	5
Dd date:	19	Yy date:	1946
Measurement number:	01	Measuring agency:	04
Method of meas:	1	Remark:	Not Reported
Date entered:	Not Reported	User name:	Not Reported

Water Level Info:		Pn well visit mark:	P
Depth from lsd:	-74.76	Mm date:	5
Dd date:	21	Yy date:	1938
Measurement number:	01	Measuring agency:	04
Method of meas:	1	Remark:	Not Reported
Date entered:	Not Reported	User name:	Not Reported

Water Level Info:		Pn well visit mark:	P
Depth from lsd:	-99.36	Mm date:	5
Dd date:	21	Yy date:	1940
Measurement number:	01	Measuring agency:	04
Method of meas:	1	Remark:	Not Reported
Date entered:	Not Reported	User name:	Not Reported

Water Level Info:		Pn well visit mark:	P
Depth from lsd:	-88.07	Mm date:	5
Dd date:	25	Yy date:	1939
Measurement number:	01	Measuring agency:	04
Method of meas:	1	Remark:	Not Reported
Date entered:	Not Reported	User name:	Not Reported

Water Level Info:		Pn well visit mark:	P
Depth from lsd:	-156.0	Mm date:	6
Dd date:	3	Yy date:	1947
Measurement number:	01	Measuring agency:	04
Method of meas:	1	Remark:	Not Reported
Date entered:	Not Reported	User name:	Not Reported

Water Level Info:		Pn well visit mark:	P
Depth from lsd:	-183.0	Mm date:	6
Dd date:	8	Yy date:	1949
Measurement number:	01	Measuring agency:	04
Method of meas:	1	Remark:	Not Reported
Date entered:	Not Reported	User name:	Not Reported

Water Level Info:		Pn well visit mark:	P
Depth from lsd:	-176.2	Mm date:	6
Dd date:	8	Yy date:	1950
Measurement number:	01	Measuring agency:	04
Method of meas:	1	Remark:	Not Reported
Date entered:	Not Reported	User name:	Not Reported

Water Level Info:		Pn well visit mark:	P
Depth from lsd:	-229.6	Mm date:	6
Dd date:	8	Yy date:	1956
Measurement number:	01	Measuring agency:	04
Method of meas:	1	Remark:	Not Reported
Date entered:	Not Reported	User name:	Not Reported

Water Level Info:		Pn well visit mark:	P
Depth from lsd:	-221.8	Mm date:	6
Dd date:	8	Yy date:	1959
Measurement number:	01	Measuring agency:	04
Method of meas:	1	Remark:	Not Reported
Date entered:	Not Reported	User name:	Not Reported

Water Level Info:		Pn well visit mark:	P
Depth from lsd:	-229.5	Mm date:	6
Dd date:	9	Yy date:	1958
Measurement number:	01	Measuring agency:	04
Method of meas:	1	Remark:	Not Reported
Date entered:	Not Reported	User name:	Not Reported

Water Level Info:		Pn well visit mark:	P
Depth from lsd:	-171.8	Mm date:	6
Dd date:	10	Yy date:	1948
Measurement number:	01	Measuring agency:	04
Method of meas:	1	Remark:	Not Reported
Date entered:	Not Reported	User name:	Not Reported

Water Level Info:		Pn well visit mark:	P
Depth from lsd:	-224.4	Mm date:	6
Dd date:	10	Yy date:	1955
Measurement number:	01	Measuring agency:	04
Method of meas:	1	Remark:	Not Reported
Date entered:	Not Reported	User name:	Not Reported

Water Level Info:		Pn well visit mark:	P
Depth from lsd:	-226.8	Mm date:	6
Dd date:	11	Yy date:	1953
Measurement number:	01	Measuring agency:	04
Method of meas:	1	Remark:	Not Reported
Date entered:	Not Reported	User name:	Not Reported

Water Level Info:		Pn well visit mark:	P
Depth from lsd:	-201.3	Mm date:	6
Dd date:	12	Yy date:	1951
Measurement number:	01	Measuring agency:	04
Method of meas:	1	Remark:	Not Reported
Date entered:	Not Reported	User name:	Not Reported

Water Level Info:		Pn well visit mark:	P
Depth from lsd:	-201.4	Mm date:	6
Dd date:	13	Yy date:	1952
Measurement number:	01	Measuring agency:	04
Method of meas:	1	Remark:	Not Reported
Date entered:	Not Reported	User name:	Not Reported

Water Level Info:		Pn well visit mark:	P
Depth from lsd:	-238.6	Mm date:	6
Dd date:	13	Yy date:	1961
Measurement number:	01	Measuring agency:	04
Method of meas:	1	Remark:	Not Reported
Date entered:	Not Reported	User name:	Not Reported

Water Level Info:		Pn well visit mark:	P
Depth from lsd:	-236.6	Mm date:	6
Dd date:	13	Yy date:	1962
Measurement number:	01	Measuring agency:	04
Method of meas:	1	Remark:	Not Reported
Date entered:	Not Reported	User name:	Not Reported

Water Level Info:		Pn well visit mark:	P
Depth from lsd:	-258.2	Mm date:	6
Dd date:	13	Yy date:	1963
Measurement number:	01	Measuring agency:	04
Method of meas:	1	Remark:	Not Reported
Date entered:	Not Reported	User name:	Not Reported

Water Level Info:		Pn well visit mark:	P
Depth from lsd:	-226.6	Mm date:	6
Dd date:	16	Yy date:	1954
Measurement number:	01	Measuring agency:	04
Method of meas:	1	Remark:	Not Reported
Date entered:	Not Reported	User name:	Not Reported

Water Level Info:		Pn well visit mark:	P
Depth from lsd:	-223.5	Mm date:	6
Dd date:	17	Yy date:	1957
Measurement number:	01	Measuring agency:	04
Method of meas:	1	Remark:	Not Reported
Date entered:	Not Reported	User name:	Not Reported

Water Level Info:		Pn well visit mark:	P
Depth from lsd:	-236.4	Mm date:	6
Dd date:	17	Yy date:	1960
Measurement number:	01	Measuring agency:	04
Method of meas:	1	Remark:	Not Reported
Date entered:	Not Reported	User name:	Not Reported

Water Level Info:		Pn well visit mark:	P
Depth from lsd:	-143.0	Mm date:	6
Dd date:	20	Yy date:	1945
Measurement number:	01	Measuring agency:	04
Method of meas:	1	Remark:	Not Reported
Date entered:	Not Reported	User name:	Not Reported

Water Level Info:		Pn well visit mark:	P
Depth from lsd:	-92.17	Mm date:	6
Dd date:	22	Yy date:	1939
Measurement number:	01	Measuring agency:	04
Method of meas:	1	Remark:	Not Reported
Date entered:	Not Reported	User name:	Not Reported

Water Level Info:		Pn well visit mark:	P
Depth from lsd:	-85.57	Mm date:	6
Dd date:	23	Yy date:	1938
Measurement number:	01	Measuring agency:	04
Method of meas:	1	Remark:	Not Reported
Date entered:	Not Reported	User name:	Not Reported

Water Level Info:		Pn well visit mark:	P
Depth from lsd:	-149.8	Mm date:	7
Dd date:	13	Yy date:	1946
Measurement number:	01	Measuring agency:	04
Method of meas:	1	Remark:	Not Reported
Date entered:	Not Reported	User name:	Not Reported

Water Level Info:		Pn well visit mark:	P
Depth from lsd:	-126.1	Mm date:	7
Dd date:	17	Yy date:	1944
Measurement number:	01	Measuring agency:	04
Method of meas:	1	Remark:	Not Reported
Date entered:	Not Reported	User name:	Not Reported

Water Level Info:		Pn well visit mark:	P
Depth from lsd:	-87.18	Mm date:	7
Dd date:	20	Yy date:	1938
Measurement number:	01	Measuring agency:	04
Method of meas:	1	Remark:	Not Reported
Date entered:	Not Reported	User name:	Not Reported

Water Level Info:		Pn well visit mark:	P
Depth from lsd:	-131.8	Mm date:	7
Dd date:	28	Yy date:	1944
Measurement number:	01	Measuring agency:	04
Method of meas:	1	Remark:	Not Reported
Date entered:	Not Reported	User name:	Not Reported

Water Level Info:		Pn well visit mark:	P
Depth from lsd:	-170.2	Mm date:	8
Dd date:	21	Yy date:	1947
Measurement number:	01	Measuring agency:	04
Method of meas:	1	Remark:	Not Reported
Date entered:	Not Reported	User name:	Not Reported

Water Level Info:		Pn well visit mark:	P
Depth from lsd:	-109.7	Mm date:	8
Dd date:	23	Yy date:	1940
Measurement number:	01	Measuring agency:	04
Method of meas:	1	Remark:	Not Reported
Date entered:	Not Reported	User name:	Not Reported

Water Level Info:		Pn well visit mark:	P
Depth from lsd:	-136.2	Mm date:	8
Dd date:	24	Yy date:	1943
Measurement number:	01	Measuring agency:	04
Method of meas:	1	Remark:	Not Reported
Date entered:	Not Reported	User name:	Not Reported

Water Level Info:		Pn well visit mark:	P
Depth from lsd:	-87.6	Mm date:	8
Dd date:	25	Yy date:	1938
Measurement number:	01	Measuring agency:	04
Method of meas:	1	Remark:	Not Reported
Date entered:	Not Reported	User name:	Not Reported

Water Level Info:		Pn well visit mark:	P
Depth from lsd:	-157.7	Mm date:	9
Dd date:	6	Yy date:	1946
Measurement number:	01	Measuring agency:	04
Method of meas:	1	Remark:	Not Reported
Date entered:	Not Reported	User name:	Not Reported

Water Level Info:		Pn well visit mark:	P
Depth from lsd:	-124	Mm date:	9
Dd date:	8	Yy date:	1944
Measurement number:	01	Measuring agency:	04
Method of meas:	1	Remark:	Not Reported
Date entered:	Not Reported	User name:	Not Reported

Water Level Info:		Pn well visit mark:	P
Depth from lsd:	-114.3	Mm date:	9
Dd date:	9	Yy date:	1941
Measurement number:	01	Measuring agency:	04
Method of meas:	1	Remark:	Not Reported
Date entered:	Not Reported	User name:	Not Reported

Water Level Info:		Pn well visit mark:	P
Depth from lsd:	-110.2	Mm date:	9
Dd date:	9	Yy date:	1942
Measurement number:	01	Measuring agency:	04
Method of meas:	1	Remark:	Not Reported
Date entered:	Not Reported	User name:	Not Reported

Water Level Info:		Pn well visit mark:	P
Depth from lsd:	-238.2	Mm date:	9
Dd date:	9	Yy date:	1957
Measurement number:	01	Measuring agency:	04
Method of meas:	1	Remark:	Not Reported
Date entered:	Not Reported	User name:	Not Reported

Water Level Info:		Pn well visit mark:	P
Depth from lsd:	-278.4	Mm date:	9
Dd date:	9	Yy date:	1964
Measurement number:	01	Measuring agency:	04
Method of meas:	1	Remark:	Not Reported
Date entered:	Not Reported	User name:	Not Reported

Water Level Info:		Pn well visit mark:	P
Depth from lsd:	-219.8	Mm date:	9
Dd date:	10	Yy date:	1952
Measurement number:	01	Measuring agency:	04
Method of meas:	1	Remark:	Not Reported
Date entered:	Not Reported	User name:	Not Reported

Water Level Info:		Pn well visit mark:	P
Depth from lsd:	-203.2	Mm date:	9
Dd date:	11	Yy date:	1951
Measurement number:	01	Measuring agency:	04
Method of meas:	1	Remark:	Not Reported
Date entered:	Not Reported	User name:	Not Reported

Water Level Info:		Pn well visit mark:	P
Depth from lsd:	-235.7	Mm date:	9
Dd date:	12	Yy date:	1958
Measurement number:	01	Measuring agency:	04
Method of meas:	1	Remark:	Not Reported
Date entered:	Not Reported	User name:	Not Reported

Water Level Info:		Pn well visit mark:	P
Depth from lsd:	-231.4	Mm date:	9
Dd date:	12	Yy date:	1960
Measurement number:	01	Measuring agency:	04
Method of meas:	1	Remark:	Not Reported
Date entered:	Not Reported	User name:	Not Reported

Water Level Info:		Pn well visit mark:	P
Depth from lsd:	-314.2	Mm date:	9
Dd date:	12	Yy date:	1967
Measurement number:	01	Measuring agency:	04
Method of meas:	1	Remark:	Not Reported
Date entered:	Not Reported	User name:	Not Reported

Water Level Info:		Pn well visit mark:	P
Depth from lsd:	-190.1	Mm date:	9
Dd date:	14	Yy date:	1949
Measurement number:	01	Measuring agency:	04
Method of meas:	1	Remark:	Not Reported
Date entered:	Not Reported	User name:	Not Reported

Water Level Info:		Pn well visit mark:	P
Depth from lsd:	-229.0	Mm date:	9
Dd date:	16	Yy date:	1959
Measurement number:	01	Measuring agency:	04
Method of meas:	1	Remark:	Not Reported
Date entered:	Not Reported	User name:	Not Reported

Water Level Info:		Pn well visit mark:	P
Depth from lsd:	-179.8	Mm date:	9
Dd date:	17	Yy date:	1948
Measurement number:	01	Measuring agency:	04
Method of meas:	1	Remark:	Not Reported
Date entered:	Not Reported	User name:	Not Reported

Water Level Info:		Pn well visit mark:	P
Depth from lsd:	-246.3	Mm date:	9
Dd date:	17	Yy date:	1956
Measurement number:	01	Measuring agency:	04
Method of meas:	1	Remark:	Not Reported
Date entered:	Not Reported	User name:	Not Reported

Water Level Info:		Pn well visit mark:	P
Depth from lsd:	-168.8	Mm date:	9
Dd date:	18	Yy date:	1947
Measurement number:	01	Measuring agency:	04
Method of meas:	1	Remark:	Not Reported
Date entered:	Not Reported	User name:	Not Reported

Water Level Info:		Pn well visit mark:	P
Depth from lsd:	-230.5	Mm date:	9
Dd date:	18	Yy date:	1961
Measurement number:	01	Measuring agency:	04
Method of meas:	1	Remark:	Not Reported
Date entered:	Not Reported	User name:	Not Reported

Water Level Info:		Pn well visit mark:	P
Depth from lsd:	-254.8	Mm date:	9
Dd date:	19	Yy date:	1962
Measurement number:	01	Measuring agency:	04
Method of meas:	1	Remark:	Not Reported
Date entered:	Not Reported	User name:	Not Reported

Water Level Info:		Pn well visit mark:	P
Depth from lsd:	-189.3	Mm date:	9
Dd date:	20	Yy date:	1950
Measurement number:	01	Measuring agency:	04
Method of meas:	1	Remark:	Not Reported
Date entered:	Not Reported	User name:	Not Reported

Water Level Info:		Pn well visit mark:	P
Depth from lsd:	-295.1	Mm date:	9
Dd date:	21	Yy date:	1965
Measurement number:	01	Measuring agency:	04
Method of meas:	1	Remark:	Not Reported
Date entered:	Not Reported	User name:	Not Reported

Water Level Info:		Pn well visit mark:	P
Depth from lsd:	-82.15	Mm date:	9
Dd date:	22	Yy date:	1938
Measurement number:	01	Measuring agency:	04
Method of meas:	1	Remark:	Not Reported
Date entered:	Not Reported	User name:	Not Reported

Water Level Info:		Pn well visit mark:	P
Depth from lsd:	-97.15	Mm date:	9
Dd date:	25	Yy date:	1939
Measurement number:	01	Measuring agency:	04
Method of meas:	1	Remark:	Not Reported
Date entered:	Not Reported	User name:	Not Reported

Water Level Info:		Pn well visit mark:	P
Depth from lsd:	-235.2	Mm date:	9
Dd date:	25	Yy date:	1953
Measurement number:	01	Measuring agency:	04
Method of meas:	1	Remark:	Not Reported
Date entered:	Not Reported	User name:	Not Reported

Water Level Info:		Pn well visit mark:	P
Depth from lsd:	-122.8	Mm date:	9
Dd date:	29	Yy date:	1943
Measurement number:	01	Measuring agency:	04
Method of meas:	1	Remark:	Not Reported
Date entered:	Not Reported	User name:	Not Reported

Water Level Info:		Pn well visit mark:	P
Depth from lsd:	-225.3	Mm date:	10
Dd date:	4	Yy date:	1955
Measurement number:	01	Measuring agency:	04
Method of meas:	1	Remark:	Not Reported
Date entered:	Not Reported	User name:	Not Reported

Water Level Info:		Pn well visit mark:	P
Depth from lsd:	-85.65	Mm date:	10
Dd date:	21	Yy date:	1938
Measurement number:	01	Measuring agency:	04
Method of meas:	1	Remark:	Not Reported
Date entered:	Not Reported	User name:	Not Reported

Water Level Info:		Pn well visit mark:	P
Depth from lsd:	-149.3	Mm date:	11
Dd date:	14	Yy date:	1945
Measurement number:	01	Measuring agency:	04
Method of meas:	1	Remark:	Not Reported
Date entered:	Not Reported	User name:	Not Reported

Water Level Info:		Pn well visit mark:	P
Depth from lsd:	-156.9	Mm date:	11
Dd date:	15	Yy date:	1946
Measurement number:	01	Measuring agency:	04
Method of meas:	1	Remark:	Not Reported
Date entered:	Not Reported	User name:	Not Reported

Water Level Info:		Pn well visit mark:	P
Depth from lsd:	-90.32	Mm date:	11
Dd date:	21	Yy date:	1938
Measurement number:	01	Measuring agency:	04
Method of meas:	1	Remark:	Not Reported
Date entered:	Not Reported	User name:	Not Reported

Water Level Info:		Pn well visit mark:	P
Depth from lsd:	-156.2	Mm date:	12
Dd date:	2	Yy date:	1946
Measurement number:	01	Measuring agency:	04
Method of meas:	1	Remark:	Not Reported
Date entered:	Not Reported	User name:	Not Reported

Water Level Info:		Pn well visit mark:	P
Depth from lsd:	-120.2	Mm date:	12
Dd date:	4	Yy date:	1943
Measurement number:	01	Measuring agency:	04
Method of meas:	1	Remark:	Not Reported
Date entered:	Not Reported	User name:	Not Reported

Water Level Info:		Pn well visit mark:	P
Depth from lsd:	-183.6	Mm date:	12
Dd date:	5	Yy date:	1950
Measurement number:	01	Measuring agency:	04
Method of meas:	1	Remark:	Not Reported
Date entered:	Not Reported	User name:	Not Reported

Water Level Info:		Pn well visit mark:	P
Depth from lsd:	-163.2	Mm date:	12
Dd date:	8	Yy date:	1947
Measurement number:	01	Measuring agency:	04
Method of meas:	1	Remark:	Not Reported
Date entered:	Not Reported	User name:	Not Reported

Water Level Info:		Pn well visit mark:	P
Depth from lsd:	-219.5	Mm date:	12
Dd date:	8	Yy date:	1953
Measurement number:	01	Measuring agency:	04
Method of meas:	1	Remark:	Not Reported
Date entered:	Not Reported	User name:	Not Reported

Water Level Info:		Pn well visit mark:	P
Depth from lsd:	-218.7	Mm date:	12
Dd date:	8	Yy date:	1955
Measurement number:	01	Measuring agency:	04
Method of meas:	1	Remark:	Not Reported
Date entered:	Not Reported	User name:	Not Reported

Water Level Info:		Pn well visit mark:	P
Depth from lsd:	-122.3	Mm date:	12
Dd date:	9	Yy date:	1944
Measurement number:	01	Measuring agency:	04
Method of meas:	1	Remark:	Not Reported
Date entered:	Not Reported	User name:	Not Reported

Water Level Info:		Pn well visit mark:	P
Depth from lsd:	-174.5	Mm date:	12
Dd date:	10	Yy date:	1948
Measurement number:	01	Measuring agency:	04
Method of meas:	1	Remark:	Not Reported
Date entered:	Not Reported	User name:	Not Reported

Water Level Info:		Pn well visit mark:	P
Depth from lsd:	-190.4	Mm date:	12
Dd date:	10	Yy date:	1951
Measurement number:	01	Measuring agency:	04
Method of meas:	1	Remark:	Not Reported
Date entered:	Not Reported	User name:	Not Reported

Water Level Info:		Pn well visit mark:	P
Depth from lsd:	-223.1	Mm date:	12
Dd date:	10	Yy date:	1958
Measurement number:	01	Measuring agency:	04
Method of meas:	1	Remark:	Not Reported
Date entered:	Not Reported	User name:	Not Reported

Water Level Info:		Pn well visit mark:	P
Depth from lsd:	-84.49	Mm date:	12
Dd date:	14	Yy date:	1938
Measurement number:	01	Measuring agency:	04
Method of meas:	1	Remark:	Not Reported
Date entered:	Not Reported	User name:	Not Reported

Water Level Info:		Pn well visit mark:	P
Depth from lsd:	-184.4	Mm date:	12
Dd date:	15	Yy date:	1949
Measurement number:	01	Measuring agency:	04
Method of meas:	1	Remark:	Not Reported
Date entered:	Not Reported	User name:	Not Reported

Water Level Info:		Pn well visit mark:	P
Depth from lsd:	-226.0	Mm date:	12
Dd date:	16	Yy date:	1959
Measurement number:	01	Measuring agency:	04
Method of meas:	1	Remark:	Not Reported
Date entered:	Not Reported	User name:	Not Reported

Water Level Info:		Pn well visit mark:	P
Depth from lsd:	-214.6	Mm date:	12
Dd date:	17	Yy date:	1952
Measurement number:	01	Measuring agency:	04
Method of meas:	1	Remark:	Not Reported
Date entered:	Not Reported	User name:	Not Reported

Water Level Info:		Pn well visit mark:	P
Depth from lsd:	-234.6	Mm date:	12
Dd date:	17	Yy date:	1956
Measurement number:	01	Measuring agency:	04
Method of meas:	1	Remark:	Not Reported
Date entered:	Not Reported	User name:	Not Reported

Water Level Info:		Pn well visit mark:	P
Depth from lsd:	-215.9	Mm date:	12
Dd date:	17	Yy date:	1957
Measurement number:	01	Measuring agency:	04
Method of meas:	1	Remark:	Not Reported
Date entered:	Not Reported	User name:	Not Reported

Water Level Info:		Pn well visit mark:	P
Depth from lsd:	-83.54	Mm date:	12
Dd date:	20	Yy date:	1938
Measurement number:	01	Measuring agency:	04
Method of meas:	1	Remark:	Not Reported
Date entered:	Not Reported	User name:	Not Reported

Water Level Info:		Pn well visit mark:	P
Depth from lsd:	-221.0	Mm date:	12
Dd date:	29	Yy date:	1954
Measurement number:	01	Measuring agency:	04
Method of meas:	1	Remark:	Not Reported
Date entered:	Not Reported	User name:	Not Reported
Remarks:		Group number:	1
Remarks 1:	303 ft of screen between 514 and	Remarks 2:	1034 ft. Well abandoned about 1940.
Remarks:		Group number:	2
Remarks 1:	Well 3.	Remarks 2:	Not Reported

Map ID:	43		
Fid:	105854	State well:	6513613
County nam:	Harris	Basin name:	San Jacinto River
Gma:	14	Rwpa:	H
Previous w:	Not Reported		
Lat dec:	29.803333		
Long dec:	-95.405555		
Coordsourc:	+/- 10 Seconds		
Owner 1:	City of Houston	Owner 2:	Heights #2
Driller 1:	Layne Texas	Driller 2:	Not Reported
Aquifer co:	121EVGL	Aquifer id:	Gulf Coast
Elev of ls:	68	Elev meth:	Interpolated From Topo Map
Date drill:	00001923	Welltype:	Withdrawal of Water
Well depth:	1362	Depthsourc:	Another Government Agency
Welluse:	Unused		
Site id:	TXWDB5000105855		
Water Level Info:		Pn well visit mark:	P
Depth from lsd:	-19.5	Mm date:	3
Dd date:	5	Yy date:	1923
Measurement number:	01	Measuring agency:	07
Method of meas:	7	Remark:	Not Reported
Date entered:	25-SEP-97	User name:	Not Reported
Water Level Info:		Pn well visit mark:	P
Depth from lsd:	-63.9	Mm date:	8
Dd date:	26	Yy date:	1936
Measurement number:	01	Measuring agency:	04
Method of meas:	7	Remark:	Not Reported
Date entered:	25-SEP-97	User name:	Not Reported

Map ID:	43		
Fid:	74		
Permittee:	Houston, City of		
Wellowner:	Houston, City of		
Permitaggl:	1001		
Wellno:	1069		
Attn:	Carol Ellinger Haddock, P.E., Senior Assistant Di		
Correspond:	ACRES HOMES #2	Address:	611 Walker St, 18th Floor
Address2:	Not Reported	City:	Houston
State:	TX	Zip:	77002
Usage:	P	County:	H

GEOCHECK VERSION 2.1
STATE DATABASE WELL INFORMATION

Latd:	29		
Latm:	48		
Lats:	11		
Lond:	95		
Lonm:	24		
Lons:	19		
Latdd:	29.803055		
Londd:	-95.405277		
Statequadr:	13		
Stateblock:	65		
Stateni:	6		
Diameter:	24		
Yeardrill:	1965		
Totaldepth:	1730		
Depthfirst:	620		
Newregulat:	2		
Endmo:	1		
Alloc:	82000		
Altwater:	0		
Demand:	82000		
Begindate:	02/01/81	Enddate:	01/31/82
Agg2013:	0		
Pump2013:	0		
Wellpump20:	0		
Agg2012:	0		
Pump2012:	0		
Wellpump 1:	0		
Agg2011:	0		
Pump2011:	0		
Wellpump 2:	0		
Agg2010:	0		
Pump2010:	0		
Wellpump 3:	0		
Agg2009:	0		
Pump2009:	0		
Wellpump 4:	0		
Agg2008:	0		
Pump2008:	0		
Wellpump 5:	0		
Agg2007:	0		
Pump2007:	0		
Wellpump 6:	0		
Agg2006:	0		
Pump2006:	0		
Wellpump 7:	0		
Agg2005:	0		
Pump2005:	0		
Wellpump 8:	0		
Agg2004:	0		
Pump2004:	0		
Wellpump 9:	0		
Agg2003:	0		
Pump2003:	0		
Wellpum 10:	0		
Agg2002:	0		
Pump2002:	0		
Wellpum 11:	0		
Agg2001:	0		
Pump2001:	0		
Wellpum 12:	0		

Agg2000:	0
Pump2000:	0
Wellpum 13:	0
Agg1999:	0
Pump1999:	0
Wellpump19:	0
Agg1998:	0
Pump1998:	0
Wellpum 14:	0
Agg1997:	0
Pump1997:	0
Wellpum 15:	0
Agg1996:	0
Pump1996:	0
Wellpum 16:	0
Agg1995:	0
Pump1995:	0
Wellpum 17:	0
Agg1994:	0
Pump1994:	0
Wellpum 18:	0
Agg1993:	0
Pump1993:	0
Wellpum 19:	0
Agg1992:	0
Pump1992:	0
Wellpum 20:	0
Agg1991:	0
Pump1991:	0
Wellpum 21:	0
Agg1990:	0
Pump1990:	0
Wellpum 22:	0
Agg1989:	0
Pump1989:	0
Wellpum 23:	0
Agg1979:	11
Pump1979:	6668270000
Wellpum 24:	606206363
Agg1978:	10
Pump1978:	4880436030
Wellpum 25:	488043603
Agg1977:	10
Pump1977:	5942785980
Wellpum 26:	594278598
Agg1976:	10
Pump1976:	5717608000
Wellpum 27:	571760800
Inspector:	sulcak
Inspected:	10-MAY-12
Site id:	TXGH40000000075

Map ID: 43

GEOCHECK VERSION 2.1
STATE DATABASE WELL INFORMATION

Fid:	105851	State well:	6513607
County nam:	Harris	Basin name:	San Jacinto River
Gma:	14	Rwpa:	H
Previous w:	1411		
Lat dec:	29.803055		
Long dec:	-95.404722		
Coordsourc:	+/- 10 Seconds		
Owner 1:	City of Houston	Owner 2:	Heights #8
Driller 1:	Layne Texas	Driller 2:	Not Reported
Aquifer co:	112CEVG	Aquifer id:	Gulf Coast
Elev of ls:	67	Elev meth:	Interpolated From Topo Map
Date drill:	00001938	Welltype:	Withdrawal of Water
Well depth:	1252	Depthsourc:	Another Government Agency
Welluse:	Unused		
Site id:	TXWDB5000105852		

Casing Info:		Group number:	1
C s o indicator:	C	Diameter csg scn:	22
Top depth:	0	Bottom depth:	473

Casing Info:		Group number:	2
C s o indicator:	C	Diameter csg scn:	12
Top depth:	473	Bottom depth:	558

Casing Info:		Group number:	3
C s o indicator:	S	Diameter csg scn:	12
Top depth:	558	Bottom depth:	580

Casing Info:		Group number:	4
C s o indicator:	C	Diameter csg scn:	12
Top depth:	580	Bottom depth:	679

Casing Info:		Group number:	5
C s o indicator:	S	Diameter csg scn:	12
Top depth:	679	Bottom depth:	760

Casing Info:		Group number:	6
C s o indicator:	C	Diameter csg scn:	12
Top depth:	760	Bottom depth:	778

Casing Info:		Group number:	7
C s o indicator:	S	Diameter csg scn:	12
Top depth:	778	Bottom depth:	829

Casing Info:		Group number:	8
C s o indicator:	C	Diameter csg scn:	12
Top depth:	829	Bottom depth:	958

Casing Info:		Group number:	9
C s o indicator:	S	Diameter csg scn:	12
Top depth:	958	Bottom depth:	1007

Casing Info:		Group number:	10
C s o indicator:	C	Diameter csg scn:	12
Top depth:	1007	Bottom depth:	1017

Casing Info:		Group number:	11
C s o indicator:	S	Diameter csg scn:	12
Top depth:	1017	Bottom depth:	1042
Casing Info:		Group number:	12
C s o indicator:	C	Diameter csg scn:	12
Top depth:	1042	Bottom depth:	1062
Casing Info:		Group number:	13
C s o indicator:	S	Diameter csg scn:	12
Top depth:	1062	Bottom depth:	1156
Casing Info:		Group number:	14
C s o indicator:	C	Diameter csg scn:	12
Top depth:	1156	Bottom depth:	1175
Casing Info:		Group number:	15
C s o indicator:	S	Diameter csg scn:	12
Top depth:	1175	Bottom depth:	1240
Casing Info:		Group number:	16
C s o indicator:	C	Diameter csg scn:	12
Top depth:	1240	Bottom depth:	1252
Infrequent Const:			
Date:	6/20/1939		
Sample number:	1	Storet code:	01045
Flag:	Not Reported	Const val:	0.
Plus minus:	Not Reported		
Infrequent Const:			
Date:	7/23/1963		
Sample number:	1	Storet code:	00900
Flag:	Not Reported	Const val:	84
Plus minus:	Not Reported		
Water Level Info:		Pn well visit mark:	P
Depth from lsd:	-270	Mm date:	2
Dd date:	10	Yy date:	1967
Measurement number:	01	Measuring agency:	04
Method of meas:	3	Remark:	Not Reported
Date entered:	Not Reported	User name:	Not Reported
Water Level Info:		Pn well visit mark:	P
Depth from lsd:	-285	Mm date:	2
Dd date:	12	Yy date:	1968
Measurement number:	01	Measuring agency:	04
Method of meas:	3	Remark:	Not Reported
Date entered:	Not Reported	User name:	Not Reported
Water Level Info:		Pn well visit mark:	P
Depth from lsd:	-288	Mm date:	2
Dd date:	17	Yy date:	1970
Measurement number:	01	Measuring agency:	01
Method of meas:	1	Remark:	Not Reported
Date entered:	Not Reported	User name:	Not Reported

GEOCHECK VERSION 2.1
STATE DATABASE WELL INFORMATION

Water Level Info:		Pn well visit mark:	P
Depth from lsd:	-276	Mm date:	2
Dd date:	26	Yy date:	1969
Measurement number:	01	Measuring agency:	04
Method of meas:	3	Remark:	Not Reported
Date entered:	Not Reported	User name:	Not Reported

Water Level Info:		Pn well visit mark:	P
Depth from lsd:	-88.4	Mm date:	11
Dd date:	14	Yy date:	1938
Measurement number:	01	Measuring agency:	07
Method of meas:	7	Remark:	Not Reported
Date entered:	Not Reported	User name:	Not Reported

Water Quality Info:		Mm date:	6
Dd date:	20	Yydate:	1939
Sample number:	1	Sample time:	Not Reported
Temp centigrade:	Not Reported	Top s interval:	Not Reported
Bottom s interval:	Not Reported	Samp int aqcode:	Not Reported
Collection remarks:	Not Reported	Reliability rem:	99
Collecting agency:	Not Reported	Lab code:	Not Reported
Bu wqanalysis:	U	Q00955 flag:	Not Reported
Q00955 silica mgl:	11	Q00910 flag:	Not Reported
Q00910 calcium mgl:	23	Q00920 flag:	Not Reported
Q00920 magnes mgl:	2	Q00929 flag:	Not Reported
Q00929 sodium mgl:	113	Q00937 flag:	Not Reported
Q00937 potass mgl:	Not Reported	Q01080 flag:	Not Reported
Q01080 strontium:	Not Reported	Q00445 carb mgl:	0
Q00440 bicarb mgl:	301	Q00945 flag:	Not Reported
Q00945 sulfate mgl:	0	Q00940 flag:	Not Reported
Q00940 chloride mg:	47	Q00951 flag:	Not Reported
Q00951 fluoride mg:	Not Reported	Q71850 flag:	Not Reported
Q71850 nitrate mgl:	Not Reported	Q00403 flag:	Not Reported
Q00403 ph:	Not Reported	Q70300 tds:	344
Q00415 flag:	Not Reported	Q00415 phen alk:	0
Q00410 flag:	Not Reported	Q00410 total alk:	246.72
Q00900 tot hardnes:	66	Q00932 percent na:	78
Q00931 sar:	6.07	Q71860 rsc:	3.62
Q00095 flag:	Not Reported	Q00095 spec cond:	Not Reported
Date entered:	Not Reported	User name:	pnordstr
Bu value:	Not Reported		

Water Quality Info:		Mm date:	7
Dd date:	23	Yydate:	1963
Sample number:	1	Sample time:	Not Reported
Temp centigrade:	26	Top s interval:	Not Reported
Bottom s interval:	Not Reported	Samp int aqcode:	Not Reported
Collection remarks:	Not Reported	Reliability rem:	99
Collecting agency:	Not Reported	Lab code:	Not Reported
Bu wqanalysis:	U	Q00955 flag:	Not Reported
Q00955 silica mgl:	Not Reported	Q00910 flag:	Not Reported
Q00910 calcium mgl:	Not Reported	Q00920 flag:	Not Reported
Q00920 magnes mgl:	Not Reported	Q00929 flag:	Not Reported
Q00929 sodium mgl:	Not Reported	Q00937 flag:	Not Reported
Q00937 potass mgl:	Not Reported	Q01080 flag:	Not Reported
Q01080 strontium:	Not Reported	Q00445 carb mgl:	0
Q00440 bicarb mgl:	260	Q00945 flag:	Not Reported
Q00945 sulfate mgl:	Not Reported	Q00940 flag:	Not Reported
Q00940 chloride mg:	40	Q00951 flag:	Not Reported
Q00951 fluoride mg:	Not Reported	Q71850 flag:	Not Reported
Q71850 nitrate mgl:	Not Reported	Q00403 flag:	Not Reported
Q00403 ph:	7.1	Q70300 tds:	Not Reported

Q00415 flag:	Not Reported	Q00415 phen alk:	0
Q00410 flag:	Not Reported	Q00410 total alk:	213.11
Q00900 tot hardnes:	Not Reported	Q00932 percent na:	Not Reported
Q00931 sar:	Not Reported	Q71860 rsc:	Not Reported
Q00095 flag:	Not Reported	Q00095 spec cond:	523
Date entered:	Not Reported	User name:	pnordstr
Bu value:	Not Reported		

Remarks:		Group number:	1
Remarks 1:	Reported yield 1840 GPM with 72	Remarks 2:	feet recovery in 1939. Specific

Remarks:		Group number:	2
Remarks 1:	capacity 25.6 GPM/ft. Aquifer test	Remarks 2:	results in TWDB R-98. No test data

Remarks:		Group number:	3
Remarks 1:	in TWDB files.	Remarks 2:	Not Reported

Map ID:	43		
Fid:	19997	Pws id:	1010013
Water sour:	G1010013GV	Fips count:	201
Quadrangle:	2995-432		
Latitude:	294810		
Longitude:	952420		
Location a:	F	Agency:	USGS
Location m:	MAP-M1	Horizontal:	27
Spatial re:	C	Horizont 1:	U
Horizont 2:	S	Elevation:	0
Elevation :	Not Reported	Vertical d:	Not Reported
Location d:	17-MAY-07	Elevation1:	Not Reported
Elevatio 1:	Not Reported	Elevatio 2:	Not Reported
Latdd:	29.802778244		
Longdd:	95.4055557251		
Gps certif:	Not Reported	Need bette:	No
Last chang:	17-MAY-07	Initials:	GST
Remarks:	Not Reported		
Site id:	TXEQ40000019998		

Groundwater Info		PWS Id:	1010013
Well depth:	1470	Depth agency:	DRILL
Depth source:	D	Aquifer:	112CEVG
Aquifer id:	31		
Aquifer name:	Chicot		
Aquifer method:	W	Aquifer type:	0
Drill date:	19240000	Last change:	28-JAN-93
Initials:	Not Reported		
Remarks:	Not Reported		

Pws id:	1010013	Water source:	G1010013GV
Fips county code:	201	Quadrangle number:	2995-432
Latitude:	294810.		
Longitude:	952420.		
Location accuracy:	F	Agency:	USGS
Location method:	MAP-M1	Horizontal datum:	27
Spatial reference code:	C	Horizontal accuracy:	U
Horizontal reference:	S	Elevation:	Not Reported
Elevation method:	Not Reported	Vertical datum:	Not Reported
Location date:	17-MAY-07	Elevation date:	Not Reported

GEOCHECK VERSION 2.1
STATE DATABASE WELL INFORMATION

Elevation agency:	Not Reported	Elevation accuracy:	Not Reported
Latdd:	29.8027782440186		
Longdd:	95.4055557250977		
Gps certification number:	Not Reported	Need better location:	No
Last change:	17-MAY-07	Initials:	GST
Remarks:	Not Reported		

Pws id:	1010013	Water source:	G1010013GV
Date:	19380120	Depth from land surface:	-76.9
Agency:	USGS	Measuring method:	S
Remarks:	Not Reported		

Pws id:	1010013	Water source:	G1010013GV
Date:	19380301	Depth from land surface:	-74.03
Agency:	USGS	Measuring method:	R
Remarks:	Not Reported		

Pws id:	1010013	Water source:	G1010013GV
Date:	19380323	Depth from land surface:	-79.0
Agency:	USGS	Measuring method:	R
Remarks:	Not Reported		

Pws id:	1010013	Water source:	G1010013GV
Date:	19380422	Depth from land surface:	-76.32
Agency:	USGS	Measuring method:	R
Remarks:	Not Reported		

Pws id:	1010013	Water source:	G1010013GV
Date:	19380521	Depth from land surface:	-74.76
Agency:	USGS	Measuring method:	R
Remarks:	Not Reported		

Pws id:	1010013	Water source:	G1010013GV
Date:	19380623	Depth from land surface:	-85.57
Agency:	USGS	Measuring method:	R
Remarks:	Not Reported		

Pws id:	1010013	Water source:	G1010013GV
Date:	19380720	Depth from land surface:	-87.18
Agency:	USGS	Measuring method:	R
Remarks:	Not Reported		

Pws id:	1010013	Water source:	G1010013GV
Date:	19380825	Depth from land surface:	-87.6
Agency:	USGS	Measuring method:	R
Remarks:	Not Reported		

Pws id:	1010013	Water source:	G1010013GV
Date:	19380922	Depth from land surface:	-82.15
Agency:	USGS	Measuring method:	R
Remarks:	Not Reported		

Pws id:	1010013	Water source:	G1010013GV
Date:	19381021	Depth from land surface:	-85.65
Agency:	USGS	Measuring method:	R
Remarks:	Not Reported		

GEOCHECK VERSION 2.1
STATE DATABASE WELL INFORMATION

Pws id:	1010013	Water source:	G1010013GV
Date:	19381121	Depth from land surface:	-90.32
Agency:	USGS	Measuring method:	R
Remarks:	Not Reported		

Pws id:	1010013	Water source:	G1010013GV
Date:	19381214	Depth from land surface:	-84.49
Agency:	USGS	Measuring method:	R
Remarks:	Not Reported		

Pws id:	1010013	Water source:	G1010013GV
Date:	19381220	Depth from land surface:	-83.54
Agency:	USGS	Measuring method:	R
Remarks:	Not Reported		

Pws id:	1010013	Water source:	G1010013GV
Date:	19390113	Depth from land surface:	-84.15
Agency:	USGS	Measuring method:	R
Remarks:	Not Reported		

Pws id:	1010013	Water source:	G1010013GV
Date:	19390117	Depth from land surface:	-81.08
Agency:	USGS	Measuring method:	R
Remarks:	Not Reported		

Pws id:	1010013	Water source:	G1010013GV
Date:	19390221	Depth from land surface:	-80.22
Agency:	USGS	Measuring method:	R
Remarks:	Not Reported		

Pws id:	1010013	Water source:	G1010013GV
Date:	19390224	Depth from land surface:	-79.83
Agency:	USGS	Measuring method:	R
Remarks:	Not Reported		

Pws id:	1010013	Water source:	G1010013GV
Date:	19390318	Depth from land surface:	-86.47
Agency:	USGS	Measuring method:	R
Remarks:	Not Reported		

Pws id:	1010013	Water source:	G1010013GV
Date:	19390321	Depth from land surface:	-86.22
Agency:	USGS	Measuring method:	R
Remarks:	Not Reported		

Pws id:	1010013	Water source:	G1010013GV
Date:	19390422	Depth from land surface:	-88.79
Agency:	USGS	Measuring method:	R
Remarks:	Not Reported		

Pws id:	1010013	Water source:	G1010013GV
Date:	19390525	Depth from land surface:	-88.07
Agency:	USGS	Measuring method:	R
Remarks:	Not Reported		

GEOCHECK VERSION 2.1
STATE DATABASE WELL INFORMATION

Pws id:	1010013	Water source:	G1010013GV
Date:	19390622	Depth from land surface:	-92.17
Agency:	USGS	Measuring method:	R
Remarks:	Not Reported		

Pws id:	1010013	Water source:	G1010013GV
Date:	19390925	Depth from land surface:	-97.15
Agency:	USGS	Measuring method:	R
Remarks:	Not Reported		

Pws id:	1010013	Water source:	G1010013GV
Date:	19400228	Depth from land surface:	-91.13
Agency:	USGS	Measuring method:	R
Remarks:	Not Reported		

Pws id:	1010013	Water source:	G1010013GV
Date:	19400521	Depth from land surface:	-99.36
Agency:	USGS	Measuring method:	R
Remarks:	Not Reported		

Pws id:	1010013	Water source:	G1010013GV
Date:	19400823	Depth from land surface:	-109.72
Agency:	USGS	Measuring method:	R
Remarks:	Not Reported		

Pws id:	1010013	Water source:	G1010013GV
Date:	19410909	Depth from land surface:	-114.35
Agency:	USGS	Measuring method:	R
Remarks:	Not Reported		

Pws id:	1010013	Water source:	G1010013GV
Date:	19420306	Depth from land surface:	-100.25
Agency:	USGS	Measuring method:	R
Remarks:	Not Reported		

Pws id:	1010013	Water source:	G1010013GV
Date:	19420909	Depth from land surface:	-110.28
Agency:	USGS	Measuring method:	R
Remarks:	Not Reported		

Pws id:	1010013	Water source:	G1010013GV
Date:	19430824	Depth from land surface:	-136.26
Agency:	USGS	Measuring method:	R
Remarks:	Not Reported		

Pws id:	1010013	Water source:	G1010013GV
Date:	19430929	Depth from land surface:	-122.86
Agency:	USGS	Measuring method:	R
Remarks:	Not Reported		

Pws id:	1010013	Water source:	G1010013GV
Date:	19431204	Depth from land surface:	-120.22
Agency:	USGS	Measuring method:	R
Remarks:	Not Reported		

GEOCHECK VERSION 2.1
STATE DATABASE WELL INFORMATION

Pws id:	1010013	Water source:	G1010013GV
Date:	19440122	Depth from land surface:	-112.19
Agency:	USGS	Measuring method:	R
Remarks:	Not Reported		

Pws id:	1010013	Water source:	G1010013GV
Date:	19440516	Depth from land surface:	-118.03
Agency:	USGS	Measuring method:	R
Remarks:	Not Reported		

Pws id:	1010013	Water source:	G1010013GV
Date:	19440717	Depth from land surface:	-126.15
Agency:	USGS	Measuring method:	R
Remarks:	Not Reported		

Pws id:	1010013	Water source:	G1010013GV
Date:	19440728	Depth from land surface:	-131.84
Agency:	USGS	Measuring method:	R
Remarks:	Not Reported		

Pws id:	1010013	Water source:	G1010013GV
Date:	19440908	Depth from land surface:	-124.0
Agency:	USGS	Measuring method:	R
Remarks:	Not Reported		

Pws id:	1010013	Water source:	G1010013GV
Date:	19441209	Depth from land surface:	-122.38
Agency:	USGS	Measuring method:	R
Remarks:	Not Reported		

Pws id:	1010013	Water source:	G1010013GV
Date:	19450125	Depth from land surface:	-123.41
Agency:	USGS	Measuring method:	R
Remarks:	Not Reported		

Pws id:	1010013	Water source:	G1010013GV
Date:	19450322	Depth from land surface:	-126.74
Agency:	USGS	Measuring method:	R
Remarks:	Not Reported		

Pws id:	1010013	Water source:	G1010013GV
Date:	19450620	Depth from land surface:	-143.08
Agency:	USGS	Measuring method:	R
Remarks:	Not Reported		

Pws id:	1010013	Water source:	G1010013GV
Date:	19451114	Depth from land surface:	-149.38
Agency:	USGS	Measuring method:	R
Remarks:	Not Reported		

Pws id:	1010013	Water source:	G1010013GV
Date:	19460205	Depth from land surface:	-145.41
Agency:	USGS	Measuring method:	R
Remarks:	Not Reported		

GEOCHECK VERSION 2.1
STATE DATABASE WELL INFORMATION

Pws id:	1010013	Water source:	G1010013GV
Date:	19460316	Depth from land surface:	-143.6
Agency:	USGS	Measuring method:	R
Remarks:	Not Reported		

Pws id:	1010013	Water source:	G1010013GV
Date:	19460519	Depth from land surface:	-147.26
Agency:	USGS	Measuring method:	R
Remarks:	Not Reported		

Pws id:	1010013	Water source:	G1010013GV
Date:	19460713	Depth from land surface:	-149.88
Agency:	USGS	Measuring method:	R
Remarks:	Not Reported		

Pws id:	1010013	Water source:	G1010013GV
Date:	19460906	Depth from land surface:	-157.79
Agency:	USGS	Measuring method:	R
Remarks:	Not Reported		

Pws id:	1010013	Water source:	G1010013GV
Date:	19461115	Depth from land surface:	-156.98
Agency:	USGS	Measuring method:	R
Remarks:	Not Reported		

Pws id:	1010013	Water source:	G1010013GV
Date:	19461202	Depth from land surface:	-156.24
Agency:	USGS	Measuring method:	R
Remarks:	Not Reported		

Pws id:	1010013	Water source:	G1010013GV
Date:	19470203	Depth from land surface:	-154.9
Agency:	USGS	Measuring method:	R
Remarks:	Not Reported		

Pws id:	1010013	Water source:	G1010013GV
Date:	19470308	Depth from land surface:	-153.07
Agency:	USGS	Measuring method:	R
Remarks:	Not Reported		

Pws id:	1010013	Water source:	G1010013GV
Date:	19470603	Depth from land surface:	-156.09
Agency:	USGS	Measuring method:	R
Remarks:	Not Reported		

Pws id:	1010013	Water source:	G1010013GV
Date:	19470821	Depth from land surface:	-170.26
Agency:	USGS	Measuring method:	R
Remarks:	Not Reported		

Pws id:	1010013	Water source:	G1010013GV
Date:	19470918	Depth from land surface:	-168.8
Agency:	USGS	Measuring method:	R
Remarks:	Not Reported		

GEOCHECK VERSION 2.1
STATE DATABASE WELL INFORMATION

Pws id:	1010013	Water source:	G1010013GV
Date:	19471208	Depth from land surface:	-163.23
Agency:	USGS	Measuring method:	R
Remarks:	Not Reported		

Pws id:	1010013	Water source:	G1010013GV
Date:	19480204	Depth from land surface:	-163.35
Agency:	USGS	Measuring method:	R
Remarks:	Not Reported		

Pws id:	1010013	Water source:	G1010013GV
Date:	19480610	Depth from land surface:	-171.8
Agency:	USGS	Measuring method:	R
Remarks:	Not Reported		

Pws id:	1010013	Water source:	G1010013GV
Date:	19480917	Depth from land surface:	-179.8
Agency:	USGS	Measuring method:	R
Remarks:	Not Reported		

Pws id:	1010013	Water source:	G1010013GV
Date:	19481210	Depth from land surface:	-174.53
Agency:	USGS	Measuring method:	R
Remarks:	Not Reported		

Pws id:	1010013	Water source:	G1010013GV
Date:	19490207	Depth from land surface:	-174.2
Agency:	USGS	Measuring method:	R
Remarks:	Not Reported		

Pws id:	1010013	Water source:	G1010013GV
Date:	19490608	Depth from land surface:	-183.05
Agency:	USGS	Measuring method:	R
Remarks:	Not Reported		

Pws id:	1010013	Water source:	G1010013GV
Date:	19490914	Depth from land surface:	-190.1
Agency:	USGS	Measuring method:	R
Remarks:	Not Reported		

Pws id:	1010013	Water source:	G1010013GV
Date:	19491215	Depth from land surface:	-184.49
Agency:	USGS	Measuring method:	R
Remarks:	Not Reported		

Pws id:	1010013	Water source:	G1010013GV
Date:	19500209	Depth from land surface:	-174.49
Agency:	USGS	Measuring method:	R
Remarks:	Not Reported		

Pws id:	1010013	Water source:	G1010013GV
Date:	19500608	Depth from land surface:	-176.27
Agency:	USGS	Measuring method:	R
Remarks:	Not Reported		

GEOCHECK VERSION 2.1
STATE DATABASE WELL INFORMATION

Pws id:	1010013	Water source:	G1010013GV
Date:	19500920	Depth from land surface:	-189.32
Agency:	USGS	Measuring method:	R
Remarks:	Not Reported		

Pws id:	1010013	Water source:	G1010013GV
Date:	19501205	Depth from land surface:	-183.69
Agency:	USGS	Measuring method:	R
Remarks:	Not Reported		

Pws id:	1010013	Water source:	G1010013GV
Date:	19510216	Depth from land surface:	-197.37
Agency:	USGS	Measuring method:	R
Remarks:	Not Reported		

Pws id:	1010013	Water source:	G1010013GV
Date:	19510612	Depth from land surface:	-201.3
Agency:	USGS	Measuring method:	R
Remarks:	Not Reported		

Pws id:	1010013	Water source:	G1010013GV
Date:	19510911	Depth from land surface:	-203.22
Agency:	USGS	Measuring method:	R
Remarks:	Not Reported		

Pws id:	1010013	Water source:	G1010013GV
Date:	19511210	Depth from land surface:	-190.45
Agency:	USGS	Measuring method:	R
Remarks:	Not Reported		

Pws id:	1010013	Water source:	G1010013GV
Date:	19520229	Depth from land surface:	-188.0
Agency:	USGS	Measuring method:	R
Remarks:	Not Reported		

Pws id:	1010013	Water source:	G1010013GV
Date:	19520613	Depth from land surface:	-201.41
Agency:	USGS	Measuring method:	R
Remarks:	Not Reported		

Pws id:	1010013	Water source:	G1010013GV
Date:	19520910	Depth from land surface:	-219.85
Agency:	USGS	Measuring method:	R
Remarks:	Not Reported		

Pws id:	1010013	Water source:	G1010013GV
Date:	19521217	Depth from land surface:	-214.62
Agency:	USGS	Measuring method:	R
Remarks:	Not Reported		

Pws id:	1010013	Water source:	G1010013GV
Date:	19530611	Depth from land surface:	-226.8
Agency:	USGS	Measuring method:	R
Remarks:	Not Reported		

GEOCHECK VERSION 2.1
STATE DATABASE WELL INFORMATION

Pws id:	1010013	Water source:	G1010013GV
Date:	19530925	Depth from land surface:	-235.24
Agency:	USGS	Measuring method:	R
Remarks:	Not Reported		

Pws id:	1010013	Water source:	G1010013GV
Date:	19531208	Depth from land surface:	-219.5
Agency:	USGS	Measuring method:	R
Remarks:	Not Reported		

Pws id:	1010013	Water source:	G1010013GV
Date:	19540211	Depth from land surface:	-215.52
Agency:	USGS	Measuring method:	R
Remarks:	Not Reported		

Pws id:	1010013	Water source:	G1010013GV
Date:	19540616	Depth from land surface:	-226.62
Agency:	USGS	Measuring method:	R
Remarks:	Not Reported		

Pws id:	1010013	Water source:	G1010013GV
Date:	19541229	Depth from land surface:	-221.03
Agency:	USGS	Measuring method:	R
Remarks:	Not Reported		

Pws id:	1010013	Water source:	G1010013GV
Date:	19550308	Depth from land surface:	-222.84
Agency:	USGS	Measuring method:	R
Remarks:	Not Reported		

Pws id:	1010013	Water source:	G1010013GV
Date:	19550610	Depth from land surface:	-224.47
Agency:	USGS	Measuring method:	R
Remarks:	Not Reported		

Pws id:	1010013	Water source:	G1010013GV
Date:	19551004	Depth from land surface:	-225.39
Agency:	USGS	Measuring method:	R
Remarks:	Not Reported		

Pws id:	1010013	Water source:	G1010013GV
Date:	19551208	Depth from land surface:	-218.76
Agency:	USGS	Measuring method:	R
Remarks:	Not Reported		

Pws id:	1010013	Water source:	G1010013GV
Date:	19560308	Depth from land surface:	-218.6
Agency:	USGS	Measuring method:	R
Remarks:	Not Reported		

Pws id:	1010013	Water source:	G1010013GV
Date:	19560608	Depth from land surface:	-229.69
Agency:	USGS	Measuring method:	R
Remarks:	Not Reported		

GEOCHECK VERSION 2.1
STATE DATABASE WELL INFORMATION

Pws id:	1010013	Water source:	G1010013GV
Date:	19560917	Depth from land surface:	-246.3
Agency:	USGS	Measuring method:	R
Remarks:	Not Reported		

Pws id:	1010013	Water source:	G1010013GV
Date:	19561217	Depth from land surface:	-234.66
Agency:	USGS	Measuring method:	R
Remarks:	Not Reported		

Pws id:	1010013	Water source:	G1010013GV
Date:	19570227	Depth from land surface:	-228.46
Agency:	USGS	Measuring method:	R
Remarks:	Not Reported		

Pws id:	1010013	Water source:	G1010013GV
Date:	19570617	Depth from land surface:	-223.56
Agency:	USGS	Measuring method:	R
Remarks:	Not Reported		

Pws id:	1010013	Water source:	G1010013GV
Date:	19570909	Depth from land surface:	-238.28
Agency:	USGS	Measuring method:	R
Remarks:	Not Reported		

Pws id:	1010013	Water source:	G1010013GV
Date:	19571217	Depth from land surface:	-215.91
Agency:	USGS	Measuring method:	R
Remarks:	Not Reported		

Pws id:	1010013	Water source:	G1010013GV
Date:	19580304	Depth from land surface:	-215.27
Agency:	USGS	Measuring method:	R
Remarks:	Not Reported		

Pws id:	1010013	Water source:	G1010013GV
Date:	19580609	Depth from land surface:	-229.56
Agency:	USGS	Measuring method:	R
Remarks:	Not Reported		

Pws id:	1010013	Water source:	G1010013GV
Date:	19580912	Depth from land surface:	-235.79
Agency:	USGS	Measuring method:	R
Remarks:	Not Reported		

Pws id:	1010013	Water source:	G1010013GV
Date:	19581210	Depth from land surface:	-223.17
Agency:	USGS	Measuring method:	R
Remarks:	Not Reported		

Pws id:	1010013	Water source:	G1010013GV
Date:	19590210	Depth from land surface:	-215.11
Agency:	USGS	Measuring method:	R
Remarks:	Not Reported		

GEOCHECK VERSION 2.1
STATE DATABASE WELL INFORMATION

Pws id:	1010013	Water source:	G1010013GV
Date:	19590608	Depth from land surface:	-221.81
Agency:	USGS	Measuring method:	R
Remarks:	Not Reported		

Pws id:	1010013	Water source:	G1010013GV
Date:	19590916	Depth from land surface:	-229.08
Agency:	USGS	Measuring method:	R
Remarks:	Not Reported		

Pws id:	1010013	Water source:	G1010013GV
Date:	19591216	Depth from land surface:	-226.07
Agency:	USGS	Measuring method:	R
Remarks:	Not Reported		

Pws id:	1010013	Water source:	G1010013GV
Date:	19600218	Depth from land surface:	-217.36
Agency:	USGS	Measuring method:	R
Remarks:	Not Reported		

Pws id:	1010013	Water source:	G1010013GV
Date:	19600617	Depth from land surface:	-236.4
Agency:	USGS	Measuring method:	R
Remarks:	Not Reported		

Pws id:	1010013	Water source:	G1010013GV
Date:	19600912	Depth from land surface:	-231.48
Agency:	USGS	Measuring method:	R
Remarks:	Not Reported		

Pws id:	1010013	Water source:	G1010013GV
Date:	19610210	Depth from land surface:	-221.44
Agency:	USGS	Measuring method:	R
Remarks:	Not Reported		

Pws id:	1010013	Water source:	G1010013GV
Date:	19610613	Depth from land surface:	-238.67
Agency:	USGS	Measuring method:	R
Remarks:	Not Reported		

Pws id:	1010013	Water source:	G1010013GV
Date:	19610918	Depth from land surface:	-230.52
Agency:	USGS	Measuring method:	R
Remarks:	Not Reported		

Pws id:	1010013	Water source:	G1010013GV
Date:	19620613	Depth from land surface:	-236.68
Agency:	USGS	Measuring method:	R
Remarks:	Not Reported		

Pws id:	1010013	Water source:	G1010013GV
Date:	19620919	Depth from land surface:	-254.8
Agency:	USGS	Measuring method:	R
Remarks:	Not Reported		

GEOCHECK VERSION 2.1
STATE DATABASE WELL INFORMATION

Pws id:	1010013	Water source:	G1010013GV
Date:	19630307	Depth from land surface:	-247.17
Agency:	USGS	Measuring method:	R
Remarks:	Not Reported		

Pws id:	1010013	Water source:	G1010013GV
Date:	19630613	Depth from land surface:	-258.2
Agency:	USGS	Measuring method:	R
Remarks:	Not Reported		

Pws id:	1010013	Water source:	G1010013GV
Date:	19640909	Depth from land surface:	-278.4
Agency:	USGS	Measuring method:	R
Remarks:	Not Reported		

Pws id:	1010013	Water source:	G1010013GV
Date:	19650301	Depth from land surface:	-269.75
Agency:	USGS	Measuring method:	R
Remarks:	Not Reported		

Pws id:	1010013	Water source:	G1010013GV
Date:	19650921	Depth from land surface:	-295.19
Agency:	USGS	Measuring method:	R
Remarks:	Not Reported		

Pws id:	1010013	Water source:	G1010013GV
Date:	19660210	Depth from land surface:	-281.26
Agency:	USGS	Measuring method:	R
Remarks:	Not Reported		

Pws id:	1010013	Water source:	G1010013GV
Date:	19670220	Depth from land surface:	-288.06
Agency:	USGS	Measuring method:	S
Remarks:	Not Reported		

Pws id:	1010013	Water source:	G1010013GV
Date:	19670912	Depth from land surface:	-314.2
Agency:	USGS	Measuring method:	S
Remarks:	Not Reported		

Pws id:	1010013	Water source:	G1010013GV
Date:	19680212	Depth from land surface:	-303.1
Agency:	USGS	Measuring method:	S
Remarks:	Not Reported		

Pws id:	1010013	Water source:	G1010013GV
Date:	19690307	Depth from land surface:	-298.03
Agency:	USGS	Measuring method:	S
Remarks:	Not Reported		

Pws id:	1010013	Water source:	G1010013GV
Date:	19700216	Depth from land surface:	-309.22
Agency:	USGS	Measuring method:	S
Remarks:	Not Reported		

GEOCHECK VERSION 2.1
STATE DATABASE WELL INFORMATION

Pws id:	1010013	Water source:	G1010013GV
Date:	19710211	Depth from land surface:	-327.91
Agency:	USGS	Measuring method:	S
Remarks:	Not Reported		

Pws id:	1010013	Water source:	G1010013GV
Date:	19720124	Depth from land surface:	-335.43
Agency:	USGS	Measuring method:	S
Remarks:	Not Reported		

Pws id:	1010013	Water source:	G1010013GV
Date:	19730130	Depth from land surface:	-336.48
Agency:	USGS	Measuring method:	S
Remarks:	Not Reported		

Pws id:	1010013	Water source:	G1010013GV
Date:	19740221	Depth from land surface:	-330.14
Agency:	USGS	Measuring method:	S
Remarks:	Not Reported		

Pws id:	1010013	Water source:	G1010013GV
Date:	19750206	Depth from land surface:	-332.2
Agency:	USGS	Measuring method:	S
Remarks:	Not Reported		

Pws id:	1010013	Water source:	G1010013GV
Date:	19760204	Depth from land surface:	-325.21
Agency:	USGS	Measuring method:	S
Remarks:	Not Reported		

Pws id:	1010013	Water source:	G1010013GV
Date:	19770208	Depth from land surface:	-347.54
Agency:	USGS	Measuring method:	S
Remarks:	Not Reported		

Pws id:	1010013	Water source:	G1010013GV
Date:	19780105	Depth from land surface:	-349.51
Agency:	USGS	Measuring method:	S
Remarks:	Not Reported		

Pws id:	1010013	Water source:	G1010013GV
Date:	19790112	Depth from land surface:	-358.24
Agency:	USGS	Measuring method:	S
Remarks:	Not Reported		

Pws id:	1010013	Water source:	G1010013GV
Date:	19800107	Depth from land surface:	-353.75
Agency:	USGS	Measuring method:	S
Remarks:	Not Reported		

Pws id:	1010013	Water source:	G1010013GV
Date:	19810220	Depth from land surface:	-350.2
Agency:	USGS	Measuring method:	S
Remarks:	Not Reported		

GEOCHECK VERSION 2.1
STATE DATABASE WELL INFORMATION

Pws id:	1010013	Water source:	G1010013GV
Date:	19820114	Depth from land surface:	-355.88
Agency:	USGS	Measuring method:	S
Remarks:	Not Reported		

Pws id:	1010013	Water source:	G1010013GV
Date:	19830110	Depth from land surface:	-369.35
Agency:	USGS	Measuring method:	S
Remarks:	Not Reported		

Pws id:	1010013	Water source:	G1010013GV
Date:	19840104	Depth from land surface:	-339.6
Agency:	USGS	Measuring method:	S
Remarks:	Not Reported		

Pws id:	1010013	Water source:	G1010013GV
Date:	19850108	Depth from land surface:	-330.98
Agency:	USGS	Measuring method:	S
Remarks:	Not Reported		

Pws id:	1010013	Water source:	G1010013GV
Date:	19860117	Depth from land surface:	-346.32
Agency:	USGS	Measuring method:	S
Remarks:	Not Reported		

Pws id:	1010013	Water source:	G1010013GV
Date:	19870120	Depth from land surface:	-339.83
Agency:	USGS	Measuring method:	R
Remarks:	Not Reported		

Construction:

Top depth:	1450.	Bottom depth:	1470.
Depth positive:	Not Reported	Diameter:	0.
Opening type:	U	Casing material:	Not Reported
Opening material:	U	Opening length:	20.
Opening method:	8	Packer material:	Not Reported
Initials:	JEM	Last change:	28-JAN-02

Pws id:	1010013	Water source:	G1010013GV
Record number:	1	Top depth:	0.
Bottom depth:	4.	Thickness:	4.
Geologic description:	SURFACE SOIL		
Geologic correction:	Not Reported		
Source geologic data:	7	Initials:	JSA
Last change:	Not Reported		
Remarks:	Not Reported		

Pws id:	1010013	Water source:	G1010013GV
Record number:	2	Top depth:	4.
Bottom depth:	27.	Thickness:	23.
Geologic description:	CLAY		
Geologic correction:	Not Reported		
Source geologic data:	7	Initials:	JSA
Last change:	Not Reported		
Remarks:	Not Reported		

GEOCHECK VERSION 2.1
STATE DATABASE WELL INFORMATION

Pws id:	1010013	Water source:	G1010013GV
Record number:	3	Top depth:	27.
Bottom depth:	56.	Thickness:	29.
Geologic description:	SAND		
Geologic correction:	Not Reported		
Source geologic data:	7	Initials:	JSA
Last change:	Not Reported		
Remarks:	Not Reported		

Pws id:	1010013	Water source:	G1010013GV
Record number:	4	Top depth:	56.
Bottom depth:	113.	Thickness:	57.
Geologic description:	CLAY		
Geologic correction:	Not Reported		
Source geologic data:	7	Initials:	JSA
Last change:	Not Reported		
Remarks:	Not Reported		

Pws id:	1010013	Water source:	G1010013GV
Record number:	5	Top depth:	113.
Bottom depth:	144.	Thickness:	31.
Geologic description:	SAND		
Geologic correction:	Not Reported		
Source geologic data:	7	Initials:	JSA
Last change:	Not Reported		
Remarks:	Not Reported		

Pws id:	1010013	Water source:	G1010013GV
Record number:	6	Top depth:	144.
Bottom depth:	161.	Thickness:	17.
Geologic description:	CLAY		
Geologic correction:	Not Reported		
Source geologic data:	7	Initials:	JSA
Last change:	Not Reported		
Remarks:	Not Reported		

Pws id:	1010013	Water source:	G1010013GV
Record number:	7	Top depth:	161.
Bottom depth:	175.	Thickness:	14.
Geologic description:	SAND		
Geologic correction:	Not Reported		
Source geologic data:	7	Initials:	JSA
Last change:	Not Reported		
Remarks:	Not Reported		

Pws id:	1010013	Water source:	G1010013GV
Record number:	8	Top depth:	175.
Bottom depth:	212.	Thickness:	37.
Geologic description:	CLAY		
Geologic correction:	Not Reported		
Source geologic data:	7	Initials:	JSA
Last change:	Not Reported		
Remarks:	Not Reported		

GEOCHECK VERSION 2.1
STATE DATABASE WELL INFORMATION

Pws id:	1010013	Water source:	G1010013GV
Record number:	9	Top depth:	212.
Bottom depth:	263.	Thickness:	51.
Geologic description:	SAND		
Geologic correction:	Not Reported		
Source geologic data:	7	Initials:	JSA
Last change:	Not Reported		
Remarks:	Not Reported		

Pws id:	1010013	Water source:	G1010013GV
Record number:	10	Top depth:	263.
Bottom depth:	264.	Thickness:	1.
Geologic description:	GUMBO		
Geologic correction:	CLAY		
Source geologic data:	7	Initials:	JSA
Last change:	Not Reported		
Remarks:	Not Reported		

Pws id:	1010013	Water source:	G1010013GV
Record number:	11	Top depth:	264.
Bottom depth:	273.	Thickness:	9.
Geologic description:	CLAY		
Geologic correction:	Not Reported		
Source geologic data:	7	Initials:	JSA
Last change:	Not Reported		
Remarks:	Not Reported		

Pws id:	1010013	Water source:	G1010013GV
Record number:	12	Top depth:	273.
Bottom depth:	275.	Thickness:	2.
Geologic description:	SAND		
Geologic correction:	Not Reported		
Source geologic data:	7	Initials:	JSA
Last change:	Not Reported		
Remarks:	Not Reported		

Pws id:	1010013	Water source:	G1010013GV
Record number:	13	Top depth:	275.
Bottom depth:	294.	Thickness:	19.
Geologic description:	CLAY BOULDERS		
Geologic correction:	Not Reported		
Source geologic data:	7	Initials:	JSA
Last change:	Not Reported		
Remarks:	Not Reported		

Pws id:	1010013	Water source:	G1010013GV
Record number:	14	Top depth:	294.
Bottom depth:	383.	Thickness:	89.
Geologic description:	CLAY		
Geologic correction:	Not Reported		
Source geologic data:	7	Initials:	JSA
Last change:	Not Reported		
Remarks:	Not Reported		

GEOCHECK VERSION 2.1
STATE DATABASE WELL INFORMATION

Pws id:	1010013	Water source:	G1010013GV
Record number:	15	Top depth:	383.
Bottom depth:	415.	Thickness:	32.
Geologic description:	SAND		
Geologic correction:	Not Reported		
Source geologic data:	7	Initials:	JSA
Last change:	Not Reported		
Remarks:	Not Reported		

Pws id:	1010013	Water source:	G1010013GV
Record number:	16	Top depth:	415.
Bottom depth:	448.	Thickness:	33.
Geologic description:	CLAY		
Geologic correction:	Not Reported		
Source geologic data:	7	Initials:	JSA
Last change:	Not Reported		
Remarks:	Not Reported		

Pws id:	1010013	Water source:	G1010013GV
Record number:	17	Top depth:	448.
Bottom depth:	472.	Thickness:	24.
Geologic description:	SAND		
Geologic correction:	Not Reported		
Source geologic data:	7	Initials:	JSA
Last change:	Not Reported		
Remarks:	Not Reported		

Pws id:	1010013	Water source:	G1010013GV
Record number:	18	Top depth:	472.
Bottom depth:	553.	Thickness:	81.
Geologic description:	CLAY		
Geologic correction:	Not Reported		
Source geologic data:	7	Initials:	JSA
Last change:	Not Reported		
Remarks:	Not Reported		

Pws id:	1010013	Water source:	G1010013GV
Record number:	19	Top depth:	553.
Bottom depth:	579.	Thickness:	26.
Geologic description:	SAND		
Geologic correction:	Not Reported		
Source geologic data:	7	Initials:	JSA
Last change:	Not Reported		
Remarks:	Not Reported		

Pws id:	1010013	Water source:	G1010013GV
Record number:	20	Top depth:	579.
Bottom depth:	592.	Thickness:	13.
Geologic description:	CLAY		
Geologic correction:	Not Reported		
Source geologic data:	7	Initials:	JSA
Last change:	Not Reported		
Remarks:	Not Reported		

GEOCHECK VERSION 2.1
STATE DATABASE WELL INFORMATION

Pws id:	1010013	Water source:	G1010013GV
Record number:	21	Top depth:	592.
Bottom depth:	656.	Thickness:	64.
Geologic description:	SAND		
Geologic correction:	Not Reported		
Source geologic data:	7	Initials:	JSA
Last change:	Not Reported		
Remarks:	Not Reported		

Pws id:	1010013	Water source:	G1010013GV
Record number:	22	Top depth:	656.
Bottom depth:	669.	Thickness:	13.
Geologic description:	CLAY		
Geologic correction:	Not Reported		
Source geologic data:	7	Initials:	JSA
Last change:	Not Reported		
Remarks:	Not Reported		

Pws id:	1010013	Water source:	G1010013GV
Record number:	23	Top depth:	669.
Bottom depth:	758.	Thickness:	89.
Geologic description:	SAND		
Geologic correction:	Not Reported		
Source geologic data:	7	Initials:	JSA
Last change:	Not Reported		
Remarks:	Not Reported		

Pws id:	1010013	Water source:	G1010013GV
Record number:	24	Top depth:	758.
Bottom depth:	801.	Thickness:	43.
Geologic description:	SAND		
Geologic correction:	Not Reported		
Source geologic data:	7	Initials:	JSA
Last change:	Not Reported		
Remarks:	Not Reported		

Pws id:	1010013	Water source:	G1010013GV
Record number:	25	Top depth:	801.
Bottom depth:	809.	Thickness:	8.
Geologic description:	CLAY		
Geologic correction:	Not Reported		
Source geologic data:	7	Initials:	JSA
Last change:	Not Reported		
Remarks:	Not Reported		

Pws id:	1010013	Water source:	G1010013GV
Record number:	26	Top depth:	809.
Bottom depth:	830.	Thickness:	21.
Geologic description:	SAND		
Geologic correction:	Not Reported		
Source geologic data:	7	Initials:	JSA
Last change:	Not Reported		
Remarks:	Not Reported		

GEOCHECK VERSION 2.1
STATE DATABASE WELL INFORMATION

Pws id:	1010013	Water source:	G1010013GV
Record number:	27	Top depth:	830.
Bottom depth:	862.	Thickness:	32.
Geologic description:	CLAY		
Geologic correction:	Not Reported		
Source geologic data:	7	Initials:	JSA
Last change:	Not Reported		
Remarks:	Not Reported		

Pws id:	1010013	Water source:	G1010013GV
Record number:	28	Top depth:	862.
Bottom depth:	901.	Thickness:	39.
Geologic description:	SAND		
Geologic correction:	Not Reported		
Source geologic data:	7	Initials:	JSA
Last change:	Not Reported		
Remarks:	Not Reported		

Pws id:	1010013	Water source:	G1010013GV
Record number:	29	Top depth:	901.
Bottom depth:	920.	Thickness:	19.
Geologic description:	CLAY		
Geologic correction:	Not Reported		
Source geologic data:	7	Initials:	JSA
Last change:	Not Reported		
Remarks:	Not Reported		

Pws id:	1010013	Water source:	G1010013GV
Record number:	30	Top depth:	920.
Bottom depth:	964.	Thickness:	44.
Geologic description:	GUMBO		
Geologic correction:	CLAY		
Source geologic data:	7	Initials:	JSA
Last change:	Not Reported		
Remarks:	Not Reported		

Pws id:	1010013	Water source:	G1010013GV
Record number:	31	Top depth:	964.
Bottom depth:	1013.	Thickness:	49.
Geologic description:	SAND		
Geologic correction:	Not Reported		
Source geologic data:	7	Initials:	JSA
Last change:	Not Reported		
Remarks:	Not Reported		

Pws id:	1010013	Water source:	G1010013GV
Record number:	32	Top depth:	1013.
Bottom depth:	1059.	Thickness:	46.
Geologic description:	GUMBO		
Geologic correction:	CLAY		
Source geologic data:	7	Initials:	JSA
Last change:	Not Reported		
Remarks:	Not Reported		

GEOCHECK VERSION 2.1
STATE DATABASE WELL INFORMATION

Pws id:	1010013	Water source:	G1010013GV
Record number:	33	Top depth:	1059.
Bottom depth:	1135.	Thickness:	76.
Geologic description:	SAND		
Geologic correction:	Not Reported		
Source geologic data:	7	Initials:	JSA
Last change:	Not Reported		
Remarks:	Not Reported		

Pws id:	1010013	Water source:	G1010013GV
Record number:	34	Top depth:	1135.
Bottom depth:	1141.	Thickness:	6.
Geologic description:	GUMBO		
Geologic correction:	CLAY		
Source geologic data:	7	Initials:	JSA
Last change:	Not Reported		
Remarks:	Not Reported		

Pws id:	1010013	Water source:	G1010013GV
Record number:	35	Top depth:	1141.
Bottom depth:	1166.	Thickness:	25.
Geologic description:	SAND		
Geologic correction:	Not Reported		
Source geologic data:	7	Initials:	JSA
Last change:	Not Reported		
Remarks:	Not Reported		

Pws id:	1010013	Water source:	G1010013GV
Record number:	36	Top depth:	1166.
Bottom depth:	1179.	Thickness:	13.
Geologic description:	GUMBO		
Geologic correction:	CLAY		
Source geologic data:	7	Initials:	JSA
Last change:	Not Reported		
Remarks:	Not Reported		

Pws id:	1010013	Water source:	G1010013GV
Record number:	37	Top depth:	1179.
Bottom depth:	1194.	Thickness:	15.
Geologic description:	SAND		
Geologic correction:	Not Reported		
Source geologic data:	7	Initials:	JSA
Last change:	Not Reported		
Remarks:	Not Reported		

Map ID:	43		
Fid:	19996	Pws id:	1010013
Water sour:	G1010013GU	Fips count:	201
Quadrangle:	2995-432		
Latitude:	294810		
Longitude:	952420		
Location a:	F	Agency:	USGS
Location m:	MAP-M1	Horizontal:	27
Spatial re:	C	Horizont 1:	U
Horizont 2:	S	Elevation:	0
Elevation :	Not Reported	Vertical d:	Not Reported

GEOCHECK VERSION 2.1
STATE DATABASE WELL INFORMATION

Location d:	17-MAY-07	Elevation1:	Not Reported
Elevatio 1:	Not Reported	Elevatio 2:	Not Reported
Latdd:	29.802778244		
Longdd:	95.4055557251		
Gps certif:	Not Reported	Need bette:	No
Last chang:	17-MAY-07	Initials:	GST
Remarks:	Not Reported		
Site id:	TXEQ40000019997		

Groundwater Info		PWS Id:	1010013
Well depth:	1270	Depth agency:	DRILL
Depth source:	D	Aquifer:	121EVGL
Aquifer id:	32		
Aquifer name:	Evangeline		
Aquifer method:	W	Aquifer type:	0
Drill date:	19230305	Last change:	25-SEP-98
Initials:	Not Reported		
Remarks:	Not Reported		

Pws id:	1010013	Water source:	G1010013GU
Fips county code:	201	Quadrangle number:	2995-432
Latitude:	294810.		
Longitude:	952420.		
Location accuracy:	F	Agency:	USGS
Location method:	MAP-M1	Horizontal datum:	27
Spatial reference code:	C	Horizontal accuracy:	U
Horizontal reference:	S	Elevation:	Not Reported
Elevation method:	Not Reported	Vertical datum:	Not Reported
Location date:	17-MAY-07	Elevation date:	Not Reported
Elevation agency:	Not Reported	Elevation accuracy:	Not Reported
Latdd:	29.8027782440186		
Longdd:	95.4055557250977		
Gps certification number:	Not Reported	Need better location:	No
Last change:	17-MAY-07	Initials:	GST
Remarks:	Not Reported		

Pws id:	1010013	Water source:	G1010013GU
Date:	19230305	Depth from land surface:	-19.5
Agency:	DRILL	Measuring method:	R
Remarks:	Not Reported		

Pws id:	1010013	Water source:	G1010013GU
Date:	19360826	Depth from land surface:	-63.9
Agency:	USGS	Measuring method:	R
Remarks:	Not Reported		

Construction:			
Top depth:	1250.	Bottom depth:	1270.
Depth positive:	Not Reported	Diameter:	0.
Opening type:	U	Casing material:	Not Reported
Opening material:	U	Opening length:	20.
Opening method:	8	Packer material:	Not Reported
Initials:	JEM	Last change:	28-JAN-02

GEOCHECK VERSION 2.1
STATE DATABASE WELL INFORMATION

Pws id:	1010013	Water source:	G1010013GU
Record number:	1	Top depth:	0.
Bottom depth:	4.	Thickness:	4.
Geologic description:	SURFACE SOIL		
Geologic correction:	Not Reported		
Source geologic data:	7	Initials:	JSA
Last change:	Not Reported		
Remarks:	Not Reported		

Pws id:	1010013	Water source:	G1010013GU
Record number:	2	Top depth:	4.
Bottom depth:	23.	Thickness:	19.
Geologic description:	CLAY		
Geologic correction:	Not Reported		
Source geologic data:	7	Initials:	JSA
Last change:	Not Reported		
Remarks:	Not Reported		

Pws id:	1010013	Water source:	G1010013GU
Record number:	3	Top depth:	23.
Bottom depth:	56.	Thickness:	33.
Geologic description:	SAND		
Geologic correction:	Not Reported		
Source geologic data:	7	Initials:	JSA
Last change:	Not Reported		
Remarks:	Not Reported		

Pws id:	1010013	Water source:	G1010013GU
Record number:	4	Top depth:	56.
Bottom depth:	114.	Thickness:	58.
Geologic description:	CLAY		
Geologic correction:	Not Reported		
Source geologic data:	7	Initials:	JSA
Last change:	Not Reported		
Remarks:	Not Reported		

Pws id:	1010013	Water source:	G1010013GU
Record number:	5	Top depth:	114.
Bottom depth:	178.	Thickness:	64.
Geologic description:	SAND		
Geologic correction:	Not Reported		
Source geologic data:	7	Initials:	JSA
Last change:	Not Reported		
Remarks:	Not Reported		

Pws id:	1010013	Water source:	G1010013GU
Record number:	6	Top depth:	178.
Bottom depth:	207.	Thickness:	29.
Geologic description:	CLAY		
Geologic correction:	Not Reported		
Source geologic data:	7	Initials:	JSA
Last change:	Not Reported		
Remarks:	Not Reported		

GEOCHECK VERSION 2.1
STATE DATABASE WELL INFORMATION

Pws id:	1010013	Water source:	G1010013GU
Record number:	7	Top depth:	207.
Bottom depth:	244.	Thickness:	37.
Geologic description:	SAND		
Geologic correction:	Not Reported		
Source geologic data:	7	Initials:	JSA
Last change:	Not Reported		
Remarks:	Not Reported		

Pws id:	1010013	Water source:	G1010013GU
Record number:	8	Top depth:	244.
Bottom depth:	253.	Thickness:	9.
Geologic description:	CLAY		
Geologic correction:	Not Reported		
Source geologic data:	7	Initials:	JSA
Last change:	Not Reported		
Remarks:	Not Reported		

Pws id:	1010013	Water source:	G1010013GU
Record number:	9	Top depth:	253.
Bottom depth:	277.	Thickness:	24.
Geologic description:	SAND		
Geologic correction:	Not Reported		
Source geologic data:	7	Initials:	JSA
Last change:	Not Reported		
Remarks:	Not Reported		

Pws id:	1010013	Water source:	G1010013GU
Record number:	10	Top depth:	277.
Bottom depth:	279.	Thickness:	2.
Geologic description:	ROCK		
Geologic correction:	Not Reported		
Source geologic data:	7	Initials:	JSA
Last change:	Not Reported		
Remarks:	Not Reported		

Pws id:	1010013	Water source:	G1010013GU
Record number:	11	Top depth:	279.
Bottom depth:	299.	Thickness:	20.
Geologic description:	SAND		
Geologic correction:	Not Reported		
Source geologic data:	7	Initials:	JSA
Last change:	Not Reported		
Remarks:	Not Reported		

Pws id:	1010013	Water source:	G1010013GU
Record number:	12	Top depth:	299.
Bottom depth:	385.	Thickness:	86.
Geologic description:	GUMBO		
Geologic correction:	CLAY		
Source geologic data:	7	Initials:	JSA
Last change:	Not Reported		
Remarks:	Not Reported		

GEOCHECK VERSION 2.1
STATE DATABASE WELL INFORMATION

Pws id:	1010013	Water source:	G1010013GU
Record number:	13	Top depth:	385.
Bottom depth:	466.	Thickness:	81.
Geologic description:	SAND, GRAVEL		
Geologic correction:	Not Reported		
Source geologic data:	7	Initials:	JSA
Last change:	Not Reported		
Remarks:	Not Reported		

Pws id:	1010013	Water source:	G1010013GU
Record number:	14	Top depth:	466.
Bottom depth:	556.	Thickness:	90.
Geologic description:	GUMBO		
Geologic correction:	CLAY		
Source geologic data:	7	Initials:	JSA
Last change:	Not Reported		
Remarks:	Not Reported		

Pws id:	1010013	Water source:	G1010013GU
Record number:	15	Top depth:	556.
Bottom depth:	576.	Thickness:	20.
Geologic description:	SAND		
Geologic correction:	Not Reported		
Source geologic data:	7	Initials:	JSA
Last change:	Not Reported		
Remarks:	Not Reported		

Pws id:	1010013	Water source:	G1010013GU
Record number:	16	Top depth:	576.
Bottom depth:	611.	Thickness:	35.
Geologic description:	GUMBO		
Geologic correction:	CLAY		
Source geologic data:	7	Initials:	JSA
Last change:	Not Reported		
Remarks:	Not Reported		

Pws id:	1010013	Water source:	G1010013GU
Record number:	17	Top depth:	611.
Bottom depth:	653.	Thickness:	42.
Geologic description:	SAND		
Geologic correction:	Not Reported		
Source geologic data:	7	Initials:	JSA
Last change:	Not Reported		
Remarks:	Not Reported		

Pws id:	1010013	Water source:	G1010013GU
Record number:	18	Top depth:	653.
Bottom depth:	674.	Thickness:	21.
Geologic description:	GUMBO		
Geologic correction:	CLAY		
Source geologic data:	7	Initials:	JSA
Last change:	Not Reported		
Remarks:	Not Reported		

GEOCHECK VERSION 2.1
STATE DATABASE WELL INFORMATION

Pws id:	1010013	Water source:	G1010013GU
Record number:	19	Top depth:	674.
Bottom depth:	715.	Thickness:	41.
Geologic description:	SAND		
Geologic correction:	Not Reported		
Source geologic data:	7	Initials:	JSA
Last change:	Not Reported		
Remarks:	Not Reported		

Pws id:	1010013	Water source:	G1010013GU
Record number:	20	Top depth:	715.
Bottom depth:	721.	Thickness:	6.
Geologic description:	GUMBO		
Geologic correction:	CLAY		
Source geologic data:	7	Initials:	JSA
Last change:	Not Reported		
Remarks:	Not Reported		

Pws id:	1010013	Water source:	G1010013GU
Record number:	21	Top depth:	721.
Bottom depth:	762.	Thickness:	41.
Geologic description:	SAND		
Geologic correction:	Not Reported		
Source geologic data:	7	Initials:	JSA
Last change:	Not Reported		
Remarks:	Not Reported		

Pws id:	1010013	Water source:	G1010013GU
Record number:	22	Top depth:	762.
Bottom depth:	772.	Thickness:	10.
Geologic description:	GUMBO		
Geologic correction:	CLAY		
Source geologic data:	7	Initials:	JSA
Last change:	Not Reported		
Remarks:	Not Reported		

Pws id:	1010013	Water source:	G1010013GU
Record number:	23	Top depth:	772.
Bottom depth:	830.	Thickness:	58.
Geologic description:	SAND		
Geologic correction:	Not Reported		
Source geologic data:	7	Initials:	JSA
Last change:	Not Reported		
Remarks:	Not Reported		

Pws id:	1010013	Water source:	G1010013GU
Record number:	24	Top depth:	830.
Bottom depth:	870.	Thickness:	40.
Geologic description:	GUMBO		
Geologic correction:	CLAY		
Source geologic data:	7	Initials:	JSA
Last change:	Not Reported		
Remarks:	Not Reported		

GEOCHECK VERSION 2.1
STATE DATABASE WELL INFORMATION

Pws id:	1010013	Water source:	G1010013GU
Record number:	25	Top depth:	870.
Bottom depth:	899.	Thickness:	29.
Geologic description:	HARD SAND		
Geologic correction:	Not Reported		
Source geologic data:	7	Initials:	JSA
Last change:	Not Reported		
Remarks:	Not Reported		

Pws id:	1010013	Water source:	G1010013GU
Record number:	26	Top depth:	899.
Bottom depth:	969.	Thickness:	70.
Geologic description:	GUMBO		
Geologic correction:	CLAY		
Source geologic data:	7	Initials:	JSA
Last change:	Not Reported		
Remarks:	Not Reported		

Pws id:	1010013	Water source:	G1010013GU
Record number:	27	Top depth:	969.
Bottom depth:	1013.	Thickness:	44.
Geologic description:	SAND		
Geologic correction:	Not Reported		
Source geologic data:	7	Initials:	JSA
Last change:	Not Reported		
Remarks:	Not Reported		

Pws id:	1010013	Water source:	G1010013GU
Record number:	28	Top depth:	1013.
Bottom depth:	1023.	Thickness:	10.
Geologic description:	GUMBO		
Geologic correction:	CLAY		
Source geologic data:	7	Initials:	JSA
Last change:	Not Reported		
Remarks:	Not Reported		

Pws id:	1010013	Water source:	G1010013GU
Record number:	29	Top depth:	1023.
Bottom depth:	1053.	Thickness:	30.
Geologic description:	SAND		
Geologic correction:	Not Reported		
Source geologic data:	7	Initials:	JSA
Last change:	Not Reported		
Remarks:	Not Reported		

Pws id:	1010013	Water source:	G1010013GU
Record number:	30	Top depth:	1053.
Bottom depth:	1126.	Thickness:	73.
Geologic description:	GUMBO		
Geologic correction:	CLAY		
Source geologic data:	7	Initials:	JSA
Last change:	Not Reported		
Remarks:	Not Reported		

GEOCHECK VERSION 2.1
STATE DATABASE WELL INFORMATION

Pws id:	1010013	Water source:	G1010013GU
Record number:	31	Top depth:	1126.
Bottom depth:	1168.	Thickness:	42.
Geologic description:	GUMBO		
Geologic correction:	CLAY		
Source geologic data:	7	Initials:	JSA
Last change:	Not Reported		
Remarks:	Not Reported		

Pws id:	1010013	Water source:	G1010013GU
Record number:	32	Top depth:	1168.
Bottom depth:	1232.	Thickness:	64.
Geologic description:	SAND		
Geologic correction:	Not Reported		
Source geologic data:	7	Initials:	JSA
Last change:	Not Reported		
Remarks:	Not Reported		

Pws id:	1010013	Water source:	G1010013GU
Record number:	33	Top depth:	1232.
Bottom depth:	1275.	Thickness:	43.
Geologic description:	GUMBO		
Geologic correction:	CLAY		
Source geologic data:	7	Initials:	JSA
Last change:	Not Reported		
Remarks:	Not Reported		

Pws id:	1010013	Water source:	G1010013GU
Record number:	34	Top depth:	1275.
Bottom depth:	1354.	Thickness:	79.
Geologic description:	SAND		
Geologic correction:	Not Reported		
Source geologic data:	7	Initials:	JSA
Last change:	Not Reported		
Remarks:	Not Reported		

Pws id:	1010013	Water source:	G1010013GU
Record number:	35	Top depth:	1354.
Bottom depth:	1359.	Thickness:	5.
Geologic description:	GUMBO		
Geologic correction:	CLAY		
Source geologic data:	7	Initials:	JSA
Last change:	Not Reported		
Remarks:	Not Reported		

Map ID:	43		
Fid:	20001	Pws id:	1010013
Water sour:	G1010013GZ	Fips count:	201
Quadrangle:	2995-432		
Latitude:	294810		
Longitude:	952416		
Location a:	F	Agency:	USGS
Location m:	MAP-M1	Horizontal:	27
Spatial re:	C	Horizont 1:	U
Horizont 2:	S	Elevation:	0
Elevation :	Not Reported	Vertical d:	Not Reported

GEOCHECK VERSION 2.1
STATE DATABASE WELL INFORMATION

Location d:	17-MAY-07	Elevation1:	Not Reported
Elevatio 1:	Not Reported	Elevatio 2:	Not Reported
Latdd:	29.802778244		
Longdd:	95.4044418335		
Gps certif:	Not Reported	Need bette:	No
Last chang:	17-MAY-07	Initials:	GST
Remarks:	Not Reported		
Site id:	TXEQ40000020002		

Groundwater Info		PWS Id:	1010013
Well depth:	1253	Depth agency:	DRILL
Depth source:	D	Aquifer:	112CEVG
Aquifer id:	31		
Aquifer name:	Chicot		
Aquifer method:	W	Aquifer type:	0
Drill date:	19380000	Last change:	08-JUL-99
Initials:	Not Reported		
Remarks:	Not Reported		

Pws id:	1010013	Water source:	G1010013GZ
Fips county code:	201	Quadrangle number:	2995-432
Latitude:	294810.		
Longitude:	952416.		
Location accuracy:	F	Agency:	USGS
Location method:	MAP-M1	Horizontal datum:	27
Spatial reference code:	C	Horizontal accuracy:	U
Horizontal reference:	S	Elevation:	Not Reported
Elevation method:	Not Reported	Vertical datum:	Not Reported
Location date:	17-MAY-07	Elevation date:	Not Reported
Elevation agency:	Not Reported	Elevation accuracy:	Not Reported
Latdd:	29.8027782440186		
Longdd:	95.4044418334961		
Gps certification number:	Not Reported	Need better location:	No
Last change:	17-MAY-07	Initials:	GST
Remarks:	Not Reported		

Pws id:	1010013	Water source:	G1010013GZ
Date:	19381114	Depth from land surface:	-88.4
Agency:	DRILL	Measuring method:	R
Remarks:	Not Reported		

Pws id:	1010013	Water source:	G1010013GZ
Date:	19670210	Depth from land surface:	-270.0
Agency:	USGS	Measuring method:	A
Remarks:	Not Reported		

Pws id:	1010013	Water source:	G1010013GZ
Date:	19680212	Depth from land surface:	-285.0
Agency:	USGS	Measuring method:	A
Remarks:	Not Reported		

Pws id:	1010013	Water source:	G1010013GZ
Date:	19690226	Depth from land surface:	-276.0
Agency:	USGS	Measuring method:	A
Remarks:	Not Reported		

GEOCHECK VERSION 2.1
STATE DATABASE WELL INFORMATION

Pws id:	1010013	Water source:	G1010013GZ
Date:	19700217	Depth from land surface:	-288.0
Agency:	TWDB	Measuring method:	S
Remarks:	Not Reported		

Construction:

Top depth:	0.	Bottom depth:	473.
Depth positive:	Not Reported	Diameter:	22.
Opening type:	Not Reported	Casing material:	U
Opening material:	Not Reported	Opening length:	Not Reported
Opening method:	Not Reported	Packer material:	Not Reported
Initials:	Not Reported	Last change:	Not Reported

Construction:

Top depth:	473.	Bottom depth:	558.
Depth positive:	Not Reported	Diameter:	13.
Opening type:	Not Reported	Casing material:	U
Opening material:	Not Reported	Opening length:	Not Reported
Opening method:	Not Reported	Packer material:	Not Reported
Initials:	Not Reported	Last change:	Not Reported

Construction:

Top depth:	558.	Bottom depth:	580.
Depth positive:	Not Reported	Diameter:	13.
Opening type:	S	Casing material:	Not Reported
Opening material:	U	Opening length:	22.
Opening method:	Not Reported	Packer material:	Not Reported
Initials:	Not Reported	Last change:	Not Reported

Construction:

Top depth:	580.	Bottom depth:	679.
Depth positive:	Not Reported	Diameter:	13.
Opening type:	Not Reported	Casing material:	U
Opening material:	Not Reported	Opening length:	Not Reported
Opening method:	Not Reported	Packer material:	Not Reported
Initials:	Not Reported	Last change:	Not Reported

Construction:

Top depth:	679.	Bottom depth:	760.
Depth positive:	Not Reported	Diameter:	13.
Opening type:	S	Casing material:	Not Reported
Opening material:	U	Opening length:	81.
Opening method:	Not Reported	Packer material:	Not Reported
Initials:	Not Reported	Last change:	Not Reported

Construction:

Top depth:	760.	Bottom depth:	778.
Depth positive:	Not Reported	Diameter:	13.
Opening type:	Not Reported	Casing material:	U
Opening material:	Not Reported	Opening length:	Not Reported
Opening method:	Not Reported	Packer material:	Not Reported
Initials:	Not Reported	Last change:	Not Reported

Construction:

Top depth:	778.	Bottom depth:	829.
Depth positive:	Not Reported	Diameter:	13.
Opening type:	S	Casing material:	Not Reported
Opening material:	U	Opening length:	51.
Opening method:	Not Reported	Packer material:	Not Reported
Initials:	Not Reported	Last change:	Not Reported

Construction:

Top depth:	829.	Bottom depth:	958.
Depth positive:	Not Reported	Diameter:	13.
Opening type:	Not Reported	Casing material:	U
Opening material:	Not Reported	Opening length:	Not Reported
Opening method:	Not Reported	Packer material:	Not Reported
Initials:	Not Reported	Last change:	Not Reported

Construction:

Top depth:	958.	Bottom depth:	1007.
Depth positive:	Not Reported	Diameter:	13.
Opening type:	S	Casing material:	Not Reported
Opening material:	U	Opening length:	49.
Opening method:	Not Reported	Packer material:	Not Reported
Initials:	Not Reported	Last change:	Not Reported

Construction:

Top depth:	1007.	Bottom depth:	1017.
Depth positive:	Not Reported	Diameter:	13.
Opening type:	Not Reported	Casing material:	U
Opening material:	Not Reported	Opening length:	Not Reported
Opening method:	Not Reported	Packer material:	Not Reported
Initials:	Not Reported	Last change:	Not Reported

Construction:

Top depth:	1017.	Bottom depth:	1042.
Depth positive:	Not Reported	Diameter:	13.
Opening type:	S	Casing material:	Not Reported
Opening material:	U	Opening length:	25.
Opening method:	Not Reported	Packer material:	Not Reported
Initials:	Not Reported	Last change:	Not Reported

Construction:

Top depth:	1042.	Bottom depth:	1062.
Depth positive:	Not Reported	Diameter:	13.
Opening type:	Not Reported	Casing material:	U
Opening material:	Not Reported	Opening length:	Not Reported
Opening method:	Not Reported	Packer material:	Not Reported
Initials:	Not Reported	Last change:	Not Reported

Construction:

Top depth:	1062.	Bottom depth:	1156.
Depth positive:	Not Reported	Diameter:	13.
Opening type:	S	Casing material:	Not Reported
Opening material:	U	Opening length:	94.
Opening method:	Not Reported	Packer material:	Not Reported
Initials:	Not Reported	Last change:	Not Reported

Construction:

Top depth:	1156.	Bottom depth:	1175.
Depth positive:	Not Reported	Diameter:	13.
Opening type:	Not Reported	Casing material:	U
Opening material:	Not Reported	Opening length:	Not Reported
Opening method:	Not Reported	Packer material:	Not Reported
Initials:	Not Reported	Last change:	Not Reported

Construction:			
Top depth:	1175.	Bottom depth:	1240.
Depth positive:	Not Reported	Diameter:	13.
Opening type:	S	Casing material:	Not Reported
Opening material:	U	Opening length:	65.
Opening method:	Not Reported	Packer material:	Not Reported
Initials:	Not Reported	Last change:	Not Reported
Construction:			
Top depth:	1240.	Bottom depth:	1253.
Depth positive:	Not Reported	Diameter:	13.
Opening type:	Not Reported	Casing material:	U
Opening material:	Not Reported	Opening length:	Not Reported
Opening method:	Not Reported	Packer material:	Not Reported
Initials:	Not Reported	Last change:	Not Reported

Map ID:	45		
Dateentere:	15-JUN-12	Ownname:	Nav-Realestate, LLC
Ownstreet:	PO Box 7600		
Owncity:	Houston	Ownstate:	TX
Ownzip:	77270	County:	Harris
Wellstreet:	1901 North Shepherd		
Wellcity:	Houston	Wellzip:	77008
Own:	SB-3		
Lat dec:	29.802777		
Long dec:	-95.410555		
Elev:	0		
Brandmodel:	Not Reported		
Gn:	65136		
Gn1:	65	Gn75:	13
Gn25:	6	Twn:	1
Twd:	0	Twr:	0
Twrp:	0	Twrg:	0
Um:	0	Ue:	1
Ud:	0	Uin:	0
Uir:	0	Ug:	0
Uij:	0	Up:	0
Udw:	0	Ut:	0
Us:	0	Uf:	0
Pby:	0	Pbn:	0
Datestart:	31-MAY-12	Datecomp:	31-MAY-12
Dia1:	2	Dia1to:	25
Dia2:	Not Reported	Dia2from:	Not Reported
Dia2to:	Not Reported	Dia3:	Not Reported
Dia3from:	Not Reported	Dia3to:	Not Reported
Dmdriven:	1	Dmairrotar:	0
Dmmudrotar:	0	Dmbored:	0
Dmairham:	0	Dmcabletoo:	0
Dmjetted:	0	Dmhollowst:	0
Dmrevcirc:	0	Dmotherck:	0
Dmother:	Not Reported	Bco:	0
Bcs:	1	Bcg:	0
Bcgs:	Not Reported	Bcu:	0
Bcoc:	0	Bcot:	Not Reported
Gpf:	Not Reported	Gpt:	Not Reported
Cemfrom1:	25	Cemto1:	13
Nosacks1:	2.5bgs20/40sand	Cemfrom2:	13

GEOCHECK VERSION 2.1
STATE DATABASE WELL INFORMATION

Cemto2:	11	Nosacks2:	1 bg bent.chips
Cemfrom3:	1	Cemto3:	0
Nosacks3:	1 bg cement	Cementmeth:	Handmix
Cementby:	MEDI	Ds:	Not Reported
Dpl:	Not Reported	Dsv:	Not Reported
Appvar:	Not Reported	Scs:	0
Scsv:	0	Scp:	0
Sca:	1	Watlev:	Not Reported
Watlevdate:	Not Reported	Artflow:	Not Reported
Wellplug48:	1	Tpturbine:	0
Tpjet:	0	Tpsubmersi:	0
Tpcylinder:	0	Tpotherck:	0
Tpother:	Not Reported	Pumpbowlde:	Not Reported
Wtpump:	0	Wtbailer:	0
Wtjetted:	0	Wtestimate:	0
Welltestyi:	Not Reported	Welltestdr:	Not Reported
Welltesthr:	Not Reported	Watqualund:	0
Watqualu 1:	0	Watertype:	Not Reported
Stratdepth:	Not Reported	Chemanaly:	0
Chemanaln:	0	Undnatural:	0
Untype:	Not Reported	Undhydro:	0
Undhaz:	0	Undotherck:	0
Undother:	Not Reported		
Undcertify:	0	Compname:	MATHERS ENVIRONMENTAL DRILLING INC.
Drllicno:	54308		
Compstreet:	12243 B. FM 529	Compcity:	HOUSTON
Compstate:	TX	Compzip:	77041
Drillernam:	SHAWN THOMAS, MATHERS	Traineenam:	Not Reported
Tnum:	Not Reported		
Comments:	Not Reported		
Confidenti:	0	Letterrecv:	Not Reported
Deleted:	0	Insdate:	Not Reported
Site id:	TXMON3000286105		
Latitude:	29.802777		
Longitude:	-95.410555		

Map ID:	45		
Dateentere:	15-JUN-12	Ownname:	Nav-Realestate, LLC
Ownstreet:	PO Box 7600		
Owncity:	Houston	Ownstate:	TX
Ownzip:	77270	County:	Harris
Wellstreet:	1901 North Shepherd		
Wellcity:	Houston	Wellzip:	77008
Own:	SB-1		
Lat dec:	29.802777		
Long dec:	-95.410555		
Elev:	0		
Brandmodel:	Not Reported		
Gn:	65136		
Gn1:	65	Gn75:	13
Gn25:	6	Twn:	1
Twd:	0	Twr:	0
Twrp:	0	Twrg:	0
Um:	0	Ue:	1
Ud:	0	Uin:	0
Uir:	0	Ug:	0
Uij:	0	Up:	0

GEOCHECK VERSION 2.1
STATE DATABASE WELL INFORMATION

Udw:	0	Ut:	0
Us:	0	Uf:	0
Pby:	0	Pbn:	0
Datestart:	31-MAY-12	Datecomp:	31-MAY-12
Dia1:	2	Dia1to:	20
Dia2:	Not Reported	Dia2from:	Not Reported
Dia2to:	Not Reported	Dia3:	Not Reported
Dia3from:	Not Reported	Dia3to:	Not Reported
Dmdriven:	1	Dmairrotar:	0
Dmmudrotar:	0	Dmbored:	0
Dmairham:	0	Dmcabletoo:	0
Dmjetted:	0	Dmhollowst:	0
Dmrevcirc:	0	Dmotherck:	0
Dmother:	Not Reported	Bco:	0
Bcs:	1	Bcg:	0
Bcgs:	Not Reported	Bcu:	0
Bcoc:	0	Bcot:	Not Reported
Gpf:	Not Reported	Gpt:	Not Reported
Cemfrom1:	20	Cemto1:	8
Nosacks1:	2.5bgs20/40sand	Cemfrom2:	8
Cemto2:	1	Nosacks2:	1 bg bent.chips
Cemfrom3:	1	Cemto3:	0
Nosacks3:	1 bg cement	Cementmeth:	Handmix
Cementby:	MEDI	Ds:	Not Reported
Dpl:	Not Reported	Dsv:	Not Reported
Appvar:	Not Reported	Scs:	0
Scsv:	0	Scp:	0
Sca:	1	Watlev:	Not Reported
Watlevdate:	Not Reported	Artflow:	Not Reported
Wellplug48:	1	Tpturbine:	0
Tpjet:	0	Tpsubmersi:	0
Tpcylinder:	0	Tpotherck:	0
Tpother:	Not Reported	Pumpbowlde:	Not Reported
Wtpump:	0	Wtbailer:	0
Wtjetted:	0	Wtestimate:	0
Welltestyi:	Not Reported	Welltestdr:	Not Reported
Welltesthr:	Not Reported	Watqualund:	0
Watqualu 1:	0	Watertype:	Not Reported
Stratdepth:	Not Reported	Chemanaly:	0
Chemanaln:	0	Undnatural:	0
Untype:	Not Reported	Undhydro:	0
Undhaz:	0	Undotherck:	0
Undother:	Not Reported		
Undcertify:	0	Compname:	MATHERS ENVIRONMENTAL DRILLING INC.
Drllicno:	54308		
Compstreet:	12243 B. FM 529	Compcity:	HOUSTON
Compstate:	TX	Compzip:	77041
Drillernam:	SHAWN THOMAS, MATHERS	Traineenam:	Not Reported
Tnum:	Not Reported		
Comments:	Not Reported		
Confidenti:	0	Letterrecv:	Not Reported
Deleted:	0	Insdate:	Not Reported
Site id:	TXMON3000286097		
Latitude:	29.802777		
Longitude:	-95.410555		

GEOCHECK VERSION 2.1
STATE DATABASE WELL INFORMATION

Map ID:	45		
Dateentere:	15-JUN-12	Ownname:	Nav-Realestate, LLC
Ownstreet:	PO Box 7600		
Owncity:	Houston	Ownstate:	TX
Ownzip:	77270	County:	Harris
Wellstreet:	1901 North Shepherd		
Wellcity:	Houston	Wellzip:	77008
Own:	SB-2		
Lat dec:	29.802777		
Long dec:	-95.410555		
Elev:	0		
Brandmodel:	Not Reported		
Gn:	65136		
Gn1:	65	Gn75:	13
Gn25:	6	Twn:	1
Twd:	0	Twr:	0
Twrp:	0	Twrg:	0
Um:	0	Ue:	1
Ud:	0	Uin:	0
Uir:	0	Ug:	0
Uij:	0	Up:	0
Udw:	0	Ut:	0
Us:	0	Uf:	0
Pby:	0	Pbn:	0
Datestart:	31-MAY-12	Datecomp:	31-MAY-12
Dia1:	2	Dia1to:	20
Dia2:	Not Reported	Dia2from:	Not Reported
Dia2to:	Not Reported	Dia3:	Not Reported
Dia3from:	Not Reported	Dia3to:	Not Reported
Dmdriven:	1	Dmairrotar:	0
Dmmudrotar:	0	Dmbored:	0
Dmairham:	0	Dmcabletoo:	0
Dmjetted:	0	Dmhollowst:	0
Dmrevcirc:	0	Dmotherck:	0
Dmother:	Not Reported	Bco:	0
Bcs:	1	Bcg:	0
Bcgs:	Not Reported	Bcu:	0
Bcoc:	0	Bcot:	Not Reported
Gpf:	Not Reported	Gpt:	Not Reported
Cemfrom1:	20	Cemto1:	8
Nosacks1:	2.5bgs20/40sand	Cemfrom2:	8
Cemto2:	1	Nosacks2:	1 bg bent.chips
Cemfrom3:	1	Cemto3:	0
Nosacks3:	1 bg cement	Cementmeth:	Handmix
Cementby:	MEDI	Ds:	Not Reported
Dpl:	Not Reported	Dsv:	Not Reported
Appvar:	Not Reported	Scs:	0
Scsv:	0	Scp:	0
Sca:	1	Watlev:	Not Reported
Watlevdate:	Not Reported	Artflow:	Not Reported
Wellplug48:	1	Tpturbine:	0
Tpjet:	0	Tpsubmersi:	0
Tpcylinder:	0	Tpotherck:	0
Tpother:	Not Reported	Pumpbowlde:	Not Reported
Wtpump:	0	Wtbailer:	0
Wtjetted:	0	Wtestimate:	0
Welltestyi:	Not Reported	Welltestdr:	Not Reported
Welltesthr:	Not Reported	Watqualund:	0
Watqualu 1:	0	Watertype:	Not Reported
Stratdepth:	Not Reported	Chemanaly:	0
Chemanaln:	0	Undnatural:	0

GEOCHECK VERSION 2.1
STATE DATABASE WELL INFORMATION

Untype:	Not Reported	Undhydro:	0
Undhaz:	0	Undotherck:	0
Undother:	Not Reported		
Undcertify:	0	Compname:	MATHERS ENVIRONMENTAL DRILLING INC.
Drllicno:	54308		
Compstreet:	12243 B. FM 529	Compcity:	HOUSTON
Compstate:	TX	Compzip:	77041
Drillernam:	SHAWN THOMAS, MATHERS	Traineenam:	Not Reported
Tnum:	Not Reported		
Comments:	Not Reported		
Confidenti:	0	Letterrecv:	Not Reported
Deleted:	0	Insdate:	Not Reported
Site id:	TXMON3000286101		
Latitude:	29.802777		
Longitude:	-95.410555		

Map ID:	46		
Dateentere:	27-MAY-14	Ownname:	NAV REAL ESTATE
Ownstreet:	1121 EAST 11TH STREET		
Owncity:	HOUSTON	Ownstate:	TX
Ownzip:	77009	County:	Harris
Wellstreet:	632 W. 19TH STREET		
Wellcity:	HOUSTON	Wellzip:	Not Reported
Own:	TMW-1		
Lat dec:	29.802777		
Long dec:	-95.408888		
Elev:	0		
Brandmodel:	GOOGLE EARTH		
Gn:	65136		
Gn1:	65	Gn75:	13
Gn25:	6	Twn:	1
Twd:	0	Twr:	0
Twrp:	0	Twrg:	0
Um:	0	Ue:	1
Ud:	0	Uin:	0
Uir:	0	Ug:	0
Uij:	0	Up:	0
Udw:	0	Ut:	0
Us:	0	Uf:	0
Pby:	0	Pbn:	0
Datestart:	14-MAY-14	Datecomp:	14-MAY-14
Dia1:	2.75	Dia1to:	16
Dia2:	Not Reported	Dia2from:	Not Reported
Dia2to:	Not Reported	Dia3:	Not Reported
Dia3from:	Not Reported	Dia3to:	Not Reported
Dmdriven:	1	Dmairrotar:	0
Dmmudrotar:	0	Dmbored:	0
Dmairham:	0	Dmcabletoo:	0
Dmjetted:	0	Dmhollowst:	0
Dmrevcirc:	0	Dmotherck:	0
Dmother:	Not Reported	Bco:	0
Bcs:	1	Bcg:	0
Bcgs:	Not Reported	Bcu:	0
Bcoc:	0	Bcot:	Not Reported
Gpf:	Not Reported	Gpt:	Not Reported
Cemfrom1:	20	Cemto1:	1
Nosacks1:	1 BENT.CHIPS	Cemfrom2:	1

GEOCHECK VERSION 2.1
STATE DATABASE WELL INFORMATION

Cemto2:	0	Nosacks2:	.5 CEMENT
Cemfrom3:	Not Reported	Cemto3:	Not Reported
Nosacks3:	Not Reported	Cementmeth:	HANDMIX
Cementby:	MEDI	Ds:	Not Reported
Dpl:	Not Reported	Dsv:	Not Reported
Appvar:	Not Reported	Scs:	0
Scsv:	0	Scp:	0
Sca:	1	Watlev:	Not Reported
Watlevdate:	Not Reported	Artflow:	Not Reported
Wellplug48:	1	Tpturbine:	0
Tpjet:	0	Tpsubmersi:	0
Tpcylinder:	0	Tpotherck:	0
Tpother:	Not Reported	Pumpbowlde:	Not Reported
Wtpump:	0	Wtbailer:	0
Wtjetted:	0	Wtestimate:	0
Welltestyi:	Not Reported	Welltestdr:	Not Reported
Welltesthr:	Not Reported	Watqualund:	0
Watqualu 1:	0	Watertype:	Not Reported
Stratdepth:	Not Reported	Chemanaly:	0
Chemanaln:	0	Undnatural:	0
Untype:	Not Reported	Undhydro:	0
Undhaz:	0	Undotherck:	0
Undother:	Not Reported		
Undcertify:	0	Compname:	MATHERS ENVIRONMENTAL DRILLING INC.
Drllicno:	3096		
Compstreet:	12243 B. FM 529	Compcity:	HOUSTON
Compstate:	TX	Compzip:	77041
Drillernam:	THOMAS E. MATHERS	Traineenam:	Not Reported
Tnum:	Not Reported		
Comments:	Not Reported		
Confidenti:	0	Letterrecv:	Not Reported
Deleted:	0	Insdate:	Not Reported
Site id:	TXMON3000359346		
Latitude:	29.802777		
Longitude:	-95.408888		

Map ID:	46		
Dateentere:	27-MAY-14	Ownname:	NAV REAL ESTATE
Ownstreet:	1121 EAST 11TH STREET		
Owncity:	HOUSTON	Ownstate:	TX
Ownzip:	77009	County:	Harris
Wellstreet:	632 W. 19TH STREET		
Wellcity:	HOUSTON	Wellzip:	Not Reported
Own:	TMW-3		
Lat dec:	29.802777		
Long dec:	-95.408888		
Elev:	0		
Brandmodel:	GOOGLE EARTH		
Gn:	65136		
Gn1:	65	Gn75:	13
Gn25:	6	Twn:	1
Twd:	0	Twr:	0
Twrp:	0	Twrg:	0
Um:	0	Ue:	1
Ud:	0	Uin:	0
Uir:	0	Ug:	0
Uij:	0	Up:	0

GEOCHECK VERSION 2.1
STATE DATABASE WELL INFORMATION

Udw:	0	Ut:	0
Us:	0	Uf:	0
Pby:	0	Pbn:	0
Datestart:	14-MAY-14	Datecomp:	14-MAY-14
Dia1:	2.75	Dia1to:	16
Dia2:	Not Reported	Dia2from:	Not Reported
Dia2to:	Not Reported	Dia3:	Not Reported
Dia3from:	Not Reported	Dia3to:	Not Reported
Dmdriven:	1	Dmairrotar:	0
Dmmudrotar:	0	Dmbored:	0
Dmairham:	0	Dmcabletoo:	0
Dmjetted:	0	Dmhollowst:	0
Dmrevcirc:	0	Dmotherck:	0
Dmother:	Not Reported	Bco:	0
Bcs:	1	Bcg:	0
Bcgs:	Not Reported	Bcu:	0
Bcoc:	0	Bcot:	Not Reported
Gpf:	Not Reported	Gpt:	Not Reported
Cemfrom1:	20	Cemto1:	1
Nosacks1:	1 BENT.CHIPS	Cemfrom2:	1
Cemto2:	0	Nosacks2:	.5 CEMENT
Cemfrom3:	Not Reported	Cemto3:	Not Reported
Nosacks3:	Not Reported	Cementmeth:	HANDMIX
Cementby:	MEDI	Ds:	Not Reported
Dpl:	Not Reported	Dsv:	Not Reported
Appvar:	Not Reported	Scs:	0
Scsv:	0	Scp:	0
Sca:	1	Watlev:	Not Reported
Watlevdate:	Not Reported	Artflow:	Not Reported
Wellplug48:	1	Tpturbine:	0
Tpjet:	0	Tpsubmersi:	0
Tpcylinder:	0	Tpotherck:	0
Tpother:	Not Reported	Pumpbowlde:	Not Reported
Wtpump:	0	Wtbailer:	0
Wtjetted:	0	Wtestimate:	0
Welltestyi:	Not Reported	Welltestdr:	Not Reported
Welltesthr:	Not Reported	Watqualund:	0
Watqualu 1:	0	Watertype:	Not Reported
Stratdepth:	Not Reported	Chemanaly:	0
Chemanaln:	0	Undnatural:	0
Untype:	Not Reported	Undhydro:	0
Undhaz:	0	Undotherck:	0
Undother:	Not Reported		
Undcertify:	0	Compname:	MATHERS ENVIRONMENTAL DRILLING INC.
Drllicno:	3096		
Compstreet:	12243 B. FM 529	Compcity:	HOUSTON
Compstate:	TX	Compzip:	77041
Drillernam:	THOMAS E. MATHERS	Traineenam:	Not Reported
Tnum:	Not Reported		
Comments:	Not Reported		
Confidenti:	0	Letterrecv:	Not Reported
Deleted:	0	Insdate:	Not Reported
Site id:	TXMON3000359347		
Latitude:	29.802777		
Longitude:	-95.408888		

GEOCHECK VERSION 2.1
STATE DATABASE WELL INFORMATION

Map ID:	47		
Dateentere:	31-AUG-12	Ownname:	Harold A. Clark
Ownstreet:	TC Jester Shopping Center		
Owncity:	Houston	Ownstate:	TX
Ownzip:	77008	County:	Harris
Wellstreet:	2028-2044 TC Jester E.		
Wellcity:	Houston	Wellzip:	77008
Own:	MW-16		
Lat dec:	29.8025		
Long dec:	-95.422499		
Elev:	0		
Brandmodel:	Magellan		
Gn:	65135		
Gn1:	65	Gn75:	13
Gn25:	5	Twn:	1
Twd:	0	Twr:	0
Twrp:	0	Twrg:	0
Um:	1	Ue:	0
Ud:	0	Uin:	0
Uir:	0	Ug:	0
Uij:	0	Up:	0
Udw:	0	Ut:	0
Us:	0	Uf:	0
Pby:	0	Pbn:	0
Datestart:	17-AUG-12	Datecomp:	17-AUG-12
Dia1:	8.25	Dia1to:	30
Dia2:	Not Reported	Dia2from:	Not Reported
Dia2to:	Not Reported	Dia3:	Not Reported
Dia3from:	Not Reported	Dia3to:	Not Reported
Dmdriven:	0	Dmairrotar:	0
Dmmudrotar:	0	Dmbored:	0
Dmairham:	0	Dmcabletoo:	0
Dmjetted:	0	Dmhollowst:	1
Dmrevcirc:	0	Dmotherck:	0
Dmother:	Not Reported	Bco:	0
Bcs:	0	Bcg:	1
Bcgs:	20/40	Bcu:	0
Bcoc:	0	Bcot:	Not Reported
Gpf:	16	Gpt:	29
Cemfrom1:	0	Cemto1:	2
Nosacks1:	1-Concrete	Cemfrom2:	2
Cemto2:	16	Nosacks2:	Bentonite
Cemfrom3:	16	Cemto3:	29
Nosacks3:	Sand	Cementmeth:	Gravity
Cementby:	Envirotech Drilling Servies	Ds:	Not Reported
Dpl:	Not Reported	Dsv:	Not Reported
Appvar:	Not Reported	Scs:	1
Scsv:	0	Scp:	0
Sca:	0	Watlev:	Not Reported
Watlevdate:	Not Reported	Artflow:	Not Reported
Wellplug48:	1	Tpturbine:	0
Tpjet:	0	Tpsubmersi:	0
Tpcylinder:	0	Tpotherck:	0
Tpother:	Not Reported	Pumpbowlde:	Not Reported
Wtpump:	0	Wtbailer:	0
Wtjetted:	0	Wtestimate:	0
Welltestyi:	Not Reported	Welltestdr:	Not Reported
Welltesthr:	Not Reported	Watqualund:	0
Watqualu 1:	0	Watertype:	Not Reported
Stratdepth:	Not Reported	Chemanaly:	0
Chemanaln:	0	Undnatural:	0

GEOCHECK VERSION 2.1
STATE DATABASE WELL INFORMATION

Untype:	Not Reported	Undhydro:	0
Undhaz:	0	Undotherck:	0
Undother:	Not Reported		
Undcertify:	0	Compname:	Envirotech Drilling Services
Drllicno:	58171		
Compstreet:	2718 South Brompton Drive	Compcity:	Pearland
Compstate:	TX	Compzip:	77584
Drillernam:	Jaime Vasquez	Traineenam:	Not Reported
Tnum:	Not Reported		
Comments:	Not Reported		
Confidenti:	0	Letterrecv:	Not Reported
Deleted:	0	Insdate:	Not Reported
Site id:	TXMON3000293452		
Latitude:	29.8025		
Longitude:	-95.422499		

Map ID:	47		
Dateentere:	31-AUG-12	Ownname:	Harold A. Clark
Ownstreet:	TC Jester Shopping Center		
Owncity:	Houston	Ownstate:	TX
Ownzip:	77008	County:	Harris
Wellstreet:	2028-2044 TC Jester E.		
Wellcity:	Houston	Wellzip:	77008
Own:	SB-23		
Lat dec:	29.8025		
Long dec:	-95.422499		
Elev:	0		
Brandmodel:	Magellan		
Gn:	65135		
Gn1:	65	Gn75:	13
Gn25:	5	Twn:	1
Twd:	0	Twr:	0
Twrp:	0	Twrg:	0
Um:	0	Ue:	1
Ud:	0	Uin:	0
Uir:	0	Ug:	0
Uij:	0	Up:	0
Udw:	0	Ut:	0
Us:	0	Uf:	0
Pby:	0	Pbn:	0
Datestart:	16-AUG-12	Datecomp:	16-AUG-12
Dia1:	2	Dia1to:	24
Dia2:	Not Reported	Dia2from:	Not Reported
Dia2to:	Not Reported	Dia3:	Not Reported
Dia3from:	Not Reported	Dia3to:	Not Reported
Dmdriven:	1	Dmairrotar:	0
Dmmudrotar:	0	Dmbored:	0
Dmairham:	0	Dmcabletoo:	0
Dmjetted:	0	Dmhollowst:	0
Dmrevcirc:	0	Dmotherck:	0
Dmother:	Not Reported	Bco:	1
Bcs:	0	Bcg:	0
Bcgs:	Not Reported	Bcu:	0
Bcoc:	0	Bcot:	Not Reported
Gpf:	Not Reported	Gpt:	Not Reported
Cemfrom1:	Not Reported	Cemto1:	Not Reported
Nosacks1:	Not Reported	Cemfrom2:	Not Reported

Cemto2:	Not Reported	Nosacks2:	Not Reported
Cemfrom3:	Not Reported	Cemto3:	Not Reported
Nosacks3:	Not Reported	Cementmeth:	Not Reported
Cementby:	Not Reported	Ds:	Not Reported
Dpl:	Not Reported	Dsv:	Not Reported
Appvar:	Not Reported	Scs:	0
Scsv:	0	Scp:	0
Sca:	1	Watlev:	Not Reported
Watlevdate:	Not Reported	Artflow:	Not Reported
Wellplug48:	1	Tpturbine:	0
Tpjet:	0	Tpsubmersi:	0
Tpcylinder:	0	Tpotherck:	0
Tpother:	Not Reported	Pumpbowlde:	Not Reported
Wtpump:	0	Wtbailer:	0
Wtjetted:	0	Wtestimate:	0
Welltestyi:	Not Reported	Welltestdr:	Not Reported
Welltesthr:	Not Reported	Watqualund:	0
Watqualu 1:	0	Watertype:	Not Reported
Stratdepth:	Not Reported	Chemanaly:	0
Chemanaln:	0	Undnatural:	0
Untype:	Not Reported	Undhydro:	0
Undhaz:	0	Undotherck:	0
Undother:	Not Reported		
Undcertify:	0	Compname:	Envirotech Drilling Services
Drllicno:	58171		
Compstreet:	2718 South Brompton Drive	Compcity:	Pearland
Compstate:	TX	Compzip:	77584
Drillernam:	Jaime Vasquez	Traineenam:	Not Reported
Tnum:	Not Reported		
Comments:	Not Reported		
Confidenti:	0	Letterrecv:	Not Reported
Deleted:	0	Insdate:	Not Reported
Site id:	TXMON3000293419		
Latitude:	29.8025		
Longitude:	-95.422499		

Map ID:	47		
Dateentere:	31-AUG-12	Ownname:	Harold A. Clark
Ownstreet:	TC Jester Shopping Center		
Owncity:	Houston	Ownstate:	TX
Ownzip:	77008	County:	Harris
Wellstreet:	2028-2044 TC Jester E.		
Wellcity:	Houston	Wellzip:	77008
Own:	SB-22		
Lat dec:	29.8025		
Long dec:	-95.422499		
Elev:	0		
Brandmodel:	Magellan		
Gn:	65135		
Gn1:	65	Gn75:	13
Gn25:	5	Twn:	1
Twd:	0	Twr:	0
Twrp:	0	Twrg:	0
Um:	0	Ue:	1
Ud:	0	Uin:	0
Uir:	0	Ug:	0
Uij:	0	Up:	0

GEOCHECK VERSION 2.1
STATE DATABASE WELL INFORMATION

Udw:	0	Ut:	0
Us:	0	Uf:	0
Pby:	0	Pbn:	0
Datestart:	16-AUG-12	Datecomp:	16-AUG-12
Dia1:	2	Dia1to:	24
Dia2:	Not Reported	Dia2from:	Not Reported
Dia2to:	Not Reported	Dia3:	Not Reported
Dia3from:	Not Reported	Dia3to:	Not Reported
Dmdriven:	1	Dmairrotar:	0
Dmmudrotar:	0	Dmbored:	0
Dmairham:	0	Dmcabletoo:	0
Dmjetted:	0	Dmhollowst:	0
Dmrevcirc:	0	Dmotherck:	0
Dmother:	Not Reported	Bco:	1
Bcs:	0	Bcg:	0
Bcgs:	Not Reported	Bcu:	0
Bcoc:	0	Bcot:	Not Reported
Gpf:	Not Reported	Gpt:	Not Reported
Cemfrom1:	Not Reported	Cemto1:	Not Reported
Nosacks1:	Not Reported	Cemfrom2:	Not Reported
Cemto2:	Not Reported	Nosacks2:	Not Reported
Cemfrom3:	Not Reported	Cemto3:	Not Reported
Nosacks3:	Not Reported	Cementmeth:	Not Reported
Cementby:	Not Reported	Ds:	Not Reported
Dpl:	Not Reported	Dsv:	Not Reported
Appvar:	Not Reported	Scs:	0
Scsv:	0	Scp:	0
Sca:	1	Watlev:	Not Reported
Watlevdate:	Not Reported	Artflow:	Not Reported
Wellplug48:	1	Tpturbine:	0
Tpjet:	0	Tpsubmersi:	0
Tpcylinder:	0	Tpotherck:	0
Tpother:	Not Reported	Pumpbowlde:	Not Reported
Wtpump:	0	Wtbailer:	0
Wtjetted:	0	Wtestimate:	0
Welltestyi:	Not Reported	Welltestdr:	Not Reported
Welltesthr:	Not Reported	Watqualund:	0
Watqualu 1:	0	Watertype:	Not Reported
Stratdepth:	Not Reported	Chemanaly:	0
Chemanaln:	0	Undnatural:	0
Untype:	Not Reported	Undhydro:	0
Undhaz:	0	Undotherck:	0
Undother:	Not Reported		
Undcertify:	0	Compname:	Envirotech Drilling Services
Drllicno:	58171		
Compstreet:	2718 South Brompton Drive	Compcity:	Pearland
Compstate:	TX	Compzip:	77584
Drillernam:	Jaime Vasquez	Traineenam:	Not Reported
Tnum:	Not Reported		
Comments:	Not Reported		
Confidenti:	0	Letterrecv:	Not Reported
Deleted:	0	Insdate:	Not Reported
Site id:	TXMON3000293414		
Latitude:	29.8025		
Longitude:	-95.422499		

GEOCHECK VERSION 2.1
STATE DATABASE WELL INFORMATION

Map ID:	47		
Dateentere:	31-AUG-12	Ownname:	Harold A. Clark
Ownstreet:	TC Jester Shopping Center		
Owncity:	Houston	Ownstate:	TX
Ownzip:	77008	County:	Harris
Wellstreet:	2028-2044 TC Jester E.		
Wellcity:	Houston	Wellzip:	77008
Own:	MW-17		
Lat dec:	29.802222		
Long dec:	-95.422777		
Elev:	0		
Brandmodel:	Magellan		
Gn:	65135		
Gn1:	65	Gn75:	13
Gn25:	5	Twn:	1
Twd:	0	Twr:	0
Twrp:	0	Twrg:	0
Um:	1	Ue:	0
Ud:	0	Uin:	0
Uir:	0	Ug:	0
Uij:	0	Up:	0
Udw:	0	Ut:	0
Us:	0	Uf:	0
Pby:	0	Pbn:	0
Datestart:	17-AUG-12	Datecomp:	17-AUG-12
Dia1:	8.25	Dia1to:	32
Dia2:	Not Reported	Dia2from:	Not Reported
Dia2to:	Not Reported	Dia3:	Not Reported
Dia3from:	Not Reported	Dia3to:	Not Reported
Dmdriven:	0	Dmairrotar:	0
Dmmudrotar:	0	Dmbored:	0
Dmairham:	0	Dmcabletoo:	0
Dmjetted:	0	Dmhollowst:	1
Dmrevcirc:	0	Dmotherck:	0
Dmother:	Not Reported	Bco:	0
Bcs:	0	Bcg:	1
Bcgs:	20/40	Bcu:	0
Bcoc:	0	Bcot:	Not Reported
Gpf:	19	Gpt:	31
Cemfrom1:	0	Cemto1:	2
Nosacks1:	1-Concrete	Cemfrom2:	2
Cemto2:	19	Nosacks2:	Bentonite
Cemfrom3:	19	Cemto3:	31
Nosacks3:	Sand	Cementmeth:	Gravity
Cementby:	Envirotech Drilling Servies	Ds:	Not Reported
Dpl:	Not Reported	Dsv:	Not Reported
Appvar:	Not Reported	Scs:	1
Scsv:	0	Scp:	0
Sca:	0	Watlev:	Not Reported
Watlevdate:	Not Reported	Artflow:	Not Reported
Wellplug48:	1	Tpturbine:	0
Tpjet:	0	Tpsubmersi:	0
Tpcylinder:	0	Tpotherck:	0
Tpother:	Not Reported	Pumpbowlde:	Not Reported
Wtpump:	0	Wtbailer:	0
Wtjetted:	0	Wtestimate:	0
Welltestyi:	Not Reported	Welltestdr:	Not Reported
Welltesthr:	Not Reported	Watqualund:	0
Watqualu 1:	0	Watertype:	Not Reported
Stratdepth:	Not Reported	Chemanaly:	0
Chemanaln:	0	Undnatural:	0

Untype:	Not Reported	Undhydro:	0
Undhaz:	0	Undotherck:	0
Undother:	Not Reported		
Undcertify:	0	Compname:	Envirotech Drilling Services
Drllicno:	58171		
Compstreet:	2718 South Brompton Drive	Compcity:	Pearland
Compstate:	TX	Compzip:	77584
Drillernam:	Jaime Vasquez	Traineenam:	Not Reported
Tnum:	Not Reported		
Comments:	Not Reported		
Confidenti:	0	Letterrecv:	Not Reported
Deleted:	0	Insdate:	Not Reported
Site id:	TXMON3000293458		
Latitude:	29.802222		
Longitude:	-95.422777		

Map ID:	48		
Fid:	105861	State well:	6513623
County nam:	Harris	Basin name:	San Jacinto River
Gma:	14	Rwpa:	H
Previous w:	Not Reported		
Lat dec:	29.801944		
Long dec:	-95.399444		
Coordsourc:	+/- 5 Seconds		
Owner 1:	Heights Savings Assoc.	Owner 2:	Not Reported
Driller 1:	Lowry Water Wells	Driller 2:	Not Reported
Aquifer co:	112CHCTL	Aquifer id:	Gulf Coast
Elev of ls:	64	Elev meth:	Interpolated From Topo Map
Date drill:	00001961	Welltype:	Withdrawal of Water
Well depth:	286	Depthsourc:	Owner
Welluse:	Domestic		
Site id:	TXWDB5000105862		
Water Level Info:		Pn well visit mark:	P
Depth from lsd:	-138	Mm date:	9
Dd date:	19	Yy date:	1961
Measurement number:	01	Measuring agency:	04
Method of meas:	1	Remark:	Not Reported
Date entered:	24-OCT-02	User name:	dwuerch
Remarks:		Group number:	1
Remarks 1:	TWDB R178: Screen from 272 to	Remarks 2:	284 ft.

Map ID:	49		
Dateentere:	09-OCT-12	Ownname:	AT&T
Ownstreet:	308 S. Akard, Suite 1700		
Owncity:	Dallas	Ownstate:	TX
Ownzip:	77008	County:	Harris
Wellstreet:	1714 Ashland Street		
Wellcity:	Houston	Wellzip:	Not Reported
Own:	TMW-3		
Lat dec:	29.801666		
Long dec:	-95.401944		
Elev:	0		

GEOCHECK VERSION 2.1
STATE DATABASE WELL INFORMATION

Brandmodel:	Google Earth		
Gn:	65136		
Gn1:	65	Gn75:	13
Gn25:	6	Twn:	1
Twd:	0	Twr:	0
Twrp:	0	Twrg:	0
Um:	1	Ue:	0
Ud:	0	Uin:	0
Uir:	0	Ug:	0
Uij:	0	Up:	0
Udw:	0	Ut:	0
Us:	0	Uf:	0
Pby:	0	Pbn:	0
Datestart:	27-SEP-12	Datecomp:	27-SEP-12
Dia1:	2	Dia1to:	24
Dia2:	Not Reported	Dia2from:	Not Reported
Dia2to:	Not Reported	Dia3:	Not Reported
Dia3from:	Not Reported	Dia3to:	Not Reported
Dmdriven:	1	Dmairrotar:	0
Dmmudrotar:	0	Dmbored:	0
Dmairham:	0	Dmcabletoo:	0
Dmjetted:	0	Dmhollowst:	0
Dmrevcirc:	0	Dmotherck:	0
Dmother:	Not Reported	Bco:	1
Bcs:	0	Bcg:	0
Bcgs:	Not Reported	Bcu:	0
Bcoc:	0	Bcot:	Not Reported
Gpf:	Not Reported	Gpt:	Not Reported
Cemfrom1:	Not Reported	Cemto1:	Not Reported
Nosacks1:	Not Reported	Cemfrom2:	Not Reported
Cemto2:	Not Reported	Nosacks2:	Not Reported
Cemfrom3:	Not Reported	Cemto3:	Not Reported
Nosacks3:	Not Reported	Cementmeth:	Not Reported
Cementby:	Not Reported	Ds:	Not Reported
Dpl:	Not Reported	Dsv:	Not Reported
Appvar:	Not Reported	Scs:	0
Scsv:	0	Scp:	0
Sca:	0	Watlev:	Not Reported
Watlevdate:	Not Reported	Artflow:	Not Reported
Wellplug48:	1	Tpturbine:	0
Tpjet:	0	Tpsubmersi:	0
Tpcylinder:	0	Tpotherck:	0
Tpother:	Not Reported	Pumpbowlde:	Not Reported
Wtpump:	0	Wtbailer:	0
Wtjetted:	0	Wtestimate:	0
Welltestyi:	Not Reported	Welltestdr:	Not Reported
Welltesthr:	Not Reported	Watqualund:	0
Watqualu 1:	1	Watertype:	Not Reported
Stratdepth:	Not Reported	Chemanaly:	0
Chemanaln:	0	Undnatural:	0
Untype:	Not Reported	Undhydro:	0
Undhaz:	0	Undotherck:	0
Undother:	Not Reported		
Undcertify:	0	Compname:	Lighthouse Environmental Services, Inc.
Drllicno:	2443		
Compstreet:	4904 Fuqua Street	Compcity:	Houston
Compstate:	TX	Compzip:	77048
Drillernam:	Charles F. Smith	Traineenam:	Pedro Lopez
Tnum:	57647		
Comments:	Not Reported		

Confidenti:	0	Letterrecv:	Not Reported
Deleted:	0	Insdate:	Not Reported
Site id:	TXMON3000297222		
Latitude:	29.801666		
Longitude:	-95.401944		

Map ID:	49		
Dateentere:	09-OCT-12	Ownname:	AT&T
Ownstreet:	308 S. Akard, Suite 1700		
Owncity:	Dallas	Ownstate:	TX
Ownzip:	77008	County:	Harris
Wellstreet:	1714 Ashland Street		
Wellcity:	Houston	Wellzip:	Not Reported
Own:	TMW-2		
Lat dec:	29.801666		
Long dec:	-95.401944		
Elev:	0		
Brandmodel:	Google Earth		
Gn:	65136		
Gn1:	65	Gn75:	13
Gn25:	6	Twn:	1
Twd:	0	Twr:	0
Twrp:	0	Twrg:	0
Um:	1	Ue:	0
Ud:	0	Uin:	0
Uir:	0	Ug:	0
Uij:	0	Up:	0
Udw:	0	Ut:	0
Us:	0	Uf:	0
Pby:	0	Pbn:	0
Datestart:	27-SEP-12	Datecomp:	27-SEP-12
Dia1:	2	Dia1to:	24
Dia2:	Not Reported	Dia2from:	Not Reported
Dia2to:	Not Reported	Dia3:	Not Reported
Dia3from:	Not Reported	Dia3to:	Not Reported
Dmdriven:	1	Dmairrotar:	0
Dmmudrotar:	0	Dmbored:	0
Dmairham:	0	Dmcabletoo:	0
Dmjetted:	0	Dmhollowst:	0
Dmrevcirc:	0	Dmotherck:	0
Dmother:	Not Reported	Bco:	1
Bcs:	0	Bcg:	0
Bcgs:	Not Reported	Bcu:	0
Bcoc:	0	Bcot:	Not Reported
Gpf:	Not Reported	Gpt:	Not Reported
Cemfrom1:	Not Reported	Cemto1:	Not Reported
Nosacks1:	Not Reported	Cemfrom2:	Not Reported
Cemto2:	Not Reported	Nosacks2:	Not Reported
Cemfrom3:	Not Reported	Cemto3:	Not Reported
Nosacks3:	Not Reported	Cementmeth:	Not Reported
Cementby:	Not Reported	Ds:	Not Reported
Dpl:	Not Reported	Dsv:	Not Reported
Appvar:	Not Reported	Scs:	0
Scsv:	0	Scp:	0
Sca:	0	Watlev:	Not Reported
Watlevdate:	Not Reported	Artflow:	Not Reported
Wellplug48:	1	Tpturbine:	0

Tpjet:	0	Tpsubmersi:	0
Tpcylinder:	0	Tpotherck:	0
Tpother:	Not Reported	Pumpbowlde:	Not Reported
Wtpump:	0	Wtbailer:	0
Wtjetted:	0	Wtestimate:	0
Welltestyi:	Not Reported	Welltestdr:	Not Reported
Welltesthr:	Not Reported	Watqualund:	0
Watqualu 1:	1	Watertype:	Not Reported
Stratdepth:	Not Reported	Chemanaly:	0
Chemanaln:	0	Undnatural:	0
Untype:	Not Reported	Undhydro:	0
Undhaz:	0	Undotherck:	0
Undother:	Not Reported		
Undcertify:	0	Compname:	Lighthouse Environmental Services, Inc.
Drllicno:	2443		
Compstreet:	4904 Fuqua Street	Compcity:	Houston
Compstate:	TX	Compzip:	77048
Drillernam:	Charles F. Smith	Traineenam:	Pedro Lopez
Tnum:	57647		
Comments:	Not Reported		
Confidenti:	0	Letterrecv:	Not Reported
Deleted:	0	Insdate:	Not Reported
Site id:	TXMON3000297220		
Latitude:	29.801666		
Longitude:	-95.401944		

Map ID:	49		
Dateentere:	09-OCT-12	Ownname:	AT&T
Ownstreet:	308 S. Akard, Suite 1700		
Owncity:	Dallas	Ownstate:	TX
Ownzip:	77008	County:	Harris
Wellstreet:	1714 Ashland Street		
Wellcity:	Houston	Wellzip:	Not Reported
Own:	TMW-1		
Lat dec:	29.801666		
Long dec:	-95.401944		
Elev:	0		
Brandmodel:	Google Earth		
Gn:	65136		
Gn1:	65	Gn75:	13
Gn25:	6	Twn:	1
Twd:	0	Twr:	0
Twrp:	0	Twrg:	0
Um:	1	Ue:	0
Ud:	0	Uin:	0
Uir:	0	Ug:	0
Uij:	0	Up:	0
Udw:	0	Ut:	0
Us:	0	Uf:	0
Pby:	0	Pbn:	0
Datestart:	27-SEP-12	Datecomp:	27-SEP-12
Dia1:	2	Dia1to:	24
Dia2:	Not Reported	Dia2from:	Not Reported
Dia2to:	Not Reported	Dia3:	Not Reported
Dia3from:	Not Reported	Dia3to:	Not Reported
Dmdriven:	1	Dmairrotar:	0
Dmmudrotar:	0	Dmbored:	0

GEOCHECK VERSION 2.1
STATE DATABASE WELL INFORMATION

Dmairham:	0	Dmcabletoo:	0
Dmjetted:	0	Dmhollowst:	0
Dmrevcirc:	0	Dmotherck:	0
Dmother:	Not Reported	Bco:	1
Bcs:	0	Bcg:	0
Bcgs:	Not Reported	Bcu:	0
Bcoc:	0	Bcot:	Not Reported
Gpf:	Not Reported	Gpt:	Not Reported
Cemfrom1:	Not Reported	Cemto1:	Not Reported
Nosacks1:	Not Reported	Cemfrom2:	Not Reported
Cemto2:	Not Reported	Nosacks2:	Not Reported
Cemfrom3:	Not Reported	Cemto3:	Not Reported
Nosacks3:	Not Reported	Cementmeth:	Not Reported
Cementby:	Not Reported	Ds:	Not Reported
Dpl:	Not Reported	Dsv:	Not Reported
Appvar:	Not Reported	Scs:	0
Scsv:	0	Scp:	0
Sca:	0	Watlev:	Not Reported
Watlevdate:	Not Reported	Artflow:	Not Reported
Wellplug48:	1	Tpturbine:	0
Tpjet:	0	Tpsubmersi:	0
Tpcylinder:	0	Tpotherck:	0
Tpother:	Not Reported	Pumpbowlde:	Not Reported
Wtpump:	0	Wtbailer:	0
Wtjetted:	0	Wtestimate:	0
Welltestyi:	Not Reported	Welltestdr:	Not Reported
Welltesthr:	Not Reported	Watqualund:	0
Watqualu 1:	1	Watertype:	Not Reported
Stratdepth:	Not Reported	Chemanaly:	0
Chemanaln:	0	Undnatural:	0
Untype:	Not Reported	Undhydro:	0
Undhaz:	0	Undotherck:	0
Undother:	Not Reported		
Undcertify:	0	Compname:	Lighthouse Environmental Services, Inc.
Drllicno:	2443		
Compstreet:	4904 Fuqua Street	Compcity:	Houston
Compstate:	TX	Compzip:	77048
Drillernam:	Charles F. Smith	Traineenam:	Pedro Lopez
Tnum:	57647		
Comments:	Not Reported		
Confidenti:	0	Letterrecv:	Not Reported
Deleted:	0	Insdate:	Not Reported
Site id:	TXMON3000297218		
Latitude:	29.801666		
Longitude:	-95.401944		

Map ID:	50		
Dateentere:	09-APR-13	Ownname:	HKT,Ltd.
Ownstreet:	3100 EDLOE STREET		
Owncity:	HOUSTON	Ownstate:	TX
Ownzip:	77027	County:	Harris
Wellstreet:	1604 N. SHEPHERD		
Wellcity:	HOUSTON	Wellzip:	77008
Own:	MW-C/TSP-C		
Lat dec:	29.8		
Long dec:	-95.409722		
Elev:	0		

GEOCHECK VERSION 2.1
STATE DATABASE WELL INFORMATION

Brandmodel:	GARMIN		
Gn:	65136		
Gn1:	65	Gn75:	13
Gn25:	6	Twn:	1
Twd:	0	Twr:	0
Twrp:	0	Twrg:	0
Um:	1	Ue:	0
Ud:	0	Uin:	0
Uir:	0	Ug:	0
Uij:	0	Up:	0
Udw:	0	Ut:	0
Us:	0	Uf:	0
Pby:	0	Pbn:	0
Datestart:	28-MAR-13	Datecomp:	28-MAR-13
Dia1:	8	Dia1to:	30
Dia2:	Not Reported	Dia2from:	Not Reported
Dia2to:	Not Reported	Dia3:	Not Reported
Dia3from:	Not Reported	Dia3to:	Not Reported
Dmdriven:	0	Dmairrotar:	0
Dmmudrotar:	0	Dmbored:	0
Dmairham:	0	Dmcabletoo:	0
Dmjetted:	0	Dmhollowst:	1
Dmrevcirc:	0	Dmotherck:	0
Dmother:	Not Reported	Bco:	0
Bcs:	0	Bcg:	1
Bcgs:	20/40 SAND	Bcu:	0
Bcoc:	0	Bcot:	Not Reported
Gpf:	30	Gpt:	8
Cemfrom1:	30	Cemto1:	8
Nosacks1:	11 SAND	Cemfrom2:	8
Cemto2:	2	Nosacks2:	2 BENT.CHIPS
Cemfrom3:	2	Cemto3:	0
Nosacks3:	1.5 CEMENT	Cementmeth:	HANDMIX
Cementby:	MEDI	Ds:	Not Reported
Dpl:	Not Reported	Dsv:	Not Reported
Appvar:	Not Reported	Scs:	1
Scsv:	0	Scp:	0
Sca:	0	Watlev:	15.10
Watlevdate:	28-MAR-13	Artflow:	Not Reported
Wellplug48:	0	Tpturbine:	0
Tpjet:	0	Tpsubmersi:	0
Tpcylinder:	0	Tpotherck:	0
Tpother:	Not Reported	Pumpbowlde:	Not Reported
Wtpump:	0	Wtbailer:	0
Wtjetted:	0	Wtestimate:	0
Welltestyi:	Not Reported	Welltestdr:	Not Reported
Welltesthr:	Not Reported	Watqualund:	0
Watqualu 1:	0	Watertype:	Not Reported
Stratdepth:	Not Reported	Chemanaly:	0
Chemanaln:	0	Undnatural:	0
Untype:	Not Reported	Undhydro:	0
Undhaz:	0	Undotherck:	0
Undother:	Not Reported		
Undcertify:	0	Compname:	MATHERS ENVIRONMENTAL DRILLING INC.
Drllicno:	54933		
Compstreet:	12243 B. FM 529	Compcity:	HOUSTON
Compstate:	TX	Compzip:	77041
Drillernam:	MATHERS, SHANNON	Traineenam:	Not Reported
Tnum:	Not Reported		
Comments:	Not Reported		

Confidenti:	0	Letterrecv:	Not Reported
Deleted:	0	Insdate:	Not Reported
Site id:	TXMON3000311289		
Latitude:	29.8		
Longitude:	-95.409722		

Map ID:	50		
Dateentere:	09-APR-13	Ownname:	HKT,Ltd.
Ownstreet:	3100 EDLOE STREET		
Owncity:	HOUSTON	Ownstate:	TX
Ownzip:	77027	County:	Harris
Wellstreet:	1604 N. SHEPHERD		
Wellcity:	HOUSTON	Wellzip:	77008
Own:	MW-D/TSP-D		
Lat dec:	29.8		
Long dec:	-95.409722		
Elev:	0		
Brandmodel:	GARMIN		
Gn:	65136		
Gn1:	65	Gn75:	13
Gn25:	6	Twn:	1
Twd:	0	Twr:	0
Twrp:	0	Twrg:	0
Um:	1	Ue:	0
Ud:	0	Uin:	0
Uir:	0	Ug:	0
Uij:	0	Up:	0
Udw:	0	Ut:	0
Us:	0	Uf:	0
Pby:	0	Pbn:	0
Datestart:	28-MAR-13	Datecomp:	28-MAR-13
Dia1:	8	Dia1to:	30
Dia2:	Not Reported	Dia2from:	Not Reported
Dia2to:	Not Reported	Dia3:	Not Reported
Dia3from:	Not Reported	Dia3to:	Not Reported
Dmdriven:	0	Dmairrotar:	0
Dmmudrotar:	0	Dmbored:	0
Dmairham:	0	Dmcabletoo:	0
Dmjetted:	0	Dmhollowst:	1
Dmrevcirc:	0	Dmotherck:	0
Dmother:	Not Reported	Bco:	0
Bcs:	0	Bcg:	1
Bcgs:	20/40 SAND	Bcu:	0
Bcoc:	0	Bcot:	Not Reported
Gpf:	30	Gpt:	8
Cemfrom1:	30	Cemto1:	8
Nosacks1:	11 SAND	Cemfrom2:	8
Cemto2:	2	Nosacks2:	2 BENT.CHIPS
Cemfrom3:	2	Cemto3:	0
Nosacks3:	1.5 CEMENT	Cementmeth:	HANDMIX
Cementby:	MEDI	Ds:	Not Reported
Dpl:	Not Reported	Dsv:	Not Reported
Appvar:	Not Reported	Scs:	1
Scsv:	0	Scp:	0
Sca:	0	Watlev:	14
Watlevdate:	28-MAR-13	Artflow:	Not Reported
Wellplug48:	0	Tpturbine:	0

Tpjet:	0	Tpsubmersi:	0
Tpcylinder:	0	Tpotherck:	0
Tpother:	Not Reported	Pumpbowlde:	Not Reported
Wtpump:	0	Wtbailer:	0
Wtjetted:	0	Wtestimate:	0
Welltestyi:	Not Reported	Welltestdr:	Not Reported
Welltesthr:	Not Reported	Watqualund:	0
Watqualu 1:	0	Watertype:	Not Reported
Stratdepth:	Not Reported	Chemanaly:	0
Chemanaln:	0	Undnatural:	0
Untype:	Not Reported	Undhydro:	0
Undhaz:	0	Undotherck:	0
Undother:	Not Reported		
Undcertify:	0	Compname:	MATHERS ENVIRONMENTAL DRILLING INC.
Drllicno:	54933		
Compstreet:	12243 B. FM 529	Compcity:	HOUSTON
Compstate:	TX	Compzip:	77041
Drillernam:	MATHERS, SHANNON	Traineenam:	Not Reported
Tnum:	Not Reported		
Comments:	Not Reported		
Confidenti:	0	Letterrecv:	Not Reported
Deleted:	0	Insdate:	Not Reported
Site id:	TXMON3000311483		
Latitude:	29.8		
Longitude:	-95.409722		

Map ID:	50		
Plugtrackn:	87827		
Dateentere:	05-JUN-13	Ownname:	HKT,LTD
Ownstreet:	3100 Edloe St.	Owncity:	Houston
Ownstate:	TX	Ownzip:	77027
Wellstreet:	1604 N. Shepherd		
Wellcity:	Houston	Wellzip:	77008
County:	Harris		
Latitude:	294800		
Lat dec:	29.8		
Longitude:	952435		
Long dec:	-95.409722		
Brmod:	Garmin		
Gn:	65136		
Gn1:	65	Gn75:	13
Gn25:	6	Ownwellno:	MW-B/TSP-B
Typewater:	0	Typemon:	1
Typeinj:	0	Typedw:	0
Histdrille:	Shannon Mathers	Histdrllic:	54933
Histdatedr:	28-MAR-13	Histtracki:	315443
Histdiamin:	8	Histdepth:	30
Plugdate:	31-MAY-13		
Plugmeth:	Casing was removed by overdrill and pull		
Plugopname:	Shawn Mathers		
Plugoplic:	54308		
Plugmeth1:	0	Plugmeth2:	0
Plugmeth3:	1	Plugmeth4:	0
Plugmethot:	0	Plugvar:	Not Reported
Cdiam1:	2	Cfrom1:	0
Cto1:	0	Cdiam2:	Not Reported
Cfrom2:	Not Reported	Cto2:	Not Reported

Cdiam3:	Not Reported	Cfrom3:	Not Reported
Cto3:	Not Reported	Cbfrom1:	30
Cbto1:	2	Cbsacks1:	3, bentonite chips
Cbfrom2:	2	Cbto2:	0
Cbsacks2:	1,concrete	Cbfrom3:	Not Reported
Cbto3:	Not Reported	Cbsacks3:	Not Reported
Cbfrom4:	Not Reported	Cbto4:	Not Reported
Cbsacks4:	Not Reported	Cbfrom5:	Not Reported
Cbto5:	Not Reported	Cbsacks5:	Not Reported
Compname:	Mathers Environmental Drilling, Inc	Compstreet:	12243 B. FM 529
Compcity:	Houston	Compstate:	TX
Compzip:	77041	Nameassig:	Shawn Mathers
Traineenam:	Not Reported	Tnum:	Not Reported
Deleted:	0	Site id:	TXPLU3000086461

Map ID:	50		
Plugtrackn:	87826		
Dateentere:	05-JUN-13	Ownname:	HKT,LTD
Ownstreet:	3100 Edloe St.	Owncity:	Houston
Ownstate:	TX	Ownzip:	77027
Wellstreet:	1604 N. Shepherd		
Wellcity:	Houston	Wellzip:	77008
County:	Harris		
Latitude:	294800		
Lat dec:	29.8		
Longitude:	952435		
Long dec:	-95.409722		
Brmod:	Garmin		
Gn:	65136		
Gn1:	65	Gn75:	13
Gn25:	6	Ownwellno:	MW-D/TSP-D
Typewater:	0	Typemon:	1
Typeinj:	0	Typedw:	0
Histdrille:	Shannon Mathers	Histdrllic:	54933
Histdatedr:	28-MAR-13	Histtracki:	315447
Histdiamin:	8	Histdepth:	30
Plugdate:	31-MAY-13		
Plugmeth:	Casing was removed by overdrill and pull		
Plugopname:	Shawn Mathers		
Plugoplic:	54308		
Plugmeth1:	0	Plugmeth2:	0
Plugmeth3:	1	Plugmeth4:	0
Plugmethot:	0	Plugvar:	Not Reported
Cdiam1:	2	Cfrom1:	0
Cto1:	0	Cdiam2:	Not Reported
Cfrom2:	Not Reported	Cto2:	Not Reported
Cdiam3:	Not Reported	Cfrom3:	Not Reported
Cto3:	Not Reported	Cbfrom1:	30
Cbto1:	2	Cbsacks1:	3, bentonite chips
Cbfrom2:	2	Cbto2:	0
Cbsacks2:	1,concrete	Cbfrom3:	Not Reported
Cbto3:	Not Reported	Cbsacks3:	Not Reported
Cbfrom4:	Not Reported	Cbto4:	Not Reported
Cbsacks4:	Not Reported	Cbfrom5:	Not Reported
Cbto5:	Not Reported	Cbsacks5:	Not Reported
Compname:	Mathers Environmental Drilling, Inc	Compstreet:	12243 B. FM 529

GEOCHECK VERSION 2.1
STATE DATABASE WELL INFORMATION

Compcity:	Houston	Compstate:	TX
Compzip:	77041	Nameassig:	Shawn Mathers
Traineenam:	Not Reported	Tnum:	Not Reported
Deleted:	0	Site id:	TXPLU3000086460

Map ID:	50		
Plugtrackn:	87825		
Dateentere:	05-JUN-13	Ownname:	HKT,LTD
Ownstreet:	3100 Edloe St.	Owncity:	Houston
Ownstate:	TX	Ownzip:	77027
Wellstreet:	1604 N. Shepherd		
Wellcity:	Houston	Wellzip:	77008
County:	Harris		
Latitude:	294800		
Lat dec:	29.8		
Longitude:	952435		
Long dec:	-95.409722		
Brmod:	Garmin		
Gn:	65136		
Gn1:	65	Gn75:	13
Gn25:	6	Ownwellno:	MW-A/TSP-A
Typewater:	0	Typemon:	1
Typeinj:	0	Typedw:	0
Histdrille:	Shannon Mathers	Histdrllic:	54933
Histdatedr:	28-MAR-13	Histtracki:	315442
Histdiamin:	8	Histdepth:	30
Plugdate:	31-MAY-13		
Plugmeth:	Casing was removed by overdrill and pull		
Plugopname:	Shawn Mathers		
Plugoplic:	54308		
Plugmeth1:	0	Plugmeth2:	0
Plugmeth3:	1	Plugmeth4:	0
Plugmethot:	0	Plugvar:	Not Reported
Cdiam1:	2	Cfrom1:	0
Cto1:	0	Cdiam2:	Not Reported
Cfrom2:	Not Reported	Cto2:	Not Reported
Cdiam3:	Not Reported	Cfrom3:	Not Reported
Cto3:	Not Reported	Cbfrom1:	30
Cbto1:	2	Cbsacks1:	3, bentonite chips
Cbfrom2:	2	Cbto2:	0
Cbsacks2:	1,concrete	Cbfrom3:	Not Reported
Cbto3:	Not Reported	Cbsacks3:	Not Reported
Cbfrom4:	Not Reported	Cbto4:	Not Reported
Cbsacks4:	Not Reported	Cbfrom5:	Not Reported
Cbto5:	Not Reported	Cbsacks5:	Not Reported
Compname:	Mathers Environmental Drilling, Inc	Compstreet:	12243 B. FM 529
Compcity:	Houston	Compstate:	TX
Compzip:	77041	Nameassig:	Shawn Mathers
Traineenam:	Not Reported	Tnum:	Not Reported
Deleted:	0	Site id:	TXPLU3000086459

GEOCHECK VERSION 2.1
STATE DATABASE WELL INFORMATION

Map ID:	50		
Dateentere:	09-APR-13	Ownname:	HKT,Ltd.
Ownstreet:	3100 EDLOE STREET		
Owncity:	HOUSTON	Ownstate:	TX
Ownzip:	77027	County:	Harris
Wellstreet:	1604 N. SHEPHERD		
Wellcity:	HOUSTON	Wellzip:	77008
Own:	MW-A/TSP-A		
Lat dec:	29.8		
Long dec:	-95.409722		
Elev:	0		
Brandmodel:	GARMIN		
Gn:	65136		
Gn1:	65	Gn75:	13
Gn25:	6	Twn:	1
Twd:	0	Twr:	0
Twrp:	0	Twrg:	0
Um:	1	Ue:	0
Ud:	0	Uin:	0
Uir:	0	Ug:	0
Uij:	0	Up:	0
Udw:	0	Ut:	0
Us:	0	Uf:	0
Pby:	0	Pbn:	0
Datestart:	28-MAR-13	Datecomp:	28-MAR-13
Dia1:	8	Dia1to:	30
Dia2:	Not Reported	Dia2from:	Not Reported
Dia2to:	Not Reported	Dia3:	Not Reported
Dia3from:	Not Reported	Dia3to:	Not Reported
Dmdriven:	0	Dmairrotar:	0
Dmmudrotar:	0	Dmbored:	0
Dmairham:	0	Dmcabletoo:	0
Dmjetted:	0	Dmhollowst:	1
Dmrevcirc:	0	Dmotherck:	0
Dmother:	Not Reported	Bco:	0
Bcs:	0	Bcg:	1
Bcgs:	20/40 SAND	Bcu:	0
Bcoc:	0	Bcot:	Not Reported
Gpf:	30	Gpt:	8
Cemfrom1:	30	Cemto1:	8
Nosacks1:	11 SAND	Cemfrom2:	8
Cemto2:	2	Nosacks2:	2 BENT.CHIPS
Cemfrom3:	2	Cemto3:	0
Nosacks3:	1.5 CEMENT	Cementmeth:	HANDMIX
Cementby:	MEDI	Ds:	Not Reported
Dpl:	Not Reported	Dsv:	Not Reported
Appvar:	Not Reported	Scs:	1
Scsv:	0	Scp:	0
Sca:	0	Watlev:	15.70
Watlevdate:	28-MAR-13	Artflow:	Not Reported
Wellplug48:	0	Tpturbine:	0
Tpjet:	0	Tpsubmersi:	0
Tpcylinder:	0	Tpotherck:	0
Tpother:	Not Reported	Pumpbowlde:	Not Reported
Wtpump:	0	Wtbailer:	0
Wtjetted:	0	Wtestimate:	0
Welltestyi:	Not Reported	Welltestdr:	Not Reported
Welltesthr:	Not Reported	Watqualund:	0
Watqualu 1:	0	Watertype:	Not Reported
Stratdepth:	Not Reported	Chemanaly:	0
Chemanaln:	0	Undnatural:	0

GEOCHECK VERSION 2.1
STATE DATABASE WELL INFORMATION

Untype:	Not Reported	Undhydro:	0
Undhaz:	0	Undotherck:	0
Undother:	Not Reported		
Undcertify:	0	Compname:	MATHERS ENVIRONMENTAL DRILLING INC.
Drllicno:	54933		
Compstreet:	12243 B. FM 529	Compcity:	HOUSTON
Compstate:	TX	Compzip:	77041
Drillernam:	MATHERS, SHANNON	Traineenam:	Not Reported
Tnum:	Not Reported		
Comments:	Not Reported		
Confidenti:	0	Letterrecv:	Not Reported
Deleted:	0	Insdate:	Not Reported
Site id:	TXMON3000311480		
Latitude:	29.8		
Longitude:	-95.409722		

Map ID:	50		
Dateentere:	09-APR-13	Ownname:	HKT,Ltd.
Ownstreet:	3100 EDLOE STREET		
Owncity:	HOUSTON	Ownstate:	TX
Ownzip:	77027	County:	Harris
Wellstreet:	1604 N. SHEPHERD		
Wellcity:	HOUSTON	Wellzip:	77008
Own:	MW-B/TSP-B		
Lat dec:	29.8		
Long dec:	-95.409722		
Elev:	0		
Brandmodel:	GARMIN		
Gn:	65136		
Gn1:	65	Gn75:	13
Gn25:	6	Twn:	1
Twd:	0	Twr:	0
Twrp:	0	Twrg:	0
Um:	1	Ue:	0
Ud:	0	Uin:	0
Uir:	0	Ug:	0
Uij:	0	Up:	0
Udw:	0	Ut:	0
Us:	0	Uf:	0
Pby:	0	Pbn:	0
Datestart:	28-MAR-13	Datecomp:	28-MAR-13
Dia1:	8	Dia1to:	30
Dia2:	Not Reported	Dia2from:	Not Reported
Dia2to:	Not Reported	Dia3:	Not Reported
Dia3from:	Not Reported	Dia3to:	Not Reported
Dmdriven:	0	Dmairrotar:	0
Dmmudrotar:	0	Dmbored:	0
Dmairham:	0	Dmcabletoo:	0
Dmjetted:	0	Dmhollowst:	1
Dmrevcirc:	0	Dmotherck:	0
Dmother:	Not Reported	Bco:	0
Bcs:	0	Bcg:	1
Bcgs:	20/40 SAND	Bcu:	0
Bcoc:	0	Bcot:	Not Reported
Gpf:	30	Gpt:	8
Cemfrom1:	30	Cemto1:	8
Nosacks1:	11 SAND	Cemfrom2:	8

GEOCHECK VERSION 2.1
STATE DATABASE WELL INFORMATION

Cemto2:	2	Nosacks2:	2 BENT.CHIPS
Cemfrom3:	2	Cemto3:	0
Nosacks3:	1.5 CEMENT	Cementmeth:	HANDMIX
Cementby:	MEDI	Ds:	Not Reported
Dpl:	Not Reported	Dsv:	Not Reported
Appvar:	Not Reported	Scs:	1
Scsv:	0	Scp:	0
Sca:	0	Watlev:	14.90
Watlevdate:	28-MAR-13	Artflow:	Not Reported
Wellplug48:	0	Tpturbine:	0
Tpjet:	0	Tpsubmersi:	0
Tpcylinder:	0	Tpotherck:	0
Tpother:	Not Reported	Pumpbowlde:	Not Reported
Wtpump:	0	Wtbailer:	0
Wtjetted:	0	Wtestimate:	0
Welltestyi:	Not Reported	Welltestdr:	Not Reported
Welltesthr:	Not Reported	Watqualund:	0
Watqualu 1:	0	Watertype:	Not Reported
Stratdepth:	Not Reported	Chemanaly:	0
Chemanaln:	0	Undnatural:	0
Untype:	Not Reported	Undhydro:	0
Undhaz:	0	Undotherck:	0
Undother:	Not Reported		
Undcertify:	0	Compname:	MATHERS ENVIRONMENTAL DRILLING INC.
Drllicno:	54933		
Compstreet:	12243 B. FM 529	Compcity:	HOUSTON
Compstate:	TX	Compzip:	77041
Drillernam:	MATHERS, SHANNON	Traineenam:	Not Reported
Tnum:	Not Reported		
Comments:	Not Reported		
Confidenti:	0	Letterrecv:	Not Reported
Deleted:	0	Insdate:	Not Reported
Site id:	TXMON3000311481		
Latitude:	29.8		
Longitude:	-95.409722		

Map ID:	50		
Plugtrackn:	87824		
Dateentere:	05-JUN-13	Ownname:	HKT,LTD
Ownstreet:	3100 Edloe St.	Owncity:	Houston
Ownstate:	TX	Ownzip:	77027
Wellstreet:	1604 N. Shepherd		
Wellcity:	Houston	Wellzip:	77008
County:	Harris		
Latitude:	294800		
Lat dec:	29.8		
Longitude:	952435		
Long dec:	-95.409722		
Brmod:	Garmin		
Gn:	65136		
Gn1:	65	Gn75:	13
Gn25:	6	Ownwellno:	MW-C/TSP-C
Typewater:	0	Typemon:	1
Typeinj:	0	Typedw:	0
Histdrille:	Shannon Mathers	Histdrllic:	54933
Histdatedr:	28-MAR-13	Histtracki:	315445
Histdiamin:	8	Histdepth:	30

Plugdate:	31-MAY-13		
Plugmeth:	Casing was removed by overdrill and pull		
Plugopname:	Shawn Mathers		
Plugoplic:	54308		
Plugmeth1:	0	Plugmeth2:	0
Plugmeth3:	1	Plugmeth4:	0
Plugmethot:	0	Plugvar:	Not Reported
Cdiam1:	2	Cfrom1:	0
Cto1:	0	Cdiam2:	Not Reported
Cfrom2:	Not Reported	Cto2:	Not Reported
Cdiam3:	Not Reported	Cfrom3:	Not Reported
Cto3:	Not Reported	Cbfrom1:	30
Cbto1:	2	Cbsacks1:	3, bentonite chips
Cbfrom2:	2	Cbto2:	0
Cbsacks2:	1,concrete	Cbfrom3:	Not Reported
Cbto3:	Not Reported	Cbsacks3:	Not Reported
Cbfrom4:	Not Reported	Cbto4:	Not Reported
Cbsacks4:	Not Reported	Cbfrom5:	Not Reported
Cbto5:	Not Reported	Cbsacks5:	Not Reported
Compname:	Mathers Environmental Drilling, Inc	Compstreet:	12243 B. FM 529
Compcity:	Houston	Compstate:	TX
Compzip:	77041	Nameassig:	Shawn Mathers
Traineenam:	Not Reported	Tnum:	Not Reported
Deleted:	0	Site id:	TXPLU3000086458

Map ID:	51		
Fid:	3451		
Permittee:	Houston, City of		
Wellowner:	Houston, City of		
Permitaggl:	1001		
Wellno:	3707		
Attn:	Carol Ellinger Haddock, P.E., Senior Assistant Di		
Correspond:	ACRES HOMES #2	Address:	611 Walker St, 18th Floor
Address2:	Not Reported	City:	Houston
State:	TX	Zip:	77002
Usage:	P	County:	H
Latd:	29		
Latm:	47		
Lats:	58		
Lond:	95		
Lonm:	24		
Lons:	29		
Latdd:	29.799444		
Londd:	-95.408055		
Statequadr:	13		
Stateblock:	65		
Stateni:	6		
Diameter:	24		
Yeardrill:	1988		
Totaldepth:	612		
Depthfirst:	350		
Newregulat:	2		
Endmo:	1		
Alloc:	77400		
Altwater:	0		
Demand:	77400		

GEOCHECK VERSION 2.1
STATE DATABASE WELL INFORMATION

Begindate:	02/01/87	Enddate:	01/31/88
Agg2013:	0		
Pump2013:	0		
Wellpump20:	0		
Agg2012:	0		
Pump2012:	0		
Wellpump 1:	0		
Agg2011:	0		
Pump2011:	0		
Wellpump 2:	0		
Agg2010:	0		
Pump2010:	0		
Wellpump 3:	0		
Agg2009:	0		
Pump2009:	0		
Wellpump 4:	0		
Agg2008:	0		
Pump2008:	0		
Wellpump 5:	0		
Agg2007:	0		
Pump2007:	0		
Wellpump 6:	0		
Agg2006:	0		
Pump2006:	0		
Wellpump 7:	0		
Agg2005:	0		
Pump2005:	0		
Wellpump 8:	0		
Agg2004:	0		
Pump2004:	0		
Wellpump 9:	0		
Agg2003:	0		
Pump2003:	0		
Wellpum 10:	0		
Agg2002:	0		
Pump2002:	0		
Wellpum 11:	0		
Agg2001:	0		
Pump2001:	0		
Wellpum 12:	0		
Agg2000:	0		
Pump2000:	0		
Wellpum 13:	0		
Agg1999:	0		
Pump1999:	0		
Wellpump19:	0		
Agg1998:	0		
Pump1998:	0		
Wellpum 14:	0		
Agg1997:	0		
Pump1997:	0		
Wellpum 15:	0		
Agg1996:	0		
Pump1996:	0		
Wellpum 16:	0		
Agg1995:	0		
Pump1995:	0		
Wellpum 17:	0		
Agg1994:	0		
Pump1994:	0		

Wellpum 18:	0		
Agg1993:	0		
Pump1993:	0		
Wellpum 19:	0		
Agg1992:	0		
Pump1992:	0		
Wellpum 20:	0		
Agg1991:	0		
Pump1991:	0		
Wellpum 21:	0		
Agg1990:	0		
Pump1990:	0		
Wellpum 22:	0		
Agg1989:	0		
Pump1989:	0		
Wellpum 23:	0		
Agg1979:	0		
Pump1979:	0		
Wellpum 24:	0		
Agg1978:	0		
Pump1978:	0		
Wellpum 25:	0		
Agg1977:	0		
Pump1977:	0		
Wellpum 26:	0		
Agg1976:	0		
Pump1976:	0		
Wellpum 27:	0		
Inspector:	K	Inspected:	19-JAN-88
Site id:	TXGH40000003452		

Map ID:	52		
Dateentere:	08-SEP-10	Ownname:	ASHLAND ST. PROJECT HOUSTON
Ownstreet:	ASHLAND ST.		
Owncity:	HOUSTON	Ownstate:	TX
Ownzip:	Not Reported	County:	Harris
Wellstreet:	ASHLAND ST.		
Wellcity:	HOUSTON	Wellzip:	Not Reported
Own:	SB-1		
Lat dec:	29.799166		
Long dec:	-95.403611		
Elev:	0		
Brandmodel:	ITOUCHMAP		
Gn:	65136		
Gn1:	65	Gn75:	13
Gn25:	6	Twn:	1
Twd:	0	Twr:	0
Twrp:	0	Twrg:	0
Um:	0	Ue:	1
Ud:	0	Uin:	0
Uir:	0	Ug:	0
Uij:	0	Up:	0

GEOCHECK VERSION 2.1
STATE DATABASE WELL INFORMATION

Udw:	0	Ut:	0
Us:	0	Uf:	0
Pby:	0	Pbn:	0
Datestart:	22-JUL-10	Datecomp:	22-JUL-10
Dia1:	2	Dia1to:	12
Dia2:	Not Reported	Dia2from:	Not Reported
Dia2to:	Not Reported	Dia3:	Not Reported
Dia3from:	Not Reported	Dia3to:	Not Reported
Dmdriven:	1	Dmairrotar:	0
Dmmudrotar:	0	Dmbored:	0
Dmairham:	0	Dmcabletoo:	0
Dmjetted:	0	Dmhollowst:	0
Dmrevcirc:	0	Dmotherck:	0
Dmother:	Not Reported	Bco:	1
Bcs:	0	Bcg:	0
Bcgs:	Not Reported	Bcu:	0
Bcoc:	0	Bcot:	Not Reported
Gpf:	Not Reported	Gpt:	Not Reported
Cemfrom1:	0	Cemto1:	12
Nosacks1:	BENTONITE .5	Cemfrom2:	Not Reported
Cemto2:	Not Reported	Nosacks2:	Not Reported
Cemfrom3:	Not Reported	Cemto3:	Not Reported
Nosacks3:	Not Reported	Cementmeth:	Not Reported
Cementby:	Not Reported	Ds:	Not Reported
Dpl:	Not Reported	Dsv:	Not Reported
Appvar:	Not Reported	Scs:	0
Scsv:	0	Scp:	0
Sca:	0	Watlev:	Not Reported
Watlevdate:	Not Reported	Artflow:	Not Reported
Wellplug48:	1	Tpturbine:	0
Tpjet:	0	Tpsubmersi:	0
Tpcylinder:	0	Tpotherck:	0
Tpother:	Not Reported	Pumpbowlde:	Not Reported
Wtpump:	0	Wtbailer:	0
Wtjetted:	0	Wtestimate:	0
Welltestyi:	Not Reported	Welltestdr:	Not Reported
Welltesthr:	Not Reported	Watqualund:	0
Watqualu 1:	1	Watertype:	Not Reported
Stratdepth:	Not Reported	Chemanaly:	0
Chemanaln:	1	Undnatural:	0
Untype:	Not Reported	Undhydro:	0
Undhaz:	0	Undotherck:	0
Undother:	Not Reported		
Undcertify:	0	Compname:	ALLIANCE MAINTENANCE AND SERVICES
Drllicno:	54605		
Compstreet:	3233 W. 11TH STREET STE.1000	Compcity:	HOUSTON
Compstate:	TX	Compzip:	77008
Drillernam:	DAVID McCLOSKEY	Traineenam:	JAIME BELL
Tnum:	58389		
Comments:	Not Reported		
Confidenti:	0	Letterrecv:	Not Reported
Deleted:	0	Insdate:	Not Reported
Site id:	TXMON3000226386		
Latitude:	29.799166		
Longitude:	-95.403611		

GEOCHECK VERSION 2.1
STATE DATABASE WELL INFORMATION

Map ID:	52		
Dateentere:	08-SEP-10	Ownname:	ASHLAND ST. PROJECT HOUSTON
Ownstreet:	ASHLAND ST.		
Owncity:	HOUSTON	Ownstate:	TX
Ownzip:	Not Reported	County:	Harris
Wellstreet:	ASHLAND ST.		
Wellcity:	HOUSTON	Wellzip:	Not Reported
Own:	SB-3		
Lat dec:	29.799166		
Long dec:	-95.403611		
Elev:	0		
Brandmodel:	ITOUCHMAP		
Gn:	65136		
Gn1:	65	Gn75:	13
Gn25:	6	Twn:	1
Twd:	0	Twr:	0
Twrp:	0	Twrg:	0
Um:	0	Ue:	1
Ud:	0	Uin:	0
Uir:	0	Ug:	0
Uij:	0	Up:	0
Udw:	0	Ut:	0
Us:	0	Uf:	0
Pby:	0	Pbn:	0
Datestart:	22-JUL-10	Datecomp:	22-JUL-10
Dia1:	2	Dia1to:	12
Dia2:	Not Reported	Dia2from:	Not Reported
Dia2to:	Not Reported	Dia3:	Not Reported
Dia3from:	Not Reported	Dia3to:	Not Reported
Dmdriven:	1	Dmairrotar:	0
Dmmudrotar:	0	Dmbored:	0
Dmairham:	0	Dmcabletoo:	0
Dmjetted:	0	Dmhollowst:	0
Dmrevcirc:	0	Dmotherck:	0
Dmother:	Not Reported	Bco:	1
Bcs:	0	Bcg:	0
Bcgs:	Not Reported	Bcu:	0
Bcoc:	0	Bcot:	Not Reported
Gpf:	Not Reported	Gpt:	Not Reported
Cemfrom1:	0	Cemto1:	12
Nosacks1:	BENTONITE .5	Cemfrom2:	Not Reported
Cemto2:	Not Reported	Nosacks2:	Not Reported
Cemfrom3:	Not Reported	Cemto3:	Not Reported
Nosacks3:	Not Reported	Cementmeth:	Not Reported
Cementby:	Not Reported	Ds:	Not Reported
Dpl:	Not Reported	Dsv:	Not Reported
Appvar:	Not Reported	Scs:	0
Scsv:	0	Scp:	0
Sca:	0	Watlev:	Not Reported
Watlevdate:	Not Reported	Artflow:	Not Reported
Wellplug48:	1	Tpturbine:	0
Tpjet:	0	Tpsubmersi:	0
Tpcylinder:	0	Tpotherck:	0
Tpother:	Not Reported	Pumpbowlde:	Not Reported
Wtpump:	0	Wtbailer:	0
Wtjetted:	0	Wtestimate:	0
Welltestyi:	Not Reported	Welltestdr:	Not Reported
Welltesthr:	Not Reported	Watqualund:	0
Watqualu 1:	1	Watertype:	Not Reported
Stratdepth:	Not Reported	Chemanaly:	0
Chemanaln:	1	Undnatural:	0

Untype:	Not Reported	Undhydro:	0
Undhaz:	0	Undotherck:	0
Undother:	Not Reported		
Undcertify:	0	Compname:	ALLIANCE MAINTENANCE AND SERVICES
Drllicno:	54605		
Compstreet:	3233 W. 11TH STREET STE.1000	Compcity:	HOUSTON
Compstate:	TX	Compzip:	77008
Drillernam:	DAVID McCLOSKEY	Traineenam:	JAIME BELL
Tnum:	58389		
Comments:	Not Reported		
Confidenti:	0	Letterrecv:	Not Reported
Deleted:	0	Insdate:	Not Reported
Site id:	TXMON3000226397		
Latitude:	29.799166		
Longitude:	-95.403611		

Map ID:	52		
Dateentere:	08-SEP-10	Ownname:	ASHLAND ST. PROJECT HOUSTON
Ownstreet:	ASHLAND ST.		
Owncity:	HOUSTON	Ownstate:	TX
Ownzip:	Not Reported	County:	Harris
Wellstreet:	ASHLAND ST.		
Wellcity:	HOUSTON	Wellzip:	Not Reported
Own:	SB-2		
Lat dec:	29.799166		
Long dec:	-95.403611		
Elev:	0		
Brandmodel:	ITOUCHMAP		
Gn:	65136		
Gn1:	65	Gn75:	13
Gn25:	6	Twn:	1
Twd:	0	Twr:	0
Twrp:	0	Twrg:	0
Um:	0	Ue:	1
Ud:	0	Uin:	0
Uir:	0	Ug:	0
Uij:	0	Up:	0
Udw:	0	Ut:	0
Us:	0	Uf:	0
Pby:	0	Pbn:	0
Datestart:	22-JUL-10	Datecomp:	22-JUL-10
Dia1:	2	Dia1to:	12
Dia2:	Not Reported	Dia2from:	Not Reported
Dia2to:	Not Reported	Dia3:	Not Reported
Dia3from:	Not Reported	Dia3to:	Not Reported
Dmdriven:	1	Dmairrotar:	0
Dmmudrotar:	0	Dmbored:	0
Dmairham:	0	Dmcabletoo:	0
Dmjetted:	0	Dmhollowst:	0
Dmrevcirc:	0	Dmotherck:	0
Dmother:	Not Reported	Bco:	1
Bcs:	0	Bcg:	0
Bcgs:	Not Reported	Bcu:	0
Bcoc:	0	Bcot:	Not Reported
Gpf:	Not Reported	Gpt:	Not Reported
Cemfrom1:	0	Cemto1:	12
Nosacks1:	BENTONITE .5	Cemfrom2:	Not Reported

GEOCHECK VERSION 2.1
STATE DATABASE WELL INFORMATION

Cemto2:	Not Reported	Nosacks2:	Not Reported
Cemfrom3:	Not Reported	Cemto3:	Not Reported
Nosacks3:	Not Reported	Cementmeth:	Not Reported
Cementby:	Not Reported	Ds:	Not Reported
Dpl:	Not Reported	Dsv:	Not Reported
Appvar:	Not Reported	Scs:	0
Scsv:	0	Scp:	0
Sca:	0	Watlev:	Not Reported
Watlevdate:	Not Reported	Artflow:	Not Reported
Wellplug48:	1	Tpturbine:	0
Tpjet:	0	Tpsubmersi:	0
Tpcylinder:	0	Tpotherck:	0
Tpother:	Not Reported	Pumpbowlde:	Not Reported
Wtpump:	0	Wtbailer:	0
Wtjetted:	0	Wtestimate:	0
Welltestyi:	Not Reported	Welltestdr:	Not Reported
Welltesthr:	Not Reported	Watqualund:	0
Watqualu 1:	1	Watertype:	Not Reported
Stratdepth:	Not Reported	Chemanaly:	0
Chemanaln:	1	Undnatural:	0
Untype:	Not Reported	Undhydro:	0
Undhaz:	0	Undotherck:	0
Undother:	Not Reported		
Undcertify:	0	Compname:	ALLIANCE MAINTENANCE AND SERVICES
Drllicno:	54605		
Compstreet:	3233 W. 11TH STREET STE.1000	Compcity:	HOUSTON
Compstate:	TX	Compzip:	77008
Drillernam:	DAVID McCLOSKEY	Traineenam:	JAIME BELL
Tnum:	58389		
Comments:	Not Reported		
Confidenti:	0	Letterrecv:	Not Reported
Deleted:	0	Insdate:	Not Reported
Site id:	TXMON3000226392		
Latitude:	29.799166		
Longitude:	-95.403611		

Map ID:	53		
Fid:	3635		
Permittee:	Houston, City of		
Wellowner:	Not Reported		
Permitaggl:	1015		
Wellno:	3372		
Attn:	Bruce Kao/Water Conservation		
Correspond:	Acres Homes #1	Address:	611 Walker St., 21st Floor
Address2:	Not Reported	City:	Houston
State:	TX	Zip:	77002
Usage:	P	County:	H
Latd:	29		
Latm:	47		
Lats:	55		
Lond:	95		
Lonm:	24		
Lons:	26		
Latdd:	29.798611		
Londd:	-95.407222		
Statequadr:	13		
Stateblock:	65		

GEOCHECK VERSION 2.1
STATE DATABASE WELL INFORMATION

Stateni:	6		
Diameter:	24		
Yeardrill:	1936		
Totaldepth:	1458		
Depthfirst:	561		
Newregulat:	2		
Endmo:	12		
Alloc:	4200		
Altwater:	65611		
Demand:	69811		
Begindate:	02/01/13	Enddate:	12/31/13
Agg2013:	3		
Pump2013:	0		
Wellpump20:	0		
Agg2012:	1		
Pump2012:	0		
Wellpump 1:	0		
Agg2011:	34		
Pump2011:	0		
Wellpump 2:	0		
Agg2010:	1		
Pump2010:	506000		
Wellpump 3:	506000		
Agg2009:	38		
Pump2009:	7918109000		
Wellpump 4:	208371289		
Agg2008:	8		
Pump2008:	381000		
Wellpump 5:	47625		
Agg2007:	8		
Pump2007:	478000		
Wellpump 6:	59750		
Agg2006:	8		
Pump2006:	86598000		
Wellpump 7:	10824750		
Agg2005:	8		
Pump2005:	487809000		
Wellpump 8:	60976125		
Agg2004:	4		
Pump2004:	119938000		
Wellpump 9:	29984500		
Agg2003:	4		
Pump2003:	218224000		
Wellpum 10:	54556000		
Agg2002:	1		
Pump2002:	358731000		
Wellpum 11:	358731000		
Agg2001:	8		
Pump2001:	3145656000		
Wellpum 12:	393207000		
Agg2000:	8		
Pump2000:	3028893000		
Wellpum 13:	378611625		
Agg1999:	8		
Pump1999:	4721051000		
Wellpump19:	590131375		
Agg1998:	8		
Pump1998:	4386112000		
Wellpum 14:	548264000		
Agg1997:	9		

Pump1997:	4344222000
Wellpum 15:	482691333
Agg1996:	9
Pump1996:	5830954000
Wellpum 16:	647883777
Agg1995:	9
Pump1995:	5507981000
Wellpum 17:	611997888
Agg1994:	9
Pump1994:	5754969000
Wellpum 18:	639441000
Agg1993:	9
Pump1993:	4907792000
Wellpum 19:	545310222
Agg1992:	9
Pump1992:	4853264000
Wellpum 20:	539251555
Agg1991:	9
Pump1991:	4175487000
Wellpum 21:	463943000
Agg1990:	10
Pump1990:	4149436000
Wellpum 22:	414943600
Agg1989:	10
Pump1989:	5017157000
Wellpum 23:	501715700
Agg1979:	11
Pump1979:	6668270000
Wellpum 24:	606206363
Agg1978:	0
Pump1978:	0
Wellpum 25:	0
Agg1977:	0
Pump1977:	0
Wellpum 26:	0
Agg1976:	0
Pump1976:	0
Wellpum 27:	0
Inspector:	bpadilla
Inspected:	24-JAN-13
Site id:	TXGH40000003636

Map ID:	54		
Fid:	6356	Pws id:	1010013
Water sour:	G1010013Q	Fips count:	201
Quadrangle:	2995-432		
Latitude:	294753.625		
Longitude:	952421.375		
Location a:	Not Reported	Agency:	TCEQ
Location m:	GPS-S	Horizontal:	83
Spatial re:	T	Horizont 1:	I
Horizont 2:	S	Elevation:	63
Elevation :	D	Vertical d:	29

GEOCHECK VERSION 2.1
STATE DATABASE WELL INFORMATION

Location d:	18-MAY-07	Elevation1:	24-APR-08
Elevatio 1:	TCEQ	Elevatio 2:	G
Latdd:	29.7982292175		
Longdd:	95.4059295654		
Gps certif:	98040801	Need bette:	No
Last chang:	18-MAY-07	Initials:	DPT
Remarks:	801 W 15th		
Site id:	TXEQ40000006357		

Groundwater Info		PWS Id:	1010013
Well depth:	1465	Depth agency:	DRILL
Depth source:	D	Aquifer:	121EVGL
Aquifer id:	32		
Aquifer name:	Evangeline		
Aquifer method:	S	Aquifer type:	2
Drill date:	19790900	Last change:	05-SEP-95
Initials:	Not Reported		
Remarks:	Not Reported		

Pws id:	1010013	Water source:	G1010013Q
Fips county code:	201	Quadrangle number:	2995-432
Latitude:	294753.625		
Longitude:	952421.375		
Location accuracy:	Not Reported	Agency:	TCEQ
Location method:	GPS-S	Horizontal datum:	83
Spatial reference code:	T	Horizontal accuracy:	I
Horizontal reference:	S	Elevation:	63
Elevation method:	D	Vertical datum:	29
Location date:	18-MAY-07	Elevation date:	24-APR-08
Elevation agency:	TCEQ	Elevation accuracy:	G
Latdd:	29.7982292175293		
Longdd:	95.4059295654297		
Gps certification number:	98040801	Need better location:	No
Last change:	18-MAY-07	Initials:	DPT
Remarks:	801 W 15th		

Pws id:	1010013	Water source:	G1010013Q
Date:	19811130	Depth from land surface:	-360.0
Agency:	USGS	Measuring method:	S
Remarks:	Not Reported		

Pws id:	1010013	Water source:	G1010013Q
Date:	19850110	Depth from land surface:	-376.0
Agency:	USGS	Measuring method:	R
Remarks:	Not Reported		

Pws id:	1010013	Water source:	G1010013Q
Date:	19880106	Depth from land surface:	-399.0
Agency:	USGS	Measuring method:	R
Remarks:	Not Reported		

Pws id:	1010013	Water source:	G1010013Q
Date:	19880126	Depth from land surface:	-342.57
Agency:	USGS	Measuring method:	R
Remarks:	Not Reported		

GEOCHECK VERSION 2.1
STATE DATABASE WELL INFORMATION

Pws id:	1010013	Water source:	G1010013Q
Date:	19890123	Depth from land surface:	-347.02
Agency:	USGS	Measuring method:	R
Remarks:	Not Reported		

Pws id:	1010013	Water source:	G1010013Q
Date:	19910125	Depth from land surface:	-325.0
Agency:	USGS	Measuring method:	S
Remarks:	Not Reported		

Pws id:	1010013	Water source:	G1010013Q
Date:	19920114	Depth from land surface:	-355.0
Agency:	USGS	Measuring method:	S
Remarks:	Not Reported		

Pws id:	1010013	Water source:	G1010013Q
Date:	19930111	Depth from land surface:	-321.49
Agency:	USGS	Measuring method:	S
Remarks:	Not Reported		

Pws id:	1010013	Water source:	G1010013Q
Date:	19940112	Depth from land surface:	-356.0
Agency:	USGS	Measuring method:	A
Remarks:	04		

Pws id:	1010013	Water source:	G1010013Q
Date:	19950107	Depth from land surface:	-354.49
Agency:	USGS	Measuring method:	S
Remarks:	Not Reported		

Pws id:	1010013	Water source:	G1010013Q
Date:	19960109	Depth from land surface:	-340.0
Agency:	USGS	Measuring method:	T
Remarks:	Not Reported		

Pws id:	1010013	Water source:	G1010013Q
Date:	19960919	Depth from land surface:	-420.0
Agency:	USGS	Measuring method:	T
Remarks:	Not Reported		

Pws id:	1010013	Water source:	G1010013Q
Date:	19970106	Depth from land surface:	-328.89
Agency:	USGS	Measuring method:	S
Remarks:	Not Reported		

Construction:

Top depth:	0.	Bottom depth:	695.
Depth positive:	Not Reported	Diameter:	0.
Opening type:	Not Reported	Casing material:	Not Reported
Opening material:	Not Reported	Opening length:	Not Reported
Opening method:	Not Reported	Packer material:	Not Reported
Initials:	Not Reported	Last change:	Not Reported

Construction:

Top depth:	700.	Bottom depth:	1450.
Depth positive:	Not Reported	Diameter:	0.
Opening type:	U	Casing material:	Not Reported
Opening material:	U	Opening length:	750.
Opening method:	1	Packer material:	Not Reported
Initials:	Not Reported	Last change:	Not Reported

GEOCHECK VERSION 2.1
STATE DATABASE WELL INFORMATION

Pws id:	1010013	Water source:	G1010013Q
Record number:	1	Top depth:	0.
Bottom depth:	2.	Thickness:	2.
Geologic description:	TOPSOIL		
Geologic correction:	Not Reported		
Source geologic data:	7	Initials:	JSA
Last change:	Not Reported		
Remarks:	Not Reported		

Pws id:	1010013	Water source:	G1010013Q
Record number:	2	Top depth:	2.
Bottom depth:	36.	Thickness:	34.
Geologic description:	SAND, CLAY		
Geologic correction:	Not Reported		
Source geologic data:	7	Initials:	JSA
Last change:	Not Reported		
Remarks:	Not Reported		

Pws id:	1010013	Water source:	G1010013Q
Record number:	3	Top depth:	36.
Bottom depth:	90.	Thickness:	54.
Geologic description:	CLAY SAND		
Geologic correction:	Not Reported		
Source geologic data:	7	Initials:	JSA
Last change:	Not Reported		
Remarks:	Not Reported		

Pws id:	1010013	Water source:	G1010013Q
Record number:	4	Top depth:	90.
Bottom depth:	134.	Thickness:	44.
Geologic description:	SAND-SHALE		
Geologic correction:	Not Reported		
Source geologic data:	7	Initials:	JSA
Last change:	Not Reported		
Remarks:	Not Reported		

Pws id:	1010013	Water source:	G1010013Q
Record number:	5	Top depth:	134.
Bottom depth:	228.	Thickness:	94.
Geologic description:	SHALE-HARD SAND		
Geologic correction:	Not Reported		
Source geologic data:	7	Initials:	JSA
Last change:	Not Reported		
Remarks:	Not Reported		

Pws id:	1010013	Water source:	G1010013Q
Record number:	6	Top depth:	228.
Bottom depth:	248.	Thickness:	20.
Geologic description:	RED SAND-SHALE		
Geologic correction:	Not Reported		
Source geologic data:	7	Initials:	JSA
Last change:	Not Reported		
Remarks:	Not Reported		

GEOCHECK VERSION 2.1
STATE DATABASE WELL INFORMATION

Pws id:	1010013	Water source:	G1010013Q
Record number:	7	Top depth:	248.
Bottom depth:	260.	Thickness:	12.
Geologic description:	SAND W/FEW SHALE		
Geologic correction:	Not Reported		
Source geologic data:	7	Initials:	JSA
Last change:	Not Reported		
Remarks:	Not Reported		

Pws id:	1010013	Water source:	G1010013Q
Record number:	8	Top depth:	260.
Bottom depth:	265.	Thickness:	5.
Geologic description:	SHALE-SAND		
Geologic correction:	Not Reported		
Source geologic data:	7	Initials:	JSA
Last change:	Not Reported		
Remarks:	Not Reported		

Pws id:	1010013	Water source:	G1010013Q
Record number:	9	Top depth:	265.
Bottom depth:	308.	Thickness:	43.
Geologic description:	SAND, SHALE		
Geologic correction:	Not Reported		
Source geologic data:	7	Initials:	JSA
Last change:	Not Reported		
Remarks:	Not Reported		

Pws id:	1010013	Water source:	G1010013Q
Record number:	10	Top depth:	308.
Bottom depth:	315.	Thickness:	7.
Geologic description:	SAND, GRAVEL		
Geologic correction:	Not Reported		
Source geologic data:	7	Initials:	JSA
Last change:	Not Reported		
Remarks:	Not Reported		

Pws id:	1010013	Water source:	G1010013Q
Record number:	11	Top depth:	315.
Bottom depth:	322.	Thickness:	7.
Geologic description:	HARD SHALE, LIMESTONE		
Geologic correction:	Not Reported		
Source geologic data:	7	Initials:	JSA
Last change:	Not Reported		
Remarks:	Not Reported		

Pws id:	1010013	Water source:	G1010013Q
Record number:	12	Top depth:	322.
Bottom depth:	339.	Thickness:	17.
Geologic description:	SAND, GRAVEL		
Geologic correction:	Not Reported		
Source geologic data:	7	Initials:	JSA
Last change:	Not Reported		
Remarks:	Not Reported		

GEOCHECK VERSION 2.1
STATE DATABASE WELL INFORMATION

Pws id:	1010013	Water source:	G1010013Q
Record number:	13	Top depth:	339.
Bottom depth:	346.	Thickness:	7.
Geologic description:	SHALE-LIMESTONE		
Geologic correction:	Not Reported		
Source geologic data:	7	Initials:	JSA
Last change:	Not Reported		
Remarks:	Not Reported		

Pws id:	1010013	Water source:	G1010013Q
Record number:	14	Top depth:	346.
Bottom depth:	362.	Thickness:	16.
Geologic description:	SAND		
Geologic correction:	Not Reported		
Source geologic data:	7	Initials:	JSA
Last change:	Not Reported		
Remarks:	Not Reported		

Pws id:	1010013	Water source:	G1010013Q
Record number:	15	Top depth:	362.
Bottom depth:	375.	Thickness:	13.
Geologic description:	SANDY SHALE		
Geologic correction:	Not Reported		
Source geologic data:	7	Initials:	JSA
Last change:	Not Reported		
Remarks:	Not Reported		

Pws id:	1010013	Water source:	G1010013Q
Record number:	16	Top depth:	375.
Bottom depth:	385.	Thickness:	10.
Geologic description:	SAND		
Geologic correction:	Not Reported		
Source geologic data:	7	Initials:	JSA
Last change:	Not Reported		
Remarks:	Not Reported		

Pws id:	1010013	Water source:	G1010013Q
Record number:	17	Top depth:	385.
Bottom depth:	400.	Thickness:	15.
Geologic description:	SHALE-LIMESTONE		
Geologic correction:	Not Reported		
Source geologic data:	7	Initials:	JSA
Last change:	Not Reported		
Remarks:	Not Reported		

Pws id:	1010013	Water source:	G1010013Q
Record number:	18	Top depth:	400.
Bottom depth:	430.	Thickness:	30.
Geologic description:	SAND-SHALE		
Geologic correction:	Not Reported		
Source geologic data:	7	Initials:	JSA
Last change:	Not Reported		
Remarks:	Not Reported		

GEOCHECK VERSION 2.1
STATE DATABASE WELL INFORMATION

Pws id:	1010013	Water source:	G1010013Q
Record number:	19	Top depth:	430.
Bottom depth:	454.	Thickness:	24.
Geologic description:	SHALE-LIMESTONE		
Geologic correction:	Not Reported		
Source geologic data:	7	Initials:	JSA
Last change:	Not Reported		
Remarks:	Not Reported		

Pws id:	1010013	Water source:	G1010013Q
Record number:	20	Top depth:	454.
Bottom depth:	480.	Thickness:	26.
Geologic description:	SANDY SHALE		
Geologic correction:	Not Reported		
Source geologic data:	7	Initials:	JSA
Last change:	Not Reported		
Remarks:	Not Reported		

Pws id:	1010013	Water source:	G1010013Q
Record number:	21	Top depth:	480.
Bottom depth:	530.	Thickness:	50.
Geologic description:	SHALE-SAND		
Geologic correction:	Not Reported		
Source geologic data:	7	Initials:	JSA
Last change:	Not Reported		
Remarks:	Not Reported		

Pws id:	1010013	Water source:	G1010013Q
Record number:	22	Top depth:	530.
Bottom depth:	555.	Thickness:	25.
Geologic description:	-HARD SHALE		
Geologic correction:	Not Reported		
Source geologic data:	7	Initials:	JSA
Last change:	Not Reported		
Remarks:	Not Reported		

Pws id:	1010013	Water source:	G1010013Q
Record number:	23	Top depth:	555.
Bottom depth:	567.	Thickness:	12.
Geologic description:	SANDY CLAY		
Geologic correction:	Not Reported		
Source geologic data:	7	Initials:	JSA
Last change:	Not Reported		
Remarks:	Not Reported		

Pws id:	1010013	Water source:	G1010013Q
Record number:	24	Top depth:	567.
Bottom depth:	572.	Thickness:	5.
Geologic description:	SAND-CLAY		
Geologic correction:	Not Reported		
Source geologic data:	7	Initials:	JSA
Last change:	Not Reported		
Remarks:	Not Reported		

GEOCHECK VERSION 2.1
STATE DATABASE WELL INFORMATION

Pws id:	1010013	Water source:	G1010013Q
Record number:	25	Top depth:	572.
Bottom depth:	630.	Thickness:	58.
Geologic description:	SAND-SHALE -CLAY		
Geologic correction:	Not Reported		
Source geologic data:	7	Initials:	JSA
Last change:	Not Reported		
Remarks:	Not Reported		

Pws id:	1010013	Water source:	G1010013Q
Record number:	26	Top depth:	630.
Bottom depth:	649.	Thickness:	19.
Geologic description:	SAND-SHALE		
Geologic correction:	Not Reported		
Source geologic data:	7	Initials:	JSA
Last change:	Not Reported		
Remarks:	Not Reported		

Pws id:	1010013	Water source:	G1010013Q
Record number:	27	Top depth:	649.
Bottom depth:	652.	Thickness:	3.
Geologic description:	SHALE		
Geologic correction:	Not Reported		
Source geologic data:	7	Initials:	JSA
Last change:	Not Reported		
Remarks:	Not Reported		

Pws id:	1010013	Water source:	G1010013Q
Record number:	28	Top depth:	652.
Bottom depth:	658.	Thickness:	6.
Geologic description:	SANDY SHALE		
Geologic correction:	Not Reported		
Source geologic data:	7	Initials:	JSA
Last change:	Not Reported		
Remarks:	Not Reported		

Pws id:	1010013	Water source:	G1010013Q
Record number:	29	Top depth:	658.
Bottom depth:	661.	Thickness:	3.
Geologic description:	SHALE-SAND		
Geologic correction:	Not Reported		
Source geologic data:	7	Initials:	JSA
Last change:	Not Reported		
Remarks:	Not Reported		

Pws id:	1010013	Water source:	G1010013Q
Record number:	30	Top depth:	661.
Bottom depth:	665.	Thickness:	4.
Geologic description:	SAND		
Geologic correction:	Not Reported		
Source geologic data:	7	Initials:	JSA
Last change:	Not Reported		
Remarks:	Not Reported		

GEOCHECK VERSION 2.1
STATE DATABASE WELL INFORMATION

Pws id:	1010013	Water source:	G1010013Q
Record number:	31	Top depth:	665.
Bottom depth:	750.	Thickness:	85.
Geologic description:	SAND-SHALE-GRAVEL		
Geologic correction:	Not Reported		
Source geologic data:	7	Initials:	JSA
Last change:	Not Reported		
Remarks:	Not Reported		

Pws id:	1010013	Water source:	G1010013Q
Record number:	32	Top depth:	750.
Bottom depth:	779.	Thickness:	29.
Geologic description:	SAND-SHALE		
Geologic correction:	Not Reported		
Source geologic data:	7	Initials:	JSA
Last change:	Not Reported		
Remarks:	Not Reported		

Pws id:	1010013	Water source:	G1010013Q
Record number:	33	Top depth:	779.
Bottom depth:	811.	Thickness:	32.
Geologic description:	SANDY SHALE-LIMESTONE		
Geologic correction:	Not Reported		
Source geologic data:	7	Initials:	JSA
Last change:	Not Reported		
Remarks:	Not Reported		

Pws id:	1010013	Water source:	G1010013Q
Record number:	34	Top depth:	811.
Bottom depth:	842.	Thickness:	31.
Geologic description:	SAND SHALE		
Geologic correction:	Not Reported		
Source geologic data:	7	Initials:	JSA
Last change:	Not Reported		
Remarks:	Not Reported		

Pws id:	1010013	Water source:	G1010013Q
Record number:	35	Top depth:	842.
Bottom depth:	858.	Thickness:	16.
Geologic description:	SHALE		
Geologic correction:	Not Reported		
Source geologic data:	7	Initials:	JSA
Last change:	Not Reported		
Remarks:	Not Reported		

Pws id:	1010013	Water source:	G1010013Q
Record number:	36	Top depth:	858.
Bottom depth:	878.	Thickness:	20.
Geologic description:	CLAY, SAND		
Geologic correction:	Not Reported		
Source geologic data:	7	Initials:	JSA
Last change:	Not Reported		
Remarks:	Not Reported		

GEOCHECK VERSION 2.1
STATE DATABASE WELL INFORMATION

Pws id:	1010013	Water source:	G1010013Q
Record number:	37	Top depth:	878.
Bottom depth:	884.	Thickness:	6.
Geologic description:	LIMESTONE		
Geologic correction:	Not Reported		
Source geologic data:	7	Initials:	JSA
Last change:	Not Reported		
Remarks:	Not Reported		

Pws id:	1010013	Water source:	G1010013Q
Record number:	38	Top depth:	884.
Bottom depth:	899.	Thickness:	15.
Geologic description:	SANDY CLAY		
Geologic correction:	Not Reported		
Source geologic data:	7	Initials:	JSA
Last change:	Not Reported		
Remarks:	Not Reported		

Pws id:	1010013	Water source:	G1010013Q
Record number:	39	Top depth:	899.
Bottom depth:	915.	Thickness:	16.
Geologic description:	HARD SHALE-LIMESTONE		
Geologic correction:	Not Reported		
Source geologic data:	7	Initials:	JSA
Last change:	Not Reported		
Remarks:	Not Reported		

Pws id:	1010013	Water source:	G1010013Q
Record number:	40	Top depth:	915.
Bottom depth:	938.	Thickness:	23.
Geologic description:	SANDY-SHALE		
Geologic correction:	Not Reported		
Source geologic data:	7	Initials:	JSA
Last change:	Not Reported		
Remarks:	Not Reported		

Pws id:	1010013	Water source:	G1010013Q
Record number:	41	Top depth:	938.
Bottom depth:	1003.	Thickness:	65.
Geologic description:	STICKY CLAY		
Geologic correction:	Not Reported		
Source geologic data:	7	Initials:	JSA
Last change:	Not Reported		
Remarks:	Not Reported		

Pws id:	1010013	Water source:	G1010013Q
Record number:	42	Top depth:	1003.
Bottom depth:	1018.	Thickness:	15.
Geologic description:	SAND-LIMESTONE		
Geologic correction:	Not Reported		
Source geologic data:	7	Initials:	JSA
Last change:	Not Reported		
Remarks:	Not Reported		

GEOCHECK VERSION 2.1
STATE DATABASE WELL INFORMATION

Pws id:	1010013	Water source:	G1010013Q
Record number:	43	Top depth:	1018.
Bottom depth:	1080.	Thickness:	62.
Geologic description:	CLAY-LIMESTONE-SHALE		
Geologic correction:	Not Reported		
Source geologic data:	7	Initials:	JSA
Last change:	Not Reported		
Remarks:	Not Reported		

Pws id:	1010013	Water source:	G1010013Q
Record number:	44	Top depth:	1080.
Bottom depth:	1210.	Thickness:	130.
Geologic description:	LIMESTONE -SHALE		
Geologic correction:	Not Reported		
Source geologic data:	7	Initials:	JSA
Last change:	Not Reported		
Remarks:	Not Reported		

Pws id:	1010013	Water source:	G1010013Q
Record number:	45	Top depth:	1210.
Bottom depth:	1224.	Thickness:	14.
Geologic description:	LIMESTONE		
Geologic correction:	Not Reported		
Source geologic data:	7	Initials:	JSA
Last change:	Not Reported		
Remarks:	Not Reported		

Pws id:	1010013	Water source:	G1010013Q
Record number:	46	Top depth:	1224.
Bottom depth:	1300.	Thickness:	76.
Geologic description:	SAND-LIMESTONE		
Geologic correction:	Not Reported		
Source geologic data:	7	Initials:	JSA
Last change:	Not Reported		
Remarks:	Not Reported		

Pws id:	1010013	Water source:	G1010013Q
Record number:	47	Top depth:	1300.
Bottom depth:	1340.	Thickness:	40.
Geologic description:	SHALE -SANDY CLAY		
Geologic correction:	Not Reported		
Source geologic data:	7	Initials:	JSA
Last change:	Not Reported		
Remarks:	Not Reported		

Pws id:	1010013	Water source:	G1010013Q
Record number:	48	Top depth:	1340.
Bottom depth:	1345.	Thickness:	5.
Geologic description:	SAND		
Geologic correction:	Not Reported		
Source geologic data:	7	Initials:	JSA
Last change:	Not Reported		
Remarks:	Not Reported		

GEOCHECK VERSION 2.1
STATE DATABASE WELL INFORMATION

Pws id:	1010013	Water source:	G1010013Q
Record number:	49	Top depth:	1345.
Bottom depth:	1348.	Thickness:	3.
Geologic description:	CLAY		
Geologic correction:	Not Reported		
Source geologic data:	7	Initials:	JSA
Last change:	Not Reported		
Remarks:	Not Reported		

Pws id:	1010013	Water source:	G1010013Q
Record number:	50	Top depth:	1348.
Bottom depth:	1355.	Thickness:	7.
Geologic description:	SAND		
Geologic correction:	Not Reported		
Source geologic data:	7	Initials:	JSA
Last change:	Not Reported		
Remarks:	Not Reported		

Pws id:	1010013	Water source:	G1010013Q
Record number:	51	Top depth:	1355.
Bottom depth:	1358.	Thickness:	3.
Geologic description:	LIMESTONE		
Geologic correction:	Not Reported		
Source geologic data:	7	Initials:	JSA
Last change:	Not Reported		
Remarks:	Not Reported		

Pws id:	1010013	Water source:	G1010013Q
Record number:	52	Top depth:	1358.
Bottom depth:	1395.	Thickness:	37.
Geologic description:	SANDYSHALE-LIMESTONE		
Geologic correction:	Not Reported		
Source geologic data:	7	Initials:	JSA
Last change:	Not Reported		
Remarks:	Not Reported		

Pws id:	1010013	Water source:	G1010013Q
Record number:	53	Top depth:	1395.
Bottom depth:	1405.	Thickness:	10.
Geologic description:	SAND		
Geologic correction:	Not Reported		
Source geologic data:	7	Initials:	JSA
Last change:	Not Reported		
Remarks:	Not Reported		

Pws id:	1010013	Water source:	G1010013Q
Record number:	54	Top depth:	1405.
Bottom depth:	1410.	Thickness:	5.
Geologic description:	SANDY SHALE-LIMESTONE		
Geologic correction:	Not Reported		
Source geologic data:	7	Initials:	JSA
Last change:	Not Reported		
Remarks:	Not Reported		

GEOCHECK VERSION 2.1
STATE DATABASE WELL INFORMATION

Pws id:	1010013	Water source:	G1010013Q
Record number:	55	Top depth:	1410.
Bottom depth:	1418.	Thickness:	8.
Geologic description:	SAND-SANDY SHALE		
Geologic correction:	Not Reported		
Source geologic data:	7	Initials:	JSA
Last change:	Not Reported		
Remarks:	Not Reported		

Pws id:	1010013	Water source:	G1010013Q
Record number:	56	Top depth:	1418.
Bottom depth:	1450.	Thickness:	32.
Geologic description:	SAND SHALE-LIMESTONE		
Geologic correction:	Not Reported		
Source geologic data:	7	Initials:	JSA
Last change:	Not Reported		
Remarks:	Not Reported		

Pws id:	1010013	Water source:	G1010013Q
Record number:	57	Top depth:	1450.
Bottom depth:	1518.	Thickness:	68.
Geologic description:	SHALE-SAND		
Geologic correction:	Not Reported		
Source geologic data:	7	Initials:	JSA
Last change:	Not Reported		
Remarks:	Not Reported		

Pws id:	1010013	Water source:	G1010013Q
Record number:	58	Top depth:	1518.
Bottom depth:	1550.	Thickness:	32.
Geologic description:	SAND		
Geologic correction:	Not Reported		
Source geologic data:	7	Initials:	JSA
Last change:	Not Reported		
Remarks:	Not Reported		

Map ID:	54		
Fid:	105865	State well:	6513627
County nam:	Harris	Basin name:	San Jacinto River
Gma:	14	Rwpa:	H
Previous w:	Not Reported		
Lat dec:	29.798055		
Long dec:	-95.406111		
Coordsourc:	+/- 1 Second		
Owner 1:	City of Houston,	Owner 2:	Heights, well #7A
Driller 1:	Layen Western	Driller 2:	Not Reported
Aquifer co:	121EVGL	Aquifer id:	Gulf Coast
Elev of ls:	69	Elev meth:	Interpolated From Topo Map
Date drill:	09001979	Welltype:	Withdrawal of Water
Well depth:	1465	Depthsourc:	Driller’s Log
Welluse:	Public Supply		
Site id:	TXWDB5000105866		

GEOCHECK VERSION 2.1
STATE DATABASE WELL INFORMATION

Water Level Info:		Pn well visit mark:	P
Depth from lsd:	-280.7	Mm date:	1
Dd date:	2	Yy date:	2003
Measurement number:	01	Measuring agency:	04
Method of meas:	1	Remark:	Not Reported
Date entered:	28-JAN-04	User name:	drjones

Water Level Info:		Pn well visit mark:	P
Depth from lsd:	-315.2	Mm date:	1
Dd date:	3	Yy date:	2002
Measurement number:	01	Measuring agency:	04
Method of meas:	1	Remark:	Not Reported
Date entered:	05-MAY-03	User name:	drjones

Water Level Info:		Pn well visit mark:	P
Depth from lsd:	-399	Mm date:	1
Dd date:	6	Yy date:	1988
Measurement number:	01	Measuring agency:	04
Method of meas:	7	Remark:	Not Reported
Date entered:	Not Reported	User name:	Not Reported

Water Level Info:		Pn well visit mark:	P
Depth from lsd:	-328.8	Mm date:	1
Dd date:	6	Yy date:	1997
Measurement number:	01	Measuring agency:	04
Method of meas:	1	Remark:	Not Reported
Date entered:	17-SEP-97	User name:	Not Reported

Water Level Info:		Pn well visit mark:	P
Depth from lsd:	-354.4	Mm date:	1
Dd date:	7	Yy date:	1995
Measurement number:	01	Measuring agency:	04
Method of meas:	1	Remark:	Not Reported
Date entered:	23-AUG-95	User name:	Not Reported

Water Level Info:		Pn well visit mark:	P
Depth from lsd:	-318	Mm date:	1
Dd date:	7	Yy date:	1998
Measurement number:	01	Measuring agency:	04
Method of meas:	3	Remark:	Not Reported
Date entered:	07-APR-99	User name:	Not Reported

Water Level Info:		Pn well visit mark:	P
Depth from lsd:	-316.0	Mm date:	1
Dd date:	7	Yy date:	1998
Measurement number:	02	Measuring agency:	04
Method of meas:	1	Remark:	Not Reported
Date entered:	07-APR-99	User name:	Not Reported

Water Level Info:		Pn well visit mark:	P
Depth from lsd:	-341.1	Mm date:	1
Dd date:	9	Yy date:	1996
Measurement number:	01	Measuring agency:	04
Method of meas:	1	Remark:	Not Reported
Date entered:	03-APR-97	User name:	Not Reported

GEOCHECK VERSION 2.1
STATE DATABASE WELL INFORMATION

Water Level Info:		Pn well visit mark:	P
Depth from lsd:	-376	Mm date:	1
Dd date:	10	Yy date:	1985
Measurement number:	01	Measuring agency:	04
Method of meas:	7	Remark:	Not Reported
Date entered:	Not Reported	User name:	Not Reported

Water Level Info:		Pn well visit mark:	P
Depth from lsd:	-321.4	Mm date:	1
Dd date:	11	Yy date:	1993
Measurement number:	01	Measuring agency:	04
Method of meas:	1	Remark:	Not Reported
Date entered:	16-MAR-94	User name:	Not Reported

Water Level Info:		Pn well visit mark:	P
Depth from lsd:	-228.5	Mm date:	1
Dd date:	11	Yy date:	2005
Measurement number:	01	Measuring agency:	04
Method of meas:	1	Remark:	Not Reported
Date entered:	06-APR-06	User name:	drjones

Water Level Info:		Pn well visit mark:	P
Depth from lsd:	-356	Mm date:	1
Dd date:	12	Yy date:	1994
Measurement number:	01	Measuring agency:	04
Method of meas:	3	Remark:	04
Date entered:	16-MAR-95	User name:	Not Reported

Water Level Info:		Pn well visit mark:	P
Depth from lsd:	-223.4	Mm date:	1
Dd date:	13	Yy date:	2009
Measurement number:	01	Measuring agency:	04
Method of meas:	1	Remark:	Not Reported
Date entered:	07-MAY-10	User name:	banderso

Water Level Info:		Pn well visit mark:	P
Depth from lsd:	-355	Mm date:	1
Dd date:	14	Yy date:	1992
Measurement number:	01	Measuring agency:	04
Method of meas:	1	Remark:	04
Date entered:	Not Reported	User name:	Not Reported

Water Level Info:		Pn well visit mark:	P
Depth from lsd:	-225.8	Mm date:	1
Dd date:	15	Yy date:	2010
Measurement number:	01	Measuring agency:	04
Method of meas:	1	Remark:	Not Reported
Date entered:	31-MAY-11	User name:	banderso

Water Level Info:		Pn well visit mark:	P
Depth from lsd:	-210.5	Mm date:	1
Dd date:	22	Yy date:	2008
Measurement number:	01	Measuring agency:	04
Method of meas:	1	Remark:	Not Reported
Date entered:	22-APR-09	User name:	banderso

GEOCHECK VERSION 2.1
STATE DATABASE WELL INFORMATION

Water Level Info:		Pn well visit mark:	P
Depth from lsd:	-347.0	Mm date:	1
Dd date:	23	Yy date:	1989
Measurement number:	01	Measuring agency:	04
Method of meas:	7	Remark:	Not Reported
Date entered:	Not Reported	User name:	Not Reported

Water Level Info:		Pn well visit mark:	P
Depth from lsd:	-311.3	Mm date:	1
Dd date:	23	Yy date:	2001
Measurement number:	01	Measuring agency:	04
Method of meas:	1	Remark:	Not Reported
Date entered:	12-FEB-02	User name:	drjones

Water Level Info:		Pn well visit mark:	P
Depth from lsd:	-224.2	Mm date:	1
Dd date:	24	Yy date:	2007
Measurement number:	01	Measuring agency:	04
Method of meas:	1	Remark:	04
Date entered:	04-APR-08	User name:	banderso

Water Level Info:		Pn well visit mark:	P
Depth from lsd:	-325	Mm date:	1
Dd date:	25	Yy date:	1991
Measurement number:	01	Measuring agency:	04
Method of meas:	1	Remark:	Not Reported
Date entered:	Not Reported	User name:	Not Reported

Water Level Info:		Pn well visit mark:	P
Depth from lsd:	-205.5	Mm date:	1
Dd date:	25	Yy date:	2011
Measurement number:	01	Measuring agency:	04
Method of meas:	1	Remark:	Not Reported
Date entered:	10-JUL-12	User name:	banderso

Water Level Info:		Pn well visit mark:	P
Depth from lsd:	-342.5	Mm date:	1
Dd date:	26	Yy date:	1988
Measurement number:	01	Measuring agency:	04
Method of meas:	7	Remark:	Not Reported
Date entered:	Not Reported	User name:	Not Reported

Water Level Info:		Pn well visit mark:	P
Depth from lsd:	-254.8	Mm date:	1
Dd date:	26	Yy date:	2006
Measurement number:	01	Measuring agency:	04
Method of meas:	1	Remark:	Not Reported
Date entered:	04-APR-07	User name:	banderso

Water Level Info:		Pn well visit mark:	P
Depth from lsd:	-259	Mm date:	2
Dd date:	2	Yy date:	2004
Measurement number:	01	Measuring agency:	04
Method of meas:	1	Remark:	Not Reported
Date entered:	10-FEB-05	User name:	drjones

Water Level Info:		Pn well visit mark:	P
Depth from lsd:	-384	Mm date:	4
Dd date:	17	Yy date:	2002
Measurement number:	01	Measuring agency:	04
Method of meas:	3	Remark:	02
Date entered:	05-MAY-03	User name:	drjones

Water Level Info:		Pn well visit mark:	P
Depth from lsd:	-371	Mm date:	4
Dd date:	21	Yy date:	2004
Measurement number:	01	Measuring agency:	04
Method of meas:	1	Remark:	02
Date entered:	10-FEB-05	User name:	drjones

Water Level Info:		Pn well visit mark:	P
Depth from lsd:	-366	Mm date:	4
Dd date:	23	Yy date:	2003
Measurement number:	01	Measuring agency:	04
Method of meas:	1	Remark:	02
Date entered:	28-JAN-04	User name:	drjones

Water Level Info:		Pn well visit mark:	P
Depth from lsd:	-380	Mm date:	5
Dd date:	21	Yy date:	1999
Measurement number:	01	Measuring agency:	04
Method of meas:	3	Remark:	02
Date entered:	23-MAY-00	User name:	jphillip

Water Level Info:		Pn well visit mark:	P
Depth from lsd:	-392	Mm date:	5
Dd date:	24	Yy date:	2000
Measurement number:	01	Measuring agency:	04
Method of meas:	3	Remark:	02
Date entered:	15-MAR-01	User name:	jhopkins

Water Level Info:		Pn well visit mark:	P
Depth from lsd:	-311	Mm date:	6
Dd date:	7	Yy date:	2002
Measurement number:	01	Measuring agency:	04
Method of meas:	3	Remark:	Not Reported
Date entered:	05-MAY-03	User name:	drjones

Water Level Info:		Pn well visit mark:	P
Depth from lsd:	-387	Mm date:	9
Dd date:	11	Yy date:	2002
Measurement number:	01	Measuring agency:	04
Method of meas:	3	Remark:	02
Date entered:	05-MAY-03	User name:	drjones

Water Level Info:		Pn well visit mark:	P
Depth from lsd:	-334	Mm date:	9
Dd date:	15	Yy date:	1999
Measurement number:	01	Measuring agency:	04
Method of meas:	3	Remark:	Not Reported
Date entered:	23-MAY-00	User name:	jphillip

GEOCHECK VERSION 2.1
STATE DATABASE WELL INFORMATION

Water Level Info:		Pn well visit mark:	P
Depth from lsd:	-371	Mm date:	9
Dd date:	15	Yy date:	2003
Measurement number:	01	Measuring agency:	04
Method of meas:	1	Remark:	02
Date entered:	28-JAN-04	User name:	drjones

Water Level Info:		Pn well visit mark:	P
Depth from lsd:	-384	Mm date:	9
Dd date:	16	Yy date:	2005
Measurement number:	01	Measuring agency:	04
Method of meas:	3	Remark:	02
Date entered:	06-APR-06	User name:	drjones

Water Level Info:		Pn well visit mark:	P
Depth from lsd:	-420	Mm date:	9
Dd date:	19	Yy date:	1996
Measurement number:	01	Measuring agency:	04
Method of meas:	2	Remark:	02
Date entered:	03-APR-97	User name:	Not Reported

Water Level Info:		Pn well visit mark:	P
Depth from lsd:	-350	Mm date:	9
Dd date:	21	Yy date:	2004
Measurement number:	01	Measuring agency:	04
Method of meas:	1	Remark:	02
Date entered:	10-FEB-05	User name:	drjones

Water Level Info:		Pn well visit mark:	P
Depth from lsd:	-326	Mm date:	10
Dd date:	10	Yy date:	2000
Measurement number:	01	Measuring agency:	04
Method of meas:	3	Remark:	Not Reported
Date entered:	12-FEB-02	User name:	drjones

Water Level Info:		Pn well visit mark:	P
Depth from lsd:	-275	Mm date:	10
Dd date:	21	Yy date:	2003
Measurement number:	01	Measuring agency:	04
Method of meas:	1	Remark:	Not Reported
Date entered:	10-FEB-05	User name:	drjones

Water Level Info:		Pn well visit mark:	P
Depth from lsd:	-255	Mm date:	10
Dd date:	26	Yy date:	2006
Measurement number:	01	Measuring agency:	04
Method of meas:	3	Remark:	Not Reported
Date entered:	04-APR-08	User name:	banderso

Water Level Info:		Pn well visit mark:	P
Depth from lsd:	-294	Mm date:	11
Dd date:	1	Yy date:	2001
Measurement number:	01	Measuring agency:	04
Method of meas:	3	Remark:	Not Reported
Date entered:	05-MAY-03	User name:	drjones

GEOCHECK VERSION 2.1
STATE DATABASE WELL INFORMATION

Water Level Info:		Pn well visit mark:	P
Depth from lsd:	-375	Mm date:	11
Dd date:	1	Yy date:	2001
Measurement number:	02	Measuring agency:	04
Method of meas:	3	Remark:	02
Date entered:	06-MAY-03	User name:	drjones

Water Level Info:		Pn well visit mark:	P
Depth from lsd:	-325	Mm date:	11
Dd date:	4	Yy date:	2004
Measurement number:	01	Measuring agency:	04
Method of meas:	3	Remark:	Not Reported
Date entered:	06-APR-06	User name:	drjones

Water Level Info:		Pn well visit mark:	P
Depth from lsd:	-280	Mm date:	11
Dd date:	8	Yy date:	2007
Measurement number:	01	Measuring agency:	04
Method of meas:	3	Remark:	Not Reported
Date entered:	22-APR-09	User name:	banderso

Water Level Info:		Pn well visit mark:	P
Depth from lsd:	-316	Mm date:	11
Dd date:	27	Yy date:	2002
Measurement number:	01	Measuring agency:	04
Method of meas:	1	Remark:	Not Reported
Date entered:	28-JAN-04	User name:	drjones

Water Level Info:		Pn well visit mark:	P
Depth from lsd:	-360	Mm date:	11
Dd date:	30	Yy date:	1981
Measurement number:	01	Measuring agency:	04
Method of meas:	1	Remark:	Not Reported
Date entered:	Not Reported	User name:	Not Reported

Water Level Info:		Pn well visit mark:	P
Depth from lsd:	-336	Mm date:	12
Dd date:	3	Yy date:	1998
Measurement number:	01	Measuring agency:	04
Method of meas:	3	Remark:	Not Reported
Date entered:	23-MAY-00	User name:	jphillip

Water Level Info:		Pn well visit mark:	P
Depth from lsd:	-226.6	Mm date:	12
Dd date:	13	Yy date:	2011
Measurement number:	01	Measuring agency:	04
Method of meas:	1	Remark:	Not Reported
Date entered:	11-JUL-13	User name:	afinnell

Water Quality Info:		Mm date:	9
Dd date:	1	Yydate:	1993
Sample number:	1	Sample time:	1400
Temp centigrade:	27	Top s interval:	Not Reported
Bottom s interval:	Not Reported	Samp int aqcode:	Not Reported
Collection remarks:	Not Reported	Reliability rem:	10
Collecting agency:	03	Lab code:	02
Bu wqanalysis:	U	Q00955 flag:	Not Reported
Q00955 silica mgl:	Not Reported	Q00910 flag:	Not Reported
Q00910 calcium mgl:	Not Reported	Q00920 flag:	Not Reported

Q00920 magnes mgl:	Not Reported	Q00929 flag:	Not Reported
Q00929 sodium mgl:	Not Reported	Q00937 flag:	Not Reported
Q00937 potass mgl:	Not Reported	Q01080 flag:	Not Reported
Q01080 strontium:	Not Reported	Q00445 carb mgl:	Not Reported
Q00440 bicarb mgl:	Not Reported	Q00945 flag:	Not Reported
Q00945 sulfate mgl:	Not Reported	Q00940 flag:	Not Reported
Q00940 chloride mg:	35	Q00951 flag:	Not Reported
Q00951 fluoride mg:	Not Reported	Q71850 flag:	Not Reported
Q71850 nitrate mgl:	Not Reported	Q00403 flag:	Not Reported
Q00403 ph:	7.7	Q70300 tds:	Not Reported
Q00415 flag:	Not Reported	Q00415 phen alk:	Not Reported
Q00410 flag:	Not Reported	Q00410 total alk:	Not Reported
Q00900 tot hardnes:	Not Reported	Q00932 percent na:	Not Reported
Q00931 sar:	Not Reported	Q71860 rsc:	Not Reported
Q00095 flag:	Not Reported	Q00095 spec cond:	512
Date entered:	Not Reported	User name:	pnordstr
Bu value:	Not Reported		

Water Quality Info:		Mm date:	9
Dd date:	8	Yydate:	1997
Sample number:	1	Sample time:	1400
Temp centigrade:	27	Top s interval:	Not Reported
Bottom s interval:	Not Reported	Samp int aqcode:	Not Reported
Collection remarks:	Not Reported	Reliability rem:	04
Collecting agency:	03	Lab code:	02
Bu wqanalysis:	U	Q00955 flag:	Not Reported
Q00955 silica mgl:	Not Reported	Q00910 flag:	Not Reported
Q00910 calcium mgl:	Not Reported	Q00920 flag:	Not Reported
Q00920 magnes mgl:	Not Reported	Q00929 flag:	Not Reported
Q00929 sodium mgl:	Not Reported	Q00937 flag:	Not Reported
Q00937 potass mgl:	Not Reported	Q01080 flag:	Not Reported
Q01080 strontium:	Not Reported	Q00445 carb mgl:	Not Reported
Q00440 bicarb mgl:	Not Reported	Q00945 flag:	Not Reported
Q00945 sulfate mgl:	Not Reported	Q00940 flag:	Not Reported
Q00940 chloride mg:	36	Q00951 flag:	Not Reported
Q00951 fluoride mg:	Not Reported	Q71850 flag:	Not Reported
Q71850 nitrate mgl:	Not Reported	Q00403 flag:	Not Reported
Q00403 ph:	7.5	Q70300 tds:	Not Reported
Q00415 flag:	Not Reported	Q00415 phen alk:	Not Reported
Q00410 flag:	Not Reported	Q00410 total alk:	Not Reported
Q00900 tot hardnes:	Not Reported	Q00932 percent na:	Not Reported
Q00931 sar:	Not Reported	Q71860 rsc:	Not Reported
Q00095 flag:	Not Reported	Q00095 spec cond:	523
Date entered:	25-SEP-98	User name:	pnordstr
Bu value:	Not Reported		

Water Quality Info:		Mm date:	9
Dd date:	16	Yydate:	1998
Sample number:	1	Sample time:	0915
Temp centigrade:	27	Top s interval:	Not Reported
Bottom s interval:	Not Reported	Samp int aqcode:	Not Reported
Collection remarks:	USGS Water-Data Report TX-98-4	Reliability rem:	04
Collecting agency:	03	Lab code:	02
Bu wqanalysis:	U	Q00955 flag:	Not Reported
Q00955 silica mgl:	Not Reported	Q00910 flag:	Not Reported
Q00910 calcium mgl:	Not Reported	Q00920 flag:	Not Reported

Q00920 magnes mgl:	Not Reported	Q00929 flag:	Not Reported
Q00929 sodium mgl:	Not Reported	Q00937 flag:	Not Reported
Q00937 potass mgl:	Not Reported	Q01080 flag:	Not Reported
Q01080 strontium:	Not Reported	Q00445 carb mgl:	Not Reported
Q00440 bicarb mgl:	Not Reported	Q00945 flag:	Not Reported
Q00945 sulfate mgl:	Not Reported	Q00940 flag:	Not Reported
Q00940 chloride mg:	36	Q00951 flag:	Not Reported
Q00951 fluoride mg:	Not Reported	Q71850 flag:	Not Reported
Q71850 nitrate mgl:	Not Reported	Q00403 flag:	Not Reported
Q00403 ph:	7.5	Q70300 tds:	Not Reported
Q00415 flag:	Not Reported	Q00415 phen alk:	Not Reported
Q00410 flag:	Not Reported	Q00410 total alk:	Not Reported
Q00900 tot hardnes:	Not Reported	Q00932 percent na:	Not Reported
Q00931 sar:	Not Reported	Q71860 rsc:	Not Reported
Q00095 flag:	Not Reported	Q00095 spec cond:	515
Date entered:	08-JUL-99	User name:	pnordstr
Bu value:	Not Reported		

Water Quality Info:		Mm date:	9
Dd date:	19	Yydate:	1996
Sample number:	1	Sample time:	0900
Temp centigrade:	26	Top s interval:	Not Reported
Bottom s interval:	Not Reported	Samp int aqcode:	Not Reported
Collection remarks:	USGS Water Data Rpt. TX-96-4	Reliability rem:	04
Collecting agency:	03	Lab code:	02
Bu wqanalysis:	U	Q00955 flag:	Not Reported
Q00955 silica mgl:	Not Reported	Q00910 flag:	Not Reported
Q00910 calcium mgl:	Not Reported	Q00920 flag:	Not Reported
Q00920 magnes mgl:	Not Reported	Q00929 flag:	Not Reported
Q00929 sodium mgl:	Not Reported	Q00937 flag:	Not Reported
Q00937 potass mgl:	Not Reported	Q01080 flag:	Not Reported
Q01080 strontium:	Not Reported	Q00445 carb mgl:	Not Reported
Q00440 bicarb mgl:	Not Reported	Q00945 flag:	Not Reported
Q00945 sulfate mgl:	Not Reported	Q00940 flag:	Not Reported
Q00940 chloride mg:	32	Q00951 flag:	Not Reported
Q00951 fluoride mg:	Not Reported	Q71850 flag:	Not Reported
Q71850 nitrate mgl:	Not Reported	Q00403 flag:	Not Reported
Q00403 ph:	7.9	Q70300 tds:	Not Reported
Q00415 flag:	Not Reported	Q00415 phen alk:	Not Reported
Q00410 flag:	Not Reported	Q00410 total alk:	Not Reported
Q00900 tot hardnes:	Not Reported	Q00932 percent na:	Not Reported
Q00931 sar:	Not Reported	Q71860 rsc:	Not Reported
Q00095 flag:	Not Reported	Q00095 spec cond:	489
Date entered:	13-MAY-97	User name:	pnordstr
Bu value:	Not Reported		

Water Quality Info:		Mm date:	9
Dd date:	20	Yydate:	1994
Sample number:	1	Sample time:	1220
Temp centigrade:	27	Top s interval:	Not Reported
Bottom s interval:	Not Reported	Samp int aqcode:	Not Reported
Collection remarks:	Not Reported	Reliability rem:	10
Collecting agency:	03	Lab code:	02
Bu wqanalysis:	U	Q00955 flag:	Not Reported
Q00955 silica mgl:	Not Reported	Q00910 flag:	Not Reported
Q00910 calcium mgl:	Not Reported	Q00920 flag:	Not Reported

Q00920 magnes mgl:	Not Reported	Q00929 flag:	Not Reported
Q00929 sodium mgl:	Not Reported	Q00937 flag:	Not Reported
Q00937 potass mgl:	Not Reported	Q01080 flag:	Not Reported
Q01080 strontium:	Not Reported	Q00445 carb mgl:	Not Reported
Q00440 bicarb mgl:	Not Reported	Q00945 flag:	Not Reported
Q00945 sulfate mgl:	Not Reported	Q00940 flag:	Not Reported
Q00940 chloride mg:	36	Q00951 flag:	Not Reported
Q00951 fluoride mg:	Not Reported	Q71850 flag:	Not Reported
Q71850 nitrate mgl:	Not Reported	Q00403 flag:	Not Reported
Q00403 ph:	7.5	Q70300 tds:	Not Reported
Q00415 flag:	Not Reported	Q00415 phen alk:	Not Reported
Q00410 flag:	Not Reported	Q00410 total alk:	Not Reported
Q00900 tot hardnes:	Not Reported	Q00932 percent na:	Not Reported
Q00931 sar:	Not Reported	Q71860 rsc:	Not Reported
Q00095 flag:	Not Reported	Q00095 spec cond:	509
Date entered:	Not Reported	User name:	pnordstr
Bu value:	Not Reported		

Remarks:		Group number:	1
Remarks 1:	Owner Heights, well #7-A. Reported	Remarks 2:	yield 2100 gpm with 68 ft drawdown.

Map ID:	54		
Fid:	105852	State well:	6513608
County nam:	Harris	Basin name:	San Jacinto River
Gma:	14	Rwpa:	H
Previous w:	1412		
Lat dec:	29.798055		
Long dec:	-95.406111		
Coordsourc:	+/- 5 Seconds		
Owner 1:	City of Houston	Owner 2:	Heights #7
Driller 1:	Layne Texas	Driller 2:	Not Reported
Aquifer co:	112CEVG	Aquifer id:	Gulf Coast
Elev of ls:	69	Elev meth:	Interpolated From Topo Map
Date drill:	00001936	Welltype:	Withdrawal of Water
Well depth:	1458	Depthsourc:	Another Government Agency
Welluse:	Unused		
Site id:	TXWDB5000105853		

Casing Info:		Group number:	1
C s o indicator:	C	Diameter csg scn:	24
Top depth:	0	Bottom depth:	459

Casing Info:		Group number:	2
C s o indicator:	C	Diameter csg scn:	12
Top depth:	459	Bottom depth:	561

Casing Info:		Group number:	3
C s o indicator:	S	Diameter csg scn:	12
Top depth:	561	Bottom depth:	651

Casing Info:		Group number:	4
C s o indicator:	C	Diameter csg scn:	12
Top depth:	651	Bottom depth:	703
Casing Info:		Group number:	5
C s o indicator:	S	Diameter csg scn:	12
Top depth:	703	Bottom depth:	778
Casing Info:		Group number:	6
C s o indicator:	C	Diameter csg scn:	12
Top depth:	778	Bottom depth:	798
Casing Info:		Group number:	7
C s o indicator:	S	Diameter csg scn:	12
Top depth:	798	Bottom depth:	848
Casing Info:		Group number:	8
C s o indicator:	C	Diameter csg scn:	12
Top depth:	848	Bottom depth:	879
Casing Info:		Group number:	9
C s o indicator:	S	Diameter csg scn:	12
Top depth:	879	Bottom depth:	912
Casing Info:		Group number:	10
C s o indicator:	C	Diameter csg scn:	12
Top depth:	912	Bottom depth:	992
Casing Info:		Group number:	11
C s o indicator:	S	Diameter csg scn:	12
Top depth:	992	Bottom depth:	1271
Casing Info:		Group number:	12
C s o indicator:	C	Diameter csg scn:	12
Top depth:	1271	Bottom depth:	1352
Casing Info:		Group number:	13
C s o indicator:	S	Diameter csg scn:	12
Top depth:	1352	Bottom depth:	1384
Casing Info:		Group number:	14
C s o indicator:	C	Diameter csg scn:	12
Top depth:	1384	Bottom depth:	1422
Casing Info:		Group number:	15
C s o indicator:	S	Diameter csg scn:	12
Top depth:	1422	Bottom depth:	1454
Casing Info:		Group number:	16
C s o indicator:	C	Diameter csg scn:	12
Top depth:	1454	Bottom depth:	1458
Infrequent Const:			
Date:	2/9/1949		
Sample number:	1	Storet code:	00900
Flag:	Not Reported	Const val:	74
Plus minus:	Not Reported		

Infrequent Const:			
Date:	2/9/1953		
Sample number:	1	Storet code:	00900
Flag:	Not Reported	Const val:	86
Plus minus:	Not Reported		
Infrequent Const:			
Date:	2/11/1971		
Sample number:	1	Storet code:	00900
Flag:	Not Reported	Const val:	120
Plus minus:	Not Reported		
Infrequent Const:			
Date:	2/12/1968		
Sample number:	1	Storet code:	00900
Flag:	Not Reported	Const val:	114
Plus minus:	Not Reported		
Infrequent Const:			
Date:	2/15/1966		
Sample number:	1	Storet code:	00900
Flag:	Not Reported	Const val:	112
Plus minus:	Not Reported		
Infrequent Const:			
Date:	2/18/1965		
Sample number:	1	Storet code:	00900
Flag:	Not Reported	Const val:	80
Plus minus:	Not Reported		
Infrequent Const:			
Date:	2/27/1957		
Sample number:	1	Storet code:	00900
Flag:	Not Reported	Const val:	86
Plus minus:	Not Reported		
Infrequent Const:			
Date:	2/27/1961		
Sample number:	1	Storet code:	00900
Flag:	Not Reported	Const val:	75
Plus minus:	Not Reported		
Infrequent Const:			
Date:	2/29/1956		
Sample number:	1	Storet code:	00900
Flag:	Not Reported	Const val:	86
Plus minus:	Not Reported		
Infrequent Const:			
Date:	2/29/1960		
Sample number:	1	Storet code:	00900
Flag:	Not Reported	Const val:	71
Plus minus:	Not Reported		

Infrequent Const:			
Date:	3/3/1964		
Sample number:	1	Storet code:	00900
Flag:	Not Reported	Const val:	96
Plus minus:	Not Reported		
Infrequent Const:			
Date:	3/5/1954		
Sample number:	1	Storet code:	00900
Flag:	Not Reported	Const val:	65
Plus minus:	Not Reported		
Infrequent Const:			
Date:	3/5/1962		
Sample number:	1	Storet code:	00900
Flag:	Not Reported	Const val:	89
Plus minus:	Not Reported		
Infrequent Const:			
Date:	3/7/1963		
Sample number:	1	Storet code:	00900
Flag:	Not Reported	Const val:	61
Plus minus:	Not Reported		
Infrequent Const:			
Date:	3/8/1950		
Sample number:	1	Storet code:	00900
Flag:	Not Reported	Const val:	78
Plus minus:	Not Reported		
Infrequent Const:			
Date:	3/12/1952		
Sample number:	1	Storet code:	00900
Flag:	Not Reported	Const val:	90
Plus minus:	Not Reported		
Infrequent Const:			
Date:	3/30/1951		
Sample number:	1	Storet code:	00900
Flag:	Not Reported	Const val:	84
Plus minus:	Not Reported		
Infrequent Const:			
Date:	5/8/1939		
Sample number:	1	Storet code:	01045
Flag:	Not Reported	Const val:	4000.
Plus minus:	Not Reported		
Water Level Info:		Pn well visit mark:	P
Depth from lsd:	-341.4	Mm date:	2
Dd date:	4	Yy date:	1976
Measurement number:	02	Measuring agency:	04
Method of meas:	1	Remark:	Not Reported
Date entered:	Not Reported	User name:	Not Reported

Water Level Info:		Pn well visit mark:	P
Depth from lsd:	-333.8	Mm date:	2
Dd date:	8	Yy date:	1977
Measurement number:	02	Measuring agency:	04
Method of meas:	1	Remark:	Not Reported
Date entered:	Not Reported	User name:	Not Reported

Water Level Info:		Pn well visit mark:	P
Depth from lsd:	-285.7	Mm date:	2
Dd date:	9	Yy date:	1967
Measurement number:	01	Measuring agency:	04
Method of meas:	1	Remark:	Not Reported
Date entered:	Not Reported	User name:	Not Reported

Water Level Info:		Pn well visit mark:	P
Depth from lsd:	-299.0	Mm date:	2
Dd date:	16	Yy date:	1970
Measurement number:	01	Measuring agency:	04
Method of meas:	1	Remark:	Not Reported
Date entered:	Not Reported	User name:	Not Reported

Water Level Info:		Pn well visit mark:	P
Depth from lsd:	-297.1	Mm date:	2
Dd date:	25	Yy date:	1969
Measurement number:	01	Measuring agency:	04
Method of meas:	1	Remark:	Not Reported
Date entered:	Not Reported	User name:	Not Reported

Water Level Info:		Pn well visit mark:	P
Depth from lsd:	-324.7	Mm date:	2
Dd date:	27	Yy date:	1974
Measurement number:	01	Measuring agency:	04
Method of meas:	2	Remark:	Not Reported
Date entered:	Not Reported	User name:	Not Reported

Water Level Info:		Pn well visit mark:	P
Depth from lsd:	-311	Mm date:	3
Dd date:	14	Yy date:	1968
Measurement number:	01	Measuring agency:	04
Method of meas:	1	Remark:	Not Reported
Date entered:	Not Reported	User name:	Not Reported

Water Level Info:		Pn well visit mark:	P
Depth from lsd:	-323.7	Mm date:	9
Dd date:	9	Yy date:	1968
Measurement number:	01	Measuring agency:	04
Method of meas:	1	Remark:	Not Reported
Date entered:	Not Reported	User name:	Not Reported

Water Level Info:		Pn well visit mark:	P
Depth from lsd:	-337.1	Mm date:	9
Dd date:	15	Yy date:	1975
Measurement number:	02	Measuring agency:	04
Method of meas:	1	Remark:	Not Reported
Date entered:	Not Reported	User name:	Not Reported

GEOCHECK VERSION 2.1
STATE DATABASE WELL INFORMATION

Water Level Info:		Pn well visit mark:	P
Depth from lsd:	-84.7	Mm date:	11
Dd date:	14	Yy date:	1938
Measurement number:	01	Measuring agency:	04
Method of meas:	1	Remark:	Not Reported
Date entered:	Not Reported	User name:	Not Reported

Water Quality Info:		Mm date:	2
Dd date:	9	Yydate:	1949
Sample number:	1	Sample time:	Not Reported
Temp centigrade:	Not Reported	Top s interval:	Not Reported
Bottom s interval:	Not Reported	Samp int aqcode:	Not Reported
Collection remarks:	Not Reported	Reliability rem:	99
Collecting agency:	Not Reported	Lab code:	Not Reported
Bu wqanalysis:	U	Q00955 flag:	Not Reported
Q00955 silica mgl:	Not Reported	Q00910 flag:	Not Reported
Q00910 calcium mgl:	Not Reported	Q00920 flag:	Not Reported
Q00920 magnes mgl:	Not Reported	Q00929 flag:	Not Reported
Q00929 sodium mgl:	Not Reported	Q00937 flag:	Not Reported
Q00937 potass mgl:	Not Reported	Q01080 flag:	Not Reported
Q01080 strontium:	Not Reported	Q00445 carb mgl:	0
Q00440 bicarb mgl:	292	Q00945 flag:	Not Reported
Q00945 sulfate mgl:	Not Reported	Q00940 flag:	Not Reported
Q00940 chloride mg:	44	Q00951 flag:	Not Reported
Q00951 fluoride mg:	Not Reported	Q71850 flag:	Not Reported
Q71850 nitrate mgl:	Not Reported	Q00403 flag:	Not Reported
Q00403 ph:	Not Reported	Q70300 tds:	Not Reported
Q00415 flag:	Not Reported	Q00415 phen alk:	0
Q00410 flag:	Not Reported	Q00410 total alk:	239.34
Q00900 tot hardnes:	Not Reported	Q00932 percent na:	Not Reported
Q00931 sar:	Not Reported	Q71860 rsc:	Not Reported
Q00095 flag:	Not Reported	Q00095 spec cond:	590
Date entered:	Not Reported	User name:	pnordstr
Bu value:	Not Reported		

Water Quality Info:		Mm date:	2
Dd date:	9	Yydate:	1953
Sample number:	1	Sample time:	Not Reported
Temp centigrade:	Not Reported	Top s interval:	Not Reported
Bottom s interval:	Not Reported	Samp int aqcode:	Not Reported
Collection remarks:	Not Reported	Reliability rem:	99
Collecting agency:	Not Reported	Lab code:	Not Reported
Bu wqanalysis:	U	Q00955 flag:	Not Reported
Q00955 silica mgl:	Not Reported	Q00910 flag:	Not Reported
Q00910 calcium mgl:	Not Reported	Q00920 flag:	Not Reported
Q00920 magnes mgl:	Not Reported	Q00929 flag:	Not Reported
Q00929 sodium mgl:	Not Reported	Q00937 flag:	Not Reported
Q00937 potass mgl:	Not Reported	Q01080 flag:	Not Reported
Q01080 strontium:	Not Reported	Q00445 carb mgl:	Not Reported
Q00440 bicarb mgl:	278	Q00945 flag:	Not Reported
Q00945 sulfate mgl:	Not Reported	Q00940 flag:	Not Reported
Q00940 chloride mg:	40	Q00951 flag:	Not Reported
Q00951 fluoride mg:	Not Reported	Q71850 flag:	Not Reported
Q71850 nitrate mgl:	Not Reported	Q00403 flag:	Not Reported
Q00403 ph:	8.5	Q70300 tds:	Not Reported

Q00415 flag:	Not Reported	Q00415 phen alk:	Not Reported
Q00410 flag:	Not Reported	Q00410 total alk:	Not Reported
Q00900 tot hardnes:	Not Reported	Q00932 percent na:	Not Reported
Q00931 sar:	Not Reported	Q71860 rsc:	Not Reported
Q00095 flag:	Not Reported	Q00095 spec cond:	546
Date entered:	Not Reported	User name:	pnordstr
Bu value:	Not Reported		

Water Quality Info:		Mm date:	2
Dd date:	11	Yydate:	1971
Sample number:	1	Sample time:	Not Reported
Temp centigrade:	26	Top s interval:	Not Reported
Bottom s interval:	Not Reported	Samp int aqcode:	Not Reported
Collection remarks:	Not Reported	Reliability rem:	99
Collecting agency:	Not Reported	Lab code:	Not Reported
Bu wqanalysis:	U	Q00955 flag:	Not Reported
Q00955 silica mgl:	Not Reported	Q00910 flag:	Not Reported
Q00910 calcium mgl:	Not Reported	Q00920 flag:	Not Reported
Q00920 magnes mgl:	Not Reported	Q00929 flag:	Not Reported
Q00929 sodium mgl:	Not Reported	Q00937 flag:	Not Reported
Q00937 potass mgl:	Not Reported	Q01080 flag:	Not Reported
Q01080 strontium:	Not Reported	Q00445 carb mgl:	0
Q00440 bicarb mgl:	232	Q00945 flag:	Not Reported
Q00945 sulfate mgl:	Not Reported	Q00940 flag:	Not Reported
Q00940 chloride mg:	31	Q00951 flag:	Not Reported
Q00951 fluoride mg:	Not Reported	Q71850 flag:	Not Reported
Q71850 nitrate mgl:	Not Reported	Q00403 flag:	Not Reported
Q00403 ph:	7.7	Q70300 tds:	Not Reported
Q00415 flag:	Not Reported	Q00415 phen alk:	0
Q00410 flag:	Not Reported	Q00410 total alk:	190.16
Q00900 tot hardnes:	Not Reported	Q00932 percent na:	Not Reported
Q00931 sar:	Not Reported	Q71860 rsc:	Not Reported
Q00095 flag:	Not Reported	Q00095 spec cond:	480
Date entered:	Not Reported	User name:	pnordstr
Bu value:	Not Reported		

Water Quality Info:		Mm date:	2
Dd date:	12	Yydate:	1968
Sample number:	1	Sample time:	Not Reported
Temp centigrade:	26	Top s interval:	Not Reported
Bottom s interval:	Not Reported	Samp int aqcode:	Not Reported
Collection remarks:	Not Reported	Reliability rem:	99
Collecting agency:	Not Reported	Lab code:	Not Reported
Bu wqanalysis:	U	Q00955 flag:	Not Reported
Q00955 silica mgl:	Not Reported	Q00910 flag:	Not Reported
Q00910 calcium mgl:	Not Reported	Q00920 flag:	Not Reported
Q00920 magnes mgl:	Not Reported	Q00929 flag:	Not Reported
Q00929 sodium mgl:	Not Reported	Q00937 flag:	Not Reported
Q00937 potass mgl:	Not Reported	Q01080 flag:	Not Reported
Q01080 strontium:	Not Reported	Q00445 carb mgl:	0
Q00440 bicarb mgl:	252	Q00945 flag:	Not Reported
Q00945 sulfate mgl:	Not Reported	Q00940 flag:	Not Reported
Q00940 chloride mg:	34	Q00951 flag:	Not Reported
Q00951 fluoride mg:	Not Reported	Q71850 flag:	Not Reported
Q71850 nitrate mgl:	Not Reported	Q00403 flag:	Not Reported
Q00403 ph:	7.9	Q70300 tds:	Not Reported

Q00415 flag:	Not Reported	Q00415 phen alk:	0
Q00410 flag:	Not Reported	Q00410 total alk:	206.56
Q00900 tot hardnes:	Not Reported	Q00932 percent na:	Not Reported
Q00931 sar:	Not Reported	Q71860 rsc:	Not Reported
Q00095 flag:	Not Reported	Q00095 spec cond:	502
Date entered:	Not Reported	User name:	pnordstr
Bu value:	Not Reported		

Water Quality Info:		Mm date:	2
Dd date:	14	Yydate:	1947
Sample number:	1	Sample time:	Not Reported
Temp centigrade:	Not Reported	Top s interval:	Not Reported
Bottom s interval:	Not Reported	Samp int aqcode:	Not Reported
Collection remarks:	Not Reported	Reliability rem:	99
Collecting agency:	Not Reported	Lab code:	Not Reported
Bu wqanalysis:	U	Q00955 flag:	Not Reported
Q00955 silica mgl:	Not Reported	Q00910 flag:	Not Reported
Q00910 calcium mgl:	Not Reported	Q00920 flag:	Not Reported
Q00920 magnes mgl:	Not Reported	Q00929 flag:	Not Reported
Q00929 sodium mgl:	Not Reported	Q00937 flag:	Not Reported
Q00937 potass mgl:	Not Reported	Q01080 flag:	Not Reported
Q01080 strontium:	Not Reported	Q00445 carb mgl:	0
Q00440 bicarb mgl:	Not Reported	Q00945 flag:	Not Reported
Q00945 sulfate mgl:	Not Reported	Q00940 flag:	Not Reported
Q00940 chloride mg:	48	Q00951 flag:	Not Reported
Q00951 fluoride mg:	Not Reported	Q71850 flag:	Not Reported
Q71850 nitrate mgl:	Not Reported	Q00403 flag:	Not Reported
Q00403 ph:	Not Reported	Q70300 tds:	Not Reported
Q00415 flag:	Not Reported	Q00415 phen alk:	Not Reported
Q00410 flag:	Not Reported	Q00410 total alk:	Not Reported
Q00900 tot hardnes:	Not Reported	Q00932 percent na:	Not Reported
Q00931 sar:	Not Reported	Q71860 rsc:	Not Reported
Q00095 flag:	Not Reported	Q00095 spec cond:	Not Reported
Date entered:	Not Reported	User name:	pnordstr
Bu value:	Not Reported		

Water Quality Info:		Mm date:	2
Dd date:	15	Yydate:	1966
Sample number:	1	Sample time:	Not Reported
Temp centigrade:	26	Top s interval:	Not Reported
Bottom s interval:	Not Reported	Samp int aqcode:	Not Reported
Collection remarks:	Not Reported	Reliability rem:	99
Collecting agency:	Not Reported	Lab code:	Not Reported
Bu wqanalysis:	U	Q00955 flag:	Not Reported
Q00955 silica mgl:	Not Reported	Q00910 flag:	Not Reported
Q00910 calcium mgl:	Not Reported	Q00920 flag:	Not Reported
Q00920 magnes mgl:	Not Reported	Q00929 flag:	Not Reported
Q00929 sodium mgl:	Not Reported	Q00937 flag:	Not Reported
Q00937 potass mgl:	Not Reported	Q01080 flag:	Not Reported
Q01080 strontium:	Not Reported	Q00445 carb mgl:	0
Q00440 bicarb mgl:	256	Q00945 flag:	Not Reported
Q00945 sulfate mgl:	Not Reported	Q00940 flag:	Not Reported
Q00940 chloride mg:	34	Q00951 flag:	Not Reported
Q00951 fluoride mg:	Not Reported	Q71850 flag:	Not Reported
Q71850 nitrate mgl:	Not Reported	Q00403 flag:	Not Reported
Q00403 ph:	7.3	Q70300 tds:	Not Reported

Q00415 flag:	Not Reported	Q00415 phen alk:	0
Q00410 flag:	Not Reported	Q00410 total alk:	209.84
Q00900 tot hardnes:	Not Reported	Q00932 percent na:	Not Reported
Q00931 sar:	Not Reported	Q71860 rsc:	Not Reported
Q00095 flag:	Not Reported	Q00095 spec cond:	523
Date entered:	Not Reported	User name:	pnordstr
Bu value:	Not Reported		

Water Quality Info:		Mm date:	2
Dd date:	18	Yydate:	1965
Sample number:	1	Sample time:	Not Reported
Temp centigrade:	27	Top s interval:	Not Reported
Bottom s interval:	Not Reported	Samp int aqcode:	Not Reported
Collection remarks:	Not Reported	Reliability rem:	99
Collecting agency:	Not Reported	Lab code:	Not Reported
Bu wqanalysis:	U	Q00955 flag:	Not Reported
Q00955 silica mgl:	Not Reported	Q00910 flag:	Not Reported
Q00910 calcium mgl:	Not Reported	Q00920 flag:	Not Reported
Q00920 magnes mgl:	Not Reported	Q00929 flag:	Not Reported
Q00929 sodium mgl:	Not Reported	Q00937 flag:	Not Reported
Q00937 potass mgl:	Not Reported	Q01080 flag:	Not Reported
Q01080 strontium:	Not Reported	Q00445 carb mgl:	Not Reported
Q00440 bicarb mgl:	246	Q00945 flag:	Not Reported
Q00945 sulfate mgl:	Not Reported	Q00940 flag:	Not Reported
Q00940 chloride mg:	37	Q00951 flag:	Not Reported
Q00951 fluoride mg:	Not Reported	Q71850 flag:	Not Reported
Q71850 nitrate mgl:	Not Reported	Q00403 flag:	Not Reported
Q00403 ph:	8.4	Q70300 tds:	Not Reported
Q00415 flag:	Not Reported	Q00415 phen alk:	Not Reported
Q00410 flag:	Not Reported	Q00410 total alk:	Not Reported
Q00900 tot hardnes:	Not Reported	Q00932 percent na:	Not Reported
Q00931 sar:	Not Reported	Q71860 rsc:	Not Reported
Q00095 flag:	Not Reported	Q00095 spec cond:	497
Date entered:	Not Reported	User name:	pnordstr
Bu value:	Not Reported		

Water Quality Info:		Mm date:	2
Dd date:	24	Yydate:	1959
Sample number:	1	Sample time:	Not Reported
Temp centigrade:	Not Reported	Top s interval:	Not Reported
Bottom s interval:	Not Reported	Samp int aqcode:	Not Reported
Collection remarks:	Not Reported	Reliability rem:	99
Collecting agency:	Not Reported	Lab code:	Not Reported
Bu wqanalysis:	U	Q00955 flag:	Not Reported
Q00955 silica mgl:	Not Reported	Q00910 flag:	Not Reported
Q00910 calcium mgl:	Not Reported	Q00920 flag:	Not Reported
Q00920 magnes mgl:	Not Reported	Q00929 flag:	Not Reported
Q00929 sodium mgl:	Not Reported	Q00937 flag:	Not Reported
Q00937 potass mgl:	Not Reported	Q01080 flag:	Not Reported
Q01080 strontium:	Not Reported	Q00445 carb mgl:	0
Q00440 bicarb mgl:	Not Reported	Q00945 flag:	Not Reported
Q00945 sulfate mgl:	Not Reported	Q00940 flag:	Not Reported
Q00940 chloride mg:	36	Q00951 flag:	Not Reported
Q00951 fluoride mg:	Not Reported	Q71850 flag:	Not Reported
Q71850 nitrate mgl:	Not Reported	Q00403 flag:	Not Reported
Q00403 ph:	Not Reported	Q70300 tds:	Not Reported

Q00415 flag:	Not Reported	Q00415 phen alk:	Not Reported
Q00410 flag:	Not Reported	Q00410 total alk:	Not Reported
Q00900 tot hardnes:	Not Reported	Q00932 percent na:	Not Reported
Q00931 sar:	Not Reported	Q71860 rsc:	Not Reported
Q00095 flag:	Not Reported	Q00095 spec cond:	491
Date entered:	Not Reported	User name:	pnordstr
Bu value:	Not Reported		

Water Quality Info:		Mm date:	2
Dd date:	27	Yydate:	1957
Sample number:	1	Sample time:	Not Reported
Temp centigrade:	27	Top s interval:	Not Reported
Bottom s interval:	Not Reported	Samp int aqcode:	Not Reported
Collection remarks:	Not Reported	Reliability rem:	99
Collecting agency:	Not Reported	Lab code:	Not Reported
Bu wqanalysis:	U	Q00955 flag:	Not Reported
Q00955 silica mgl:	Not Reported	Q00910 flag:	Not Reported
Q00910 calcium mgl:	Not Reported	Q00920 flag:	Not Reported
Q00920 magnes mgl:	Not Reported	Q00929 flag:	Not Reported
Q00929 sodium mgl:	Not Reported	Q00937 flag:	Not Reported
Q00937 potass mgl:	Not Reported	Q01080 flag:	Not Reported
Q01080 strontium:	Not Reported	Q00445 carb mgl:	0
Q00440 bicarb mgl:	274	Q00945 flag:	Not Reported
Q00945 sulfate mgl:	Not Reported	Q00940 flag:	Not Reported
Q00940 chloride mg:	Not Reported	Q00951 flag:	Not Reported
Q00951 fluoride mg:	Not Reported	Q71850 flag:	Not Reported
Q71850 nitrate mgl:	Not Reported	Q00403 flag:	Not Reported
Q00403 ph:	8.1	Q70300 tds:	Not Reported
Q00415 flag:	Not Reported	Q00415 phen alk:	0
Q00410 flag:	Not Reported	Q00410 total alk:	224.59
Q00900 tot hardnes:	Not Reported	Q00932 percent na:	Not Reported
Q00931 sar:	Not Reported	Q71860 rsc:	Not Reported
Q00095 flag:	Not Reported	Q00095 spec cond:	550
Date entered:	Not Reported	User name:	pnordstr
Bu value:	Not Reported		

Water Quality Info:		Mm date:	2
Dd date:	27	Yydate:	1961
Sample number:	1	Sample time:	Not Reported
Temp centigrade:	27	Top s interval:	Not Reported
Bottom s interval:	Not Reported	Samp int aqcode:	Not Reported
Collection remarks:	Not Reported	Reliability rem:	99
Collecting agency:	Not Reported	Lab code:	Not Reported
Bu wqanalysis:	U	Q00955 flag:	Not Reported
Q00955 silica mgl:	Not Reported	Q00910 flag:	Not Reported
Q00910 calcium mgl:	Not Reported	Q00920 flag:	Not Reported
Q00920 magnes mgl:	Not Reported	Q00929 flag:	Not Reported
Q00929 sodium mgl:	Not Reported	Q00937 flag:	Not Reported
Q00937 potass mgl:	Not Reported	Q01080 flag:	Not Reported
Q01080 strontium:	Not Reported	Q00445 carb mgl:	0
Q00440 bicarb mgl:	265	Q00945 flag:	Not Reported
Q00945 sulfate mgl:	Not Reported	Q00940 flag:	Not Reported
Q00940 chloride mg:	43	Q00951 flag:	Not Reported
Q00951 fluoride mg:	Not Reported	Q71850 flag:	Not Reported
Q71850 nitrate mgl:	Not Reported	Q00403 flag:	Not Reported
Q00403 ph:	8.1	Q70300 tds:	Not Reported

Q00415 flag:	Not Reported	Q00415 phen alk:	0
Q00410 flag:	Not Reported	Q00410 total alk:	217.21
Q00900 tot hardnes:	Not Reported	Q00932 percent na:	Not Reported
Q00931 sar:	Not Reported	Q71860 rsc:	Not Reported
Q00095 flag:	Not Reported	Q00095 spec cond:	537
Date entered:	Not Reported	User name:	pnordstr
Bu value:	Not Reported		

Water Quality Info:		Mm date:	2
Dd date:	29	Yydate:	1956
Sample number:	1	Sample time:	Not Reported
Temp centigrade:	26	Top s interval:	Not Reported
Bottom s interval:	Not Reported	Samp int aqcode:	Not Reported
Collection remarks:	Not Reported	Reliability rem:	99
Collecting agency:	Not Reported	Lab code:	Not Reported
Bu wqanalysis:	U	Q00955 flag:	Not Reported
Q00955 silica mgl:	Not Reported	Q00910 flag:	Not Reported
Q00910 calcium mgl:	Not Reported	Q00920 flag:	Not Reported
Q00920 magnes mgl:	Not Reported	Q00929 flag:	Not Reported
Q00929 sodium mgl:	Not Reported	Q00937 flag:	Not Reported
Q00937 potass mgl:	Not Reported	Q01080 flag:	Not Reported
Q01080 strontium:	Not Reported	Q00445 carb mgl:	0
Q00440 bicarb mgl:	276	Q00945 flag:	Not Reported
Q00945 sulfate mgl:	Not Reported	Q00940 flag:	Not Reported
Q00940 chloride mg:	40	Q00951 flag:	Not Reported
Q00951 fluoride mg:	Not Reported	Q71850 flag:	Not Reported
Q71850 nitrate mgl:	Not Reported	Q00403 flag:	Not Reported
Q00403 ph:	8.1	Q70300 tds:	Not Reported
Q00415 flag:	Not Reported	Q00415 phen alk:	0
Q00410 flag:	Not Reported	Q00410 total alk:	226.23
Q00900 tot hardnes:	Not Reported	Q00932 percent na:	Not Reported
Q00931 sar:	Not Reported	Q71860 rsc:	Not Reported
Q00095 flag:	Not Reported	Q00095 spec cond:	549
Date entered:	Not Reported	User name:	pnordstr
Bu value:	Not Reported		

Water Quality Info:		Mm date:	2
Dd date:	29	Yydate:	1960
Sample number:	1	Sample time:	Not Reported
Temp centigrade:	26	Top s interval:	Not Reported
Bottom s interval:	Not Reported	Samp int aqcode:	Not Reported
Collection remarks:	Not Reported	Reliability rem:	99
Collecting agency:	Not Reported	Lab code:	Not Reported
Bu wqanalysis:	U	Q00955 flag:	Not Reported
Q00955 silica mgl:	Not Reported	Q00910 flag:	Not Reported
Q00910 calcium mgl:	Not Reported	Q00920 flag:	Not Reported
Q00920 magnes mgl:	Not Reported	Q00929 flag:	Not Reported
Q00929 sodium mgl:	Not Reported	Q00937 flag:	Not Reported
Q00937 potass mgl:	Not Reported	Q01080 flag:	Not Reported
Q01080 strontium:	Not Reported	Q00445 carb mgl:	0
Q00440 bicarb mgl:	252	Q00945 flag:	Not Reported
Q00945 sulfate mgl:	Not Reported	Q00940 flag:	Not Reported
Q00940 chloride mg:	49	Q00951 flag:	Not Reported
Q00951 fluoride mg:	Not Reported	Q71850 flag:	Not Reported
Q71850 nitrate mgl:	Not Reported	Q00403 flag:	Not Reported
Q00403 ph:	8	Q70300 tds:	Not Reported

Q00415 flag:	Not Reported	Q00415 phen alk:	0
Q00410 flag:	Not Reported	Q00410 total alk:	206.56
Q00900 tot hardnes:	Not Reported	Q00932 percent na:	Not Reported
Q00931 sar:	Not Reported	Q71860 rsc:	Not Reported
Q00095 flag:	Not Reported	Q00095 spec cond:	554
Date entered:	Not Reported	User name:	pnordstr
Bu value:	Not Reported		

Water Quality Info:		Mm date:	3
Dd date:	3	Yydate:	1964
Sample number:	1	Sample time:	Not Reported
Temp centigrade:	26	Top s interval:	Not Reported
Bottom s interval:	Not Reported	Samp int aqcode:	Not Reported
Collection remarks:	Not Reported	Reliability rem:	99
Collecting agency:	Not Reported	Lab code:	Not Reported
Bu wqanalysis:	U	Q00955 flag:	Not Reported
Q00955 silica mgl:	Not Reported	Q00910 flag:	Not Reported
Q00910 calcium mgl:	Not Reported	Q00920 flag:	Not Reported
Q00920 magnes mgl:	Not Reported	Q00929 flag:	Not Reported
Q00929 sodium mgl:	Not Reported	Q00937 flag:	Not Reported
Q00937 potass mgl:	Not Reported	Q01080 flag:	Not Reported
Q01080 strontium:	Not Reported	Q00445 carb mgl:	0
Q00440 bicarb mgl:	264	Q00945 flag:	Not Reported
Q00945 sulfate mgl:	Not Reported	Q00940 flag:	Not Reported
Q00940 chloride mg:	34	Q00951 flag:	Not Reported
Q00951 fluoride mg:	Not Reported	Q71850 flag:	Not Reported
Q71850 nitrate mgl:	Not Reported	Q00403 flag:	Not Reported
Q00403 ph:	8	Q70300 tds:	Not Reported
Q00415 flag:	Not Reported	Q00415 phen alk:	0
Q00410 flag:	Not Reported	Q00410 total alk:	216.39
Q00900 tot hardnes:	Not Reported	Q00932 percent na:	Not Reported
Q00931 sar:	Not Reported	Q71860 rsc:	Not Reported
Q00095 flag:	Not Reported	Q00095 spec cond:	536
Date entered:	Not Reported	User name:	pnordstr
Bu value:	Not Reported		

Water Quality Info:		Mm date:	3
Dd date:	4	Yydate:	1955
Sample number:	1	Sample time:	Not Reported
Temp centigrade:	Not Reported	Top s interval:	Not Reported
Bottom s interval:	Not Reported	Samp int aqcode:	Not Reported
Collection remarks:	Not Reported	Reliability rem:	99
Collecting agency:	Not Reported	Lab code:	Not Reported
Bu wqanalysis:	U	Q00955 flag:	Not Reported
Q00955 silica mgl:	Not Reported	Q00910 flag:	Not Reported
Q00910 calcium mgl:	Not Reported	Q00920 flag:	Not Reported
Q00920 magnes mgl:	Not Reported	Q00929 flag:	Not Reported
Q00929 sodium mgl:	Not Reported	Q00937 flag:	Not Reported
Q00937 potass mgl:	Not Reported	Q01080 flag:	Not Reported
Q01080 strontium:	Not Reported	Q00445 carb mgl:	0
Q00440 bicarb mgl:	Not Reported	Q00945 flag:	Not Reported
Q00945 sulfate mgl:	Not Reported	Q00940 flag:	Not Reported
Q00940 chloride mg:	32	Q00951 flag:	Not Reported
Q00951 fluoride mg:	Not Reported	Q71850 flag:	Not Reported
Q71850 nitrate mgl:	Not Reported	Q00403 flag:	Not Reported
Q00403 ph:	Not Reported	Q70300 tds:	Not Reported

Q00415 flag:	Not Reported	Q00415 phen alk:	Not Reported
Q00410 flag:	Not Reported	Q00410 total alk:	Not Reported
Q00900 tot hardnes:	Not Reported	Q00932 percent na:	Not Reported
Q00931 sar:	Not Reported	Q71860 rsc:	Not Reported
Q00095 flag:	Not Reported	Q00095 spec cond:	489
Date entered:	Not Reported	User name:	pnordstr
Bu value:	Not Reported		

Water Quality Info:		Mm date:	3
Dd date:	5	Yydate:	1954
Sample number:	1	Sample time:	Not Reported
Temp centigrade:	Not Reported	Top s interval:	Not Reported
Bottom s interval:	Not Reported	Samp int aqcode:	Not Reported
Collection remarks:	Not Reported	Reliability rem:	99
Collecting agency:	Not Reported	Lab code:	Not Reported
Bu wqanalysis:	U	Q00955 flag:	Not Reported
Q00955 silica mgl:	Not Reported	Q00910 flag:	Not Reported
Q00910 calcium mgl:	Not Reported	Q00920 flag:	Not Reported
Q00920 magnes mgl:	Not Reported	Q00929 flag:	Not Reported
Q00929 sodium mgl:	Not Reported	Q00937 flag:	Not Reported
Q00937 potass mgl:	Not Reported	Q01080 flag:	Not Reported
Q01080 strontium:	Not Reported	Q00445 carb mgl:	Not Reported
Q00440 bicarb mgl:	246	Q00945 flag:	Not Reported
Q00945 sulfate mgl:	Not Reported	Q00940 flag:	Not Reported
Q00940 chloride mg:	37	Q00951 flag:	Not Reported
Q00951 fluoride mg:	Not Reported	Q71850 flag:	Not Reported
Q71850 nitrate mgl:	Not Reported	Q00403 flag:	Not Reported
Q00403 ph:	8.4	Q70300 tds:	Not Reported
Q00415 flag:	Not Reported	Q00415 phen alk:	Not Reported
Q00410 flag:	Not Reported	Q00410 total alk:	Not Reported
Q00900 tot hardnes:	Not Reported	Q00932 percent na:	Not Reported
Q00931 sar:	Not Reported	Q71860 rsc:	Not Reported
Q00095 flag:	Not Reported	Q00095 spec cond:	511
Date entered:	Not Reported	User name:	pnordstr
Bu value:	Not Reported		

Water Quality Info:		Mm date:	3
Dd date:	5	Yydate:	1962
Sample number:	1	Sample time:	Not Reported
Temp centigrade:	26	Top s interval:	Not Reported
Bottom s interval:	Not Reported	Samp int aqcode:	Not Reported
Collection remarks:	Not Reported	Reliability rem:	99
Collecting agency:	Not Reported	Lab code:	Not Reported
Bu wqanalysis:	U	Q00955 flag:	Not Reported
Q00955 silica mgl:	Not Reported	Q00910 flag:	Not Reported
Q00910 calcium mgl:	Not Reported	Q00920 flag:	Not Reported
Q00920 magnes mgl:	Not Reported	Q00929 flag:	Not Reported
Q00929 sodium mgl:	Not Reported	Q00937 flag:	Not Reported
Q00937 potass mgl:	Not Reported	Q01080 flag:	Not Reported
Q01080 strontium:	Not Reported	Q00445 carb mgl:	0
Q00440 bicarb mgl:	262	Q00945 flag:	Not Reported
Q00945 sulfate mgl:	Not Reported	Q00940 flag:	Not Reported
Q00940 chloride mg:	38	Q00951 flag:	Not Reported
Q00951 fluoride mg:	Not Reported	Q71850 flag:	Not Reported
Q71850 nitrate mgl:	Not Reported	Q00403 flag:	Not Reported
Q00403 ph:	7.8	Q70300 tds:	Not Reported

Q00415 flag:	Not Reported	Q00415 phen alk:	0
Q00410 flag:	Not Reported	Q00410 total alk:	214.75
Q00900 tot hardnes:	Not Reported	Q00932 percent na:	Not Reported
Q00931 sar:	Not Reported	Q71860 rsc:	Not Reported
Q00095 flag:	Not Reported	Q00095 spec cond:	531
Date entered:	Not Reported	User name:	pnordstr
Bu value:	Not Reported		

Water Quality Info:		Mm date:	3
Dd date:	7	Yydate:	1963
Sample number:	1	Sample time:	Not Reported
Temp centigrade:	26	Top s interval:	Not Reported
Bottom s interval:	Not Reported	Samp int aqcode:	Not Reported
Collection remarks:	Not Reported	Reliability rem:	99
Collecting agency:	Not Reported	Lab code:	Not Reported
Bu wqanalysis:	U	Q00955 flag:	Not Reported
Q00955 silica mgl:	Not Reported	Q00910 flag:	Not Reported
Q00910 calcium mgl:	Not Reported	Q00920 flag:	Not Reported
Q00920 magnes mgl:	Not Reported	Q00929 flag:	Not Reported
Q00929 sodium mgl:	Not Reported	Q00937 flag:	Not Reported
Q00937 potass mgl:	Not Reported	Q01080 flag:	Not Reported
Q01080 strontium:	Not Reported	Q00445 carb mgl:	0
Q00440 bicarb mgl:	222	Q00945 flag:	Not Reported
Q00945 sulfate mgl:	Not Reported	Q00940 flag:	Not Reported
Q00940 chloride mg:	40	Q00951 flag:	Not Reported
Q00951 fluoride mg:	Not Reported	Q71850 flag:	Not Reported
Q71850 nitrate mgl:	Not Reported	Q00403 flag:	Not Reported
Q00403 ph:	7.8	Q70300 tds:	Not Reported
Q00415 flag:	Not Reported	Q00415 phen alk:	0
Q00410 flag:	Not Reported	Q00410 total alk:	181.97
Q00900 tot hardnes:	Not Reported	Q00932 percent na:	Not Reported
Q00931 sar:	Not Reported	Q71860 rsc:	Not Reported
Q00095 flag:	Not Reported	Q00095 spec cond:	480
Date entered:	Not Reported	User name:	pnordstr
Bu value:	Not Reported		

Water Quality Info:		Mm date:	3
Dd date:	8	Yydate:	1950
Sample number:	1	Sample time:	Not Reported
Temp centigrade:	Not Reported	Top s interval:	Not Reported
Bottom s interval:	Not Reported	Samp int aqcode:	Not Reported
Collection remarks:	Not Reported	Reliability rem:	99
Collecting agency:	Not Reported	Lab code:	Not Reported
Bu wqanalysis:	U	Q00955 flag:	Not Reported
Q00955 silica mgl:	Not Reported	Q00910 flag:	Not Reported
Q00910 calcium mgl:	Not Reported	Q00920 flag:	Not Reported
Q00920 magnes mgl:	Not Reported	Q00929 flag:	Not Reported
Q00929 sodium mgl:	Not Reported	Q00937 flag:	Not Reported
Q00937 potass mgl:	Not Reported	Q01080 flag:	Not Reported
Q01080 strontium:	Not Reported	Q00445 carb mgl:	Not Reported
Q00440 bicarb mgl:	287	Q00945 flag:	Not Reported
Q00945 sulfate mgl:	Not Reported	Q00940 flag:	Not Reported
Q00940 chloride mg:	43	Q00951 flag:	Not Reported
Q00951 fluoride mg:	Not Reported	Q71850 flag:	Not Reported
Q71850 nitrate mgl:	Not Reported	Q00403 flag:	Not Reported
Q00403 ph:	8.4	Q70300 tds:	Not Reported

Q00415 flag:	Not Reported	Q00415 phen alk:	Not Reported
Q00410 flag:	Not Reported	Q00410 total alk:	Not Reported
Q00900 tot hardnes:	Not Reported	Q00932 percent na:	Not Reported
Q00931 sar:	Not Reported	Q71860 rsc:	Not Reported
Q00095 flag:	Not Reported	Q00095 spec cond:	581
Date entered:	Not Reported	User name:	pnordstr
Bu value:	Not Reported		

Water Quality Info:		Mm date:	3
Dd date:	12	Yydate:	1952
Sample number:	1	Sample time:	Not Reported
Temp centigrade:	Not Reported	Top s interval:	Not Reported
Bottom s interval:	Not Reported	Samp int aqcode:	Not Reported
Collection remarks:	Not Reported	Reliability rem:	99
Collecting agency:	Not Reported	Lab code:	Not Reported
Bu wqanalysis:	U	Q00955 flag:	Not Reported
Q00955 silica mgl:	Not Reported	Q00910 flag:	Not Reported
Q00910 calcium mgl:	Not Reported	Q00920 flag:	Not Reported
Q00920 magnes mgl:	Not Reported	Q00929 flag:	Not Reported
Q00929 sodium mgl:	Not Reported	Q00937 flag:	Not Reported
Q00937 potass mgl:	Not Reported	Q01080 flag:	Not Reported
Q01080 strontium:	Not Reported	Q00445 carb mgl:	0
Q00440 bicarb mgl:	215	Q00945 flag:	Not Reported
Q00945 sulfate mgl:	Not Reported	Q00940 flag:	Not Reported
Q00940 chloride mg:	35	Q00951 flag:	Not Reported
Q00951 fluoride mg:	Not Reported	Q71850 flag:	Not Reported
Q71850 nitrate mgl:	Not Reported	Q00403 flag:	Not Reported
Q00403 ph:	8.2	Q70300 tds:	Not Reported
Q00415 flag:	Not Reported	Q00415 phen alk:	0
Q00410 flag:	Not Reported	Q00410 total alk:	176.23
Q00900 tot hardnes:	Not Reported	Q00932 percent na:	Not Reported
Q00931 sar:	Not Reported	Q71860 rsc:	Not Reported
Q00095 flag:	Not Reported	Q00095 spec cond:	490
Date entered:	Not Reported	User name:	pnordstr
Bu value:	Not Reported		

Water Quality Info:		Mm date:	3
Dd date:	17	Yydate:	1958
Sample number:	1	Sample time:	Not Reported
Temp centigrade:	Not Reported	Top s interval:	Not Reported
Bottom s interval:	Not Reported	Samp int aqcode:	Not Reported
Collection remarks:	Not Reported	Reliability rem:	99
Collecting agency:	Not Reported	Lab code:	Not Reported
Bu wqanalysis:	U	Q00955 flag:	Not Reported
Q00955 silica mgl:	Not Reported	Q00910 flag:	Not Reported
Q00910 calcium mgl:	Not Reported	Q00920 flag:	Not Reported
Q00920 magnes mgl:	Not Reported	Q00929 flag:	Not Reported
Q00929 sodium mgl:	Not Reported	Q00937 flag:	Not Reported
Q00937 potass mgl:	Not Reported	Q01080 flag:	Not Reported
Q01080 strontium:	Not Reported	Q00445 carb mgl:	0
Q00440 bicarb mgl:	Not Reported	Q00945 flag:	Not Reported
Q00945 sulfate mgl:	Not Reported	Q00940 flag:	Not Reported
Q00940 chloride mg:	42	Q00951 flag:	Not Reported
Q00951 fluoride mg:	Not Reported	Q71850 flag:	Not Reported
Q71850 nitrate mgl:	Not Reported	Q00403 flag:	Not Reported
Q00403 ph:	Not Reported	Q70300 tds:	Not Reported

Q00415 flag:	Not Reported	Q00415 phen alk:	Not Reported
Q00410 flag:	Not Reported	Q00410 total alk:	Not Reported
Q00900 tot hardnes:	Not Reported	Q00932 percent na:	Not Reported
Q00931 sar:	Not Reported	Q71860 rsc:	Not Reported
Q00095 flag:	Not Reported	Q00095 spec cond:	551
Date entered:	Not Reported	User name:	pnordstr
Bu value:	Not Reported		

Water Quality Info:		Mm date:	3
Dd date:	30	Ydate:	1951
Sample number:	1	Sample time:	Not Reported
Temp centigrade:	Not Reported	Top s interval:	Not Reported
Bottom s interval:	Not Reported	Samp int aqcode:	Not Reported
Collection remarks:	Not Reported	Reliability rem:	99
Collecting agency:	Not Reported	Lab code:	Not Reported
Bu wqanalysis:	U	Q00955 flag:	Not Reported
Q00955 silica mgl:	Not Reported	Q00910 flag:	Not Reported
Q00910 calcium mgl:	Not Reported	Q00920 flag:	Not Reported
Q00920 magnes mgl:	Not Reported	Q00929 flag:	Not Reported
Q00929 sodium mgl:	Not Reported	Q00937 flag:	Not Reported
Q00937 potass mgl:	Not Reported	Q01080 flag:	Not Reported
Q01080 strontium:	Not Reported	Q00445 carb mgl:	0
Q00440 bicarb mgl:	246	Q00945 flag:	Not Reported
Q00945 sulfate mgl:	Not Reported	Q00940 flag:	Not Reported
Q00940 chloride mg:	38	Q00951 flag:	Not Reported
Q00951 fluoride mg:	Not Reported	Q71850 flag:	Not Reported
Q71850 nitrate mgl:	Not Reported	Q00403 flag:	Not Reported
Q00403 ph:	7.9	Q70300 tds:	Not Reported
Q00415 flag:	Not Reported	Q00415 phen alk:	0
Q00410 flag:	Not Reported	Q00410 total alk:	201.64
Q00900 tot hardnes:	Not Reported	Q00932 percent na:	Not Reported
Q00931 sar:	Not Reported	Q71860 rsc:	Not Reported
Q00095 flag:	Not Reported	Q00095 spec cond:	514
Date entered:	Not Reported	User name:	pnordstr
Bu value:	Not Reported		

Water Quality Info:		Mm date:	5
Dd date:	8	Ydate:	1939
Sample number:	1	Sample time:	Not Reported
Temp centigrade:	Not Reported	Top s interval:	Not Reported
Bottom s interval:	Not Reported	Samp int aqcode:	Not Reported
Collection remarks:	Not Reported	Reliability rem:	99
Collecting agency:	Not Reported	Lab code:	Not Reported
Bu wqanalysis:	U	Q00955 flag:	Not Reported
Q00955 silica mgl:	10	Q00910 flag:	Not Reported
Q00910 calcium mgl:	24	Q00920 flag:	Not Reported
Q00920 magnes mgl:	1	Q00929 flag:	Not Reported
Q00929 sodium mgl:	138	Q00937 flag:	Not Reported
Q00937 potass mgl:	Not Reported	Q01080 flag:	Not Reported
Q01080 strontium:	Not Reported	Q00445 carb mgl:	0
Q00440 bicarb mgl:	353	Q00945 flag:	Not Reported
Q00945 sulfate mgl:	0	Q00940 flag:	Not Reported
Q00940 chloride mg:	53	Q00951 flag:	Not Reported
Q00951 fluoride mg:	Not Reported	Q71850 flag:	Not Reported
Q71850 nitrate mgl:	Not Reported	Q00403 flag:	Not Reported
Q00403 ph:	Not Reported	Q70300 tds:	399

Q00415 flag:	Not Reported	Q00415 phen alk:	0
Q00410 flag:	Not Reported	Q00410 total alk:	289.34
Q00900 tot hardnes:	64	Q00932 percent na:	82
Q00931 sar:	7.5	Q71860 rsc:	4.5
Q00095 flag:	Not Reported	Q00095 spec cond:	Not Reported
Date entered:	Not Reported	User name:	pnordstr
Bu value:	Not Reported		
Remarks:		Group number:	1
Remarks 1:	Reported yield 1500 GPM with 48	Remarks 2:	feet recovery in 1939. Specific
Remarks:		Group number:	2
Remarks 1:	capacity 31.2 GPM/ft. Aquifer test	Remarks 2:	results in TWDB R-98. No test data
Remarks:		Group number:	3
Remarks 1:	in TWDB files.	Remarks 2:	Not Reported

Map ID:	54		
Plugtrackn:	89359		
Dateentere:	21-AUG-13	Ownname:	City of Houston
Ownstreet:	611 Walker Street	Owncity:	Houston
Ownstate:	TX	Ownzip:	77002
Wellstreet:	801 W. 15 th		
Wellcity:	Houston	Wellzip:	77008
County:	Harris		
Latitude:	294753		
Lat dec:	29.798055		
Longitude:	952421		
Long dec:	-95.405833		
Brmod:	Not Reported		
Gn:	65136		
Gn1:	65	Gn75:	13
Gn25:	6	Ownwellno:	7A
Typewater:	1	Typemon:	0
Typeinj:	0	Typedw:	0
Histdrille:	Not Reported	Histdrllic:	Not Reported
Histdatedr:	Not Reported	Histtracki:	Not Reported
Histdiamin:	Not Reported	Histdepth:	1465
Plugdate:	03-MAY-13		
Plugmeth:	No Data		
Plugopname:	Billie Jack Alldredge		
Plugoplic:	54930		
Plugmeth1:	0	Plugmeth2:	1
Plugmeth3:	0	Plugmeth4:	0
Plugmethot:	0	Plugvar:	Not Reported
Cdiam1:	24	Cfrom1:	0
Cto1:	612	Cdiam2:	14
Cfrom2:	612	Cto2:	1465
Cdiam3:	Not Reported	Cfrom3:	Not Reported
Cto3:	Not Reported	Cbfrom1:	1465
Cbto1:	10	Cbsacks1:	690 Bentonite
Cbfrom2:	10	Cbto2:	0
Cbsacks2:	85 Cement	Cbfrom3:	Not Reported
Cbto3:	Not Reported	Cbsacks3:	Not Reported
Cbfrom4:	Not Reported	Cbto4:	Not Reported
Cbsacks4:	Not Reported	Cbfrom5:	Not Reported
Cbto5:	Not Reported	Cbsacks5:	Not Reported
Compname:	Weisinger Incorporated	Compstreet:	2200 East Davis Street

GEOCHECK VERSION 2.1
STATE DATABASE WELL INFORMATION

Compcity:	Conroe	Compstate:	TX
Compzip:	77301	Nameassig:	Billie Jack Alldredge
Traineenam:	Not Reported	Tnum:	Not Reported
Deleted:	0	Site id:	TXPLU3000087975

Map ID:	56		
Fid:	20000	Pws id:	1010013
Water sour:	G1010013GY	Fips count:	201
Quadrangle:	2995-432		
Latitude:	294750		
Longitude:	952424		
Location a:	F	Agency:	USGS
Location m:	MAP-M1	Horizontal:	27
Spatial re:	C	Horizont 1:	U
Horizont 2:	S	Elevation:	0
Elevation :	Not Reported	Vertical d:	Not Reported
Location d:	17-MAY-07	Elevation1:	Not Reported
Elevatio 1:	Not Reported	Elevatio 2:	Not Reported
Latdd:	29.7972221375		
Longdd:	95.4066696167		
Gps certif:	Not Reported	Need bette:	No
Last chang:	17-MAY-07	Initials:	GST
Remarks:	Not Reported		
Site id:	TXEQ40000020001		

Groundwater Info		PWS Id:	1010013
Well depth:	561	Depth agency:	DRILL
Depth source:	D	Aquifer:	112CEVG
Aquifer id:	31		
Aquifer name:	Chicot		
Aquifer method:	W	Aquifer type:	0
Drill date:	19360000	Last change:	08-JUL-99
Initials:	Not Reported		
Remarks:	Not Reported		

Pws id:	1010013	Water source:	G1010013GY
Fips county code:	201	Quadrangle number:	2995-432
Latitude:	294750.		
Longitude:	952424.		
Location accuracy:	F	Agency:	USGS
Location method:	MAP-M1	Horizontal datum:	27
Spatial reference code:	C	Horizontal accuracy:	U
Horizontal reference:	S	Elevation:	Not Reported
Elevation method:	Not Reported	Vertical datum:	Not Reported
Location date:	17-MAY-07	Elevation date:	Not Reported
Elevation agency:	Not Reported	Elevation accuracy:	Not Reported
Latdd:	29.7972221374512		
Longdd:	95.4066696166992		
Gps certification number:	Not Reported	Need better location:	No
Last change:	17-MAY-07	Initials:	GST
Remarks:	Not Reported		

GEOCHECK VERSION 2.1
STATE DATABASE WELL INFORMATION

Pws id:	1010013	Water source:	G1010013GY
Date:	19381114	Depth from land surface:	-84.7
Agency:	USGS	Measuring method:	S
Remarks:	Not Reported		

Pws id:	1010013	Water source:	G1010013GY
Date:	19670209	Depth from land surface:	-285.7
Agency:	USGS	Measuring method:	S
Remarks:	Not Reported		

Pws id:	1010013	Water source:	G1010013GY
Date:	19680314	Depth from land surface:	-311.0
Agency:	USGS	Measuring method:	S
Remarks:	Not Reported		

Pws id:	1010013	Water source:	G1010013GY
Date:	19680909	Depth from land surface:	-323.7
Agency:	USGS	Measuring method:	S
Remarks:	Not Reported		

Pws id:	1010013	Water source:	G1010013GY
Date:	19690225	Depth from land surface:	-297.18
Agency:	USGS	Measuring method:	S
Remarks:	Not Reported		

Pws id:	1010013	Water source:	G1010013GY
Date:	19700216	Depth from land surface:	-299.06
Agency:	USGS	Measuring method:	S
Remarks:	Not Reported		

Pws id:	1010013	Water source:	G1010013GY
Date:	19740227	Depth from land surface:	-324.7
Agency:	USGS	Measuring method:	T
Remarks:	Not Reported		

Pws id:	1010013	Water source:	G1010013GY
Date:	19750915	Depth from land surface:	-337.11
Agency:	USGS	Measuring method:	S
Remarks:	Not Reported		

Pws id:	1010013	Water source:	G1010013GY
Date:	19760204	Depth from land surface:	-341.45
Agency:	USGS	Measuring method:	S
Remarks:	Not Reported		

Pws id:	1010013	Water source:	G1010013GY
Date:	19770208	Depth from land surface:	-333.83
Agency:	USGS	Measuring method:	S
Remarks:	Not Reported		

Construction:

Top depth:	0.	Bottom depth:	459.
Depth positive:	Not Reported	Diameter:	25.
Opening type:	Not Reported	Casing material:	U
Opening material:	Not Reported	Opening length:	Not Reported
Opening method:	Not Reported	Packer material:	Not Reported
Initials:	Not Reported	Last change:	Not Reported

Construction:

Top depth:	459.	Bottom depth:	561.
Depth positive:	Not Reported	Diameter:	0.
Opening type:	Not Reported	Casing material:	U
Opening material:	Not Reported	Opening length:	Not Reported
Opening method:	Not Reported	Packer material:	Not Reported
Initials:	Not Reported	Last change:	Not Reported

Construction:

Top depth:	561.	Bottom depth:	651.
Depth positive:	Not Reported	Diameter:	0.
Opening type:	S	Casing material:	Not Reported
Opening material:	U	Opening length:	90.
Opening method:	Not Reported	Packer material:	Not Reported
Initials:	Not Reported	Last change:	Not Reported

Construction:

Top depth:	651.	Bottom depth:	703.
Depth positive:	Not Reported	Diameter:	0.
Opening type:	Not Reported	Casing material:	U
Opening material:	Not Reported	Opening length:	Not Reported
Opening method:	Not Reported	Packer material:	Not Reported
Initials:	Not Reported	Last change:	Not Reported

Construction:

Top depth:	703.	Bottom depth:	778.
Depth positive:	Not Reported	Diameter:	0.
Opening type:	S	Casing material:	Not Reported
Opening material:	U	Opening length:	75.
Opening method:	Not Reported	Packer material:	Not Reported
Initials:	Not Reported	Last change:	Not Reported

Construction:

Top depth:	778.	Bottom depth:	798.
Depth positive:	Not Reported	Diameter:	0.
Opening type:	Not Reported	Casing material:	U
Opening material:	Not Reported	Opening length:	Not Reported
Opening method:	Not Reported	Packer material:	Not Reported
Initials:	Not Reported	Last change:	Not Reported

Construction:

Top depth:	798.	Bottom depth:	848.
Depth positive:	Not Reported	Diameter:	0.
Opening type:	S	Casing material:	Not Reported
Opening material:	U	Opening length:	50.
Opening method:	Not Reported	Packer material:	Not Reported
Initials:	Not Reported	Last change:	Not Reported

Construction:

Top depth:	848.	Bottom depth:	879.
Depth positive:	Not Reported	Diameter:	0.
Opening type:	Not Reported	Casing material:	U
Opening material:	Not Reported	Opening length:	Not Reported
Opening method:	Not Reported	Packer material:	Not Reported
Initials:	Not Reported	Last change:	Not Reported

Construction:

Top depth:	879.	Bottom depth:	912.
Depth positive:	Not Reported	Diameter:	0.
Opening type:	S	Casing material:	Not Reported
Opening material:	U	Opening length:	33.
Opening method:	Not Reported	Packer material:	Not Reported
Initials:	Not Reported	Last change:	Not Reported

Construction:

Top depth:	912.	Bottom depth:	992.
Depth positive:	Not Reported	Diameter:	0.
Opening type:	Not Reported	Casing material:	U
Opening material:	Not Reported	Opening length:	Not Reported
Opening method:	Not Reported	Packer material:	Not Reported
Initials:	Not Reported	Last change:	Not Reported

Construction:

Top depth:	992.	Bottom depth:	1271.
Depth positive:	Not Reported	Diameter:	0.
Opening type:	S	Casing material:	Not Reported
Opening material:	U	Opening length:	279.
Opening method:	Not Reported	Packer material:	Not Reported
Initials:	Not Reported	Last change:	Not Reported

Construction:

Top depth:	1271.	Bottom depth:	1352.
Depth positive:	Not Reported	Diameter:	0.
Opening type:	Not Reported	Casing material:	U
Opening material:	Not Reported	Opening length:	Not Reported
Opening method:	Not Reported	Packer material:	Not Reported
Initials:	Not Reported	Last change:	Not Reported

Construction:

Top depth:	1352.	Bottom depth:	1384.
Depth positive:	Not Reported	Diameter:	0.
Opening type:	S	Casing material:	Not Reported
Opening material:	U	Opening length:	32.
Opening method:	Not Reported	Packer material:	Not Reported
Initials:	Not Reported	Last change:	Not Reported

Construction:

Top depth:	1384.	Bottom depth:	1422.
Depth positive:	Not Reported	Diameter:	0.
Opening type:	Not Reported	Casing material:	U
Opening material:	Not Reported	Opening length:	Not Reported
Opening method:	Not Reported	Packer material:	Not Reported
Initials:	Not Reported	Last change:	Not Reported

Construction:

Top depth:	1422.	Bottom depth:	1454.
Depth positive:	Not Reported	Diameter:	0.
Opening type:	S	Casing material:	Not Reported
Opening material:	U	Opening length:	32.
Opening method:	Not Reported	Packer material:	Not Reported
Initials:	Not Reported	Last change:	Not Reported

GEOCHECK VERSION 2.1
STATE DATABASE WELL INFORMATION

Construction:			
Top depth:	1454.	Bottom depth:	1458.
Depth positive:	Not Reported	Diameter:	0.
Opening type:	Not Reported	Casing material:	U
Opening material:	Not Reported	Opening length:	Not Reported
Opening method:	Not Reported	Packer material:	Not Reported
Initials:	Not Reported	Last change:	Not Reported

Map ID:	57		
Dateentere:	27-AUG-08	Ownname:	AT&T Services
Ownstreet:	1433 Dian Street		
Owncity:	Houston	Ownstate:	TX
Ownzip:	77008	County:	Harris
Wellstreet:	Same		
Wellcity:	Not Reported	Wellzip:	Not Reported
Own:	TMW 1		
Lat dec:	29.797221		
Long dec:	-95.414444		
Elev:	0		
Brandmodel:	Magellian		
Gn:	65136		
Gn1:	65	Gn75:	13
Gn25:	6	Twn:	1
Twd:	0	Twr:	0
Twrp:	0	Twrg:	0
Um:	1	Ue:	0
Ud:	0	Uin:	0
Uir:	0	Ug:	0
Uij:	0	Up:	0
Udw:	0	Ut:	0
Us:	0	Uf:	0
Pby:	0	Pbn:	0
Datestart:	25-AUG-08	Datecomp:	25-AUG-08
Dia1:	7	Dia1to:	28
Dia2:	Not Reported	Dia2from:	Not Reported
Dia2to:	Not Reported	Dia3:	Not Reported
Dia3from:	Not Reported	Dia3to:	Not Reported
Dmdriven:	0	Dmairrotar:	0
Dmmudrotar:	0	Dmbored:	0
Dmairham:	0	Dmcabletoo:	0
Dmjetted:	0	Dmhollowst:	0
Dmrevcirc:	0	Dmotherck:	1
Dmother:	Flight Auger	Bco:	0
Bcs:	0	Bcg:	0
Bcgs:	Not Reported	Bcu:	0
Bcoc:	1	Bcot:	20/40 Sand
Gpf:	Not Reported	Gpt:	Not Reported
Cemfrom1:	Not Reported	Cemto1:	Not Reported
Nosacks1:	Not Reported	Cemfrom2:	Not Reported
Cemto2:	Not Reported	Nosacks2:	Not Reported
Cemfrom3:	Not Reported	Cemto3:	Not Reported
Nosacks3:	Not Reported	Cementmeth:	Not Reported
Cementby:	Not Reported	Ds:	Not Reported
Dpl:	Not Reported	Dsv:	Not Reported
Appvar:	Not Reported	Scs:	0
Scsv:	0	Scp:	0
Sca:	0	Watlev:	Not Reported
Watlevdate:	Not Reported	Artflow:	Not Reported
Wellplug48:	1	Tpturbine:	0

Tpjet:	0	Tpsubmersi:	0
Tpcylinder:	0	Tpotherck:	0
Tpother:	Not Reported	Pumpbowlde:	Not Reported
Wtpump:	0	Wtbailer:	0
Wtjetted:	0	Wtestimate:	0
Welltestyi:	Not Reported	Welltestdr:	Not Reported
Welltesthr:	Not Reported	Watqualund:	0
Watqualu 1:	1	Watertype:	Not Reported
Stratdepth:	Not Reported	Chemanaly:	0
Chemanaln:	0	Undnatural:	0
Untype:	Not Reported	Undhydro:	0
Undhaz:	0	Undotherck:	0
Undother:	Not Reported		
Undcertify:	0	Compname:	SCI
Drllicno:	54834		
Compstreet:	5066 Brush Creek Road	Compcity:	Fort Worth
Compstate:	TX	Compzip:	76119
Drillernam:	Michael Bridges	Traineenam:	David Summerville
Tnum:	58018		
Comments:	Not Reported		
Confidenti:	0	Letterrecv:	Not Reported
Deleted:	0	Insdate:	Not Reported
Site id:	TXMON3000149299		
Latitude:	29.797221		
Longitude:	-95.414444		

Map ID:	58		
Dateentere:	24-JUN-11	Ownname:	Dara Childs
Ownstreet:	6210 Hurst		
Owncity:	Houston	Ownstate:	TX
Ownzip:	77008	County:	Harris
Wellstreet:	1435 Tulane		
Wellcity:	Houston	Wellzip:	77008
Own:	1		
Lat dec:	29.797221		
Long dec:	-95.402777		
Elev:	0		
Brandmodel:	Map - address		
Gn:	65136		
Gn1:	65	Gn75:	13
Gn25:	6	Twn:	1
Twd:	0	Twr:	0
Twrp:	0	Twrg:	0
Um:	0	Ue:	0
Ud:	0	Uin:	0
Uir:	0	Ug:	0
Uij:	0	Up:	0
Udw:	0	Ut:	1
Us:	0	Uf:	0
Pby:	0	Pbn:	0
Datestart:	24-FEB-06	Datecomp:	24-FEB-06
Dia1:	2.375	Dia1to:	100
Dia2:	Not Reported	Dia2from:	Not Reported
Dia2to:	Not Reported	Dia3:	Not Reported
Dia3from:	Not Reported	Dia3to:	Not Reported
Dmdriven:	0	Dmairrotar:	0
Dmmudrotar:	1	Dmbored:	0

GEOCHECK VERSION 2.1
STATE DATABASE WELL INFORMATION

Dmairham:	0	Dmcabletoo:	0
Dmjetted:	0	Dmhollowst:	0
Dmrevcirc:	0	Dmotherck:	0
Dmother:	Not Reported	Bco:	0
Bcs:	1	Bcg:	0
Bcgs:	Not Reported	Bcu:	0
Bcoc:	0	Bcot:	Not Reported
Gpf:	Not Reported	Gpt:	Not Reported
Cemfrom1:	Not Reported	Cemto1:	Not Reported
Nosacks1:	Not Reported	Cemfrom2:	Not Reported
Cemto2:	Not Reported	Nosacks2:	Not Reported
Cemfrom3:	Not Reported	Cemto3:	Not Reported
Nosacks3:	Not Reported	Cementmeth:	Not Reported
Cementby:	Not Reported	Ds:	Not Reported
Dpl:	Not Reported	Dsv:	Not Reported
Appvar:	Not Reported	Scs:	0
Scsv:	0	Scp:	0
Sca:	0	Watlev:	Not Reported
Watlevdate:	Not Reported	Artflow:	Not Reported
Wellplug48:	1	Tpturbine:	0
Tpjet:	0	Tpsubmersi:	0
Tpcylinder:	0	Tpotherck:	0
Tpother:	Not Reported	Pumpbowlde:	Not Reported
Wtpump:	0	Wtbailer:	0
Wtjetted:	0	Wtestimate:	0
Welltestyi:	Not Reported	Welltestdr:	Not Reported
Welltesthr:	Not Reported	Watqualund:	0
Watqualu 1:	0	Watertype:	Not Reported
Stratdepth:	Not Reported	Chemanaly:	0
Chemanaln:	0	Undnatural:	0
Untype:	Not Reported	Undhydro:	0
Undhaz:	0	Undotherck:	0
Undother:	Not Reported		
Undcertify:	0	Compname:	Wellco Drilling & Service Company
Drllicno:	4729		
Compstreet:	5423 Lotus Street	Compcity:	Houston
Compstate:	TX	Compzip:	77085
Drillernam:	Gary Davis	Traineenam:	Not Reported
Tnum:	Not Reported		
Comments:	$mew		
Confidenti:	0	Letterrecv:	Not Reported
Deleted:	0	Insdate:	Not Reported
Site id:	TXMON3000254506		
Latitude:	29.797221		
Longitude:	-95.402777		

Map ID:	59		
Dateentere:	02-APR-12	Ownname:	MR. IQBAL CHANDWANY
Ownstreet:	20038 Thornmead Lane		
Owncity:	Spring	Ownstate:	TX
Ownzip:	77379	County:	Harris
Wellstreet:	1723 W. 14th Street		
Wellcity:	Houston	Wellzip:	77008
Own:	MW-1		
Lat dec:	29.79611		
Long dec:	-95.413611		
Elev:	0		

GEOCHECK VERSION 2.1
STATE DATABASE WELL INFORMATION

Brandmodel:	Garmin		
Gn:	65136		
Gn1:	65	Gn75:	13
Gn25:	6	Twn:	1
Twd:	0	Twr:	0
Twrp:	0	Twrg:	0
Um:	1	Ue:	0
Ud:	0	Uin:	0
Uir:	0	Ug:	0
Uij:	0	Up:	0
Udw:	0	Ut:	0
Us:	0	Uf:	0
Pby:	0	Pbn:	0
Datestart:	27-MAR-12	Datecomp:	27-MAR-12
Dia1:	8	Dia1to:	30
Dia2:	Not Reported	Dia2from:	Not Reported
Dia2to:	Not Reported	Dia3:	Not Reported
Dia3from:	Not Reported	Dia3to:	Not Reported
Dmdriven:	0	Dmairrotar:	0
Dmmudrotar:	0	Dmbored:	0
Dmairham:	0	Dmcabletoo:	0
Dmjetted:	0	Dmhollowst:	1
Dmrevcirc:	0	Dmotherck:	0
Dmother:	Not Reported	Bco:	0
Bcs:	1	Bcg:	0
Bcgs:	Not Reported	Bcu:	0
Bcoc:	0	Bcot:	Not Reported
Gpf:	Not Reported	Gpt:	Not Reported
Cemfrom1:	30	Cemto1:	2
Nosacks1:	17bgs sand20/40	Cemfrom2:	2
Cemto2:	1	Nosacks2:	1 bg. bent chip
Cemfrom3:	1	Cemto3:	0
Nosacks3:	2 bg. concrete	Cementmeth:	Handmix
Cementby:	MEDI	Ds:	Not Reported
Dpl:	Not Reported	Dsv:	Not Reported
Appvar:	Not Reported	Scs:	1
Scsv:	0	Scp:	0
Sca:	0	Watlev:	Not Reported
Watlevdate:	Not Reported	Artflow:	Not Reported
Wellplug48:	0	Tpturbine:	0
Tpjet:	0	Tpsubmersi:	0
Tpcylinder:	0	Tpotherck:	0
Tpother:	Not Reported	Pumpbowlde:	Not Reported
Wtpump:	0	Wtbailer:	0
Wtjetted:	0	Wtestimate:	0
Welltestyi:	Not Reported	Welltestdr:	Not Reported
Welltesthr:	Not Reported	Watqualund:	0
Watqualu 1:	0	Watertype:	Not Reported
Stratdepth:	Not Reported	Chemanaly:	0
Chemanaln:	0	Undnatural:	0
Untype:	Not Reported	Undhydro:	0
Undhaz:	0	Undotherck:	0
Undother:	Not Reported		
Undcertify:	0	Compname:	MATHERS ENVIRONMENTAL DRILLING INC.
Drllicno:	54933		
Compstreet:	12243 B. FM 529	Compcity:	HOUSTON
Compstate:	TX	Compzip:	77041
Drillernam:	SHANNON MATHERS	Traineenam:	Not Reported
Tnum:	Not Reported		
Comments:	Not Reported		

Confidenti:	0	Letterrecv:	Not Reported
Deleted:	0	Insdate:	Not Reported
Site id:	TXMON3000279009		
Latitude:	29.79611		
Longitude:	-95.413611		

Map ID:	60		
Plugtrackn:	84224		
Dateentere:	16-OCT-12	Ownname:	Dorsett Concrete
Ownstreet:	PO Box 5766	Owncity:	Pasadena
Ownstate:	TX	Ownzip:	77508
Wellstreet:	I-10 & Colonial Pkwy.		
Wellcity:	Katy	Wellzip:	11449
County:	Harris		
Latitude:	294743		
Lat dec:	29.795277		
Longitude:	952459		
Long dec:	-95.416388		
Brmod:	Not Given		
Gn:	65136		
Gn1:	65	Gn75:	13
Gn25:	6	Ownwellno:	Not Reported
Typewater:	1	Typemon:	0
Typeinj:	0	Typedw:	0
Histdrille:	Almeda WAter Well Svc.	Histdrllic:	843 AI
Histdatedr:	20-SEP-10	Histtracki:	Not Reported
Histdiamin:	45	Histdepth:	345
Plugdate:	04-OCT-12		
Plugmeth:	^EAD		
Plugopname:	Mike Pyburn/Gonzolo Cortez		
Plugoplic:	2843		
Plugmeth1:	1	Plugmeth2:	0
Plugmeth3:	0	Plugmeth4:	0
Plugmethot:	0	Plugvar:	Not Reported
Cdiam1:	5	Cfrom1:	0
Cto1:	345	Cdiam2:	Not Reported
Cfrom2:	Not Reported	Cto2:	Not Reported
Cdiam3:	Not Reported	Cfrom3:	Not Reported
Cto3:	Not Reported	Cbfrom1:	0
Cbto1:	345	Cbsacks1:	40 Portland 4 Sacrete
Cbfrom2:	Not Reported	Cbto2:	Not Reported
Cbsacks2:	Not Reported	Cbfrom3:	Not Reported
Cbto3:	Not Reported	Cbsacks3:	Not Reported
Cbfrom4:	Not Reported	Cbto4:	Not Reported
Cbsacks4:	Not Reported	Cbfrom5:	Not Reported
Cbto5:	Not Reported	Cbsacks5:	Not Reported
Compname:	Almeda Water Well Service	Compstreet:	19322 Highway 6
Compcity:	Manvel	Compstate:	TX
Compzip:	77578	Nameassig:	Mike Pyburn
Traineenam:	Not Reported	Tnum:	Not Reported
Deleted:	0	Site id:	TXPLU3000082930

GEOCHECK VERSION 2.1
STATE DATABASE WELL INFORMATION

Map ID:	61		
Dateentere:	20-OCT-11	Ownname:	Mr.Mahmood Khawaja
Ownstreet:	1309 Ashland Street		
Owncity:	Houston	Ownstate:	TX
Ownzip:	77008	County:	Harris
Wellstreet:	1309 Ashland Street		
Wellcity:	Houston	Wellzip:	77008
Own:	TSB-1		
Lat dec:	29.794721		
Long dec:	-95.403611		
Elev:	0		
Brandmodel:	GPS		
Gn:	65136		
Gn1:	65	Gn75:	13
Gn25:	6	Twn:	1
Twd:	0	Twr:	0
Twrp:	0	Twrg:	0
Um:	1	Ue:	0
Ud:	0	Uin:	0
Uir:	0	Ug:	0
Uij:	0	Up:	0
Udw:	0	Ut:	0
Us:	0	Uf:	0
Pby:	0	Pbn:	0
Datestart:	14-OCT-11	Datecomp:	14-OCT-11
Dia1:	2	Dia1to:	32
Dia2:	Not Reported	Dia2from:	Not Reported
Dia2to:	Not Reported	Dia3:	Not Reported
Dia3from:	Not Reported	Dia3to:	Not Reported
Dmdriven:	1	Dmairrotar:	0
Dmmudrotar:	0	Dmbored:	0
Dmairham:	0	Dmcabletoo:	0
Dmjetted:	0	Dmhollowst:	0
Dmrevcirc:	0	Dmotherck:	0
Dmother:	Not Reported	Bco:	1
Bcs:	0	Bcg:	0
Bcgs:	Not Reported	Bcu:	0
Bcoc:	0	Bcot:	Not Reported
Gpf:	Not Reported	Gpt:	Not Reported
Cemfrom1:	Not Reported	Cemto1:	Not Reported
Nosacks1:	Not Reported	Cemfrom2:	Not Reported
Cemto2:	Not Reported	Nosacks2:	Not Reported
Cemfrom3:	Not Reported	Cemto3:	Not Reported
Nosacks3:	Not Reported	Cementmeth:	Not Reported
Cementby:	Not Reported	Ds:	Not Reported
Dpl:	Not Reported	Dsv:	Not Reported
Appvar:	Not Reported	Scs:	0
Scsv:	0	Scp:	0
Sca:	1	Watlev:	Not Reported
Watlevdate:	Not Reported	Artflow:	Not Reported
Wellplug48:	1	Tpturbine:	0
Tpjet:	0	Tpsubmersi:	0
Tpcylinder:	0	Tpotherck:	0
Tpother:	Not Reported	Pumpbowlde:	Not Reported
Wtpump:	0	Wtbailer:	0
Wtjetted:	0	Wtestimate:	0
Welltestyi:	Not Reported	Welltestdr:	Not Reported
Welltesthr:	Not Reported	Watqualund:	0
Watqualu 1:	0	Watertype:	Not Reported
Stratdepth:	Not Reported	Chemanaly:	0
Chemanaln:	0	Undnatural:	0

GEOCHECK VERSION 2.1
STATE DATABASE WELL INFORMATION

Untype:	Not Reported	Undhydro:	0
Undhaz:	0	Undotherck:	0
Undother:	Not Reported		
Undcertify:	0	Compname:	Envirotech Drilling Services
Drllicno:	58171		
Compstreet:	2718 South Brompton Drive	Compcity:	Pearland
Compstate:	TX	Compzip:	77584
Drillernam:	Jaime Vasquez	Traineenam:	Not Reported
Tnum:	Not Reported		
Comments:	Not Reported		
Confidenti:	0	Letterrecv:	Not Reported
Deleted:	0	Insdate:	Not Reported
Site id:	TXMON3000265638		
Latitude:	29.794721		
Longitude:	-95.403611		

Map ID:	61		
Dateentere:	20-OCT-11	Ownname:	Mr.Mahmood Khawaja
Ownstreet:	1309 Ashland Street		
Owncity:	Houston	Ownstate:	TX
Ownzip:	77008	County:	Harris
Wellstreet:	1309 Ashland Street		
Wellcity:	Houston	Wellzip:	77008
Own:	TSB-2		
Lat dec:	29.794721		
Long dec:	-95.403611		
Elev:	0		
Brandmodel:	GPS		
Gn:	65136		
Gn1:	65	Gn75:	13
Gn25:	6	Twn:	1
Twd:	0	Twr:	0
Twrp:	0	Twrg:	0
Um:	1	Ue:	0
Ud:	0	Uin:	0
Uir:	0	Ug:	0
Uij:	0	Up:	0
Udw:	0	Ut:	0
Us:	0	Uf:	0
Pby:	0	Pbn:	0
Datestart:	14-OCT-11	Datecomp:	14-OCT-11
Dia1:	2	Dia1to:	32
Dia2:	Not Reported	Dia2from:	Not Reported
Dia2to:	Not Reported	Dia3:	Not Reported
Dia3from:	Not Reported	Dia3to:	Not Reported
Dmdriven:	1	Dmairrotar:	0
Dmmudrotar:	0	Dmbored:	0
Dmairham:	0	Dmcabletoo:	0
Dmjetted:	0	Dmhollowst:	0
Dmrevcirc:	0	Dmotherck:	0
Dmother:	Not Reported	Bco:	1
Bcs:	0	Bcg:	0
Bcgs:	Not Reported	Bcu:	0
Bcoc:	0	Bcot:	Not Reported
Gpf:	Not Reported	Gpt:	Not Reported
Cemfrom1:	Not Reported	Cemto1:	Not Reported
Nosacks1:	Not Reported	Cemfrom2:	Not Reported

GEOCHECK VERSION 2.1
STATE DATABASE WELL INFORMATION

Cemto2:	Not Reported	Nosacks2:	Not Reported
Cemfrom3:	Not Reported	Cemto3:	Not Reported
Nosacks3:	Not Reported	Cementmeth:	Not Reported
Cementby:	Not Reported	Ds:	Not Reported
Dpl:	Not Reported	Dsv:	Not Reported
Appvar:	Not Reported	Scs:	0
Scsv:	0	Scp:	0
Sca:	1	Watlev:	Not Reported
Watlevdate:	Not Reported	Artflow:	Not Reported
Wellplug48:	1	Tpturbine:	0
Tpjet:	0	Tpsubmersi:	0
Tpcylinder:	0	Tpotherck:	0
Tpother:	Not Reported	Pumpbowlde:	Not Reported
Wtpump:	0	Wtbailer:	0
Wtjetted:	0	Wtestimate:	0
Welltestyi:	Not Reported	Welltestdr:	Not Reported
Welltesthr:	Not Reported	Watqualund:	0
Watqualu 1:	0	Watertype:	Not Reported
Stratdepth:	Not Reported	Chemanaly:	0
Chemanaln:	0	Undnatural:	0
Untype:	Not Reported	Undhydro:	0
Undhaz:	0	Undotherck:	0
Undother:	Not Reported		
Undcertify:	0	Compname:	Envirotech Drilling Services
Drllicno:	58171		
Compstreet:	2718 South Brompton Drive	Compcity:	Pearland
Compstate:	TX	Compzip:	77584
Drillernam:	Jaime Vasquez	Traineenam:	Not Reported
Tnum:	Not Reported		
Comments:	Not Reported		
Confidenti:	0	Letterrecv:	Not Reported
Deleted:	0	Insdate:	Not Reported
Site id:	TXMON3000265639		
Latitude:	29.794721		
Longitude:	-95.403611		

Map ID:	61		
Dateentere:	20-OCT-11	Ownname:	Mr.Mahmood Khawaja
Ownstreet:	1309 Ashland Street		
Owncity:	Houston	Ownstate:	TX
Ownzip:	77008	County:	Harris
Wellstreet:	1309 Ashland Street		
Wellcity:	Houston	Wellzip:	77008
Own:	TSB-3		
Lat dec:	29.794721		
Long dec:	-95.403611		
Elev:	0		
Brandmodel:	GPS		
Gn:	65136		
Gn1:	65	Gn75:	13
Gn25:	6	Twn:	1
Twd:	0	Twr:	0
Twrp:	0	Twrg:	0
Um:	1	Ue:	0
Ud:	0	Uin:	0
Uir:	0	Ug:	0
Uij:	0	Up:	0

GEOCHECK VERSION 2.1
STATE DATABASE WELL INFORMATION

Udw:	0	Ut:	0
Us:	0	Uf:	0
Pby:	0	Pbn:	0
Datestart:	14-OCT-11	Datecomp:	14-OCT-11
Dia1:	2	Dia1to:	28
Dia2:	Not Reported	Dia2from:	Not Reported
Dia2to:	Not Reported	Dia3:	Not Reported
Dia3from:	Not Reported	Dia3to:	Not Reported
Dmdriven:	1	Dmairrotar:	0
Dmmudrotar:	0	Dmbored:	0
Dmairham:	0	Dmcabletoo:	0
Dmjetted:	0	Dmhollowst:	0
Dmrevcirc:	0	Dmotherck:	0
Dmother:	Not Reported	Bco:	1
Bcs:	0	Bcg:	0
Bcgs:	Not Reported	Bcu:	0
Bcoc:	0	Bcot:	Not Reported
Gpf:	Not Reported	Gpt:	Not Reported
Cemfrom1:	Not Reported	Cemto1:	Not Reported
Nosacks1:	Not Reported	Cemfrom2:	Not Reported
Cemto2:	Not Reported	Nosacks2:	Not Reported
Cemfrom3:	Not Reported	Cemto3:	Not Reported
Nosacks3:	Not Reported	Cementmeth:	Not Reported
Cementby:	Not Reported	Ds:	Not Reported
Dpl:	Not Reported	Dsv:	Not Reported
Appvar:	Not Reported	Scs:	0
Scsv:	0	Scp:	0
Sca:	1	Watlev:	Not Reported
Watlevdate:	Not Reported	Artflow:	Not Reported
Wellplug48:	1	Tpturbine:	0
Tpjet:	0	Tpsubmersi:	0
Tpcylinder:	0	Tpotherck:	0
Tpother:	Not Reported	Pumpbowlde:	Not Reported
Wtpump:	0	Wtbailer:	0
Wtjetted:	0	Wtestimate:	0
Welltestyi:	Not Reported	Welltestdr:	Not Reported
Welltesthr:	Not Reported	Watqualund:	0
Watqualu 1:	0	Watertype:	Not Reported
Stratdepth:	Not Reported	Chemanaly:	0
Chemanaln:	0	Undnatural:	0
Untype:	Not Reported	Undhydro:	0
Undhaz:	0	Undotherck:	0
Undother:	Not Reported		
Undcertify:	0	Compname:	Envirotech Drilling Services
Drllicno:	58171		
Compstreet:	2718 South Brompton Drive	Compcity:	Pearland
Compstate:	TX	Compzip:	77584
Drillernam:	Jaime Vasquez	Traineenam:	Not Reported
Tnum:	Not Reported		
Comments:	Not Reported		
Confidenti:	0	Letterrecv:	Not Reported
Deleted:	0	Insdate:	Not Reported
Site id:	TXMON3000265640		
Latitude:	29.794721		
Longitude:	-95.403611		

GEOCHECK VERSION 2.1
STATE DATABASE WELL INFORMATION

Map ID:	62		
Dateentere:	03-MAY-11	Ownname:	Geotest Engineering, Inc.
Ownstreet:	5600 Bintliff Dr.		
Owncity:	Houston	Ownstate:	TX
Ownzip:	77036	County:	Harris
Wellstreet:	Wynnwood		
Wellcity:	Houston	Wellzip:	Not Reported
Own:	Not Reported		
Lat dec:	29.794444		
Long dec:	-95.426943		
Elev:	0		
Brandmodel:	Lowrance XOG		
Gn:	65135		
Gn1:	65	Gn75:	13
Gn25:	5	Twn:	1
Twd:	0	Twr:	0
Twrp:	0	Twrg:	0
Um:	1	Ue:	0
Ud:	0	Uin:	0
Uir:	0	Ug:	0
Uij:	0	Up:	0
Udw:	0	Ut:	0
Us:	0	Uf:	0
Pby:	0	Pbn:	0
Datestart:	21-FEB-11	Datecomp:	21-FEB-11
Dia1:	5	Dia1to:	12
Dia2:	Not Reported	Dia2from:	Not Reported
Dia2to:	Not Reported	Dia3:	Not Reported
Dia3from:	Not Reported	Dia3to:	Not Reported
Dmdriven:	0	Dmairrotar:	0
Dmmudrotar:	0	Dmbored:	0
Dmairham:	0	Dmcabletoo:	0
Dmjetted:	0	Dmhollowst:	0
Dmrevcirc:	0	Dmotherck:	1
Dmother:	Auger	Bco:	0
Bcs:	1	Bcg:	0
Bcgs:	Not Reported	Bcu:	0
Bcoc:	0	Bcot:	Not Reported
Gpf:	Not Reported	Gpt:	Not Reported
Cemfrom1:	0	Cemto1:	1
Nosacks1:	.5 Portland	Cemfrom2:	1
Cemto2:	2	Nosacks2:	.5 bentonite
Cemfrom3:	Not Reported	Cemto3:	Not Reported
Nosacks3:	Not Reported	Cementmeth:	poured
Cementby:	Dempsey Gearen Jr.	Ds:	na
Dpl:	na	Dsv:	na
Appvar:	Not Reported	Scs:	0
Scsv:	0	Scp:	0
Sca:	1	Watlev:	Not Reported
Watlevdate:	Not Reported	Artflow:	Not Reported
Wellplug48:	0	Tpturbine:	0
Tpjet:	0	Tpsubmersi:	0
Tpcylinder:	0	Tpotherck:	1
Tpother:	none	Pumpbowlde:	Not Reported
Wtpump:	0	Wtbailer:	1
Wtjetted:	0	Wtestimate:	0
Welltestyi:	0	Welltestdr:	Not Reported
Welltesthr:	Not Reported	Watqualund:	0
Watqualu 1:	1	Watertype:	Not Reported
Stratdepth:	Not Reported	Chemanaly:	0
Chemanaln:	1	Undnatural:	0

Untype:	Not Reported	Undhydro:	0
Undhaz:	0	Undotherck:	0
Undother:	Not Reported		
Undcertify:	0	Compname:	Gearen Drilling
Drllicno:	2836		
Compstreet:	32126 Rochen Rd.	Compcity:	Waller
Compstate:	TX	Compzip:	77484
Drillernam:	Dempsey Gearen Jr.	Traineenam:	Not Reported
Tnum:	Not Reported		
Comments:	Piezometer. Water Level: dry.		
Confidenti:	0	Letterrecv:	Not Reported
Deleted:	0	Insdate:	Not Reported
Site id:	TXMON3000248530		
Latitude:	29.794444		
Longitude:	-95.426943		

Map ID:	62		
Plugtrackn:	71718		
Dateentere:	03-MAY-11	Ownname:	Geotest Engineering, Inc.
Ownstreet:	5600 Bintliff Dr.	Owncity:	Houston
Ownstate:	TX	Ownzip:	77036
Wellstreet:	Wynnwood Street		
Wellcity:	Houston	Wellzip:	Not Reported
County:	Harris		
Latitude:	294740		
Lat dec:	29.794444		
Longitude:	952537		
Long dec:	-95.426943		
Brmod:	Lowrance XOG		
Gn:	65135		
Gn1:	65	Gn75:	13
Gn25:	5	Ownwellno:	Not Reported
Typewater:	0	Typemon:	1
Typeinj:	0	Typedw:	0
Histdrille:	Dempsey Gearen Jr.	Histdrllic:	2836
Histdatedr:	21-FEB-11	Histtracki:	251750
Histdiamin:	5	Histdepth:	12
Plugdate:	29-APR-11		
Plugmeth:	No Data		
Plugopname:	Dempsey Gearen Jr.		
Plugoplic:	2836		
Plugmeth1:	1	Plugmeth2:	0
Plugmeth3:	0	Plugmeth4:	0
Plugmethot:	0	Plugvar:	Not Reported
Cdiam1:	Not Reported	Cfrom1:	0
Cto1:	Not Reported	Cdiam2:	Not Reported
Cfrom2:	Not Reported	Cto2:	Not Reported
Cdiam3:	Not Reported	Cfrom3:	Not Reported
Cto3:	Not Reported	Cbfrom1:	0
Cbto1:	12	Cbsacks1:	1 portland
Cbfrom2:	Not Reported	Cbto2:	Not Reported
Cbsacks2:	Not Reported	Cbfrom3:	Not Reported
Cbto3:	Not Reported	Cbsacks3:	Not Reported
Cbfrom4:	Not Reported	Cbto4:	Not Reported
Cbsacks4:	Not Reported	Cbfrom5:	Not Reported
Cbto5:	Not Reported	Cbsacks5:	Not Reported
Compname:	Gearen Drilling	Compstreet:	32126 Rochen Rd.

GEOCHECK VERSION 2.1
STATE DATABASE WELL INFORMATION

Compcity:	Waller	Compstate:	TX
Compzip:	77484	Nameassig:	Dempsey Gearen Jr.
Traineenam:	Not Reported	Tnum:	Not Reported
Deleted:	0	Site id:	TXPLU3000070552

Map ID:	63		
Dateentere:	03-MAY-11	Ownname:	Geotest Engineering, Inc.
Ownstreet:	5600 Bintliff Dr.		
Owncity:	Houston	Ownstate:	TX
Ownzip:	77036	County:	Harris
Wellstreet:	Grovewood		
Wellcity:	Houston	Wellzip:	Not Reported
Own:	Not Reported		
Lat dec:	29.793333		
Long dec:	-95.426943		
Elev:	0		
Brandmodel:	Lowrance XOG		
Gn:	65135		
Gn1:	65	Gn75:	13
Gn25:	5	Twn:	1
Twd:	0	Twr:	0
Twrp:	0	Twrg:	0
Um:	1	Ue:	0
Ud:	0	Uin:	0
Uir:	0	Ug:	0
Uij:	0	Up:	0
Udw:	0	Ut:	0
Us:	0	Uf:	0
Pby:	0	Pbn:	0
Datestart:	21-FEB-11	Datecomp:	21-FEB-11
Dia1:	5	Dia1to:	14
Dia2:	Not Reported	Dia2from:	Not Reported
Dia2to:	Not Reported	Dia3:	Not Reported
Dia3from:	Not Reported	Dia3to:	Not Reported
Dmdriven:	0	Dmairrotar:	0
Dmmudrotar:	0	Dmbored:	0
Dmairham:	0	Dmcabletoo:	0
Dmjetted:	0	Dmhollowst:	0
Dmrevcirc:	0	Dmotherck:	1
Dmother:	Auger	Bco:	0
Bcs:	1	Bcg:	0
Bcgs:	Not Reported	Bcu:	0
Bcoc:	0	Bcot:	Not Reported
Gpf:	Not Reported	Gpt:	Not Reported
Cemfrom1:	0	Cemto1:	1
Nosacks1:	.5 Portland	Cemfrom2:	1
Cemto2:	4	Nosacks2:	1 bentonite
Cemfrom3:	Not Reported	Cemto3:	Not Reported
Nosacks3:	Not Reported	Cementmeth:	poured
Cementby:	Dempsey Gearen Jr.	Ds:	na
Dpl:	na	Dsv:	na
Appvar:	Not Reported	Scs:	0
Scsv:	0	Scp:	0
Sca:	1	Watlev:	Not Reported
Watlevdate:	Not Reported	Artflow:	Not Reported
Wellplug48:	0	Tpturbine:	0

Tpjet:	0	Tpsubmersi:	0
Tpcylinder:	0	Tpotherck:	1
Tpother:	none	Pumpbowlde:	Not Reported
Wtpump:	0	Wtbailer:	1
Wtjetted:	0	Wtestimate:	0
Welltestyi:	0	Welltestdr:	Not Reported
Welltesthr:	Not Reported	Watqualund:	0
Watqualu 1:	1	Watertype:	Not Reported
Stratdepth:	Not Reported	Chemanaly:	0
Chemanaln:	1	Undnatural:	0
Untype:	Not Reported	Undhydro:	0
Undhaz:	0	Undotherck:	0
Undother:	Not Reported		
Undcertify:	0	Compname:	Gearen Drilling
Drllicno:	2836		
Compstreet:	32126 Rochen Rd.	Compcity:	Waller
Compstate:	TX	Compzip:	77484
Drillernam:	Dempsey Gearen Jr.	Traineenam:	Not Reported
Tnum:	Not Reported		
Comments:	Piezometer. Water Level: dry.		
Confidenti:	0	Letterrecv:	Not Reported
Deleted:	0	Insdate:	Not Reported
Site id:	TXMON3000248532		
Latitude:	29.793333		
Longitude:	-95.426943		

Map ID:	63		
Plugtrackn:	71719		
Dateentere:	03-MAY-11	Ownname:	Geotest Engineering, Inc.
Ownstreet:	5600 Bintliff Dr.	Owncity:	Houston
Ownstate:	TX	Ownzip:	77036
Wellstreet:	Grovewood Street		
Wellcity:	Houston	Wellzip:	Not Reported
County:	Harris		
Latitude:	294736		
Lat dec:	29.793333		
Longitude:	952537		
Long dec:	-95.426943		
Brmod:	Lowrance XOG		
Gn:	65135		
Gn1:	65	Gn75:	13
Gn25:	5	Ownwellno:	Not Reported
Typewater:	0	Typemon:	1
Typeinj:	0	Typedw:	0
Histdrille:	Dempsey Gearen Jr.	Histdrllic:	2836
Histdatedr:	21-FEB-11	Histtracki:	251752
Histdiamin:	5	Histdepth:	14
Plugdate:	29-APR-11		
Plugmeth:	No Data		
Plugopname:	Dempsey Gearen Jr.		
Plugoplic:	2836		
Plugmeth1:	1	Plugmeth2:	0
Plugmeth3:	0	Plugmeth4:	0
Plugmethot:	0	Plugvar:	Not Reported
Cdiam1:	Not Reported	Cfrom1:	0
Cto1:	Not Reported	Cdiam2:	Not Reported
Cfrom2:	Not Reported	Cto2:	Not Reported

Cdiam3:	Not Reported	Cfrom3:	Not Reported
Cto3:	Not Reported	Cbfrom1:	0
Cbto1:	14	Cbsacks1:	1 portland
Cbfrom2:	Not Reported	Cbto2:	Not Reported
Cbsacks2:	Not Reported	Cbfrom3:	Not Reported
Cbto3:	Not Reported	Cbsacks3:	Not Reported
Cbfrom4:	Not Reported	Cbto4:	Not Reported
Cbsacks4:	Not Reported	Cbfrom5:	Not Reported
Cbto5:	Not Reported	Cbsacks5:	Not Reported
Compname:	Gearen Drilling	Compstreet:	32126 Rochen Rd.
Compcity:	Waller	Compstate:	TX
Compzip:	77484	Nameassig:	Dempsey Gearen Jr.
Traineenam:	Not Reported	Tnum:	Not Reported
Deleted:	0	Site id:	TXPLU3000070553

Map ID:	63		
Plugtrackn:	91505		
Dateentere:	09-DEC-13	Ownname:	Former Scatex corp. prop.
Ownstreet:	6325 Herst	Owncity:	Herris
Ownstate:	TX	Ownzip:	77008
Wellstreet:	6325 Herst		
Wellcity:	Houston	Wellzip:	77008
County:	Harris		
Latitude:	294735		
Lat dec:	29.793055		
Longitude:	952535		
Long dec:	-95.426388		
Brmod:	Not Reported		
Gn:	65135		
Gn1:	65	Gn75:	13
Gn25:	5	Ownwellno:	Mw 5
Typewater:	0	Typemon:	1
Typeinj:	0	Typedw:	0
Histdrille:	Joshua Crow	Histdrllic:	58337
Histdatedr:	Not Reported	Histtracki:	Not Reported
Histdiamin:	Not Reported	Histdepth:	Not Reported
Plugdate:	24-MAY-13		
Plugmeth:	No Data		
Plugopname:	Not Reported		
Plugoplic:	58337		
Plugmeth1:	0	Plugmeth2:	0
Plugmeth3:	1	Plugmeth4:	0
Plugmethot:	0	Plugvar:	Not Reported
Cdiam1:	Not Reported	Cfrom1:	Not Reported
Cto1:	Not Reported	Cdiam2:	Not Reported
Cfrom2:	Not Reported	Cto2:	Not Reported
Cdiam3:	Not Reported	Cfrom3:	Not Reported
Cto3:	Not Reported	Cbfrom1:	Not Reported
Cbto1:	Not Reported	Cbsacks1:	Not Reported
Cbfrom2:	Not Reported	Cbto2:	Not Reported
Cbsacks2:	Not Reported	Cbfrom3:	Not Reported
Cbto3:	Not Reported	Cbsacks3:	Not Reported
Cbfrom4:	Not Reported	Cbto4:	Not Reported
Cbsacks4:	Not Reported	Cbfrom5:	Not Reported
Cbto5:	Not Reported	Cbsacks5:	Not Reported
Compname:	Alpine Field Services	Compstreet:	6830

Compcity:	Houston	Compstate:	TX
Compzip:	77092	Nameassig:	Joshua Crow
Traineenam:	Not Reported	Tnum:	Not Reported
Deleted:	0	Site id:	TXPLU3000090093

Map ID:	63		
Plugtrackn:	91506		
Dateentere:	09-DEC-13	Ownname:	Former Scatex corp. prop.
Ownstreet:	6325 Herst	Owncity:	Herris
Ownstate:	TX	Ownzip:	77008
Wellstreet:	6325 Herst		
Wellcity:	Houston	Wellzip:	77008
County:	Harris		
Latitude:	294735		
Lat dec:	29.793055		
Longitude:	952535		
Long dec:	-95.426388		
Brmod:	Not Reported		
Gn:	65135		
Gn1:	65	Gn75:	13
Gn25:	5	Ownwellno:	Mw 6
Typewater:	0	Typemon:	1
Typeinj:	0	Typedw:	0
Histdrille:	Joshua Crow	Histdrllic:	58337
Histdatedr:	Not Reported	Histtracki:	Not Reported
Histdiamin:	Not Reported	Histdepth:	Not Reported
Plugdate:	24-MAY-13		
Plugmeth:	No Data		
Plugopname:	Not Reported		
Plugoplic:	58337		
Plugmeth1:	0	Plugmeth2:	0
Plugmeth3:	1	Plugmeth4:	0
Plugmethot:	0	Plugvar:	Not Reported
Cdiam1:	Not Reported	Cfrom1:	Not Reported
Cto1:	Not Reported	Cdiam2:	Not Reported
Cfrom2:	Not Reported	Cto2:	Not Reported
Cdiam3:	Not Reported	Cfrom3:	Not Reported
Cto3:	Not Reported	Cbfrom1:	Not Reported
Cbto1:	Not Reported	Cbsacks1:	Not Reported
Cbfrom2:	Not Reported	Cbto2:	Not Reported
Cbsacks2:	Not Reported	Cbfrom3:	Not Reported
Cbto3:	Not Reported	Cbsacks3:	Not Reported
Cbfrom4:	Not Reported	Cbto4:	Not Reported
Cbsacks4:	Not Reported	Cbfrom5:	Not Reported
Cbto5:	Not Reported	Cbsacks5:	Not Reported
Compname:	Alpine Field Services	Compstreet:	6830
Compcity:	Houston	Compstate:	TX
Compzip:	77092	Nameassig:	Joshua Crow
Traineenam:	Not Reported	Tnum:	Not Reported
Deleted:	0	Site id:	TXPLU3000090094

GEOCHECK VERSION 2.1
STATE DATABASE WELL INFORMATION

Map ID:	63		
Plugtrackn:	91859		
Dateentere:	24-DEC-13	Ownname:	Former Seatex Property
Ownstreet:	6325 Hurst	Owncity:	HOUSTON
Ownstate:	TX	Ownzip:	77008
Wellstreet:	6325 Hurst		
Wellcity:	HOUSTON	Wellzip:	77008
County:	Harris		
Latitude:	294735		
Lat dec:	29.793055		
Longitude:	952535		
Long dec:	-95.426388		
Brmod:	Not Reported		
Gn:	65135		
Gn1:	65	Gn75:	13
Gn25:	5	Ownwellno:	MW-1
Typewater:	0	Typemon:	1
Typeinj:	0	Typedw:	0
Histdrille:	Joshua Crow	Histdrllic:	58337
Histdatedr:	24-MAR-10	Histtracki:	350171
Histdiamin:	8.25"	Histdepth:	40’
Plugdate:	24-MAY-13		
Plugmeth:	All 40’ of casing was removed.		
Plugopname:	Joshua Crow		
Plugoplic:	58337		
Plugmeth1:	0	Plugmeth2:	0
Plugmeth3:	1	Plugmeth4:	0
Plugmethot:	0	Plugvar:	Not Reported
Cdiam1:	Not Reported	Cfrom1:	Not Reported
Cto1:	Not Reported	Cdiam2:	Not Reported
Cfrom2:	Not Reported	Cto2:	Not Reported
Cdiam3:	Not Reported	Cfrom3:	Not Reported
Cto3:	Not Reported	Cbfrom1:	Not Reported
Cbto1:	Not Reported	Cbsacks1:	Not Reported
Cbfrom2:	Not Reported	Cbto2:	Not Reported
Cbsacks2:	Not Reported	Cbfrom3:	Not Reported
Cbto3:	Not Reported	Cbsacks3:	Not Reported
Cbfrom4:	Not Reported	Cbto4:	Not Reported
Cbsacks4:	Not Reported	Cbfrom5:	Not Reported
Cbto5:	Not Reported	Cbsacks5:	Not Reported
Compname:	ALPINE FIELD SERVICES	Compstreet:	6830 BARNEY RD
Compcity:	Houston	Compstate:	TX
Compzip:	77092	Nameassig:	Joshua Crow
Traineenam:	Not Reported	Tnum:	Not Reported
Deleted:	0	Site id:	TXPLU3000090446

Map ID:	63		
Plugtrackn:	91508		
Dateentere:	09-DEC-13	Ownname:	Former Scatex corp. prop.
Ownstreet:	6325 Herst	Owncity:	Herris
Ownstate:	TX	Ownzip:	77008
Wellstreet:	6325 Herst		
Wellcity:	Houston	Wellzip:	77008
County:	Harris		
Latitude:	294735		
Lat dec:	29.793055		
Longitude:	952535		

Long dec:	-95.426388		
Brmod:	Not Reported		
Gn:	65135		
Gn1:	65	Gn75:	13
Gn25:	5	Ownwellno:	Mw 8
Typewater:	0	Typemon:	1
Typeinj:	0	Typedw:	0
Histdrille:	Joshua Crow	Histdrllic:	58337
Histdatedr:	Not Reported	Histtracki:	Not Reported
Histdiamin:	Not Reported	Histdepth:	Not Reported
Plugdate:	24-MAY-13		
Plugmeth:	No Data		
Plugopname:	Not Reported		
Plugoplic:	58337		
Plugmeth1:	0	Plugmeth2:	0
Plugmeth3:	1	Plugmeth4:	0
Plugmethot:	0	Plugvar:	Not Reported
Cdiam1:	Not Reported	Cfrom1:	Not Reported
Cto1:	Not Reported	Cdiam2:	Not Reported
Cfrom2:	Not Reported	Cto2:	Not Reported
Cdiam3:	Not Reported	Cfrom3:	Not Reported
Cto3:	Not Reported	Cbfrom1:	Not Reported
Cbto1:	Not Reported	Cbsacks1:	Not Reported
Cbfrom2:	Not Reported	Cbto2:	Not Reported
Cbsacks2:	Not Reported	Cbfrom3:	Not Reported
Cbto3:	Not Reported	Cbsacks3:	Not Reported
Cbfrom4:	Not Reported	Cbto4:	Not Reported
Cbsacks4:	Not Reported	Cbfrom5:	Not Reported
Cbto5:	Not Reported	Cbsacks5:	Not Reported
Compname:	Alpine Field Services	Compstreet:	6830
Compcity:	Houston	Compstate:	TX
Compzip:	77092	Nameassig:	Joshua Crow
Traineenam:	Not Reported	Tnum:	Not Reported
Deleted:	0	Site id:	TXPLU3000090096

Map ID:	63		
Plugtrackn:	91501		
Dateentere:	09-DEC-13	Ownname:	Former Scatex corp. prop.
Ownstreet:	6325 Herst	Owncity:	Herris
Ownstate:	TX	Ownzip:	77008
Wellstreet:	6325 Herst		
Wellcity:	Houston	Wellzip:	77008
County:	Harris		
Latitude:	294735		
Lat dec:	29.793055		
Longitude:	952535		
Long dec:	-95.426388		
Brmod:	Not Reported		
Gn:	65135		
Gn1:	65	Gn75:	13
Gn25:	5	Ownwellno:	Mw 1
Typewater:	0	Typemon:	1
Typeinj:	0	Typedw:	0
Histdrille:	Joshua Crow	Histdrllic:	58337
Histdatedr:	Not Reported	Histtracki:	Not Reported
Histdiamin:	Not Reported	Histdepth:	Not Reported

Plugdate:	24-MAY-13		
Plugmeth:	No Data		
Plugopname:	Not Reported		
Plugoplic:	58337		
Plugmeth1:	0	Plugmeth2:	0
Plugmeth3:	1	Plugmeth4:	0
Plugmethot:	0	Plugvar:	Not Reported
Cdiam1:	Not Reported	Cfrom1:	Not Reported
Cto1:	Not Reported	Cdiam2:	Not Reported
Cfrom2:	Not Reported	Cto2:	Not Reported
Cdiam3:	Not Reported	Cfrom3:	Not Reported
Cto3:	Not Reported	Cbfrom1:	Not Reported
Cbto1:	Not Reported	Cbsacks1:	Not Reported
Cbfrom2:	Not Reported	Cbto2:	Not Reported
Cbsacks2:	Not Reported	Cbfrom3:	Not Reported
Cbto3:	Not Reported	Cbsacks3:	Not Reported
Cbfrom4:	Not Reported	Cbto4:	Not Reported
Cbsacks4:	Not Reported	Cbfrom5:	Not Reported
Cbto5:	Not Reported	Cbsacks5:	Not Reported
Compname:	Alpine Field Services	Compstreet:	6830
Compcity:	Houston	Compstate:	TX
Compzip:	77092	Nameassig:	Joshua Crow
Traineenam:	Not Reported	Tnum:	Not Reported
Deleted:	0	Site id:	TXPLU3000090089

Map ID:	63		
Plugtrackn:	91502		
Dateentere:	09-DEC-13	Ownname:	Former Scatex corp. prop.
Ownstreet:	6325 Herst	Owncity:	Herris
Ownstate:	TX	Ownzip:	77008
Wellstreet:	6325 Herst		
Wellcity:	Houston	Wellzip:	77008
County:	Harris		
Latitude:	294735		
Lat dec:	29.793055		
Longitude:	952535		
Long dec:	-95.426388		
Brmod:	Not Reported		
Gn:	65135		
Gn1:	65	Gn75:	13
Gn25:	5	Ownwellno:	Mw 2
Typewater:	0	Typemon:	1
Typeinj:	0	Typedw:	0
Histdrille:	Joshua Crow	Histdrllic:	58337
Histdatedr:	Not Reported	Histtracki:	Not Reported
Histdiamin:	Not Reported	Histdepth:	Not Reported
Plugdate:	24-MAY-13		
Plugmeth:	No Data		
Plugopname:	Not Reported		
Plugoplic:	58337		
Plugmeth1:	0	Plugmeth2:	0
Plugmeth3:	1	Plugmeth4:	0
Plugmethot:	0	Plugvar:	Not Reported
Cdiam1:	Not Reported	Cfrom1:	Not Reported
Cto1:	Not Reported	Cdiam2:	Not Reported
Cfrom2:	Not Reported	Cto2:	Not Reported

Cdiam3:	Not Reported	Cfrom3:	Not Reported
Cto3:	Not Reported	Cbfrom1:	Not Reported
Cbto1:	Not Reported	Cbsacks1:	Not Reported
Cbfrom2:	Not Reported	Cbto2:	Not Reported
Cbsacks2:	Not Reported	Cbfrom3:	Not Reported
Cbto3:	Not Reported	Cbsacks3:	Not Reported
Cbfrom4:	Not Reported	Cbto4:	Not Reported
Cbsacks4:	Not Reported	Cbfrom5:	Not Reported
Cbto5:	Not Reported	Cbsacks5:	Not Reported
Compname:	Alpine Field Services	Compstreet:	6830
Compcity:	Houston	Compstate:	TX
Compzip:	77092	Nameassig:	Joshua Crow
Traineenam:	Not Reported	Tnum:	Not Reported
Deleted:	0	Site id:	TXPLU3000090090

Map ID:	63		
Plugtrackn:	91507		
Dateentere:	09-DEC-13	Ownname:	Former Scatex corp. prop.
Ownstreet:	6325 Herst	Owncity:	Herris
Ownstate:	TX	Ownzip:	77008
Wellstreet:	6325 Herst		
Wellcity:	Houston	Wellzip:	77008
County:	Harris		
Latitude:	294735		
Lat dec:	29.793055		
Longitude:	952535		
Long dec:	-95.426388		
Brmod:	Not Reported		
Gn:	65135		
Gn1:	65	Gn75:	13
Gn25:	5	Ownwellno:	Mw 7
Typewater:	0	Typemon:	1
Typeinj:	0	Typedw:	0
Histdrille:	Joshua Crow	Histdrllic:	58337
Histdatedr:	Not Reported	Histtracki:	Not Reported
Histdiamin:	Not Reported	Histdepth:	Not Reported
Plugdate:	24-MAY-13		
Plugmeth:	No Data		
Plugopname:	Not Reported		
Plugoplic:	58337		
Plugmeth1:	0	Plugmeth2:	0
Plugmeth3:	1	Plugmeth4:	0
Plugmethot:	0	Plugvar:	Not Reported
Cdiam1:	Not Reported	Cfrom1:	Not Reported
Cto1:	Not Reported	Cdiam2:	Not Reported
Cfrom2:	Not Reported	Cto2:	Not Reported
Cdiam3:	Not Reported	Cfrom3:	Not Reported
Cto3:	Not Reported	Cbfrom1:	Not Reported
Cbto1:	Not Reported	Cbsacks1:	Not Reported
Cbfrom2:	Not Reported	Cbto2:	Not Reported
Cbsacks2:	Not Reported	Cbfrom3:	Not Reported
Cbto3:	Not Reported	Cbsacks3:	Not Reported
Cbfrom4:	Not Reported	Cbto4:	Not Reported
Cbsacks4:	Not Reported	Cbfrom5:	Not Reported
Cbto5:	Not Reported	Cbsacks5:	Not Reported
Compname:	Alpine Field Services	Compstreet:	6830

Compcity:	Houston	Compstate:	TX
Compzip:	77092	Nameassig:	Joshua Crow
Traineenam:	Not Reported	Tnum:	Not Reported
Deleted:	0	Site id:	TXPLU3000090095

Map ID:	63		
Plugtrackn:	91504		
Dateentere:	09-DEC-13	Ownname:	Former Scatex corp. prop.
Ownstreet:	6325 Herst	Owncity:	Herris
Ownstate:	TX	Ownzip:	77008
Wellstreet:	6325 Herst		
Wellcity:	Houston	Wellzip:	77008
County:	Harris		
Latitude:	294735		
Lat dec:	29.793055		
Longitude:	952535		
Long dec:	-95.426388		
Brmod:	Not Reported		
Gn:	65135		
Gn1:	65	Gn75:	13
Gn25:	5	Ownwellno:	Mw 4
Typewater:	0	Typemon:	1
Typeinj:	0	Typedw:	0
Histdrille:	Joshua Crow	Histdrllic:	58337
Histdatedr:	Not Reported	Histtracki:	Not Reported
Histdiamin:	Not Reported	Histdepth:	Not Reported
Plugdate:	24-MAY-13		
Plugmeth:	No Data		
Plugopname:	Not Reported		
Plugoplic:	58337		
Plugmeth1:	0	Plugmeth2:	0
Plugmeth3:	1	Plugmeth4:	0
Plugmethot:	0	Plugvar:	Not Reported
Cdiam1:	Not Reported	Cfrom1:	Not Reported
Cto1:	Not Reported	Cdiam2:	Not Reported
Cfrom2:	Not Reported	Cto2:	Not Reported
Cdiam3:	Not Reported	Cfrom3:	Not Reported
Cto3:	Not Reported	Cbfrom1:	Not Reported
Cbto1:	Not Reported	Cbsacks1:	Not Reported
Cbfrom2:	Not Reported	Cbto2:	Not Reported
Cbsacks2:	Not Reported	Cbfrom3:	Not Reported
Cbto3:	Not Reported	Cbsacks3:	Not Reported
Cbfrom4:	Not Reported	Cbto4:	Not Reported
Cbsacks4:	Not Reported	Cbfrom5:	Not Reported
Cbto5:	Not Reported	Cbsacks5:	Not Reported
Compname:	Alpine Field Services	Compstreet:	6830
Compcity:	Houston	Compstate:	TX
Compzip:	77092	Nameassig:	Joshua Crow
Traineenam:	Not Reported	Tnum:	Not Reported
Deleted:	0	Site id:	TXPLU3000090092

GEOCHECK VERSION 2.1
STATE DATABASE WELL INFORMATION

Map ID:	63		
Plugtrackn:	91503		
Dateentere:	09-DEC-13	Ownname:	Former Scatex corp. prop.
Ownstreet:	6325 Herst	Owncity:	Herris
Ownstate:	TX	Ownzip:	77008
Wellstreet:	6325 Herst		
Wellcity:	Houston	Wellzip:	77008
County:	Harris		
Latitude:	294735		
Lat dec:	29.793055		
Longitude:	952535		
Long dec:	-95.426388		
Brmod:	Not Reported		
Gn:	65135		
Gn1:	65	Gn75:	13
Gn25:	5	Ownwellno:	Mw 3
Typewater:	0	Typemon:	1
Typeinj:	0	Typedw:	0
Histdrille:	Joshua Crow	Histdrllic:	58337
Histdatedr:	Not Reported	Histtracki:	Not Reported
Histdiamin:	Not Reported	Histdepth:	Not Reported
Plugdate:	24-MAY-13		
Plugmeth:	No Data		
Plugopname:	Not Reported		
Plugoplic:	58337		
Plugmeth1:	0	Plugmeth2:	0
Plugmeth3:	1	Plugmeth4:	0
Plugmethot:	0	Plugvar:	Not Reported
Cdiam1:	Not Reported	Cfrom1:	Not Reported
Cto1:	Not Reported	Cdiam2:	Not Reported
Cfrom2:	Not Reported	Cto2:	Not Reported
Cdiam3:	Not Reported	Cfrom3:	Not Reported
Cto3:	Not Reported	Cbfrom1:	Not Reported
Cbto1:	Not Reported	Cbsacks1:	Not Reported
Cbfrom2:	Not Reported	Cbto2:	Not Reported
Cbsacks2:	Not Reported	Cbfrom3:	Not Reported
Cbto3:	Not Reported	Cbsacks3:	Not Reported
Cbfrom4:	Not Reported	Cbto4:	Not Reported
Cbsacks4:	Not Reported	Cbfrom5:	Not Reported
Cbto5:	Not Reported	Cbsacks5:	Not Reported
Compname:	Alpine Field Services	Compstreet:	6830
Compcity:	Houston	Compstate:	TX
Compzip:	77092	Nameassig:	Joshua Crow
Traineenam:	Not Reported	Tnum:	Not Reported
Deleted:	0	Site id:	TXPLU3000090091

Map ID:	63		
Plugtrackn:	91864		
Dateentere:	24-DEC-13	Ownname:	Former Seatex Property
Ownstreet:	6325 Hurst	Owncity:	HOUSTON
Ownstate:	TX	Ownzip:	77008
Wellstreet:	6325 Hurst		
Wellcity:	HOUSTON	Wellzip:	77008
County:	Harris		
Latitude:	294735		
Lat dec:	29.793055		
Longitude:	952535		

Long dec:	-95.426388		
Brmod:	Not Reported		
Gn:	65135		
Gn1:	65	Gn75:	13
Gn25:	5	Ownwellno:	MW-6
Typewater:	0	Typemon:	1
Typeinj:	0	Typedw:	0
Histdrille:	Joshua Crow	Histdrllic:	58337
Histdatedr:	22-MAR-11	Histtracki:	350176
Histdiamin:	8.25	Histdepth:	40’
Plugdate:	24-MAY-13		
Plugmeth:	All 40’ of casing was removed.		
Plugopname:	Joshua Crow		
Plugoplic:	58337		
Plugmeth1:	0	Plugmeth2:	0
Plugmeth3:	1	Plugmeth4:	0
Plugmethot:	0	Plugvar:	Not Reported
Cdiam1:	Not Reported	Cfrom1:	Not Reported
Cto1:	Not Reported	Cdiam2:	Not Reported
Cfrom2:	Not Reported	Cto2:	Not Reported
Cdiam3:	Not Reported	Cfrom3:	Not Reported
Cto3:	Not Reported	Cbfrom1:	Not Reported
Cbto1:	Not Reported	Cbsacks1:	Not Reported
Cbfrom2:	Not Reported	Cbto2:	Not Reported
Cbsacks2:	Not Reported	Cbfrom3:	Not Reported
Cbto3:	Not Reported	Cbsacks3:	Not Reported
Cbfrom4:	Not Reported	Cbto4:	Not Reported
Cbsacks4:	Not Reported	Cbfrom5:	Not Reported
Cbto5:	Not Reported	Cbsacks5:	Not Reported
Compname:	ALPINE FIELD SERVICES	Compstreet:	6830 BARNEY RD
Compcity:	Houston	Compstate:	TX
Compzip:	77092	Nameassig:	Joshua Crow
Traineenam:	Not Reported	Tnum:	Not Reported
Deleted:	0	Site id:	TXPLU3000090451

Map ID:	63		
Plugtrackn:	91863		
Dateentere:	24-DEC-13	Ownname:	Former Seatex Property
Ownstreet:	6325 Hurst	Owncity:	HOUSTON
Ownstate:	TX	Ownzip:	77008
Wellstreet:	6325 Hurst		
Wellcity:	HOUSTON	Wellzip:	77008
County:	Harris		
Latitude:	294735		
Lat dec:	29.793055		
Longitude:	952535		
Long dec:	-95.426388		
Brmod:	Not Reported		
Gn:	65135		
Gn1:	65	Gn75:	13
Gn25:	5	Ownwellno:	MW-5
Typewater:	0	Typemon:	1
Typeinj:	0	Typedw:	0
Histdrille:	Joshua Crow	Histdrllic:	58337
Histdatedr:	22-MAR-11	Histtracki:	350175
Histdiamin:	8.25	Histdepth:	40’

Plugdate:	24-MAY-13		
Plugmeth:	All 40' of casing was removed.		
Plugopname:	Joshua Crow		
Plugoplic:	58337		
Plugmeth1:	0	Plugmeth2:	0
Plugmeth3:	1	Plugmeth4:	0
Plugmethot:	0	Plugvar:	Not Reported
Cdiam1:	Not Reported	Cfrom1:	Not Reported
Cto1:	Not Reported	Cdiam2:	Not Reported
Cfrom2:	Not Reported	Cto2:	Not Reported
Cdiam3:	Not Reported	Cfrom3:	Not Reported
Cto3:	Not Reported	Cbfrom1:	Not Reported
Cbto1:	Not Reported	Cbsacks1:	Not Reported
Cbfrom2:	Not Reported	Cbto2:	Not Reported
Cbsacks2:	Not Reported	Cbfrom3:	Not Reported
Cbto3:	Not Reported	Cbsacks3:	Not Reported
Cbfrom4:	Not Reported	Cbto4:	Not Reported
Cbsacks4:	Not Reported	Cbfrom5:	Not Reported
Cbto5:	Not Reported	Cbsacks5:	Not Reported
Compname:	ALPINE FIELD SERVICES	Compstreet:	6830 BARNEY RD
Compcity:	Houston	Compstate:	TX
Compzip:	77092	Nameassig:	Joshua Crow
Traineenam:	Not Reported	Tnum:	Not Reported
Deleted:	0	Site id:	TXPLU3000090450

Map ID:	63		
Plugtrackn:	91866		
Dateentere:	24-DEC-13	Ownname:	Former Seatex Property
Ownstreet:	6325 Hurst	Owncity:	HOUSTON
Ownstate:	TX	Ownzip:	77008
Wellstreet:	6325 Hurst		
Wellcity:	HOUSTON	Wellzip:	77008
County:	Harris		
Latitude:	294735		
Lat dec:	29.793055		
Longitude:	952535		
Long dec:	-95.426388		
Brmod:	Not Reported		
Gn:	65135		
Gn1:	65	Gn75:	13
Gn25:	5	Ownwellno:	MW-8
Typewater:	0	Typemon:	1
Typeinj:	0	Typedw:	0
Histdrille:	Joshua Crow	Histdrllic:	58337
Histdatedr:	19-JAN-12	Histtracki:	350178
Histdiamin:	8.25	Histdepth:	42'
Plugdate:	24-MAY-13		
Plugmeth:	20' of casing was removed.		
Plugopname:	Joshua Crow		
Plugoplic:	58337		
Plugmeth1:	0	Plugmeth2:	0
Plugmeth3:	1	Plugmeth4:	0
Plugmethot:	0	Plugvar:	Not Reported
Cdiam1:	Not Reported	Cfrom1:	Not Reported
Cto1:	Not Reported	Cdiam2:	Not Reported
Cfrom2:	Not Reported	Cto2:	Not Reported

Cdiam3:	Not Reported	Cfrom3:	Not Reported
Cto3:	Not Reported	Cbfrom1:	Not Reported
Cbto1:	Not Reported	Cbsacks1:	Not Reported
Cbfrom2:	Not Reported	Cbto2:	Not Reported
Cbsacks2:	Not Reported	Cbfrom3:	Not Reported
Cbto3:	Not Reported	Cbsacks3:	Not Reported
Cbfrom4:	Not Reported	Cbto4:	Not Reported
Cbsacks4:	Not Reported	Cbfrom5:	Not Reported
Cbto5:	Not Reported	Cbsacks5:	Not Reported
Compname:	ALPINE FIELD SERVICES	Compstreet:	6830 BARNEY RD
Compcity:	Houston	Compstate:	TX
Compzip:	77092	Nameassig:	Joshua Crow
Traineenam:	Not Reported	Tnum:	Not Reported
Deleted:	0	Site id:	TXPLU3000090453

Map ID:	63		
Plugtrackn:	91861		
Dateentere:	24-DEC-13	Ownname:	Former Seatex Property
Ownstreet:	6325 Hurst	Owncity:	HOUSTON
Ownstate:	TX	Ownzip:	77008
Wellstreet:	6325 Hurst		
Wellcity:	HOUSTON	Wellzip:	77008
County:	Harris		
Latitude:	294735		
Lat dec:	29.793055		
Longitude:	952535		
Long dec:	-95.426388		
Brmod:	Not Reported		
Gn:	65135		
Gn1:	65	Gn75:	13
Gn25:	5	Ownwellno:	MW-3
Typewater:	0	Typemon:	1
Typeinj:	0	Typedw:	0
Histdrille:	Joshua Crow	Histdrllic:	58337
Histdatedr:	26-MAR-10	Histtracki:	350173
Histdiamin:	8.25	Histdepth:	38’
Plugdate:	24-MAY-13		
Plugmeth:	All 38’ of casing was removed.		
Plugopname:	Joshua Crow		
Plugoplic:	58337		
Plugmeth1:	0	Plugmeth2:	0
Plugmeth3:	1	Plugmeth4:	0
Plugmethot:	0	Plugvar:	Not Reported
Cdiam1:	Not Reported	Cfrom1:	Not Reported
Cto1:	Not Reported	Cdiam2:	Not Reported
Cfrom2:	Not Reported	Cto2:	Not Reported
Cdiam3:	Not Reported	Cfrom3:	Not Reported
Cto3:	Not Reported	Cbfrom1:	Not Reported
Cbto1:	Not Reported	Cbsacks1:	Not Reported
Cbfrom2:	Not Reported	Cbto2:	Not Reported
Cbsacks2:	Not Reported	Cbfrom3:	Not Reported
Cbto3:	Not Reported	Cbsacks3:	Not Reported
Cbfrom4:	Not Reported	Cbto4:	Not Reported
Cbsacks4:	Not Reported	Cbfrom5:	Not Reported
Cbto5:	Not Reported	Cbsacks5:	Not Reported
Compname:	ALPINE FIELD SERVICES	Compstreet:	6830 BARNEY RD

Compcity:	Houston	Compstate:	TX
Compzip:	77092	Nameassig:	Joshua Crow
Traineenam:	Not Reported	Tnum:	Not Reported
Deleted:	0	Site id:	TXPLU3000090448

Map ID:	63		
Plugtrackn:	91860		
Dateentere:	24-DEC-13	Ownname:	Former Seatex Property
Ownstreet:	6325 Hurst	Owncity:	HOUSTON
Ownstate:	TX	Ownzip:	77008
Wellstreet:	6325 Hurst		
Wellcity:	HOUSTON	Wellzip:	77008
County:	Harris		
Latitude:	294735		
Lat dec:	29.793055		
Longitude:	952535		
Long dec:	-95.426388		
Brmod:	Not Reported		
Gn:	65135		
Gn1:	65	Gn75:	13
Gn25:	5	Ownwellno:	MW-2
Typewater:	0	Typemon:	1
Typeinj:	0	Typedw:	0
Histdrille:	Joshua Crow	Histdrllic:	58337
Histdatedr:	24-MAR-10	Histtracki:	350172
Histdiamin:	8.25	Histdepth:	38’
Plugdate:	24-MAY-13		
Plugmeth:	All 38’ of casing was removed.		
Plugopname:	Joshua Crow		
Plugoplic:	58337		
Plugmeth1:	0	Plugmeth2:	0
Plugmeth3:	1	Plugmeth4:	0
Plugmethot:	0	Plugvar:	Not Reported
Cdiam1:	Not Reported	Cfrom1:	Not Reported
Cto1:	Not Reported	Cdiam2:	Not Reported
Cfrom2:	Not Reported	Cto2:	Not Reported
Cdiam3:	Not Reported	Cfrom3:	Not Reported
Cto3:	Not Reported	Cbfrom1:	Not Reported
Cbto1:	Not Reported	Cbsacks1:	Not Reported
Cbfrom2:	Not Reported	Cbto2:	Not Reported
Cbsacks2:	Not Reported	Cbfrom3:	Not Reported
Cbto3:	Not Reported	Cbsacks3:	Not Reported
Cbfrom4:	Not Reported	Cbto4:	Not Reported
Cbsacks4:	Not Reported	Cbfrom5:	Not Reported
Cbto5:	Not Reported	Cbsacks5:	Not Reported
Compname:	ALPINE FIELD SERVICES	Compstreet:	6830 BARNEY RD
Compcity:	Houston	Compstate:	TX
Compzip:	77092	Nameassig:	Joshua Crow
Traineenam:	Not Reported	Tnum:	Not Reported
Deleted:	0	Site id:	TXPLU3000090447

GEOCHECK VERSION 2.1
STATE DATABASE WELL INFORMATION

Map ID:	63		
Plugtrackn:	91865		
Dateentere:	24-DEC-13	Ownname:	Former Seatex Property
Ownstreet:	6325 Hurst	Owncity:	HOUSTON
Ownstate:	TX	Ownzip:	77008
Wellstreet:	6325 Hurst		
Wellcity:	HOUSTON	Wellzip:	77008
County:	Harris		
Latitude:	294735		
Lat dec:	29.793055		
Longitude:	952535		
Long dec:	-95.426388		
Brmod:	Not Reported		
Gn:	65135		
Gn1:	65	Gn75:	13
Gn25:	5	Ownwellno:	MW-7
Typewater:	0	Typemon:	1
Typeinj:	0	Typedw:	0
Histdrille:	Joshua Crow	Histdrllic:	58337
Histdatedr:	22-MAR-11	Histtracki:	350177
Histdiamin:	8.25	Histdepth:	45’
Plugdate:	24-MAY-13		
Plugmeth:	5’ of casing was removed.		
Plugopname:	Joshua Crow		
Plugoplic:	58337		
Plugmeth1:	0	Plugmeth2:	0
Plugmeth3:	1	Plugmeth4:	0
Plugmethot:	0	Plugvar:	Not Reported
Cdiam1:	Not Reported	Cfrom1:	Not Reported
Cto1:	Not Reported	Cdiam2:	Not Reported
Cfrom2:	Not Reported	Cto2:	Not Reported
Cdiam3:	Not Reported	Cfrom3:	Not Reported
Cto3:	Not Reported	Cbfrom1:	Not Reported
Cbto1:	Not Reported	Cbsacks1:	Not Reported
Cbfrom2:	Not Reported	Cbto2:	Not Reported
Cbsacks2:	Not Reported	Cbfrom3:	Not Reported
Cbto3:	Not Reported	Cbsacks3:	Not Reported
Cbfrom4:	Not Reported	Cbto4:	Not Reported
Cbsacks4:	Not Reported	Cbfrom5:	Not Reported
Cbto5:	Not Reported	Cbsacks5:	Not Reported
Compname:	ALPINE FIELD SERVICES	Compstreet:	6830 BARNEY RD
Compcity:	Houston	Compstate:	TX
Compzip:	77092	Nameassig:	Joshua Crow
Traineenam:	Not Reported	Tnum:	Not Reported
Deleted:	0	Site id:	TXPLU3000090452

Map ID:	63		
Plugtrackn:	91862		
Dateentere:	24-DEC-13	Ownname:	Former Seatex Property
Ownstreet:	6325 Hurst	Owncity:	HOUSTON
Ownstate:	TX	Ownzip:	77008
Wellstreet:	6325 Hurst		
Wellcity:	HOUSTON	Wellzip:	77008
County:	Harris		
Latitude:	294735		
Lat dec:	29.793055		
Longitude:	952535		

Long dec:	-95.426388		
Brmod:	Not Reported		
Gn:	65135		
Gn1:	65	Gn75:	13
Gn25:	5	Ownwellno:	MW-4
Typewater:	0	Typemon:	1
Typeinj:	0	Typedw:	0
Histdrille:	Joshua Crow	Histdrllic:	58337
Histdatedr:	26-MAR-10	Histtracki:	350174
Histdiamin:	8.25	Histdepth:	40’
Plugdate:	24-MAY-13		
Plugmeth:	20’ of casing was removed.		
Plugopname:	Joshua Crow		
Plugoplic:	58337		
Plugmeth1:	0	Plugmeth2:	0
Plugmeth3:	1	Plugmeth4:	0
Plugmethot:	0	Plugvar:	Not Reported
Cdiam1:	Not Reported	Cfrom1:	Not Reported
Cto1:	Not Reported	Cdiam2:	Not Reported
Cfrom2:	Not Reported	Cto2:	Not Reported
Cdiam3:	Not Reported	Cfrom3:	Not Reported
Cto3:	Not Reported	Cbfrom1:	Not Reported
Cbto1:	Not Reported	Cbsacks1:	Not Reported
Cbfrom2:	Not Reported	Cbto2:	Not Reported
Cbsacks2:	Not Reported	Cbfrom3:	Not Reported
Cbto3:	Not Reported	Cbsacks3:	Not Reported
Cbfrom4:	Not Reported	Cbto4:	Not Reported
Cbsacks4:	Not Reported	Cbfrom5:	Not Reported
Cbto5:	Not Reported	Cbsacks5:	Not Reported
Compname:	ALPINE FIELD SERVICES	Compstreet:	6830 BARNEY RD
Compcity:	Houston	Compstate:	TX
Compzip:	77092	Nameassig:	Joshua Crow
Traineenam:	Not Reported	Tnum:	Not Reported
Deleted:	0	Site id:	TXPLU3000090449

Map ID:	65		
Plugtrackn:	71721		
Dateentere:	03-MAY-11	Ownname:	Geotest Engineering, Inc.
Ownstreet:	5600 Bintliff Dr.	Owncity:	Houston
Ownstate:	TX	Ownzip:	77036
Wellstreet:	Bryce Street		
Wellcity:	Houston	Wellzip:	Not Reported
County:	Harris		
Latitude:	294725		
Lat dec:	29.790277		
Longitude:	952509		
Long dec:	-95.419166		
Brmod:	Lowrance XOG		
Gn:	65138		
Gn1:	65	Gn75:	13
Gn25:	8	Ownwellno:	Not Reported
Typewater:	0	Typemon:	1
Typeinj:	0	Typedw:	0
Histdrille:	Dempsey Gearen Jr.	Histdrllic:	2836
Histdatedr:	21-FEB-11	Histtracki:	251758
Histdiamin:	5	Histdepth:	14

Plugdate:	29-APR-11		
Plugmeth:	No Data		
Plugopname:	Dempsey Gearen Jr.		
Plugoplic:	2836		
Plugmeth1:	1	Plugmeth2:	0
Plugmeth3:	0	Plugmeth4:	0
Plugmethot:	0	Plugvar:	Not Reported
Cdiam1:	Not Reported	Cfrom1:	0
Cto1:	Not Reported	Cdiam2:	Not Reported
Cfrom2:	Not Reported	Cto2:	Not Reported
Cdiam3:	Not Reported	Cfrom3:	Not Reported
Cto3:	Not Reported	Cbfrom1:	0
Cbto1:	14	Cbsacks1:	1 portland
Cbfrom2:	Not Reported	Cbto2:	Not Reported
Cbsacks2:	Not Reported	Cbfrom3:	Not Reported
Cbto3:	Not Reported	Cbsacks3:	Not Reported
Cbfrom4:	Not Reported	Cbto4:	Not Reported
Cbsacks4:	Not Reported	Cbfrom5:	Not Reported
Cbto5:	Not Reported	Cbsacks5:	Not Reported
Compname:	Gearen Drilling	Compstreet:	32126 Rochen Rd.
Compcity:	Waller	Compstate:	TX
Compzip:	77484	Nameassig:	Dempsey Gearen Jr.
Traineenam:	Not Reported	Tnum:	Not Reported
Deleted:	0	Site id:	TXPLU3000070555

Map ID:	65		
Dateentere:	03-MAY-11	Ownname:	Geotest Engineering, Inc.
Ownstreet:	5600 Bintliff Dr.		
Owncity:	Houston	Ownstate:	TX
Ownzip:	77036	County:	Harris
Wellstreet:	Bryce Street		
Wellcity:	Houston	Wellzip:	Not Reported
Own:	Not Reported		
Lat dec:	29.790277		
Long dec:	-95.419166		
Elev:	0		
Brandmodel:	Lowrance XOG		
Gn:	65138		
Gn1:	65	Gn75:	13
Gn25:	8	Twn:	1
Twd:	0	Twr:	0
Twrp:	0	Twrg:	0
Um:	1	Ue:	0
Ud:	0	Uin:	0
Uir:	0	Ug:	0
Uij:	0	Up:	0
Udw:	0	Ut:	0
Us:	0	Uf:	0
Pby:	0	Pbn:	0
Datestart:	21-FEB-11	Datecomp:	21-FEB-11
Dia1:	5	Dia1to:	14
Dia2:	Not Reported	Dia2from:	Not Reported
Dia2to:	Not Reported	Dia3:	Not Reported
Dia3from:	Not Reported	Dia3to:	Not Reported
Dmdriven:	0	Dmairrotar:	0
Dmmudrotar:	0	Dmbored:	0

GEOCHECK VERSION 2.1
STATE DATABASE WELL INFORMATION

Dmairham:	0	Dmcabletoo:	0
Dmjetted:	0	Dmhollowst:	0
Dmrevcirc:	0	Dmotherck:	1
Dmother:	Auger	Bco:	0
Bcs:	1	Bcg:	0
Bcgs:	Not Reported	Bcu:	0
Bcoc:	0	Bcot:	Not Reported
Gpf:	Not Reported	Gpt:	Not Reported
Cemfrom1:	0	Cemto1:	1
Nosacks1:	.5 Portland	Cemfrom2:	1
Cemto2:	4	Nosacks2:	1.5 bentonite
Cemfrom3:	Not Reported	Cemto3:	Not Reported
Nosacks3:	Not Reported	Cementmeth:	poured
Cementby:	Dempsey Gearen Jr.	Ds:	na
Dpl:	na	Dsv:	na
Appvar:	Not Reported	Scs:	0
Scsv:	0	Scp:	0
Sca:	1	Watlev:	Not Reported
Watlevdate:	Not Reported	Artflow:	Not Reported
Wellplug48:	0	Tpturbine:	0
Tpjet:	0	Tpsubmersi:	0
Tpcylinder:	0	Tpotherck:	1
Tpother:	none	Pumpbowlde:	Not Reported
Wtpump:	0	Wtbailer:	1
Wtjetted:	0	Wtestimate:	0
Welltestyi:	0	Welltestdr:	Not Reported
Welltesthr:	Not Reported	Watqualund:	0
Watqualu 1:	1	Watertype:	Not Reported
Stratdepth:	Not Reported	Chemanaly:	0
Chemanaln:	1	Undnatural:	0
Untype:	Not Reported	Undhydro:	0
Undhaz:	0	Undotherck:	0
Undother:	Not Reported		
Undcertify:	0	Compname:	Gearen Drilling
Drllicno:	2836		
Compstreet:	32126 Rochen Rd.	Compcity:	Waller
Compstate:	TX	Compzip:	77484
Drillernam:	Dempsey Gearen Jr.	Traineenam:	Not Reported
Tnum:	Not Reported		
Comments:	Piezometer. Water Level: dry.		
Confidenti:	0	Letterrecv:	Not Reported
Deleted:	0	Insdate:	Not Reported
Site id:	TXMON3000248538		
Latitude:	29.790277		
Longitude:	-95.419166		

Map ID:	66		
Plugtrackn:	83870		
Dateentere:	02-OCT-12	Ownname:	Valero Energy Corp. #2474
Ownstreet:	P.O. Box 696000	Owncity:	San Antonio
Ownstate:	TX	Ownzip:	78269
Wellstreet:	1421 West 11th Street		
Wellcity:	Houston	Wellzip:	77008
County:	Harris		
Latitude:	294725		
Lat dec:	29.790277		
Longitude:	952439		

Long dec:	-95.410833		
Brmod:	Google Earth		
Gn:	65139		
Gn1:	65	Gn75:	13
Gn25:	9	Ownwellno:	MW-4
Typewater:	0	Typemon:	1
Typeinj:	0	Typedw:	0
Histdrille:	Not Reported	Histdrllic:	Not Reported
Histdatedr:	Not Reported	Histtracki:	Not Reported
Histdiamin:	2	Histdepth:	25
Plugdate:	21-SEP-12		
Plugmeth:	No Data		
Plugopname:	William A. Clayton		
Plugoplic:	53420		
Plugmeth1:	0	Plugmeth2:	0
Plugmeth3:	1	Plugmeth4:	0
Plugmethot:	0	Plugvar:	Not Reported
Cdiam1:	2	Cfrom1:	25
Cto1:	5	Cdiam2:	Not Reported
Cfrom2:	Not Reported	Cto2:	Not Reported
Cdiam3:	Not Reported	Cfrom3:	Not Reported
Cto3:	Not Reported	Cbfrom1:	0
Cbto1:	4	Cbsacks1:	1 Cement
Cbfrom2:	4	Cbto2:	25
Cbsacks2:	1 Bentonite	Cbfrom3:	Not Reported
Cbto3:	Not Reported	Cbsacks3:	Not Reported
Cbfrom4:	Not Reported	Cbto4:	Not Reported
Cbsacks4:	Not Reported	Cbfrom5:	Not Reported
Cbto5:	Not Reported	Cbsacks5:	Not Reported
Compname:	Vortex Drilling, Inc.	Compstreet:	4412 Bluemel Road
Compcity:	San Antonio	Compstate:	TX
Compzip:	78240	Nameassig:	William A. Clayton
Traineenam:	Not Reported	Tnum:	Not Reported
Deleted:	0	Site id:	TXPLU3000082589

Map ID:	66		
Plugtrackn:	83869		
Dateentere:	02-OCT-12	Ownname:	Valero Energy Corp. #2474
Ownstreet:	P.O. Box 696000	Owncity:	San Antonio
Ownstate:	TX	Ownzip:	78269
Wellstreet:	1421 West 11th Street		
Wellcity:	Houston	Wellzip:	77008
County:	Harris		
Latitude:	294725		
Lat dec:	29.790277		
Longitude:	952439		
Long dec:	-95.410833		
Brmod:	Google Earth		
Gn:	65139		
Gn1:	65	Gn75:	13
Gn25:	9	Ownwellno:	MW-3
Typewater:	0	Typemon:	1
Typeinj:	0	Typedw:	0
Histdrille:	Not Reported	Histdrllic:	Not Reported
Histdatedr:	Not Reported	Histtracki:	Not Reported
Histdiamin:	2	Histdepth:	25

Plugdate:	21-SEP-12		
Plugmeth:	No Data		
Plugopname:	William A. Clayton		
Plugoplic:	53420		
Plugmeth1:	0	Plugmeth2:	0
Plugmeth3:	1	Plugmeth4:	0
Plugmethot:	0	Plugvar:	Not Reported
Cdiam1:	2	Cfrom1:	25
Cto1:	5	Cdiam2:	Not Reported
Cfrom2:	Not Reported	Cto2:	Not Reported
Cdiam3:	Not Reported	Cfrom3:	Not Reported
Cto3:	Not Reported	Cbfrom1:	0
Cbto1:	4	Cbsacks1:	1 Cement
Cbfrom2:	4	Cbto2:	25
Cbsacks2:	1 Bentonite	Cbfrom3:	Not Reported
Cbto3:	Not Reported	Cbsacks3:	Not Reported
Cbfrom4:	Not Reported	Cbto4:	Not Reported
Cbsacks4:	Not Reported	Cbfrom5:	Not Reported
Cbto5:	Not Reported	Cbsacks5:	Not Reported
Compname:	Vortex Drilling, Inc.	Compstreet:	4412 Bluemel Road
Compcity:	San Antonio	Compstate:	TX
Compzip:	78240	Nameassig:	William A. Clayton
Traineenam:	Not Reported	Tnum:	Not Reported
Deleted:	0	Site id:	TXPLU3000082588

Map ID:	66		
Plugtrackn:	83867		
Dateentere:	02-OCT-12	Ownname:	Valero Energy Corp. #2474
Ownstreet:	P.O. Box 696000	Owncity:	San Antonio
Ownstate:	TX	Ownzip:	78269
Wellstreet:	1421 West 11th Street		
Wellcity:	Houston	Wellzip:	77008
County:	Harris		
Latitude:	294725		
Lat dec:	29.790277		
Longitude:	952439		
Long dec:	-95.410833		
Brmod:	Google Earth		
Gn:	65139		
Gn1:	65	Gn75:	13
Gn25:	9	Ownwellno:	MW-1
Typewater:	0	Typemon:	1
Typeinj:	0	Typedw:	0
Histdrille:	Not Reported	Histdrllic:	Not Reported
Histdatedr:	Not Reported	Histtracki:	Not Reported
Histdiamin:	2	Histdepth:	25
Plugdate:	21-SEP-12		
Plugmeth:	No Data		
Plugopname:	William A. Clayton		
Plugoplic:	53420		
Plugmeth1:	0	Plugmeth2:	0
Plugmeth3:	1	Plugmeth4:	0
Plugmethot:	0	Plugvar:	Not Reported
Cdiam1:	2	Cfrom1:	25
Cto1:	5	Cdiam2:	Not Reported
Cfrom2:	Not Reported	Cto2:	Not Reported

Cdiam3:	Not Reported	Cfrom3:	Not Reported
Cto3:	Not Reported	Cbfrom1:	0
Cbto1:	4	Cbsacks1:	1 Cement
Cbfrom2:	4	Cbto2:	25
Cbsacks2:	1 Bentonite	Cbfrom3:	Not Reported
Cbto3:	Not Reported	Cbsacks3:	Not Reported
Cbfrom4:	Not Reported	Cbto4:	Not Reported
Cbsacks4:	Not Reported	Cbfrom5:	Not Reported
Cbto5:	Not Reported	Cbsacks5:	Not Reported
Compname:	Vortex Drilling, Inc.	Compstreet:	4412 Bluemel Road
Compcity:	San Antonio	Compstate:	TX
Compzip:	78240	Nameassig:	William A. Clayton
Traineenam:	Not Reported	Tnum:	Not Reported
Deleted:	0	Site id:	TXPLU3000082586

Map ID:	66		
Plugtrackn:	83868		
Dateentere:	02-OCT-12	Ownname:	Valero Energy Corp. #2474
Ownstreet:	P.O. Box 696000	Owncity:	San Antonio
Ownstate:	TX	Ownzip:	78269
Wellstreet:	1421 West 11th Street		
Wellcity:	Houston	Wellzip:	77008
County:	Harris		
Latitude:	294725		
Lat dec:	29.790277		
Longitude:	952439		
Long dec:	-95.410833		
Brmod:	Google Earth		
Gn:	65139		
Gn1:	65	Gn75:	13
Gn25:	9	Ownwellno:	MW-2
Typewater:	0	Typemon:	1
Typeinj:	0	Typedw:	0
Histdrille:	Not Reported	Histdrllic:	Not Reported
Histdatedr:	Not Reported	Histtracki:	Not Reported
Histdiamin:	2	Histdepth:	25
Plugdate:	21-SEP-12		
Plugmeth:	No Data		
Plugopname:	William A. Clayton		
Plugoplic:	53420		
Plugmeth1:	0	Plugmeth2:	0
Plugmeth3:	1	Plugmeth4:	0
Plugmethot:	0	Plugvar:	Not Reported
Cdiam1:	2	Cfrom1:	25
Cto1:	5	Cdiam2:	Not Reported
Cfrom2:	Not Reported	Cto2:	Not Reported
Cdiam3:	Not Reported	Cfrom3:	Not Reported
Cto3:	Not Reported	Cbfrom1:	0
Cbto1:	4	Cbsacks1:	1 Cement
Cbfrom2:	4	Cbto2:	25
Cbsacks2:	1 Bentonite	Cbfrom3:	Not Reported
Cbto3:	Not Reported	Cbsacks3:	Not Reported
Cbfrom4:	Not Reported	Cbto4:	Not Reported
Cbsacks4:	Not Reported	Cbfrom5:	Not Reported
Cbto5:	Not Reported	Cbsacks5:	Not Reported
Compname:	Vortex Drilling, Inc.	Compstreet:	4412 Bluemel Road

GEOCHECK VERSION 2.1
STATE DATABASE WELL INFORMATION

Compcity:	San Antonio	Compstate:	TX
Compzip:	78240	Nameassig:	William A. Clayton
Traineenam:	Not Reported	Tnum:	Not Reported
Deleted:	0	Site id:	TXPLU3000082587

Map ID:	66		
Dateentere:	22-NOV-04	Ownname:	Yuan Kim
Ownstreet:	1049 N. Shepherd		
Owncity:	Houston	Ownstate:	TX
Ownzip:	77008	County:	Harris
Wellstreet:	1049 N Shepherd		
Wellcity:	Houston	Wellzip:	77008
Own:	SB-4a		
Lat dec:	29.790277		
Long dec:	-95.410277		
Elev:	0		
Brandmodel:	Not Reported		
Gn:	65139		
Gn1:	65	Gn75:	13
Gn25:	9	Twn:	1
Twd:	0	Twr:	0
Twrp:	0	Twrg:	0
Um:	0	Ue:	1
Ud:	0	Uin:	0
Uir:	0	Ug:	0
Uij:	0	Up:	0
Udw:	0	Ut:	0
Us:	0	Uf:	0
Pby:	0	Pbn:	0
Datestart:	12-NOV-04	Datecomp:	12-NOV-04
Dia1:	2.0	Dia1to:	15.5
Dia2:	Not Reported	Dia2from:	Not Reported
Dia2to:	Not Reported	Dia3:	Not Reported
Dia3from:	Not Reported	Dia3to:	Not Reported
Dmdriven:	1	Dmairrotar:	0
Dmmudrotar:	0	Dmbored:	0
Dmairham:	0	Dmcabletoo:	0
Dmjetted:	0	Dmhollowst:	0
Dmrevcirc:	0	Dmotherck:	0
Dmother:	Not Reported	Bco:	1
Bcs:	0	Bcg:	0
Bcgs:	Not Reported	Bcu:	0
Bcoc:	0	Bcot:	Not Reported
Gpf:	Not Reported	Gpt:	Not Reported
Cemfrom1:	15.5	Cemto1:	0
Nosacks1:	.5 bentonite	Cemfrom2:	Not Reported
Cemto2:	Not Reported	Nosacks2:	Not Reported
Cemfrom3:	Not Reported	Cemto3:	Not Reported
Nosacks3:	Not Reported	Cementmeth:	Not Reported
Cementby:	alpine	Ds:	Not Reported
Dpl:	Not Reported	Dsv:	Not Reported
Appvar:	Not Reported	Scs:	0
Scsv:	0	Scp:	0
Sca:	0	Watlev:	Not Reported
Watlevdate:	12-NOV-04	Artflow:	Not Reported
Wellplug48:	1	Tpturbine:	0

Tpjet:	0	Tpsubmersi:	0
Tpcylinder:	0	Tpotherck:	0
Tpother:	Not Reported	Pumpbowlde:	Not Reported
Wtpump:	0	Wtbailer:	1
Wtjetted:	0	Wtestimate:	0
Welltestyi:	Not Reported	Welltestdr:	Not Reported
Welltesthr:	Not Reported	Watqualund:	0
Watqualu 1:	1	Watertype:	Not Reported
Stratdepth:	13.0	Chemanaly:	1
Chemanaln:	0	Undnatural:	0
Untype:	Not Reported	Undhydro:	0
Undhaz:	0	Undotherck:	0
Undother:	Not Reported		
Undcertify:	0	Compname:	Alpine Field Services
Drllicno:	3078		
Compstreet:	9095 Emmott	Compcity:	Houston
Compstate:	TX	Compzip:	77040
Drillernam:	Roger Miller	Traineenam:	Not Reported
Tnum:	Not Reported		
Comments:	Not Reported		
Confidenti:	0	Letterrecv:	Not Reported
Deleted:	0	Insdate:	Not Reported
Site id:	TXMON3000047931		
Latitude:	29.790277		
Longitude:	-95.410277		

Map ID:	66		
Dateentere:	22-NOV-04	Ownname:	Yuan Kim
Ownstreet:	1049 N. Shepherd		
Owncity:	Houston	Ownstate:	TX
Ownzip:	77008	County:	Harris
Wellstreet:	1049 N Shepherd		
Wellcity:	Houston	Wellzip:	77008
Own:	SB-3a		
Lat dec:	29.790277		
Long dec:	-95.410277		
Elev:	0		
Brandmodel:	Not Reported		
Gn:	65139		
Gn1:	65	Gn75:	13
Gn25:	9	Twn:	1
Twd:	0	Twr:	0
Twrp:	0	Twrg:	0
Um:	0	Ue:	1
Ud:	0	Uin:	0
Uir:	0	Ug:	0
Uij:	0	Up:	0
Udw:	0	Ut:	0
Us:	0	Uf:	0
Pby:	0	Pbn:	0
Datestart:	12-NOV-04	Datecomp:	12-NOV-04
Dia1:	2.0	Dia1to:	15.5
Dia2:	Not Reported	Dia2from:	Not Reported
Dia2to:	Not Reported	Dia3:	Not Reported
Dia3from:	Not Reported	Dia3to:	Not Reported
Dmdriven:	1	Dmairrotar:	0
Dmmudrotar:	0	Dmbored:	0

GEOCHECK VERSION 2.1
STATE DATABASE WELL INFORMATION

Dmairham:	0	Dmcabletoo:	0
Dmjetted:	0	Dmhollowst:	0
Dmrevcirc:	0	Dmotherck:	0
Dmother:	Not Reported	Bco:	1
Bcs:	0	Bcg:	0
Bcgs:	Not Reported	Bcu:	0
Bcoc:	0	Bcot:	Not Reported
Gpf:	Not Reported	Gpt:	Not Reported
Cemfrom1:	15.5	Cemto1:	0
Nosacks1:	.5 bentonite	Cemfrom2:	Not Reported
Cemto2:	Not Reported	Nosacks2:	Not Reported
Cemfrom3:	Not Reported	Cemto3:	Not Reported
Nosacks3:	Not Reported	Cementmeth:	Not Reported
Cementby:	alpine	Ds:	Not Reported
Dpl:	Not Reported	Dsv:	Not Reported
Appvar:	Not Reported	Scs:	0
Scsv:	0	Scp:	0
Sca:	0	Watlev:	Not Reported
Watlevdate:	12-NOV-04	Artflow:	Not Reported
Wellplug48:	1	Tpturbine:	0
Tpjet:	0	Tpsubmersi:	0
Tpcylinder:	0	Tpotherck:	0
Tpother:	Not Reported	Pumpbowlde:	Not Reported
Wtpump:	0	Wtbailer:	1
Wtjetted:	0	Wtestimate:	0
Welltestyi:	Not Reported	Welltestdr:	Not Reported
Welltesthr:	Not Reported	Watqualund:	0
Watqualu 1:	1	Watertype:	Not Reported
Stratdepth:	13.0	Chemanaly:	1
Chemanaln:	0	Undnatural:	0
Untype:	Not Reported	Undhydro:	0
Undhaz:	0	Undotherck:	0
Undother:	Not Reported		
Undcertify:	0	Compname:	Alpine Field Services
Drllicno:	3078		
Compstreet:	9095 Emmott	Compcity:	Houston
Compstate:	TX	Compzip:	77040
Drillernam:	Roger Miller	Traineenam:	Not Reported
Tnum:	Not Reported		
Comments:	Not Reported		
Confidenti:	0	Letterrecv:	Not Reported
Deleted:	0	Insdate:	Not Reported
Site id:	TXMON3000047930		
Latitude:	29.790277		
Longitude:	-95.410277		

Map ID:	66		
Dateentere:	22-NOV-04	Ownname:	Yuan Kim
Ownstreet:	1049 N. Shepherd		
Owncity:	Houston	Ownstate:	TX
Ownzip:	77008	County:	Harris
Wellstreet:	1049 N Shepherd		
Wellcity:	Houston	Wellzip:	77008
Own:	SB-1a		
Lat dec:	29.790277		
Long dec:	-95.410277		
Elev:	0		

GEOCHECK VERSION 2.1
STATE DATABASE WELL INFORMATION

Brandmodel:	Not Reported		
Gn:	65139		
Gn1:	65	Gn75:	13
Gn25:	9	Twn:	1
Twd:	0	Twr:	0
Twrp:	0	Twrg:	0
Um:	0	Ue:	1
Ud:	0	Uin:	0
Uir:	0	Ug:	0
Uij:	0	Up:	0
Udw:	0	Ut:	0
Us:	0	Uf:	0
Pby:	0	Pbn:	0
Datestart:	12-NOV-04	Datecomp:	12-NOV-04
Dia1:	2.0	Dia1to:	15.5
Dia2:	Not Reported	Dia2from:	Not Reported
Dia2to:	Not Reported	Dia3:	Not Reported
Dia3from:	Not Reported	Dia3to:	Not Reported
Dmdriven:	1	Dmairrotar:	0
Dmmudrotar:	0	Dmbored:	0
Dmairham:	0	Dmcabletoo:	0
Dmjetted:	0	Dmhollowst:	0
Dmrevcirc:	0	Dmotherck:	0
Dmother:	Not Reported	Bco:	1
Bcs:	0	Bcg:	0
Bcgs:	Not Reported	Bcu:	0
Bcoc:	0	Bcot:	Not Reported
Gpf:	Not Reported	Gpt:	Not Reported
Cemfrom1:	15.5	Cemto1:	0
Nosacks1:	.5 bentonite	Cemfrom2:	Not Reported
Cemto2:	Not Reported	Nosacks2:	Not Reported
Cemfrom3:	Not Reported	Cemto3:	Not Reported
Nosacks3:	Not Reported	Cementmeth:	Not Reported
Cementby:	alpine	Ds:	Not Reported
Dpl:	Not Reported	Dsv:	Not Reported
Appvar:	Not Reported	Scs:	0
Scsv:	0	Scp:	0
Sca:	0	Watlev:	Not Reported
Watlevdate:	12-NOV-04	Artflow:	Not Reported
Wellplug48:	1	Tpturbine:	0
Tpjet:	0	Tpsubmersi:	0
Tpcylinder:	0	Tpotherck:	0
Tpother:	Not Reported	Pumpbowlde:	Not Reported
Wtpump:	0	Wtbailer:	1
Wtjetted:	0	Wtestimate:	0
Welltestyi:	Not Reported	Welltestdr:	Not Reported
Welltesthr:	Not Reported	Watqualund:	0
Watqualu 1:	1	Watertype:	Not Reported
Stratdepth:	14.5	Chemanaly:	1
Chemanaln:	0	Undnatural:	0
Untype:	Not Reported	Undhydro:	0
Undhaz:	0	Undotherck:	0
Undother:	Not Reported		
Undcertify:	0	Compname:	Alpine Field Services
Drllicno:	3078		
Compstreet:	9095 Emmott	Compcity:	Houston
Compstate:	TX	Compzip:	77040
Drillernam:	Roger Miller	Traineenam:	Not Reported
Tnum:	Not Reported		
Comments:	Not Reported		

GEOCHECK VERSION 2.1
STATE DATABASE WELL INFORMATION

Confidenti:	0	Letterrecv:	Not Reported
Deleted:	0	Insdate:	Not Reported
Site id:	TXMON3000047928		
Latitude:	29.790277		
Longitude:	-95.410277		

Map ID:	66		
Dateentere:	22-NOV-04	Ownname:	Yuan Kim
Ownstreet:	1049 N. Shepherd		
Owncity:	Houston	Ownstate:	TX
Ownzip:	77008	County:	Harris
Wellstreet:	1049 N Shepherd		
Wellcity:	Houston	Wellzip:	77008
Own:	SB-2a		
Lat dec:	29.790277		
Long dec:	-95.410277		
Elev:	0		
Brandmodel:	Not Reported		
Gn:	65139		
Gn1:	65	Gn75:	13
Gn25:	9	Twn:	1
Twd:	0	Twr:	0
Twrp:	0	Twrg:	0
Um:	0	Ue:	1
Ud:	0	Uin:	0
Uir:	0	Ug:	0
Uij:	0	Up:	0
Udw:	0	Ut:	0
Us:	0	Uf:	0
Pby:	0	Pbn:	0
Datestart:	12-NOV-04	Datecomp:	12-NOV-04
Dia1:	2.0	Dia1to:	15.5
Dia2:	Not Reported	Dia2from:	Not Reported
Dia2to:	Not Reported	Dia3:	Not Reported
Dia3from:	Not Reported	Dia3to:	Not Reported
Dmdriven:	1	Dmairrotar:	0
Dmmudrotar:	0	Dmbored:	0
Dmairham:	0	Dmcabletoo:	0
Dmjetted:	0	Dmhollowst:	0
Dmrevcirc:	0	Dmotherck:	0
Dmother:	Not Reported	Bco:	1
Bcs:	0	Bcg:	0
Bcgs:	Not Reported	Bcu:	0
Bcoc:	0	Bcot:	Not Reported
Gpf:	Not Reported	Gpt:	Not Reported
Cemfrom1:	15.5	Cemto1:	0
Nosacks1:	.5 bentonite	Cemfrom2:	Not Reported
Cemto2:	Not Reported	Nosacks2:	Not Reported
Cemfrom3:	Not Reported	Cemto3:	Not Reported
Nosacks3:	Not Reported	Cementmeth:	Not Reported
Cementby:	alpine	Ds:	Not Reported
Dpl:	Not Reported	Dsv:	Not Reported
Appvar:	Not Reported	Scs:	0
Scsv:	0	Scp:	0
Sca:	0	Watlev:	Not Reported
Watlevdate:	12-NOV-04	Artflow:	Not Reported
Wellplug48:	1	Tpturbine:	0

Tpjet:	0	Tpsubmersi:	0
Tpcylinder:	0	Tpotherck:	0
Tpother:	Not Reported	Pumpbowlde:	Not Reported
Wtpump:	0	Wtbailer:	1
Wtjetted:	0	Wtestimate:	0
Welltestyi:	Not Reported	Welltestdr:	Not Reported
Welltesthr:	Not Reported	Watqualund:	0
Watqualu 1:	1	Watertype:	Not Reported
Stratdepth:	13.5	Chemanaly:	1
Chemanaln:	0	Undnatural:	0
Untype:	Not Reported	Undhydro:	0
Undhaz:	0	Undotherck:	0
Undother:	Not Reported		
Undcertify:	0	Compname:	Alpine Field Services
Drllicno:	3078		
Compstreet:	9095 Emmott	Compcity:	Houston
Compstate:	TX	Compzip:	77040
Drillernam:	Roger Miller	Traineenam:	Not Reported
Tnum:	Not Reported		
Comments:	Not Reported		
Confidenti:	0	Letterrecv:	Not Reported
Deleted:	0	Insdate:	Not Reported
Site id:	TXMON3000047929		
Latitude:	29.790277		
Longitude:	-95.410277		

Map ID:	66		
Dateentere:	11-MAR-04	Ownname:	Yoon Kim
Ownstreet:	1049 N. Shepherd		
Owncity:	Houston	Ownstate:	TX
Ownzip:	77008	County:	Harris
Wellstreet:	1009 N. Shepherd		
Wellcity:	Houston	Wellzip:	77008
Own:	MW-7		
Lat dec:	29.790277		
Long dec:	-95.41		
Elev:	0		
Brandmodel:	NA		
Gn:	65139		
Gn1:	65	Gn75:	13
Gn25:	9	Twn:	1
Twd:	0	Twr:	0
Twrp:	0	Twrg:	0
Um:	1	Ue:	0
Ud:	0	Uin:	0
Uir:	0	Ug:	0
Uij:	0	Up:	0
Udw:	0	Ut:	0
Us:	0	Uf:	0
Pby:	0	Pbn:	0
Datestart:	10-FEB-04	Datecomp:	10-FEB-04
Dia1:	8.25	Dia1to:	30
Dia2:	Not Reported	Dia2from:	Not Reported
Dia2to:	Not Reported	Dia3:	Not Reported
Dia3from:	Not Reported	Dia3to:	Not Reported
Dmdriven:	0	Dmairrotar:	0
Dmmudrotar:	0	Dmbored:	0

GEOCHECK VERSION 2.1
STATE DATABASE WELL INFORMATION

Dmairham:	0	Dmcabletoo:	0
Dmjetted:	0	Dmhollowst:	1
Dmrevcirc:	0	Dmotherck:	0
Dmother:	Not Reported	Bco:	0
Bcs:	0	Bcg:	0
Bcgs:	Not Reported	Bcu:	0
Bcoc:	1	Bcot:	Sand Packed
Gpf:	Not Reported	Gpt:	Not Reported
Cemfrom1:	2	Cemto1:	4
Nosacks1:	1 Sack Bent	Cemfrom2:	.5
Cemto2:	2	Nosacks2:	1 Cretemix
Cemfrom3:	Not Reported	Cemto3:	Not Reported
Nosacks3:	Not Reported	Cementmeth:	Not Reported
Cementby:	Not Reported	Ds:	Not Reported
Dpl:	Not Reported	Dsv:	Not Reported
Appvar:	Not Reported	Scs:	1
Scsv:	0	Scp:	0
Sca:	0	Watlev:	Not Reported
Watlevdate:	Not Reported	Artflow:	Not Reported
Wellplug48:	0	Tpturbine:	0
Tpjet:	0	Tpsubmersi:	0
Tpcylinder:	0	Tpotherck:	0
Tpother:	Not Reported	Pumpbowlde:	Not Reported
Wtpump:	0	Wtbailer:	0
Wtjetted:	0	Wtestimate:	0
Welltestyi:	Not Reported	Welltestdr:	Not Reported
Welltesthr:	Not Reported	Watqualund:	0
Watqualu 1:	1	Watertype:	Not Reported
Stratdepth:	Not Reported	Chemanaly:	0
Chemanaln:	0	Undnatural:	0
Untype:	Not Reported	Undhydro:	0
Undhaz:	0	Undotherck:	0
Undother:	Not Reported		
Undcertify:	0	Compname:	Alpine Field Services, Inc.
Drllicno:	2443		
Compstreet:	9095 Emmott Road	Compcity:	Houston
Compstate:	TX	Compzip:	77040
Drillernam:	Charles F. Smith	Traineenam:	Mathew D. Wilson
Tnum:	1662		
Comments:	Not Reported		
Confidenti:	0	Letterrecv:	Not Reported
Deleted:	0	Insdate:	Not Reported
Site id:	TXMON3000033022		
Latitude:	29.790277		
Longitude:	-95.41		

Map ID:	64		
Fid:	7038		
Permittee:	Do, Hung Dang		
Wellowner:	Do, Hung Dang		
Permitaggl:	7591		
Wellno:	7591		
Attn:	Not Reported		
Correspond:	11th Street Cleaners & Laundry	Address:	220 E. 11th St.
Address2:	Not Reported	City:	Houston
State:	TX	Zip:	77008
Usage:	O	County:	H

GEOCHECK VERSION 2.1
STATE DATABASE WELL INFORMATION

Latd:	29		
Latm:	47		
Lats:	25		
Lond:	95		
Lonm:	23		
Lons:	44		
Latdd:	29.790277		
Londd:	-95.395555		
Statequadr:	13		
Stateblock:	65		
Stateni:	9		
Diameter:	5		
Yeardrill:	1992		
Totaldepth:	300		
Depthfirst:	280		
Newregulat:	2		
Endmo:	7		
Alloc:	0		
Altwater:	0		
Demand:	0		
Begindate:	07/01/14	Enddate:	07/01/14
Agg2013:	1		
Pump2013:	0		
Wellpump20:	0		
Agg2012:	1		
Pump2012:	0		
Wellpump 1:	0		
Agg2011:	1		
Pump2011:	164000		
Wellpump 2:	164000		
Agg2010:	1		
Pump2010:	346000		
Wellpump 3:	846000		
Agg2009:	1		
Pump2009:	184000		
Wellpump 4:	184000		
Agg2008:	1		
Pump2008:	52000		
Wellpump 5:	52000		
Agg2007:	1		
Pump2007:	221000		
Wellpump 6:	221000		
Agg2006:	1		
Pump2006:	0		
Wellpump 7:	0		
Agg2005:	1		
Pump2005:	253000		
Wellpump 8:	253000		
Agg2004:	1		
Pump2004:	620000		
Wellpump 9:	620000		
Agg2003:	1		
Pump2003:	415000		
Wellpum 10:	415000		
Agg2002:	1		
Pump2002:	365000		
Wellpum 11:	365000		
Agg2001:	1		
Pump2001:	160100		
Wellpum 12:	160100		

Agg2000:	1
Pump2000:	213000
Wellpum 13:	213000
Agg1999:	1
Pump1999:	700000
Wellpump19:	700000
Agg1998:	0
Pump1998:	0
Wellpum 14:	0
Agg1997:	0
Pump1997:	0
Wellpum 15:	0
Agg1996:	0
Pump1996:	0
Wellpum 16:	0
Agg1995:	0
Pump1995:	0
Wellpum 17:	0
Agg1994:	0
Pump1994:	0
Wellpum 18:	0
Agg1993:	0
Pump1993:	0
Wellpum 19:	0
Agg1992:	0
Pump1992:	0
Wellpum 20:	0
Agg1991:	0
Pump1991:	0
Wellpum 21:	0
Agg1990:	0
Pump1990:	0
Wellpum 22:	0
Agg1989:	0
Pump1989:	0
Wellpum 23:	0
Agg1979:	0
Pump1979:	0
Wellpum 24:	0
Agg1978:	0
Pump1978:	0
Wellpum 25:	0
Agg1977:	0
Pump1977:	0
Wellpum 26:	0
Agg1976:	0
Pump1976:	0
Wellpum 27:	0
Inspector:	KRodriguez
Inspected:	31-JUL-14
Site id:	TXGH40000007039

Map ID: 67

GEOCHECK VERSION 2.1
STATE DATABASE WELL INFORMATION

Plugtrackn:	71720		
Dateentere:	03-MAY-11	Ownname:	Geotest Engineering, Inc.
Ownstreet:	5600 Bintliff Dr.	Owncity:	Houston
Ownstate:	TX	Ownzip:	77036
Wellstreet:	Woodbrook Street		
Wellcity:	Houston	Wellzip:	Not Reported
County:	Harris		
Latitude:	294724		
Lat dec:	29.789999		
Longitude:	952535		
Long dec:	-95.426388		
Brmod:	Lowrance XOG		
Gn:	65138		
Gn1:	65	Gn75:	13
Gn25:	8	Ownwellno:	Not Reported
Typewater:	0	Typemon:	1
Typeinj:	0	Typedw:	0
Histdrille:	Dempsey Gearen Jr.	Histdrllic:	2836
Histdatedr:	21-FEB-11	Histtracki:	251755
Histdiamin:	5	Histdepth:	12
Plugdate:	29-APR-11		
Plugmeth:	No Data		
Plugopname:	Dempsey Gearen Jr.		
Plugoplic:	2836		
Plugmeth1:	1	Plugmeth2:	0
Plugmeth3:	0	Plugmeth4:	0
Plugmethot:	0	Plugvar:	Not Reported
Cdiam1:	Not Reported	Cfrom1:	0
Cto1:	Not Reported	Cdiam2:	Not Reported
Cfrom2:	Not Reported	Cto2:	Not Reported
Cdiam3:	Not Reported	Cfrom3:	Not Reported
Cto3:	Not Reported	Cbfrom1:	0
Cbto1:	12	Cbsacks1:	1 portland
Cbfrom2:	Not Reported	Cbto2:	Not Reported
Cbsacks2:	Not Reported	Cbfrom3:	Not Reported
Cbto3:	Not Reported	Cbsacks3:	Not Reported
Cbfrom4:	Not Reported	Cbto4:	Not Reported
Cbsacks4:	Not Reported	Cbfrom5:	Not Reported
Cbto5:	Not Reported	Cbsacks5:	Not Reported
Compname:	Gearen Drilling	Compstreet:	32126 Rochen Rd.
Compcity:	Waller	Compstate:	TX
Compzip:	77484	Nameassig:	Dempsey Gearen Jr.
Traineenam:	Not Reported	Tnum:	Not Reported
Deleted:	0	Site id:	TXPLU3000070554

Map ID:	67		
Dateentere:	03-MAY-11	Ownname:	Geotest Engineering, Inc.
Ownstreet:	5600 Bintliff Dr.		
Owncity:	Houston	Ownstate:	TX
Ownzip:	77036	County:	Harris
Wellstreet:	Woodbrook		
Wellcity:	Houston	Wellzip:	Not Reported
Own:	Not Reported		
Lat dec:	29.789999		
Long dec:	-95.426388		
Elev:	0		

GEOCHECK VERSION 2.1
STATE DATABASE WELL INFORMATION

Brandmodel:	Lowrance XOG		
Gn:	65138		
Gn1:	65	Gn75:	13
Gn25:	8	Twn:	1
Twd:	0	Twr:	0
Twrp:	0	Twrg:	0
Um:	1	Ue:	0
Ud:	0	Uin:	0
Uir:	0	Ug:	0
Uij:	0	Up:	0
Udw:	0	Ut:	0
Us:	0	Uf:	0
Pby:	0	Pbn:	0
Datestart:	21-FEB-11	Datecomp:	21-FEB-11
Dia1:	5	Dia1to:	12
Dia2:	Not Reported	Dia2from:	Not Reported
Dia2to:	Not Reported	Dia3:	Not Reported
Dia3from:	Not Reported	Dia3to:	Not Reported
Dmdriven:	0	Dmairrotar:	0
Dmmudrotar:	0	Dmbored:	0
Dmairham:	0	Dmcabletoo:	0
Dmjetted:	0	Dmhollowst:	0
Dmrevcirc:	0	Dmotherck:	1
Dmother:	Auger	Bco:	0
Bcs:	1	Bcg:	0
Bcgs:	Not Reported	Bcu:	0
Bcoc:	0	Bcot:	Not Reported
Gpf:	Not Reported	Gpt:	Not Reported
Cemfrom1:	0	Cemto1:	1
Nosacks1:	.5 Portland	Cemfrom2:	1
Cemto2:	2	Nosacks2:	.5 bentonite
Cemfrom3:	Not Reported	Cemto3:	Not Reported
Nosacks3:	Not Reported	Cementmeth:	poured
Cementby:	Dempsey Gearen Jr.	Ds:	na
Dpl:	na	Dsv:	na
Appvar:	Not Reported	Scs:	0
Scsv:	0	Scp:	0
Sca:	1	Watlev:	Not Reported
Watlevdate:	Not Reported	Artflow:	Not Reported
Wellplug48:	0	Tpturbine:	0
Tpjet:	0	Tpsubmersi:	0
Tpcylinder:	0	Tpotherck:	1
Tpother:	none	Pumpbowlde:	Not Reported
Wtpump:	0	Wtbailer:	1
Wtjetted:	0	Wtestimate:	0
Welltestyi:	0	Welltestdr:	Not Reported
Welltesthr:	Not Reported	Watqualund:	0
Watqualu 1:	1	Watertype:	Not Reported
Stratdepth:	Not Reported	Chemanaly:	0
Chemanaln:	1	Undnatural:	0
Untype:	Not Reported	Undhydro:	0
Undhaz:	0	Undotherck:	0
Undother:	Not Reported		
Undcertify:	0	Compname:	Gearen Drilling
Drllicno:	2836		
Compstreet:	32126 Rochen Rd.	Compcity:	Waller
Compstate:	TX	Compzip:	77484
Drillernam:	Dempsey Gearen Jr.	Traineenam:	Not Reported
Tnum:	Not Reported		
Comments:	Piezometer. Water Level: dry.		

Confidenti:	0	Letterrecv:	Not Reported
Deleted:	0	Insdate:	Not Reported
Site id:	TXMON3000248535		
Latitude:	29.789999		
Longitude:	-95.426388		

Map ID:	68		
Plugtrackn:	15293		
Dateentere:	13-FEB-04	Ownname:	Exxon Mobile Corporatio
Ownstreet:	PO Box 4552	Owncity:	Houston
Ownstate:	TX	Ownzip:	77210
Wellstreet:	1048 N. Shepherd		
Wellcity:	Houston	Wellzip:	77008
County:	Harris		
Latitude:	294723		
Lat dec:	29.789721		
Longitude:	952442		
Long dec:	-95.411666		
Brmod:	315		
Gn:	65139		
Gn1:	65	Gn75:	13
Gn25:	9	Ownwellno:	MW-1
Typewater:	0	Typemon:	1
Typeinj:	0	Typedw:	0
Histdrille:	Not Reported	Histdrllic:	Not Reported
Histdatedr:	Not Reported	Histtracki:	Not Reported
Histdiamin:	2	Histdepth:	25
Plugdate:	11-FEB-04		
Plugmeth:	Not Reported		
Plugopname:	Mario Moya		
Plugoplic:	4990		
Plugmeth1:	0	Plugmeth2:	1
Plugmeth3:	0	Plugmeth4:	0
Plugmethot:	0	Plugvar:	Not Reported
Cdiam1:	Not Reported	Cfrom1:	Not Reported
Cto1:	Not Reported	Cdiam2:	Not Reported
Cfrom2:	Not Reported	Cto2:	Not Reported
Cdiam3:	Not Reported	Cfrom3:	Not Reported
Cto3:	Not Reported	Cbfrom1:	2
Cbto1:	25	Cbsacks1:	3 Bentonite
Cbfrom2:	0	Cbto2:	2
Cbsacks2:	1 Concrete	Cbfrom3:	Not Reported
Cbto3:	Not Reported	Cbsacks3:	Not Reported
Cbfrom4:	Not Reported	Cbto4:	Not Reported
Cbsacks4:	Not Reported	Cbfrom5:	Not Reported
Cbto5:	Not Reported	Cbsacks5:	Not Reported
Compname:	Advanced Drilling Systems	Compstreet:	727 W. 26th St.
Compcity:	Houston	Compstate:	TX
Compzip:	77008	Nameassig:	Mario Moya
Traineenam:	Not Reported	Tnum:	Not Reported
Deleted:	0	Site id:	TXPLU3000015048

GEOCHECK VERSION 2.1
STATE DATABASE WELL INFORMATION

Map ID:	68		
Plugtrackn:	15296		
Dateentere:	13-FEB-04	Ownname:	Exxon Mobile Corporatio
Ownstreet:	PO Box 4552	Owncity:	Houston
Ownstate:	TX	Ownzip:	77210
Wellstreet:	1048 N. Shepherd		
Wellcity:	Houston	Wellzip:	77008
County:	Harris		
Latitude:	294723		
Lat dec:	29.789721		
Longitude:	952442		
Long dec:	-95.411666		
Brmod:	315		
Gn:	65139		
Gn1:	65	Gn75:	13
Gn25:	9	Ownwellno:	MW-3
Typewater:	0	Typemon:	1
Typeinj:	0	Typedw:	0
Histdrille:	Not Reported	Histdrllic:	Not Reported
Histdatedr:	Not Reported	Histtracki:	Not Reported
Histdiamin:	2	Histdepth:	25
Plugdate:	11-FEB-04		
Plugmeth:	Not Reported		
Plugopname:	Mario Moya		
Plugoplic:	4990		
Plugmeth1:	0	Plugmeth2:	1
Plugmeth3:	0	Plugmeth4:	0
Plugmethot:	0	Plugvar:	Not Reported
Cdiam1:	2	Cfrom1:	5
Cto1:	25	Cdiam2:	Not Reported
Cfrom2:	Not Reported	Cto2:	Not Reported
Cdiam3:	Not Reported	Cfrom3:	Not Reported
Cto3:	Not Reported	Cbfrom1:	2
Cbto1:	25	Cbsacks1:	3 Bentonite
Cbfrom2:	0	Cbto2:	2
Cbsacks2:	1 Concrete	Cbfrom3:	Not Reported
Cbto3:	Not Reported	Cbsacks3:	Not Reported
Cbfrom4:	Not Reported	Cbto4:	Not Reported
Cbsacks4:	Not Reported	Cbfrom5:	Not Reported
Cbto5:	Not Reported	Cbsacks5:	Not Reported
Compname:	Advanced Drilling Systems	Compstreet:	727 W. 26th St.
Compcity:	Houston	Compstate:	TX
Compzip:	77008	Nameassig:	Mario Moya
Traineenam:	Not Reported	Tnum:	Not Reported
Deleted:	0	Site id:	TXPLU3000015051

Map ID:	68		
Plugtrackn:	15295		
Dateentere:	13-FEB-04	Ownname:	Exxon Mobile Corporatio
Ownstreet:	PO Box 4552	Owncity:	Houston
Ownstate:	TX	Ownzip:	77210
Wellstreet:	1048 N. Shepherd		
Wellcity:	Houston	Wellzip:	77008
County:	Harris		
Latitude:	294723		
Lat dec:	29.789721		
Longitude:	952442		

Long dec:	-95.411666		
Brmod:	315		
Gn:	65139		
Gn1:	65	Gn75:	13
Gn25:	9	Ownwellno:	MW-2
Typewater:	0	Typemon:	1
Typeinj:	0	Typedw:	0
Histdrille:	Not Reported	Histdrllic:	Not Reported
Histdatedr:	Not Reported	Histtracki:	Not Reported
Histdiamin:	2	Histdepth:	25
Plugdate:	11-FEB-04		
Plugmeth:	Not Reported		
Plugopname:	Mario Moya		
Plugoplic:	4990		
Plugmeth1:	0	Plugmeth2:	1
Plugmeth3:	0	Plugmeth4:	0
Plugmethot:	0	Plugvar:	Not Reported
Cdiam1:	2	Cfrom1:	5
Cto1:	25	Cdiam2:	Not Reported
Cfrom2:	Not Reported	Cto2:	Not Reported
Cdiam3:	Not Reported	Cfrom3:	Not Reported
Cto3:	Not Reported	Cbfrom1:	2
Cbto1:	25	Cbsacks1:	3 Bentonite
Cbfrom2:	0	Cbto2:	2
Cbsacks2:	1 Concrete	Cbfrom3:	Not Reported
Cbto3:	Not Reported	Cbsacks3:	Not Reported
Cbfrom4:	Not Reported	Cbto4:	Not Reported
Cbsacks4:	Not Reported	Cbfrom5:	Not Reported
Cbto5:	Not Reported	Cbsacks5:	Not Reported
Compname:	Advanced Drilling Systems	Compstreet:	727 W. 26th St.
Compcity:	Houston	Compstate:	TX
Compzip:	77008	Nameassig:	Mario Moya
Traineenam:	Not Reported	Tnum:	Not Reported
Deleted:	0	Site id:	TXPLU3000015050

Map ID:	69		
Plugtrackn:	16760		
Dateentere:	26-MAY-04	Ownname:	Harris County Oil Company
Ownstreet:	3325 West 11th Street	Owncity:	Houston
Ownstate:	TX	Ownzip:	77008
Wellstreet:	1001 Yale Street		
Wellcity:	Houston	Wellzip:	77008
County:	Harris		
Latitude:	294722		
Lat dec:	29.789444		
Longitude:	952356		
Long dec:	-95.398888		
Brmod:	Magellan		
Gn:	65139		
Gn1:	65	Gn75:	13
Gn25:	9	Ownwellno:	MW - 11
Typewater:	0	Typemon:	1
Typeinj:	0	Typedw:	0
Histdrille:	Not Reported	Histdrllic:	4786
Histdatedr:	01-OCT-02	Histtracki:	Not Reported
Histdiamin:	8.25	Histdepth:	25

Plugdate:	26-MAY-04		
Plugmeth:	Updated lat/long by TWDB on 7/21/2014.		
Plugopname:	Bruce D. Moring		
Plugoplic:	50166		
Plugmeth1:	0	Plugmeth2:	0
Plugmeth3:	1	Plugmeth4:	0
Plugmethot:	0	Plugvar:	Not Reported
Cdiam1:	Not Reported	Cfrom1:	Not Reported
Cto1:	Not Reported	Cdiam2:	Not Reported
Cfrom2:	Not Reported	Cto2:	Not Reported
Cdiam3:	Not Reported	Cfrom3:	Not Reported
Cto3:	Not Reported	Cbfrom1:	25
Cbto1:	2	Cbsacks1:	1 Bentonite
Cbfrom2:	2	Cbto2:	0
Cbsacks2:	1 Cement	Cbfrom3:	Not Reported
Cbto3:	Not Reported	Cbsacks3:	Not Reported
Cbfrom4:	Not Reported	Cbto4:	Not Reported
Cbsacks4:	Not Reported	Cbfrom5:	Not Reported
Cbto5:	Not Reported	Cbsacks5:	Not Reported
Compname:	Remedial Operations Group, Inc.	Compstreet:	15010 FM 2100, Suite 200
Compcity:	Crosby	Compstate:	TX
Compzip:	77532	Nameassig:	Bruce Moring
Traineenam:	Not Reported	Tnum:	Not Reported
Deleted:	0	Site id:	TXPLU3000016498

Map ID:	69		
Dateentere:	26-SEP-03	Ownname:	Harris County Oil
Ownstreet:	3325 West 11th Street		
Owncity:	Houston	Ownstate:	Tx
Ownzip:	77008	County:	Harris
Wellstreet:	1001 Yale Street		
Wellcity:	Houston	Wellzip:	77008
Own:	MW 13,14,15		
Lat dec:	29.789166		
Long dec:	-95.398888		
Elev:	0		
Brandmodel:	Magellan / 315		
Gn:	65139		
Gn1:	65	Gn75:	13
Gn25:	9	Twn:	1
Twd:	0	Twr:	0
Twrp:	0	Twrg:	0
Um:	1	Ue:	0
Ud:	0	Uin:	0
Uir:	0	Ug:	0
Uij:	0	Up:	0
Udw:	0	Ut:	0
Us:	0	Uf:	0
Pby:	0	Pbn:	0
Datestart:	18-SEP-02	Datecomp:	18-SEP-02
Dia1:	2	Dia1to:	25
Dia2:	Not Reported	Dia2from:	Not Reported
Dia2to:	Not Reported	Dia3:	Not Reported
Dia3from:	Not Reported	Dia3to:	Not Reported
Dmdriven:	0	Dmairrotar:	0
Dmmudrotar:	0	Dmbored:	0

GEOCHECK VERSION 2.1
STATE DATABASE WELL INFORMATION

Dmairham:	0	Dmcabletoo:	0
Dmjetted:	0	Dmhollowst:	1
Dmrevcirc:	0	Dmotherck:	0
Dmother:	Not Reported	Bco:	0
Bcs:	0	Bcg:	1
Bcgs:	20/40	Bcu:	0
Bcoc:	0	Bcot:	Not Reported
Gpf:	25	Gpt:	3
Cemfrom1:	25	Cemto1:	22
Nosacks1:	15 Sand	Cemfrom2:	22
Cemto2:	2	Nosacks2:	1 Bentonite
Cemfrom3:	2	Cemto3:	0
Nosacks3:	1/2	Cementmeth:	Gravity
Cementby:	Bruce Moring	Ds:	Not Reported
Dpl:	Not Reported	Dsv:	Not Reported
Appvar:	Not Reported	Scs:	1
Scsv:	0	Scp:	0
Sca:	0	Watlev:	13
Watlevdate:	17-SEP-03	Artflow:	Not Reported
Wellplug48:	0	Tpturbine:	0
Tpjet:	0	Tpsubmersi:	0
Tpcylinder:	0	Tpotherck:	0
Tpother:	Not Reported	Pumpbowlde:	Not Reported
Wtpump:	0	Wtbailer:	0
Wtjetted:	0	Wtestimate:	0
Welltestyi:	Not Reported	Welltestdr:	Not Reported
Welltesthr:	Not Reported	Watqualund:	0
Watqualu 1:	1	Watertype:	Not Reported
Stratdepth:	Not Reported	Chemanaly:	0
Chemanaln:	1	Undnatural:	0
Untype:	Not Reported	Undhydro:	0
Undhaz:	0	Undotherck:	0
Undother:	Not Reported		
Undcertify:	0	Compname:	Southwest Environmental Drilling
Drllicno:	50166		
Compstreet:	PO. Box 691791	Compcity:	Houston
Compstate:	TX	Compzip:	77269
Drillernam:	Bruce D. Moring	Traineenam:	Not Reported
Tnum:	Not Reported		
Comments:	Not Reported		
Confidenti:	0	Letterrecv:	Not Reported
Deleted:	0	Insdate:	Not Reported
Site id:	TXMON3000025215		
Latitude:	29.789166		
Longitude:	-95.398888		

Map ID:	69		
Plugtrackn:	16761		
Dateentere:	26-MAY-04	Ownname:	Harris County Oil Company
Ownstreet:	3325 West 11th Street	Owncity:	Houston
Ownstate:	TX	Ownzip:	77008
Wellstreet:	1001 Yale Street		
Wellcity:	Houston	Wellzip:	77008
County:	Harris		
Latitude:	294720		
Lat dec:	29.788888		
Longitude:	952355		

Long dec:	-95.39861		
Brmod:	Magellan		
Gn:	65139		
Gn1:	65	Gn75:	13
Gn25:	9	Ownwellno:	MW - 12
Typewater:	0	Typemon:	1
Typeinj:	0	Typedw:	0
Histdrille:	Not Reported	Histdrllic:	4786
Histdatedr:	01-OCT-02	Histtracki:	Not Reported
Histdiamin:	8.25	Histdepth:	25
Plugdate:	26-MAY-04		
Plugmeth:	Updated lat/long by TWDB on 7/21/2014.		
Plugopname:	Bruce D. Moring		
Plugoplic:	50166		
Plugmeth1:	0	Plugmeth2:	0
Plugmeth3:	1	Plugmeth4:	0
Plugmethot:	0	Plugvar:	Not Reported
Cdiam1:	Not Reported	Cfrom1:	Not Reported
Cto1:	Not Reported	Cdiam2:	Not Reported
Cfrom2:	Not Reported	Cto2:	Not Reported
Cdiam3:	Not Reported	Cfrom3:	Not Reported
Cto3:	Not Reported	Cbfrom1:	25
Cbto1:	2	Cbsacks1:	1 Bentonite
Cbfrom2:	2	Cbto2:	0
Cbsacks2:	1 Cement	Cbfrom3:	Not Reported
Cbto3:	Not Reported	Cbsacks3:	Not Reported
Cbfrom4:	Not Reported	Cbto4:	Not Reported
Cbsacks4:	Not Reported	Cbfrom5:	Not Reported
Cbto5:	Not Reported	Cbsacks5:	Not Reported
Compname:	Remedial Operations Group, Inc.	Compstreet:	15010 FM 2100, Suite 200
Compcity:	Crosby	Compstate:	TX
Compzip:	77532	Nameassig:	Bruce Moring
Traineenam:	Not Reported	Tnum:	Not Reported
Deleted:	0	Site id:	TXPLU3000016499

Map ID:	70		
Plugtrackn:	53378		
Dateentere:	24-FEB-09	Ownname:	HHN Homes, LP
Ownstreet:	P.O. Box 130905	Owncity:	Houston
Ownstate:	TX	Ownzip:	77219
Wellstreet:	6325 Hurst St.		
Wellcity:	Houston	Wellzip:	77008
County:	Harris		
Latitude:	294713		
Lat dec:	29.786944		
Longitude:	952541		
Long dec:	-95.428054		
Brmod:	Magellan-315		
Gn:	65138		
Gn1:	65	Gn75:	13
Gn25:	8	Ownwellno:	MW-1
Typewater:	0	Typemon:	1
Typeinj:	0	Typedw:	0
Histdrille:	Not Reported	Histdrllic:	Not Reported
Histdatedr:	Not Reported	Histtracki:	Not Reported
Histdiamin:	2	Histdepth:	25

Plugdate:	16-FEB-09		
Plugmeth:	No Data		
Plugopname:	M. Firouzbakht		
Plugoplic:	56052		
Plugmeth1:	1	Plugmeth2:	0
Plugmeth3:	0	Plugmeth4:	0
Plugmethot:	0	Plugvar:	Not Reported
Cdiam1:	Not Reported	Cfrom1:	Not Reported
Cto1:	Not Reported	Cdiam2:	Not Reported
Cfrom2:	Not Reported	Cto2:	Not Reported
Cdiam3:	Not Reported	Cfrom3:	Not Reported
Cto3:	Not Reported	Cbfrom1:	0
Cbto1:	25	Cbsacks1:	1 Portland
Cbfrom2:	Not Reported	Cbto2:	Not Reported
Cbsacks2:	Not Reported	Cbfrom3:	Not Reported
Cbto3:	Not Reported	Cbsacks3:	Not Reported
Cbfrom4:	Not Reported	Cbto4:	Not Reported
Cbsacks4:	Not Reported	Cbfrom5:	Not Reported
Cbto5:	Not Reported	Cbsacks5:	Not Reported
Compname:	Advanced Drilling Systems, Inc.	Compstreet:	904 W. Tidwell
Compcity:	Houston	Compstate:	TX
Compzip:	77091	Nameassig:	M. Firouzbakht
Traineenam:	Not Reported	Tnum:	Not Reported
Deleted:	0	Site id:	TXPLU3000052427

Map ID:	70		
Dateentere:	02-JUL-07	Ownname:	HHN Homes, L.P.
Ownstreet:	5910 Rose Street		
Owncity:	Houston	Ownstate:	TX
Ownzip:	77007	County:	Harris
Wellstreet:	6325 Hurst Street		
Wellcity:	Houston	Wellzip:	77008
Own:	1-MW-1		
Lat dec:	29.786944		
Long dec:	-95.427499		
Elev:	0		
Brandmodel:	Garmin e-trex		
Gn:	65138		
Gn1:	65	Gn75:	13
Gn25:	8	Twn:	1
Twd:	0	Twr:	0
Twrp:	0	Twrg:	0
Um:	1	Ue:	0
Ud:	0	Uin:	0
Uir:	0	Ug:	0
Uij:	0	Up:	0
Udw:	0	Ut:	0
Us:	0	Uf:	0
Pby:	0	Pbn:	0
Datestart:	07-JUN-07	Datecomp:	07-JUN-07
Dia1:	8.25	Dia1to:	25
Dia2:	Not Reported	Dia2from:	Not Reported
Dia2to:	Not Reported	Dia3:	Not Reported
Dia3from:	Not Reported	Dia3to:	Not Reported
Dmdriven:	0	Dmairrotar:	0
Dmmudrotar:	0	Dmbored:	0

Dmairham:	0	Dmcabletoo:	0
Dmjetted:	0	Dmhollowst:	1
Dmrevcirc:	0	Dmotherck:	0
Dmother:	Not Reported	Bco:	0
Bcs:	0	Bcg:	1
Bcgs:	20/40	Bcu:	0
Bcoc:	0	Bcot:	Not Reported
Gpf:	13	Gpt:	25
Cemfrom1:	0	Cemto1:	11
Nosacks1:	6 cement benton	Cemfrom2:	Not Reported
Cemto2:	Not Reported	Nosacks2:	Not Reported
Cemfrom3:	Not Reported	Cemto3:	Not Reported
Nosacks3:	Not Reported	Cementmeth:	Tremie
Cementby:	Best Drilling Services, Inc.	Ds:	Not Reported
Dpl:	Not Reported	Dsv:	Not Reported
Appvar:	Not Reported	Scs:	1
Scsv:	0	Scp:	0
Sca:	0	Watlev:	5.6
Watlevdate:	06-JUN-07	Artflow:	Not Reported
Wellplug48:	0	Tpturbine:	0
Tpjet:	0	Tpsubmersi:	0
Tpcylinder:	0	Tpotherck:	0
Tpother:	Not Reported	Pumpbowlde:	Not Reported
Wtpump:	0	Wtbailer:	0
Wtjetted:	0	Wtestimate:	0
Welltestyi:	Not Reported	Welltestdr:	Not Reported
Welltesthr:	Not Reported	Watqualund:	0
Watqualu 1:	0	Watertype:	Not Reported
Stratdepth:	Not Reported	Chemanaly:	0
Chemanaln:	0	Undnatural:	0
Untype:	Not Reported	Undhydro:	0
Undhaz:	0	Undotherck:	0
Undother:	Not Reported		
Undcertify:	0	Compname:	Best Drilling Services, Inc.
Drllicno:	3026		
Compstreet:	P.O. box 845	Compcity:	Friendswood
Compstate:	TX	Compzip:	77549
Drillernam:	Lawrence Tobola	Traineenam:	Not Reported
Tnum:	Not Reported		
Comments:	Project No.: 13007-0001		
Confidenti:	0	Letterrecv:	Not Reported
Deleted:	0	Insdate:	Not Reported
Site id:	TXMON3000114298		
Latitude:	29.786944		
Longitude:	-95.427499		

Map ID:	70		
Dateentere:	02-JUL-07	Ownname:	HHN Homes, L.P.
Ownstreet:	5910 Rose Street		
Owncity:	Houston	Ownstate:	TX
Ownzip:	77007	County:	Harris
Wellstreet:	6325 Hurst Street		
Wellcity:	Houston	Wellzip:	77008
Own:	1-MW-4		
Lat dec:	29.786944		
Long dec:	-95.427499		
Elev:	0		

GEOCHECK VERSION 2.1
STATE DATABASE WELL INFORMATION

Brandmodel:	Garmin e-trex		
Gn:	65138		
Gn1:	65	Gn75:	13
Gn25:	8	Twn:	1
Twd:	0	Twr:	0
Twrp:	0	Twrg:	0
Um:	1	Ue:	0
Ud:	0	Uin:	0
Uir:	0	Ug:	0
Uij:	0	Up:	0
Udw:	0	Ut:	0
Us:	0	Uf:	0
Pby:	0	Pbn:	0
Datestart:	06-JUN-07	Datecomp:	06-JUN-07
Dia1:	8.25	Dia1to:	35
Dia2:	Not Reported	Dia2from:	Not Reported
Dia2to:	Not Reported	Dia3:	Not Reported
Dia3from:	Not Reported	Dia3to:	Not Reported
Dmdriven:	0	Dmairrotar:	0
Dmmudrotar:	0	Dmbored:	0
Dmairham:	0	Dmcabletoo:	0
Dmjetted:	0	Dmhollowst:	1
Dmrevcirc:	0	Dmotherck:	0
Dmother:	Not Reported	Bco:	0
Bcs:	0	Bcg:	1
Bcgs:	20/40	Bcu:	0
Bcoc:	0	Bcot:	Not Reported
Gpf:	14	Gpt:	27
Cemfrom1:	0	Cemto1:	12
Nosacks1:	6 cement benton	Cemfrom2:	Not Reported
Cemto2:	Not Reported	Nosacks2:	Not Reported
Cemfrom3:	Not Reported	Cemto3:	Not Reported
Nosacks3:	Not Reported	Cementmeth:	Tremie
Cementby:	Best Drilling Services, Inc.	Ds:	Not Reported
Dpl:	Not Reported	Dsv:	Not Reported
Appvar:	Not Reported	Scs:	1
Scsv:	0	Scp:	0
Sca:	0	Watlev:	6.7
Watlevdate:	06-JUN-07	Artflow:	Not Reported
Wellplug48:	0	Tpturbine:	0
Tpjet:	0	Tpsubmersi:	0
Tpcylinder:	0	Tpotherck:	0
Tpother:	Not Reported	Pumpbowlde:	Not Reported
Wtpump:	0	Wtbailer:	0
Wtjetted:	0	Wtestimate:	0
Welltestyi:	Not Reported	Welltestdr:	Not Reported
Welltesthr:	Not Reported	Watqualund:	0
Watqualu 1:	0	Watertype:	Not Reported
Stratdepth:	Not Reported	Chemanaly:	0
Chemanaln:	0	Undnatural:	0
Untype:	Not Reported	Undhydro:	0
Undhaz:	0	Undotherck:	0
Undother:	Not Reported		
Undcertify:	0	Compname:	Best Drilling Services, Inc.
Drllicno:	3026		
Compstreet:	P.O. box 845	Compcity:	Friendswood
Compstate:	TX	Compzip:	77549
Drillernam:	Lawrence Tobola	Traineenam:	Not Reported
Tnum:	Not Reported		
Comments:	Project No.: 13007-0001		

Confidenti:	0	Letterrecv:	Not Reported
Deleted:	0	Insdate:	Not Reported
Site id:	TXMON3000114297		
Latitude:	29.786944		
Longitude:	-95.427499		

Map ID:	70		
Plugtrackn:	53379		
Dateentere:	24-FEB-09	Ownname:	HHN Homes, LP
Ownstreet:	P.O. Box 130905	Owncity:	Houston
Ownstate:	TX	Ownzip:	77219
Wellstreet:	6325 Hurst St.		
Wellcity:	Houston	Wellzip:	77008
County:	Harris		
Latitude:	294713		
Lat dec:	29.786944		
Longitude:	952539		
Long dec:	-95.427499		
Brmod:	Magellan-315		
Gn:	65138		
Gn1:	65	Gn75:	13
Gn25:	8	Ownwellno:	MW-2
Typewater:	0	Typemon:	1
Typeinj:	0	Typedw:	0
Histdrille:	Not Reported	Histdrllic:	Not Reported
Histdatedr:	Not Reported	Histtracki:	Not Reported
Histdiamin:	2	Histdepth:	25
Plugdate:	16-FEB-09		
Plugmeth:	No Data		
Plugopname:	M. Firouzbakht		
Plugoplic:	56052		
Plugmeth1:	1	Plugmeth2:	0
Plugmeth3:	0	Plugmeth4:	0
Plugmethot:	0	Plugvar:	Not Reported
Cdiam1:	Not Reported	Cfrom1:	Not Reported
Cto1:	Not Reported	Cdiam2:	Not Reported
Cfrom2:	Not Reported	Cto2:	Not Reported
Cdiam3:	Not Reported	Cfrom3:	Not Reported
Cto3:	Not Reported	Cbfrom1:	0
Cbto1:	25	Cbsacks1:	1 Portland
Cbfrom2:	Not Reported	Cbto2:	Not Reported
Cbsacks2:	Not Reported	Cbfrom3:	Not Reported
Cbto3:	Not Reported	Cbsacks3:	Not Reported
Cbfrom4:	Not Reported	Cbto4:	Not Reported
Cbsacks4:	Not Reported	Cbfrom5:	Not Reported
Cbto5:	Not Reported	Cbsacks5:	Not Reported
Compname:	Advanced Drilling Systems, Inc.	Compstreet:	904 W. Tidwell
Compcity:	Houston	Compstate:	TX
Compzip:	77091	Nameassig:	M. Firouzbakht
Traineenam:	Not Reported	Tnum:	Not Reported
Deleted:	0	Site id:	TXPLU3000052428

GEOCHECK VERSION 2.1
STATE DATABASE WELL INFORMATION

Map ID:	70		
Dateentere:	02-JUL-07	Ownname:	HHN Homes, L.P.
Ownstreet:	5910 Rose Street		
Owncity:	Houston	Ownstate:	TX
Ownzip:	77007	County:	Harris
Wellstreet:	6325 Hurst Street		
Wellcity:	Houston	Wellzip:	77008
Own:	1-MW-3		
Lat dec:	29.786944		
Long dec:	-95.427499		
Elev:	0		
Brandmodel:	Garmin e-trex		
Gn:	65138		
Gn1:	65	Gn75:	13
Gn25:	8	Twn:	1
Twd:	0	Twr:	0
Twrp:	0	Twrg:	0
Um:	1	Ue:	0
Ud:	0	Uin:	0
Uir:	0	Ug:	0
Uij:	0	Up:	0
Udw:	0	Ut:	0
Us:	0	Uf:	0
Pby:	0	Pbn:	0
Datestart:	07-JUN-07	Datecomp:	07-JUN-07
Dia1:	8.25	Dia1to:	25
Dia2:	Not Reported	Dia2from:	Not Reported
Dia2to:	Not Reported	Dia3:	Not Reported
Dia3from:	Not Reported	Dia3to:	Not Reported
Dmdriven:	0	Dmairrotar:	0
Dmmudrotar:	0	Dmbored:	0
Dmairham:	0	Dmcabletoo:	0
Dmjetted:	0	Dmhollowst:	1
Dmrevcirc:	0	Dmotherck:	0
Dmother:	Not Reported	Bco:	0
Bcs:	0	Bcg:	1
Bcgs:	20/40	Bcu:	0
Bcoc:	0	Bcot:	Not Reported
Gpf:	13	Gpt:	25
Cemfrom1:	0	Cemto1:	11
Nosacks1:	6 cement benton	Cemfrom2:	Not Reported
Cemto2:	Not Reported	Nosacks2:	Not Reported
Cemfrom3:	Not Reported	Cemto3:	Not Reported
Nosacks3:	Not Reported	Cementmeth:	Tremie
Cementby:	Best Drilling Services, Inc.	Ds:	Not Reported
Dpl:	Not Reported	Dsv:	Not Reported
Appvar:	Not Reported	Scs:	1
Scsv:	0	Scp:	0
Sca:	0	Watlev:	5.8
Watlevdate:	06-JUN-07	Artflow:	Not Reported
Wellplug48:	0	Tpturbine:	0
Tpjet:	0	Tpsubmersi:	0
Tpcylinder:	0	Tpotherck:	0
Tpother:	Not Reported	Pumpbowlde:	Not Reported
Wtpump:	0	Wtbailer:	0
Wtjetted:	0	Wtestimate:	0
Welltestyi:	Not Reported	Welltestdr:	Not Reported
Welltesthr:	Not Reported	Watqualund:	0
Watqualu 1:	0	Watertype:	Not Reported
Stratdepth:	Not Reported	Chemanaly:	0
Chemanaln:	0	Undnatural:	0

GEOCHECK VERSION 2.1
STATE DATABASE WELL INFORMATION

Untype:	Not Reported	Undhydro:	0
Undhaz:	0	Undotherck:	0
Undother:	Not Reported		
Undcertify:	0	Compname:	Best Drilling Services, Inc.
Drllicno:	3026		
Compstreet:	P.O. box 845	Compcity:	Friendswood
Compstate:	TX	Compzip:	77549
Drillernam:	Lawrence Tobola	Traineenam:	Not Reported
Tnum:	Not Reported		
Comments:	Project No.: 13007-0001		
Confidenti:	0	Letterrecv:	Not Reported
Deleted:	0	Insdate:	Not Reported
Site id:	TXMON3000114299		
Latitude:	29.786944		
Longitude:	-95.427499		

Map ID:	70		
Dateentere:	02-JUL-07	Ownname:	HHN Homes, L.P.
Ownstreet:	5910 Rose Street		
Owncity:	Houston	Ownstate:	TX
Ownzip:	77007	County:	Harris
Wellstreet:	6325 Hurst Street		
Wellcity:	Houston	Wellzip:	77008
Own:	1-MW-5		
Lat dec:	29.786944		
Long dec:	-95.427499		
Elev:	0		
Brandmodel:	Garmin e-trex		
Gn:	65138		
Gn1:	65	Gn75:	13
Gn25:	8	Twn:	1
Twd:	0	Twr:	0
Twrp:	0	Twrg:	0
Um:	1	Ue:	0
Ud:	0	Uin:	0
Uir:	0	Ug:	0
Uij:	0	Up:	0
Udw:	0	Ut:	0
Us:	0	Uf:	0
Pby:	0	Pbn:	0
Datestart:	07-JUN-07	Datecomp:	07-JUN-07
Dia1:	6.25	Dia1to:	26
Dia2:	Not Reported	Dia2from:	Not Reported
Dia2to:	Not Reported	Dia3:	Not Reported
Dia3from:	Not Reported	Dia3to:	Not Reported
Dmdriven:	0	Dmairrotar:	0
Dmmudrotar:	0	Dmbored:	0
Dmairham:	0	Dmcabletoo:	0
Dmjetted:	0	Dmhollowst:	1
Dmrevcirc:	0	Dmotherck:	0
Dmother:	Not Reported	Bco:	0
Bcs:	0	Bcg:	1
Bcgs:	20/40	Bcu:	0
Bcoc:	0	Bcot:	Not Reported
Gpf:	14	Gpt:	26
Cemfrom1:	0	Cemto1:	11
Nosacks1:	6 cement benton	Cemfrom2:	Not Reported

Cemto2:	Not Reported	Nosacks2:	Not Reported
Cemfrom3:	Not Reported	Cemto3:	Not Reported
Nosacks3:	Not Reported	Cementmeth:	Tremie
Cementby:	Best Drilling Services, Inc.	Ds:	Not Reported
Dpl:	Not Reported	Dsv:	Not Reported
Appvar:	Not Reported	Scs:	1
Scsv:	0	Scp:	0
Sca:	0	Watlev:	5.8
Watlevdate:	07-JUN-07	Artflow:	Not Reported
Wellplug48:	0	Tpturbine:	0
Tpjet:	0	Tpsubmersi:	0
Tpcylinder:	0	Tpotherck:	0
Tpother:	Not Reported	Pumpbowlde:	Not Reported
Wtpump:	0	Wtbailer:	0
Wtjetted:	0	Wtestimate:	0
Welltestyi:	Not Reported	Welltestdr:	Not Reported
Welltesthr:	Not Reported	Watqualund:	0
Watqualu 1:	0	Watertype:	Not Reported
Stratdepth:	Not Reported	Chemanaly:	0
Chemanaln:	0	Undnatural:	0
Untype:	Not Reported	Undhydro:	0
Undhaz:	0	Undotherck:	0
Undother:	Not Reported		
Undcertify:	0	Compname:	Best Drilling Services, Inc.
Drllicno:	3026		
Compstreet:	P.O. box 845	Compcity:	Friendswood
Compstate:	TX	Compzip:	77549
Drillernam:	Lawrence Tobola	Traineenam:	Not Reported
Tnum:	Not Reported		
Comments:	Project No.: 13007-0001		
Confidenti:	0	Letterrecv:	Not Reported
Deleted:	0	Insdate:	Not Reported
Site id:	TXMON3000114302		
Latitude:	29.786944		
Longitude:	-95.427499		

Map ID:	70		
Plugtrackn:	53383		
Dateentere:	24-FEB-09	Ownname:	HHN Homes, LP
Ownstreet:	P.O. Box 130905	Owncity:	Houston
Ownstate:	TX	Ownzip:	77219
Wellstreet:	6325 Hurst St.		
Wellcity:	Houston	Wellzip:	77008
County:	Harris		
Latitude:	294712		
Lat dec:	29.786666		
Longitude:	952541		
Long dec:	-95.428054		
Brmod:	Magellan-315		
Gn:	65138		
Gn1:	65	Gn75:	13
Gn25:	8	Ownwellno:	MW-6
Typewater:	0	Typemon:	1
Typeinj:	0	Typedw:	0
Histdrille:	Not Reported	Histdrllic:	Not Reported
Histdatedr:	Not Reported	Histtracki:	Not Reported
Histdiamin:	2	Histdepth:	25

Plugdate:	16-FEB-09		
Plugmeth:	No Data		
Plugopname:	M. Firouzbakht		
Plugoplic:	56052		
Plugmeth1:	1	Plugmeth2:	0
Plugmeth3:	0	Plugmeth4:	0
Plugmethot:	0	Plugvar:	Not Reported
Cdiam1:	Not Reported	Cfrom1:	Not Reported
Cto1:	Not Reported	Cdiam2:	Not Reported
Cfrom2:	Not Reported	Cto2:	Not Reported
Cdiam3:	Not Reported	Cfrom3:	Not Reported
Cto3:	Not Reported	Cbfrom1:	0
Cbto1:	25	Cbsacks1:	1 Portland
Cbfrom2:	Not Reported	Cbto2:	Not Reported
Cbsacks2:	Not Reported	Cbfrom3:	Not Reported
Cbto3:	Not Reported	Cbsacks3:	Not Reported
Cbfrom4:	Not Reported	Cbto4:	Not Reported
Cbsacks4:	Not Reported	Cbfrom5:	Not Reported
Cbto5:	Not Reported	Cbsacks5:	Not Reported
Compname:	Advanced Drilling Systems, Inc.	Compstreet:	904 W. Tidwell
Compcity:	Houston	Compstate:	TX
Compzip:	77091	Nameassig:	M. Firouzbakht
Traineenam:	Not Reported	Tnum:	Not Reported
Deleted:	0	Site id:	TXPLU3000052432

Map ID:	70		
Plugtrackn:	53384		
Dateentere:	24-FEB-09	Ownname:	HHN Homes, LP
Ownstreet:	P.O. Box 130905	Owncity:	Houston
Ownstate:	TX	Ownzip:	77219
Wellstreet:	6325 Hurst St.		
Wellcity:	Houston	Wellzip:	77008
County:	Harris		
Latitude:	294712		
Lat dec:	29.786666		
Longitude:	952540		
Long dec:	-95.427777		
Brmod:	Magellan-315		
Gn:	65138		
Gn1:	65	Gn75:	13
Gn25:	8	Ownwellno:	MW-7
Typewater:	0	Typemon:	1
Typeinj:	0	Typedw:	0
Histdrille:	Not Reported	Histdrllic:	Not Reported
Histdatedr:	Not Reported	Histtracki:	Not Reported
Histdiamin:	2	Histdepth:	25
Plugdate:	16-FEB-09		
Plugmeth:	No Data		
Plugopname:	M. Firouzbakht		
Plugoplic:	56052		
Plugmeth1:	1	Plugmeth2:	0
Plugmeth3:	0	Plugmeth4:	0
Plugmethot:	0	Plugvar:	Not Reported
Cdiam1:	Not Reported	Cfrom1:	Not Reported
Cto1:	Not Reported	Cdiam2:	Not Reported
Cfrom2:	Not Reported	Cto2:	Not Reported

Cdiam3:	Not Reported	Cfrom3:	Not Reported
Cto3:	Not Reported	Cbfrom1:	0
Cbto1:	25	Cbsacks1:	1 Portland
Cbfrom2:	Not Reported	Cbto2:	Not Reported
Cbsacks2:	Not Reported	Cbfrom3:	Not Reported
Cbto3:	Not Reported	Cbsacks3:	Not Reported
Cbfrom4:	Not Reported	Cbto4:	Not Reported
Cbsacks4:	Not Reported	Cbfrom5:	Not Reported
Cbto5:	Not Reported	Cbsacks5:	Not Reported
Compname:	Advanced Drilling Systems, Inc.	Compstreet:	904 W. Tidwell
Compcity:	Houston	Compstate:	TX
Compzip:	77091	Nameassig:	M. Firouzbakht
Traineenam:	Not Reported	Tnum:	Not Reported
Deleted:	0	Site id:	TXPLU3000052433

Map ID:	70		
Plugtrackn:	53380		
Dateentere:	24-FEB-09	Ownname:	HHN Homes, LP
Ownstreet:	P.O. Box 130905	Owncity:	Houston
Ownstate:	TX	Ownzip:	77219
Wellstreet:	6325 Hurst St.		
Wellcity:	Houston	Wellzip:	77008
County:	Harris		
Latitude:	294712		
Lat dec:	29.786666		
Longitude:	952539		
Long dec:	-95.427499		
Brmod:	Magellan-315		
Gn:	65138		
Gn1:	65	Gn75:	13
Gn25:	8	Ownwellno:	MW-3
Typewater:	0	Typemon:	1
Typeinj:	0	Typedw:	0
Histdrille:	Not Reported	Histdrllic:	Not Reported
Histdatedr:	Not Reported	Histtracki:	Not Reported
Histdiamin:	2	Histdepth:	25
Plugdate:	16-FEB-09		
Plugmeth:	No Data		
Plugopname:	M. Firouzbakht		
Plugoplic:	56052		
Plugmeth1:	1	Plugmeth2:	0
Plugmeth3:	0	Plugmeth4:	0
Plugmethot:	0	Plugvar:	Not Reported
Cdiam1:	Not Reported	Cfrom1:	Not Reported
Cto1:	Not Reported	Cdiam2:	Not Reported
Cfrom2:	Not Reported	Cto2:	Not Reported
Cdiam3:	Not Reported	Cfrom3:	Not Reported
Cto3:	Not Reported	Cbfrom1:	0
Cbto1:	25	Cbsacks1:	1 Portland
Cbfrom2:	Not Reported	Cbto2:	Not Reported
Cbsacks2:	Not Reported	Cbfrom3:	Not Reported
Cbto3:	Not Reported	Cbsacks3:	Not Reported
Cbfrom4:	Not Reported	Cbto4:	Not Reported
Cbsacks4:	Not Reported	Cbfrom5:	Not Reported
Cbto5:	Not Reported	Cbsacks5:	Not Reported
Compname:	Advanced Drilling Systems, Inc.	Compstreet:	904 W. Tidwell

Compcity:	Houston	Compstate:	TX
Compzip:	77091	Nameassig:	M. Firouzbakht
Traineenam:	Not Reported	Tnum:	Not Reported
Deleted:	0	Site id:	TXPLU3000052429

Map ID:	71		
Plugtrackn:	3044		
Dateentere:	06-SEP-01	Ownname:	MOTIVA ENTER. LLC
Ownstreet:	P.O. BOX 4320	Owncity:	HOUSTON
Ownstate:	TX	Ownzip:	Not Reported
Wellstreet:	2028 9TH AVE.		
Wellcity:	HOUSTON	Wellzip:	Not Reported
County:	Harris		
Latitude:	294712		
Lat dec:	29.786666		
Longitude:	952430		
Long dec:	-95.408333		
Brmod:	MAP		
Gn:	65139		
Gn1:	65	Gn75:	13
Gn25:	9	Ownwellno:	MW-3,4
Typewater:	0	Typemon:	1
Typeinj:	0	Typedw:	0
Histdrille:	BEST DRILLING	Histdrllic:	3026
Histdatedr:	21-MAY-99	Histtracki:	Not Reported
Histdiamin:	8.75	Histdepth:	25
Plugdate:	14-JUN-01		
Plugmeth:	ENTERED BY WLS		
Plugopname:	JOSE HERRERA		
Plugoplic:	54221		
Plugmeth1:	1	Plugmeth2:	0
Plugmeth3:	0	Plugmeth4:	0
Plugmethot:	0	Plugvar:	Not Reported
Cdiam1:	4	Cfrom1:	0
Cto1:	0	Cdiam2:	Not Reported
Cfrom2:	Not Reported	Cto2:	Not Reported
Cdiam3:	Not Reported	Cfrom3:	Not Reported
Cto3:	Not Reported	Cbfrom1:	0
Cbto1:	25	Cbsacks1:	2
Cbfrom2:	Not Reported	Cbto2:	Not Reported
Cbsacks2:	Not Reported	Cbfrom3:	Not Reported
Cbto3:	Not Reported	Cbsacks3:	Not Reported
Cbfrom4:	Not Reported	Cbto4:	Not Reported
Cbsacks4:	Not Reported	Cbfrom5:	Not Reported
Cbto5:	Not Reported	Cbsacks5:	Not Reported
Compname:	BEST DRILLING SERVICES, INC	Compstreet:	P.O. BOX 845
Compcity:	FRIENDSWOOD	Compstate:	TX
Compzip:	77549	Nameassig:	JOSE HERRERA
Traineenam:	Not Reported	Tnum:	Not Reported
Deleted:	0	Site id:	TXPLU3000002896

GEOCHECK VERSION 2.1
STATE DATABASE WELL INFORMATION

Map ID:	71		
Plugtrackn:	3045		
Dateentere:	06-SEP-01	Ownname:	MOTIVA ENTER. LLC
Ownstreet:	P.O. BOX 4320	Owncity:	HOUSTON
Ownstate:	TX	Ownzip:	Not Reported
Wellstreet:	2028 9TH AVE.		
Wellcity:	HOUSTON	Wellzip:	Not Reported
County:	Harris		
Latitude:	294712		
Lat dec:	29.786666		
Longitude:	952430		
Long dec:	-95.408333		
Brmod:	MAP		
Gn:	65139		
Gn1:	65	Gn75:	13
Gn25:	9	Ownwellno:	MW-1,2
Typewater:	0	Typemon:	1
Typeinj:	0	Typedw:	0
Histdrille:	BEST DRILLING	Histdrllic:	3026
Histdatedr:	21-MAY-99	Histtracki:	Not Reported
Histdiamin:	8.75	Histdepth:	22
Plugdate:	14-JUN-01		
Plugmeth:	ENTERED BY WLS		
Plugopname:	JOSE HERRERA		
Plugoplic:	54221		
Plugmeth1:	1	Plugmeth2:	0
Plugmeth3:	0	Plugmeth4:	0
Plugmethot:	0	Plugvar:	Not Reported
Cdiam1:	4	Cfrom1:	0
Cto1:	0	Cdiam2:	Not Reported
Cfrom2:	Not Reported	Cto2:	Not Reported
Cdiam3:	Not Reported	Cfrom3:	Not Reported
Cto3:	Not Reported	Cbfrom1:	0
Cbto1:	22	Cbsacks1:	2
Cbfrom2:	Not Reported	Cbto2:	Not Reported
Cbsacks2:	Not Reported	Cbfrom3:	Not Reported
Cbto3:	Not Reported	Cbsacks3:	Not Reported
Cbfrom4:	Not Reported	Cbto4:	Not Reported
Cbsacks4:	Not Reported	Cbfrom5:	Not Reported
Cbto5:	Not Reported	Cbsacks5:	Not Reported
Compname:	BEST DRILLING SERVICES, INC	Compstreet:	P.O. BOX 845
Compcity:	FRIENDSWOOD	Compstate:	TX
Compzip:	77549	Nameassig:	JOSE HERRERA
Traineenam:	Not Reported	Tnum:	Not Reported
Deleted:	0	Site id:	TXPLU3000002897

Map ID:	70		
Plugtrackn:	53381		
Dateentere:	24-FEB-09	Ownname:	HHN Homes, LP
Ownstreet:	P.O. Box 130905	Owncity:	Houston
Ownstate:	TX	Ownzip:	77219
Wellstreet:	6325 Hurst St.		
Wellcity:	Houston	Wellzip:	77008
County:	Harris		
Latitude:	294711		
Lat dec:	29.786388		
Longitude:	952539		

Long dec:	-95.427499		
Brmod:	Magellan-315		
Gn:	65138		
Gn1:	65	Gn75:	13
Gn25:	8	Ownwellno:	MW-4
Typewater:	0	Typemon:	1
Typeinj:	0	Typedw:	0
Histdrille:	Not Reported	Histdrllic:	Not Reported
Histdatedr:	Not Reported	Histtracki:	Not Reported
Histdiamin:	2	Histdepth:	25
Plugdate:	16-FEB-09		
Plugmeth:	No Data		
Plugopname:	M. Firouzbakht		
Plugoplic:	56052		
Plugmeth1:	1	Plugmeth2:	0
Plugmeth3:	0	Plugmeth4:	0
Plugmethot:	0	Plugvar:	Not Reported
Cdiam1:	Not Reported	Cfrom1:	Not Reported
Cto1:	Not Reported	Cdiam2:	Not Reported
Cfrom2:	Not Reported	Cto2:	Not Reported
Cdiam3:	Not Reported	Cfrom3:	Not Reported
Cto3:	Not Reported	Cbfrom1:	0
Cbto1:	25	Cbsacks1:	1 Portland
Cbfrom2:	Not Reported	Cbto2:	Not Reported
Cbsacks2:	Not Reported	Cbfrom3:	Not Reported
Cbto3:	Not Reported	Cbsacks3:	Not Reported
Cbfrom4:	Not Reported	Cbto4:	Not Reported
Cbsacks4:	Not Reported	Cbfrom5:	Not Reported
Cbto5:	Not Reported	Cbsacks5:	Not Reported
Compname:	Advanced Drilling Systems, Inc.	Compstreet:	904 W. Tidwell
Compcity:	Houston	Compstate:	TX
Compzip:	77091	Nameassig:	M. Firouzbakht
Traineenam:	Not Reported	Tnum:	Not Reported
Deleted:	0	Site id:	TXPLU3000052430

Map ID:	70		
Dateentere:	02-JUL-07	Ownname:	HHN Homes, L.P.
Ownstreet:	5910 Rose Street		
Owncity:	Houston	Ownstate:	TX
Ownzip:	77007	County:	Harris
Wellstreet:	6325 Hurst St.		
Wellcity:	Houston	Wellzip:	Not Reported
Own:	1-MW-2		
Lat dec:	29.786388		
Long dec:	-95.427499		
Elev:	0		
Brandmodel:	Garmin e-trex		
Gn:	65138		
Gn1:	65	Gn75:	13
Gn25:	8	Twn:	1
Twd:	0	Twr:	0
Twrp:	0	Twrg:	0
Um:	1	Ue:	0
Ud:	0	Uin:	0
Uir:	0	Ug:	0
Uij:	0	Up:	0

GEOCHECK VERSION 2.1
STATE DATABASE WELL INFORMATION

Udw:	0	Ut:	0
Us:	0	Uf:	0
Pby:	0	Pbn:	0
Datestart:	07-JUN-07	Datecomp:	07-JUN-07
Dia1:	8.25	Dia1to:	25
Dia2:	Not Reported	Dia2from:	Not Reported
Dia2to:	Not Reported	Dia3:	Not Reported
Dia3from:	Not Reported	Dia3to:	Not Reported
Dmdriven:	0	Dmairrotar:	0
Dmmudrotar:	0	Dmbored:	0
Dmairham:	0	Dmcabletoo:	0
Dmjetted:	0	Dmhollowst:	1
Dmrevcirc:	0	Dmotherck:	0
Dmother:	Not Reported	Bco:	0
Bcs:	0	Bcg:	1
Bcgs:	20/40	Bcu:	0
Bcoc:	0	Bcot:	Not Reported
Gpf:	13	Gpt:	25
Cemfrom1:	0	Cemto1:	11
Nosacks1:	5 cement benton	Cemfrom2:	Not Reported
Cemto2:	Not Reported	Nosacks2:	Not Reported
Cemfrom3:	Not Reported	Cemto3:	Not Reported
Nosacks3:	Not Reported	Cementmeth:	Tremie
Cementby:	Best Drilling Services, Inc.	Ds:	Not Reported
Dpl:	Not Reported	Dsv:	Not Reported
Appvar:	Not Reported	Scs:	1
Scsv:	0	Scp:	0
Sca:	0	Watlev:	Not Reported
Watlevdate:	Not Reported	Artflow:	Not Reported
Wellplug48:	0	Tpturbine:	0
Tpjet:	0	Tpsubmersi:	0
Tpcylinder:	0	Tpotherck:	0
Tpother:	Not Reported	Pumpbowlde:	Not Reported
Wtpump:	0	Wtbailer:	0
Wtjetted:	0	Wtestimate:	0
Welltestyi:	Not Reported	Welltestdr:	Not Reported
Welltesthr:	Not Reported	Watqualund:	0
Watqualu 1:	0	Watertype:	Not Reported
Stratdepth:	Not Reported	Chemanaly:	0
Chemanaln:	0	Undnatural:	0
Untype:	Not Reported	Undhydro:	0
Undhaz:	0	Undotherck:	0
Undother:	Not Reported		
Undcertify:	0	Compname:	Best Drilling Services, Inc.
Drllicno:	3026		
Compstreet:	P.O. box 945	Compcity:	Friendswood
Compstate:	TX	Compzip:	77549
Drillernam:	Lawrence Tobola	Traineenam:	Not Reported
Tnum:	Not Reported		
Comments:	Project No.: 13007-0001		
Confidenti:	0	Letterrecv:	Not Reported
Deleted:	0	Insdate:	Not Reported
Site id:	TXMON3000114336		
Latitude:	29.786388		
Longitude:	-95.427499		

GEOCHECK VERSION 2.1
STATE DATABASE WELL INFORMATION

Map ID:	72		
Dateentere:	24-DEC-13	Ownname:	Grace Bible Church
Ownstreet:	1111 West 14th St		
Owncity:	HOUSTON	Ownstate:	TX
Ownzip:	77008	County:	Harris
Wellstreet:	6325 Hurst		
Wellcity:	HOUSTON	Wellzip:	77008
Own:	MW-3		
Lat dec:	29.786388		
Long dec:	-95.426388		
Elev:	0		
Brandmodel:	Not Reported		
Gn:	65138		
Gn1:	65	Gn75:	13
Gn25:	8	Twn:	1
Twd:	0	Twr:	0
Twrp:	0	Twrg:	0
Um:	1	Ue:	0
Ud:	0	Uin:	0
Uir:	0	Ug:	0
Uij:	0	Up:	0
Udw:	0	Ut:	0
Us:	0	Uf:	0
Pby:	0	Pbn:	0
Datestart:	26-MAR-10	Datecomp:	26-MAR-10
Dia1:	8.25	Dia1to:	38
Dia2:	Not Reported	Dia2from:	Not Reported
Dia2to:	Not Reported	Dia3:	Not Reported
Dia3from:	Not Reported	Dia3to:	Not Reported
Dmdriven:	0	Dmairrotar:	0
Dmmudrotar:	0	Dmbored:	0
Dmairham:	0	Dmcabletoo:	0
Dmjetted:	0	Dmhollowst:	1
Dmrevcirc:	0	Dmotherck:	0
Dmother:	Not Reported	Bco:	0
Bcs:	0	Bcg:	1
Bcgs:	20/40	Bcu:	0
Bcoc:	0	Bcot:	Not Reported
Gpf:	16	Gpt:	38
Cemfrom1:	0	Cemto1:	1
Nosacks1:	Concrete	Cemfrom2:	1
Cemto2:	17	Nosacks2:	Grout
Cemfrom3:	17	Cemto3:	19
Nosacks3:	Bentonite	Cementmeth:	Not Reported
Cementby:	Not Reported	Ds:	Not Reported
Dpl:	Not Reported	Dsv:	Not Reported
Appvar:	Not Reported	Scs:	1
Scsv:	0	Scp:	0
Sca:	0	Watlev:	7.7
Watlevdate:	Not Reported	Artflow:	Not Reported
Wellplug48:	0	Tpturbine:	0
Tpjet:	0	Tpsubmersi:	0
Tpcylinder:	0	Tpotherck:	0
Tpother:	Not Reported	Pumpbowlde:	Not Reported
Wtpump:	0	Wtbailer:	0
Wtjetted:	0	Wtestimate:	0
Welltestyi:	Not Reported	Welltestdr:	Not Reported
Welltesthr:	Not Reported	Watqualund:	0
Watqualu 1:	0	Watertype:	Not Reported
Stratdepth:	Not Reported	Chemanaly:	0
Chemanaln:	0	Undnatural:	0

Untype:	Not Reported	Undhydro:	0
Undhaz:	0	Undotherck:	0
Undother:	Not Reported		
Undcertify:	0	Compname:	ALPINE FIELD SERVICES
Drllicno:	58337		
Compstreet:	6830 BARNEY RD	Compcity:	Houston
Compstate:	TX	Compzip:	77092
Drillernam:	Joshua Crow	Traineenam:	Not Reported
Tnum:	Not Reported		
Comments:	Amended Report/Original Report Tracking #258732		
Confidenti:	0	Letterrecv:	Not Reported
Deleted:	0	Insdate:	Not Reported
Site id:	TXMON3000345847		
Latitude:	29.786388		
Longitude:	-95.426388		

Map ID:	72		
Dateentere:	24-DEC-13	Ownname:	Grace Bible Church
Ownstreet:	1111 West 14th St		
Owncity:	HOUSTON	Ownstate:	TX
Ownzip:	77008	County:	Harris
Wellstreet:	6325 Hurst		
Wellcity:	HOUSTON	Wellzip:	77008
Own:	MW-4		
Lat dec:	29.786388		
Long dec:	-95.426388		
Elev:	0		
Brandmodel:	Not Reported		
Gn:	65138		
Gn1:	65	Gn75:	13
Gn25:	8	Twn:	1
Twd:	0	Twr:	0
Twrp:	0	Twrg:	0
Um:	1	Ue:	0
Ud:	0	Uin:	0
Uir:	0	Ug:	0
Uij:	0	Up:	0
Udw:	0	Ut:	0
Us:	0	Uf:	0
Pby:	0	Pbn:	0
Datestart:	26-MAR-10	Datecomp:	26-MAR-10
Dia1:	8.25	Dia1to:	40
Dia2:	Not Reported	Dia2from:	Not Reported
Dia2to:	Not Reported	Dia3:	Not Reported
Dia3from:	Not Reported	Dia3to:	Not Reported
Dmdriven:	0	Dmairrotar:	0
Dmmudrotar:	0	Dmbored:	0
Dmairham:	0	Dmcabletoo:	0
Dmjetted:	0	Dmhollowst:	1
Dmrevcirc:	0	Dmotherck:	0
Dmother:	Not Reported	Bco:	0
Bcs:	0	Bcg:	1
Bcgs:	20/40	Bcu:	0
Bcoc:	0	Bcot:	Not Reported
Gpf:	18	Gpt:	40
Cemfrom1:	0	Cemto1:	1
Nosacks1:	Concrete	Cemfrom2:	1

GEOCHECK VERSION 2.1
STATE DATABASE WELL INFORMATION

Cemto2:	15	Nosacks2:	Grout
Cemfrom3:	15	Cemto3:	17
Nosacks3:	Bentonite	Cementmeth:	Not Reported
Cementby:	Not Reported	Ds:	Not Reported
Dpl:	Not Reported	Dsv:	Not Reported
Appvar:	Not Reported	Scs:	1
Scsv:	0	Scp:	0
Sca:	0	Watlev:	8.4
Watlevdate:	Not Reported	Artflow:	Not Reported
Wellplug48:	0	Tpturbine:	0
Tpjet:	0	Tpsubmersi:	0
Tpcylinder:	0	Tpotherck:	0
Tpother:	Not Reported	Pumpbowlde:	Not Reported
Wtpump:	0	Wtbailer:	0
Wtjetted:	0	Wtestimate:	0
Welltestyi:	Not Reported	Welltestdr:	Not Reported
Welltesthr:	Not Reported	Watqualund:	0
Watqualu 1:	0	Watertype:	Not Reported
Stratdepth:	Not Reported	Chemanaly:	0
Chemanaln:	0	Undnatural:	0
Untype:	Not Reported	Undhydro:	0
Undhaz:	0	Undotherck:	0
Undother:	Not Reported		
Undcertify:	0	Compname:	ALPINE FIELD SERVICES
Drllicno:	58337		
Compstreet:	6830 BARNEY RD	Compcity:	Houston
Compstate:	TX	Compzip:	77092
Drillernam:	Joshua Crow	Traineenam:	Not Reported
Tnum:	Not Reported		
Comments:	Amended Report/Original Report Tracking #258735		
Confidenti:	0	Letterrecv:	Not Reported
Deleted:	0	Insdate:	Not Reported
Site id:	TXMON3000345848		
Latitude:	29.786388		
Longitude:	-95.426388		

Map ID:	72		
Dateentere:	24-DEC-13	Ownname:	Grace Bible Church
Ownstreet:	1111 West 14th St		
Owncity:	HOUSTON	Ownstate:	TX
Ownzip:	77008	County:	Harris
Wellstreet:	6325 Hurst		
Wellcity:	HOUSTON	Wellzip:	77008
Own:	MW-1		
Lat dec:	29.786388		
Long dec:	-95.426388		
Elev:	0		
Brandmodel:	Not Reported		
Gn:	65138		
Gn1:	65	Gn75:	13
Gn25:	8	Twn:	1
Twd:	0	Twr:	0
Twrp:	0	Twrg:	0
Um:	1	Ue:	0
Ud:	0	Uin:	0
Uir:	0	Ug:	0
Uij:	0	Up:	0

GEOCHECK VERSION 2.1
STATE DATABASE WELL INFORMATION

Udw:	0	Ut:	0
Us:	0	Uf:	0
Pby:	0	Pbn:	0
Datestart:	24-MAR-10	Datecomp:	24-MAR-10
Dia1:	8.25	Dia1to:	40
Dia2:	Not Reported	Dia2from:	Not Reported
Dia2to:	Not Reported	Dia3:	Not Reported
Dia3from:	Not Reported	Dia3to:	Not Reported
Dmdriven:	0	Dmairrotar:	0
Dmmudrotar:	0	Dmbored:	0
Dmairham:	0	Dmcabletoo:	0
Dmjetted:	0	Dmhollowst:	1
Dmrevcirc:	0	Dmotherck:	0
Dmother:	Not Reported	Bco:	0
Bcs:	0	Bcg:	1
Bcgs:	20/40	Bcu:	0
Bcoc:	0	Bcot:	Not Reported
Gpf:	18	Gpt:	40
Cemfrom1:	0	Cemto1:	1
Nosacks1:	Concrete	Cemfrom2:	1
Cemto2:	15	Nosacks2:	Grout
Cemfrom3:	15	Cemto3:	18
Nosacks3:	Bentonite	Cementmeth:	Not Reported
Cementby:	Not Reported	Ds:	Not Reported
Dpl:	Not Reported	Dsv:	Not Reported
Appvar:	Not Reported	Scs:	1
Scsv:	0	Scp:	0
Sca:	0	Watlev:	8.1
Watlevdate:	Not Reported	Artflow:	Not Reported
Wellplug48:	0	Tpturbine:	0
Tpjet:	0	Tpsubmersi:	0
Tpcylinder:	0	Tpotherck:	0
Tpother:	Not Reported	Pumpbowlde:	Not Reported
Wtpump:	0	Wtbailer:	0
Wtjetted:	0	Wtestimate:	0
Welltestyi:	Not Reported	Welltestdr:	Not Reported
Welltesthr:	Not Reported	Watqualund:	0
Watqualu 1:	0	Watertype:	Not Reported
Stratdepth:	Not Reported	Chemanaly:	0
Chemanaln:	0	Undnatural:	0
Untype:	Not Reported	Undhydro:	0
Undhaz:	0	Undotherck:	0
Undother:	Not Reported		
Undcertify:	0	Compname:	ALPINE FIELD SERVICES
Drllicno:	58337		
Compstreet:	6830 BARNEY RD	Compcity:	Houston
Compstate:	TX	Compzip:	77092
Drillernam:	Joshua Crow	Traineenam:	Not Reported
Tnum:	Not Reported		
Comments:	Amended Report/Original Report Tracking #258730		
Confidenti:	0	Letterrecv:	Not Reported
Deleted:	0	Insdate:	Not Reported
Site id:	TXMON3000345845		
Latitude:	29.786388		
Longitude:	-95.426388		

GEOCHECK VERSION 2.1
STATE DATABASE WELL INFORMATION

Map ID:	72		
Dateentere:	24-DEC-13	Ownname:	Former Seatex Corp. Property
Ownstreet:	6325 Hurst		
Owncity:	HOUSTON	Ownstate:	TX
Ownzip:	77008	County:	Harris
Wellstreet:	6325 Hurst		
Wellcity:	HOUSTON	Wellzip:	77008
Own:	MW-8		
Lat dec:	29.786388		
Long dec:	-95.426388		
Elev:	0		
Brandmodel:	Not Reported		
Gn:	65138		
Gn1:	65	Gn75:	13
Gn25:	8	Twn:	1
Twd:	0	Twr:	0
Twrp:	0	Twrg:	0
Um:	1	Ue:	0
Ud:	0	Uin:	0
Uir:	0	Ug:	0
Uij:	0	Up:	0
Udw:	0	Ut:	0
Us:	0	Uf:	0
Pby:	0	Pbn:	0
Datestart:	19-JAN-12	Datecomp:	19-JAN-12
Dia1:	8.25	Dia1to:	42
Dia2:	Not Reported	Dia2from:	Not Reported
Dia2to:	Not Reported	Dia3:	Not Reported
Dia3from:	Not Reported	Dia3to:	Not Reported
Dmdriven:	0	Dmairrotar:	0
Dmmudrotar:	0	Dmbored:	0
Dmairham:	0	Dmcabletoo:	0
Dmjetted:	0	Dmhollowst:	1
Dmrevcirc:	0	Dmotherck:	0
Dmother:	Not Reported	Bco:	0
Bcs:	0	Bcg:	1
Bcgs:	20/40	Bcu:	0
Bcoc:	0	Bcot:	Not Reported
Gpf:	20	Gpt:	42
Cemfrom1:	0	Cemto1:	18
Nosacks1:	Grout	Cemfrom2:	18
Cemto2:	20	Nosacks2:	Bentonite
Cemfrom3:	Not Reported	Cemto3:	Not Reported
Nosacks3:	Not Reported	Cementmeth:	Not Reported
Cementby:	Not Reported	Ds:	Not Reported
Dpl:	Not Reported	Dsv:	Not Reported
Appvar:	Not Reported	Scs:	0
Scsv:	0	Scp:	0
Sca:	1	Watlev:	13.8
Watlevdate:	Not Reported	Artflow:	Not Reported
Wellplug48:	0	Tpturbine:	0
Tpjet:	0	Tpsubmersi:	0
Tpcylinder:	0	Tpotherck:	0
Tpother:	Not Reported	Pumpbowlde:	Not Reported
Wtpump:	0	Wtbailer:	0
Wtjetted:	0	Wtestimate:	0
Welltestyi:	Not Reported	Welltestdr:	Not Reported
Welltesthr:	Not Reported	Watqualund:	0
Watqualu 1:	0	Watertype:	Not Reported
Stratdepth:	Not Reported	Chemanaly:	0
Chemanaln:	0	Undnatural:	0

Untype:	Not Reported	Undhydro:	0
Undhaz:	0	Undotherck:	0
Undother:	Not Reported		
Undcertify:	0	Compname:	ALPINE FIELD SERVICES
Drllicno:	58337		
Compstreet:	6830 BARNEY RD	Compcity:	Houston
Compstate:	TX	Compzip:	77092
Drillernam:	Joshua Crow	Traineenam:	Not Reported
Tnum:	Not Reported		
Comments:	This is an amendment to a previous well report whose tracking number is 348469		
Confidenti:	0	Letterrecv:	Not Reported
Deleted:	0	Insdate:	Not Reported
Site id:	TXMON3000345852		
Latitude:	29.786388		
Longitude:	-95.426388		

Map ID:	72		
Dateentere:	05-JUL-11	Ownname:	Grace Bible Church
Ownstreet:	1111 West 14th St		
Owncity:	Houston	Ownstate:	TX
Ownzip:	77008	County:	Harris
Wellstreet:	6325 Hurst		
Wellcity:	Houston	Wellzip:	Not Reported
Own:	MW-5		
Lat dec:	29.786388		
Long dec:	-95.426388		
Elev:	0		
Brandmodel:	Not Reported		
Gn:	65138		
Gn1:	65	Gn75:	13
Gn25:	8	Twn:	1
Twd:	0	Twr:	0
Twrp:	0	Twrg:	0
Um:	1	Ue:	0
Ud:	0	Uin:	0
Uir:	0	Ug:	0
Uij:	0	Up:	0
Udw:	0	Ut:	0
Us:	0	Uf:	0
Pby:	0	Pbn:	0
Datestart:	22-MAR-11	Datecomp:	22-MAR-11
Dia1:	8.25	Dia1to:	40
Dia2:	Not Reported	Dia2from:	Not Reported
Dia2to:	Not Reported	Dia3:	Not Reported
Dia3from:	Not Reported	Dia3to:	Not Reported
Dmdriven:	0	Dmairrotar:	0
Dmmudrotar:	0	Dmbored:	0
Dmairham:	0	Dmcabletoo:	0
Dmjetted:	0	Dmhollowst:	1
Dmrevcirc:	0	Dmotherck:	0
Dmother:	Not Reported	Bco:	0
Bcs:	0	Bcg:	1
Bcgs:	20/40	Bcu:	0
Bcoc:	0	Bcot:	Not Reported
Gpf:	18	Gpt:	40
Cemfrom1:	0	Cemto1:	1
Nosacks1:	Concrete	Cemfrom2:	1

GEOCHECK VERSION 2.1
STATE DATABASE WELL INFORMATION

Cemto2:	18	Nosacks2:	Grout
Cemfrom3:	18	Cemto3:	20
Nosacks3:	Bentonite	Cementmeth:	Not Reported
Cementby:	Not Reported	Ds:	Not Reported
Dpl:	Not Reported	Dsv:	Not Reported
Appvar:	Not Reported	Scs:	1
Scsv:	0	Scp:	0
Sca:	0	Watlev:	Not Reported
Watlevdate:	Not Reported	Artflow:	Not Reported
Wellplug48:	0	Tpturbine:	0
Tpjet:	0	Tpsubmersi:	0
Tpcylinder:	0	Tpotherck:	0
Tpother:	Not Reported	Pumpbowlde:	Not Reported
Wtpump:	0	Wtbailer:	1
Wtjetted:	0	Wtestimate:	0
Welltestyi:	Not Reported	Welltestdr:	Not Reported
Welltesthr:	Not Reported	Watqualund:	0
Watqualu 1:	1	Watertype:	Not Reported
Stratdepth:	Not Reported	Chemanaly:	1
Chemanaln:	0	Undnatural:	0
Untype:	Not Reported	Undhydro:	0
Undhaz:	0	Undotherck:	0
Undother:	Not Reported		
Undcertify:	0	Compname:	Alpine field services
Drllicno:	58337		
Compstreet:	9095 Emmott Rd.	Compcity:	Houston
Compstate:	TX	Compzip:	77040
Drillernam:	Joshua Crow	Traineenam:	Not Reported
Tnum:	Not Reported		
Comments:	Not Reported		
Confidenti:	0	Letterrecv:	Not Reported
Deleted:	0	Insdate:	Not Reported
Site id:	TXMON3000255402		
Latitude:	29.786388		
Longitude:	-95.426388		

Map ID:	72		
Dateentere:	24-DEC-13	Ownname:	Grace Bible Church
Ownstreet:	1111 West 14th St		
Owncity:	HOUSTON	Ownstate:	TX
Ownzip:	77008	County:	Harris
Wellstreet:	6325 Hurst		
Wellcity:	HOUSTON	Wellzip:	77008
Own:	MW-2		
Lat dec:	29.786388		
Long dec:	-95.426388		
Elev:	0		
Brandmodel:	Not Reported		
Gn:	65138		
Gn1:	65	Gn75:	13
Gn25:	8	Twn:	1
Twd:	0	Twr:	0
Twrp:	0	Twrg:	0
Um:	1	Ue:	0
Ud:	0	Uin:	0
Uir:	0	Ug:	0
Uij:	0	Up:	0

GEOCHECK VERSION 2.1
STATE DATABASE WELL INFORMATION

Udw:	0	Ut:	0
Us:	0	Uf:	0
Pby:	0	Pbn:	0
Datestart:	24-MAR-10	Datecomp:	24-MAR-10
Dia1:	8.25	Dia1to:	38
Dia2:	Not Reported	Dia2from:	Not Reported
Dia2to:	Not Reported	Dia3:	Not Reported
Dia3from:	Not Reported	Dia3to:	Not Reported
Dmdriven:	0	Dmairrotar:	0
Dmmudrotar:	0	Dmbored:	0
Dmairham:	0	Dmcabletoo:	0
Dmjetted:	0	Dmhollowst:	1
Dmrevcirc:	0	Dmotherck:	0
Dmother:	Not Reported	Bco:	0
Bcs:	0	Bcg:	1
Bcgs:	20/40	Bcu:	0
Bcoc:	0	Bcot:	Not Reported
Gpf:	16	Gpt:	38
Cemfrom1:	0	Cemto1:	1
Nosacks1:	Concrete	Cemfrom2:	1
Cemto2:	19	Nosacks2:	Grout
Cemfrom3:	19	Cemto3:	21
Nosacks3:	Bentonite	Cementmeth:	Not Reported
Cementby:	Not Reported	Ds:	Not Reported
Dpl:	Not Reported	Dsv:	Not Reported
Appvar:	Not Reported	Scs:	1
Scsv:	0	Scp:	0
Sca:	0	Watlev:	8.0
Watlevdate:	Not Reported	Artflow:	Not Reported
Wellplug48:	0	Tpturbine:	0
Tpjet:	0	Tpsubmersi:	0
Tpcylinder:	0	Tpotherck:	0
Tpother:	Not Reported	Pumpbowlde:	Not Reported
Wtpump:	0	Wtbailer:	0
Wtjetted:	0	Wtestimate:	0
Welltestyi:	Not Reported	Welltestdr:	Not Reported
Welltesthr:	Not Reported	Watqualund:	0
Watqualu 1:	0	Watertype:	Not Reported
Stratdepth:	Not Reported	Chemanaly:	0
Chemanaln:	0	Undnatural:	0
Untype:	Not Reported	Undhydro:	0
Undhaz:	0	Undotherck:	0
Undother:	Not Reported		
Undcertify:	0	Compname:	ALPINE FIELD SERVICES
Drllicno:	58337		
Compstreet:	6830 BARNEY RD	Compcity:	Houston
Compstate:	TX	Compzip:	77092
Drillernam:	Joshua Crow	Traineenam:	Not Reported
Tnum:	Not Reported		
Comments:	Amended Report/Original Report Tracking #258731		
Confidenti:	0	Letterrecv:	Not Reported
Deleted:	0	Insdate:	Not Reported
Site id:	TXMON3000345846		
Latitude:	29.786388		
Longitude:	-95.426388		

GEOCHECK VERSION 2.1
STATE DATABASE WELL INFORMATION

Map ID:	72		
Dateentere:	24-DEC-13	Ownname:	Grace Bible Church
Ownstreet:	1111 West 14th St		
Owncity:	HOUSTON	Ownstate:	TX
Ownzip:	77008	County:	Harris
Wellstreet:	6325 Hurst		
Wellcity:	HOUSTON	Wellzip:	77008
Own:	MW-5		
Lat dec:	29.786388		
Long dec:	-95.426388		
Elev:	0		
Brandmodel:	Not Reported		
Gn:	65138		
Gn1:	65	Gn75:	13
Gn25:	8	Twn:	1
Twd:	0	Twr:	0
Twrp:	0	Twrg:	0
Um:	1	Ue:	0
Ud:	0	Uin:	0
Uir:	0	Ug:	0
Uij:	0	Up:	0
Udw:	0	Ut:	0
Us:	0	Uf:	0
Pby:	0	Pbn:	0
Datestart:	22-MAR-11	Datecomp:	22-MAR-11
Dia1:	8.25	Dia1to:	40
Dia2:	Not Reported	Dia2from:	Not Reported
Dia2to:	Not Reported	Dia3:	Not Reported
Dia3from:	Not Reported	Dia3to:	Not Reported
Dmdriven:	0	Dmairrotar:	0
Dmmudrotar:	0	Dmbored:	0
Dmairham:	0	Dmcabletoo:	0
Dmjetted:	0	Dmhollowst:	1
Dmrevcirc:	0	Dmotherck:	0
Dmother:	Not Reported	Bco:	0
Bcs:	0	Bcg:	1
Bcgs:	20/40	Bcu:	0
Bcoc:	0	Bcot:	Not Reported
Gpf:	18	Gpt:	40
Cemfrom1:	0	Cemto1:	1
Nosacks1:	Concrete	Cemfrom2:	1
Cemto2:	16	Nosacks2:	Grout
Cemfrom3:	16	Cemto3:	18
Nosacks3:	Bentonite	Cementmeth:	Not Reported
Cementby:	Not Reported	Ds:	Not Reported
Dpl:	Not Reported	Dsv:	Not Reported
Appvar:	Not Reported	Scs:	1
Scsv:	0	Scp:	0
Sca:	0	Watlev:	14.3
Watlevdate:	Not Reported	Artflow:	Not Reported
Wellplug48:	0	Tpturbine:	0
Tpjet:	0	Tpsubmersi:	0
Tpcylinder:	0	Tpotherck:	0
Tpother:	Not Reported	Pumpbowlde:	Not Reported
Wtpump:	0	Wtbailer:	0
Wtjetted:	0	Wtestimate:	0
Welltestyi:	Not Reported	Welltestdr:	Not Reported
Welltesthr:	Not Reported	Watqualund:	0
Watqualu 1:	0	Watertype:	Not Reported
Stratdepth:	Not Reported	Chemanaly:	0
Chemanaln:	0	Undnatural:	0

GEOCHECK VERSION 2.1
STATE DATABASE WELL INFORMATION

Untype:	Not Reported	Undhydro:	0
Undhaz:	0	Undotherck:	0
Undother:	Not Reported		
Undcertify:	0	Compname:	ALPINE FIELD SERVICES
Drllicno:	58337		
Compstreet:	6830 BARNEY RD	Compcity:	Houston
Compstate:	TX	Compzip:	77092
Drillernam:	Joshua Crow	Traineenam:	Not Reported
Tnum:	Not Reported		
Comments:	Amended Report/Original Report Tracking #258738		
Confidenti:	0	Letterrecv:	Not Reported
Deleted:	0	Insdate:	Not Reported
Site id:	TXMON3000345849		
Latitude:	29.786388		
Longitude:	-95.426388		

Map ID:	72		
Dateentere:	24-DEC-13	Ownname:	Grace Bible Church
Ownstreet:	1111 West 14th St		
Owncity:	HOUSTON	Ownstate:	TX
Ownzip:	77008	County:	Harris
Wellstreet:	6325 Hurst		
Wellcity:	HOUSTON	Wellzip:	77008
Own:	MW-6		
Lat dec:	29.786388		
Long dec:	-95.426388		
Elev:	0		
Brandmodel:	Not Reported		
Gn:	65138		
Gn1:	65	Gn75:	13
Gn25:	8	Twn:	1
Twd:	0	Twr:	0
Twrp:	0	Twrg:	0
Um:	1	Ue:	0
Ud:	0	Uin:	0
Uir:	0	Ug:	0
Uij:	0	Up:	0
Udw:	0	Ut:	0
Us:	0	Uf:	0
Pby:	0	Pbn:	0
Datestart:	22-MAR-11	Datecomp:	22-MAR-11
Dia1:	8.25	Dia1to:	40
Dia2:	Not Reported	Dia2from:	Not Reported
Dia2to:	Not Reported	Dia3:	Not Reported
Dia3from:	Not Reported	Dia3to:	Not Reported
Dmdriven:	0	Dmairrotar:	0
Dmmudrotar:	0	Dmbored:	0
Dmairham:	0	Dmcabletoo:	0
Dmjetted:	0	Dmhollowst:	1
Dmrevcirc:	0	Dmotherck:	0
Dmother:	Not Reported	Bco:	0
Bcs:	0	Bcg:	1
Bcgs:	20/40	Bcu:	0
Bcoc:	0	Bcot:	Not Reported
Gpf:	18	Gpt:	40
Cemfrom1:	0	Cemto1:	1
Nosacks1:	Concrete	Cemfrom2:	1

GEOCHECK VERSION 2.1
STATE DATABASE WELL INFORMATION

Cemto2:	16	Nosacks2:	Grout
Cemfrom3:	16	Cemto3:	18
Nosacks3:	Bentonite	Cementmeth:	Not Reported
Cementby:	Not Reported	Ds:	Not Reported
Dpl:	Not Reported	Dsv:	Not Reported
Appvar:	Not Reported	Scs:	1
Scsv:	0	Scp:	0
Sca:	0	Watlev:	14.1
Watlevdate:	Not Reported	Artflow:	Not Reported
Wellplug48:	0	Tpturbine:	0
Tpjet:	0	Tpsubmersi:	0
Tpcylinder:	0	Tpotherck:	0
Tpother:	Not Reported	Pumpbowlde:	Not Reported
Wtpump:	0	Wtbailer:	0
Wtjetted:	0	Wtestimate:	0
Welltestyi:	Not Reported	Welltestdr:	Not Reported
Welltesthr:	Not Reported	Watqualund:	0
Watqualu 1:	0	Watertype:	Not Reported
Stratdepth:	Not Reported	Chemanaly:	0
Chemanaln:	0	Undnatural:	0
Untype:	Not Reported	Undhydro:	0
Undhaz:	0	Undotherck:	0
Undother:	Not Reported		
Undcertify:	0	Compname:	ALPINE FIELD SERVICES
Drllicno:	58337		
Compstreet:	6830 BARNEY RD	Compcity:	Houston
Compstate:	TX	Compzip:	77092
Drillernam:	Joshua Crow	Traineenam:	Not Reported
Tnum:	Not Reported		
Comments:	Amended Report/Original Report Tracking #258739		
Confidenti:	0	Letterrecv:	Not Reported
Deleted:	0	Insdate:	Not Reported
Site id:	TXMON3000345850		
Latitude:	29.786388		
Longitude:	-95.426388		

Map ID:	72		
Dateentere:	24-DEC-13	Ownname:	Grace Bible Church
Ownstreet:	1111 West 14th St		
Owncity:	HOUSTON	Ownstate:	TX
Ownzip:	77008	County:	Harris
Wellstreet:	6325 Hurst		
Wellcity:	HOUSTON	Wellzip:	77008
Own:	MW-7		
Lat dec:	29.786388		
Long dec:	-95.426388		
Elev:	0		
Brandmodel:	Not Reported		
Gn:	65138		
Gn1:	65	Gn75:	13
Gn25:	8	Twn:	1
Twd:	0	Twr:	0
Twrp:	0	Twrg:	0
Um:	1	Ue:	0
Ud:	0	Uin:	0
Uir:	0	Ug:	0
Uij:	0	Up:	0

GEOCHECK VERSION 2.1
STATE DATABASE WELL INFORMATION

Udw:	0	Ut:	0
Us:	0	Uf:	0
Pby:	0	Pbn:	0
Datestart:	22-MAR-11	Datecomp:	22-MAR-11
Dia1:	8.25	Dia1to:	45
Dia2:	Not Reported	Dia2from:	Not Reported
Dia2to:	Not Reported	Dia3:	Not Reported
Dia3from:	Not Reported	Dia3to:	Not Reported
Dmdriven:	0	Dmairrotar:	0
Dmmudrotar:	0	Dmbored:	0
Dmairham:	0	Dmcabletoo:	0
Dmjetted:	0	Dmhollowst:	1
Dmrevcirc:	0	Dmotherck:	0
Dmother:	Not Reported	Bco:	0
Bcs:	0	Bcg:	1
Bcgs:	20/40	Bcu:	0
Bcoc:	0	Bcot:	Not Reported
Gpf:	18	Gpt:	45
Cemfrom1:	0	Cemto1:	1
Nosacks1:	Concrete	Cemfrom2:	1
Cemto2:	21	Nosacks2:	Grout
Cemfrom3:	21	Cemto3:	23
Nosacks3:	Bentonite	Cementmeth:	Not Reported
Cementby:	Not Reported	Ds:	Not Reported
Dpl:	Not Reported	Dsv:	Not Reported
Appvar:	Not Reported	Scs:	1
Scsv:	0	Scp:	0
Sca:	0	Watlev:	15.6
Watlevdate:	Not Reported	Artflow:	Not Reported
Wellplug48:	0	Tpturbine:	0
Tpjet:	0	Tpsubmersi:	0
Tpcylinder:	0	Tpotherck:	0
Tpother:	Not Reported	Pumpbowlde:	Not Reported
Wtpump:	0	Wtbailer:	0
Wtjetted:	0	Wtestimate:	0
Welltestyi:	Not Reported	Welltestdr:	Not Reported
Welltesthr:	Not Reported	Watqualund:	0
Watqualu 1:	0	Watertype:	Not Reported
Stratdepth:	Not Reported	Chemanaly:	0
Chemanaln:	0	Undnatural:	0
Untype:	Not Reported	Undhydro:	0
Undhaz:	0	Undotherck:	0
Undother:	Not Reported		
Undcertify:	0	Compname:	ALPINE FIELD SERVICES
Drllicno:	58337		
Compstreet:	6830 BARNEY RD	Compcity:	Houston
Compstate:	TX	Compzip:	77092
Drillernam:	Joshua Crow	Traineenam:	Not Reported
Tnum:	Not Reported		
Comments:	Amended Report/Original Report Tracking #258740		
Confidenti:	0	Letterrecv:	Not Reported
Deleted:	0	Insdate:	Not Reported
Site id:	TXMON3000345851		
Latitude:	29.786388		
Longitude:	-95.426388		

GEOCHECK VERSION 2.1
STATE DATABASE WELL INFORMATION

Map ID:	72		
Dateentere:	05-JUL-11	Ownname:	Grace Bible Church
Ownstreet:	1111 West 14th St		
Owncity:	Houston	Ownstate:	TX
Ownzip:	77008	County:	Harris
Wellstreet:	6325 Hurst		
Wellcity:	Houston	Wellzip:	Not Reported
Own:	MW-7		
Lat dec:	29.786388		
Long dec:	-95.426388		
Elev:	0		
Brandmodel:	Not Reported		
Gn:	65138		
Gn1:	65	Gn75:	13
Gn25:	8	Twn:	1
Twd:	0	Twr:	0
Twrp:	0	Twrg:	0
Um:	1	Ue:	0
Ud:	0	Uin:	0
Uir:	0	Ug:	0
Uij:	0	Up:	0
Udw:	0	Ut:	0
Us:	0	Uf:	0
Pby:	0	Pbn:	0
Datestart:	22-MAR-11	Datecomp:	22-MAR-11
Dia1:	8.25	Dia1to:	45
Dia2:	Not Reported	Dia2from:	Not Reported
Dia2to:	Not Reported	Dia3:	Not Reported
Dia3from:	Not Reported	Dia3to:	Not Reported
Dmdriven:	0	Dmairrotar:	0
Dmmudrotar:	0	Dmbored:	0
Dmairham:	0	Dmcabletoo:	0
Dmjetted:	0	Dmhollowst:	1
Dmrevcirc:	0	Dmotherck:	0
Dmother:	Not Reported	Bco:	0
Bcs:	0	Bcg:	1
Bcgs:	20/40	Bcu:	0
Bcoc:	0	Bcot:	Not Reported
Gpf:	23	Gpt:	45
Cemfrom1:	0	Cemto1:	1
Nosacks1:	Concrete	Cemfrom2:	1
Cemto2:	21	Nosacks2:	Grout
Cemfrom3:	21	Cemto3:	23
Nosacks3:	Bentonite	Cementmeth:	Not Reported
Cementby:	Not Reported	Ds:	Not Reported
Dpl:	Not Reported	Dsv:	Not Reported
Appvar:	Not Reported	Scs:	1
Scsv:	0	Scp:	0
Sca:	0	Watlev:	Not Reported
Watlevdate:	Not Reported	Artflow:	Not Reported
Wellplug48:	0	Tpturbine:	0
Tpjet:	0	Tpsubmersi:	0
Tpcylinder:	0	Tpotherck:	0
Tpother:	Not Reported	Pumpbowlde:	Not Reported
Wtpump:	0	Wtbailer:	1
Wtjetted:	0	Wtestimate:	0
Welltestyi:	Not Reported	Welltestdr:	Not Reported
Welltesthr:	Not Reported	Watqualund:	0
Watqualu 1:	1	Watertype:	Not Reported
Stratdepth:	Not Reported	Chemanaly:	1
Chemanaln:	0	Undnatural:	0

GEOCHECK VERSION 2.1
STATE DATABASE WELL INFORMATION

Untype:	Not Reported	Undhydro:	0
Undhaz:	0	Undotherck:	0
Undother:	Not Reported		
Undcertify:	0	Compname:	Alpine field services
Drllicno:	58337		
Compstreet:	9095 Emmott Rd.	Compcity:	Houston
Compstate:	TX	Compzip:	77040
Drillernam:	Joshua Crow	Traineenam:	Not Reported
Tnum:	Not Reported		
Comments:	Not Reported		
Confidenti:	0	Letterrecv:	Not Reported
Deleted:	0	Insdate:	Not Reported
Site id:	TXMON3000255404		
Latitude:	29.786388		
Longitude:	-95.426388		

Map ID:	72		
Dateentere:	05-JUL-11	Ownname:	Grace Bible Church
Ownstreet:	1111 West 14th St		
Owncity:	Houston	Ownstate:	TX
Ownzip:	77008	County:	Harris
Wellstreet:	6325 Hurst		
Wellcity:	Houston	Wellzip:	Not Reported
Own:	MW-3		
Lat dec:	29.786388		
Long dec:	-95.426388		
Elev:	0		
Brandmodel:	Not Reported		
Gn:	65138		
Gn1:	65	Gn75:	13
Gn25:	8	Twn:	1
Twd:	0	Twr:	0
Twrp:	0	Twrg:	0
Um:	1	Ue:	0
Ud:	0	Uin:	0
Uir:	0	Ug:	0
Uij:	0	Up:	0
Udw:	0	Ut:	0
Us:	0	Uf:	0
Pby:	0	Pbn:	0
Datestart:	26-MAR-10	Datecomp:	26-MAR-10
Dia1:	8.25	Dia1to:	38
Dia2:	Not Reported	Dia2from:	Not Reported
Dia2to:	Not Reported	Dia3:	Not Reported
Dia3from:	Not Reported	Dia3to:	Not Reported
Dmdriven:	0	Dmairrotar:	0
Dmmudrotar:	0	Dmbored:	0
Dmairham:	0	Dmcabletoo:	0
Dmjetted:	0	Dmhollowst:	1
Dmrevcirc:	0	Dmotherck:	0
Dmother:	Not Reported	Bco:	0
Bcs:	0	Bcg:	1
Bcgs:	20/40	Bcu:	0
Bcoc:	0	Bcot:	Not Reported
Gpf:	16	Gpt:	38
Cemfrom1:	0	Cemto1:	1
Nosacks1:	Concrete	Cemfrom2:	1

GEOCHECK VERSION 2.1
STATE DATABASE WELL INFORMATION

Cemto2:	16	Nosacks2:	Grout
Cemfrom3:	16	Cemto3:	18
Nosacks3:	Bentonite	Cementmeth:	Not Reported
Cementby:	Not Reported	Ds:	Not Reported
Dpl:	Not Reported	Dsv:	Not Reported
Appvar:	Not Reported	Scs:	1
Scsv:	0	Scp:	0
Sca:	0	Watlev:	Not Reported
Watlevdate:	Not Reported	Artflow:	Not Reported
Wellplug48:	0	Tpturbine:	0
Tpjet:	0	Tpsubmersi:	0
Tpcylinder:	0	Tpotherck:	0
Tpother:	Not Reported	Pumpbowlde:	Not Reported
Wtpump:	0	Wtbailer:	1
Wtjetted:	0	Wtestimate:	0
Welltestyi:	Not Reported	Welltestdr:	Not Reported
Welltesthr:	Not Reported	Watqualund:	0
Watqualu 1:	1	Watertype:	Not Reported
Stratdepth:	Not Reported	Chemanaly:	1
Chemanaln:	0	Undnatural:	0
Untype:	Not Reported	Undhydro:	0
Undhaz:	0	Undotherck:	0
Undother:	Not Reported		
Undcertify:	0	Compname:	Alpine field services
Drllicno:	58337		
Compstreet:	9095 Emmott Rd.	Compcity:	Houston
Compstate:	TX	Compzip:	77040
Drillernam:	Joshua Crow	Traineenam:	Not Reported
Tnum:	Not Reported		
Comments:	Not Reported		
Confidenti:	0	Letterrecv:	Not Reported
Deleted:	0	Insdate:	Not Reported
Site id:	TXMON3000255408		
Latitude:	29.786388		
Longitude:	-95.426388		

Map ID:	72		
Dateentere:	24-DEC-13	Ownname:	Grace Bible Church
Ownstreet:	1111 West 14th St		
Owncity:	HOUSTON	Ownstate:	TX
Ownzip:	77008	County:	Harris
Wellstreet:	6325 Hurst		
Wellcity:	HOUSTON	Wellzip:	77008
Own:	TMW-2		
Lat dec:	29.786388		
Long dec:	-95.426388		
Elev:	0		
Brandmodel:	Not Reported		
Gn:	65138		
Gn1:	65	Gn75:	13
Gn25:	8	Twn:	1
Twd:	0	Twr:	0
Twrp:	0	Twrg:	0
Um:	1	Ue:	0
Ud:	0	Uin:	0
Uir:	0	Ug:	0
Uij:	0	Up:	0

GEOCHECK VERSION 2.1
STATE DATABASE WELL INFORMATION

Udw:	0	Ut:	0
Us:	0	Uf:	0
Pby:	0	Pbn:	0
Datestart:	22-DEC-09	Datecomp:	22-DEC-09
Dia1:	2	Dia1to:	28
Dia2:	Not Reported	Dia2from:	Not Reported
Dia2to:	Not Reported	Dia3:	Not Reported
Dia3from:	Not Reported	Dia3to:	Not Reported
Dmdriven:	0	Dmairrotar:	0
Dmmudrotar:	0	Dmbored:	0
Dmairham:	0	Dmcabletoo:	0
Dmjetted:	0	Dmhollowst:	1
Dmrevcirc:	0	Dmotherck:	0
Dmother:	Not Reported	Bco:	0
Bcs:	0	Bcg:	1
Bcgs:	20/40	Bcu:	0
Bcoc:	0	Bcot:	Not Reported
Gpf:	16	Gpt:	28
Cemfrom1:	0	Cemto1:	16
Nosacks1:	Bentonite	Cemfrom2:	Not Reported
Cemto2:	Not Reported	Nosacks2:	Not Reported
Cemfrom3:	Not Reported	Cemto3:	Not Reported
Nosacks3:	Not Reported	Cementmeth:	Not Reported
Cementby:	Not Reported	Ds:	Not Reported
Dpl:	Not Reported	Dsv:	Not Reported
Appvar:	Not Reported	Scs:	1
Scsv:	0	Scp:	0
Sca:	0	Watlev:	11.0
Watlevdate:	Not Reported	Artflow:	Not Reported
Wellplug48:	1	Tpturbine:	0
Tpjet:	0	Tpsubmersi:	0
Tpcylinder:	0	Tpotherck:	0
Tpother:	Not Reported	Pumpbowlde:	Not Reported
Wtpump:	0	Wtbailer:	1
Wtjetted:	0	Wtestimate:	0
Welltestyi:	Not Reported	Welltestdr:	Not Reported
Welltesthr:	Not Reported	Watqualund:	0
Watqualu 1:	0	Watertype:	Not Reported
Stratdepth:	Not Reported	Chemanaly:	0
Chemanaln:	0	Undnatural:	0
Untype:	Not Reported	Undhydro:	0
Undhaz:	0	Undotherck:	0
Undother:	Not Reported		
Undcertify:	0	Compname:	ALPINE FIELD SERVICES
Drllicno:	58337		
Compstreet:	6830 BARNEY RD	Compcity:	Houston
Compstate:	TX	Compzip:	77092
Drillernam:	Joshua Crow	Traineenam:	Not Reported
Tnum:	Not Reported		
Comments:	This is an amendment to a previous well report whose tracking number is #258759		
Confidenti:	0	Letterrecv:	Not Reported
Deleted:	0	Insdate:	Not Reported
Site id:	TXMON3000345853		
Latitude:	29.786388		
Longitude:	-95.426388		

GEOCHECK VERSION 2.1
STATE DATABASE WELL INFORMATION

Map ID:	72		
Dateentere:	05-JUL-11	Ownname:	Grace Bible Church
Ownstreet:	1111 West 14th St		
Owncity:	Houston	Ownstate:	TX
Ownzip:	77008	County:	Harris
Wellstreet:	6325 Hurst		
Wellcity:	Houston	Wellzip:	Not Reported
Own:	MW-6		
Lat dec:	29.786388		
Long dec:	-95.426388		
Elev:	0		
Brandmodel:	Not Reported		
Gn:	65138		
Gn1:	65	Gn75:	13
Gn25:	8	Twn:	1
Twd:	0	Twr:	0
Twrp:	0	Twrg:	0
Um:	1	Ue:	0
Ud:	0	Uin:	0
Uir:	0	Ug:	0
Uij:	0	Up:	0
Udw:	0	Ut:	0
Us:	0	Uf:	0
Pby:	0	Pbn:	0
Datestart:	22-MAR-11	Datecomp:	22-MAR-11
Dia1:	8.25	Dia1to:	40
Dia2:	Not Reported	Dia2from:	Not Reported
Dia2to:	Not Reported	Dia3:	Not Reported
Dia3from:	Not Reported	Dia3to:	Not Reported
Dmdriven:	0	Dmairrotar:	0
Dmmudrotar:	0	Dmbored:	0
Dmairham:	0	Dmcabletoo:	0
Dmjetted:	0	Dmhollowst:	1
Dmrevcirc:	0	Dmotherck:	0
Dmother:	Not Reported	Bco:	0
Bcs:	0	Bcg:	1
Bcgs:	20/40	Bcu:	0
Bcoc:	0	Bcot:	Not Reported
Gpf:	18	Gpt:	40
Cemfrom1:	0	Cemto1:	1
Nosacks1:	Concrete	Cemfrom2:	1
Cemto2:	18	Nosacks2:	Grout
Cemfrom3:	18	Cemto3:	20
Nosacks3:	Bentonite	Cementmeth:	Not Reported
Cementby:	Not Reported	Ds:	Not Reported
Dpl:	Not Reported	Dsv:	Not Reported
Appvar:	Not Reported	Scs:	1
Scsv:	0	Scp:	0
Sca:	0	Watlev:	Not Reported
Watlevdate:	Not Reported	Artflow:	Not Reported
Wellplug48:	0	Tpturbine:	0
Tpjet:	0	Tpsubmersi:	0
Tpcylinder:	0	Tpotherck:	0
Tpother:	Not Reported	Pumpbowlde:	Not Reported
Wtpump:	0	Wtbailer:	1
Wtjetted:	0	Wtestimate:	0
Welltestyi:	Not Reported	Welltestdr:	Not Reported
Welltesthr:	Not Reported	Watqualund:	0
Watqualu 1:	1	Watertype:	Not Reported
Stratdepth:	Not Reported	Chemanaly:	1
Chemanaln:	0	Undnatural:	0

Untype:	Not Reported	Undhydro:	0
Undhaz:	0	Undotherck:	0
Undother:	Not Reported		
Undcertify:	0	Compname:	Alpine field services
Drllicno:	58337		
Compstreet:	9095 Emmott Rd.	Compcity:	Houston
Compstate:	TX	Compzip:	77040
Drillernam:	Joshua Crow	Traineenam:	Not Reported
Tnum:	Not Reported		
Comments:	Not Reported		
Confidenti:	0	Letterrecv:	Not Reported
Deleted:	0	Insdate:	Not Reported
Site id:	TXMON3000255403		
Latitude:	29.786388		
Longitude:	-95.426388		

Map ID:	72		
Dateentere:	05-JUL-11	Ownname:	Grace Bible Church
Ownstreet:	1111 West 14th St		
Owncity:	Houston	Ownstate:	TX
Ownzip:	77008	County:	Harris
Wellstreet:	6325 Hurst		
Wellcity:	Houston	Wellzip:	Not Reported
Own:	MW-3		
Lat dec:	29.786388		
Long dec:	-95.426388		
Elev:	0		
Brandmodel:	Not Reported		
Gn:	65138		
Gn1:	65	Gn75:	13
Gn25:	8	Twn:	1
Twd:	0	Twr:	0
Twrp:	0	Twrg:	0
Um:	1	Ue:	0
Ud:	0	Uin:	0
Uir:	0	Ug:	0
Uij:	0	Up:	0
Udw:	0	Ut:	0
Us:	0	Uf:	0
Pby:	0	Pbn:	0
Datestart:	26-MAR-10	Datecomp:	26-MAR-10
Dia1:	8.25	Dia1to:	38
Dia2:	Not Reported	Dia2from:	Not Reported
Dia2to:	Not Reported	Dia3:	Not Reported
Dia3from:	Not Reported	Dia3to:	Not Reported
Dmdriven:	0	Dmairrotar:	0
Dmmudrotar:	0	Dmbored:	0
Dmairham:	0	Dmcabletoo:	0
Dmjetted:	0	Dmhollowst:	1
Dmrevcirc:	0	Dmotherck:	0
Dmother:	Not Reported	Bco:	0
Bcs:	0	Bcg:	1
Bcgs:	20/40	Bcu:	0
Bcoc:	0	Bcot:	Not Reported
Gpf:	16	Gpt:	38
Cemfrom1:	0	Cemto1:	1
Nosacks1:	Concrete	Cemfrom2:	1

GEOCHECK VERSION 2.1
STATE DATABASE WELL INFORMATION

Cemto2:	16	Nosacks2:	Grout
Cemfrom3:	16	Cemto3:	18
Nosacks3:	Bentonite	Cementmeth:	Not Reported
Cementby:	Not Reported	Ds:	Not Reported
Dpl:	Not Reported	Dsv:	Not Reported
Appvar:	Not Reported	Scs:	1
Scsv:	0	Scp:	0
Sca:	0	Watlev:	Not Reported
Watlevdate:	Not Reported	Artflow:	Not Reported
Wellplug48:	0	Tpturbine:	0
Tpjet:	0	Tpsubmersi:	0
Tpcylinder:	0	Tpotherck:	0
Tpother:	Not Reported	Pumpbowlde:	Not Reported
Wtpump:	0	Wtbailer:	1
Wtjetted:	0	Wtestimate:	0
Welltestyi:	Not Reported	Welltestdr:	Not Reported
Welltesthr:	Not Reported	Watqualund:	0
Watqualu 1:	1	Watertype:	Not Reported
Stratdepth:	Not Reported	Chemanaly:	1
Chemanaln:	0	Undnatural:	0
Untype:	Not Reported	Undhydro:	0
Undhaz:	0	Undotherck:	0
Undother:	Not Reported		
Undcertify:	0	Compname:	Alpine field services
Drllicno:	58337		
Compstreet:	9095 Emmott Rd.	Compcity:	Houston
Compstate:	TX	Compzip:	77040
Drillernam:	Joshua Crow	Traineenam:	Not Reported
Tnum:	Not Reported		
Comments:	Not Reported		
Confidenti:	0	Letterrecv:	Not Reported
Deleted:	0	Insdate:	Not Reported
Site id:	TXMON3000255409		
Latitude:	29.786388		
Longitude:	-95.426388		

Map ID:	72		
Dateentere:	05-JUL-11	Ownname:	Grace Bible Church
Ownstreet:	1111 West 14th St		
Owncity:	Houston	Ownstate:	TX
Ownzip:	77008	County:	Harris
Wellstreet:	6325 Hurst		
Wellcity:	Houston	Wellzip:	Not Reported
Own:	MW-2		
Lat dec:	29.786388		
Long dec:	-95.426388		
Elev:	0		
Brandmodel:	Not Reported		
Gn:	65138		
Gn1:	65	Gn75:	13
Gn25:	8	Twn:	1
Twd:	0	Twr:	0
Twrp:	0	Twrg:	0
Um:	1	Ue:	0
Ud:	0	Uin:	0
Uir:	0	Ug:	0
Uij:	0	Up:	0

GEOCHECK VERSION 2.1
STATE DATABASE WELL INFORMATION

Udw:	0	Ut:	0
Us:	0	Uf:	0
Pby:	0	Pbn:	0
Datestart:	24-MAR-10	Datecomp:	24-MAR-10
Dia1:	8.25	Dia1to:	38
Dia2:	Not Reported	Dia2from:	Not Reported
Dia2to:	Not Reported	Dia3:	Not Reported
Dia3from:	Not Reported	Dia3to:	Not Reported
Dmdriven:	0	Dmairrotar:	0
Dmmudrotar:	0	Dmbored:	0
Dmairham:	0	Dmcabletoo:	0
Dmjetted:	0	Dmhollowst:	1
Dmrevcirc:	0	Dmotherck:	0
Dmother:	Not Reported	Bco:	0
Bcs:	0	Bcg:	1
Bcgs:	20/40	Bcu:	0
Bcoc:	0	Bcot:	Not Reported
Gpf:	16	Gpt:	38
Cemfrom1:	0	Cemto1:	1
Nosacks1:	Concrete	Cemfrom2:	1
Cemto2:	16	Nosacks2:	Grout
Cemfrom3:	16	Cemto3:	18
Nosacks3:	Bentonite	Cementmeth:	Not Reported
Cementby:	Not Reported	Ds:	Not Reported
Dpl:	Not Reported	Dsv:	Not Reported
Appvar:	Not Reported	Scs:	1
Scsv:	0	Scp:	0
Sca:	0	Watlev:	Not Reported
Watlevdate:	Not Reported	Artflow:	Not Reported
Wellplug48:	0	Tpturbine:	0
Tpjet:	0	Tpsubmersi:	0
Tpcylinder:	0	Tpotherck:	0
Tpother:	Not Reported	Pumpbowlde:	Not Reported
Wtpump:	0	Wtbailer:	1
Wtjetted:	0	Wtestimate:	0
Welltestyi:	Not Reported	Welltestdr:	Not Reported
Welltesthr:	Not Reported	Watqualund:	0
Watqualu 1:	1	Watertype:	Not Reported
Stratdepth:	Not Reported	Chemanaly:	1
Chemanaln:	0	Undnatural:	0
Untype:	Not Reported	Undhydro:	0
Undhaz:	0	Undotherck:	0
Undother:	Not Reported		
Undcertify:	0	Compname:	Alpine field services
Drllicno:	58337		
Compstreet:	9095 Emmott Rd.	Compcity:	Houston
Compstate:	TX	Compzip:	77040
Drillernam:	Joshua Crow	Traineenam:	Not Reported
Tnum:	Not Reported		
Comments:	Not Reported		
Confidenti:	0	Letterrecv:	Not Reported
Deleted:	0	Insdate:	Not Reported
Site id:	TXMON3000255395		
Latitude:	29.786388		
Longitude:	-95.426388		

GEOCHECK VERSION 2.1
STATE DATABASE WELL INFORMATION

Map ID:	72		
Dateentere:	05-JUL-11	Ownname:	Grace Bible Church
Ownstreet:	1111 West 14th St		
Owncity:	Houston	Ownstate:	TX
Ownzip:	77008	County:	Harris
Wellstreet:	6325 Hurst		
Wellcity:	Houston	Wellzip:	Not Reported
Own:	MW-1		
Lat dec:	29.786388		
Long dec:	-95.426388		
Elev:	0		
Brandmodel:	Not Reported		
Gn:	65138		
Gn1:	65	Gn75:	13
Gn25:	8	Twn:	1
Twd:	0	Twr:	0
Twrp:	0	Twrg:	0
Um:	1	Ue:	0
Ud:	0	Uin:	0
Uir:	0	Ug:	0
Uij:	0	Up:	0
Udw:	0	Ut:	0
Us:	0	Uf:	0
Pby:	0	Pbn:	0
Datestart:	24-MAR-10	Datecomp:	24-MAR-10
Dia1:	8.25	Dia1to:	40
Dia2:	Not Reported	Dia2from:	Not Reported
Dia2to:	Not Reported	Dia3:	Not Reported
Dia3from:	Not Reported	Dia3to:	Not Reported
Dmdriven:	0	Dmairrotar:	0
Dmmudrotar:	0	Dmbored:	0
Dmairham:	0	Dmcabletoo:	0
Dmjetted:	0	Dmhollowst:	1
Dmrevcirc:	0	Dmotherck:	0
Dmother:	Not Reported	Bco:	0
Bcs:	0	Bcg:	1
Bcgs:	20/40	Bcu:	0
Bcoc:	0	Bcot:	Not Reported
Gpf:	18	Gpt:	40
Cemfrom1:	0	Cemto1:	1
Nosacks1:	Concrete	Cemfrom2:	1
Cemto2:	16	Nosacks2:	Grout
Cemfrom3:	16	Cemto3:	18
Nosacks3:	Bentonite	Cementmeth:	Not Reported
Cementby:	Not Reported	Ds:	Not Reported
Dpl:	Not Reported	Dsv:	Not Reported
Appvar:	Not Reported	Scs:	1
Scsv:	0	Scp:	0
Sca:	0	Watlev:	Not Reported
Watlevdate:	Not Reported	Artflow:	Not Reported
Wellplug48:	0	Tpturbine:	0
Tpjet:	0	Tpsubmersi:	0
Tpcylinder:	0	Tpotherck:	0
Tpother:	Not Reported	Pumpbowlde:	Not Reported
Wtpump:	0	Wtbailer:	1
Wtjetted:	0	Wtestimate:	0
Welltestyi:	Not Reported	Welltestdr:	Not Reported
Welltesthr:	Not Reported	Watqualund:	0
Watqualu 1:	1	Watertype:	Not Reported
Stratdepth:	Not Reported	Chemanaly:	1
Chemanaln:	0	Undnatural:	0

GEOCHECK VERSION 2.1
STATE DATABASE WELL INFORMATION

Untype:	Not Reported	Undhydro:	0
Undhaz:	0	Undotherck:	0
Undother:	Not Reported		
Undcertify:	0	Compname:	Alpine field services
Drllicno:	58337		
Compstreet:	9095 Emmott Rd.	Compcity:	Houston
Compstate:	TX	Compzip:	77040
Drillernam:	Joshua Crow	Traineenam:	Not Reported
Tnum:	Not Reported		
Comments:	Not Reported		
Confidenti:	0	Letterrecv:	Not Reported
Deleted:	0	Insdate:	Not Reported
Site id:	TXMON3000255394		
Latitude:	29.786388		
Longitude:	-95.426388		

Map ID:	72		
Dateentere:	05-JUL-11	Ownname:	Grace Bible Church
Ownstreet:	1111 West 14th St		
Owncity:	Houston	Ownstate:	TX
Ownzip:	77008	County:	Harris
Wellstreet:	6325 Hurst		
Wellcity:	Houston	Wellzip:	Not Reported
Own:	MW-4		
Lat dec:	29.786388		
Long dec:	-95.426388		
Elev:	0		
Brandmodel:	Not Reported		
Gn:	65138		
Gn1:	65	Gn75:	13
Gn25:	8	Twn:	1
Twd:	0	Twr:	0
Twrp:	0	Twrg:	0
Um:	1	Ue:	0
Ud:	0	Uin:	0
Uir:	0	Ug:	0
Uij:	0	Up:	0
Udw:	0	Ut:	0
Us:	0	Uf:	0
Pby:	0	Pbn:	0
Datestart:	26-MAR-10	Datecomp:	26-MAR-10
Dia1:	8.25	Dia1to:	40
Dia2:	Not Reported	Dia2from:	Not Reported
Dia2to:	Not Reported	Dia3:	Not Reported
Dia3from:	Not Reported	Dia3to:	Not Reported
Dmdriven:	0	Dmairrotar:	0
Dmmudrotar:	0	Dmbored:	0
Dmairham:	0	Dmcabletoo:	0
Dmjetted:	0	Dmhollowst:	1
Dmrevcirc:	0	Dmotherck:	0
Dmother:	Not Reported	Bco:	0
Bcs:	0	Bcg:	1
Bcgs:	20/40	Bcu:	0
Bcoc:	0	Bcot:	Not Reported
Gpf:	18	Gpt:	40
Cemfrom1:	0	Cemto1:	1
Nosacks1:	Concrete	Cemfrom2:	1

GEOCHECK VERSION 2.1
STATE DATABASE WELL INFORMATION

Cemto2:	18	Nosacks2:	Grout
Cemfrom3:	18	Cemto3:	20
Nosacks3:	Bentonite	Cementmeth:	Not Reported
Cementby:	Not Reported	Ds:	Not Reported
Dpl:	Not Reported	Dsv:	Not Reported
Appvar:	Not Reported	Scs:	1
Scsv:	0	Scp:	0
Sca:	0	Watlev:	Not Reported
Watlevdate:	Not Reported	Artflow:	Not Reported
Wellplug48:	0	Tpturbine:	0
Tpjet:	0	Tpsubmersi:	0
Tpcylinder:	0	Tpotherck:	0
Tpother:	Not Reported	Pumpbowlde:	Not Reported
Wtpump:	0	Wtbailer:	1
Wtjetted:	0	Wtestimate:	0
Welltestyi:	Not Reported	Welltestdr:	Not Reported
Welltesthr:	Not Reported	Watqualund:	0
Watqualu 1:	1	Watertype:	Not Reported
Stratdepth:	Not Reported	Chemanaly:	1
Chemanaln:	0	Undnatural:	0
Untype:	Not Reported	Undhydro:	0
Undhaz:	0	Undotherck:	0
Undother:	Not Reported		
Undcertify:	0	Compname:	Alpine field services
Drllicno:	58337		
Compstreet:	9095 Emmott Rd.	Compcity:	Houston
Compstate:	TX	Compzip:	77040
Drillernam:	Joshua Crow	Traineenam:	Not Reported
Tnum:	Not Reported		
Comments:	Not Reported		
Confidenti:	0	Letterrecv:	Not Reported
Deleted:	0	Insdate:	Not Reported
Site id:	TXMON3000255399		
Latitude:	29.786388		
Longitude:	-95.426388		

Map ID:	72		
Dateentere:	05-JUL-11	Ownname:	Grace Bible Church
Ownstreet:	1111 West 14th St		
Owncity:	Houston	Ownstate:	TX
Ownzip:	77008	County:	Harris
Wellstreet:	6325 Hurst		
Wellcity:	Houston	Wellzip:	Not Reported
Own:	MW-3		
Lat dec:	29.786388		
Long dec:	-95.426388		
Elev:	0		
Brandmodel:	Not Reported		
Gn:	65138		
Gn1:	65	Gn75:	13
Gn25:	8	Twn:	1
Twd:	0	Twr:	0
Twrp:	0	Twrg:	0
Um:	1	Ue:	0
Ud:	0	Uin:	0
Uir:	0	Ug:	0
Uij:	0	Up:	0

GEOCHECK VERSION 2.1
STATE DATABASE WELL INFORMATION

Udw:	0	Ut:	0
Us:	0	Uf:	0
Pby:	0	Pbn:	0
Datestart:	26-MAR-10	Datecomp:	26-MAR-10
Dia1:	8.25	Dia1to:	38
Dia2:	Not Reported	Dia2from:	Not Reported
Dia2to:	Not Reported	Dia3:	Not Reported
Dia3from:	Not Reported	Dia3to:	Not Reported
Dmdriven:	0	Dmairrotar:	0
Dmmudrotar:	0	Dmbored:	0
Dmairham:	0	Dmcabletoo:	0
Dmjetted:	0	Dmhollowst:	1
Dmrevcirc:	0	Dmotherck:	0
Dmother:	Not Reported	Bco:	0
Bcs:	0	Bcg:	1
Bcgs:	20/40	Bcu:	0
Bcoc:	0	Bcot:	Not Reported
Gpf:	16	Gpt:	38
Cemfrom1:	0	Cemto1:	1
Nosacks1:	Concrete	Cemfrom2:	1
Cemto2:	16	Nosacks2:	Grout
Cemfrom3:	16	Cemto3:	18
Nosacks3:	Bentonite	Cementmeth:	Not Reported
Cementby:	Not Reported	Ds:	Not Reported
Dpl:	Not Reported	Dsv:	Not Reported
Appvar:	Not Reported	Scs:	1
Scsv:	0	Scp:	0
Sca:	0	Watlev:	Not Reported
Watlevdate:	Not Reported	Artflow:	Not Reported
Wellplug48:	0	Tpturbine:	0
Tpjet:	0	Tpsubmersi:	0
Tpcylinder:	0	Tpotherck:	0
Tpother:	Not Reported	Pumpbowlde:	Not Reported
Wtpump:	0	Wtbailer:	1
Wtjetted:	0	Wtestimate:	0
Welltestyi:	Not Reported	Welltestdr:	Not Reported
Welltesthr:	Not Reported	Watqualund:	0
Watqualu 1:	1	Watertype:	Not Reported
Stratdepth:	Not Reported	Chemanaly:	1
Chemanaln:	0	Undnatural:	0
Untype:	Not Reported	Undhydro:	0
Undhaz:	0	Undotherck:	0
Undother:	Not Reported		
Undcertify:	0	Compname:	Alpine field services
Drllicno:	58337		
Compstreet:	9095 Emmott Rd.	Compcity:	Houston
Compstate:	TX	Compzip:	77040
Drillernam:	Joshua Crow	Traineenam:	Not Reported
Tnum:	Not Reported		
Comments:	Not Reported		
Confidenti:	0	Letterrecv:	Not Reported
Deleted:	0	Insdate:	Not Reported
Site id:	TXMON3000255396		
Latitude:	29.786388		
Longitude:	-95.426388		

GEOCHECK VERSION 2.1
STATE DATABASE WELL INFORMATION

Map ID:	72		
Dateentere:	05-JUL-11	Ownname:	Grace Bible Church
Ownstreet:	1111 West 14th St		
Owncity:	Houston	Ownstate:	TX
Ownzip:	77008	County:	Harris
Wellstreet:	6325 Hurst		
Wellcity:	Houston	Wellzip:	Not Reported
Own:	MW-3		
Lat dec:	29.786388		
Long dec:	-95.426388		
Elev:	0		
Brandmodel:	Not Reported		
Gn:	65138		
Gn1:	65	Gn75:	13
Gn25:	8	Twn:	1
Twd:	0	Twr:	0
Twrp:	0	Twrg:	0
Um:	1	Ue:	0
Ud:	0	Uin:	0
Uir:	0	Ug:	0
Uij:	0	Up:	0
Udw:	0	Ut:	0
Us:	0	Uf:	0
Pby:	0	Pbn:	0
Datestart:	26-MAR-10	Datecomp:	26-MAR-10
Dia1:	8.25	Dia1to:	38
Dia2:	Not Reported	Dia2from:	Not Reported
Dia2to:	Not Reported	Dia3:	Not Reported
Dia3from:	Not Reported	Dia3to:	Not Reported
Dmdriven:	0	Dmairrotar:	0
Dmmudrotar:	0	Dmbored:	0
Dmairham:	0	Dmcabletoo:	0
Dmjetted:	0	Dmhollowst:	1
Dmrevcirc:	0	Dmotherck:	0
Dmother:	Not Reported	Bco:	0
Bcs:	0	Bcg:	1
Bcgs:	20/40	Bcu:	0
Bcoc:	0	Bcot:	Not Reported
Gpf:	16	Gpt:	38
Cemfrom1:	0	Cemto1:	1
Nosacks1:	Concrete	Cemfrom2:	1
Cemto2:	16	Nosacks2:	Grout
Cemfrom3:	16	Cemto3:	18
Nosacks3:	Bentonite	Cementmeth:	Not Reported
Cementby:	Not Reported	Ds:	Not Reported
Dpl:	Not Reported	Dsv:	Not Reported
Appvar:	Not Reported	Scs:	1
Scsv:	0	Scp:	0
Sca:	0	Watlev:	Not Reported
Watlevdate:	Not Reported	Artflow:	Not Reported
Wellplug48:	0	Tpturbine:	0
Tpjet:	0	Tpsubmersi:	0
Tpcylinder:	0	Tpotherck:	0
Tpother:	Not Reported	Pumpbowlde:	Not Reported
Wtpump:	0	Wtbailer:	1
Wtjetted:	0	Wtestimate:	0
Welltestyi:	Not Reported	Welltestdr:	Not Reported
Welltesthr:	Not Reported	Watqualund:	0
Watqualu 1:	1	Watertype:	Not Reported
Stratdepth:	Not Reported	Chemanaly:	1
Chemanaln:	0	Undnatural:	0

GEOCHECK VERSION 2.1
STATE DATABASE WELL INFORMATION

Untype:	Not Reported	Undhydro:	0
Undhaz:	0	Undotherck:	0
Undother:	Not Reported		
Undcertify:	0	Compname:	Alpine field services
Drllicno:	58337		
Compstreet:	9095 Emmott Rd.	Compcity:	Houston
Compstate:	TX	Compzip:	77040
Drillernam:	Joshua Crow	Traineenam:	Not Reported
Tnum:	Not Reported		
Comments:	Not Reported		
Confidenti:	0	Letterrecv:	Not Reported
Deleted:	0	Insdate:	Not Reported
Site id:	TXMON3000255410		
Latitude:	29.786388		
Longitude:	-95.426388		

Map ID:	72		
Dateentere:	05-JUL-11	Ownname:	Grace Bible Church
Ownstreet:	1111 West 14th St		
Owncity:	Houston	Ownstate:	TX
Ownzip:	77008	County:	Harris
Wellstreet:	6325 Hurst		
Wellcity:	Houston	Wellzip:	Not Reported
Own:	TMW-2		
Lat dec:	29.786388		
Long dec:	-95.426388		
Elev:	0		
Brandmodel:	Not Reported		
Gn:	65138		
Gn1:	65	Gn75:	13
Gn25:	8	Twn:	1
Twd:	0	Twr:	0
Twrp:	0	Twrg:	0
Um:	1	Ue:	0
Ud:	0	Uin:	0
Uir:	0	Ug:	0
Uij:	0	Up:	0
Udw:	0	Ut:	0
Us:	0	Uf:	0
Pby:	0	Pbn:	0
Datestart:	22-DEC-09	Datecomp:	22-DEC-09
Dia1:	2	Dia1to:	28
Dia2:	Not Reported	Dia2from:	Not Reported
Dia2to:	Not Reported	Dia3:	Not Reported
Dia3from:	Not Reported	Dia3to:	Not Reported
Dmdriven:	0	Dmairrotar:	0
Dmmudrotar:	0	Dmbored:	0
Dmairham:	0	Dmcabletoo:	0
Dmjetted:	0	Dmhollowst:	1
Dmrevcirc:	0	Dmotherck:	0
Dmother:	Not Reported	Bco:	0
Bcs:	0	Bcg:	1
Bcgs:	20/40	Bcu:	0
Bcoc:	0	Bcot:	Not Reported
Gpf:	15	Gpt:	28
Cemfrom1:	0	Cemto1:	28
Nosacks1:	Bentonite	Cemfrom2:	Not Reported

GEOCHECK VERSION 2.1
STATE DATABASE WELL INFORMATION

Cemto2:	Not Reported	Nosacks2:	Not Reported
Cemfrom3:	Not Reported	Cemto3:	Not Reported
Nosacks3:	Not Reported	Cementmeth:	Not Reported
Cementby:	Not Reported	Ds:	Not Reported
Dpl:	Not Reported	Dsv:	Not Reported
Appvar:	Not Reported	Scs:	1
Scsv:	0	Scp:	0
Sca:	0	Watlev:	Not Reported
Watlevdate:	Not Reported	Artflow:	Not Reported
Wellplug48:	1	Tpturbine:	0
Tpjet:	0	Tpsubmersi:	0
Tpcylinder:	0	Tpotherck:	0
Tpother:	Not Reported	Pumpbowlde:	Not Reported
Wtpump:	0	Wtbailer:	1
Wtjetted:	0	Wtestimate:	0
Welltestyi:	Not Reported	Welltestdr:	Not Reported
Welltesthr:	Not Reported	Watqualund:	0
Watqualu 1:	1	Watertype:	Not Reported
Stratdepth:	Not Reported	Chemanaly:	1
Chemanaln:	0	Undnatural:	0
Untype:	Not Reported	Undhydro:	0
Undhaz:	0	Undotherck:	0
Undother:	Not Reported		
Undcertify:	0	Compname:	Alpine field services
Drllicno:	58337		
Compstreet:	9095 Emmott Rd.	Compcity:	Houston
Compstate:	TX	Compzip:	77040
Drillernam:	Joshua Crow	Traineenam:	Not Reported
Tnum:	Not Reported		
Comments:	Not Reported		
Confidenti:	0	Letterrecv:	Not Reported
Deleted:	0	Insdate:	Not Reported
Site id:	TXMON3000255423		
Latitude:	29.786388		
Longitude:	-95.426388		

Map ID:	72		
Dateentere:	05-JUL-11	Ownname:	Grace Bible Church
Ownstreet:	1111 West 14th St		
Owncity:	Houston	Ownstate:	TX
Ownzip:	77008	County:	Harris
Wellstreet:	6325 Hurst		
Wellcity:	Houston	Wellzip:	Not Reported
Own:	TMW-1		
Lat dec:	29.786388		
Long dec:	-95.426388		
Elev:	0		
Brandmodel:	Not Reported		
Gn:	65138		
Gn1:	65	Gn75:	13
Gn25:	8	Twn:	1
Twd:	0	Twr:	0
Twrp:	0	Twrg:	0
Um:	1	Ue:	0
Ud:	0	Uin:	0
Uir:	0	Ug:	0
Uij:	0	Up:	0

GEOCHECK VERSION 2.1
STATE DATABASE WELL INFORMATION

Udw:	0	Ut:	0
Us:	0	Uf:	0
Pby:	0	Pbn:	0
Datestart:	22-DEC-09	Datecomp:	22-DEC-09
Dia1:	2	Dia1to:	28
Dia2:	Not Reported	Dia2from:	Not Reported
Dia2to:	Not Reported	Dia3:	Not Reported
Dia3from:	Not Reported	Dia3to:	Not Reported
Dmdriven:	0	Dmairrotar:	0
Dmmudrotar:	0	Dmbored:	0
Dmairham:	0	Dmcabletoo:	0
Dmjetted:	0	Dmhollowst:	1
Dmrevcirc:	0	Dmotherck:	0
Dmother:	Not Reported	Bco:	0
Bcs:	0	Bcg:	1
Bcgs:	20/40	Bcu:	0
Bcoc:	0	Bcot:	Not Reported
Gpf:	15	Gpt:	28
Cemfrom1:	0	Cemto1:	28
Nosacks1:	Bentonite	Cemfrom2:	Not Reported
Cemto2:	Not Reported	Nosacks2:	Not Reported
Cemfrom3:	Not Reported	Cemto3:	Not Reported
Nosacks3:	Not Reported	Cementmeth:	Not Reported
Cementby:	Not Reported	Ds:	Not Reported
Dpl:	Not Reported	Dsv:	Not Reported
Appvar:	Not Reported	Scs:	1
Scsv:	0	Scp:	0
Sca:	0	Watlev:	Not Reported
Watlevdate:	Not Reported	Artflow:	Not Reported
Wellplug48:	1	Tpturbine:	0
Tpjet:	0	Tpsubmersi:	0
Tpcylinder:	0	Tpotherck:	0
Tpother:	Not Reported	Pumpbowlde:	Not Reported
Wtpump:	0	Wtbailer:	1
Wtjetted:	0	Wtestimate:	0
Welltestyi:	Not Reported	Welltestdr:	Not Reported
Welltesthr:	Not Reported	Watqualund:	0
Watqualu 1:	1	Watertype:	Not Reported
Stratdepth:	Not Reported	Chemanaly:	1
Chemanaln:	0	Undnatural:	0
Untype:	Not Reported	Undhydro:	0
Undhaz:	0	Undotherck:	0
Undother:	Not Reported		
Undcertify:	0	Compname:	Alpine field services
Drllicno:	58337		
Compstreet:	9095 Emmott Rd.	Compcity:	Houston
Compstate:	TX	Compzip:	77040
Drillernam:	Joshua Crow	Traineenam:	Not Reported
Tnum:	Not Reported		
Comments:	Not Reported		
Confidenti:	0	Letterrecv:	Not Reported
Deleted:	0	Insdate:	Not Reported
Site id:	TXMON3000255420		
Latitude:	29.786388		
Longitude:	-95.426388		

GEOCHECK VERSION 2.1
STATE DATABASE WELL INFORMATION

Map ID:	72		
Dateentere:	09-DEC-13	Ownname:	Former Seatex Corp.Prop.
Ownstreet:	6325		
Owncity:	Not Reported	Ownstate:	Not Reported
Ownzip:	Not Reported	County:	Harris
Wellstreet:	6325 Hurst		
Wellcity:	Houston	Wellzip:	77008
Own:	Mw8		
Lat dec:	29.786388		
Long dec:	-95.426388		
Elev:	0		
Brandmodel:	Not Reported		
Gn:	65138		
Gn1:	65	Gn75:	13
Gn25:	8	Twn:	1
Twd:	0	Twr:	0
Twrp:	0	Twrg:	0
Um:	1	Ue:	0
Ud:	0	Uin:	0
Uir:	0	Ug:	0
Uij:	0	Up:	0
Udw:	0	Ut:	0
Us:	0	Uf:	0
Pby:	0	Pbn:	0
Datestart:	19-JAN-12	Datecomp:	19-JAN-12
Dia1:	8	Dia1to:	42
Dia2:	Not Reported	Dia2from:	Not Reported
Dia2to:	Not Reported	Dia3:	Not Reported
Dia3from:	Not Reported	Dia3to:	Not Reported
Dmdriven:	0	Dmairrotar:	0
Dmmudrotar:	0	Dmbored:	0
Dmairham:	0	Dmcabletoo:	0
Dmjetted:	0	Dmhollowst:	1
Dmrevcirc:	0	Dmotherck:	0
Dmother:	Not Reported	Bco:	0
Bcs:	0	Bcg:	1
Bcgs:	20/40	Bcu:	0
Bcoc:	0	Bcot:	Not Reported
Gpf:	42	Gpt:	18
Cemfrom1:	18	Cemto1:	1
Nosacks1:	9	Cemfrom2:	Not Reported
Cemto2:	Not Reported	Nosacks2:	Not Reported
Cemfrom3:	Not Reported	Cemto3:	Not Reported
Nosacks3:	Not Reported	Cementmeth:	Not Reported
Cementby:	Not Reported	Ds:	Not Reported
Dpl:	Not Reported	Dsv:	Not Reported
Appvar:	Not Reported	Scs:	0
Scsv:	0	Scp:	0
Sca:	1	Watlev:	Not Reported
Watlevdate:	Not Reported	Artflow:	Not Reported
Wellplug48:	0	Tpturbine:	0
Tpjet:	0	Tpsubmersi:	0
Tpcylinder:	0	Tpotherck:	0
Tpother:	Not Reported	Pumpbowlde:	Not Reported
Wtpump:	0	Wtbailer:	0
Wtjetted:	0	Wtestimate:	0
Welltestyi:	Not Reported	Welltestdr:	Not Reported
Welltesthr:	Not Reported	Watqualund:	0
Watqualu 1:	0	Watertype:	Not Reported
Stratdepth:	Not Reported	Chemanaly:	0
Chemanaln:	0	Undnatural:	0

GEOCHECK VERSION 2.1
STATE DATABASE WELL INFORMATION

Untype:	Not Reported	Undhydro:	0
Undhaz:	0	Undotherck:	0
Undother:	Not Reported		
Undcertify:	0	Compname:	Alpine Field Services
Drllicno:	58337		
Compstreet:	6830 Barney Rd.	Compcity:	Hoston
Compstate:	TX	Compzip:	77092
Drillernam:	Joshua Crow	Traineenam:	Not Reported
Tnum:	Not Reported		
Comments:	Not Reported		
Confidenti:	0	Letterrecv:	Not Reported
Deleted:	0	Insdate:	Not Reported
Site id:	TXMON3000344159		
Latitude:	29.786388		
Longitude:	-95.426388		

Map ID:	72		
Dateentere:	09-DEC-13	Ownname:	Former Seatex Corp.Prop.
Ownstreet:	6325		
Owncity:	Not Reported	Ownstate:	Not Reported
Ownzip:	Not Reported	County:	Harris
Wellstreet:	6325 Hurst		
Wellcity:	Houston	Wellzip:	77008
Own:	Mw8		
Lat dec:	29.786388		
Long dec:	-95.426388		
Elev:	0		
Brandmodel:	Not Reported		
Gn:	65138		
Gn1:	65	Gn75:	13
Gn25:	8	Twn:	1
Twd:	0	Twr:	0
Twrp:	0	Twrg:	0
Um:	1	Ue:	0
Ud:	0	Uin:	0
Uir:	0	Ug:	0
Uij:	0	Up:	0
Udw:	0	Ut:	0
Us:	0	Uf:	0
Pby:	0	Pbn:	0
Datestart:	19-JAN-12	Datecomp:	19-JAN-12
Dia1:	8	Dia1to:	42
Dia2:	Not Reported	Dia2from:	Not Reported
Dia2to:	Not Reported	Dia3:	Not Reported
Dia3from:	Not Reported	Dia3to:	Not Reported
Dmdriven:	0	Dmairrotar:	0
Dmmudrotar:	0	Dmbored:	0
Dmairham:	0	Dmcabletoo:	0
Dmjetted:	0	Dmhollowst:	1
Dmrevcirc:	0	Dmotherck:	0
Dmother:	Not Reported	Bco:	0
Bcs:	0	Bcg:	1
Bcgs:	20/40	Bcu:	0
Bcoc:	0	Bcot:	Not Reported
Gpf:	42	Gpt:	18
Cemfrom1:	18	Cemto1:	1
Nosacks1:	9	Cemfrom2:	Not Reported

GEOCHECK VERSION 2.1
STATE DATABASE WELL INFORMATION

Cemto2:	Not Reported	Nosacks2:	Not Reported
Cemfrom3:	Not Reported	Cemto3:	Not Reported
Nosacks3:	Not Reported	Cementmeth:	Not Reported
Cementby:	Not Reported	Ds:	Not Reported
Dpl:	Not Reported	Dsv:	Not Reported
Appvar:	Not Reported	Scs:	0
Scsv:	0	Scp:	0
Sca:	1	Watlev:	Not Reported
Watlevdate:	Not Reported	Artflow:	Not Reported
Wellplug48:	0	Tpturbine:	0
Tpjet:	0	Tpsubmersi:	0
Tpcylinder:	0	Tpotherck:	0
Tpother:	Not Reported	Pumpbowlde:	Not Reported
Wtpump:	0	Wtbailer:	0
Wtjetted:	0	Wtestimate:	0
Welltestyi:	Not Reported	Welltestdr:	Not Reported
Welltesthr:	Not Reported	Watqualund:	0
Watqualu 1:	0	Watertype:	Not Reported
Stratdepth:	Not Reported	Chemanaly:	0
Chemanaln:	0	Undnatural:	0
Untype:	Not Reported	Undhydro:	0
Undhaz:	0	Undotherck:	0
Undother:	Not Reported		
Undcertify:	0	Compname:	Alpine Field Services
Drllicno:	58337		
Compstreet:	6830 Barney Rd.	Compcity:	Hoston
Compstate:	TX	Compzip:	77092
Drillernam:	Joshua Crow	Traineenam:	Not Reported
Tnum:	Not Reported		
Comments:	Not Reported		
Confidenti:	0	Letterrecv:	Not Reported
Deleted:	0	Insdate:	Not Reported
Site id:	TXMON3000344158		
Latitude:	29.786388		
Longitude:	-95.426388		

Map ID:	72		
Dateentere:	05-JUL-11	Ownname:	Grace Bible Church
Ownstreet:	1111 West 14th St		
Owncity:	Houston	Ownstate:	TX
Ownzip:	77008	County:	Harris
Wellstreet:	6325 Hurst		
Wellcity:	Houston	Wellzip:	Not Reported
Own:	MW-3		
Lat dec:	29.786388		
Long dec:	-95.426388		
Elev:	0		
Brandmodel:	Not Reported		
Gn:	65138		
Gn1:	65	Gn75:	13
Gn25:	8	Twn:	1
Twd:	0	Twr:	0
Twrp:	0	Twrg:	0
Um:	1	Ue:	0
Ud:	0	Uin:	0
Uir:	0	Ug:	0
Uij:	0	Up:	0

GEOCHECK VERSION 2.1
STATE DATABASE WELL INFORMATION

Udw:	0	Ut:	0
Us:	0	Uf:	0
Pby:	0	Pbn:	0
Datestart:	26-MAR-10	Datecomp:	26-MAR-10
Dia1:	8.25	Dia1to:	38
Dia2:	Not Reported	Dia2from:	Not Reported
Dia2to:	Not Reported	Dia3:	Not Reported
Dia3from:	Not Reported	Dia3to:	Not Reported
Dmdriven:	0	Dmairrotar:	0
Dmmudrotar:	0	Dmbored:	0
Dmairham:	0	Dmcabletoo:	0
Dmjetted:	0	Dmhollowst:	1
Dmrevcirc:	0	Dmotherck:	0
Dmother:	Not Reported	Bco:	0
Bcs:	0	Bcg:	1
Bcgs:	20/40	Bcu:	0
Bcoc:	0	Bcot:	Not Reported
Gpf:	16	Gpt:	38
Cemfrom1:	0	Cemto1:	1
Nosacks1:	Concrete	Cemfrom2:	1
Cemto2:	16	Nosacks2:	Grout
Cemfrom3:	16	Cemto3:	18
Nosacks3:	Bentonite	Cementmeth:	Not Reported
Cementby:	Not Reported	Ds:	Not Reported
Dpl:	Not Reported	Dsv:	Not Reported
Appvar:	Not Reported	Scs:	1
Scsv:	0	Scp:	0
Sca:	0	Watlev:	Not Reported
Watlevdate:	Not Reported	Artflow:	Not Reported
Wellplug48:	0	Tpturbine:	0
Tpjet:	0	Tpsubmersi:	0
Tpcylinder:	0	Tpotherck:	0
Tpother:	Not Reported	Pumpbowlde:	Not Reported
Wtpump:	0	Wtbailer:	1
Wtjetted:	0	Wtestimate:	0
Welltestyi:	Not Reported	Welltestdr:	Not Reported
Welltesthr:	Not Reported	Watqualund:	0
Watqualu 1:	1	Watertype:	Not Reported
Stratdepth:	Not Reported	Chemanaly:	1
Chemanaln:	0	Undnatural:	0
Untype:	Not Reported	Undhydro:	0
Undhaz:	0	Undotherck:	0
Undother:	Not Reported		
Undcertify:	0	Compname:	Alpine field services
Drllicno:	58337		
Compstreet:	9095 Emmott Rd.	Compcity:	Houston
Compstate:	TX	Compzip:	77040
Drillernam:	Joshua Crow	Traineenam:	Not Reported
Tnum:	Not Reported		
Comments:	Not Reported		
Confidenti:	0	Letterrecv:	Not Reported
Deleted:	0	Insdate:	Not Reported
Site id:	TXMON3000255416		
Latitude:	29.786388		
Longitude:	-95.426388		

GEOCHECK VERSION 2.1
STATE DATABASE WELL INFORMATION

Map ID:	72		
Dateentere:	05-JUL-11	Ownname:	Grace Bible Church
Ownstreet:	1111 West 14th St		
Owncity:	Houston	Ownstate:	TX
Ownzip:	77008	County:	Harris
Wellstreet:	6325 Hurst		
Wellcity:	Houston	Wellzip:	Not Reported
Own:	MW-3		
Lat dec:	29.786388		
Long dec:	-95.426388		
Elev:	0		
Brandmodel:	Not Reported		
Gn:	65138		
Gn1:	65	Gn75:	13
Gn25:	8	Twn:	1
Twd:	0	Twr:	0
Twrp:	0	Twrg:	0
Um:	1	Ue:	0
Ud:	0	Uin:	0
Uir:	0	Ug:	0
Uij:	0	Up:	0
Udw:	0	Ut:	0
Us:	0	Uf:	0
Pby:	0	Pbn:	0
Datestart:	26-MAR-10	Datecomp:	26-MAR-10
Dia1:	8.25	Dia1to:	38
Dia2:	Not Reported	Dia2from:	Not Reported
Dia2to:	Not Reported	Dia3:	Not Reported
Dia3from:	Not Reported	Dia3to:	Not Reported
Dmdriven:	0	Dmairrotar:	0
Dmmudrotar:	0	Dmbored:	0
Dmairham:	0	Dmcabletoo:	0
Dmjetted:	0	Dmhollowst:	1
Dmrevcirc:	0	Dmotherck:	0
Dmother:	Not Reported	Bco:	0
Bcs:	0	Bcg:	1
Bcgs:	20/40	Bcu:	0
Bcoc:	0	Bcot:	Not Reported
Gpf:	16	Gpt:	38
Cemfrom1:	0	Cemto1:	1
Nosacks1:	Concrete	Cemfrom2:	1
Cemto2:	16	Nosacks2:	Grout
Cemfrom3:	16	Cemto3:	18
Nosacks3:	Bentonite	Cementmeth:	Not Reported
Cementby:	Not Reported	Ds:	Not Reported
Dpl:	Not Reported	Dsv:	Not Reported
Appvar:	Not Reported	Scs:	1
Scsv:	0	Scp:	0
Sca:	0	Watlev:	Not Reported
Watlevdate:	Not Reported	Artflow:	Not Reported
Wellplug48:	0	Tpturbine:	0
Tpjet:	0	Tpsubmersi:	0
Tpcylinder:	0	Tpotherck:	0
Tpother:	Not Reported	Pumpbowlde:	Not Reported
Wtpump:	0	Wtbailer:	1
Wtjetted:	0	Wtestimate:	0
Welltestyi:	Not Reported	Welltestdr:	Not Reported
Welltesthr:	Not Reported	Watqualund:	0
Watqualu 1:	1	Watertype:	Not Reported
Stratdepth:	Not Reported	Chemanaly:	1
Chemanaln:	0	Undnatural:	0

GEOCHECK VERSION 2.1
STATE DATABASE WELL INFORMATION

Untype:	Not Reported	Undhydro:	0
Undhaz:	0	Undotherck:	0
Undother:	Not Reported		
Undcertify:	0	Compname:	Alpine field services
Drllicno:	58337		
Compstreet:	9095 Emmott Rd.	Compcity:	Houston
Compstate:	TX	Compzip:	77040
Drillernam:	Joshua Crow	Traineenam:	Not Reported
Tnum:	Not Reported		
Comments:	Not Reported		
Confidenti:	0	Letterrecv:	Not Reported
Deleted:	0	Insdate:	Not Reported
Site id:	TXMON3000255412		
Latitude:	29.786388		
Longitude:	-95.426388		

Map ID:	72		
Dateentere:	05-JUL-11	Ownname:	Grace Bible Church
Ownstreet:	1111 West 14th St		
Owncity:	Houston	Ownstate:	TX
Ownzip:	77008	County:	Harris
Wellstreet:	6325 Hurst		
Wellcity:	Houston	Wellzip:	Not Reported
Own:	MW-3		
Lat dec:	29.786388		
Long dec:	-95.426388		
Elev:	0		
Brandmodel:	Not Reported		
Gn:	65138		
Gn1:	65	Gn75:	13
Gn25:	8	Twn:	1
Twd:	0	Twr:	0
Twrp:	0	Twrg:	0
Um:	1	Ue:	0
Ud:	0	Uin:	0
Uir:	0	Ug:	0
Uij:	0	Up:	0
Udw:	0	Ut:	0
Us:	0	Uf:	0
Pby:	0	Pbn:	0
Datestart:	26-MAR-10	Datecomp:	26-MAR-10
Dia1:	8.25	Dia1to:	38
Dia2:	Not Reported	Dia2from:	Not Reported
Dia2to:	Not Reported	Dia3:	Not Reported
Dia3from:	Not Reported	Dia3to:	Not Reported
Dmdriven:	0	Dmairrotar:	0
Dmmudrotar:	0	Dmbored:	0
Dmairham:	0	Dmcabletoo:	0
Dmjetted:	0	Dmhollowst:	1
Dmrevcirc:	0	Dmotherck:	0
Dmother:	Not Reported	Bco:	0
Bcs:	0	Bcg:	1
Bcgs:	20/40	Bcu:	0
Bcoc:	0	Bcot:	Not Reported
Gpf:	16	Gpt:	38
Cemfrom1:	0	Cemto1:	1
Nosacks1:	Concrete	Cemfrom2:	1

GEOCHECK VERSION 2.1
STATE DATABASE WELL INFORMATION

Cemto2:	16	Nosacks2:	Grout
Cemfrom3:	16	Cemto3:	18
Nosacks3:	Bentonite	Cementmeth:	Not Reported
Cementby:	Not Reported	Ds:	Not Reported
Dpl:	Not Reported	Dsv:	Not Reported
Appvar:	Not Reported	Scs:	1
Scsv:	0	Scp:	0
Sca:	0	Watlev:	Not Reported
Watlevdate:	Not Reported	Artflow:	Not Reported
Wellplug48:	0	Tpturbine:	0
Tpjet:	0	Tpsubmersi:	0
Tpcylinder:	0	Tpotherck:	0
Tpother:	Not Reported	Pumpbowlde:	Not Reported
Wtpump:	0	Wtbailer:	1
Wtjetted:	0	Wtestimate:	0
Welltestyi:	Not Reported	Welltestdr:	Not Reported
Welltesthr:	Not Reported	Watqualund:	0
Watqualu 1:	1	Watertype:	Not Reported
Stratdepth:	Not Reported	Chemanaly:	1
Chemanaln:	0	Undnatural:	0
Untype:	Not Reported	Undhydro:	0
Undhaz:	0	Undotherck:	0
Undother:	Not Reported		
Undcertify:	0	Compname:	Alpine field services
Drllicno:	58337		
Compstreet:	9095 Emmott Rd.	Compcity:	Houston
Compstate:	TX	Compzip:	77040
Drillernam:	Joshua Crow	Traineenam:	Not Reported
Tnum:	Not Reported		
Comments:	Not Reported		
Confidenti:	0	Letterrecv:	Not Reported
Deleted:	0	Insdate:	Not Reported
Site id:	TXMON3000255411		
Latitude:	29.786388		
Longitude:	-95.426388		

Map ID:	72		
Dateentere:	05-JUL-11	Ownname:	Grace Bible Church
Ownstreet:	1111 West 14th St		
Owncity:	Houston	Ownstate:	TX
Ownzip:	77008	County:	Harris
Wellstreet:	6325 Hurst		
Wellcity:	Houston	Wellzip:	Not Reported
Own:	MW-3		
Lat dec:	29.786388		
Long dec:	-95.426388		
Elev:	0		
Brandmodel:	Not Reported		
Gn:	65138		
Gn1:	65	Gn75:	13
Gn25:	8	Twn:	1
Twd:	0	Twr:	0
Twrp:	0	Twrg:	0
Um:	1	Ue:	0
Ud:	0	Uin:	0
Uir:	0	Ug:	0
Uij:	0	Up:	0

GEOCHECK VERSION 2.1
STATE DATABASE WELL INFORMATION

Udw:	0	Ut:	0
Us:	0	Uf:	0
Pby:	0	Pbn:	0
Datestart:	26-MAR-10	Datecomp:	26-MAR-10
Dia1:	8.25	Dia1to:	38
Dia2:	Not Reported	Dia2from:	Not Reported
Dia2to:	Not Reported	Dia3:	Not Reported
Dia3from:	Not Reported	Dia3to:	Not Reported
Dmdriven:	0	Dmairrotar:	0
Dmmudrotar:	0	Dmbored:	0
Dmairham:	0	Dmcabletoo:	0
Dmjetted:	0	Dmhollowst:	1
Dmrevcirc:	0	Dmotherck:	0
Dmother:	Not Reported	Bco:	0
Bcs:	0	Bcg:	1
Bcgs:	20/40	Bcu:	0
Bcoc:	0	Bcot:	Not Reported
Gpf:	16	Gpt:	38
Cemfrom1:	0	Cemto1:	1
Nosacks1:	Concrete	Cemfrom2:	1
Cemto2:	16	Nosacks2:	Grout
Cemfrom3:	16	Cemto3:	18
Nosacks3:	Bentonite	Cementmeth:	Not Reported
Cementby:	Not Reported	Ds:	Not Reported
Dpl:	Not Reported	Dsv:	Not Reported
Appvar:	Not Reported	Scs:	1
Scsv:	0	Scp:	0
Sca:	0	Watlev:	Not Reported
Watlevdate:	Not Reported	Artflow:	Not Reported
Wellplug48:	0	Tpturbine:	0
Tpjet:	0	Tpsubmersi:	0
Tpcylinder:	0	Tpotherck:	0
Tpother:	Not Reported	Pumpbowlde:	Not Reported
Wtpump:	0	Wtbailer:	1
Wtjetted:	0	Wtestimate:	0
Welltestyi:	Not Reported	Welltestdr:	Not Reported
Welltesthr:	Not Reported	Watqualund:	0
Watqualu 1:	1	Watertype:	Not Reported
Stratdepth:	Not Reported	Chemanaly:	1
Chemanaln:	0	Undnatural:	0
Untype:	Not Reported	Undhydro:	0
Undhaz:	0	Undotherck:	0
Undother:	Not Reported		
Undcertify:	0	Compname:	Alpine field services
Drllicno:	58337		
Compstreet:	9095 Emmott Rd.	Compcity:	Houston
Compstate:	TX	Compzip:	77040
Drillernam:	Joshua Crow	Traineenam:	Not Reported
Tnum:	Not Reported		
Comments:	Not Reported		
Confidenti:	0	Letterrecv:	Not Reported
Deleted:	0	Insdate:	Not Reported
Site id:	TXMON3000255414		
Latitude:	29.786388		
Longitude:	-95.426388		

GEOCHECK VERSION 2.1
STATE DATABASE WELL INFORMATION

Map ID:	72		
Dateentere:	05-JUL-11	Ownname:	Grace Bible Church
Ownstreet:	1111 West 14th St		
Owncity:	Houston	Ownstate:	TX
Ownzip:	77008	County:	Harris
Wellstreet:	6325 Hurst		
Wellcity:	Houston	Wellzip:	Not Reported
Own:	MW-3		
Lat dec:	29.786388		
Long dec:	-95.426388		
Elev:	0		
Brandmodel:	Not Reported		
Gn:	65138		
Gn1:	65	Gn75:	13
Gn25:	8	Twn:	1
Twd:	0	Twr:	0
Twrp:	0	Twrg:	0
Um:	1	Ue:	0
Ud:	0	Uin:	0
Uir:	0	Ug:	0
Uij:	0	Up:	0
Udw:	0	Ut:	0
Us:	0	Uf:	0
Pby:	0	Pbn:	0
Datestart:	26-MAR-10	Datecomp:	26-MAR-10
Dia1:	8.25	Dia1to:	38
Dia2:	Not Reported	Dia2from:	Not Reported
Dia2to:	Not Reported	Dia3:	Not Reported
Dia3from:	Not Reported	Dia3to:	Not Reported
Dmdriven:	0	Dmairrotar:	0
Dmmudrotar:	0	Dmbored:	0
Dmairham:	0	Dmcabletoo:	0
Dmjetted:	0	Dmhollowst:	1
Dmrevcirc:	0	Dmotherck:	0
Dmother:	Not Reported	Bco:	0
Bcs:	0	Bcg:	1
Bcgs:	20/40	Bcu:	0
Bcoc:	0	Bcot:	Not Reported
Gpf:	16	Gpt:	38
Cemfrom1:	0	Cemto1:	1
Nosacks1:	Concrete	Cemfrom2:	1
Cemto2:	16	Nosacks2:	Grout
Cemfrom3:	16	Cemto3:	18
Nosacks3:	Bentonite	Cementmeth:	Not Reported
Cementby:	Not Reported	Ds:	Not Reported
Dpl:	Not Reported	Dsv:	Not Reported
Appvar:	Not Reported	Scs:	1
Scsv:	0	Scp:	0
Sca:	0	Watlev:	Not Reported
Watlevdate:	Not Reported	Artflow:	Not Reported
Wellplug48:	0	Tpturbine:	0
Tpjet:	0	Tpsubmersi:	0
Tpcylinder:	0	Tpotherck:	0
Tpother:	Not Reported	Pumpbowlde:	Not Reported
Wtpump:	0	Wtbailer:	1
Wtjetted:	0	Wtestimate:	0
Welltestyi:	Not Reported	Welltestdr:	Not Reported
Welltesthr:	Not Reported	Watqualund:	0
Watqualu 1:	1	Watertype:	Not Reported
Stratdepth:	Not Reported	Chemanaly:	1
Chemanaln:	0	Undnatural:	0

Untype:	Not Reported	Undhydro:	0
Undhaz:	0	Undotherck:	0
Undother:	Not Reported		
Undcertify:	0	Compname:	Alpine field services
Drllicno:	58337		
Compstreet:	9095 Emmott Rd.	Compcity:	Houston
Compstate:	TX	Compzip:	77040
Drillernam:	Joshua Crow	Traineenam:	Not Reported
Tnum:	Not Reported		
Comments:	Not Reported		
Confidenti:	0	Letterrecv:	Not Reported
Deleted:	0	Insdate:	Not Reported
Site id:	TXMON3000255413		
Latitude:	29.786388		
Longitude:	-95.426388		

Map ID:	70		
Plugtrackn:	53382		
Dateentere:	24-FEB-09	Ownname:	HHN Homes, LP
Ownstreet:	P.O. Box 130905	Owncity:	Houston
Ownstate:	TX	Ownzip:	77219
Wellstreet:	6325 Hurst St.		
Wellcity:	Houston	Wellzip:	77008
County:	Harris		
Latitude:	294710		
Lat dec:	29.78611		
Longitude:	952541		
Long dec:	-95.428054		
Brmod:	Magellan-315		
Gn:	65138		
Gn1:	65	Gn75:	13
Gn25:	8	Ownwellno:	MW-5
Typewater:	0	Typemon:	1
Typeinj:	0	Typedw:	0
Histdrille:	Not Reported	Histdrllic:	Not Reported
Histdatedr:	Not Reported	Histtracki:	Not Reported
Histdiamin:	2	Histdepth:	25
Plugdate:	16-FEB-09		
Plugmeth:	No Data		
Plugopname:	M. Firouzbakht		
Plugoplic:	56052		
Plugmeth1:	1	Plugmeth2:	0
Plugmeth3:	0	Plugmeth4:	0
Plugmethot:	0	Plugvar:	Not Reported
Cdiam1:	Not Reported	Cfrom1:	Not Reported
Cto1:	Not Reported	Cdiam2:	Not Reported
Cfrom2:	Not Reported	Cto2:	Not Reported
Cdiam3:	Not Reported	Cfrom3:	Not Reported
Cto3:	Not Reported	Cbfrom1:	0
Cbto1:	25	Cbsacks1:	1 Portland
Cbfrom2:	Not Reported	Cbto2:	Not Reported
Cbsacks2:	Not Reported	Cbfrom3:	Not Reported
Cbto3:	Not Reported	Cbsacks3:	Not Reported
Cbfrom4:	Not Reported	Cbto4:	Not Reported
Cbsacks4:	Not Reported	Cbfrom5:	Not Reported
Cbto5:	Not Reported	Cbsacks5:	Not Reported
Compname:	Advanced Drilling Systems, Inc.	Compstreet:	904 W. Tidwell

GEOCHECK VERSION 2.1
STATE DATABASE WELL INFORMATION

Compcity:	Houston	Compstate:	TX
Compzip:	77091	Nameassig:	M. Firouzbakht
Traineenam:	Not Reported	Tnum:	Not Reported
Deleted:	0	Site id:	TXPLU3000052431

Map ID:	73		
Fid:	105929	State well:	6513910
County nam:	Harris	Basin name:	San Jacinto River
Gma:	14	Rwpa:	H
Previous w:	Not Reported		
Lat dec:	29.785833		
Long dec:	-95.409166		
Coordsourc:	+/- 5 Seconds		
Owner 1:	Fidelity Chem. Corp.	Owner 2:	Not Reported
Driller 1:	Not Reported	Driller 2:	Not Reported
Aquifer co:	112CHCTL	Aquifer id:	Gulf Coast
Elev of ls:	62	Elev meth:	Interpolated From Topo Map
Date drill:	00001917	Welltype:	Withdrawal of Water
Well depth:	465	Depthsourc:	Owner
Welluse:	Unused		
Site id:	TXWDB5000105930		
Water Level Info:		Pn well visit mark:	P
Depth from lsd:	-66	Mm date:	1
Dd date:	23	Yy date:	1931
Measurement number:	01	Measuring agency:	04
Method of meas:	1	Remark:	Not Reported
Date entered:	24-OCT-02	User name:	dwuerch
Remarks:		Group number:	1
Remarks 1:	TWDB R178	Remarks 2:	Not Reported

Map ID:	74		
Fid:	6079		
Permittee:	Stonewood Apartments		
Wellowner:	Stonewood Apartments		
Permitaggl:	8849		
Wellno:	8849		
Attn:	Kami Venable		
Correspond:	Not Reported	Address:	701 T.C. Jester Blvd.
Address2:	Not Reported	City:	Houston
State:	TX	Zip:	77008
Usage:	O	County:	H
Latd:	29		
Latm:	47		
Lats:	6		
Lond:	95		
Lonm:	25		
Lons:	8		
Latdd:	29.785		
Londd:	-95.418888		
Statequadr:	13		
Stateblock:	65		

GEOCHECK VERSION 2.1
STATE DATABASE WELL INFORMATION

Stateni:	8		
Diameter:	5		
Yeardrill:	2002		
Totaldepth:	450		
Depthfirst:	430		
Newregulat:	2		
Endmo:	7		
Alloc:	0		
Altwater:	0		
Demand:	0		
Begindate:	07/01/14	Enddate:	07/01/14
Agg2013:	1		
Pump2013:	2500700		
Wellpump20:	2500700		
Agg2012:	1		
Pump2012:	2370800		
Wellpump 1:	2370800		
Agg2011:	1		
Pump2011:	3976500		
Wellpump 2:	3976500		
Agg2010:	1		
Pump2010:	2947900		
Wellpump 3:	2947900		
Agg2009:	1		
Pump2009:	2577000		
Wellpump 4:	2577000		
Agg2008:	1		
Pump2008:	1808875		
Wellpump 5:	1808875		
Agg2007:	1		
Pump2007:	2124575		
Wellpump 6:	2124575		
Agg2006:	1		
Pump2006:	1844300		
Wellpump 7:	1844300		
Agg2005:	1		
Pump2005:	2167200		
Wellpump 8:	2167200		
Agg2004:	1		
Pump2004:	2384800		
Wellpump 9:	2384800		
Agg2003:	1		
Pump2003:	2497800		
Wellpum 10:	2497800		
Agg2002:	1		
Pump2002:	349700		
Wellpum 11:	349700		
Agg2001:	1		
Pump2001:	0		
Wellpum 12:	0		
Agg2000:	0		
Pump2000:	0		
Wellpum 13:	0		
Agg1999:	0		
Pump1999:	0		
Wellpump19:	0		
Agg1998:	0		
Pump1998:	0		
Wellpum 14:	0		
Agg1997:	0		

Pump1997:	0
Wellpum 15:	0
Agg1996:	0
Pump1996:	0
Wellpum 16:	0
Agg1995:	0
Pump1995:	0
Wellpum 17:	0
Agg1994:	0
Pump1994:	0
Wellpum 18:	0
Agg1993:	0
Pump1993:	0
Wellpum 19:	0
Agg1992:	0
Pump1992:	0
Wellpum 20:	0
Agg1991:	0
Pump1991:	0
Wellpum 21:	0
Agg1990:	0
Pump1990:	0
Wellpum 22:	0
Agg1989:	0
Pump1989:	0
Wellpum 23:	0
Agg1979:	0
Pump1979:	0
Wellpum 24:	0
Agg1978:	0
Pump1978:	0
Wellpum 25:	0
Agg1977:	0
Pump1977:	0
Wellpum 26:	0
Agg1976:	0
Pump1976:	0
Wellpum 27:	0
Inspector:	DJones
Inspected:	01-MAY-14
Site id:	TXGH40000006080

Map ID:	75		
Dateentere:	06-JUL-06	Ownname:	Estate of Frances McLeroy
Ownstreet:	411 East 7th Street		
Owncity:	Houston	Ownstate:	TX
Ownzip:	77007	County:	Harris
Wellstreet:	411 East 7th Street		
Wellcity:	Houston	Wellzip:	77007
Own:	MW-1		
Lat dec:	29.78361		
Long dec:	-95.393333		
Elev:	0		

GEOCHECK VERSION 2.1
STATE DATABASE WELL INFORMATION

Brandmodel:	Not Reported		
Gn:	65139		
Gn1:	65	Gn75:	13
Gn25:	9	Twn:	1
Twd:	0	Twr:	0
Twrp:	0	Twrg:	0
Um:	1	Ue:	0
Ud:	0	Uin:	0
Uir:	0	Ug:	0
Uij:	0	Up:	0
Udw:	0	Ut:	0
Us:	0	Uf:	0
Pby:	0	Pbn:	0
Datestart:	16-JUN-06	Datecomp:	16-JUN-06
Dia1:	12	Dia1to:	50
Dia2:	Not Reported	Dia2from:	Not Reported
Dia2to:	Not Reported	Dia3:	Not Reported
Dia3from:	Not Reported	Dia3to:	Not Reported
Dmdriven:	0	Dmairrotar:	0
Dmmudrotar:	0	Dmbored:	0
Dmairham:	0	Dmcabletoo:	0
Dmjetted:	0	Dmhollowst:	1
Dmrevcirc:	0	Dmotherck:	0
Dmother:	Not Reported	Bco:	0
Bcs:	0	Bcg:	1
Bcgs:	20/40	Bcu:	0
Bcoc:	0	Bcot:	Not Reported
Gpf:	3	Gpt:	45
Cemfrom1:	0	Cemto1:	1
Nosacks1:	1 cement benton	Cemfrom2:	Not Reported
Cemto2:	Not Reported	Nosacks2:	Not Reported
Cemfrom3:	Not Reported	Cemto3:	Not Reported
Nosacks3:	Not Reported	Cementmeth:	Hand
Cementby:	Best Drilling Services, Inc.	Ds:	Not Reported
Dpl:	Not Reported	Dsv:	Not Reported
Appvar:	Not Reported	Scs:	1
Scsv:	0	Scp:	0
Sca:	0	Watlev:	15
Watlevdate:	19-JUN-06	Artflow:	Not Reported
Wellplug48:	0	Tpturbine:	0
Tpjet:	0	Tpsubmersi:	0
Tpcylinder:	0	Tpotherck:	0
Tpother:	Not Reported	Pumpbowlde:	Not Reported
Wtpump:	0	Wtbailer:	0
Wtjetted:	0	Wtestimate:	0
Welltestyi:	Not Reported	Welltestdr:	Not Reported
Welltesthr:	Not Reported	Watqualund:	0
Watqualu 1:	0	Watertype:	Not Reported
Stratdepth:	Not Reported	Chemanaly:	0
Chemanaln:	0	Undnatural:	0
Untype:	Not Reported	Undhydro:	0
Undhaz:	0	Undotherck:	0
Undother:	Not Reported		
Undcertify:	0	Compname:	BEST DRILLING SERVICES, INC.
Drllicno:	4997		
Compstreet:	P.O. BOX 845	Compcity:	FRIENDSWOOD
Compstate:	TX	Compzip:	77549
Drillernam:	Ali Firouzbakht	Traineenam:	Not Reported
Tnum:	Not Reported		
Comments:	Not Reported		

GEOCHECK VERSION 2.1
STATE DATABASE WELL INFORMATION

Confidenti:	0	Letterrecv:	Not Reported
Deleted:	0	Insdate:	Not Reported
Site id:	TXMON3000085492		
Latitude:	29.78361		
Longitude:	-95.393333		

Map ID:	75		
Dateentere:	31-MAR-11	Ownname:	Indoor Comfort Specialists, Inc.
Ownstreet:	5303 Glenmont Suite F		
Owncity:	Houston	Ownstate:	TX
Ownzip:	77081	County:	Harris
Wellstreet:	538 Arlington		
Wellcity:	Houston	Wellzip:	77007
Own:	No Data		
Lat dec:	29.783054		
Long dec:	-95.39361		
Elev:	0		
Brandmodel:	AT&T I Phone		
Gn:	65139		
Gn1:	65	Gn75:	13
Gn25:	9	Twn:	1
Twd:	0	Twr:	0
Twrp:	0	Twrg:	0
Um:	0	Ue:	0
Ud:	0	Uin:	0
Uir:	0	Ug:	1
Uij:	0	Up:	0
Udw:	0	Ut:	0
Us:	0	Uf:	0
Pby:	0	Pbn:	0
Datestart:	07-FEB-11	Datecomp:	10-FEB-11
Dia1:	4.75	Dia1to:	300
Dia2:	Not Reported	Dia2from:	Not Reported
Dia2to:	Not Reported	Dia3:	Not Reported
Dia3from:	Not Reported	Dia3to:	Not Reported
Dmdriven:	0	Dmairrotar:	0
Dmmudrotar:	1	Dmbored:	0
Dmairham:	0	Dmcabletoo:	0
Dmjetted:	0	Dmhollowst:	0
Dmrevcirc:	0	Dmotherck:	0
Dmother:	Not Reported	Bco:	0
Bcs:	0	Bcg:	1
Bcgs:	3/8	Bcu:	0
Bcoc:	0	Bcot:	Not Reported
Gpf:	0	Gpt:	30
Cemfrom1:	0	Cemto1:	30
Nosacks1:	2 bentionite	Cemfrom2:	Not Reported
Cemto2:	Not Reported	Nosacks2:	No Data
Cemfrom3:	Not Reported	Cemto3:	Not Reported
Nosacks3:	No Data	Cementmeth:	Poured
Cementby:	Anthony Sarris	Ds:	100
Dpl:	50	Dsv:	Owner
Appvar:	No Data	Scs:	0
Scsv:	0	Scp:	0
Sca:	1	Watlev:	Not Reported
Watlevdate:	10-FEB-11	Artflow:	0
Wellplug48:	1	Tpturbine:	0

Tpjet:	0	Tpsubmersi:	0
Tpcylinder:	0	Tpotherck:	0
Tpother:	No Data	Pumpbowlde:	0
Wtpump:	0	Wtbailer:	0
Wtjetted:	0	Wtestimate:	0
Welltestyi:	No Data	Welltestdr:	Not Reported
Welltesthr:	Not Reported	Watqualund:	0
Watqualu 1:	1	Watertype:	No Data
Stratdepth:	0	Chemanaly:	0
Chemanaln:	1	Undnatural:	0
Untype:	Not Reported	Undhydro:	0
Undhaz:	0	Undotherck:	0
Undother:	Not Reported		
Undcertify:	0	Compname:	Percision Geothermal Drilling
Drllicno:	2103		
Compstreet:	P.O. Box 500188	Compcity:	Austin
Compstate:	TX	Compzip:	78750
Drillernam:	Coy V. Goyne	Traineenam:	Anthony Sarris
Tnum:	App Pending		
Comments:	7 closed geothermal wells drilled		
Confidenti:	0	Letterrecv:	Not Reported
Deleted:	0	Insdate:	Not Reported
Site id:	TXMON3000245234		
Latitude:	29.783054		
Longitude:	-95.39361		

Map ID:	76		
Plugtrackn:	93480		
Dateentere:	07-APR-14	Ownname:	FREEDMAN DISTRIBUTORS
Ownstreet:	621 WAVERLEY ST.	Owncity:	HOUSTON
Ownstate:	TX	Ownzip:	Not Reported
Wellstreet:	621 WAVERLEY ST.		
Wellcity:	HOUSTON	Wellzip:	Not Reported
County:	Harris		
Latitude:	294657		
Lat dec:	29.782499		
Longitude:	952421		
Long dec:	-95.405833		
Brmod:	GARMIN		
Gn:	65139		
Gn1:	65	Gn75:	13
Gn25:	9	Ownwellno:	MW-4
Typewater:	0	Typemon:	1
Typeinj:	0	Typedw:	0
Histdrille:	SHANNON MATHERS	Histdrllic:	54933
Histdatedr:	10-MAY-13	Histtracki:	319045
Histdiamin:	8''	Histdepth:	35'
Plugdate:	28-MAR-14		
Plugmeth:	REMOVED CASING AND STEEL MANCOVER		
Plugopname:	SHANNON MATHERS		
Plugoplic:	54933		
Plugmeth1:	0	Plugmeth2:	0
Plugmeth3:	1	Plugmeth4:	0
Plugmethot:	0	Plugvar:	Not Reported
Cdiam1:	Not Reported	Cfrom1:	Not Reported
Cto1:	Not Reported	Cdiam2:	Not Reported
Cfrom2:	Not Reported	Cto2:	Not Reported

Cdiam3:	Not Reported	Cfrom3:	Not Reported
Cto3:	Not Reported	Cbfrom1:	35
Cbto1:	2	Cbsacks1:	2 BENT.GROUT
Cbfrom2:	2	Cbto2:	0
Cbsacks2:	1 CEMENT	Cbfrom3:	Not Reported
Cbto3:	Not Reported	Cbsacks3:	Not Reported
Cbfrom4:	Not Reported	Cbto4:	Not Reported
Cbsacks4:	Not Reported	Cbfrom5:	Not Reported
Cbto5:	Not Reported	Cbsacks5:	Not Reported
Compname:	MATHERS ENVIRONMENTAL DRILLING INC.	Compstreet:	12243 B. FM 529
Compcity:	HOUSTON	Compstate:	TX
Compzip:	77041	Nameassig:	SHANNON MATHERS
Traineenam:	Not Reported	Tnum:	Not Reported
Deleted:	0	Site id:	TXPLU3000092062

Map ID:	76		
Plugtrackn:	93481		
Dateentere:	07-APR-14	Ownname:	FREEDMAN DISTRIBUTORS
Ownstreet:	621 WAVERLEY ST.	Owncity:	HOUSTON
Ownstate:	TX	Ownzip:	Not Reported
Wellstreet:	621 WAVERLEY ST.		
Wellcity:	HOUSTON	Wellzip:	Not Reported
County:	Harris		
Latitude:	294657		
Lat dec:	29.782499		
Longitude:	952421		
Long dec:	-95.405833		
Brmod:	GARMIN		
Gn:	65139		
Gn1:	65	Gn75:	13
Gn25:	9	Ownwellno:	MW-5
Typewater:	0	Typemon:	1
Typeinj:	0	Typedw:	0
Histdrille:	SHANNON MATHERS	Histdrllic:	54933
Histdatedr:	13-MAY-13	Histtracki:	319051
Histdiamin:	8''	Histdepth:	35'
Plugdate:	28-MAR-14		
Plugmeth:	REMOVED CASING AND STEEL MANCOVER		
Plugopname:	SHANNON MATHERS		
Plugoplic:	54933		
Plugmeth1:	0	Plugmeth2:	0
Plugmeth3:	1	Plugmeth4:	0
Plugmethot:	0	Plugvar:	Not Reported
Cdiam1:	Not Reported	Cfrom1:	Not Reported
Cto1:	Not Reported	Cdiam2:	Not Reported
Cfrom2:	Not Reported	Cto2:	Not Reported
Cdiam3:	Not Reported	Cfrom3:	Not Reported
Cto3:	Not Reported	Cbfrom1:	35
Cbto1:	2	Cbsacks1:	2 BENT.GROUT
Cbfrom2:	2	Cbto2:	0
Cbsacks2:	1 CEMENT	Cbfrom3:	Not Reported
Cbto3:	Not Reported	Cbsacks3:	Not Reported
Cbfrom4:	Not Reported	Cbto4:	Not Reported
Cbsacks4:	Not Reported	Cbfrom5:	Not Reported
Cbto5:	Not Reported	Cbsacks5:	Not Reported
Compname:	MATHERS ENVIRONMENTAL DRILLING INC.	Compstreet:	12243 B. FM 529

Compcity:	HOUSTON	Compstate:	TX
Compzip:	77041	Nameassig:	SHANNON MATHERS
Traineenam:	Not Reported	Tnum:	Not Reported
Deleted:	0	Site id:	TXPLU3000092063

Map ID:	76		
Plugtrackn:	93482		
Dateentere:	07-APR-14	Ownname:	FREEDMAN DISTRIBUTORS
Ownstreet:	621 WAVERLEY ST.	Owncity:	HOUSTON
Ownstate:	TX	Ownzip:	Not Reported
Wellstreet:	621 WAVERLEY ST.		
Wellcity:	HOUSTON	Wellzip:	Not Reported
County:	Harris		
Latitude:	294657		
Lat dec:	29.782499		
Longitude:	952421		
Long dec:	-95.405833		
Brmod:	GARMIN		
Gn:	65139		
Gn1:	65	Gn75:	13
Gn25:	9	Ownwellno:	MW-6
Typewater:	0	Typemon:	1
Typeinj:	0	Typedw:	0
Histdrille:	SHANNON MATHERS	Histdrllic:	54933
Histdatedr:	13-MAY-13	Histtracki:	319053
Histdiamin:	8''	Histdepth:	35'
Plugdate:	28-MAR-14		
Plugmeth:	REMOVED CASING AND STEEL MANCOVER		
Plugopname:	SHANNON MATHERS		
Plugoplic:	54933		
Plugmeth1:	0	Plugmeth2:	0
Plugmeth3:	1	Plugmeth4:	0
Plugmethot:	0	Plugvar:	Not Reported
Cdiam1:	Not Reported	Cfrom1:	Not Reported
Cto1:	Not Reported	Cdiam2:	Not Reported
Cfrom2:	Not Reported	Cto2:	Not Reported
Cdiam3:	Not Reported	Cfrom3:	Not Reported
Cto3:	Not Reported	Cbfrom1:	35
Cbto1:	2	Cbsacks1:	2 BENT.GROUT
Cbfrom2:	2	Cbto2:	0
Cbsacks2:	1 CEMENT	Cbfrom3:	Not Reported
Cbto3:	Not Reported	Cbsacks3:	Not Reported
Cbfrom4:	Not Reported	Cbto4:	Not Reported
Cbsacks4:	Not Reported	Cbfrom5:	Not Reported
Cbto5:	Not Reported	Cbsacks5:	Not Reported
Compname:	MATHERS ENVIRONMENTAL DRILLING INC.	Compstrnt:	12243 B. FM 529
Compcity:	HOUSTON	Compstate:	TX
Compzip:	77041	Nameassig:	SHANNON MATHERS
Traineenam:	Not Reported	Tnum:	Not Reported
Deleted:	0	Site id:	TXPLU3000092064

GEOCHECK VERSION 2.1
STATE DATABASE WELL INFORMATION

Map ID:	76		
Plugtrackn:	93477		
Dateentere:	07-APR-14	Ownname:	FREEDMAN DISTRIBUTORS
Ownstreet:	621 WAVERLEY ST.	Owncity:	HOUSTON
Ownstate:	TX	Ownzip:	Not Reported
Wellstreet:	621 WAVERLEY ST.		
Wellcity:	HOUSTON	Wellzip:	Not Reported
County:	Harris		
Latitude:	294657		
Lat dec:	29.782499		
Longitude:	952421		
Long dec:	-95.405833		
Brmod:	GARMIN		
Gn:	65139		
Gn1:	65	Gn75:	13
Gn25:	9	Ownwellno:	MW-1
Typewater:	0	Typemon:	1
Typeinj:	0	Typedw:	0
Histdrille:	SHANNON MATHERS	Histdrllic:	54933
Histdatedr:	10-MAY-13	Histtracki:	319023
Histdiamin:	8''	Histdepth:	35'
Plugdate:	28-MAR-14		
Plugmeth:	REMOVED CASING AND STEEL MANCOVER		
Plugopname:	SHANNON MATHERS		
Plugoplic:	54933		
Plugmeth1:	0	Plugmeth2:	0
Plugmeth3:	1	Plugmeth4:	0
Plugmethot:	0	Plugvar:	Not Reported
Cdiam1:	Not Reported	Cfrom1:	Not Reported
Cto1:	Not Reported	Cdiam2:	Not Reported
Cfrom2:	Not Reported	Cto2:	Not Reported
Cdiam3:	Not Reported	Cfrom3:	Not Reported
Cto3:	Not Reported	Cbfrom1:	35
Cbto1:	2	Cbsacks1:	2 BENT.GROUT
Cbfrom2:	2	Cbto2:	0
Cbsacks2:	1 CEMENT	Cbfrom3:	Not Reported
Cbto3:	Not Reported	Cbsacks3:	Not Reported
Cbfrom4:	Not Reported	Cbto4:	Not Reported
Cbsacks4:	Not Reported	Cbfrom5:	Not Reported
Cbto5:	Not Reported	Cbsacks5:	Not Reported
Compname:	MATHERS ENVIRONMENTAL DRILLING INC.	Compstreet:	12243 B. FM 529
Compcity:	HOUSTON	Compstate:	TX
Compzip:	77041	Nameassig:	SHANNON MATHERS
Traineenam:	Not Reported	Tnum:	Not Reported
Deleted:	0	Site id:	TXPLU3000092059

Map ID:	76		
Plugtrackn:	93478		
Dateentere:	07-APR-14	Ownname:	FREEDMAN DISTRIBUTORS
Ownstreet:	621 WAVERLEY ST.	Owncity:	HOUSTON
Ownstate:	TX	Ownzip:	Not Reported
Wellstreet:	621 WAVERLEY ST.		
Wellcity:	HOUSTON	Wellzip:	Not Reported
County:	Harris		
Latitude:	294657		
Lat dec:	29.782499		
Longitude:	952421		

GEOCHECK VERSION 2.1
STATE DATABASE WELL INFORMATION

Long dec:	-95.405833		
Brmod:	GARMIN		
Gn:	65139		
Gn1:	65	Gn75:	13
Gn25:	9	Ownwellno:	MW-2
Typewater:	0	Typemon:	1
Typeinj:	0	Typedw:	0
Histdrille:	SHANNON MATHERS	Histdrllic:	54933
Histdatedr:	10-MAY-13	Histtracki:	319025
Histdiamin:	8''	Histdepth:	35'
Plugdate:	28-MAR-14		
Plugmeth:	REMOVED CASING AND STEEL MANCOVER		
Plugopname:	SHANNON MATHERS		
Plugoplic:	54933		
Plugmeth1:	0	Plugmeth2:	0
Plugmeth3:	1	Plugmeth4:	0
Plugmethot:	0	Plugvar:	Not Reported
Cdiam1:	Not Reported	Cfrom1:	Not Reported
Cto1:	Not Reported	Cdiam2:	Not Reported
Cfrom2:	Not Reported	Cto2:	Not Reported
Cdiam3:	Not Reported	Cfrom3:	Not Reported
Cto3:	Not Reported	Cbfrom1:	35
Cbto1:	2	Cbsacks1:	2 BENT.GROUT
Cbfrom2:	2	Cbto2:	0
Cbsacks2:	1 CEMENT	Cbfrom3:	Not Reported
Cbto3:	Not Reported	Cbsacks3:	Not Reported
Cbfrom4:	Not Reported	Cbto4:	Not Reported
Cbsacks4:	Not Reported	Cbfrom5:	Not Reported
Cbto5:	Not Reported	Cbsacks5:	Not Reported
Compname:	MATHERS ENVIRONMENTAL DRILLING INC.	Compaddress:	12243 B. FM 529
Compcity:	HOUSTON	Compstate:	TX
Compzip:	77041	Nameassig:	SHANNON MATHERS
Traineenam:	Not Reported	Tnum:	Not Reported
Deleted:	0	Site id:	TXPLU3000092060

Map ID:	76		
Plugtrackn:	93479		
Dateentere:	07-APR-14	Ownname:	FREEDMAN DISTRIBUTORS
Ownstreet:	621 WAVERLEY ST.	Owncity:	HOUSTON
Ownstate:	TX	Ownzip:	Not Reported
Wellstreet:	621 WAVERLEY ST.		
Wellcity:	HOUSTON	Wellzip:	Not Reported
County:	Harris		
Latitude:	294657		
Lat dec:	29.782499		
Longitude:	952421		
Long dec:	-95.405833		
Brmod:	GARMIN		
Gn:	65139		
Gn1:	65	Gn75:	13
Gn25:	9	Ownwellno:	MW-3
Typewater:	0	Typemon:	1
Typeinj:	0	Typedw:	0
Histdrille:	SHANNON MATHERS	Histdrllic:	54933
Histdatedr:	09-MAY-13	Histtracki:	319031
Histdiamin:	8''	Histdepth:	35'

Plugdate:	28-MAR-14		
Plugmeth:	REMOVED CASING AND STEEL MANCOVER		
Plugopname:	SHANNON MATHERS		
Plugoplic:	54933		
Plugmeth1:	0	Plugmeth2:	0
Plugmeth3:	1	Plugmeth4:	0
Plugmethot:	0	Plugvar:	Not Reported
Cdiam1:	Not Reported	Cfrom1:	Not Reported
Cto1:	Not Reported	Cdiam2:	Not Reported
Cfrom2:	Not Reported	Cto2:	Not Reported
Cdiam3:	Not Reported	Cfrom3:	Not Reported
Cto3:	Not Reported	Cbfrom1:	35
Cbto1:	2	Cbsacks1:	2 BENT.GROUT
Cbfrom2:	2	Cbto2:	0
Cbsacks2:	1 CEMENT	Cbfrom3:	Not Reported
Cbto3:	Not Reported	Cbsacks3:	Not Reported
Cbfrom4:	Not Reported	Cbto4:	Not Reported
Cbsacks4:	Not Reported	Cbfrom5:	Not Reported
Cbto5:	Not Reported	Cbsacks5:	Not Reported
Compname:	MATHERS ENVIRONMENTAL DRILLING INC.	Compstreet:	12243 B. FM 529
Compcity:	HOUSTON	Compstate:	TX
Compzip:	77041	Nameassig:	SHANNON MATHERS
Traineenam:	Not Reported	Tnum:	Not Reported
Deleted:	0	Site id:	TXPLU3000092061

Map ID:	76		
Dateentere:	17-MAY-13	Ownname:	FREEDMAN DISTRIBUTORS
Ownstreet:	621 WAVERLEY ST.		
Owncity:	HOUSTON	Ownstate:	TX
Ownzip:	Not Reported	County:	Harris
Wellstreet:	621 WAVERLEY ST.		
Wellcity:	HOUSTON	Wellzip:	Not Reported
Own:	MW-2		
Lat dec:	29.782499		
Long dec:	-95.405833		
Elev:	0		
Brandmodel:	GARMIN		
Gn:	65139		
Gn1:	65	Gn75:	13
Gn25:	9	Twn:	1
Twd:	0	Twr:	0
Twrp:	0	Twrg:	0
Um:	1	Ue:	0
Ud:	0	Uin:	0
Uir:	0	Ug:	0
Uij:	0	Up:	0
Udw:	0	Ut:	0
Us:	0	Uf:	0
Pby:	0	Pbn:	0
Datestart:	10-MAY-13	Datecomp:	10-MAY-13
Dia1:	8	Dia1to:	35
Dia2:	Not Reported	Dia2from:	Not Reported
Dia2to:	Not Reported	Dia3:	Not Reported
Dia3from:	Not Reported	Dia3to:	Not Reported
Dmdriven:	1	Dmairrotar:	0
Dmmudrotar:	0	Dmbored:	0

GEOCHECK VERSION 2.1
STATE DATABASE WELL INFORMATION

Dmairham:	0	Dmcabletoo:	0
Dmjetted:	0	Dmhollowst:	1
Dmrevcirc:	0	Dmotherck:	0
Dmother:	Not Reported	Bco:	0
Bcs:	0	Bcg:	1
Bcgs:	20/40 SAND	Bcu:	0
Bcoc:	0	Bcot:	Not Reported
Gpf:	35	Gpt:	23
Cemfrom1:	35	Cemto1:	23
Nosacks1:	7 SAND	Cemfrom2:	23
Cemto2:	2	Nosacks2:	2.5 BENTGROUT
Cemfrom3:	2	Cemto3:	0
Nosacks3:	1.5 CEMENT	Cementmeth:	GROUT PUMP
Cementby:	MEDI	Ds:	Not Reported
Dpl:	Not Reported	Dsv:	Not Reported
Appvar:	Not Reported	Scs:	1
Scsv:	0	Scp:	0
Sca:	0	Watlev:	29
Watlevdate:	Not Reported	Artflow:	Not Reported
Wellplug48:	0	Tpturbine:	0
Tpjet:	0	Tpsubmersi:	0
Tpcylinder:	0	Tpotherck:	0
Tpother:	Not Reported	Pumpbowlde:	Not Reported
Wtpump:	0	Wtbailer:	0
Wtjetted:	0	Wtestimate:	0
Welltestyi:	Not Reported	Welltestdr:	Not Reported
Welltesthr:	Not Reported	Watqualund:	0
Watqualu 1:	0	Watertype:	Not Reported
Stratdepth:	Not Reported	Chemanaly:	0
Chemanaln:	0	Undnatural:	0
Untype:	Not Reported	Undhydro:	0
Undhaz:	0	Undotherck:	0
Undother:	Not Reported		
Undcertify:	0	Compname:	MATHERS ENVIRONMENT DRILLING INC.
Drllicno:	54933		
Compstreet:	12243 B. FM 529	Compcity:	HOUSTON
Compstate:	TX	Compzip:	77041
Drillernam:	SHANNON MATHERS	Traineenam:	Not Reported
Tnum:	Not Reported		
Comments:	Not Reported		
Confidenti:	0	Letterrecv:	Not Reported
Deleted:	0	Insdate:	Not Reported
Site id:	TXMON3000314897		
Latitude:	29.782499		
Longitude:	-95.405833		

Map ID:	76		
Dateentere:	17-MAY-13	Ownname:	FREEDMAN DISTRIBUTORS
Ownstreet:	621 WAVERLEY ST.		
Owncity:	HOUSTON	Ownstate:	TX
Ownzip:	Not Reported	County:	Harris
Wellstreet:	621 WAVERLEY ST.		
Wellcity:	HOUSTON	Wellzip:	Not Reported
Own:	MW-1		
Lat dec:	29.782499		
Long dec:	-95.405833		
Elev:	0		

GEOCHECK VERSION 2.1
STATE DATABASE WELL INFORMATION

Brandmodel:	GARMIN		
Gn:	65139		
Gn1:	65	Gn75:	13
Gn25:	9	Twn:	1
Twd:	0	Twr:	0
Twrp:	0	Twrg:	0
Um:	1	Ue:	0
Ud:	0	Uin:	0
Uir:	0	Ug:	0
Uij:	0	Up:	0
Udw:	0	Ut:	0
Us:	0	Uf:	0
Pby:	0	Pbn:	0
Datestart:	10-MAY-13	Datecomp:	10-MAY-13
Dia1:	8	Dia1to:	35
Dia2:	Not Reported	Dia2from:	Not Reported
Dia2to:	Not Reported	Dia3:	Not Reported
Dia3from:	Not Reported	Dia3to:	Not Reported
Dmdriven:	1	Dmairrotar:	0
Dmmudrotar:	0	Dmbored:	0
Dmairham:	0	Dmcabletoo:	0
Dmjetted:	0	Dmhollowst:	1
Dmrevcirc:	0	Dmotherck:	0
Dmother:	Not Reported	Bco:	0
Bcs:	0	Bcg:	1
Bcgs:	20/40 SAND	Bcu:	0
Bcoc:	0	Bcot:	Not Reported
Gpf:	35	Gpt:	23
Cemfrom1:	35	Cemto1:	23
Nosacks1:	7 SAND	Cemfrom2:	23
Cemto2:	2	Nosacks2:	2.5 BENTGROUT
Cemfrom3:	2	Cemto3:	0
Nosacks3:	1.5 CEMENT	Cementmeth:	GROUT PUMP
Cementby:	MEDI	Ds:	Not Reported
Dpl:	Not Reported	Dsv:	Not Reported
Appvar:	Not Reported	Scs:	1
Scsv:	0	Scp:	0
Sca:	0	Watlev:	29
Watlevdate:	Not Reported	Artflow:	Not Reported
Wellplug48:	0	Tpturbine:	0
Tpjet:	0	Tpsubmersi:	0
Tpcylinder:	0	Tpotherck:	0
Tpother:	Not Reported	Pumpbowlde:	Not Reported
Wtpump:	0	Wtbailer:	0
Wtjetted:	0	Wtestimate:	0
Welltestyi:	Not Reported	Welltestdr:	Not Reported
Welltesthr:	Not Reported	Watqualund:	0
Watqualu 1:	0	Watertype:	Not Reported
Stratdepth:	Not Reported	Chemanaly:	0
Chemanaln:	0	Undnatural:	0
Untype:	Not Reported	Undhydro:	0
Undhaz:	0	Undotherck:	0
Undother:	Not Reported		
Undcertify:	0	Compname:	MATHERS ENVIRONMENT DRILLING INC.
Drllicno:	54933		
Compstreet:	12243 B. FM 529	Compcity:	HOUSTON
Compstate:	TX	Compzip:	77041
Drillernam:	SHANNON MATHERS	Traineenam:	Not Reported
Tnum:	Not Reported		
Comments:	Not Reported		

Confidenti:	0	Letterrecv:	Not Reported
Deleted:	0	Insdate:	Not Reported
Site id:	TXMON3000314895		
Latitude:	29.782499		
Longitude:	-95.405833		

Map ID:	76		
Dateentere:	17-MAY-13	Ownname:	FREEDMAN DISTRIBUTORS
Ownstreet:	621 WAVERLEY ST.		
Owncity:	HOUSTON	Ownstate:	TX
Ownzip:	Not Reported	County:	Harris
Wellstreet:	621 WAVERLEY ST.		
Wellcity:	HOUSTON	Wellzip:	Not Reported
Own:	MW-5		
Lat dec:	29.782499		
Long dec:	-95.405833		
Elev:	0		
Brandmodel:	GARMIN		
Gn:	65139		
Gn1:	65	Gn75:	13
Gn25:	9	Twn:	1
Twd:	0	Twr:	0
Twrp:	0	Twrg:	0
Um:	1	Ue:	0
Ud:	0	Uin:	0
Uir:	0	Ug:	0
Uij:	0	Up:	0
Udw:	0	Ut:	0
Us:	0	Uf:	0
Pby:	0	Pbn:	0
Datestart:	13-MAY-13	Datecomp:	13-MAY-13
Dia1:	8	Dia1to:	35
Dia2:	Not Reported	Dia2from:	Not Reported
Dia2to:	Not Reported	Dia3:	Not Reported
Dia3from:	Not Reported	Dia3to:	Not Reported
Dmdriven:	1	Dmairrotar:	0
Dmmudrotar:	0	Dmbored:	0
Dmairham:	0	Dmcabletoo:	0
Dmjetted:	0	Dmhollowst:	1
Dmrevcirc:	0	Dmotherck:	0
Dmother:	Not Reported	Bco:	0
Bcs:	0	Bcg:	1
Bcgs:	20/40 SAND	Bcu:	0
Bcoc:	0	Bcot:	Not Reported
Gpf:	35	Gpt:	18
Cemfrom1:	35	Cemto1:	18
Nosacks1:	9 SAND	Cemfrom2:	18
Cemto2:	2	Nosacks2:	2.5 BENTGROUT
Cemfrom3:	2	Cemto3:	0
Nosacks3:	1.5 CEMENT	Cementmeth:	GROUT PUMP
Cementby:	MEDI	Ds:	Not Reported
Dpl:	Not Reported	Dsv:	Not Reported
Appvar:	Not Reported	Scs:	1
Scsv:	0	Scp:	0
Sca:	0	Watlev:	Not Reported
Watlevdate:	Not Reported	Artflow:	Not Reported
Wellplug48:	0	Tpturbine:	0

Tpjet:	0	Tpsubmersi:	0
Tpcylinder:	0	Tpotherck:	0
Tpother:	Not Reported	Pumpbowlde:	Not Reported
Wtpump:	0	Wtbailer:	0
Wtjetted:	0	Wtestimate:	0
Welltestyi:	Not Reported	Welltestdr:	Not Reported
Welltesthr:	Not Reported	Watqualund:	0
Watqualu 1:	0	Watertype:	Not Reported
Stratdepth:	Not Reported	Chemanaly:	0
Chemanaln:	0	Undnatural:	0
Untype:	Not Reported	Undhydro:	0
Undhaz:	0	Undotherck:	0
Undother:	Not Reported		
Undcertify:	0	Compname:	MATHERS ENVIRONMENT DRILLING INC.
Drllicno:	54933		
Compstreet:	12243 B. FM 529	Compcity:	HOUSTON
Compstate:	TX	Compzip:	77041
Drillernam:	SHANNON MATHERS	Traineenam:	Not Reported
Tnum:	Not Reported		
Comments:	Not Reported		
Confidenti:	0	Letterrecv:	Not Reported
Deleted:	0	Insdate:	Not Reported
Site id:	TXMON3000315056		
Latitude:	29.782499		
Longitude:	-95.405833		

Map ID:	76		
Dateentere:	17-MAY-13	Ownname:	FREEDMAN DISTRIBUTORS
Ownstreet:	621 WAVERLEY ST.		
Owncity:	HOUSTON	Ownstate:	TX
Ownzip:	Not Reported	County:	Harris
Wellstreet:	621 WAVERLEY ST.		
Wellcity:	HOUSTON	Wellzip:	Not Reported
Own:	MW-6		
Lat dec:	29.782499		
Long dec:	-95.405833		
Elev:	0		
Brandmodel:	GARMIN		
Gn:	65139		
Gn1:	65	Gn75:	13
Gn25:	9	Twn:	1
Twd:	0	Twr:	0
Twrp:	0	Twrg:	0
Um:	1	Ue:	0
Ud:	0	Uin:	0
Uir:	0	Ug:	0
Uij:	0	Up:	0
Udw:	0	Ut:	0
Us:	0	Uf:	0
Pby:	0	Pbn:	0
Datestart:	13-MAY-13	Datecomp:	13-MAY-13
Dia1:	8	Dia1to:	35
Dia2:	Not Reported	Dia2from:	Not Reported
Dia2to:	Not Reported	Dia3:	Not Reported
Dia3from:	Not Reported	Dia3to:	Not Reported
Dmdriven:	1	Dmairrotar:	0
Dmmudrotar:	0	Dmbored:	0

GEOCHECK VERSION 2.1
STATE DATABASE WELL INFORMATION

Dmairham:	0	Dmcabletoo:	0
Dmjetted:	0	Dmhollowst:	1
Dmrevcirc:	0	Dmotherck:	0
Dmother:	Not Reported	Bco:	0
Bcs:	0	Bcg:	1
Bcgs:	20/40 SAND	Bcu:	0
Bcoc:	0	Bcot:	Not Reported
Gpf:	35	Gpt:	23
Cemfrom1:	35	Cemto1:	23
Nosacks1:	7 SAND	Cemfrom2:	23
Cemto2:	2	Nosacks2:	2.5 BENTGROUT
Cemfrom3:	2	Cemto3:	0
Nosacks3:	1.5 CEMENT	Cementmeth:	GROUT PUMP
Cementby:	MEDI	Ds:	Not Reported
Dpl:	Not Reported	Dsv:	Not Reported
Appvar:	Not Reported	Scs:	1
Scsv:	0	Scp:	0
Sca:	0	Watlev:	30
Watlevdate:	Not Reported	Artflow:	Not Reported
Wellplug48:	0	Tpturbine:	0
Tpjet:	0	Tpsubmersi:	0
Tpcylinder:	0	Tpotherck:	0
Tpother:	Not Reported	Pumpbowlde:	Not Reported
Wtpump:	0	Wtbailer:	0
Wtjetted:	0	Wtestimate:	0
Welltestyi:	Not Reported	Welltestdr:	Not Reported
Welltesthr:	Not Reported	Watqualund:	0
Watqualu 1:	0	Watertype:	Not Reported
Stratdepth:	Not Reported	Chemanaly:	0
Chemanaln:	0	Undnatural:	0
Untype:	Not Reported	Undhydro:	0
Undhaz:	0	Undotherck:	0
Undother:	Not Reported		
Undcertify:	0	Compname:	MATHERS ENVIRONMENT DRILLING INC.
Drllicno:	54933		
Compstreet:	12243 B. FM 529	Compcity:	HOUSTON
Compstate:	TX	Compzip:	77041
Drillernam:	SHANNON MATHERS	Traineenam:	Not Reported
Tnum:	Not Reported		
Comments:	Not Reported		
Confidenti:	0	Letterrecv:	Not Reported
Deleted:	0	Insdate:	Not Reported
Site id:	TXMON3000315058		
Latitude:	29.782499		
Longitude:	-95.405833		

Map ID:	76		
Dateentere:	17-MAY-13	Ownname:	FREEDMAN DISTRIBUTORS
Ownstreet:	621 WAVERLEY ST.		
Owncity:	HOUSTON	Ownstate:	TX
Ownzip:	Not Reported	County:	Harris
Wellstreet:	621 WAVERLEY ST.		
Wellcity:	HOUSTON	Wellzip:	Not Reported
Own:	MW-3		
Lat dec:	29.782499		
Long dec:	-95.405833		
Elev:	0		

GEOCHECK VERSION 2.1
STATE DATABASE WELL INFORMATION

Brandmodel:	GARMIN		
Gn:	65139		
Gn1:	65	Gn75:	13
Gn25:	9	Twn:	1
Twd:	0	Twr:	0
Twrp:	0	Twrg:	0
Um:	1	Ue:	0
Ud:	0	Uin:	0
Uir:	0	Ug:	0
Uij:	0	Up:	0
Udw:	0	Ut:	0
Us:	0	Uf:	0
Pby:	0	Pbn:	0
Datestart:	09-MAY-13	Datecomp:	09-MAY-13
Dia1:	8	Dia1to:	35
Dia2:	Not Reported	Dia2from:	Not Reported
Dia2to:	Not Reported	Dia3:	Not Reported
Dia3from:	Not Reported	Dia3to:	Not Reported
Dmdriven:	1	Dmairrotar:	0
Dmmudrotar:	0	Dmbored:	0
Dmairham:	0	Dmcabletoo:	0
Dmjetted:	0	Dmhollowst:	1
Dmrevcirc:	0	Dmotherck:	0
Dmother:	Not Reported	Bco:	0
Bcs:	0	Bcg:	1
Bcgs:	20/40 SAND	Bcu:	0
Bcoc:	0	Bcot:	Not Reported
Gpf:	35	Gpt:	23
Cemfrom1:	35	Cemto1:	23
Nosacks1:	7 SAND	Cemfrom2:	23
Cemto2:	2	Nosacks2:	2.5 BENTGROUT
Cemfrom3:	2	Cemto3:	0
Nosacks3:	1.5 CEMENT	Cementmeth:	GROUT PUMP
Cementby:	MEDI	Ds:	Not Reported
Dpl:	Not Reported	Dsv:	Not Reported
Appvar:	Not Reported	Scs:	1
Scsv:	0	Scp:	0
Sca:	0	Watlev:	26
Watlevdate:	Not Reported	Artflow:	Not Reported
Wellplug48:	0	Tpturbine:	0
Tpjet:	0	Tpsubmersi:	0
Tpcylinder:	0	Tpotherck:	0
Tpother:	Not Reported	Pumpbowlde:	Not Reported
Wtpump:	0	Wtbailer:	0
Wtjetted:	0	Wtestimate:	0
Welltestyi:	Not Reported	Welltestdr:	Not Reported
Welltesthr:	Not Reported	Watqualund:	0
Watqualu 1:	0	Watertype:	Not Reported
Stratdepth:	Not Reported	Chemanaly:	0
Chemanaln:	0	Undnatural:	0
Untype:	Not Reported	Undhydro:	0
Undhaz:	0	Undotherck:	0
Undother:	Not Reported		
Undcertify:	0	Compname:	MATHERS ENVIRONMENT DRILLING INC.
Drllicno:	54933		
Compstreet:	12243 B. FM 529	Compcity:	HOUSTON
Compstate:	TX	Compzip:	77041
Drillernam:	SHANNON MATHERS	Traineenam:	Not Reported
Tnum:	Not Reported		
Comments:	Not Reported		

Confidenti:	0	Letterrecv:	Not Reported
Deleted:	0	Insdate:	Not Reported
Site id:	TXMON3000315036		
Latitude:	29.782499		
Longitude:	-95.405833		

Map ID:	76		
Dateentere:	17-MAY-13	Ownname:	FREEDMAN DISTRIBUTORS
Ownstreet:	621 WAVERLEY ST.		
Owncity:	HOUSTON	Ownstate:	TX
Ownzip:	Not Reported	County:	Harris
Wellstreet:	621 WAVERLEY ST.		
Wellcity:	HOUSTON	Wellzip:	Not Reported
Own:	MW-4		
Lat dec:	29.782499		
Long dec:	-95.405833		
Elev:	0		
Brandmodel:	GARMIN		
Gn:	65139		
Gn1:	65	Gn75:	13
Gn25:	9	Twn:	1
Twd:	0	Twr:	0
Twrp:	0	Twrg:	0
Um:	1	Ue:	0
Ud:	0	Uin:	0
Uir:	0	Ug:	0
Uij:	0	Up:	0
Udw:	0	Ut:	0
Us:	0	Uf:	0
Pby:	0	Pbn:	0
Datestart:	10-MAY-13	Datecomp:	10-MAY-13
Dia1:	8	Dia1to:	35
Dia2:	Not Reported	Dia2from:	Not Reported
Dia2to:	Not Reported	Dia3:	Not Reported
Dia3from:	Not Reported	Dia3to:	Not Reported
Dmdriven:	1	Dmairrotar:	0
Dmmudrotar:	0	Dmbored:	0
Dmairham:	0	Dmcabletoo:	0
Dmjetted:	0	Dmhollowst:	1
Dmrevcirc:	0	Dmotherck:	0
Dmother:	Not Reported	Bco:	0
Bcs:	0	Bcg:	1
Bcgs:	20/40 SAND	Bcu:	0
Bcoc:	0	Bcot:	Not Reported
Gpf:	35	Gpt:	23
Cemfrom1:	35	Cemto1:	23
Nosacks1:	7 SAND	Cemfrom2:	23
Cemto2:	2	Nosacks2:	2.5 BENTGROUT
Cemfrom3:	2	Cemto3:	0
Nosacks3:	1.5 CEMENT	Cementmeth:	GROUT PUMP
Cementby:	MEDI	Ds:	Not Reported
Dpl:	Not Reported	Dsv:	Not Reported
Appvar:	Not Reported	Scs:	1
Scsv:	0	Scp:	0
Sca:	0	Watlev:	26
Watlevdate:	Not Reported	Artflow:	Not Reported
Wellplug48:	0	Tpturbine:	0

Tpjet:	0	Tpsubmersi:	0
Tpcylinder:	0	Tpotherck:	0
Tpother:	Not Reported	Pumpbowlde:	Not Reported
Wtpump:	0	Wtbailer:	0
Wtjetted:	0	Wtestimate:	0
Welltestyi:	Not Reported	Welltestdr:	Not Reported
Welltesthr:	Not Reported	Watqualund:	0
Watqualu 1:	0	Watertype:	Not Reported
Stratdepth:	Not Reported	Chemanaly:	0
Chemanaln:	0	Undnatural:	0
Untype:	Not Reported	Undhydro:	0
Undhaz:	0	Undotherck:	0
Undother:	Not Reported		
Undcertify:	0	Compname:	MATHERS ENVIRONMENT DRILLING INC.
Drllicno:	54933		
Compstreet:	12243 B. FM 529	Compcity:	HOUSTON
Compstate:	TX	Compzip:	77041
Drillernam:	SHANNON MATHERS	Traineenam:	Not Reported
Tnum:	Not Reported		
Comments:	Not Reported		
Confidenti:	0	Letterrecv:	Not Reported
Deleted:	0	Insdate:	Not Reported
Site id:	TXMON3000315050		
Latitude:	29.782499		
Longitude:	-95.405833		

Map ID:	76		
Dateentere:	01-NOV-13	Ownname:	FREEDMAN DISTRIBUTORS
Ownstreet:	621 WAVERLEY ST.		
Owncity:	HOUSTON	Ownstate:	TX
Ownzip:	77022	County:	Harris
Wellstreet:	707 W. 6TH ST.		
Wellcity:	HOUSTON	Wellzip:	77022
Own:	MW-3		
Lat dec:	29.782499		
Long dec:	-95.405833		
Elev:	0		
Brandmodel:	GARMIN		
Gn:	65139		
Gn1:	65	Gn75:	13
Gn25:	9	Twn:	1
Twd:	0	Twr:	0
Twrp:	0	Twrg:	0
Um:	1	Ue:	0
Ud:	0	Uin:	0
Uir:	0	Ug:	0
Uij:	0	Up:	0
Udw:	0	Ut:	0
Us:	0	Uf:	0
Pby:	0	Pbn:	0
Datestart:	09-MAY-13	Datecomp:	09-MAY-13
Dia1:	8.25	Dia1to:	35
Dia2:	Not Reported	Dia2from:	Not Reported
Dia2to:	Not Reported	Dia3:	Not Reported
Dia3from:	Not Reported	Dia3to:	Not Reported
Dmdriven:	0	Dmairrotar:	0
Dmmudrotar:	0	Dmbored:	0

Dmairham:	0	Dmcabletoo:	0
Dmjetted:	0	Dmhollowst:	1
Dmrevcirc:	0	Dmotherck:	0
Dmother:	Not Reported	Bco:	0
Bcs:	0	Bcg:	1
Bcgs:	20/40 SAND	Bcu:	0
Bcoc:	0	Bcot:	Not Reported
Gpf:	35	Gpt:	23
Cemfrom1:	35	Cemto1:	23
Nosacks1:	7 SAND	Cemfrom2:	23
Cemto2:	2	Nosacks2:	2.5 BENT.GROUT
Cemfrom3:	2	Cemto3:	0
Nosacks3:	1.5 CEMENT	Cementmeth:	GROUT PUMP
Cementby:	MEDI	Ds:	Not Reported
Dpl:	Not Reported	Dsv:	Not Reported
Appvar:	Not Reported	Scs:	1
Scsv:	0	Scp:	0
Sca:	0	Watlev:	26
Watlevdate:	Not Reported	Artflow:	Not Reported
Wellplug48:	0	Tpturbine:	0
Tpjet:	0	Tpsubmersi:	0
Tpcylinder:	0	Tpotherck:	0
Tpother:	Not Reported	Pumpbowlde:	Not Reported
Wtpump:	0	Wtbailer:	0
Wtjetted:	0	Wtestimate:	0
Welltestyi:	Not Reported	Welltestdr:	Not Reported
Welltesthr:	Not Reported	Watqualund:	0
Watqualu 1:	0	Watertype:	Not Reported
Stratdepth:	Not Reported	Chemanaly:	0
Chemanaln:	0	Undnatural:	0
Untype:	Not Reported	Undhydro:	0
Undhaz:	0	Undotherck:	0
Undother:	Not Reported		
Undcertify:	0	Compname:	MATHERS ENVIRONMENTAL DRILLING INC.
Drllicno:	54933		
Compstreet:	12243 B. FM 529	Compcity:	HOUSTON
Compstate:	TX	Compzip:	77041
Drillernam:	SHANNON MATHERS	Traineenam:	Not Reported
Tnum:	Not Reported		
Comments:	Not Reported		
Confidenti:	0	Letterrecv:	Not Reported
Deleted:	0	Insdate:	Not Reported
Site id:	TXMON3000340871		
Latitude:	29.782499		
Longitude:	-95.405833		

Map ID:	77		
Plugtrackn:	93483		
Dateentere:	07-APR-14	Ownname:	FREEDMAN DISTRIBUTORS
Ownstreet:	621 WAVERLEY ST.	Owncity:	HOUSTON
Ownstate:	TX	Ownzip:	Not Reported
Wellstreet:	621 WAVERLEY ST.		
Wellcity:	HOUSTON	Wellzip:	Not Reported
County:	Harris		
Latitude:	294656		
Lat dec:	29.782221		
Longitude:	952416		

GEOCHECK VERSION 2.1
STATE DATABASE WELL INFORMATION

Long dec:	-95.404444		
Brmod:	GARMIN		
Gn:	65139		
Gn1:	65	Gn75:	13
Gn25:	9	Ownwellno:	MW-7
Typewater:	0	Typemon:	1
Typeinj:	0	Typedw:	0
Histdrille:	THOMAS E. MATHERS	Histdrllic:	3096
Histdatedr:	30-AUG-13	Histtracki:	345127
Histdiamin:	8.25''	Histdepth:	35'
Plugdate:	28-MAR-14		
Plugmeth:	REMOVED CASING AND STEEL MANCOVER		
Plugopname:	SHANNON MATHERS		
Plugoplic:	54933		
Plugmeth1:	0	Plugmeth2:	0
Plugmeth3:	1	Plugmeth4:	0
Plugmethot:	0	Plugvar:	Not Reported
Cdiam1:	Not Reported	Cfrom1:	Not Reported
Cto1:	Not Reported	Cdiam2:	Not Reported
Cfrom2:	Not Reported	Cto2:	Not Reported
Cdiam3:	Not Reported	Cfrom3:	Not Reported
Cto3:	Not Reported	Cbfrom1:	35
Cbto1:	2	Cbsacks1:	2 BENT.GROUT
Cbfrom2:	2	Cbto2:	0
Cbsacks2:	1 CEMENT	Cbfrom3:	Not Reported
Cbto3:	Not Reported	Cbsacks3:	Not Reported
Cbfrom4:	Not Reported	Cbto4:	Not Reported
Cbsacks4:	Not Reported	Cbfrom5:	Not Reported
Cbto5:	Not Reported	Cbsacks5:	Not Reported
Compname:	MATHERS ENVIRONMENTAL DRILLING INC.	Compaddress:	12243 B. FM 529
Compcity:	HOUSTON	Compstate:	TX
Compzip:	77041	Nameassig:	SHANNON MATHERS
Traineenam:	Not Reported	Tnum:	Not Reported
Deleted:	0	Site id:	TXPLU3000092065

Map ID:	77		
Dateentere:	30-SEP-13	Ownname:	FREEDMAN DISTRIBUTORS, INC. A TEXAS CORP
Ownstreet:	3131 E HOLCOMBE		
Owncity:	HOUSTON	Ownstate:	TX
Ownzip:	77021	County:	Harris
Wellstreet:	3131 E HOLCOMBE		
Wellcity:	HOUSTON	Wellzip:	77021
Own:	MW-7		
Lat dec:	29.782221		
Long dec:	-95.404444		
Elev:	0		
Brandmodel:	GARMIN		
Gn:	65139		
Gn1:	65	Gn75:	13
Gn25:	9	Twn:	1
Twd:	0	Twr:	0
Twrp:	0	Twrg:	0
Um:	1	Ue:	0
Ud:	0	Uin:	0
Uir:	0	Ug:	0
Uij:	0	Up:	0

GEOCHECK VERSION 2.1
STATE DATABASE WELL INFORMATION

Udw:	0	Ut:	0
Us:	0	Uf:	0
Pby:	0	Pbn:	0
Datestart:	30-AUG-13	Datecomp:	30-AUG-13
Dia1:	8.25	Dia1to:	35
Dia2:	Not Reported	Dia2from:	Not Reported
Dia2to:	Not Reported	Dia3:	Not Reported
Dia3from:	Not Reported	Dia3to:	Not Reported
Dmdriven:	0	Dmairrotar:	0
Dmmudrotar:	0	Dmbored:	0
Dmairham:	0	Dmcabletoo:	0
Dmjetted:	0	Dmhollowst:	1
Dmrevcirc:	0	Dmotherck:	0
Dmother:	Not Reported	Bco:	0
Bcs:	0	Bcg:	1
Bcgs:	20/40 SAND	Bcu:	0
Bcoc:	0	Bcot:	Not Reported
Gpf:	35	Gpt:	23
Cemfrom1:	35	Cemto1:	23
Nosacks1:	7 SAND	Cemfrom2:	23
Cemto2:	2	Nosacks2:	3 BENT.GROUT
Cemfrom3:	2	Cemto3:	0
Nosacks3:	1.5 CEMENT	Cementmeth:	GROUT PUMP
Cementby:	MEDI	Ds:	Not Reported
Dpl:	Not Reported	Dsv:	Not Reported
Appvar:	Not Reported	Scs:	1
Scsv:	0	Scp:	0
Sca:	0	Watlev:	Not Reported
Watlevdate:	Not Reported	Artflow:	Not Reported
Wellplug48:	0	Tpturbine:	0
Tpjet:	0	Tpsubmersi:	0
Tpcylinder:	0	Tpotherck:	0
Tpother:	Not Reported	Pumpbowlde:	Not Reported
Wtpump:	0	Wtbailer:	0
Wtjetted:	0	Wtestimate:	0
Welltestyi:	Not Reported	Welltestdr:	Not Reported
Welltesthr:	Not Reported	Watqualund:	0
Watqualu 1:	0	Watertype:	Not Reported
Stratdepth:	Not Reported	Chemanaly:	0
Chemanaln:	0	Undnatural:	0
Untype:	Not Reported	Undhydro:	0
Undhaz:	0	Undotherck:	0
Undother:	Not Reported		
Undcertify:	0	Compname:	MATHERS ENVIRONMENTAL DRILLING INC.
Drllicno:	3096		
Compstreet:	12243 B. FM 529	Compcity:	HOUSTON
Compstate:	TX	Compzip:	77041
Drillernam:	THOMAS E MATHERS	Traineenam:	Not Reported
Tnum:	Not Reported		
Comments:	Not Reported		
Confidenti:	0	Letterrecv:	Not Reported
Deleted:	0	Insdate:	Not Reported
Site id:	TXMON3000337836		
Latitude:	29.782221		
Longitude:	-95.404444		

GEOCHECK VERSION 2.1
STATE DATABASE WELL INFORMATION

Map ID:	77		
Plugtrackn:	93484		
Dateentere:	07-APR-14	Ownname:	FREEDMAN DISTRIBUTORS
Ownstreet:	621 WAVERLEY ST.	Owncity:	HOUSTON
Ownstate:	TX	Ownzip:	Not Reported
Wellstreet:	621 WAVERLEY ST.		
Wellcity:	HOUSTON	Wellzip:	Not Reported
County:	Harris		
Latitude:	294656		
Lat dec:	29.782221		
Longitude:	952416		
Long dec:	-95.404444		
Brmod:	GARMIN		
Gn:	65139		
Gn1:	65	Gn75:	13
Gn25:	9	Ownwellno:	MW-8
Typewater:	0	Typemon:	1
Typeinj:	0	Typedw:	0
Histdrille:	THOMAS E. MATHERS	Histdrllic:	3096
Histdatedr:	30-AUG-13	Histtracki:	345127
Histdiamin:	8.25''	Histdepth:	40'
Plugdate:	28-MAR-14		
Plugmeth:	REMOVED CASING AND STEEL MANCOVER		
Plugopname:	SHANNON MATHERS		
Plugoplic:	54933		
Plugmeth1:	0	Plugmeth2:	0
Plugmeth3:	1	Plugmeth4:	0
Plugmethot:	0	Plugvar:	Not Reported
Cdiam1:	Not Reported	Cfrom1:	Not Reported
Cto1:	Not Reported	Cdiam2:	Not Reported
Cfrom2:	Not Reported	Cto2:	Not Reported
Cdiam3:	Not Reported	Cfrom3:	Not Reported
Cto3:	Not Reported	Cbfrom1:	40
Cbto1:	2	Cbsacks1:	2.2 BENT.GROUT
Cbfrom2:	2	Cbto2:	0
Cbsacks2:	1 CEMENT	Cbfrom3:	Not Reported
Cbto3:	Not Reported	Cbsacks3:	Not Reported
Cbfrom4:	Not Reported	Cbto4:	Not Reported
Cbsacks4:	Not Reported	Cbfrom5:	Not Reported
Cbto5:	Not Reported	Cbsacks5:	Not Reported
Compname:	MATHERS ENVIRONMENTAL DRILLING INC.	Compstreet:	12243 B. FM 529
Compcity:	HOUSTON	Compstate:	TX
Compzip:	77041	Nameassig:	SHANNON MATHERS
Traineenam:	Not Reported	Tnum:	Not Reported
Deleted:	0	Site id:	TXPLU3000092066

Map ID:	77		
Dateentere:	01-NOV-13	Ownname:	FREEDMAN DISTRIBUTORS
Ownstreet:	621 WAVERLY ST.		
Owncity:	HOUSTON	Ownstate:	TX
Ownzip:	77022	County:	Harris
Wellstreet:	621 WAVERLY ST.		
Wellcity:	HOUSTON	Wellzip:	77022
Own:	MW-8		
Lat dec:	29.782221		
Long dec:	-95.404444		
Elev:	0		

Brandmodel:	GARMIN		
Gn:	65139		
Gn1:	65	Gn75:	13
Gn25:	9	Twn:	1
Twd:	0	Twr:	0
Twrp:	0	Twrg:	0
Um:	1	Ue:	0
Ud:	0	Uin:	0
Uir:	0	Ug:	0
Uij:	0	Up:	0
Udw:	0	Ut:	0
Us:	0	Uf:	0
Pby:	0	Pbn:	0
Datestart:	30-AUG-13	Datecomp:	30-AUG-13
Dia1:	8.25	Dia1to:	40
Dia2:	Not Reported	Dia2from:	Not Reported
Dia2to:	Not Reported	Dia3:	Not Reported
Dia3from:	Not Reported	Dia3to:	Not Reported
Dmdriven:	0	Dmairrotar:	0
Dmmudrotar:	0	Dmbored:	0
Dmairham:	0	Dmcabletoo:	0
Dmjetted:	0	Dmhollowst:	1
Dmrevcirc:	0	Dmotherck:	0
Dmother:	Not Reported	Bco:	0
Bcs:	0	Bcg:	1
Bcgs:	20/40 SAND	Bcu:	0
Bcoc:	0	Bcot:	Not Reported
Gpf:	40	Gpt:	28
Cemfrom1:	40	Cemto1:	28
Nosacks1:	7 SAND	Cemfrom2:	28
Cemto2:	2	Nosacks2:	3 BENT.GROUT
Cemfrom3:	2	Cemto3:	0
Nosacks3:	1.5 CEMENT	Cementmeth:	GROUT PUMP
Cementby:	MEDI	Ds:	Not Reported
Dpl:	Not Reported	Dsv:	Not Reported
Appvar:	Not Reported	Scs:	1
Scsv:	0	Scp:	0
Sca:	0	Watlev:	Not Reported
Watlevdate:	Not Reported	Artflow:	Not Reported
Wellplug48:	0	Tpturbine:	0
Tpjet:	0	Tpsubmersi:	0
Tpcylinder:	0	Tpotherck:	0
Tpother:	Not Reported	Pumpbowlde:	Not Reported
Wtpump:	0	Wtbailer:	0
Wtjetted:	0	Wtestimate:	0
Welltestyi:	Not Reported	Welltestdr:	Not Reported
Welltesthr:	Not Reported	Watqualund:	0
Watqualu 1:	0	Watertype:	Not Reported
Stratdepth:	Not Reported	Chemanaly:	0
Chemanaln:	0	Undnatural:	0
Untype:	Not Reported	Undhydro:	0
Undhaz:	0	Undotherck:	0
Undother:	Not Reported		
Undcertify:	0	Compname:	MATHERS ENVIRONMENTAL DRILLING INC.
Drllicno:	3096		
Compstreet:	12243 B. FM 529	Compcity:	HOUSTOH
Compstate:	TX	Compzip:	77041
Drillernam:	THOMAS E, MATHERS	Traineenam:	Not Reported
Tnum:	Not Reported		
Comments:	Not Reported		

GEOCHECK VERSION 2.1
STATE DATABASE WELL INFORMATION

Confidenti:	0	Letterrecv:	Not Reported
Deleted:	0	Insdate:	Not Reported
Site id:	TXMON3000340865		
Latitude:	29.782221		
Longitude:	-95.404444		

Map ID:	77		
Dateentere:	01-NOV-13	Ownname:	FREEDMAN DISTRIBUTORS
Ownstreet:	621 WAVERLY ST.		
Owncity:	HOUSTON	Ownstate:	TX
Ownzip:	77022	County:	Harris
Wellstreet:	621 WAVERLY ST.		
Wellcity:	HOUSTON	Wellzip:	77022
Own:	MW-7		
Lat dec:	29.782221		
Long dec:	-95.404444		
Elev:	0		
Brandmodel:	GARMIN		
Gn:	65139		
Gn1:	65	Gn75:	13
Gn25:	9	Twn:	1
Twd:	0	Twr:	0
Twrp:	0	Twrg:	0
Um:	1	Ue:	0
Ud:	0	Uin:	0
Uir:	0	Ug:	0
Uij:	0	Up:	0
Udw:	0	Ut:	0
Us:	0	Uf:	0
Pby:	0	Pbn:	0
Datestart:	30-AUG-13	Datecomp:	30-AUG-13
Dia1:	8.25	Dia1to:	35
Dia2:	Not Reported	Dia2from:	Not Reported
Dia2to:	Not Reported	Dia3:	Not Reported
Dia3from:	Not Reported	Dia3to:	Not Reported
Dmdriven:	0	Dmairrotar:	0
Dmmudrotar:	0	Dmbored:	0
Dmairham:	0	Dmcabletoo:	0
Dmjetted:	0	Dmhollowst:	1
Dmrevcirc:	0	Dmotherck:	0
Dmother:	Not Reported	Bco:	0
Bcs:	0	Bcg:	1
Bcgs:	20/40 SAND	Bcu:	0
Bcoc:	0	Bcot:	Not Reported
Gpf:	35	Gpt:	23
Cemfrom1:	35	Cemto1:	23
Nosacks1:	7 SAND	Cemfrom2:	23
Cemto2:	2	Nosacks2:	3 BENT.GROUT
Cemfrom3:	2	Cemto3:	0
Nosacks3:	1.5 CEMENT	Cementmeth:	GROUT PUMP
Cementby:	MEDI	Ds:	Not Reported
Dpl:	Not Reported	Dsv:	Not Reported
Appvar:	Not Reported	Scs:	1
Scsv:	0	Scp:	0
Sca:	0	Watlev:	Not Reported
Watlevdate:	Not Reported	Artflow:	Not Reported
Wellplug48:	0	Tpturbine:	0

GEOCHECK VERSION 2.1
STATE DATABASE WELL INFORMATION

Tpjet:	0	Tpsubmersi:	0
Tpcylinder:	0	Tpotherck:	0
Tpother:	Not Reported	Pumpbowlde:	Not Reported
Wtpump:	0	Wtbailer:	0
Wtjetted:	0	Wtestimate:	0
Welltestyi:	Not Reported	Welltestdr:	Not Reported
Welltesthr:	Not Reported	Watqualund:	0
Watqualu 1:	0	Watertype:	Not Reported
Stratdepth:	Not Reported	Chemanaly:	0
Chemanaln:	0	Undnatural:	0
Untype:	Not Reported	Undhydro:	0
Undhaz:	0	Undotherck:	0
Undother:	Not Reported		
Undcertify:	0	Compname:	MATHERS ENVIRONMENTAL DRILLING INC.
Drllicno:	3096		
Compstreet:	12243 B. FM 529	Compcity:	HOUSTOH
Compstate:	TX	Compzip:	77041
Drillernam:	THOMAS E, MATHERS	Traineenam:	Not Reported
Tnum:	Not Reported		
Comments:	Not Reported		
Confidenti:	0	Letterrecv:	Not Reported
Deleted:	0	Insdate:	Not Reported
Site id:	TXMON3000340860		
Latitude:	29.782221		
Longitude:	-95.404444		

Map ID:	77		
Dateentere:	01-OCT-13	Ownname:	FREEDMAN DISTRIBUTORS, INC A TEXAS CORP.
Ownstreet:	3131 E HOLCOMBE		
Owncity:	HOUSTON	Ownstate:	TX
Ownzip:	77021	County:	Harris
Wellstreet:	3131 E HOLCOMBE		
Wellcity:	HOUSTON	Wellzip:	77021
Own:	MW-8		
Lat dec:	29.782221		
Long dec:	-95.404444		
Elev:	0		
Brandmodel:	GARMIN		
Gn:	65139		
Gn1:	65	Gn75:	13
Gn25:	9	Twn:	1
Twd:	0	Twr:	0
Twrp:	0	Twrg:	0
Um:	1	Ue:	0
Ud:	0	Uin:	0
Uir:	0	Ug:	0
Uij:	0	Up:	0
Udw:	0	Ut:	0
Us:	0	Uf:	0
Pby:	0	Pbn:	0
Datestart:	08-AUG-13	Datecomp:	08-AUG-13
Dia1:	8.25	Dia1to:	40
Dia2:	Not Reported	Dia2from:	Not Reported
Dia2to:	Not Reported	Dia3:	Not Reported
Dia3from:	Not Reported	Dia3to:	Not Reported
Dmdriven:	0	Dmairrotar:	0
Dmmudrotar:	0	Dmbored:	0

GEOCHECK VERSION 2.1
STATE DATABASE WELL INFORMATION

Dmairham:	0	Dmcabletoo:	0
Dmjetted:	0	Dmhollowst:	1
Dmrevcirc:	0	Dmotherck:	0
Dmother:	Not Reported	Bco:	0
Bcs:	0	Bcg:	1
Bcgs:	20/40 SAND	Bcu:	0
Bcoc:	0	Bcot:	Not Reported
Gpf:	40	Gpt:	28
Cemfrom1:	40	Cemto1:	28
Nosacks1:	7 SAND	Cemfrom2:	28
Cemto2:	2	Nosacks2:	3 BENT.GROUT
Cemfrom3:	2	Cemto3:	0
Nosacks3:	1.5 CEMENT	Cementmeth:	GROUT PUMP
Cementby:	MEDI	Ds:	Not Reported
Dpl:	Not Reported	Dsv:	Not Reported
Appvar:	Not Reported	Scs:	1
Scsv:	0	Scp:	0
Sca:	0	Watlev:	Not Reported
Watlevdate:	Not Reported	Artflow:	Not Reported
Wellplug48:	0	Tpturbine:	0
Tpjet:	0	Tpsubmersi:	0
Tpcylinder:	0	Tpotherck:	0
Tpother:	Not Reported	Pumpbowlde:	Not Reported
Wtpump:	0	Wtbailer:	0
Wtjetted:	0	Wtestimate:	0
Welltestyi:	Not Reported	Welltestdr:	Not Reported
Welltesthr:	Not Reported	Watqualund:	0
Watqualu 1:	0	Watertype:	Not Reported
Stratdepth:	Not Reported	Chemanaly:	0
Chemanaln:	0	Undnatural:	0
Untype:	Not Reported	Undhydro:	0
Undhaz:	0	Undotherck:	0
Undother:	Not Reported		
Undcertify:	0	Compname:	MATHERS ENVIRONMENTAL DRILLING INC.
Drllicno:	3096		
Compstreet:	12243 B. FM 529	Compcity:	HOUSTON
Compstate:	TX	Compzip:	77041
Drillernam:	THOMAS E MATHERS	Traineenam:	Not Reported
Tnum:	Not Reported		
Comments:	Not Reported		
Confidenti:	0	Letterrecv:	Not Reported
Deleted:	0	Insdate:	Not Reported
Site id:	TXMON3000337852		
Latitude:	29.782221		
Longitude:	-95.404444		

Map ID:	78		
Dateentere:	15-JUN-10	Ownname:	Lovett Homes
Ownstreet:	TC Jester At White Oak Boyou		
Owncity:	Houston	Ownstate:	TX
Ownzip:	77008	County:	Harris
Wellstreet:	TC Jester At White 0ak Boyou		
Wellcity:	Houston	Wellzip:	77008
Own:	MW-1		
Lat dec:	29.781666		
Long dec:	-95.420832		
Elev:	0		

GEOCHECK VERSION 2.1
STATE DATABASE WELL INFORMATION

Brandmodel:	Lowrance		
Gn:	65138		
Gn1:	65	Gn75:	13
Gn25:	8	Twn:	1
Twd:	0	Twr:	0
Twrp:	0	Twrg:	0
Um:	1	Ue:	0
Ud:	0	Uin:	0
Uir:	0	Ug:	0
Uij:	0	Up:	0
Udw:	0	Ut:	0
Us:	0	Uf:	0
Pby:	0	Pbn:	0
Datestart:	14-JUN-10	Datecomp:	14-JUN-10
Dia1:	7	Dia1to:	30
Dia2:	Not Reported	Dia2from:	Not Reported
Dia2to:	Not Reported	Dia3:	Not Reported
Dia3from:	Not Reported	Dia3to:	Not Reported
Dmdriven:	0	Dmairrotar:	0
Dmmudrotar:	0	Dmbored:	0
Dmairham:	0	Dmcabletoo:	0
Dmjetted:	0	Dmhollowst:	1
Dmrevcirc:	0	Dmotherck:	1
Dmother:	DPT	Bco:	0
Bcs:	0	Bcg:	0
Bcgs:	Not Reported	Bcu:	0
Bcoc:	1	Bcot:	sand 20/40
Gpf:	Not Reported	Gpt:	Not Reported
Cemfrom1:	134	Cemto1:	30
Nosacks1:	sand 20/40	Cemfrom2:	2
Cemto2:	13	Nosacks2:	bentonite 3/3
Cemfrom3:	0	Cemto3:	2
Nosacks3:	cement	Cementmeth:	slurry
Cementby:	Gainco Inc	Ds:	Not Reported
Dpl:	Not Reported	Dsv:	Not Reported
Appvar:	Not Reported	Scs:	1
Scsv:	0	Scp:	0
Sca:	0	Watlev:	Not Reported
Watlevdate:	Not Reported	Artflow:	Not Reported
Wellplug48:	0	Tpturbine:	0
Tpjet:	0	Tpsubmersi:	0
Tpcylinder:	0	Tpotherck:	0
Tpother:	Not Reported	Pumpbowlde:	Not Reported
Wtpump:	0	Wtbailer:	0
Wtjetted:	0	Wtestimate:	0
Welltestyi:	Not Reported	Welltestdr:	Not Reported
Welltesthr:	Not Reported	Watqualund:	0
Watqualu 1:	1	Watertype:	Not Reported
Stratdepth:	Not Reported	Chemanaly:	0
Chemanaln:	1	Undnatural:	0
Untype:	Not Reported	Undhydro:	0
Undhaz:	0	Undotherck:	0
Undother:	Not Reported		
Undcertify:	0	Compname:	Gainco Inc.
Drllicno:	54247		
Compstreet:	P.O Box 309	Compcity:	Portland
Compstate:	TX	Compzip:	78374
Drillernam:	Grover Stanley Joseph Jr.	Traineenam:	Margarito Estrada
Tnum:	57638		
Comments:	Not Reported		

GEOCHECK VERSION 2.1
STATE DATABASE WELL INFORMATION

Confidenti:	0	Letterrecv:	Not Reported
Deleted:	0	Insdate:	Not Reported
Site id:	TXMON3000216714		
Latitude:	29.781666		
Longitude:	-95.420832		

Map ID:	78		
Dateentere:	15-JUN-10	Ownname:	Lovett Homes
Ownstreet:	TC Jester At White Oak Boyou		
Owncity:	Houston	Ownstate:	TX
Ownzip:	77008	County:	Harris
Wellstreet:	TC Jester At White 0ak Boyou		
Wellcity:	Houston	Wellzip:	77008
Own:	MW-2		
Lat dec:	29.781666		
Long dec:	-95.420832		
Elev:	0		
Brandmodel:	Lowrance		
Gn:	65138		
Gn1:	65	Gn75:	13
Gn25:	8	Twn:	1
Twd:	0	Twr:	0
Twrp:	0	Twrg:	0
Um:	1	Ue:	0
Ud:	0	Uin:	0
Uir:	0	Ug:	0
Uij:	0	Up:	0
Udw:	0	Ut:	0
Us:	0	Uf:	0
Pby:	0	Pbn:	0
Datestart:	14-JUN-10	Datecomp:	14-JUN-10
Dia1:	7	Dia1to:	30
Dia2:	Not Reported	Dia2from:	Not Reported
Dia2to:	Not Reported	Dia3:	Not Reported
Dia3from:	Not Reported	Dia3to:	Not Reported
Dmdriven:	0	Dmairrotar:	0
Dmmudrotar:	0	Dmbored:	0
Dmairham:	0	Dmcabletoo:	0
Dmjetted:	0	Dmhollowst:	1
Dmrevcirc:	0	Dmotherck:	1
Dmother:	DPT	Bco:	0
Bcs:	0	Bcg:	0
Bcgs:	Not Reported	Bcu:	0
Bcoc:	1	Bcot:	sand 20/40
Gpf:	Not Reported	Gpt:	Not Reported
Cemfrom1:	134	Cemto1:	30
Nosacks1:	sand 20/40	Cemfrom2:	2
Cemto2:	13	Nosacks2:	bentonite 3/3
Cemfrom3:	0	Cemto3:	2
Nosacks3:	cement	Cementmeth:	slurry
Cementby:	Gainco Inc	Ds:	Not Reported
Dpl:	Not Reported	Dsv:	Not Reported
Appvar:	Not Reported	Scs:	1
Scsv:	0	Scp:	0
Sca:	0	Watlev:	Not Reported
Watlevdate:	Not Reported	Artflow:	Not Reported
Wellplug48:	0	Tpturbine:	0

GEOCHECK VERSION 2.1
STATE DATABASE WELL INFORMATION

Tpjet:	0	Tpsubmersi:	0
Tpcylinder:	0	Tpotherck:	0
Tpother:	Not Reported	Pumpbowlde:	Not Reported
Wtpump:	0	Wtbailer:	0
Wtjetted:	0	Wtestimate:	0
Welltestyi:	Not Reported	Welltestdr:	Not Reported
Welltesthr:	Not Reported	Watqualund:	0
Watqualu 1:	1	Watertype:	Not Reported
Stratdepth:	Not Reported	Chemanaly:	0
Chemanaln:	1	Undnatural:	0
Untype:	Not Reported	Undhydro:	0
Undhaz:	0	Undotherck:	0
Undother:	Not Reported		
Undcertify:	0	Compname:	Gainco Inc.
Drllicno:	54247		
Compstreet:	P.O Box 309	Compcity:	Portland
Compstate:	TX	Compzip:	78374
Drillernam:	Grover Stanley Joseph Jr.	Traineenam:	Margarito Estrada
Tnum:	57638		
Comments:	Not Reported		
Confidenti:	0	Letterrecv:	Not Reported
Deleted:	0	Insdate:	Not Reported
Site id:	TXMON3000216715		
Latitude:	29.781666		
Longitude:	-95.420832		

Map ID:	77		
Fid:	105930	State well:	6513911
County nam:	Harris	Basin name:	San Jacinto River
Gma:	14	Rwpa:	H
Previous w:	Not Reported		
Lat dec:	29.781666		
Long dec:	-95.404166		
Coordsourc:	+/- 5 Seconds		
Owner 1:	Swift and Co.	Owner 2:	Not Reported
Driller 1:	Layne Texas Co.	Driller 2:	Not Reported
Aquifer co:	112CHCTL	Aquifer id:	Gulf Coast
Elev of ls:	58	Elev meth:	Interpolated From Topo Map
Date drill:	00001917	Welltype:	Withdrawal of Water
Well depth:	670	Depthsourc:	Owner
Welluse:	Industrial		
Site id:	TXWDB5000105931		
Water Level Info:		Pn well visit mark:	P
Depth from lsd:	-45.8	Mm date:	1
Dd date:	23	Yy date:	1931
Measurement number:	01	Measuring agency:	04
Method of meas:	1	Remark:	Not Reported
Date entered:	24-OCT-02	User name:	dwuerch

GEOCHECK VERSION 2.1
STATE DATABASE WELL INFORMATION

Remarks:		Group number:	1
Remarks 1:	TWDB R178: 60 ft. of screen	Remarks 2:	between 500 and 670 ft.

Map ID:	79		
Plugtrackn:	71769		
Dateentere:	05-MAY-11	Ownname:	Texas Dept. of Transportation
Ownstreet:	7600 Washington Ave	Owncity:	Houston
Ownstate:	TX	Ownzip:	77007
Wellstreet:	402 W 6th Street		
Wellcity:	Houston	Wellzip:	77008
County:	Harris		
Latitude:	294654		
Lat dec:	29.781666		
Longitude:	952409		
Long dec:	-95.4025		
Brmod:	Google Earth		
Gn:	65139		
Gn1:	65	Gn75:	13
Gn25:	9	Ownwellno:	AB-2P
Typewater:	0	Typemon:	1
Typeinj:	0	Typedw:	0
Histdrille:	Zane Ruffin	Histdrllic:	Not Reported
Histdatedr:	17-MAY-10	Histtracki:	Not Reported
Histdiamin:	6.25	Histdepth:	60
Plugdate:	20-APR-11		
Plugmeth:	No Data		
Plugopname:	Jeffrey J. Blanken		
Plugoplic:	54713		
Plugmeth1:	0	Plugmeth2:	0
Plugmeth3:	1	Plugmeth4:	0
Plugmethot:	0	Plugvar:	Not Reported
Cdiam1:	2	Cfrom1:	10
Cto1:	60	Cdiam2:	Not Reported
Cfrom2:	Not Reported	Cto2:	Not Reported
Cdiam3:	Not Reported	Cfrom3:	Not Reported
Cto3:	Not Reported	Cbfrom1:	60
Cbto1:	2	Cbsacks1:	1-Bentonite
Cbfrom2:	2	Cbto2:	0
Cbsacks2:	1-Cement	Cbfrom3:	Not Reported
Cbto3:	Not Reported	Cbsacks3:	Not Reported
Cbfrom4:	Not Reported	Cbto4:	Not Reported
Cbsacks4:	Not Reported	Cbfrom5:	Not Reported
Cbto5:	Not Reported	Cbsacks5:	Not Reported
Compname:	Jeffrey J. Blanken	Compstreet:	917 W. Sealy
Compcity:	Alvin	Compstate:	TX
Compzip:	77511	Nameassig:	Jeffrey J. Blanken
Traineenam:	Not Reported	Tnum:	Not Reported
Deleted:	0	Site id:	TXPLU3000070604

GEOCHECK VERSION 2.1
STATE DATABASE WELL INFORMATION

Map ID:	80		
Dateentere:	08-MAR-13	Ownname:	PAPPAS HARRIS J & PAPPAS CHRISTOPHER J
Ownstreet:	642 YALE STREET		
Owncity:	HOUSTON	Ownstate:	TX
Ownzip:	77007	County:	Harris
Wellstreet:	0 YALE STREET		
Wellcity:	HOUSTON	Wellzip:	77007
Own:	MW-2		
Lat dec:	29.781666		
Long dec:	-95.39861		
Elev:	0		
Brandmodel:	GARMIN		
Gn:	65139		
Gn1:	65	Gn75:	13
Gn25:	9	Twn:	1
Twd:	0	Twr:	0
Twrp:	0	Twrg:	0
Um:	1	Ue:	0
Ud:	0	Uin:	0
Uir:	0	Ug:	0
Uij:	0	Up:	0
Udw:	0	Ut:	0
Us:	0	Uf:	0
Pby:	0	Pbn:	0
Datestart:	17-JAN-13	Datecomp:	17-JAN-13
Dia1:	2	Dia1to:	30
Dia2:	Not Reported	Dia2from:	Not Reported
Dia2to:	Not Reported	Dia3:	Not Reported
Dia3from:	Not Reported	Dia3to:	Not Reported
Dmdriven:	1	Dmairrotar:	0
Dmmudrotar:	0	Dmbored:	0
Dmairham:	0	Dmcabletoo:	0
Dmjetted:	0	Dmhollowst:	1
Dmrevcirc:	0	Dmotherck:	0
Dmother:	Not Reported	Bco:	0
Bcs:	0	Bcg:	1
Bcgs:	20/40 SAND	Bcu:	0
Bcoc:	0	Bcot:	Not Reported
Gpf:	30	Gpt:	8
Cemfrom1:	30	Cemto1:	8
Nosacks1:	11 SAND	Cemfrom2:	8
Cemto2:	2	Nosacks2:	2 BENT.CHIPS
Cemfrom3:	2	Cemto3:	0
Nosacks3:	1.5 CEMENT	Cementmeth:	HANDMIX
Cementby:	MEDI	Ds:	Not Reported
Dpl:	Not Reported	Dsv:	Not Reported
Appvar:	Not Reported	Scs:	1
Scsv:	0	Scp:	0
Sca:	0	Watlev:	Not Reported
Watlevdate:	Not Reported	Artflow:	Not Reported
Wellplug48:	0	Tpturbine:	0
Tpjet:	0	Tpsubmersi:	0
Tpcylinder:	0	Tpotherck:	0
Tpother:	Not Reported	Pumpbowlde:	Not Reported
Wtpump:	0	Wtbailer:	0
Wtjetted:	0	Wtestimate:	0
Welltestyi:	Not Reported	Welltestdr:	Not Reported
Welltesthr:	Not Reported	Watqualund:	0
Watqualu 1:	0	Watertype:	Not Reported
Stratdepth:	Not Reported	Chemanaly:	0
Chemanaln:	0	Undnatural:	0

GEOCHECK VERSION 2.1
STATE DATABASE WELL INFORMATION

Untype:	Not Reported	Undhydro:	0
Undhaz:	0	Undotherck:	0
Undother:	Not Reported		
Undcertify:	0	Compname:	MATHERS ENVIRONMENTAL DRILLING INC.
Drllicno:	54308		
Compstreet:	12243 B. FM 529	Compcity:	HOUSTON
Compstate:	TX	Compzip:	77041
Drillernam:	SHAWN THOMAS, MATHERS	Traineenam:	Not Reported
Tnum:	Not Reported		
Comments:	Not Reported		
Confidenti:	0	Letterrecv:	Not Reported
Deleted:	0	Insdate:	Not Reported
Site id:	TXMON3000309115		
Latitude:	29.781666		
Longitude:	-95.39861		

Map ID:	81		
Plugtrackn:	36195		
Dateentere:	05-FEB-07	Ownname:	Harris Oil Co.
Ownstreet:	3325 W. 11th St.	Owncity:	Houston
Ownstate:	TX	Ownzip:	77008
Wellstreet:	1001 Yale St.		
Wellcity:	Houston	Wellzip:	77008
County:	Harris		
Latitude:	294650		
Lat dec:	29.780554		
Longitude:	952338		
Long dec:	-95.393888		
Brmod:	Not Reported		
Gn:	65139		
Gn1:	65	Gn75:	13
Gn25:	9	Ownwellno:	#4
Typewater:	0	Typemon:	1
Typeinj:	0	Typedw:	0
Histdrille:	Not Reported	Histdrllic:	Not Reported
Histdatedr:	Not Reported	Histtracki:	Not Reported
Histdiamin:	Not Reported	Histdepth:	15
Plugdate:	24-JAN-07		
Plugmeth:	No Data		
Plugopname:	Dwane Ward		
Plugoplic:	54415		
Plugmeth1:	0	Plugmeth2:	0
Plugmeth3:	1	Plugmeth4:	0
Plugmethot:	0	Plugvar:	Not Reported
Cdiam1:	4	Cfrom1:	1
Cto1:	15	Cdiam2:	Not Reported
Cfrom2:	Not Reported	Cto2:	Not Reported
Cdiam3:	Not Reported	Cfrom3:	Not Reported
Cto3:	Not Reported	Cbfrom1:	0
Cbto1:	2	Cbsacks1:	1 Cement
Cbfrom2:	2	Cbto2:	15
Cbsacks2:	3 Bentonite	Cbfrom3:	Not Reported
Cbto3:	Not Reported	Cbsacks3:	Not Reported
Cbfrom4:	Not Reported	Cbto4:	Not Reported
Cbsacks4:	Not Reported	Cbfrom5:	Not Reported
Cbto5:	Not Reported	Cbsacks5:	Not Reported
Compname:	B & B Construction	Compstreet:	Rt. 1 (P.O. Box 1281)

Compcity:	Brownfield	Compstate:	TX
Compzip:	79316	Nameassig:	Dwane Ward
Traineenam:	Not Reported	Tnum:	Not Reported
Deleted:	0	Site id:	TXPLU3000035580

Map ID:	81		
Plugtrackn:	36192		
Dateentere:	05-FEB-07	Ownname:	Harris Oil Co.
Ownstreet:	3325 W. 11th St.	Owncity:	Houston
Ownstate:	TX	Ownzip:	77008
Wellstreet:	1001 Yale St.		
Wellcity:	Houston	Wellzip:	77008
County:	Harris		
Latitude:	294650		
Lat dec:	29.780554		
Longitude:	952338		
Long dec:	-95.393888		
Brmod:	Not Reported		
Gn:	65139		
Gn1:	65	Gn75:	13
Gn25:	9	Ownwellno:	#2
Typewater:	0	Typemon:	1
Typeinj:	0	Typedw:	0
Histdrille:	Not Reported	Histdrllic:	Not Reported
Histdatedr:	Not Reported	Histtracki:	Not Reported
Histdiamin:	Not Reported	Histdepth:	18
Plugdate:	24-JAN-07		
Plugmeth:	No Data		
Plugopname:	Dwane Ward		
Plugoplic:	54415		
Plugmeth1:	0	Plugmeth2:	0
Plugmeth3:	1	Plugmeth4:	0
Plugmethot:	0	Plugvar:	Not Reported
Cdiam1:	2	Cfrom1:	1
Cto1:	18	Cdiam2:	Not Reported
Cfrom2:	Not Reported	Cto2:	Not Reported
Cdiam3:	Not Reported	Cfrom3:	Not Reported
Cto3:	Not Reported	Cbfrom1:	0
Cbto1:	2	Cbsacks1:	1 Cement
Cbfrom2:	2	Cbto2:	18
Cbsacks2:	2.5 Bentonite	Cbfrom3:	Not Reported
Cbto3:	Not Reported	Cbsacks3:	Not Reported
Cbfrom4:	Not Reported	Cbto4:	Not Reported
Cbsacks4:	Not Reported	Cbfrom5:	Not Reported
Cbto5:	Not Reported	Cbsacks5:	Not Reported
Compname:	B & B Construction	Compstreet:	Rt. 1 (P.O. Box 1281)
Compcity:	Brownfield	Compstate:	TX
Compzip:	79316	Nameassig:	Dwane Ward
Traineenam:	Not Reported	Tnum:	Not Reported
Deleted:	0	Site id:	TXPLU3000035577

GEOCHECK VERSION 2.1
STATE DATABASE WELL INFORMATION

Map ID:	81		
Plugtrackn:	36194		
Dateentere:	05-FEB-07	Ownname:	Harris Oil Co.
Ownstreet:	3325 W. 11th St.	Owncity:	Houston
Ownstate:	TX	Ownzip:	77008
Wellstreet:	1001 Yale St.		
Wellcity:	Houston	Wellzip:	77008
County:	Harris		
Latitude:	294650		
Lat dec:	29.780554		
Longitude:	952338		
Long dec:	-95.393888		
Brmod:	Not Reported		
Gn:	65139		
Gn1:	65	Gn75:	13
Gn25:	9	Ownwellno:	#3A
Typewater:	0	Typemon:	1
Typeinj:	0	Typedw:	0
Histdrille:	Not Reported	Histdrllic:	Not Reported
Histdatedr:	Not Reported	Histtracki:	Not Reported
Histdiamin:	Not Reported	Histdepth:	18
Plugdate:	24-JAN-07		
Plugmeth:	No Data		
Plugopname:	Dwane Ward		
Plugoplic:	54415		
Plugmeth1:	0	Plugmeth2:	0
Plugmeth3:	1	Plugmeth4:	0
Plugmethot:	0	Plugvar:	Not Reported
Cdiam1:	2	Cfrom1:	1
Cto1:	18	Cdiam2:	Not Reported
Cfrom2:	Not Reported	Cto2:	Not Reported
Cdiam3:	Not Reported	Cfrom3:	Not Reported
Cto3:	Not Reported	Cbfrom1:	0
Cbto1:	2	Cbsacks1:	1 Cement
Cbfrom2:	2	Cbto2:	18
Cbsacks2:	2.5 Bentonite	Cbfrom3:	Not Reported
Cbto3:	Not Reported	Cbsacks3:	Not Reported
Cbfrom4:	Not Reported	Cbto4:	Not Reported
Cbsacks4:	Not Reported	Cbfrom5:	Not Reported
Cbto5:	Not Reported	Cbsacks5:	Not Reported
Compname:	B & B Construction	Compstreet:	Rt. 1 (P.O. Box 1281)
Compcity:	Brownfield	Compstate:	TX
Compzip:	79316	Nameassig:	Dwane Ward
Traineenam:	Not Reported	Tnum:	Not Reported
Deleted:	0	Site id:	TXPLU3000035579

Map ID:	81		
Plugtrackn:	36193		
Dateentere:	05-FEB-07	Ownname:	Harris Oil Co.
Ownstreet:	3325 W. 11th St.	Owncity:	Houston
Ownstate:	TX	Ownzip:	77008
Wellstreet:	1001 Yale St.		
Wellcity:	Houston	Wellzip:	77008
County:	Harris		
Latitude:	294650		
Lat dec:	29.780554		
Longitude:	952338		

Long dec:	-95.393888		
Brmod:	Not Reported		
Gn:	65139		
Gn1:	65	Gn75:	13
Gn25:	9	Ownwellno:	#2A
Typewater:	0	Typemon:	1
Typeinj:	0	Typedw:	0
Histdrille:	Not Reported	Histdrllic:	Not Reported
Histdatedr:	Not Reported	Histtracki:	Not Reported
Histdiamin:	Not Reported	Histdepth:	2
Plugdate:	24-JAN-07		
Plugmeth:	No Data		
Plugopname:	Dwane Ward		
Plugoplic:	54415		
Plugmeth1:	0	Plugmeth2:	0
Plugmeth3:	1	Plugmeth4:	0
Plugmethot:	0	Plugvar:	Not Reported
Cdiam1:	4	Cfrom1:	1
Cto1:	2	Cdiam2:	Not Reported
Cfrom2:	Not Reported	Cto2:	Not Reported
Cdiam3:	Not Reported	Cfrom3:	Not Reported
Cto3:	Not Reported	Cbfrom1:	0
Cbto1:	2	Cbsacks1:	1 Cement
Cbfrom2:	Not Reported	Cbto2:	Not Reported
Cbsacks2:	Not Reported	Cbfrom3:	Not Reported
Cbto3:	Not Reported	Cbsacks3:	Not Reported
Cbfrom4:	Not Reported	Cbto4:	Not Reported
Cbsacks4:	Not Reported	Cbfrom5:	Not Reported
Cbto5:	Not Reported	Cbsacks5:	Not Reported
Compname:	B & B Construction	Compstreet:	Rt. 1 (P.O. Box 1281)
Compcity:	Brownfield	Compstate:	TX
Compzip:	79316	Nameassig:	Dwane Ward
Traineenam:	Not Reported	Tnum:	Not Reported
Deleted:	0	Site id:	TXPLU3000035578

Map ID:	81		
Plugtrackn:	36191		
Dateentere:	05-FEB-07	Ownname:	Harris Oil Co.
Ownstreet:	3325 W. 11th St.	Owncity:	Houston
Ownstate:	TX	Ownzip:	77008
Wellstreet:	1001 Yale St.		
Wellcity:	Houston	Wellzip:	77008
County:	Harris		
Latitude:	294650		
Lat dec:	29.780554		
Longitude:	952338		
Long dec:	-95.393888		
Brmod:	Not Reported		
Gn:	65139		
Gn1:	65	Gn75:	13
Gn25:	9	Ownwellno:	#1
Typewater:	0	Typemon:	1
Typeinj:	0	Typedw:	0
Histdrille:	Not Reported	Histdrllic:	Not Reported
Histdatedr:	Not Reported	Histtracki:	Not Reported
Histdiamin:	Not Reported	Histdepth:	18

Plugdate:	24-JAN-07		
Plugmeth:	No Data		
Plugopname:	Dwane Ward		
Plugoplic:	54415		
Plugmeth1:	0	Plugmeth2:	0
Plugmeth3:	1	Plugmeth4:	0
Plugmethot:	0	Plugvar:	Not Reported
Cdiam1:	4	Cfrom1:	1
Cto1:	18	Cdiam2:	Not Reported
Cfrom2:	Not Reported	Cto2:	Not Reported
Cdiam3:	Not Reported	Cfrom3:	Not Reported
Cto3:	Not Reported	Cbfrom1:	0
Cbto1:	2	Cbsacks1:	1 Cement
Cbfrom2:	2	Cbto2:	18
Cbsacks2:	4 Bentonite	Cbfrom3:	Not Reported
Cbto3:	Not Reported	Cbsacks3:	Not Reported
Cbfrom4:	Not Reported	Cbto4:	Not Reported
Cbsacks4:	Not Reported	Cbfrom5:	Not Reported
Cbto5:	Not Reported	Cbsacks5:	Not Reported
Compname:	B & B Construction	Compstreet:	Rt. 1 (P.O. Box 1281)
Compcity:	Brownfield	Compstate:	TX
Compzip:	79316	Nameassig:	Dwane Ward
Traineenam:	Not Reported	Tnum:	Not Reported
Deleted:	0	Site id:	TXPLU3000035576

Map ID:	81		
Plugtrackn:	36199		
Dateentere:	05-FEB-07	Ownname:	Harris Oil Co.
Ownstreet:	3325 W. 11th St.	Owncity:	Houston
Ownstate:	TX	Ownzip:	77008
Wellstreet:	1001 Yale St.		
Wellcity:	Houston	Wellzip:	77008
County:	Harris		
Latitude:	294650		
Lat dec:	29.780554		
Longitude:	952338		
Long dec:	-95.393888		
Brmod:	Not Reported		
Gn:	65139		
Gn1:	65	Gn75:	13
Gn25:	9	Ownwellno:	#13
Typewater:	0	Typemon:	1
Typeinj:	0	Typedw:	0
Histdrille:	Not Reported	Histdrllic:	Not Reported
Histdatedr:	Not Reported	Histtracki:	Not Reported
Histdiamin:	Not Reported	Histdepth:	23
Plugdate:	24-JAN-07		
Plugmeth:	No Data		
Plugopname:	Dwane Ward		
Plugoplic:	54415		
Plugmeth1:	0	Plugmeth2:	0
Plugmeth3:	1	Plugmeth4:	0
Plugmethot:	0	Plugvar:	Not Reported
Cdiam1:	2	Cfrom1:	1
Cto1:	23	Cdiam2:	Not Reported
Cfrom2:	Not Reported	Cto2:	Not Reported

Cdiam3:	Not Reported	Cfrom3:	Not Reported
Cto3:	Not Reported	Cbfrom1:	0
Cbto1:	2	Cbsacks1:	1 Cement
Cbfrom2:	2	Cbto2:	23
Cbsacks2:	3 Bentonite	Cbfrom3:	Not Reported
Cbto3:	Not Reported	Cbsacks3:	Not Reported
Cbfrom4:	Not Reported	Cbto4:	Not Reported
Cbsacks4:	Not Reported	Cbfrom5:	Not Reported
Cbto5:	Not Reported	Cbsacks5:	Not Reported
Compname:	B & B Construction	Compstreet:	Rt. 1 (P.O. Box 1281)
Compcity:	Brownfield	Compstate:	TX
Compzip:	79316	Nameassig:	Dwane Ward
Traineenam:	Not Reported	Tnum:	Not Reported
Deleted:	0	Site id:	TXPLU3000035584

Map ID:	81		
Plugtrackn:	36200		
Dateentere:	05-FEB-07	Ownname:	Harris Oil Co.
Ownstreet:	3325 W. 11th St.	Owncity:	Houston
Ownstate:	TX	Ownzip:	77008
Wellstreet:	1001 Yale St.		
Wellcity:	Houston	Wellzip:	77008
County:	Harris		
Latitude:	294650		
Lat dec:	29.780554		
Longitude:	952338		
Long dec:	-95.393888		
Brmod:	Not Reported		
Gn:	65139		
Gn1:	65	Gn75:	13
Gn25:	9	Ownwellno:	#15
Typewater:	0	Typemon:	1
Typeinj:	0	Typedw:	0
Histdrille:	Not Reported	Histdrllic:	Not Reported
Histdatedr:	Not Reported	Histtracki:	Not Reported
Histdiamin:	Not Reported	Histdepth:	20
Plugdate:	24-JAN-07		
Plugmeth:	No Data		
Plugopname:	Dwane Ward		
Plugoplic:	54415		
Plugmeth1:	0	Plugmeth2:	0
Plugmeth3:	1	Plugmeth4:	0
Plugmethot:	0	Plugvar:	Not Reported
Cdiam1:	2	Cfrom1:	1
Cto1:	20	Cdiam2:	Not Reported
Cfrom2:	Not Reported	Cto2:	Not Reported
Cdiam3:	Not Reported	Cfrom3:	Not Reported
Cto3:	Not Reported	Cbfrom1:	0
Cbto1:	2	Cbsacks1:	1 Cement
Cbfrom2:	2	Cbto2:	20
Cbsacks2:	2.5 Bentonite	Cbfrom3:	Not Reported
Cbto3:	Not Reported	Cbsacks3:	Not Reported
Cbfrom4:	Not Reported	Cbto4:	Not Reported
Cbsacks4:	Not Reported	Cbfrom5:	Not Reported
Cbto5:	Not Reported	Cbsacks5:	Not Reported
Compname:	B & B Construction	Compstreet:	Rt. 1 (P.O. Box 1281)

Compcity:	Brownfield	Compstate:	TX
Compzip:	79316	Nameassig:	Dwane Ward
Traineenam:	Not Reported	Tnum:	Not Reported
Deleted:	0	Site id:	TXPLU3000035585

Map ID:	81		
Plugtrackn:	36198		
Dateentere:	05-FEB-07	Ownname:	Harris Oil Co.
Ownstreet:	3325 W. 11th St.	Owncity:	Houston
Ownstate:	TX	Ownzip:	77008
Wellstreet:	1001 Yale St.		
Wellcity:	Houston	Wellzip:	77008
County:	Harris		
Latitude:	294650		
Lat dec:	29.780554		
Longitude:	952338		
Long dec:	-95.393888		
Brmod:	Not Reported		
Gn:	65139		
Gn1:	65	Gn75:	13
Gn25:	9	Ownwellno:	#9
Typewater:	0	Typemon:	1
Typeinj:	0	Typedw:	0
Histdrille:	Not Reported	Histdrllic:	Not Reported
Histdatedr:	Not Reported	Histtracki:	Not Reported
Histdiamin:	Not Reported	Histdepth:	23
Plugdate:	24-JAN-07		
Plugmeth:	No Data		
Plugopname:	Dwane Ward		
Plugoplic:	54415		
Plugmeth1:	0	Plugmeth2:	0
Plugmeth3:	1	Plugmeth4:	0
Plugmethot:	0	Plugvar:	Not Reported
Cdiam1:	2	Cfrom1:	1
Cto1:	23	Cdiam2:	Not Reported
Cfrom2:	Not Reported	Cto2:	Not Reported
Cdiam3:	Not Reported	Cfrom3:	Not Reported
Cto3:	Not Reported	Cbfrom1:	0
Cbto1:	2	Cbsacks1:	1 Cement
Cbfrom2:	2	Cbto2:	23
Cbsacks2:	3 Bentonite	Cbfrom3:	Not Reported
Cbto3:	Not Reported	Cbsacks3:	Not Reported
Cbfrom4:	Not Reported	Cbto4:	Not Reported
Cbsacks4:	Not Reported	Cbfrom5:	Not Reported
Cbto5:	Not Reported	Cbsacks5:	Not Reported
Compname:	B & B Construction	Compstreet:	Rt. 1 (P.O. Box 1281)
Compcity:	Brownfield	Compstate:	TX
Compzip:	79316	Nameassig:	Dwane Ward
Traineenam:	Not Reported	Tnum:	Not Reported
Deleted:	0	Site id:	TXPLU3000035583

GEOCHECK VERSION 2.1
STATE DATABASE WELL INFORMATION

Map ID:	81		
Plugtrackn:	36196		
Dateentere:	05-FEB-07	Ownname:	Harris Oil Co.
Ownstreet:	3325 W. 11th St.	Owncity:	Houston
Ownstate:	TX	Ownzip:	77008
Wellstreet:	1001 Yale St.		
Wellcity:	Houston	Wellzip:	77008
County:	Harris		
Latitude:	294650		
Lat dec:	29.780554		
Longitude:	952338		
Long dec:	-95.393888		
Brmod:	Not Reported		
Gn:	65139		
Gn1:	65	Gn75:	13
Gn25:	9	Ownwellno:	#7
Typewater:	0	Typemon:	1
Typeinj:	0	Typedw:	0
Histdrille:	Not Reported	Histdrllic:	Not Reported
Histdatedr:	Not Reported	Histtracki:	Not Reported
Histdiamin:	Not Reported	Histdepth:	17
Plugdate:	24-JAN-07		
Plugmeth:	No Data		
Plugopname:	Dwane Ward		
Plugoplic:	54415		
Plugmeth1:	0	Plugmeth2:	0
Plugmeth3:	1	Plugmeth4:	0
Plugmethot:	0	Plugvar:	Not Reported
Cdiam1:	2	Cfrom1:	1
Cto1:	17	Cdiam2:	Not Reported
Cfrom2:	Not Reported	Cto2:	Not Reported
Cdiam3:	Not Reported	Cfrom3:	Not Reported
Cto3:	Not Reported	Cbfrom1:	0
Cbto1:	2	Cbsacks1:	1 Cement
Cbfrom2:	2	Cbto2:	17
Cbsacks2:	2 1/4 Bentonite	Cbfrom3:	Not Reported
Cbto3:	Not Reported	Cbsacks3:	Not Reported
Cbfrom4:	Not Reported	Cbto4:	Not Reported
Cbsacks4:	Not Reported	Cbfrom5:	Not Reported
Cbto5:	Not Reported	Cbsacks5:	Not Reported
Compname:	B & B Construction	Compstreet:	Rt. 1 (P.O. Box 1281)
Compcity:	Brownfield	Compstate:	TX
Compzip:	79316	Nameassig:	Dwane Ward
Traineenam:	Not Reported	Tnum:	Not Reported
Deleted:	0	Site id:	TXPLU3000035581

Map ID:	81		
Plugtrackn:	36197		
Dateentere:	05-FEB-07	Ownname:	Harris Oil Co.
Ownstreet:	3325 W. 11th St.	Owncity:	Houston
Ownstate:	TX	Ownzip:	77008
Wellstreet:	1001 Yale St.		
Wellcity:	Houston	Wellzip:	77008
County:	Harris		
Latitude:	294650		
Lat dec:	29.780554		
Longitude:	952338		

Long dec:	-95.393888		
Brmod:	Not Reported		
Gn:	65139		
Gn1:	65	Gn75:	13
Gn25:	9	Ownwellno:	#8
Typewater:	0	Typemon:	1
Typeinj:	0	Typedw:	0
Histdrille:	Not Reported	Histdrllic:	Not Reported
Histdatedr:	Not Reported	Histtracki:	Not Reported
Histdiamin:	Not Reported	Histdepth:	16
Plugdate:	24-JAN-07		
Plugmeth:	No Data		
Plugopname:	Dwane Ward		
Plugoplic:	54415		
Plugmeth1:	0	Plugmeth2:	0
Plugmeth3:	1	Plugmeth4:	0
Plugmethot:	0	Plugvar:	Not Reported
Cdiam1:	2	Cfrom1:	1
Cto1:	16	Cdiam2:	Not Reported
Cfrom2:	Not Reported	Cto2:	Not Reported
Cdiam3:	Not Reported	Cfrom3:	Not Reported
Cto3:	Not Reported	Cbfrom1:	0
Cbto1:	2	Cbsacks1:	1 Cement
Cbfrom2:	2	Cbto2:	16
Cbsacks2:	2 1/4 Bentonite	Cbfrom3:	Not Reported
Cbto3:	Not Reported	Cbsacks3:	Not Reported
Cbfrom4:	Not Reported	Cbto4:	Not Reported
Cbsacks4:	Not Reported	Cbfrom5:	Not Reported
Cbto5:	Not Reported	Cbsacks5:	Not Reported
Compname:	B & B Construction	Compstreet:	Rt. 1 (P.O. Box 1281)
Compcity:	Brownfield	Compstate:	TX
Compzip:	79316	Nameassig:	Dwane Ward
Traineenam:	Not Reported	Tnum:	Not Reported
Deleted:	0	Site id:	TXPLU3000035582

Map ID:	82		
Dateentere:	06-JUN-11	Ownname:	Harris County Flood Control
Ownstreet:	White Oaks Bayou Area 5		
Owncity:	Houston	Ownstate:	TX
Ownzip:	Not Reported	County:	Harris
Wellstreet:	White Oak Bayou Area 5		
Wellcity:	Houston	Wellzip:	Not Reported
Own:	MW-01		
Lat dec:	29.779443		
Long dec:	-95.407222		
Elev:	0		
Brandmodel:	Magellan GPS		
Gn:	65139		
Gn1:	65	Gn75:	13
Gn25:	9	Twn:	1
Twd:	0	Twr:	0
Twrp:	0	Twrg:	0
Um:	1	Ue:	0
Ud:	0	Uin:	0
Uir:	0	Ug:	0
Uij:	0	Up:	0

GEOCHECK VERSION 2.1
STATE DATABASE WELL INFORMATION

Udw:	0	Ut:	0
Us:	0	Uf:	0
Pby:	0	Pbn:	0
Datestart:	18-MAY-11	Datecomp:	18-MAY-11
Dia1:	7	Dia1to:	35
Dia2:	Not Reported	Dia2from:	Not Reported
Dia2to:	Not Reported	Dia3:	Not Reported
Dia3from:	Not Reported	Dia3to:	Not Reported
Dmdriven:	0	Dmairrotar:	0
Dmmudrotar:	0	Dmbored:	0
Dmairham:	0	Dmcabletoo:	0
Dmjetted:	0	Dmhollowst:	0
Dmrevcirc:	0	Dmotherck:	1
Dmother:	DPT-Auger	Bco:	0
Bcs:	0	Bcg:	0
Bcgs:	Not Reported	Bcu:	0
Bcoc:	1	Bcot:	20/40 sand
Gpf:	Not Reported	Gpt:	Not Reported
Cemfrom1:	35	Cemto1:	8
Nosacks1:	17,sand	Cemfrom2:	8
Cemto2:	2.5	Nosacks2:	2.5,bent.chips
Cemfrom3:	2.5	Cemto3:	0
Nosacks3:	2,cement	Cementmeth:	hand mix
Cementby:	MEDI	Ds:	Not Reported
Dpl:	Not Reported	Dsv:	Not Reported
Appvar:	Not Reported	Scs:	0
Scsv:	1	Scp:	0
Sca:	0	Watlev:	Not Reported
Watlevdate:	Not Reported	Artflow:	Not Reported
Wellplug48:	0	Tpturbine:	0
Tpjet:	0	Tpsubmersi:	0
Tpcylinder:	0	Tpotherck:	0
Tpother:	Not Reported	Pumpbowlde:	Not Reported
Wtpump:	0	Wtbailer:	0
Wtjetted:	0	Wtestimate:	0
Welltestyi:	Not Reported	Welltestdr:	Not Reported
Welltesthr:	Not Reported	Watqualund:	0
Watqualu 1:	0	Watertype:	Not Reported
Stratdepth:	Not Reported	Chemanaly:	0
Chemanaln:	0	Undnatural:	0
Untype:	Not Reported	Undhydro:	0
Undhaz:	0	Undotherck:	0
Undother:	Not Reported		
Undcertify:	0	Compname:	Mathers Environmental Drilling Inc.
Drllicno:	54308		
Compstreet:	12243 B. FM 529	Compcity:	Houston
Compstate:	TX	Compzip:	77049
Drillernam:	Shawn T. Mathers	Traineenam:	Not Reported
Tnum:	Not Reported		
Comments:	Not Reported		
Confidenti:	0	Letterrecv:	Not Reported
Deleted:	0	Insdate:	Not Reported
Site id:	TXMON3000252395		
Latitude:	29.779443		
Longitude:	-95.407222		

GEOCHECK VERSION 2.1
STATE DATABASE WELL INFORMATION

Map ID:	82		
Dateentere:	06-JUN-11	Ownname:	Harris County Flood Control
Ownstreet:	White Oaks Bayou Area 5		
Owncity:	Houston	Ownstate:	TX
Ownzip:	Not Reported	County:	Harris
Wellstreet:	White Oak Bayou Area 5		
Wellcity:	Houston	Wellzip:	Not Reported
Own:	MW-03		
Lat dec:	29.779443		
Long dec:	-95.407222		
Elev:	0		
Brandmodel:	Magellan GPS		
Gn:	65139		
Gn1:	65	Gn75:	13
Gn25:	9	Twn:	1
Twd:	0	Twr:	0
Twrp:	0	Twrg:	0
Um:	1	Ue:	0
Ud:	0	Uin:	0
Uir:	0	Ug:	0
Uij:	0	Up:	0
Udw:	0	Ut:	0
Us:	0	Uf:	0
Pby:	0	Pbn:	0
Datestart:	18-MAY-11	Datecomp:	18-MAY-11
Dia1:	7	Dia1to:	21
Dia2:	Not Reported	Dia2from:	Not Reported
Dia2to:	Not Reported	Dia3:	Not Reported
Dia3from:	Not Reported	Dia3to:	Not Reported
Dmdriven:	0	Dmairrotar:	0
Dmmudrotar:	0	Dmbored:	0
Dmairham:	0	Dmcabletoo:	0
Dmjetted:	0	Dmhollowst:	0
Dmrevcirc:	0	Dmotherck:	1
Dmother:	DPT-Auger	Bco:	0
Bcs:	0	Bcg:	0
Bcgs:	Not Reported	Bcu:	0
Bcoc:	1	Bcot:	20/40 sand
Gpf:	Not Reported	Gpt:	Not Reported
Cemfrom1:	21	Cemto1:	9
Nosacks1:	11,sand	Cemfrom2:	9
Cemto2:	2.5	Nosacks2:	2.5,bent.chips
Cemfrom3:	2.5	Cemto3:	0
Nosacks3:	2,cement	Cementmeth:	hand mix
Cementby:	MEDI	Ds:	Not Reported
Dpl:	Not Reported	Dsv:	Not Reported
Appvar:	Not Reported	Scs:	0
Scsv:	1	Scp:	0
Sca:	0	Watlev:	Not Reported
Watlevdate:	Not Reported	Artflow:	Not Reported
Wellplug48:	0	Tpturbine:	0
Tpjet:	0	Tpsubmersi:	0
Tpcylinder:	0	Tpotherck:	0
Tpother:	Not Reported	Pumpbowlde:	Not Reported
Wtpump:	0	Wtbailer:	0
Wtjetted:	0	Wtestimate:	0
Welltestyi:	Not Reported	Welltestdr:	Not Reported
Welltesthr:	Not Reported	Watqualund:	0
Watqualu 1:	0	Watertype:	Not Reported
Stratdepth:	Not Reported	Chemanaly:	0
Chemanaln:	0	Undnatural:	0

GEOCHECK VERSION 2.1
STATE DATABASE WELL INFORMATION

Untype:	Not Reported	Undhydro:	0
Undhaz:	0	Undotherck:	0
Undother:	Not Reported		
Undcertify:	0	Compname:	Mathers Environmental Drilling Inc.
Drllicno:	54308		
Compstreet:	12243 B. FM 529	Compcity:	Houston
Compstate:	TX	Compzip:	77049
Drillernam:	Shawn T. Mathers	Traineenam:	Not Reported
Tnum:	Not Reported		
Comments:	Not Reported		
Confidenti:	0	Letterrecv:	Not Reported
Deleted:	0	Insdate:	Not Reported
Site id:	TXMON3000252404		
Latitude:	29.779443		
Longitude:	-95.407222		

Map ID:	82		
Dateentere:	06-JUN-11	Ownname:	Harris County Flood Control
Ownstreet:	White Oaks Bayou Area 5		
Owncity:	Houston	Ownstate:	TX
Ownzip:	Not Reported	County:	Harris
Wellstreet:	White Oak Bayou Area 5		
Wellcity:	Houston	Wellzip:	Not Reported
Own:	MW-02		
Lat dec:	29.779443		
Long dec:	-95.407222		
Elev:	0		
Brandmodel:	Magellan GPS		
Gn:	65139		
Gn1:	65	Gn75:	13
Gn25:	9	Twn:	1
Twd:	0	Twr:	0
Twrp:	0	Twrg:	0
Um:	1	Ue:	0
Ud:	0	Uin:	0
Uir:	0	Ug:	0
Uij:	0	Up:	0
Udw:	0	Ut:	0
Us:	0	Uf:	0
Pby:	0	Pbn:	0
Datestart:	18-MAY-11	Datecomp:	18-MAY-11
Dia1:	7	Dia1to:	32
Dia2:	Not Reported	Dia2from:	Not Reported
Dia2to:	Not Reported	Dia3:	Not Reported
Dia3from:	Not Reported	Dia3to:	Not Reported
Dmdriven:	0	Dmairrotar:	0
Dmmudrotar:	0	Dmbored:	0
Dmairham:	0	Dmcabletoo:	0
Dmjetted:	0	Dmhollowst:	0
Dmrevcirc:	0	Dmotherck:	1
Dmother:	DPT-Auger	Bco:	0
Bcs:	0	Bcg:	0
Bcgs:	Not Reported	Bcu:	0
Bcoc:	1	Bcot:	20/40 sand
Gpf:	Not Reported	Gpt:	Not Reported
Cemfrom1:	32	Cemto1:	15
Nosacks1:	11,sand	Cemfrom2:	15

GEOCHECK VERSION 2.1
STATE DATABASE WELL INFORMATION

Cemto2:	2.5	Nosacks2:	3.5,bent.chips
Cemfrom3:	2.5	Cemto3:	0
Nosacks3:	2,cement	Cementmeth:	hand mix
Cementby:	MEDI	Ds:	Not Reported
Dpl:	Not Reported	Dsv:	Not Reported
Appvar:	Not Reported	Scs:	0
Scsv:	1	Scp:	0
Sca:	0	Watlev:	Not Reported
Watlevdate:	Not Reported	Artflow:	Not Reported
Wellplug48:	0	Tpturbine:	0
Tpjet:	0	Tpsubmersi:	0
Tpcylinder:	0	Tpotherck:	0
Tpother:	Not Reported	Pumpbowlde:	Not Reported
Wtpump:	0	Wtbailer:	0
Wtjetted:	0	Wtestimate:	0
Welltestyi:	Not Reported	Welltestdr:	Not Reported
Welltesthr:	Not Reported	Watqualund:	0
Watqualu 1:	0	Watertype:	Not Reported
Stratdepth:	Not Reported	Chemanaly:	0
Chemanaln:	0	Undnatural:	0
Untype:	Not Reported	Undhydro:	0
Undhaz:	0	Undotherck:	0
Undother:	Not Reported		
Undcertify:	0	Compname:	Mathers Environmental Drilling Inc.
Drllicno:	54308		
Compstreet:	12243 B. FM 529	Compcity:	Houston
Compstate:	TX	Compzip:	77049
Drillernam:	Shawn T. Mathers	Traineenam:	Not Reported
Tnum:	Not Reported		
Comments:	Not Reported		
Confidenti:	0	Letterrecv:	Not Reported
Deleted:	0	Insdate:	Not Reported
Site id:	TXMON3000252402		
Latitude:	29.779443		
Longitude:	-95.407222		

Map ID:	83		
Dateentere:	01-NOV-10	Ownname:	ING Clarion
Ownstreet:	2650 Cedar Springs Rd. #850		
Owncity:	Dallas	Ownstate:	TX
Ownzip:	75201	County:	Harris
Wellstreet:	600 W. 6th St.		
Wellcity:	Houston	Wellzip:	Not Reported
Own:	MW-12		
Lat dec:	29.779443		
Long dec:	-95.404444		
Elev:	0		
Brandmodel:	Magellan GPS		
Gn:	65139		
Gn1:	65	Gn75:	13
Gn25:	9	Twn:	1
Twd:	0	Twr:	0
Twrp:	0	Twrg:	0
Um:	1	Ue:	0
Ud:	0	Uin:	0
Uir:	0	Ug:	0
Uij:	0	Up:	0

GEOCHECK VERSION 2.1
STATE DATABASE WELL INFORMATION

Udw:	0	Ut:	0
Us:	0	Uf:	0
Pby:	0	Pbn:	0
Datestart:	14-OCT-10	Datecomp:	14-OCT-10
Dia1:	8	Dia1to:	50
Dia2:	Not Reported	Dia2from:	Not Reported
Dia2to:	Not Reported	Dia3:	Not Reported
Dia3from:	Not Reported	Dia3to:	Not Reported
Dmdriven:	0	Dmairrotar:	0
Dmmudrotar:	0	Dmbored:	0
Dmairham:	0	Dmcabletoo:	0
Dmjetted:	0	Dmhollowst:	1
Dmrevcirc:	0	Dmotherck:	0
Dmother:	Not Reported	Bco:	0
Bcs:	0	Bcg:	0
Bcgs:	Not Reported	Bcu:	0
Bcoc:	1	Bcot:	20/40 sand
Gpf:	Not Reported	Gpt:	Not Reported
Cemfrom1:	50	Cemto1:	33
Nosacks1:	11,sand	Cemfrom2:	33
Cemto2:	31	Nosacks2:	1,bent. chips
Cemfrom3:	31	Cemto3:	0
Nosacks3:	3, grout	Cementmeth:	grout pump
Cementby:	MEDI	Ds:	Not Reported
Dpl:	Not Reported	Dsv:	Not Reported
Appvar:	Not Reported	Scs:	1
Scsv:	0	Scp:	0
Sca:	0	Watlev:	Not Reported
Watlevdate:	Not Reported	Artflow:	Not Reported
Wellplug48:	0	Tpturbine:	0
Tpjet:	0	Tpsubmersi:	0
Tpcylinder:	0	Tpotherck:	0
Tpother:	Not Reported	Pumpbowlde:	Not Reported
Wtpump:	0	Wtbailer:	0
Wtjetted:	0	Wtestimate:	0
Welltestyi:	Not Reported	Welltestdr:	Not Reported
Welltesthr:	Not Reported	Watqualund:	0
Watqualu 1:	0	Watertype:	Not Reported
Stratdepth:	Not Reported	Chemanaly:	0
Chemanaln:	0	Undnatural:	0
Untype:	Not Reported	Undhydro:	0
Undhaz:	0	Undotherck:	0
Undother:	Not Reported		
Undcertify:	0	Compname:	Mathers Environmental Drilling Inc.
Drllicno:	4850		
Compstreet:	12243 B. FM 529	Compcity:	Houston
Compstate:	TX	Compzip:	77041
Drillernam:	Patrick Stephens	Traineenam:	Not Reported
Tnum:	Not Reported		
Comments:	Not Reported		
Confidenti:	0	Letterrecv:	Not Reported
Deleted:	0	Insdate:	Not Reported
Site id:	TXMON3000231279		
Latitude:	29.779443		
Longitude:	-95.404444		

GEOCHECK VERSION 2.1
STATE DATABASE WELL INFORMATION

Map ID:	83		
Dateentere:	01-NOV-10	Ownname:	ING Clarion
Ownstreet:	2650 Cedar Springs Rd. #850		
Owncity:	Dallas	Ownstate:	TX
Ownzip:	75201	County:	Harris
Wellstreet:	600 W. 6th St.		
Wellcity:	Houston	Wellzip:	Not Reported
Own:	MW-11		
Lat dec:	29.779443		
Long dec:	-95.404444		
Elev:	0		
Brandmodel:	Magellan GPS		
Gn:	65139		
Gn1:	65	Gn75:	13
Gn25:	9	Twn:	1
Twd:	0	Twr:	0
Twrp:	0	Twrg:	0
Um:	1	Ue:	0
Ud:	0	Uin:	0
Uir:	0	Ug:	0
Uij:	0	Up:	0
Udw:	0	Ut:	0
Us:	0	Uf:	0
Pby:	0	Pbn:	0
Datestart:	14-OCT-10	Datecomp:	14-OCT-10
Dia1:	8	Dia1to:	45
Dia2:	Not Reported	Dia2from:	Not Reported
Dia2to:	Not Reported	Dia3:	Not Reported
Dia3from:	Not Reported	Dia3to:	Not Reported
Dmdriven:	0	Dmairrotar:	0
Dmmudrotar:	0	Dmbored:	0
Dmairham:	0	Dmcabletoo:	0
Dmjetted:	0	Dmhollowst:	1
Dmrevcirc:	0	Dmotherck:	0
Dmother:	Not Reported	Bco:	0
Bcs:	0	Bcg:	0
Bcgs:	Not Reported	Bcu:	0
Bcoc:	1	Bcot:	20/40 sand
Gpf:	Not Reported	Gpt:	Not Reported
Cemfrom1:	45	Cemto1:	28
Nosacks1:	11,sand	Cemfrom2:	28
Cemto2:	26	Nosacks2:	1,bent. chips
Cemfrom3:	26	Cemto3:	0
Nosacks3:	2.5, grout	Cementmeth:	grout pump
Cementby:	MEDI	Ds:	Not Reported
Dpl:	Not Reported	Dsv:	Not Reported
Appvar:	Not Reported	Scs:	1
Scsv:	0	Scp:	0
Sca:	0	Watlev:	Not Reported
Watlevdate:	Not Reported	Artflow:	Not Reported
Wellplug48:	0	Tpturbine:	0
Tpjet:	0	Tpsubmersi:	0
Tpcylinder:	0	Tpotherck:	0
Tpother:	Not Reported	Pumpbowlde:	Not Reported
Wtpump:	0	Wtbailer:	0
Wtjetted:	0	Wtestimate:	0
Welltestyi:	Not Reported	Welltestdr:	Not Reported
Welltesthr:	Not Reported	Watqualund:	0
Watqualu 1:	0	Watertype:	Not Reported
Stratdepth:	Not Reported	Chemanaly:	0
Chemanaln:	0	Undnatural:	0

Untype:	Not Reported	Undhydro:	0
Undhaz:	0	Undotherck:	0
Undother:	Not Reported		
Undcertify:	0	Compname:	Mathers Environmental Drilling Inc.
Drllicno:	4850		
Compstreet:	12243 B. FM 529	Compcity:	Houston
Compstate:	TX	Compzip:	77041
Drillernam:	Patrick Stephens	Traineenam:	Not Reported
Tnum:	Not Reported		
Comments:	Not Reported		
Confidenti:	0	Letterrecv:	Not Reported
Deleted:	0	Insdate:	Not Reported
Site id:	TXMON3000231273		
Latitude:	29.779443		
Longitude:	-95.404444		

Map ID:	83		
Fid:	105931	State well:	6513912
County nam:	Harris	Basin name:	San Jacinto River
Gma:	14	Rwpa:	H
Previous w:	Not Reported		
Lat dec:	29.779443		
Long dec:	-95.403611		
Coordsourc:	+/- 5 Seconds		
Owner 1:	Houston Cotton Oil Co.	Owner 2:	Not Reported
Driller 1:	G. C. Warniecke	Driller 2:	Not Reported
Aquifer co:	112CHCTL	Aquifer id:	Gulf Coast
Elev of ls:	51	Elev meth:	Interpolated From Topo Map
Date drill:	00001893	Welltype:	Withdrawal of Water
Well depth:	540	Depthsourc:	Owner
Welluse:	Unused		
Site id:	TXWDB5000105932		
Water Level Info:		Pn well visit mark:	P
Depth from lsd:	-48.7	Mm date:	1
Dd date:	11	Yy date:	1931
Measurement number:	01	Measuring agency:	04
Method of meas:	1	Remark:	Not Reported
Date entered:	24-OCT-02	User name:	dwuerch
Remarks:		Group number:	1
Remarks 1:	TWDB R178	Remarks 2:	Not Reported

Map ID:	84		
Plugtrackn:	68804		
Dateentere:	04-JAN-11	Ownname:	Diran Elsaifi
Ownstreet:	P.O. Box 42224	Owncity:	Houston
Ownstate:	TX	Ownzip:	77242
Wellstreet:	2101 Shepherd		
Wellcity:	Houston	Wellzip:	77007
County:	Harris		
Latitude:	294645		
Lat dec:	29.779166		
Longitude:	952436		

GEOCHECK VERSION 2.1
STATE DATABASE WELL INFORMATION

Long dec:	-95.41		
Brmod:	unknown		
Gn:	65139		
Gn1:	65	Gn75:	13
Gn25:	9	Ownwellno:	MW-5 & MW-6
Typewater:	0	Typemon:	1
Typeinj:	0	Typedw:	0
Histdrille:	unknown	Histdrllic:	Not Reported
Histdatedr:	Not Reported	Histtracki:	Not Reported
Histdiamin:	4x2	Histdepth:	30
Plugdate:	09-DEC-10		
Plugmeth:	No Data		
Plugopname:	Scott C. Stephens		
Plugoplic:	54288		
Plugmeth1:	0	Plugmeth2:	0
Plugmeth3:	1	Plugmeth4:	0
Plugmethot:	0	Plugvar:	Not Reported
Cdiam1:	2	Cfrom1:	0
Cto1:	30	Cdiam2:	4
Cfrom2:	0	Cto2:	30
Cdiam3:	Not Reported	Cfrom3:	Not Reported
Cto3:	Not Reported	Cbfrom1:	0
Cbto1:	30	Cbsacks1:	2 Sacks Cement
Cbfrom2:	0	Cbto2:	30
Cbsacks2:	2 Sacks Cement	Cbfrom3:	Not Reported
Cbto3:	Not Reported	Cbsacks3:	Not Reported
Cbfrom4:	Not Reported	Cbto4:	Not Reported
Cbsacks4:	Not Reported	Cbfrom5:	Not Reported
Cbto5:	Not Reported	Cbsacks5:	Not Reported
Compname:	SCS Environmental Consultants, Inc.	Compstreet:	202 N. Danville ST., Suite B.
Compcity:	Willis	Compstate:	TX
Compzip:	77378	Nameassig:	Scott C. Stephens
Traineenam:	Not Reported	Tnum:	Not Reported
Deleted:	0	Site id:	TXPLU3000067662

Map ID:	84		
Dateentere:	16-JAN-13	Ownname:	EPMA Corp.
Ownstreet:	510 N. Shepherd Dr.		
Owncity:	Houston	Ownstate:	TX
Ownzip:	77007	County:	Harris
Wellstreet:	2120 Shepherd		
Wellcity:	Houston	Wellzip:	77007
Own:	MW-4		
Lat dec:	29.779166		
Long dec:	-95.409444		
Elev:	0		
Brandmodel:	Garmin etrex		
Gn:	65139		
Gn1:	65	Gn75:	13
Gn25:	9	Twn:	1
Twd:	0	Twr:	0
Twrp:	0	Twrg:	0
Um:	1	Ue:	0
Ud:	0	Uin:	0
Uir:	0	Ug:	0
Uij:	0	Up:	0

GEOCHECK VERSION 2.1
STATE DATABASE WELL INFORMATION

Udw:	0	Ut:	0
Us:	0	Uf:	0
Pby:	0	Pbn:	0
Datestart:	11-SEP-12	Datecomp:	11-SEP-12
Dia1:	7.75	Dia1to:	30
Dia2:	Not Reported	Dia2from:	Not Reported
Dia2to:	Not Reported	Dia3:	Not Reported
Dia3from:	Not Reported	Dia3to:	Not Reported
Dmdriven:	0	Dmairrotar:	0
Dmmudrotar:	0	Dmbored:	0
Dmairham:	0	Dmcabletoo:	0
Dmjetted:	0	Dmhollowst:	1
Dmrevcirc:	0	Dmotherck:	0
Dmother:	Not Reported	Bco:	0
Bcs:	0	Bcg:	1
Bcgs:	20/40	Bcu:	0
Bcoc:	0	Bcot:	Not Reported
Gpf:	13	Gpt:	30
Cemfrom1:	0	Cemto1:	11
Nosacks1:	.5 concrete	Cemfrom2:	11
Cemto2:	13	Nosacks2:	.5 bentonite
Cemfrom3:	13	Cemto3:	30
Nosacks3:	sand	Cementmeth:	Tremie
Cementby:	Best Drilling Services, Inc.	Ds:	Not Reported
Dpl:	Not Reported	Dsv:	Not Reported
Appvar:	Not Reported	Scs:	1
Scsv:	0	Scp:	0
Sca:	0	Watlev:	Not Reported
Watlevdate:	Not Reported	Artflow:	Not Reported
Wellplug48:	0	Tpturbine:	0
Tpjet:	0	Tpsubmersi:	0
Tpcylinder:	0	Tpotherck:	0
Tpother:	Not Reported	Pumpbowlde:	Not Reported
Wtpump:	0	Wtbailer:	0
Wtjetted:	0	Wtestimate:	0
Welltestyi:	Not Reported	Welltestdr:	Not Reported
Welltesthr:	Not Reported	Watqualund:	0
Watqualu 1:	0	Watertype:	Not Reported
Stratdepth:	Not Reported	Chemanaly:	0
Chemanaln:	0	Undnatural:	0
Untype:	Not Reported	Undhydro:	0
Undhaz:	0	Undotherck:	0
Undother:	Not Reported		
Undcertify:	0	Compname:	Best Drilling Services, Inc.
Drllicno:	3026		
Compstreet:	P.O. Box 845	Compcity:	Friendswood
Compstate:	TX	Compzip:	77549
Drillernam:	Lawrence Tobola	Traineenam:	Not Reported
Tnum:	Not Reported		
Comments:	Project No.: 646-101		
Confidenti:	0	Letterrecv:	Not Reported
Deleted:	0	Insdate:	Not Reported
Site id:	TXMON3000305149		
Latitude:	29.779166		
Longitude:	-95.409444		

GEOCHECK VERSION 2.1
STATE DATABASE WELL INFORMATION

Map ID:	84		
Dateentere:	16-OCT-13	Ownname:	EPMA Corp.
Ownstreet:	510 N. Shepherd Dr.		
Owncity:	Houston	Ownstate:	TX
Ownzip:	77007	County:	Harris
Wellstreet:	2120 Shepherd		
Wellcity:	Houston	Wellzip:	77007
Own:	MW-1R		
Lat dec:	29.778888		
Long dec:	-95.409444		
Elev:	0		
Brandmodel:	Not Reported		
Gn:	65139		
Gn1:	65	Gn75:	13
Gn25:	9	Twn:	1
Twd:	0	Twr:	0
Twrp:	0	Twrg:	0
Um:	1	Ue:	0
Ud:	0	Uin:	0
Uir:	0	Ug:	0
Uij:	0	Up:	0
Udw:	0	Ut:	0
Us:	0	Uf:	0
Pby:	0	Pbn:	0
Datestart:	29-AUG-13	Datecomp:	29-AUG-13
Dia1:	8.25	Dia1to:	30
Dia2:	Not Reported	Dia2from:	Not Reported
Dia2to:	Not Reported	Dia3:	Not Reported
Dia3from:	Not Reported	Dia3to:	Not Reported
Dmdriven:	0	Dmairrotar:	0
Dmmudrotar:	0	Dmbored:	0
Dmairham:	0	Dmcabletoo:	0
Dmjetted:	0	Dmhollowst:	1
Dmrevcirc:	0	Dmotherck:	0
Dmother:	Not Reported	Bco:	0
Bcs:	0	Bcg:	1
Bcgs:	20/40	Bcu:	0
Bcoc:	0	Bcot:	Not Reported
Gpf:	13	Gpt:	30
Cemfrom1:	0	Cemto1:	11
Nosacks1:	.5 CONCRETE	Cemfrom2:	11
Cemto2:	13	Nosacks2:	.5 BENTONITE
Cemfrom3:	13	Cemto3:	30
Nosacks3:	SAND	Cementmeth:	TREMMIE
Cementby:	BEST DRILLING SERVICES, INC	Ds:	Not Reported
Dpl:	Not Reported	Dsv:	Not Reported
Appvar:	Not Reported	Scs:	1
Scsv:	0	Scp:	0
Sca:	0	Watlev:	Not Reported
Watlevdate:	Not Reported	Artflow:	Not Reported
Wellplug48:	0	Tpturbine:	0
Tpjet:	0	Tpsubmersi:	0
Tpcylinder:	0	Tpotherck:	0
Tpother:	Not Reported	Pumpbowlde:	Not Reported
Wtpump:	0	Wtbailer:	0
Wtjetted:	0	Wtestimate:	0
Welltestyi:	Not Reported	Welltestdr:	Not Reported
Welltesthr:	Not Reported	Watqualund:	0
Watqualu 1:	0	Watertype:	Not Reported
Stratdepth:	Not Reported	Chemanaly:	0
Chemanaln:	0	Undnatural:	0

GEOCHECK VERSION 2.1
STATE DATABASE WELL INFORMATION

Untype:	Not Reported	Undhydro:	0
Undhaz:	0	Undotherck:	0
Undother:	Not Reported		
Undcertify:	0	Compname:	BEST DRILLING SERVICES, INC.
Drllicno:	3026		
Compstreet:	P.O. BOX 845	Compcity:	FRIENDSWOOD
Compstate:	TX	Compzip:	77549
Drillernam:	LAWRENCE TOBOLA	Traineenam:	Not Reported
Tnum:	Not Reported		
Comments:	Project Number: 646-101		
Confidenti:	0	Letterrecv:	Not Reported
Deleted:	0	Insdate:	Not Reported
Site id:	TXMON3000339203		
Latitude:	29.778888		
Longitude:	-95.409444		

Map ID:	84		
Dateentere:	16-JAN-13	Ownname:	EPMA Corp.
Ownstreet:	510 N. Shepherd Dr.		
Owncity:	Houston	Ownstate:	TX
Ownzip:	77007	County:	Harris
Wellstreet:	2120 Shepherd		
Wellcity:	Houston	Wellzip:	77007
Own:	MW-7		
Lat dec:	29.778888		
Long dec:	-95.409166		
Elev:	0		
Brandmodel:	Garmin etrex		
Gn:	65139		
Gn1:	65	Gn75:	13
Gn25:	9	Twn:	1
Twd:	0	Twr:	0
Twrp:	0	Twrg:	0
Um:	1	Ue:	0
Ud:	0	Uin:	0
Uir:	0	Ug:	0
Uij:	0	Up:	0
Udw:	0	Ut:	0
Us:	0	Uf:	0
Pby:	0	Pbn:	0
Datestart:	11-SEP-12	Datecomp:	11-SEP-12
Dia1:	7.75	Dia1to:	30
Dia2:	Not Reported	Dia2from:	Not Reported
Dia2to:	Not Reported	Dia3:	Not Reported
Dia3from:	Not Reported	Dia3to:	Not Reported
Dmdriven:	0	Dmairrotar:	0
Dmmudrotar:	0	Dmbored:	0
Dmairham:	0	Dmcabletoo:	0
Dmjetted:	0	Dmhollowst:	1
Dmrevcirc:	0	Dmotherck:	0
Dmother:	Not Reported	Bco:	0
Bcs:	0	Bcg:	1
Bcgs:	20/40	Bcu:	0
Bcoc:	0	Bcot:	Not Reported
Gpf:	13	Gpt:	30
Cemfrom1:	0	Cemto1:	11
Nosacks1:	.5 concrete	Cemfrom2:	11

GEOCHECK VERSION 2.1
STATE DATABASE WELL INFORMATION

Cemto2:	13	Nosacks2:	.5 bentonite
Cemfrom3:	13	Cemto3:	30
Nosacks3:	sand	Cementmeth:	Tremie
Cementby:	Best Drilling Services, Inc.	Ds:	Not Reported
Dpl:	Not Reported	Dsv:	Not Reported
Appvar:	Not Reported	Scs:	1
Scsv:	0	Scp:	0
Sca:	0	Watlev:	Not Reported
Watlevdate:	Not Reported	Artflow:	Not Reported
Wellplug48:	0	Tpturbine:	0
Tpjet:	0	Tpsubmersi:	0
Tpcylinder:	0	Tpotherck:	0
Tpother:	Not Reported	Pumpbowlde:	Not Reported
Wtpump:	0	Wtbailer:	0
Wtjetted:	0	Wtestimate:	0
Welltestyi:	Not Reported	Welltestdr:	Not Reported
Welltesthr:	Not Reported	Watqualund:	0
Watqualu 1:	0	Watertype:	Not Reported
Stratdepth:	Not Reported	Chemanaly:	0
Chemanaln:	0	Undnatural:	0
Untype:	Not Reported	Undhydro:	0
Undhaz:	0	Undotherck:	0
Undother:	Not Reported		
Undcertify:	0	Compname:	Best Drilling Services, Inc.
Drllicno:	3026		
Compstreet:	P.O. Box 845	Compcity:	Friendswood
Compstate:	TX	Compzip:	77549
Drillernam:	Lawrence Tobola	Traineenam:	Not Reported
Tnum:	Not Reported		
Comments:	Project No.: 646-101 Amended 1/28/13 Ref.# 10983		
Confidenti:	0	Letterrecv:	Not Reported
Deleted:	0	Insdate:	Not Reported
Site id:	TXMON3000305165		
Latitude:	29.778888		
Longitude:	-95.409166		

Map ID:	85		
Dateentere:	16-JAN-13	Ownname:	EPMA Corp.
Ownstreet:	510 N. Shepherd Dr.		
Owncity:	Houston	Ownstate:	TX
Ownzip:	77007	County:	Harris
Wellstreet:	2120 Shepherd		
Wellcity:	Houston	Wellzip:	77007
Own:	MW-6		
Lat dec:	29.778888		
Long dec:	-95.408055		
Elev:	0		
Brandmodel:	Garmin etrex		
Gn:	65139		
Gn1:	65	Gn75:	13
Gn25:	9	Twn:	1
Twd:	0	Twr:	0
Twrp:	0	Twrg:	0
Um:	1	Ue:	0
Ud:	0	Uin:	0
Uir:	0	Ug:	0
Uij:	0	Up:	0

GEOCHECK VERSION 2.1
STATE DATABASE WELL INFORMATION

Udw:	0	Ut:	0
Us:	0	Uf:	0
Pby:	0	Pbn:	0
Datestart:	11-SEP-12	Datecomp:	11-SEP-12
Dia1:	7.75	Dia1to:	30
Dia2:	Not Reported	Dia2from:	Not Reported
Dia2to:	Not Reported	Dia3:	Not Reported
Dia3from:	Not Reported	Dia3to:	Not Reported
Dmdriven:	0	Dmairrotar:	0
Dmmudrotar:	0	Dmbored:	0
Dmairham:	0	Dmcabletoo:	0
Dmjetted:	0	Dmhollowst:	1
Dmrevcirc:	0	Dmotherck:	0
Dmother:	Not Reported	Bco:	0
Bcs:	0	Bcg:	1
Bcgs:	20/40	Bcu:	0
Bcoc:	0	Bcot:	Not Reported
Gpf:	13	Gpt:	30
Cemfrom1:	0	Cemto1:	11
Nosacks1:	.5 concrete	Cemfrom2:	11
Cemto2:	13	Nosacks2:	.5 bentonite
Cemfrom3:	13	Cemto3:	30
Nosacks3:	sand	Cementmeth:	Tremie
Cementby:	Best Drilling Services, Inc.	Ds:	Not Reported
Dpl:	Not Reported	Dsv:	Not Reported
Appvar:	Not Reported	Scs:	1
Scsv:	0	Scp:	0
Sca:	0	Watlev:	Not Reported
Watlevdate:	Not Reported	Artflow:	Not Reported
Wellplug48:	0	Tpturbine:	0
Tpjet:	0	Tpsubmersi:	0
Tpcylinder:	0	Tpotherck:	0
Tpother:	Not Reported	Pumpbowlde:	Not Reported
Wtpump:	0	Wtbailer:	0
Wtjetted:	0	Wtestimate:	0
Welltestyi:	Not Reported	Welltestdr:	Not Reported
Welltesthr:	Not Reported	Watqualund:	0
Watqualu 1:	0	Watertype:	Not Reported
Stratdepth:	Not Reported	Chemanaly:	0
Chemanaln:	0	Undnatural:	0
Untype:	Not Reported	Undhydro:	0
Undhaz:	0	Undotherck:	0
Undother:	Not Reported		
Undcertify:	0	Compname:	Best Drilling Services, Inc.
Drllicno:	3026		
Compstreet:	P.O. Box 845	Compcity:	Friendswood
Compstate:	TX	Compzip:	77549
Drillernam:	Lawrence Tobola	Traineenam:	Not Reported
Tnum:	Not Reported		
Comments:	Project No.: 646-101		
Confidenti:	0	Letterrecv:	Not Reported
Deleted:	0	Insdate:	Not Reported
Site id:	TXMON3000305162		
Latitude:	29.778888		
Longitude:	-95.408055		

GEOCHECK VERSION 2.1
STATE DATABASE WELL INFORMATION

Map ID:	83		
Plugtrackn:	90126		
Dateentere:	26-SEP-13	Ownname:	Gardere Wynne Sewell LLP
Ownstreet:	Peterson RD	Owncity:	Houston
Ownstate:	TX	Ownzip:	Not Reported
Wellstreet:	Peterson RD		
Wellcity:	Houston	Wellzip:	Not Reported
County:	Harris		
Latitude:	294644		
Lat dec:	29.778888		
Longitude:	952416		
Long dec:	-95.404444		
Brmod:	Magellan		
Gn:	65139		
Gn1:	65	Gn75:	13
Gn25:	9	Ownwellno:	MW-13
Typewater:	0	Typemon:	1
Typeinj:	0	Typedw:	0
Histdrille:	Shawn Mathers	Histdrllic:	54308
Histdatedr:	13-MAR-13	Histtracki:	315184
Histdiamin:	8	Histdepth:	39
Plugdate:	19-SEP-13		
Plugmeth:	No Data		
Plugopname:	Shawn Mathers		
Plugoplic:	54308		
Plugmeth1:	0	Plugmeth2:	0
Plugmeth3:	1	Plugmeth4:	0
Plugmethot:	0	Plugvar:	Not Reported
Cdiam1:	2	Cfrom1:	0
Cto1:	0	Cdiam2:	Not Reported
Cfrom2:	Not Reported	Cto2:	Not Reported
Cdiam3:	Not Reported	Cfrom3:	Not Reported
Cto3:	Not Reported	Cbfrom1:	39
Cbto1:	2	Cbsacks1:	3, bent chips
Cbfrom2:	2	Cbto2:	0
Cbsacks2:	.5 cement	Cbfrom3:	Not Reported
Cbto3:	Not Reported	Cbsacks3:	Not Reported
Cbfrom4:	Not Reported	Cbto4:	Not Reported
Cbsacks4:	Not Reported	Cbfrom5:	Not Reported
Cbto5:	Not Reported	Cbsacks5:	Not Reported
Compname:	Mathers Environmental Drilling, Inc	Compstreet:	12243 B FM 529
Compcity:	Houston	Compstate:	TX
Compzip:	77041	Nameassig:	Shawn Thomas Mathers
Traineenam:	Not Reported	Tnum:	Not Reported
Deleted:	0	Site id:	TXPLU3000088737

Map ID:	83		
Dateentere:	04-APR-13	Ownname:	GARDERE WYNNE SEWELL LLP
Ownstreet:	PATTERSON RD		
Owncity:	HOUSTON	Ownstate:	TX
Ownzip:	Not Reported	County:	Harris
Wellstreet:	PATTERSON RD		
Wellcity:	HOUSTON	Wellzip:	Not Reported
Own:	MW-13		
Lat dec:	29.778888		
Long dec:	-95.404444		
Elev:	0		

GEOCHECK VERSION 2.1
STATE DATABASE WELL INFORMATION

Brandmodel:	GARMAN		
Gn:	65139		
Gn1:	65	Gn75:	13
Gn25:	9	Twn:	1
Twd:	0	Twr:	0
Twrp:	0	Twrg:	0
Um:	1	Ue:	0
Ud:	0	Uin:	0
Uir:	0	Ug:	0
Uij:	0	Up:	0
Udw:	0	Ut:	0
Us:	0	Uf:	0
Pby:	0	Pbn:	0
Datestart:	13-MAR-13	Datecomp:	13-MAR-13
Dia1:	8	Dia1to:	39
Dia2:	Not Reported	Dia2from:	Not Reported
Dia2to:	Not Reported	Dia3:	Not Reported
Dia3from:	Not Reported	Dia3to:	Not Reported
Dmdriven:	0	Dmairrotar:	0
Dmmudrotar:	0	Dmbored:	1
Dmairham:	0	Dmcabletoo:	0
Dmjetted:	0	Dmhollowst:	0
Dmrevcirc:	0	Dmotherck:	0
Dmother:	Not Reported	Bco:	0
Bcs:	0	Bcg:	1
Bcgs:	20/40 SAND	Bcu:	0
Bcoc:	0	Bcot:	Not Reported
Gpf:	39	Gpt:	17
Cemfrom1:	39	Cemto1:	17
Nosacks1:	12 SAND	Cemfrom2:	17
Cemto2:	2	Nosacks2:	2.5 BENT GROUT
Cemfrom3:	2	Cemto3:	0
Nosacks3:	CEMENT	Cementmeth:	GROUT PUMP
Cementby:	MEDI	Ds:	Not Reported
Dpl:	Not Reported	Dsv:	Not Reported
Appvar:	Not Reported	Scs:	1
Scsv:	0	Scp:	0
Sca:	0	Watlev:	Not Reported
Watlevdate:	Not Reported	Artflow:	Not Reported
Wellplug48:	0	Tpturbine:	0
Tpjet:	0	Tpsubmersi:	0
Tpcylinder:	0	Tpotherck:	0
Tpother:	Not Reported	Pumpbowlde:	Not Reported
Wtpump:	0	Wtbailer:	0
Wtjetted:	0	Wtestimate:	0
Welltestyi:	Not Reported	Welltestdr:	Not Reported
Welltesthr:	Not Reported	Watqualund:	0
Watqualu 1:	0	Watertype:	Not Reported
Stratdepth:	Not Reported	Chemanaly:	0
Chemanaln:	0	Undnatural:	0
Untype:	Not Reported	Undhydro:	0
Undhaz:	0	Undotherck:	0
Undother:	Not Reported		
Undcertify:	0	Compname:	MATHERS ENVIRONMENTAL DRILLING INC.
Drllicno:	54308		
Compstreet:	12243 B. FM 529	Compcity:	HOUSTON
Compstate:	TX	Compzip:	77041
Drillernam:	MATHERS, SHAWN THOMAS	Traineenam:	Not Reported
Tnum:	Not Reported		
Comments:	Not Reported		

Confidenti:	0	Letterrecv:	Not Reported
Deleted:	0	Insdate:	Not Reported
Site id:	TXMON3000311216		
Latitude:	29.778888		
Longitude:	-95.404444		

Map ID:	86		
Plugtrackn:	79441		
Dateentere:	12-JAN-12	Ownname:	Cal-Tex Citrus Juice, LP
Ownstreet:	402 Yale St.	Owncity:	Houston
Ownstate:	TX	Ownzip:	77007
Wellstreet:	402 Yale St.		
Wellcity:	Houston	Wellzip:	77007
County:	Harris		
Latitude:	294644		
Lat dec:	29.778888		
Longitude:	952355		
Long dec:	-95.39861		
Brmod:	Magellan-315		
Gn:	65139		
Gn1:	65	Gn75:	13
Gn25:	9	Ownwellno:	MW-2 (ID#103992
Typewater:	0	Typemon:	1
Typeinj:	0	Typedw:	0
Histdrille:	Not Reported	Histdrllic:	Not Reported
Histdatedr:	Not Reported	Histtracki:	Not Reported
Histdiamin:	4	Histdepth:	40
Plugdate:	15-DEC-11		
Plugmeth:	No Data		
Plugopname:	Mario Moya		
Plugoplic:	4990		
Plugmeth1:	1	Plugmeth2:	0
Plugmeth3:	0	Plugmeth4:	0
Plugmethot:	0	Plugvar:	Not Reported
Cdiam1:	4	Cfrom1:	20
Cto1:	40	Cdiam2:	Not Reported
Cfrom2:	Not Reported	Cto2:	Not Reported
Cdiam3:	Not Reported	Cfrom3:	Not Reported
Cto3:	Not Reported	Cbfrom1:	0
Cbto1:	40	Cbsacks1:	5 Portland
Cbfrom2:	Not Reported	Cbto2:	Not Reported
Cbsacks2:	Not Reported	Cbfrom3:	Not Reported
Cbto3:	Not Reported	Cbsacks3:	Not Reported
Cbfrom4:	Not Reported	Cbto4:	Not Reported
Cbsacks4:	Not Reported	Cbfrom5:	Not Reported
Cbto5:	Not Reported	Cbsacks5:	Not Reported
Compname:	Advanced Drilling Systems	Compstreet:	904 W. Tidwell
Compcity:	Houston	Compstate:	TX
Compzip:	77091	Nameassig:	M. Moya
Traineenam:	Not Reported	Tnum:	Not Reported
Deleted:	0	Site id:	TXPLU3000078208

GEOCHECK VERSION 2.1
STATE DATABASE WELL INFORMATION

Map ID:	86		
Plugtrackn:	79252		
Dateentere:	06-JAN-12	Ownname:	Cal-Tex Citrus Juice, LP
Ownstreet:	402 Yale St.	Owncity:	Houston
Ownstate:	TX	Ownzip:	77007
Wellstreet:	402 Yale St.		
Wellcity:	Houston	Wellzip:	77007
County:	Harris		
Latitude:	294644		
Lat dec:	29.778888		
Longitude:	952355		
Long dec:	-95.39861		
Brmod:	Magellan-315		
Gn:	65139		
Gn1:	65	Gn75:	13
Gn25:	9	Ownwellno:	MW (Unknown-2)
Typewater:	0	Typemon:	1
Typeinj:	0	Typedw:	0
Histdrille:	Not Reported	Histdrllic:	Not Reported
Histdatedr:	Not Reported	Histtracki:	Not Reported
Histdiamin:	4	Histdepth:	40
Plugdate:	15-DEC-11		
Plugmeth:	No Data		
Plugopname:	Mario Moya		
Plugoplic:	4990		
Plugmeth1:	1	Plugmeth2:	0
Plugmeth3:	0	Plugmeth4:	0
Plugmethot:	0	Plugvar:	Not Reported
Cdiam1:	Not Reported	Cfrom1:	Not Reported
Cto1:	Not Reported	Cdiam2:	Not Reported
Cfrom2:	Not Reported	Cto2:	Not Reported
Cdiam3:	Not Reported	Cfrom3:	Not Reported
Cto3:	Not Reported	Cbfrom1:	0
Cbto1:	40	Cbsacks1:	4 Portland
Cbfrom2:	Not Reported	Cbto2:	Not Reported
Cbsacks2:	Not Reported	Cbfrom3:	Not Reported
Cbto3:	Not Reported	Cbsacks3:	Not Reported
Cbfrom4:	Not Reported	Cbto4:	Not Reported
Cbsacks4:	Not Reported	Cbfrom5:	Not Reported
Cbto5:	Not Reported	Cbsacks5:	Not Reported
Compname:	Advanced Drilling Systems	Compstreet:	904 W. Tidwell
Compcity:	Houston	Compstate:	TX
Compzip:	77091	Nameassig:	Mario Moya
Traineenam:	Not Reported	Tnum:	Not Reported
Deleted:	0	Site id:	TXPLU3000078020

Map ID:	84		
Dateentere:	16-JAN-13	Ownname:	EPMA Corp.
Ownstreet:	510 N. Shepherd Dr.		
Owncity:	Houston	Ownstate:	TX
Ownzip:	77007	County:	Harris
Wellstreet:	2120 Shepherd		
Wellcity:	Houston	Wellzip:	77007
Own:	MW-5		
Lat dec:	29.77861		
Long dec:	-95.409722		
Elev:	0		

GEOCHECK VERSION 2.1
STATE DATABASE WELL INFORMATION

Brandmodel:	Garmin etrex		
Gn:	65139		
Gn1:	65	Gn75:	13
Gn25:	9	Twn:	1
Twd:	0	Twr:	0
Twrp:	0	Twrg:	0
Um:	1	Ue:	0
Ud:	0	Uin:	0
Uir:	0	Ug:	0
Uij:	0	Up:	0
Udw:	0	Ut:	0
Us:	0	Uf:	0
Pby:	0	Pbn:	0
Datestart:	11-SEP-12	Datecomp:	11-SEP-12
Dia1:	7.75	Dia1to:	30
Dia2:	Not Reported	Dia2from:	Not Reported
Dia2to:	Not Reported	Dia3:	Not Reported
Dia3from:	Not Reported	Dia3to:	Not Reported
Dmdriven:	0	Dmairrotar:	0
Dmmudrotar:	0	Dmbored:	0
Dmairham:	0	Dmcabletoo:	0
Dmjetted:	0	Dmhollowst:	1
Dmrevcirc:	0	Dmotherck:	0
Dmother:	Not Reported	Bco:	0
Bcs:	0	Bcg:	1
Bcgs:	20/40	Bcu:	0
Bcoc:	0	Bcot:	Not Reported
Gpf:	13	Gpt:	30
Cemfrom1:	0	Cemto1:	11
Nosacks1:	.5 concrete	Cemfrom2:	11
Cemto2:	13	Nosacks2:	.5 bentonite
Cemfrom3:	13	Cemto3:	30
Nosacks3:	sand	Cementmeth:	Tremie
Cementby:	Best Drilling Services, Inc.	Ds:	Not Reported
Dpl:	Not Reported	Dsv:	Not Reported
Appvar:	Not Reported	Scs:	1
Scsv:	0	Scp:	0
Sca:	0	Watlev:	Not Reported
Watlevdate:	Not Reported	Artflow:	Not Reported
Wellplug48:	0	Tpturbine:	0
Tpjet:	0	Tpsubmersi:	0
Tpcylinder:	0	Tpotherck:	0
Tpother:	Not Reported	Pumpbowlde:	Not Reported
Wtpump:	0	Wtbailer:	0
Wtjetted:	0	Wtestimate:	0
Welltestyi:	Not Reported	Welltestdr:	Not Reported
Welltesthr:	Not Reported	Watqualund:	0
Watqualu 1:	0	Watertype:	Not Reported
Stratdepth:	Not Reported	Chemanaly:	0
Chemanaln:	0	Undnatural:	0
Untype:	Not Reported	Undhydro:	0
Undhaz:	0	Undotherck:	0
Undother:	Not Reported		
Undcertify:	0	Compname:	Best Drilling Services, Inc.
Drllicno:	3026		
Compstreet:	P.O. Box 845	Compcity:	Friendswood
Compstate:	TX	Compzip:	77549
Drillernam:	Lawrence Tobola	Traineenam:	Not Reported
Tnum:	Not Reported		
Comments:	Project No.: 646-101		

Confidenti:	0	Letterrecv:	Not Reported
Deleted:	0	Insdate:	Not Reported
Site id:	TXMON3000304927		
Latitude:	29.77861		
Longitude:	-95.409722		

Map ID:	84		
Plugtrackn:	94509		
Dateentere:	21-MAY-14	Ownname:	EMPA Corp.
Ownstreet:	510 N. Shepherd Dr.	Owncity:	Houston
Ownstate:	TX	Ownzip:	77007
Wellstreet:	2120 Shepherd		
Wellcity:	Houston	Wellzip:	77007
County:	Harris		
Latitude:	294643		
Lat dec:	29.77861		
Longitude:	952435		
Long dec:	-95.409722		
Brmod:	Not Reported		
Gn:	65139		
Gn1:	65	Gn75:	13
Gn25:	9	Ownwellno:	MW-2
Typewater:	0	Typemon:	1
Typeinj:	0	Typedw:	0
Histdrille:	Margartito Estrada	Histdrllic:	NA
Histdatedr:	27-MAY-10	Histtracki:	NA
Histdiamin:	2	Histdepth:	30
Plugdate:	28-MAR-14		
Plugmeth:	No Data		
Plugopname:	Ramon Gutierrez		
Plugoplic:	4997		
Plugmeth1:	1	Plugmeth2:	0
Plugmeth3:	0	Plugmeth4:	0
Plugmethot:	0	Plugvar:	Not Reported
Cdiam1:	2	Cfrom1:	10
Cto1:	30	Cdiam2:	Not Reported
Cfrom2:	Not Reported	Cto2:	Not Reported
Cdiam3:	Not Reported	Cfrom3:	Not Reported
Cto3:	Not Reported	Cbfrom1:	0
Cbto1:	30	Cbsacks1:	1 CEMENT BENTONITE GROUT
Cbfrom2:	Not Reported	Cbto2:	Not Reported
Cbsacks2:	Not Reported	Cbfrom3:	Not Reported
Cbto3:	Not Reported	Cbsacks3:	Not Reported
Cbfrom4:	Not Reported	Cbto4:	Not Reported
Cbsacks4:	Not Reported	Cbfrom5:	Not Reported
Cbto5:	Not Reported	Cbsacks5:	Not Reported
Compname:	BEST DRILLING SERVICES, INC	Compstreet:	P.O. BOX 845
Compcity:	FRIENDSWOOD	Compstate:	TX
Compzip:	77549	Nameassig:	ALI FIROUZBAKHT
Traineenam:	RAMON GUTIERREZ	Tnum:	58111
Deleted:	0	Site id:	TXPLU3000093093

GEOCHECK VERSION 2.1
STATE DATABASE WELL INFORMATION

Map ID:	84		
Plugtrackn:	94505		
Dateentere:	21-MAY-14	Ownname:	EMPA Corp.
Ownstreet:	510 N. Shepherd Dr.	Owncity:	Houston
Ownstate:	TX	Ownzip:	77007
Wellstreet:	2120 Shepherd		
Wellcity:	Houston	Wellzip:	77007
County:	Harris		
Latitude:	294643		
Lat dec:	29.77861		
Longitude:	952435		
Long dec:	-95.409722		
Brmod:	Not Reported		
Gn:	65139		
Gn1:	65	Gn75:	13
Gn25:	9	Ownwellno:	MW-3
Typewater:	0	Typemon:	1
Typeinj:	0	Typedw:	0
Histdrille:	Margartito Estrada	Histdrllic:	NA
Histdatedr:	27-MAY-10	Histtracki:	NA
Histdiamin:	2	Histdepth:	30
Plugdate:	28-FEB-14		
Plugmeth:	No Data		
Plugopname:	Alfredo Palacios		
Plugoplic:	5036		
Plugmeth1:	1	Plugmeth2:	0
Plugmeth3:	0	Plugmeth4:	0
Plugmethot:	0	Plugvar:	Not Reported
Cdiam1:	2	Cfrom1:	5
Cto1:	30	Cdiam2:	Not Reported
Cfrom2:	Not Reported	Cto2:	Not Reported
Cdiam3:	Not Reported	Cfrom3:	Not Reported
Cto3:	Not Reported	Cbfrom1:	0
Cbto1:	30	Cbsacks1:	1 CEMENT BENTONITE GROUT
Cbfrom2:	Not Reported	Cbto2:	Not Reported
Cbsacks2:	Not Reported	Cbfrom3:	Not Reported
Cbto3:	Not Reported	Cbsacks3:	Not Reported
Cbfrom4:	Not Reported	Cbto4:	Not Reported
Cbsacks4:	Not Reported	Cbfrom5:	Not Reported
Cbto5:	Not Reported	Cbsacks5:	Not Reported
Compname:	BEST DRILLING SERVICES, INC	Compstreet:	P.O. BOX 845
Compcity:	FRIENDSWOOD	Compstate:	TX
Compzip:	77549	Nameassig:	ALFREDO PALACIOS
Traineenam:	Not Reported	Tnum:	Not Reported
Deleted:	0	Site id:	TXPLU3000093089

Map ID:	84		
Plugtrackn:	94507		
Dateentere:	21-MAY-14	Ownname:	EMPA Corp.
Ownstreet:	510 N. Shepherd Dr.	Owncity:	Houston
Ownstate:	TX	Ownzip:	77007
Wellstreet:	2120 Shepherd		
Wellcity:	Houston	Wellzip:	77007
County:	Harris		
Latitude:	294643		
Lat dec:	29.77861		
Longitude:	952435		

Long dec:	-95.409722		
Brmod:	Garmin etrex		
Gn:	65139		
Gn1:	65	Gn75:	13
Gn25:	9	Ownwellno:	MW-5
Typewater:	0	Typemon:	1
Typeinj:	0	Typedw:	0
Histdrille:	LAWRENCE TOBOLA	Histdrllic:	3026
Histdatedr:	11-SEP-12	Histtracki:	309059
Histdiamin:	2	Histdepth:	30
Plugdate:	28-FEB-14		
Plugmeth:	No Data		
Plugopname:	Alfredo Palacios		
Plugoplic:	5036		
Plugmeth1:	1	Plugmeth2:	0
Plugmeth3:	0	Plugmeth4:	0
Plugmethot:	0	Plugvar:	Not Reported
Cdiam1:	Not Reported	Cfrom1:	Not Reported
Cto1:	Not Reported	Cdiam2:	Not Reported
Cfrom2:	Not Reported	Cto2:	Not Reported
Cdiam3:	Not Reported	Cfrom3:	Not Reported
Cto3:	Not Reported	Cbfrom1:	0
Cbto1:	30	Cbsacks1:	1 CEMENT BENTONITE GROUT
Cbfrom2:	Not Reported	Cbto2:	Not Reported
Cbsacks2:	Not Reported	Cbfrom3:	Not Reported
Cbto3:	Not Reported	Cbsacks3:	Not Reported
Cbfrom4:	Not Reported	Cbto4:	Not Reported
Cbsacks4:	Not Reported	Cbfrom5:	Not Reported
Cbto5:	Not Reported	Cbsacks5:	Not Reported
Compname:	BEST DRILLING SERVICES, INC	Compstreet:	P.O. BOX 845
Compcity:	FRIENDSWOOD	Compstate:	TX
Compzip:	77549	Nameassig:	ALFREDO PALACIOS
Traineenam:	Not Reported	Tnum:	Not Reported
Deleted:	0	Site id:	TXPLU3000093091

Map ID:	84		
Plugtrackn:	68803		
Dateentere:	04-JAN-11	Ownname:	Diran Elsaifi
Ownstreet:	P.O. Box 42224	Owncity:	Houston
Ownstate:	TX	Ownzip:	77242
Wellstreet:	2015 Shepherd		
Wellcity:	Houston	Wellzip:	77007
County:	Harris		
Latitude:	294643		
Lat dec:	29.77861		
Longitude:	952433		
Long dec:	-95.409166		
Brmod:	unknown		
Gn:	65139		
Gn1:	65	Gn75:	13
Gn25:	9	Ownwellno:	MW-4
Typewater:	0	Typemon:	1
Typeinj:	0	Typedw:	0
Histdrille:	Scott Sctephens	Histdrllic:	54288M
Histdatedr:	11-NOV-02	Histtracki:	Not Reported
Histdiamin:	2	Histdepth:	30

Plugdate:	09-DEC-10		
Plugmeth:	No Data		
Plugopname:	Scott C. Stephens		
Plugoplic:	54288		
Plugmeth1:	0	Plugmeth2:	0
Plugmeth3:	1	Plugmeth4:	0
Plugmethot:	0	Plugvar:	Not Reported
Cdiam1:	2	Cfrom1:	0
Cto1:	30	Cdiam2:	Not Reported
Cfrom2:	Not Reported	Cto2:	Not Reported
Cdiam3:	Not Reported	Cfrom3:	Not Reported
Cto3:	Not Reported	Cbfrom1:	0
Cbto1:	30	Cbsacks1:	1 Sack Cement
Cbfrom2:	Not Reported	Cbto2:	Not Reported
Cbsacks2:	Not Reported	Cbfrom3:	Not Reported
Cbto3:	Not Reported	Cbsacks3:	Not Reported
Cbfrom4:	Not Reported	Cbto4:	Not Reported
Cbsacks4:	Not Reported	Cbfrom5:	Not Reported
Cbto5:	Not Reported	Cbsacks5:	Not Reported
Compname:	SCS Environmental Consultants, Inc.	Compstreet:	202 N. Danville ST., Suite B.
Compcity:	Willis	Compstate:	TX
Compzip:	77378	Nameassig:	Scott C. Stephens
Traineenam:	Not Reported	Tnum:	Not Reported
Deleted:	0	Site id:	TXPLU3000067661

Map ID:	84		
Plugtrackn:	68802		
Dateentere:	04-JAN-11	Ownname:	Diran Elsaifi
Ownstreet:	P.O. Box 42224	Owncity:	Houston
Ownstate:	TX	Ownzip:	77242
Wellstreet:	2015 Shepherd		
Wellcity:	Houston	Wellzip:	77007
County:	Harris		
Latitude:	294643		
Lat dec:	29.77861		
Longitude:	952433		
Long dec:	-95.409166		
Brmod:	unknown		
Gn:	65139		
Gn1:	65	Gn75:	13
Gn25:	9	Ownwellno:	MW-1, 2, 3
Typewater:	0	Typemon:	1
Typeinj:	0	Typedw:	0
Histdrille:	John Woolsey	Histdrllic:	3044M
Histdatedr:	04-MAY-10	Histtracki:	Not Reported
Histdiamin:	2x2	Histdepth:	30x35
Plugdate:	09-DEC-10		
Plugmeth:	No Data		
Plugopname:	Scott C. Stephens		
Plugoplic:	54288		
Plugmeth1:	0	Plugmeth2:	0
Plugmeth3:	1	Plugmeth4:	0
Plugmethot:	0	Plugvar:	Not Reported
Cdiam1:	2	Cfrom1:	0
Cto1:	30	Cdiam2:	2
Cfrom2:	0	Cto2:	35

Cdiam3:	2	Cfrom3:	0
Cto3:	35	Cbfrom1:	0
Cbto1:	30	Cbsacks1:	1 Sack Cement
Cbfrom2:	0	Cbto2:	35
Cbsacks2:	1 Sack Cement	Cbfrom3:	0
Cbto3:	35	Cbsacks3:	1 Sack Cement
Cbfrom4:	Not Reported	Cbto4:	Not Reported
Cbsacks4:	Not Reported	Cbfrom5:	Not Reported
Cbto5:	Not Reported	Cbsacks5:	Not Reported
Compname:	SCS Environmental COns., Inc.	Compstreet:	202 N. Danville Street, Ste B
Compcity:	Willis	Compstate:	TX
Compzip:	77378	Nameassig:	Scott C. Stephens
Traineenam:	Not Reported	Tnum:	Not Reported
Deleted:	0	Site id:	TXPLU3000067660

Map ID:	86		
Plugtrackn:	79440		
Dateentere:	12-JAN-12	Ownname:	Cal-Tex Citrus Juice, LP
Ownstreet:	402 Yale St.	Owncity:	Houston
Ownstate:	TX	Ownzip:	77007
Wellstreet:	402 Yale St.		
Wellcity:	Houston	Wellzip:	77007
County:	Harris		
Latitude:	294643		
Lat dec:	29.77861		
Longitude:	952355		
Long dec:	-95.39861		
Brmod:	Magellan-315		
Gn:	65139		
Gn1:	65	Gn75:	13
Gn25:	9	Ownwellno:	MW-1 (ID#103992
Typewater:	0	Typemon:	1
Typeinj:	0	Typedw:	0
Histdrille:	Not Reported	Histdrllic:	Not Reported
Histdatedr:	Not Reported	Histtracki:	Not Reported
Histdiamin:	4	Histdepth:	40
Plugdate:	15-DEC-11		
Plugmeth:	No Data		
Plugopname:	Mario Moya		
Plugoplic:	4990		
Plugmeth1:	1	Plugmeth2:	0
Plugmeth3:	0	Plugmeth4:	0
Plugmethot:	0	Plugvar:	Not Reported
Cdiam1:	4	Cfrom1:	15
Cto1:	40	Cdiam2:	Not Reported
Cfrom2:	Not Reported	Cto2:	Not Reported
Cdiam3:	Not Reported	Cfrom3:	Not Reported
Cto3:	Not Reported	Cbfrom1:	0
Cbto1:	40	Cbsacks1:	5 Portland
Cbfrom2:	Not Reported	Cbto2:	Not Reported
Cbsacks2:	Not Reported	Cbfrom3:	Not Reported
Cbto3:	Not Reported	Cbsacks3:	Not Reported
Cbfrom4:	Not Reported	Cbto4:	Not Reported
Cbsacks4:	Not Reported	Cbfrom5:	Not Reported
Cbto5:	Not Reported	Cbsacks5:	Not Reported
Compname:	Advanced Drilling Systems	Compstreet:	904 W. Tidwell

GEOCHECK VERSION 2.1
STATE DATABASE WELL INFORMATION

Compcity:	Houston	Compstate:	TX
Compzip:	77091	Nameassig:	M. Moya
Traineenam:	Not Reported	Tnum:	Not Reported
Deleted:	0	Site id:	TXPLU3000078207

Map ID:	86		
Dateentere:	12-JAN-12	Ownname:	Cal-Tex Citrus Juice, LP
Ownstreet:	402 Yale St.		
Owncity:	Houston	Ownstate:	TX
Ownzip:	77007	County:	Harris
Wellstreet:	402 Yale St.		
Wellcity:	Hpuston	Wellzip:	77007
Own:	B-1		
Lat dec:	29.77861		
Long dec:	-95.398333		
Elev:	0		
Brandmodel:	Magellan-315		
Gn:	65139		
Gn1:	65	Gn75:	13
Gn25:	9	Twn:	1
Twd:	0	Twr:	0
Twrp:	0	Twrg:	0
Um:	0	Ue:	1
Ud:	0	Uin:	0
Uir:	0	Ug:	0
Uij:	0	Up:	0
Udw:	0	Ut:	0
Us:	0	Uf:	0
Pby:	0	Pbn:	0
Datestart:	15-DEC-11	Datecomp:	15-DEC-11
Dia1:	2	Dia1to:	30
Dia2:	Not Reported	Dia2from:	Not Reported
Dia2to:	Not Reported	Dia3:	Not Reported
Dia3from:	Not Reported	Dia3to:	Not Reported
Dmdriven:	0	Dmairrotar:	0
Dmmudrotar:	0	Dmbored:	0
Dmairham:	0	Dmcabletoo:	0
Dmjetted:	0	Dmhollowst:	0
Dmrevcirc:	0	Dmotherck:	1
Dmother:	Push Probe	Bco:	0
Bcs:	0	Bcg:	1
Bcgs:	20/40	Bcu:	0
Bcoc:	0	Bcot:	Not Reported
Gpf:	13	Gpt:	30
Cemfrom1:	13	Cemto1:	30
Nosacks1:	2, Sand	Cemfrom2:	11
Cemto2:	13	Nosacks2:	1, Bentonite
Cemfrom3:	0	Cemto3:	11
Nosacks3:	2, Bentonite	Cementmeth:	Grout
Cementby:	Advanced Drilling Systems	Ds:	Not Reported
Dpl:	Not Reported	Dsv:	Not Reported
Appvar:	Not Reported	Scs:	0
Scsv:	0	Scp:	0
Sca:	1	Watlev:	Not Reported
Watlevdate:	Not Reported	Artflow:	Not Reported
Wellplug48:	1	Tpturbine:	0

Tpjet:	0	Tpsubmersi:	0
Tpcylinder:	0	Tpotherck:	0
Tpother:	Not Reported	Pumpbowlde:	Not Reported
Wtpump:	0	Wtbailer:	0
Wtjetted:	0	Wtestimate:	0
Welltestyi:	Not Reported	Welltestdr:	Not Reported
Welltesthr:	Not Reported	Watqualund:	0
Watqualu 1:	1	Watertype:	Not Reported
Stratdepth:	Not Reported	Chemanaly:	0
Chemanaln:	1	Undnatural:	0
Untype:	Not Reported	Undhydro:	0
Undhaz:	0	Undotherck:	0
Undother:	Not Reported		
Undcertify:	0	Compname:	Advanced Drilling Systems
Drllicno:	4990		
Compstreet:	904 W. Tidwell	Compcity:	Houston
Compstate:	TX	Compzip:	77091
Drillernam:	Mario Moya	Traineenam:	Not Reported
Tnum:	Not Reported		
Comments:	Not Reported		
Confidenti:	0	Letterrecv:	Not Reported
Deleted:	0	Insdate:	Not Reported
Site id:	TXMON3000272995		
Latitude:	29.77861		
Longitude:	-95.398333		

Map ID:	86		
Plugtrackn:	79251		
Dateentere:	06-JAN-12	Ownname:	Cal-Tex Citrus Juice, LP
Ownstreet:	402 Yale St.	Owncity:	Houston
Ownstate:	TX	Ownzip:	77007
Wellstreet:	402 Yale St.		
Wellcity:	Houston	Wellzip:	77007
County:	Harris		
Latitude:	294643		
Lat dec:	29.77861		
Longitude:	952354		
Long dec:	-95.398333		
Brmod:	Magellan-315		
Gn:	65139		
Gn1:	65	Gn75:	13
Gn25:	9	Ownwellno:	MW (Unknown-1)
Typewater:	0	Typemon:	1
Typeinj:	0	Typedw:	0
Histdrille:	Not Reported	Histdrllic:	Not Reported
Histdatedr:	Not Reported	Histtracki:	Not Reported
Histdiamin:	4	Histdepth:	40
Plugdate:	15-DEC-11		
Plugmeth:	No Data		
Plugopname:	Mario Moya		
Plugoplic:	4990		
Plugmeth1:	1	Plugmeth2:	0
Plugmeth3:	0	Plugmeth4:	0
Plugmethot:	0	Plugvar:	Not Reported
Cdiam1:	Not Reported	Cfrom1:	Not Reported
Cto1:	Not Reported	Cdiam2:	Not Reported
Cfrom2:	Not Reported	Cto2:	Not Reported

Cdiam3:	Not Reported	Cfrom3:	Not Reported
Cto3:	Not Reported	Cbfrom1:	0
Cbto1:	40	Cbsacks1:	4 Portland
Cbfrom2:	Not Reported	Cbto2:	Not Reported
Cbsacks2:	Not Reported	Cbfrom3:	Not Reported
Cbto3:	Not Reported	Cbsacks3:	Not Reported
Cbfrom4:	Not Reported	Cbto4:	Not Reported
Cbsacks4:	Not Reported	Cbfrom5:	Not Reported
Cbto5:	Not Reported	Cbsacks5:	Not Reported
Compname:	Advanced Drilling Systems	Compstreet:	904 W. Tidwell
Compcity:	Houston	Compstate:	TX
Compzip:	77091	Nameassig:	Mario Moya
Traineenam:	Not Reported	Tnum:	Not Reported
Deleted:	0	Site id:	TXPLU3000078019

Map ID:	86		
Dateentere:	21-OCT-13	Ownname:	LDG Holdings, Inc.
Ownstreet:	643 Shartle Circle		
Owncity:	Houston	Ownstate:	TX
Ownzip:	77024	County:	Harris
Wellstreet:	402 Yale St.		
Wellcity:	Houston	Wellzip:	77007
Own:	GT-4		
Lat dec:	29.77861		
Long dec:	-95.398333		
Elev:	0		
Brandmodel:	Magellan-315		
Gn:	65139		
Gn1:	65	Gn75:	13
Gn25:	9	Twn:	1
Twd:	0	Twr:	0
Twrp:	0	Twrg:	0
Um:	1	Ue:	0
Ud:	0	Uin:	0
Uir:	0	Ug:	0
Uij:	0	Up:	0
Udw:	0	Ut:	0
Us:	0	Uf:	0
Pby:	0	Pbn:	0
Datestart:	05-SEP-13	Datecomp:	05-SEP-13
Dia1:	8	Dia1to:	20
Dia2:	Not Reported	Dia2from:	Not Reported
Dia2to:	Not Reported	Dia3:	Not Reported
Dia3from:	Not Reported	Dia3to:	Not Reported
Dmdriven:	0	Dmairrotar:	0
Dmmudrotar:	0	Dmbored:	0
Dmairham:	0	Dmcabletoo:	0
Dmjetted:	0	Dmhollowst:	1
Dmrevcirc:	0	Dmotherck:	0
Dmother:	Not Reported	Bco:	0
Bcs:	0	Bcg:	0
Bcgs:	Not Reported	Bcu:	0
Bcoc:	1	Bcot:	Plugged with cement
Gpf:	Not Reported	Gpt:	Not Reported
Cemfrom1:	0	Cemto1:	20
Nosacks1:	3 Portland	Cemfrom2:	Not Reported

Cemto2:	Not Reported	Nosacks2:	Not Reported
Cemfrom3:	Not Reported	Cemto3:	Not Reported
Nosacks3:	Not Reported	Cementmeth:	Not Reported
Cementby:	Advanced Drilling Systems, Inc	Ds:	Not Reported
Dpl:	Not Reported	Dsv:	Not Reported
Appvar:	Not Reported	Scs:	0
Scsv:	0	Scp:	0
Sca:	0	Watlev:	Not Reported
Watlevdate:	Not Reported	Artflow:	Not Reported
Wellplug48:	1	Tpturbine:	0
Tpjet:	0	Tpsubmersi:	0
Tpcylinder:	0	Tpotherck:	0
Tpother:	Not Reported	Pumpbowlde:	Not Reported
Wtpump:	0	Wtbailer:	0
Wtjetted:	0	Wtestimate:	0
Welltestyi:	Not Reported	Welltestdr:	Not Reported
Welltesthr:	Not Reported	Watqualund:	0
Watqualu 1:	1	Watertype:	Not Reported
Stratdepth:	Not Reported	Chemanaly:	0
Chemanaln:	0	Undnatural:	0
Untype:	Not Reported	Undhydro:	0
Undhaz:	0	Undotherck:	0
Undother:	Not Reported		
Undcertify:	0	Compname:	Advanced Drilling Systems, Inc
Drllicno:	56052		
Compstreet:	904 W. Tidwell Rd.	Compcity:	Houston
Compstate:	TX	Compzip:	77091
Drillernam:	M. Firouzbakht	Traineenam:	Not Reported
Tnum:	Not Reported		
Comments:	Not Reported		
Confidenti:	0	Letterrecv:	Not Reported
Deleted:	0	Insdate:	Not Reported
Site id:	TXMON3000339786		
Latitude:	29.77861		
Longitude:	-95.398333		

Map ID:	86		
Dateentere:	21-OCT-13	Ownname:	LDG Holdings, Inc.
Ownstreet:	643 Shartle Circle		
Owncity:	Houston	Ownstate:	TX
Ownzip:	77024	County:	Harris
Wellstreet:	402 Yale St.		
Wellcity:	Houston	Wellzip:	77007
Own:	GT-2		
Lat dec:	29.77861		
Long dec:	-95.398333		
Elev:	0		
Brandmodel:	Magellan-315		
Gn:	65139		
Gn1:	65	Gn75:	13
Gn25:	9	Twn:	1
Twd:	0	Twr:	0
Twrp:	0	Twrg:	0
Um:	1	Ue:	0
Ud:	0	Uin:	0
Uir:	0	Ug:	0
Uij:	0	Up:	0

GEOCHECK VERSION 2.1
STATE DATABASE WELL INFORMATION

Udw:	0	Ut:	0
Us:	0	Uf:	0
Pby:	0	Pbn:	0
Datestart:	05-SEP-13	Datecomp:	05-SEP-13
Dia1:	8	Dia1to:	20
Dia2:	Not Reported	Dia2from:	Not Reported
Dia2to:	Not Reported	Dia3:	Not Reported
Dia3from:	Not Reported	Dia3to:	Not Reported
Dmdriven:	0	Dmairrotar:	0
Dmmudrotar:	0	Dmbored:	0
Dmairham:	0	Dmcabletoo:	0
Dmjetted:	0	Dmhollowst:	1
Dmrevcirc:	0	Dmotherck:	0
Dmother:	Not Reported	Bco:	0
Bcs:	0	Bcg:	0
Bcgs:	Not Reported	Bcu:	0
Bcoc:	1	Bcot:	Plugged with cement
Gpf:	Not Reported	Gpt:	Not Reported
Cemfrom1:	0	Cemto1:	20
Nosacks1:	3 Portland	Cemfrom2:	Not Reported
Cemto2:	Not Reported	Nosacks2:	Not Reported
Cemfrom3:	Not Reported	Cemto3:	Not Reported
Nosacks3:	Not Reported	Cementmeth:	Not Reported
Cementby:	Advanced Drilling Systems, Inc	Ds:	Not Reported
Dpl:	Not Reported	Dsv:	Not Reported
Appvar:	Not Reported	Scs:	0
Scsv:	0	Scp:	0
Sca:	0	Watlev:	Not Reported
Watlevdate:	Not Reported	Artflow:	Not Reported
Wellplug48:	1	Tpturbine:	0
Tpjet:	0	Tpsubmersi:	0
Tpcylinder:	0	Tpotherck:	0
Tpother:	Not Reported	Pumpbowlde:	Not Reported
Wtpump:	0	Wtbailer:	0
Wtjetted:	0	Wtestimate:	0
Welltestyi:	Not Reported	Welltestdr:	Not Reported
Welltesthr:	Not Reported	Watqualund:	0
Watqualu 1:	1	Watertype:	Not Reported
Stratdepth:	Not Reported	Chemanaly:	0
Chemanaln:	0	Undnatural:	0
Untype:	Not Reported	Undhydro:	0
Undhaz:	0	Undotherck:	0
Undother:	Not Reported		
Undcertify:	0	Compname:	Advanced Drilling Systems, Inc
Drllicno:	56052		
Compstreet:	904 W. Tidwell Rd.	Compcity:	Houston
Compstate:	TX	Compzip:	77091
Drillernam:	M. Firouzbakht	Traineenam:	Not Reported
Tnum:	Not Reported		
Comments:	Not Reported		
Confidenti:	0	Letterrecv:	Not Reported
Deleted:	0	Insdate:	Not Reported
Site id:	TXMON3000339773		
Latitude:	29.77861		
Longitude:	-95.398333		

GEOCHECK VERSION 2.1
STATE DATABASE WELL INFORMATION

Map ID:	86		
Dateentere:	21-OCT-13	Ownname:	LDG Holdings, Inc.
Ownstreet:	643 Shartle Circle		
Owncity:	Houston	Ownstate:	TX
Ownzip:	77024	County:	Harris
Wellstreet:	402 Yale St.		
Wellcity:	Houston	Wellzip:	77007
Own:	GT-1		
Lat dec:	29.77861		
Long dec:	-95.398333		
Elev:	0		
Brandmodel:	Magellan-315		
Gn:	65139		
Gn1:	65	Gn75:	13
Gn25:	9	Twn:	1
Twd:	0	Twr:	0
Twrp:	0	Twrg:	0
Um:	1	Ue:	0
Ud:	0	Uin:	0
Uir:	0	Ug:	0
Uij:	0	Up:	0
Udw:	0	Ut:	0
Us:	0	Uf:	0
Pby:	0	Pbn:	0
Datestart:	05-SEP-13	Datecomp:	05-SEP-13
Dia1:	8	Dia1to:	20
Dia2:	Not Reported	Dia2from:	Not Reported
Dia2to:	Not Reported	Dia3:	Not Reported
Dia3from:	Not Reported	Dia3to:	Not Reported
Dmdriven:	0	Dmairrotar:	0
Dmmudrotar:	0	Dmbored:	0
Dmairham:	0	Dmcabletoo:	0
Dmjetted:	0	Dmhollowst:	1
Dmrevcirc:	0	Dmotherck:	0
Dmother:	Not Reported	Bco:	0
Bcs:	0	Bcg:	0
Bcgs:	Not Reported	Bcu:	0
Bcoc:	1	Bcot:	Plugged with cement
Gpf:	Not Reported	Gpt:	Not Reported
Cemfrom1:	0	Cemto1:	20
Nosacks1:	3 Portland	Cemfrom2:	Not Reported
Cemto2:	Not Reported	Nosacks2:	Not Reported
Cemfrom3:	Not Reported	Cemto3:	Not Reported
Nosacks3:	Not Reported	Cementmeth:	Not Reported
Cementby:	Advanced Drilling Systems, Inc	Ds:	Not Reported
Dpl:	Not Reported	Dsv:	Not Reported
Appvar:	Not Reported	Scs:	0
Scsv:	0	Scp:	0
Sca:	0	Watlev:	Not Reported
Watlevdate:	Not Reported	Artflow:	Not Reported
Wellplug48:	1	Tpturbine:	0
Tpjet:	0	Tpsubmersi:	0
Tpcylinder:	0	Tpotherck:	0
Tpother:	Not Reported	Pumpbowlde:	Not Reported
Wtpump:	0	Wtbailer:	0
Wtjetted:	0	Wtestimate:	0
Welltestyi:	Not Reported	Welltestdr:	Not Reported
Welltesthr:	Not Reported	Watqualund:	0
Watqualu 1:	1	Watertype:	Not Reported
Stratdepth:	Not Reported	Chemanaly:	0
Chemanaln:	0	Undnatural:	0

GEOCHECK VERSION 2.1
STATE DATABASE WELL INFORMATION

Untype:	Not Reported	Undhydro:	0
Undhaz:	0	Undotherck:	0
Undother:	Not Reported		
Undcertify:	0	Compname:	Advanced Drilling Systems, Inc
Drllicno:	56052		
Compstreet:	904 W. Tidwell Rd.	Compcity:	Houston
Compstate:	TX	Compzip:	77091
Drillernam:	M. Firouzbakht	Traineenam:	Not Reported
Tnum:	Not Reported		
Comments:	Not Reported		
Confidenti:	0	Letterrecv:	Not Reported
Deleted:	0	Insdate:	Not Reported
Site id:	TXMON3000339768		
Latitude:	29.77861		
Longitude:	-95.398333		

Map ID:	86		
Dateentere:	12-JAN-12	Ownname:	Cal-Tex Citrus Juice, LP
Ownstreet:	402 Yale St.		
Owncity:	Houston	Ownstate:	TX
Ownzip:	77007	County:	Harris
Wellstreet:	402 Yale St.		
Wellcity:	Hpuston	Wellzip:	77007
Own:	B-2		
Lat dec:	29.77861		
Long dec:	-95.398333		
Elev:	0		
Brandmodel:	Magellan-315		
Gn:	65139		
Gn1:	65	Gn75:	13
Gn25:	9	Twn:	1
Twd:	0	Twr:	0
Twrp:	0	Twrg:	0
Um:	0	Ue:	1
Ud:	0	Uin:	0
Uir:	0	Ug:	0
Uij:	0	Up:	0
Udw:	0	Ut:	0
Us:	0	Uf:	0
Pby:	0	Pbn:	0
Datestart:	15-DEC-11	Datecomp:	15-DEC-11
Dia1:	2	Dia1to:	30
Dia2:	Not Reported	Dia2from:	Not Reported
Dia2to:	Not Reported	Dia3:	Not Reported
Dia3from:	Not Reported	Dia3to:	Not Reported
Dmdriven:	0	Dmairrotar:	0
Dmmudrotar:	0	Dmbored:	0
Dmairham:	0	Dmcabletoo:	0
Dmjetted:	0	Dmhollowst:	0
Dmrevcirc:	0	Dmotherck:	1
Dmother:	Push Probe	Bco:	0
Bcs:	0	Bcg:	1
Bcgs:	20/40	Bcu:	0
Bcoc:	0	Bcot:	Not Reported
Gpf:	13	Gpt:	30
Cemfrom1:	13	Cemto1:	30
Nosacks1:	2, Sand	Cemfrom2:	11

GEOCHECK VERSION 2.1
STATE DATABASE WELL INFORMATION

Cemto2:	13	Nosacks2:	1, Bentonite
Cemfrom3:	0	Cemto3:	11
Nosacks3:	2, Bentonite	Cementmeth:	Grout
Cementby:	Advanced Drilling Systems	Ds:	Not Reported
Dpl:	Not Reported	Dsv:	Not Reported
Appvar:	Not Reported	Scs:	0
Scsv:	0	Scp:	0
Sca:	1	Watlev:	Not Reported
Watlevdate:	Not Reported	Artflow:	Not Reported
Wellplug48:	1	Tpturbine:	0
Tpjet:	0	Tpsubmersi:	0
Tpcylinder:	0	Tpotherck:	0
Tpother:	Not Reported	Pumpbowlde:	Not Reported
Wtpump:	0	Wtbailer:	0
Wtjetted:	0	Wtestimate:	0
Welltestyi:	Not Reported	Welltestdr:	Not Reported
Welltesthr:	Not Reported	Watqualund:	0
Watqualu 1:	1	Watertype:	Not Reported
Stratdepth:	Not Reported	Chemanaly:	0
Chemanaln:	1	Undnatural:	0
Untype:	Not Reported	Undhydro:	0
Undhaz:	0	Undotherck:	0
Undother:	Not Reported		
Undcertify:	0	Compname:	Advanced Drilling Systems
Drllicno:	4990		
Compstreet:	904 W. Tidwell	Compcity:	Houston
Compstate:	TX	Compzip:	77091
Drillernam:	Mario Moya	Traineenam:	Not Reported
Tnum:	Not Reported		
Comments:	Not Reported		
Confidenti:	0	Letterrecv:	Not Reported
Deleted:	0	Insdate:	Not Reported
Site id:	TXMON3000272996		
Latitude:	29.77861		
Longitude:	-95.398333		

Map ID:	86		
Dateentere:	21-OCT-13	Ownname:	LDG Holdings, Inc.
Ownstreet:	643 Shartle Circle		
Owncity:	Houston	Ownstate:	TX
Ownzip:	77024	County:	Harris
Wellstreet:	402 Yale St.		
Wellcity:	Houston	Wellzip:	77007
Own:	GT-3		
Lat dec:	29.77861		
Long dec:	-95.398333		
Elev:	0		
Brandmodel:	Magellan-315		
Gn:	65139		
Gn1:	65	Gn75:	13
Gn25:	9	Twn:	1
Twd:	0	Twr:	0
Twrp:	0	Twrg:	0
Um:	1	Ue:	0
Ud:	0	Uin:	0
Uir:	0	Ug:	0
Uij:	0	Up:	0

GEOCHECK VERSION 2.1
STATE DATABASE WELL INFORMATION

Udw:	0	Ut:	0
Us:	0	Uf:	0
Pby:	0	Pbn:	0
Datestart:	05-SEP-13	Datecomp:	05-SEP-13
Dia1:	8	Dia1to:	20
Dia2:	Not Reported	Dia2from:	Not Reported
Dia2to:	Not Reported	Dia3:	Not Reported
Dia3from:	Not Reported	Dia3to:	Not Reported
Dmdriven:	0	Dmairrotar:	0
Dmmudrotar:	0	Dmbored:	0
Dmairham:	0	Dmcabletoo:	0
Dmjetted:	0	Dmhollowst:	1
Dmrevcirc:	0	Dmotherck:	0
Dmother:	Not Reported	Bco:	0
Bcs:	0	Bcg:	0
Bcgs:	Not Reported	Bcu:	0
Bcoc:	1	Bcot:	Plugged with cement
Gpf:	Not Reported	Gpt:	Not Reported
Cemfrom1:	0	Cemto1:	20
Nosacks1:	3 Portland	Cemfrom2:	Not Reported
Cemto2:	Not Reported	Nosacks2:	Not Reported
Cemfrom3:	Not Reported	Cemto3:	Not Reported
Nosacks3:	Not Reported	Cementmeth:	Not Reported
Cementby:	Advanced Drilling Systems, Inc	Ds:	Not Reported
Dpl:	Not Reported	Dsv:	Not Reported
Appvar:	Not Reported	Scs:	0
Scsv:	0	Scp:	0
Sca:	0	Watlev:	Not Reported
Watlevdate:	Not Reported	Artflow:	Not Reported
Wellplug48:	1	Tpturbine:	0
Tpjet:	0	Tpsubmersi:	0
Tpcylinder:	0	Tpotherck:	0
Tpother:	Not Reported	Pumpbowlde:	Not Reported
Wtpump:	0	Wtbailer:	0
Wtjetted:	0	Wtestimate:	0
Welltestyi:	Not Reported	Welltestdr:	Not Reported
Welltesthr:	Not Reported	Watqualund:	0
Watqualu 1:	1	Watertype:	Not Reported
Stratdepth:	Not Reported	Chemanaly:	0
Chemanaln:	0	Undnatural:	0
Untype:	Not Reported	Undhydro:	0
Undhaz:	0	Undotherck:	0
Undother:	Not Reported		
Undcertify:	0	Compname:	Advanced Drilling Systems, Inc
Drllicno:	56052		
Compstreet:	904 W. Tidwell Rd.	Compcity:	Houston
Compstate:	TX	Compzip:	77091
Drillernam:	M. Firouzbakht	Traineenam:	Not Reported
Tnum:	Not Reported		
Comments:	Not Reported		
Confidenti:	0	Letterrecv:	Not Reported
Deleted:	0	Insdate:	Not Reported
Site id:	TXMON3000339780		
Latitude:	29.77861		
Longitude:	-95.398333		

GEOCHECK VERSION 2.1
STATE DATABASE WELL INFORMATION

Map ID:	86		
Dateentere:	21-OCT-13	Ownname:	LDG Holdings, Inc.
Ownstreet:	643 Shartle Circle		
Owncity:	Houston	Ownstate:	TX
Ownzip:	77024	County:	Harris
Wellstreet:	402 Yale St.		
Wellcity:	Houston	Wellzip:	77007
Own:	MW-6		
Lat dec:	29.77861		
Long dec:	-95.398333		
Elev:	0		
Brandmodel:	Magellan-315		
Gn:	65139		
Gn1:	65	Gn75:	13
Gn25:	9	Twn:	1
Twd:	0	Twr:	0
Twrp:	0	Twrg:	0
Um:	1	Ue:	0
Ud:	0	Uin:	0
Uir:	0	Ug:	0
Uij:	0	Up:	0
Udw:	0	Ut:	0
Us:	0	Uf:	0
Pby:	0	Pbn:	0
Datestart:	04-SEP-13	Datecomp:	04-SEP-13
Dia1:	8	Dia1to:	35
Dia2:	Not Reported	Dia2from:	Not Reported
Dia2to:	Not Reported	Dia3:	Not Reported
Dia3from:	Not Reported	Dia3to:	Not Reported
Dmdriven:	0	Dmairrotar:	0
Dmmudrotar:	0	Dmbored:	0
Dmairham:	0	Dmcabletoo:	0
Dmjetted:	0	Dmhollowst:	1
Dmrevcirc:	0	Dmotherck:	0
Dmother:	Not Reported	Bco:	0
Bcs:	0	Bcg:	1
Bcgs:	20/40	Bcu:	0
Bcoc:	0	Bcot:	Not Reported
Gpf:	11	Gpt:	33
Cemfrom1:	11	Cemto1:	33
Nosacks1:	12 Sand	Cemfrom2:	9
Cemto2:	11	Nosacks2:	1 Bentonite
Cemfrom3:	0	Cemto3:	9
Nosacks3:	2 Portland	Cementmeth:	Grout
Cementby:	Advanced Drilling Systems, Inc	Ds:	Not Reported
Dpl:	Not Reported	Dsv:	Not Reported
Appvar:	Not Reported	Scs:	0
Scsv:	0	Scp:	0
Sca:	1	Watlev:	Not Reported
Watlevdate:	Not Reported	Artflow:	Not Reported
Wellplug48:	0	Tpturbine:	0
Tpjet:	0	Tpsubmersi:	0
Tpcylinder:	0	Tpotherck:	0
Tpother:	Not Reported	Pumpbowlde:	Not Reported
Wtpump:	0	Wtbailer:	0
Wtjetted:	0	Wtestimate:	0
Welltestyi:	Not Reported	Welltestdr:	Not Reported
Welltesthr:	Not Reported	Watqualund:	0
Watqualu 1:	1	Watertype:	Not Reported
Stratdepth:	Not Reported	Chemanaly:	0
Chemanaln:	0	Undnatural:	0

GEOCHECK VERSION 2.1
STATE DATABASE WELL INFORMATION

Untype:	Not Reported	Undhydro:	0
Undhaz:	0	Undotherck:	0
Undother:	Not Reported		
Undcertify:	0	Compname:	Advanced Drilling Systems, Inc
Drllicno:	56052		
Compstreet:	904 W. Tidwell Rd.	Compcity:	Houston
Compstate:	TX	Compzip:	77091
Drillernam:	M. Firouzbakht	Traineenam:	Not Reported
Tnum:	Not Reported		
Comments:	Not Reported		
Confidenti:	0	Letterrecv:	Not Reported
Deleted:	0	Insdate:	Not Reported
Site id:	TXMON3000339763		
Latitude:	29.77861		
Longitude:	-95.398333		

Map ID:	86		
Dateentere:	21-OCT-13	Ownname:	LDG Holdings, Inc.
Ownstreet:	643 Shartle Circle		
Owncity:	Houston	Ownstate:	TX
Ownzip:	77024	County:	Harris
Wellstreet:	402 Yale St.		
Wellcity:	Houston	Wellzip:	77007
Own:	MW-3R		
Lat dec:	29.77861		
Long dec:	-95.398333		
Elev:	0		
Brandmodel:	Magellan-315		
Gn:	65139		
Gn1:	65	Gn75:	13
Gn25:	9	Twn:	1
Twd:	0	Twr:	0
Twrp:	0	Twrg:	0
Um:	1	Ue:	0
Ud:	0	Uin:	0
Uir:	0	Ug:	0
Uij:	0	Up:	0
Udw:	0	Ut:	0
Us:	0	Uf:	0
Pby:	0	Pbn:	0
Datestart:	04-SEP-13	Datecomp:	04-SEP-13
Dia1:	8	Dia1to:	30
Dia2:	Not Reported	Dia2from:	Not Reported
Dia2to:	Not Reported	Dia3:	Not Reported
Dia3from:	Not Reported	Dia3to:	Not Reported
Dmdriven:	0	Dmairrotar:	0
Dmmudrotar:	0	Dmbored:	0
Dmairham:	0	Dmcabletoo:	0
Dmjetted:	0	Dmhollowst:	1
Dmrevcirc:	0	Dmotherck:	0
Dmother:	Not Reported	Bco:	0
Bcs:	0	Bcg:	1
Bcgs:	20/40	Bcu:	0
Bcoc:	0	Bcot:	Not Reported
Gpf:	8	Gpt:	30
Cemfrom1:	8	Cemto1:	30
Nosacks1:	12 Sand	Cemfrom2:	6

GEOCHECK VERSION 2.1
STATE DATABASE WELL INFORMATION

Cemto2:	8	Nosacks2:	1 Bentonite
Cemfrom3:	0	Cemto3:	6
Nosacks3:	2 Portland	Cementmeth:	Grout
Cementby:	Advanced Drilling Systems, Inc	Ds:	Not Reported
Dpl:	Not Reported	Dsv:	Not Reported
Appvar:	Not Reported	Scs:	0
Scsv:	0	Scp:	0
Sca:	1	Watlev:	Not Reported
Watlevdate:	Not Reported	Artflow:	Not Reported
Wellplug48:	0	Tpturbine:	0
Tpjet:	0	Tpsubmersi:	0
Tpcylinder:	0	Tpotherck:	0
Tpother:	Not Reported	Pumpbowlde:	Not Reported
Wtpump:	0	Wtbailer:	0
Wtjetted:	0	Wtestimate:	0
Welltestyi:	Not Reported	Welltestdr:	Not Reported
Welltesthr:	Not Reported	Watqualund:	0
Watqualu 1:	1	Watertype:	Not Reported
Stratdepth:	Not Reported	Chemanaly:	0
Chemanaln:	0	Undnatural:	0
Untype:	Not Reported	Undhydro:	0
Undhaz:	0	Undotherck:	0
Undother:	Not Reported		
Undcertify:	0	Compname:	Advanced Drilling Systems, Inc
Drllicno:	56052		
Compstreet:	904 W. Tidwell Rd.	Compcity:	Houston
Compstate:	TX	Compzip:	77091
Drillernam:	M. Firouzbakht	Traineenam:	Not Reported
Tnum:	Not Reported		
Comments:	Not Reported		
Confidenti:	0	Letterrecv:	Not Reported
Deleted:	0	Insdate:	Not Reported
Site id:	TXMON3000339752		
Latitude:	29.77861		
Longitude:	-95.398333		

Map ID:	86		
Dateentere:	12-JAN-12	Ownname:	Cal-Tex Citrus Juice, LP
Ownstreet:	402 Yale St.		
Owncity:	Houston	Ownstate:	TX
Ownzip:	77007	County:	Harris
Wellstreet:	402 Yale St.		
Wellcity:	Hpuston	Wellzip:	77007
Own:	B-3		
Lat dec:	29.77861		
Long dec:	-95.398333		
Elev:	0		
Brandmodel:	Magellan-315		
Gn:	65139		
Gn1:	65	Gn75:	13
Gn25:	9	Twn:	1
Twd:	0	Twr:	0
Twrp:	0	Twrg:	0
Um:	0	Ue:	1
Ud:	0	Uin:	0
Uir:	0	Ug:	0
Uij:	0	Up:	0

GEOCHECK VERSION 2.1
STATE DATABASE WELL INFORMATION

Udw:	0	Ut:	0
Us:	0	Uf:	0
Pby:	0	Pbn:	0
Datestart:	15-DEC-11	Datecomp:	15-DEC-11
Dia1:	2	Dia1to:	25
Dia2:	Not Reported	Dia2from:	Not Reported
Dia2to:	Not Reported	Dia3:	Not Reported
Dia3from:	Not Reported	Dia3to:	Not Reported
Dmdriven:	0	Dmairrotar:	0
Dmmudrotar:	0	Dmbored:	0
Dmairham:	0	Dmcabletoo:	0
Dmjetted:	0	Dmhollowst:	0
Dmrevcirc:	0	Dmotherck:	1
Dmother:	Push Probe	Bco:	0
Bcs:	0	Bcg:	1
Bcgs:	20/40	Bcu:	0
Bcoc:	0	Bcot:	Not Reported
Gpf:	13	Gpt:	30
Cemfrom1:	13	Cemto1:	25
Nosacks1:	2, Sand	Cemfrom2:	11
Cemto2:	13	Nosacks2:	1, Bentonite
Cemfrom3:	0	Cemto3:	11
Nosacks3:	2, Bentonite	Cementmeth:	Grout
Cementby:	Advanced Drilling Systems	Ds:	Not Reported
Dpl:	Not Reported	Dsv:	Not Reported
Appvar:	Not Reported	Scs:	0
Scsv:	0	Scp:	0
Sca:	1	Watlev:	Not Reported
Watlevdate:	Not Reported	Artflow:	Not Reported
Wellplug48:	1	Tpturbine:	0
Tpjet:	0	Tpsubmersi:	0
Tpcylinder:	0	Tpotherck:	0
Tpother:	Not Reported	Pumpbowlde:	Not Reported
Wtpump:	0	Wtbailer:	0
Wtjetted:	0	Wtestimate:	0
Welltestyi:	Not Reported	Welltestdr:	Not Reported
Welltesthr:	Not Reported	Watqualund:	0
Watqualu 1:	1	Watertype:	Not Reported
Stratdepth:	Not Reported	Chemanaly:	0
Chemanaln:	1	Undnatural:	0
Untype:	Not Reported	Undhydro:	0
Undhaz:	0	Undotherck:	0
Undother:	Not Reported		
Undcertify:	0	Compname:	Advanced Drilling Systems
Drllicno:	4990		
Compstreet:	904 W. Tidwell	Compcity:	Houston
Compstate:	TX	Compzip:	77091
Drillernam:	Mario Moya	Traineenam:	Not Reported
Tnum:	Not Reported		
Comments:	Not Reported		
Confidenti:	0	Letterrecv:	Not Reported
Deleted:	0	Insdate:	Not Reported
Site id:	TXMON3000272998		
Latitude:	29.77861		
Longitude:	-95.398333		

GEOCHECK VERSION 2.1
STATE DATABASE WELL INFORMATION

Map ID:	86		
Dateentere:	21-OCT-13	Ownname:	LDG Holdings, Inc.
Ownstreet:	643 Shartle Circle		
Owncity:	Houston	Ownstate:	TX
Ownzip:	77024	County:	Harris
Wellstreet:	402 Yale St.		
Wellcity:	Houston	Wellzip:	77007
Own:	MW-5		
Lat dec:	29.77861		
Long dec:	-95.398333		
Elev:	0		
Brandmodel:	Magellan-315		
Gn:	65139		
Gn1:	65	Gn75:	13
Gn25:	9	Twn:	1
Twd:	0	Twr:	0
Twrp:	0	Twrg:	0
Um:	1	Ue:	0
Ud:	0	Uin:	0
Uir:	0	Ug:	0
Uij:	0	Up:	0
Udw:	0	Ut:	0
Us:	0	Uf:	0
Pby:	0	Pbn:	0
Datestart:	04-SEP-13	Datecomp:	04-SEP-13
Dia1:	8	Dia1to:	30
Dia2:	Not Reported	Dia2from:	Not Reported
Dia2to:	Not Reported	Dia3:	Not Reported
Dia3from:	Not Reported	Dia3to:	Not Reported
Dmdriven:	0	Dmairrotar:	0
Dmmudrotar:	0	Dmbored:	0
Dmairham:	0	Dmcabletoo:	0
Dmjetted:	0	Dmhollowst:	1
Dmrevcirc:	0	Dmotherck:	0
Dmother:	Not Reported	Bco:	0
Bcs:	0	Bcg:	1
Bcgs:	20/40	Bcu:	0
Bcoc:	0	Bcot:	Not Reported
Gpf:	8	Gpt:	30
Cemfrom1:	8	Cemto1:	30
Nosacks1:	12 Sand	Cemfrom2:	6
Cemto2:	8	Nosacks2:	1 Bentonite
Cemfrom3:	0	Cemto3:	6
Nosacks3:	2 Portland	Cementmeth:	Grout
Cementby:	Advanced Drilling Systems, Inc	Ds:	Not Reported
Dpl:	Not Reported	Dsv:	Not Reported
Appvar:	Not Reported	Scs:	0
Scsv:	0	Scp:	0
Sca:	1	Watlev:	Not Reported
Watlevdate:	Not Reported	Artflow:	Not Reported
Wellplug48:	0	Tpturbine:	0
Tpjet:	0	Tpsubmersi:	0
Tpcylinder:	0	Tpotherck:	0
Tpother:	Not Reported	Pumpbowlde:	Not Reported
Wtpump:	0	Wtbailer:	0
Wtjetted:	0	Wtestimate:	0
Welltestyi:	Not Reported	Welltestdr:	Not Reported
Welltesthr:	Not Reported	Watqualund:	0
Watqualu 1:	1	Watertype:	Not Reported
Stratdepth:	Not Reported	Chemanaly:	0
Chemanaln:	0	Undnatural:	0

GEOCHECK VERSION 2.1
STATE DATABASE WELL INFORMATION

Untype:	Not Reported	Undhydro:	0
Undhaz:	0	Undotherck:	0
Undother:	Not Reported		
Undcertify:	0	Compname:	Advanced Drilling Systems, Inc
Drllicno:	56052		
Compstreet:	904 W. Tidwell Rd.	Compcity:	Houston
Compstate:	TX	Compzip:	77091
Drillernam:	M. Firouzbakht	Traineenam:	Not Reported
Tnum:	Not Reported		
Comments:	Not Reported		
Confidenti:	0	Letterrecv:	Not Reported
Deleted:	0	Insdate:	Not Reported
Site id:	TXMON3000339759		
Latitude:	29.77861		
Longitude:	-95.398333		

Map ID:	86		
Dateentere:	21-OCT-13	Ownname:	LDG Holdings, Inc.
Ownstreet:	643 Shartle Circle		
Owncity:	Houston	Ownstate:	TX
Ownzip:	77024	County:	Harris
Wellstreet:	402 Yale St.		
Wellcity:	Houston	Wellzip:	77007
Own:	MW-4		
Lat dec:	29.77861		
Long dec:	-95.398333		
Elev:	0		
Brandmodel:	Magellan-315		
Gn:	65139		
Gn1:	65	Gn75:	13
Gn25:	9	Twn:	1
Twd:	0	Twr:	0
Twrp:	0	Twrg:	0
Um:	1	Ue:	0
Ud:	0	Uin:	0
Uir:	0	Ug:	0
Uij:	0	Up:	0
Udw:	0	Ut:	0
Us:	0	Uf:	0
Pby:	0	Pbn:	0
Datestart:	04-SEP-13	Datecomp:	04-SEP-13
Dia1:	8	Dia1to:	30
Dia2:	Not Reported	Dia2from:	Not Reported
Dia2to:	Not Reported	Dia3:	Not Reported
Dia3from:	Not Reported	Dia3to:	Not Reported
Dmdriven:	0	Dmairrotar:	0
Dmmudrotar:	0	Dmbored:	0
Dmairham:	0	Dmcabletoo:	0
Dmjetted:	0	Dmhollowst:	1
Dmrevcirc:	0	Dmotherck:	0
Dmother:	Not Reported	Bco:	0
Bcs:	0	Bcg:	1
Bcgs:	20/40	Bcu:	0
Bcoc:	0	Bcot:	Not Reported
Gpf:	8	Gpt:	30
Cemfrom1:	8	Cemto1:	30
Nosacks1:	12 Sand	Cemfrom2:	6

GEOCHECK VERSION 2.1
STATE DATABASE WELL INFORMATION

Cemto2:	8	Nosacks2:	1 Bentonite
Cemfrom3:	0	Cemto3:	6
Nosacks3:	2 Portland	Cementmeth:	Grout
Cementby:	Advanced Drilling Systems, Inc	Ds:	Not Reported
Dpl:	Not Reported	Dsv:	Not Reported
Appvar:	Not Reported	Scs:	0
Scsv:	0	Scp:	0
Sca:	1	Watlev:	Not Reported
Watlevdate:	Not Reported	Artflow:	Not Reported
Wellplug48:	0	Tpturbine:	0
Tpjet:	0	Tpsubmersi:	0
Tpcylinder:	0	Tpotherck:	0
Tpother:	Not Reported	Pumpbowlde:	Not Reported
Wtpump:	0	Wtbailer:	0
Wtjetted:	0	Wtestimate:	0
Welltestyi:	Not Reported	Welltestdr:	Not Reported
Welltesthr:	Not Reported	Watqualund:	0
Watqualu 1:	1	Watertype:	Not Reported
Stratdepth:	Not Reported	Chemanaly:	0
Chemanaln:	0	Undnatural:	0
Untype:	Not Reported	Undhydro:	0
Undhaz:	0	Undotherck:	0
Undother:	Not Reported		
Undcertify:	0	Compname:	Advanced Drilling Systems, Inc
Drllicno:	56052		
Compstreet:	904 W. Tidwell Rd.	Compcity:	Houston
Compstate:	TX	Compzip:	77091
Drillernam:	M. Firouzbakht	Traineenam:	Not Reported
Tnum:	Not Reported		
Comments:	Not Reported		
Confidenti:	0	Letterrecv:	Not Reported
Deleted:	0	Insdate:	Not Reported
Site id:	TXMON3000339755		
Latitude:	29.77861		
Longitude:	-95.398333		

Map ID:	85		
Dateentere:	30-JAN-12	Ownname:	Harris County Flood Control
Ownstreet:	White Oak Bayou Area 5		
Owncity:	Houston	Ownstate:	TX
Ownzip:	Not Reported	County:	Harris
Wellstreet:	White Oak Bayou/Patterson Rd.		
Wellcity:	Houston	Wellzip:	Not Reported
Own:	MW-04		
Lat dec:	29.778332		
Long dec:	-95.4075		
Elev:	0		
Brandmodel:	Magellan GPS		
Gn:	65139		
Gn1:	65	Gn75:	13
Gn25:	9	Twn:	1
Twd:	0	Twr:	0
Twrp:	0	Twrg:	0
Um:	1	Ue:	0
Ud:	0	Uin:	0
Uir:	0	Ug:	0
Uij:	0	Up:	0

GEOCHECK VERSION 2.1
STATE DATABASE WELL INFORMATION

Udw:	0	Ut:	0
Us:	0	Uf:	0
Pby:	0	Pbn:	0
Datestart:	13-DEC-11	Datecomp:	13-DEC-11
Dia1:	8	Dia1to:	40
Dia2:	Not Reported	Dia2from:	Not Reported
Dia2to:	Not Reported	Dia3:	Not Reported
Dia3from:	Not Reported	Dia3to:	Not Reported
Dmdriven:	0	Dmairrotar:	0
Dmmudrotar:	0	Dmbored:	0
Dmairham:	0	Dmcabletoo:	0
Dmjetted:	0	Dmhollowst:	1
Dmrevcirc:	0	Dmotherck:	0
Dmother:	Not Reported	Bco:	0
Bcs:	0	Bcg:	0
Bcgs:	Not Reported	Bcu:	0
Bcoc:	1	Bcot:	20/40 sand
Gpf:	Not Reported	Gpt:	Not Reported
Cemfrom1:	40	Cemto1:	23
Nosacks1:	11,sand	Cemfrom2:	23
Cemto2:	21	Nosacks2:	1,bent. chip
Cemfrom3:	21	Cemto3:	0
Nosacks3:	4,grout	Cementmeth:	grout pump
Cementby:	MEDI	Ds:	Not Reported
Dpl:	Not Reported	Dsv:	Not Reported
Appvar:	Not Reported	Scs:	1
Scsv:	0	Scp:	0
Sca:	0	Watlev:	Not Reported
Watlevdate:	Not Reported	Artflow:	Not Reported
Wellplug48:	0	Tpturbine:	0
Tpjet:	0	Tpsubmersi:	0
Tpcylinder:	0	Tpotherck:	0
Tpother:	Not Reported	Pumpbowlde:	Not Reported
Wtpump:	0	Wtbailer:	0
Wtjetted:	0	Wtestimate:	0
Welltestyi:	Not Reported	Welltestdr:	Not Reported
Welltesthr:	Not Reported	Watqualund:	0
Watqualu 1:	0	Watertype:	Not Reported
Stratdepth:	Not Reported	Chemanaly:	0
Chemanaln:	0	Undnatural:	0
Untype:	Not Reported	Undhydro:	0
Undhaz:	0	Undotherck:	0
Undother:	Not Reported		
Undcertify:	0	Compname:	Mathers Environmental Drilling Inc.
Drllicno:	54933		
Compstreet:	12243 B. FM 529	Compcity:	Houston
Compstate:	TX	Compzip:	77041
Drillernam:	Shannon Mathers	Traineenam:	Not Reported
Tnum:	Not Reported		
Comments:	Not Reported		
Confidenti:	0	Letterrecv:	Not Reported
Deleted:	0	Insdate:	Not Reported
Site id:	TXMON3000274348		
Latitude:	29.778332		
Longitude:	-95.4075		

GEOCHECK VERSION 2.1
STATE DATABASE WELL INFORMATION

Map ID:	85		
Dateentere:	30-JAN-12	Ownname:	Harris County Flood Control
Ownstreet:	White Oak Bayou Area 5		
Owncity:	Houston	Ownstate:	TX
Ownzip:	Not Reported	County:	Harris
Wellstreet:	White Oak Bayou/Patterson Rd.		
Wellcity:	Houston	Wellzip:	Not Reported
Own:	MW-06		
Lat dec:	29.778332		
Long dec:	-95.4075		
Elev:	0		
Brandmodel:	Magellan GPS		
Gn:	65139		
Gn1:	65	Gn75:	13
Gn25:	9	Twn:	1
Twd:	0	Twr:	0
Twrp:	0	Twrg:	0
Um:	1	Ue:	0
Ud:	0	Uin:	0
Uir:	0	Ug:	0
Uij:	0	Up:	0
Udw:	0	Ut:	0
Us:	0	Uf:	0
Pby:	0	Pbn:	0
Datestart:	13-DEC-11	Datecomp:	13-DEC-11
Dia1:	8	Dia1to:	40
Dia2:	Not Reported	Dia2from:	Not Reported
Dia2to:	Not Reported	Dia3:	Not Reported
Dia3from:	Not Reported	Dia3to:	Not Reported
Dmdriven:	0	Dmairrotar:	0
Dmmudrotar:	0	Dmbored:	0
Dmairham:	0	Dmcabletoo:	0
Dmjetted:	0	Dmhollowst:	1
Dmrevcirc:	0	Dmotherck:	0
Dmother:	Not Reported	Bco:	0
Bcs:	0	Bcg:	0
Bcgs:	Not Reported	Bcu:	0
Bcoc:	1	Bcot:	20/40 sand
Gpf:	Not Reported	Gpt:	Not Reported
Cemfrom1:	40	Cemto1:	23
Nosacks1:	11,sand	Cemfrom2:	23
Cemto2:	21	Nosacks2:	1,bent. chip
Cemfrom3:	21	Cemto3:	0
Nosacks3:	4,grout	Cementmeth:	grout pump
Cementby:	MEDI	Ds:	Not Reported
Dpl:	Not Reported	Dsv:	Not Reported
Appvar:	Not Reported	Scs:	1
Scsv:	0	Scp:	0
Sca:	0	Watlev:	Not Reported
Watlevdate:	Not Reported	Artflow:	Not Reported
Wellplug48:	0	Tpturbine:	0
Tpjet:	0	Tpsubmersi:	0
Tpcylinder:	0	Tpotherck:	0
Tpother:	Not Reported	Pumpbowlde:	Not Reported
Wtpump:	0	Wtbailer:	0
Wtjetted:	0	Wtestimate:	0
Welltestyi:	Not Reported	Welltestdr:	Not Reported
Welltesthr:	Not Reported	Watqualund:	0
Watqualu 1:	0	Watertype:	Not Reported
Stratdepth:	Not Reported	Chemanaly:	0
Chemanaln:	0	Undnatural:	0

GEOCHECK VERSION 2.1
STATE DATABASE WELL INFORMATION

Untype:	Not Reported	Undhydro:	0
Undhaz:	0	Undotherck:	0
Undother:	Not Reported		
Undcertify:	0	Compname:	Mathers Environmental Drilling Inc.
Drllicno:	54933		
Compstreet:	12243 B. FM 529	Compcity:	Houston
Compstate:	TX	Compzip:	77041
Drillernam:	Shannon Mathers	Traineenam:	Not Reported
Tnum:	Not Reported		
Comments:	Not Reported		
Confidenti:	0	Letterrecv:	Not Reported
Deleted:	0	Insdate:	Not Reported
Site id:	TXMON3000274350		
Latitude:	29.778332		
Longitude:	-95.4075		

Map ID:	87		
Dateentere:	25-APR-12	Ownname:	Cal-Tex Citrus Juice, LP
Ownstreet:	402 Yale St.		
Owncity:	Houston	Ownstate:	TX
Ownzip:	77007	County:	Harris
Wellstreet:	402 Yale St.		
Wellcity:	Houston	Wellzip:	77007
Own:	MW-1		
Lat dec:	29.777499		
Long dec:	-95.398888		
Elev:	0		
Brandmodel:	Magillan-315		
Gn:	65139		
Gn1:	65	Gn75:	13
Gn25:	9	Twn:	1
Twd:	0	Twr:	0
Twrp:	0	Twrg:	0
Um:	1	Ue:	0
Ud:	0	Uin:	0
Uir:	0	Ug:	0
Uij:	0	Up:	0
Udw:	0	Ut:	0
Us:	0	Uf:	0
Pby:	0	Pbn:	0
Datestart:	23-JAN-12	Datecomp:	23-JAN-12
Dia1:	8	Dia1to:	25
Dia2:	Not Reported	Dia2from:	Not Reported
Dia2to:	Not Reported	Dia3:	Not Reported
Dia3from:	Not Reported	Dia3to:	Not Reported
Dmdriven:	0	Dmairrotar:	0
Dmmudrotar:	0	Dmbored:	0
Dmairham:	0	Dmcabletoo:	0
Dmjetted:	0	Dmhollowst:	1
Dmrevcirc:	0	Dmotherck:	0
Dmother:	Not Reported	Bco:	0
Bcs:	0	Bcg:	1
Bcgs:	20/40	Bcu:	0
Bcoc:	0	Bcot:	Not Reported
Gpf:	8	Gpt:	25
Cemfrom1:	8	Cemto1:	25
Nosacks1:	8 Sand	Cemfrom2:	8

GEOCHECK VERSION 2.1
STATE DATABASE WELL INFORMATION

Cemto2:	10	Nosacks2:	1 Bentonite
Cemfrom3:	0	Cemto3:	8
Nosacks3:	2 Portland	Cementmeth:	Grout
Cementby:	Advanced Drilling Systems	Ds:	Not Reported
Dpl:	Not Reported	Dsv:	Not Reported
Appvar:	Not Reported	Scs:	0
Scsv:	0	Scp:	0
Sca:	1	Watlev:	Not Reported
Watlevdate:	Not Reported	Artflow:	Not Reported
Wellplug48:	0	Tpturbine:	0
Tpjet:	0	Tpsubmersi:	0
Tpcylinder:	0	Tpotherck:	0
Tpother:	Not Reported	Pumpbowlde:	Not Reported
Wtpump:	0	Wtbailer:	0
Wtjetted:	0	Wtestimate:	0
Welltestyi:	Not Reported	Welltestdr:	Not Reported
Welltesthr:	Not Reported	Watqualund:	0
Watqualu 1:	1	Watertype:	Not Reported
Stratdepth:	Not Reported	Chemanaly:	0
Chemanaln:	1	Undnatural:	0
Untype:	Not Reported	Undhydro:	0
Undhaz:	0	Undotherck:	0
Undother:	Not Reported		
Undcertify:	0	Compname:	Advanced Drilling Systems
Drllicno:	4990		
Compstreet:	904 W. Tidwell Rd.	Compcity:	Houston
Compstate:	TX	Compzip:	77091
Drillernam:	M. Moya	Traineenam:	Not Reported
Tnum:	Not Reported		
Comments:	Not Reported		
Confidenti:	0	Letterrecv:	Not Reported
Deleted:	0	Insdate:	Not Reported
Site id:	TXMON3000281265		
Latitude:	29.777499		
Longitude:	-95.398888		

Map ID:	87		
Dateentere:	25-APR-12	Ownname:	Cal-Tex Citrus Juice, LP
Ownstreet:	402 Yale St.		
Owncity:	Houston	Ownstate:	TX
Ownzip:	77007	County:	Harris
Wellstreet:	402 Yale St.		
Wellcity:	Houston	Wellzip:	77007
Own:	MW-2		
Lat dec:	29.777499		
Long dec:	-95.39861		
Elev:	0		
Brandmodel:	Magillan-315		
Gn:	65139		
Gn1:	65	Gn75:	13
Gn25:	9	Twn:	1
Twd:	0	Twr:	0
Twrp:	0	Twrg:	0
Um:	1	Ue:	0
Ud:	0	Uin:	0
Uir:	0	Ug:	0
Uij:	0	Up:	0

GEOCHECK VERSION 2.1
STATE DATABASE WELL INFORMATION

Udw:	0	Ut:	0
Us:	0	Uf:	0
Pby:	0	Pbn:	0
Datestart:	23-JAN-12	Datecomp:	23-JAN-12
Dia1:	8	Dia1to:	30
Dia2:	Not Reported	Dia2from:	Not Reported
Dia2to:	Not Reported	Dia3:	Not Reported
Dia3from:	Not Reported	Dia3to:	Not Reported
Dmdriven:	0	Dmairrotar:	0
Dmmudrotar:	0	Dmbored:	0
Dmairham:	0	Dmcabletoo:	0
Dmjetted:	0	Dmhollowst:	1
Dmrevcirc:	0	Dmotherck:	0
Dmother:	Not Reported	Bco:	0
Bcs:	0	Bcg:	1
Bcgs:	20/40	Bcu:	0
Bcoc:	0	Bcot:	Not Reported
Gpf:	13	Gpt:	30
Cemfrom1:	13	Cemto1:	30
Nosacks1:	8 Sand	Cemfrom2:	11
Cemto2:	13	Nosacks2:	1 Bentonite
Cemfrom3:	0	Cemto3:	11
Nosacks3:	3 Portland	Cementmeth:	Grout
Cementby:	Advanced Drilling Systems	Ds:	Not Reported
Dpl:	Not Reported	Dsv:	Not Reported
Appvar:	Not Reported	Scs:	0
Scsv:	0	Scp:	0
Sca:	1	Watlev:	Not Reported
Watlevdate:	Not Reported	Artflow:	Not Reported
Wellplug48:	0	Tpturbine:	0
Tpjet:	0	Tpsubmersi:	0
Tpcylinder:	0	Tpotherck:	0
Tpother:	Not Reported	Pumpbowlde:	Not Reported
Wtpump:	0	Wtbailer:	0
Wtjetted:	0	Wtestimate:	0
Welltestyi:	Not Reported	Welltestdr:	Not Reported
Welltesthr:	Not Reported	Watqualund:	0
Watqualu 1:	1	Watertype:	Not Reported
Stratdepth:	Not Reported	Chemanaly:	0
Chemanaln:	1	Undnatural:	0
Untype:	Not Reported	Undhydro:	0
Undhaz:	0	Undotherck:	0
Undother:	Not Reported		
Undcertify:	0	Compname:	Advanced Drilling Systems
Drllicno:	4990		
Compstreet:	904 W. Tidwell Rd.	Compcity:	Houston
Compstate:	TX	Compzip:	77091
Drillernam:	M. Moya	Traineenam:	Not Reported
Tnum:	Not Reported		
Comments:	Not Reported		
Confidenti:	0	Letterrecv:	Not Reported
Deleted:	0	Insdate:	Not Reported
Site id:	TXMON3000281269		
Latitude:	29.777499		
Longitude:	-95.39861		

GEOCHECK VERSION 2.1
STATE DATABASE WELL INFORMATION

Map ID:	87		
Dateentere:	25-APR-12	Ownname:	Cal-Tex Citrus Juice, LP
Ownstreet:	402 Yale St.		
Owncity:	Houston	Ownstate:	TX
Ownzip:	77007	County:	Harris
Wellstreet:	402 Yale St.		
Wellcity:	Houston	Wellzip:	77007
Own:	MW-3		
Lat dec:	29.777499		
Long dec:	-95.39861		
Elev:	0		
Brandmodel:	Magillan-315		
Gn:	65139		
Gn1:	65	Gn75:	13
Gn25:	9	Twn:	1
Twd:	0	Twr:	0
Twrp:	0	Twrg:	0
Um:	1	Ue:	0
Ud:	0	Uin:	0
Uir:	0	Ug:	0
Uij:	0	Up:	0
Udw:	0	Ut:	0
Us:	0	Uf:	0
Pby:	0	Pbn:	0
Datestart:	23-JAN-12	Datecomp:	23-JAN-12
Dia1:	8	Dia1to:	33
Dia2:	Not Reported	Dia2from:	Not Reported
Dia2to:	Not Reported	Dia3:	Not Reported
Dia3from:	Not Reported	Dia3to:	Not Reported
Dmdriven:	0	Dmairrotar:	0
Dmmudrotar:	0	Dmbored:	0
Dmairham:	0	Dmcabletoo:	0
Dmjetted:	0	Dmhollowst:	1
Dmrevcirc:	0	Dmotherck:	0
Dmother:	Not Reported	Bco:	0
Bcs:	0	Bcg:	1
Bcgs:	20/40	Bcu:	0
Bcoc:	0	Bcot:	Not Reported
Gpf:	13	Gpt:	33
Cemfrom1:	16	Cemto1:	33
Nosacks1:	8 Sand	Cemfrom2:	14
Cemto2:	16	Nosacks2:	1 Bentonite
Cemfrom3:	0	Cemto3:	14
Nosacks3:	3 Portland	Cementmeth:	Grout
Cementby:	Advanced Drilling Systems	Ds:	Not Reported
Dpl:	Not Reported	Dsv:	Not Reported
Appvar:	Not Reported	Scs:	0
Scsv:	0	Scp:	0
Sca:	1	Watlev:	Not Reported
Watlevdate:	Not Reported	Artflow:	Not Reported
Wellplug48:	0	Tpturbine:	0
Tpjet:	0	Tpsubmersi:	0
Tpcylinder:	0	Tpotherck:	0
Tpother:	Not Reported	Pumpbowlde:	Not Reported
Wtpump:	0	Wtbailer:	0
Wtjetted:	0	Wtestimate:	0
Welltestyi:	Not Reported	Welltestdr:	Not Reported
Welltesthr:	Not Reported	Watqualund:	0
Watqualu 1:	1	Watertype:	Not Reported
Stratdepth:	Not Reported	Chemanaly:	0
Chemanaln:	1	Undnatural:	0

Untype:	Not Reported	Undhydro:	0
Undhaz:	0	Undotherck:	0
Undother:	Not Reported		
Undcertify:	0	Compname:	Advanced Drilling Systems
Drllicno:	4990		
Compstreet:	904 W. Tidwell Rd.	Compcity:	Houston
Compstate:	TX	Compzip:	77091
Drillernam:	M. Moya	Traineenam:	Not Reported
Tnum:	Not Reported		
Comments:	Not Reported		
Confidenti:	0	Letterrecv:	Not Reported
Deleted:	0	Insdate:	Not Reported
Site id:	TXMON3000281272		
Latitude:	29.777499		
Longitude:	-95.39861		

Map ID:	88		
Plugtrackn:	23867		
Dateentere:	03-MAY-05	Ownname:	ExxonMobile Corporation
Ownstreet:	P.O. Box 4552	Owncity:	Houston
Ownstate:	TX	Ownzip:	77210
Wellstreet:	3423 Katy Frwy		
Wellcity:	Houston	Wellzip:	77007
County:	Harris		
Latitude:	294636		
Lat dec:	29.776666		
Longitude:	952342		
Long dec:	-95.394999		
Brmod:	315		
Gn:	65139		
Gn1:	65	Gn75:	13
Gn25:	9	Ownwellno:	MW-2
Typewater:	0	Typemon:	1
Typeinj:	0	Typedw:	0
Histdrille:	Not Reported	Histdrllic:	Not Reported
Histdatedr:	Not Reported	Histtracki:	Not Reported
Histdiamin:	2	Histdepth:	35
Plugdate:	29-APR-05		
Plugmeth:	No Data		
Plugopname:	Mario Moya		
Plugoplic:	4990		
Plugmeth1:	0	Plugmeth2:	1
Plugmeth3:	0	Plugmeth4:	0
Plugmethot:	0	Plugvar:	Not Reported
Cdiam1:	Not Reported	Cfrom1:	Not Reported
Cto1:	Not Reported	Cdiam2:	Not Reported
Cfrom2:	Not Reported	Cto2:	Not Reported
Cdiam3:	Not Reported	Cfrom3:	Not Reported
Cto3:	Not Reported	Cbfrom1:	2
Cbto1:	35	Cbsacks1:	3, Bentonite
Cbfrom2:	0	Cbto2:	2
Cbsacks2:	2, Cement	Cbfrom3:	Not Reported
Cbto3:	Not Reported	Cbsacks3:	Not Reported
Cbfrom4:	Not Reported	Cbto4:	Not Reported
Cbsacks4:	Not Reported	Cbfrom5:	Not Reported
Cbto5:	Not Reported	Cbsacks5:	Not Reported
Compname:	Advanced Drilling Systems, Inc.	Compstreet:	727 W. 26th St.

GEOCHECK VERSION 2.1
STATE DATABASE WELL INFORMATION

Compcity:	Houston	Compstate:	TX
Compzip:	77008	Nameassig:	Mario Moya
Traineenam:	Not Reported	Tnum:	Not Reported
Deleted:	0	Site id:	TXPLU3000023508

Map ID:	89		
Plugtrackn:	67828		
Dateentere:	23-NOV-10	Ownname:	Texas Dept. of Transportation
Ownstreet:	7600 Washington Ave	Owncity:	Houston
Ownstate:	TX	Ownzip:	77007
Wellstreet:	402 W 6th Street		
Wellcity:	Houston	Wellzip:	77007
County:	Harris		
Latitude:	294635		
Lat dec:	29.776388		
Longitude:	952424		
Long dec:	-95.406666		
Brmod:	Lowrance (from driller report)		
Gn:	65139		
Gn1:	65	Gn75:	13
Gn25:	9	Ownwellno:	MW-1
Typewater:	0	Typemon:	1
Typeinj:	0	Typedw:	0
Histdrille:	Grover Stanley Joseph Jr.	Histdrllic:	54247
Histdatedr:	28-OCT-10	Histtracki:	234223
Histdiamin:	2	Histdepth:	33
Plugdate:	22-NOV-10		
Plugmeth:	All casing and screen removed.		
Plugopname:	Jeffrey J. Blanken		
Plugoplic:	54713		
Plugmeth1:	0	Plugmeth2:	0
Plugmeth3:	1	Plugmeth4:	0
Plugmethot:	0	Plugvar:	Not Reported
Cdiam1:	Not Reported	Cfrom1:	0
Cto1:	0	Cdiam2:	Not Reported
Cfrom2:	Not Reported	Cto2:	Not Reported
Cdiam3:	Not Reported	Cfrom3:	Not Reported
Cto3:	Not Reported	Cbfrom1:	2
Cbto1:	33	Cbsacks1:	1-Bentonite
Cbfrom2:	0	Cbto2:	2
Cbsacks2:	1-Cement	Cbfrom3:	Not Reported
Cbto3:	Not Reported	Cbsacks3:	Not Reported
Cbfrom4:	Not Reported	Cbto4:	Not Reported
Cbsacks4:	Not Reported	Cbfrom5:	Not Reported
Cbto5:	Not Reported	Cbsacks5:	Not Reported
Compname:	Jeffrey J. Blanken	Compstreet:	917 W. Sealy
Compcity:	Alvin	Compstate:	TX
Compzip:	77511	Nameassig:	Jeffrey J. Blanken
Traineenam:	Not Reported	Tnum:	Not Reported
Deleted:	0	Site id:	TXPLU3000066727

GEOCHECK VERSION 2.1
STATE DATABASE WELL INFORMATION

Map ID:	89		
Dateentere:	30-OCT-10	Ownname:	TX DOT
Ownstreet:	402 W 6th St		
Owncity:	houston	Ownstate:	TX
Ownzip:	77007	County:	Harris
Wellstreet:	402 W 6th St		
Wellcity:	Houston	Wellzip:	77007
Own:	MW-1		
Lat dec:	29.776388		
Long dec:	-95.406666		
Elev:	0		
Brandmodel:	Lowrance		
Gn:	65139		
Gn1:	65	Gn75:	13
Gn25:	9	Twn:	1
Twd:	0	Twr:	0
Twrp:	0	Twrg:	0
Um:	1	Ue:	0
Ud:	0	Uin:	0
Uir:	0	Ug:	0
Uij:	0	Up:	0
Udw:	0	Ut:	0
Us:	0	Uf:	0
Pby:	0	Pbn:	0
Datestart:	28-OCT-10	Datecomp:	28-OCT-10
Dia1:	7	Dia1to:	33
Dia2:	Not Reported	Dia2from:	Not Reported
Dia2to:	Not Reported	Dia3:	Not Reported
Dia3from:	Not Reported	Dia3to:	Not Reported
Dmdriven:	0	Dmairrotar:	0
Dmmudrotar:	0	Dmbored:	0
Dmairham:	0	Dmcabletoo:	0
Dmjetted:	0	Dmhollowst:	1
Dmrevcirc:	0	Dmotherck:	1
Dmother:	DPT	Bco:	0
Bcs:	0	Bcg:	0
Bcgs:	Not Reported	Bcu:	0
Bcoc:	1	Bcot:	sand 20/40
Gpf:	Not Reported	Gpt:	Not Reported
Cemfrom1:	16	Cemto1:	33
Nosacks1:	sand 20/40	Cemfrom2:	2
Cemto2:	16	Nosacks2:	bentonite 3/8
Cemfrom3:	0	Cemto3:	2
Nosacks3:	cement	Cementmeth:	slurry
Cementby:	Gainco Inc.	Ds:	Not Reported
Dpl:	Not Reported	Dsv:	Not Reported
Appvar:	Not Reported	Scs:	1
Scsv:	0	Scp:	0
Sca:	0	Watlev:	Not Reported
Watlevdate:	Not Reported	Artflow:	Not Reported
Wellplug48:	0	Tpturbine:	0
Tpjet:	0	Tpsubmersi:	0
Tpcylinder:	0	Tpotherck:	0
Tpother:	Not Reported	Pumpbowlde:	Not Reported
Wtpump:	0	Wtbailer:	0
Wtjetted:	0	Wtestimate:	0
Welltestyi:	Not Reported	Welltestdr:	Not Reported
Welltesthr:	Not Reported	Watqualund:	0
Watqualu 1:	1	Watertype:	Not Reported
Stratdepth:	Not Reported	Chemanaly:	0
Chemanaln:	1	Undnatural:	0

Untype:	Not Reported	Undhydro:	0
Undhaz:	0	Undotherck:	0
Undother:	Not Reported		
Undcertify:	0	Compname:	Gainco Inc.
Drllicno:	54247		
Compstreet:	P.O Box 309	Compcity:	Portland
Compstate:	TX	Compzip:	78374
Drillernam:	Grover Stanley Joseph Jr.	Traineenam:	Margarito Estrada
Tnum:	57638		
Comments:	Not Reported		
Confidenti:	0	Letterrecv:	Not Reported
Deleted:	0	Insdate:	Not Reported
Site id:	TXMON3000231264		
Latitude:	29.776388		
Longitude:	-95.406666		

Map ID:	88		
Plugtrackn:	23868		
Dateentere:	03-MAY-05	Ownname:	ExxonMobile Corporation
Ownstreet:	P.O. Box 4552	Owncity:	Houston
Ownstate:	TX	Ownzip:	77210
Wellstreet:	3423 Katy Frwy		
Wellcity:	Houston	Wellzip:	77007
County:	Harris		
Latitude:	294634		
Lat dec:	29.77611		
Longitude:	952341		
Long dec:	-95.394721		
Brmod:	315		
Gn:	65139		
Gn1:	65	Gn75:	13
Gn25:	9	Ownwellno:	MW-3
Typewater:	0	Typemon:	1
Typeinj:	0	Typedw:	0
Histdrille:	Not Reported	Histdrllic:	Not Reported
Histdatedr:	Not Reported	Histtracki:	Not Reported
Histdiamin:	2	Histdepth:	40
Plugdate:	29-APR-05		
Plugmeth:	No Data		
Plugopname:	Mario Moya		
Plugoplic:	4990		
Plugmeth1:	0	Plugmeth2:	1
Plugmeth3:	0	Plugmeth4:	0
Plugmethot:	0	Plugvar:	Not Reported
Cdiam1:	2	Cfrom1:	5
Cto1:	40	Cdiam2:	Not Reported
Cfrom2:	Not Reported	Cto2:	Not Reported
Cdiam3:	Not Reported	Cfrom3:	Not Reported
Cto3:	Not Reported	Cbfrom1:	2
Cbto1:	40	Cbsacks1:	3, Bentonite
Cbfrom2:	0	Cbto2:	2
Cbsacks2:	2, Cement	Cbfrom3:	Not Reported
Cbto3:	Not Reported	Cbsacks3:	Not Reported
Cbfrom4:	Not Reported	Cbto4:	Not Reported
Cbsacks4:	Not Reported	Cbfrom5:	Not Reported
Cbto5:	Not Reported	Cbsacks5:	Not Reported
Compname:	Advanced Drilling Systems, Inc.	Compstreet:	727 W. 26th St.

Compcity:	Houston	Compstate:	TX
Compzip:	77008	Nameassig:	Mario Moya
Traineenam:	Not Reported	Tnum:	Not Reported
Deleted:	0	Site id:	TXPLU3000023509

Map ID:	88		
Plugtrackn:	23866		
Dateentere:	03-MAY-05	Ownname:	ExxonMobile Corporation
Ownstreet:	P.O. Box 4552	Owncity:	Houston
Ownstate:	TX	Ownzip:	77210
Wellstreet:	3423 Katy Frwy		
Wellcity:	Houston	Wellzip:	77007
County:	Harris		
Latitude:	294634		
Lat dec:	29.77611		
Longitude:	952341		
Long dec:	-95.394721		
Brmod:	315		
Gn:	65139		
Gn1:	65	Gn75:	13
Gn25:	9	Ownwellno:	MW-1
Typewater:	0	Typemon:	1
Typeinj:	0	Typedw:	0
Histdrille:	Not Reported	Histdrllic:	Not Reported
Histdatedr:	Not Reported	Histtracki:	Not Reported
Histdiamin:	4	Histdepth:	40
Plugdate:	29-APR-05		
Plugmeth:	No Data		
Plugopname:	Mario Moya		
Plugoplic:	4990		
Plugmeth1:	0	Plugmeth2:	1
Plugmeth3:	0	Plugmeth4:	0
Plugmethot:	0	Plugvar:	Not Reported
Cdiam1:	Not Reported	Cfrom1:	Not Reported
Cto1:	Not Reported	Cdiam2:	Not Reported
Cfrom2:	Not Reported	Cto2:	Not Reported
Cdiam3:	Not Reported	Cfrom3:	Not Reported
Cto3:	Not Reported	Cbfrom1:	2
Cbto1:	40	Cbsacks1:	12, Bentonite
Cbfrom2:	0	Cbto2:	2
Cbsacks2:	3, Cement	Cbfrom3:	Not Reported
Cbto3:	Not Reported	Cbsacks3:	Not Reported
Cbfrom4:	Not Reported	Cbto4:	Not Reported
Cbsacks4:	Not Reported	Cbfrom5:	Not Reported
Cbto5:	Not Reported	Cbsacks5:	Not Reported
Compname:	Advanced Drilling Systems, Inc.	Compstreet:	727 W. 26th St.
Compcity:	Houston	Compstate:	TX
Compzip:	77008	Nameassig:	Mario Moya
Traineenam:	Not Reported	Tnum:	Not Reported
Deleted:	0	Site id:	TXPLU3000023507

GEOCHECK VERSION 2.1
STATE DATABASE WELL INFORMATION

Map ID:	88		
Plugtrackn:	23874		
Dateentere:	03-MAY-05	Ownname:	ExxonMobile Corporation
Ownstreet:	P.O. Box 4552	Owncity:	Houston
Ownstate:	TX	Ownzip:	77210
Wellstreet:	3423 Katy Frwy		
Wellcity:	Houston	Wellzip:	77007
County:	Harris		
Latitude:	294634		
Lat dec:	29.77611		
Longitude:	952341		
Long dec:	-95.394721		
Brmod:	315		
Gn:	65139		
Gn1:	65	Gn75:	13
Gn25:	9	Ownwellno:	MW-9
Typewater:	0	Typemon:	1
Typeinj:	0	Typedw:	0
Histdrille:	Not Reported	Histdrllic:	Not Reported
Histdatedr:	20-DEC-00	Histtracki:	Not Reported
Histdiamin:	2	Histdepth:	40
Plugdate:	29-APR-05		
Plugmeth:	No Data		
Plugopname:	Mario Moya		
Plugoplic:	4990		
Plugmeth1:	0	Plugmeth2:	1
Plugmeth3:	0	Plugmeth4:	0
Plugmethot:	0	Plugvar:	Not Reported
Cdiam1:	Not Reported	Cfrom1:	Not Reported
Cto1:	Not Reported	Cdiam2:	Not Reported
Cfrom2:	Not Reported	Cto2:	Not Reported
Cdiam3:	Not Reported	Cfrom3:	Not Reported
Cto3:	Not Reported	Cbfrom1:	2
Cbto1:	40	Cbsacks1:	3, Bentonite
Cbfrom2:	0	Cbto2:	2
Cbsacks2:	2, Cement	Cbfrom3:	Not Reported
Cbto3:	Not Reported	Cbsacks3:	Not Reported
Cbfrom4:	Not Reported	Cbto4:	Not Reported
Cbsacks4:	Not Reported	Cbfrom5:	Not Reported
Cbto5:	Not Reported	Cbsacks5:	Not Reported
Compname:	Advanced Drilling Systems, Inc.	Compstreet:	727 W. 26th St.
Compcity:	Houston	Compstate:	TX
Compzip:	77008	Nameassig:	Mario Moya
Traineenam:	Not Reported	Tnum:	Not Reported
Deleted:	0	Site id:	TXPLU3000023515

Map ID:	88		
Plugtrackn:	23869		
Dateentere:	03-MAY-05	Ownname:	ExxonMobile Corporation
Ownstreet:	P.O. Box 4552	Owncity:	Houston
Ownstate:	TX	Ownzip:	77210
Wellstreet:	3423 Katy Frwy		
Wellcity:	Houston	Wellzip:	77007
County:	Harris		
Latitude:	294634		
Lat dec:	29.77611		
Longitude:	952341		

Long dec:	-95.394721		
Brmod:	315		
Gn:	65139		
Gn1:	65	Gn75:	13
Gn25:	9	Ownwellno:	MW-4
Typewater:	0	Typemon:	1
Typeinj:	0	Typedw:	0
Histdrille:	Not Reported	Histdrllic:	Not Reported
Histdatedr:	Not Reported	Histtracki:	Not Reported
Histdiamin:	2	Histdepth:	40
Plugdate:	29-APR-05		
Plugmeth:	No Data		
Plugopname:	Mario Moya		
Plugoplic:	4990		
Plugmeth1:	0	Plugmeth2:	1
Plugmeth3:	0	Plugmeth4:	0
Plugmethot:	0	Plugvar:	Not Reported
Cdiam1:	2	Cfrom1:	2
Cto1:	40	Cdiam2:	Not Reported
Cfrom2:	Not Reported	Cto2:	Not Reported
Cdiam3:	Not Reported	Cfrom3:	Not Reported
Cto3:	Not Reported	Cbfrom1:	2
Cbto1:	40	Cbsacks1:	3, Bentonite
Cbfrom2:	0	Cbto2:	2
Cbsacks2:	2, Cement	Cbfrom3:	Not Reported
Cbto3:	Not Reported	Cbsacks3:	Not Reported
Cbfrom4:	Not Reported	Cbto4:	Not Reported
Cbsacks4:	Not Reported	Cbfrom5:	Not Reported
Cbto5:	Not Reported	Cbsacks5:	Not Reported
Compname:	Advanced Drilling Systems, Inc.	Compstreet:	727 W. 26th St.
Compcity:	Houston	Compstate:	TX
Compzip:	77008	Nameassig:	Mario Moya
Traineenam:	Not Reported	Tnum:	Not Reported
Deleted:	0	Site id:	TXPLU3000023510

Map ID:	88		
Plugtrackn:	23875		
Dateentere:	03-MAY-05	Ownname:	ExxonMobile Corporation
Ownstreet:	P.O. Box 4552	Owncity:	Houston
Ownstate:	TX	Ownzip:	77210
Wellstreet:	3423 Katy Frwy		
Wellcity:	Houston	Wellzip:	77007
County:	Harris		
Latitude:	294634		
Lat dec:	29.77611		
Longitude:	952341		
Long dec:	-95.394721		
Brmod:	315		
Gn:	65139		
Gn1:	65	Gn75:	13
Gn25:	9	Ownwellno:	MW-10
Typewater:	0	Typemon:	1
Typeinj:	0	Typedw:	0
Histdrille:	Not Reported	Histdrllic:	Not Reported
Histdatedr:	16-JAN-02	Histtracki:	Not Reported
Histdiamin:	2	Histdepth:	40

Plugdate:	29-APR-05		
Plugmeth:	No Data		
Plugopname:	Mario Moya		
Plugoplic:	4990		
Plugmeth1:	0	Plugmeth2:	1
Plugmeth3:	0	Plugmeth4:	0
Plugmethot:	0	Plugvar:	Not Reported
Cdiam1:	Not Reported	Cfrom1:	Not Reported
Cto1:	Not Reported	Cdiam2:	Not Reported
Cfrom2:	Not Reported	Cto2:	Not Reported
Cdiam3:	Not Reported	Cfrom3:	Not Reported
Cto3:	Not Reported	Cbfrom1:	2
Cbto1:	40	Cbsacks1:	3, Bentonite
Cbfrom2:	0	Cbto2:	2
Cbsacks2:	2, Cement	Cbfrom3:	Not Reported
Cbto3:	Not Reported	Cbsacks3:	Not Reported
Cbfrom4:	Not Reported	Cbto4:	Not Reported
Cbsacks4:	Not Reported	Cbfrom5:	Not Reported
Cbto5:	Not Reported	Cbsacks5:	Not Reported
Compname:	Advanced Drilling Systems, Inc.	Compstreet:	727 W. 26th St.
Compcity:	Houston	Compstate:	TX
Compzip:	77008	Nameassig:	Mario Moya
Traineenam:	Not Reported	Tnum:	Not Reported
Deleted:	0	Site id:	TXPLU3000023516

Map ID:	90		
Plugtrackn:	22259		
Dateentere:	03-FEB-05	Ownname:	A.M Burns
Ownstreet:	1612 Shepard Dr.	Owncity:	Houston
Ownstate:	TX	Ownzip:	77009
Wellstreet:	1612 Shepard		
Wellcity:	Houston	Wellzip:	Not Reported
County:	Harris		
Latitude:	294633		
Lat dec:	29.775832		
Longitude:	952433		
Long dec:	-95.409166		
Brmod:	Not Reported		
Gn:	65139		
Gn1:	65	Gn75:	13
Gn25:	9	Ownwellno:	MW 4, 7
Typewater:	0	Typemon:	1
Typeinj:	0	Typedw:	0
Histdrille:	Not Reported	Histdrllic:	Not Reported
Histdatedr:	Not Reported	Histtracki:	Not Reported
Histdiamin:	2	Histdepth:	30
Plugdate:	14-JAN-05		
Plugmeth:	No Data		
Plugopname:	Keith Barge		
Plugoplic:	4786		
Plugmeth1:	0	Plugmeth2:	1
Plugmeth3:	0	Plugmeth4:	0
Plugmethot:	0	Plugvar:	Not Reported
Cdiam1:	Not Reported	Cfrom1:	Not Reported
Cto1:	Not Reported	Cdiam2:	Not Reported
Cfrom2:	Not Reported	Cto2:	Not Reported

Cdiam3:	Not Reported	Cfrom3:	Not Reported
Cto3:	Not Reported	Cbfrom1:	2
Cbto1:	30	Cbsacks1:	2.7 Bentonite
Cbfrom2:	2	Cbto2:	0
Cbsacks2:	.06 Cement	Cbfrom3:	Not Reported
Cbto3:	Not Reported	Cbsacks3:	Not Reported
Cbfrom4:	Not Reported	Cbto4:	Not Reported
Cbsacks4:	Not Reported	Cbfrom5:	Not Reported
Cbto5:	Not Reported	Cbsacks5:	Not Reported
Compname:	dba Universal Drilling Services	Compstreet:	3532 Maggie Blvd
Compcity:	Orlando	Compstate:	FL
Compzip:	32811	Nameassig:	Keith Barge
Traineenam:	Not Reported	Tnum:	Not Reported
Deleted:	0	Site id:	TXPLU3000021917

Map ID:	90		
Plugtrackn:	22260		
Dateentere:	03-FEB-05	Ownname:	A.M Burns
Ownstreet:	1612 Shepard Dr.	Owncity:	Houston
Ownstate:	TX	Ownzip:	77009
Wellstreet:	1612 Shepard		
Wellcity:	Houston	Wellzip:	Not Reported
County:	Harris		
Latitude:	294633		
Lat dec:	29.775832		
Longitude:	952433		
Long dec:	-95.409166		
Brmod:	Not Reported		
Gn:	65139		
Gn1:	65	Gn75:	13
Gn25:	9	Ownwellno:	MW 5
Typewater:	0	Typemon:	1
Typeinj:	0	Typedw:	0
Histdrille:	Not Reported	Histdrllic:	Not Reported
Histdatedr:	Not Reported	Histtracki:	Not Reported
Histdiamin:	2	Histdepth:	28
Plugdate:	14-JAN-05		
Plugmeth:	No Data		
Plugopname:	Keith Barge		
Plugoplic:	4786		
Plugmeth1:	0	Plugmeth2:	1
Plugmeth3:	0	Plugmeth4:	0
Plugmethot:	0	Plugvar:	Not Reported
Cdiam1:	Not Reported	Cfrom1:	Not Reported
Cto1:	Not Reported	Cdiam2:	Not Reported
Cfrom2:	Not Reported	Cto2:	Not Reported
Cdiam3:	Not Reported	Cfrom3:	Not Reported
Cto3:	Not Reported	Cbfrom1:	2
Cbto1:	28	Cbsacks1:	1.5 Bentonite
Cbfrom2:	2	Cbto2:	0
Cbsacks2:	.03 Cement	Cbfrom3:	Not Reported
Cbto3:	Not Reported	Cbsacks3:	Not Reported
Cbfrom4:	Not Reported	Cbto4:	Not Reported
Cbsacks4:	Not Reported	Cbfrom5:	Not Reported
Cbto5:	Not Reported	Cbsacks5:	Not Reported
Compname:	dba Universal Drilling Services	Compstreet:	3532 Maggie Blvd

Compcity:	Orlando	Compstate:	FL
Compzip:	32811	Nameassig:	Keith Barge
Traineenam:	Not Reported	Tnum:	Not Reported
Deleted:	0	Site id:	TXPLU3000021918

Map ID:	90		
Plugtrackn:	22257		
Dateentere:	03-FEB-05	Ownname:	A.M Burns
Ownstreet:	1612 Shepard Dr.	Owncity:	Houston
Ownstate:	TX	Ownzip:	77007
Wellstreet:	1612 Shepard		
Wellcity:	Houston	Wellzip:	Not Reported
County:	Harris		
Latitude:	294633		
Lat dec:	29.775832		
Longitude:	952433		
Long dec:	-95.409166		
Brmod:	Not Reported		
Gn:	65139		
Gn1:	65	Gn75:	13
Gn25:	9	Ownwellno:	MW 1
Typewater:	0	Typemon:	1
Typeinj:	0	Typedw:	0
Histdrille:	Not Reported	Histdrllic:	Not Reported
Histdatedr:	Not Reported	Histtracki:	Not Reported
Histdiamin:	4	Histdepth:	35
Plugdate:	14-JAN-05		
Plugmeth:	No Data		
Plugopname:	Keith Barge		
Plugoplic:	4786		
Plugmeth1:	0	Plugmeth2:	1
Plugmeth3:	0	Plugmeth4:	0
Plugmethot:	0	Plugvar:	Not Reported
Cdiam1:	4	Cfrom1:	0
Cto1:	35	Cdiam2:	Not Reported
Cfrom2:	Not Reported	Cto2:	Not Reported
Cdiam3:	Not Reported	Cfrom3:	Not Reported
Cto3:	Not Reported	Cbfrom1:	2
Cbto1:	35	Cbsacks1:	4Bentonite
Cbfrom2:	2	Cbto2:	0
Cbsacks2:	0.3 Cement	Cbfrom3:	Not Reported
Cbto3:	Not Reported	Cbsacks3:	Not Reported
Cbfrom4:	Not Reported	Cbto4:	Not Reported
Cbsacks4:	Not Reported	Cbfrom5:	Not Reported
Cbto5:	Not Reported	Cbsacks5:	Not Reported
Compname:	dba Universal Drilling Services	Compstreet:	3532 Maggie Blvd
Compcity:	Orlando	Compstate:	FL
Compzip:	Not Reported	Nameassig:	Keith Barge
Traineenam:	Not Reported	Tnum:	Not Reported
Deleted:	0	Site id:	TXPLU3000021915

GEOCHECK VERSION 2.1
STATE DATABASE WELL INFORMATION

Map ID:	90		
Plugtrackn:	22258		
Dateentere:	03-FEB-05	Ownname:	A.M Burns
Ownstreet:	1612 Shepard Dr.	Owncity:	Houston
Ownstate:	TX	Ownzip:	77007
Wellstreet:	1612 Shepard		
Wellcity:	Houston	Wellzip:	Not Reported
County:	Harris		
Latitude:	294633		
Lat dec:	29.775832		
Longitude:	952433		
Long dec:	-95.409166		
Brmod:	Not Reported		
Gn:	65139		
Gn1:	65	Gn75:	13
Gn25:	9	Ownwellno:	MW 2-3
Typewater:	0	Typemon:	1
Typeinj:	0	Typedw:	0
Histdrille:	Not Reported	Histdrllic:	Not Reported
Histdatedr:	Not Reported	Histtracki:	Not Reported
Histdiamin:	4	Histdepth:	35
Plugdate:	14-JAN-05		
Plugmeth:	No Data		
Plugopname:	Keith Barge		
Plugoplic:	4786		
Plugmeth1:	0	Plugmeth2:	1
Plugmeth3:	0	Plugmeth4:	0
Plugmethot:	0	Plugvar:	Not Reported
Cdiam1:	Not Reported	Cfrom1:	Not Reported
Cto1:	Not Reported	Cdiam2:	Not Reported
Cfrom2:	Not Reported	Cto2:	Not Reported
Cdiam3:	Not Reported	Cfrom3:	Not Reported
Cto3:	Not Reported	Cbfrom1:	2
Cbto1:	0	Cbsacks1:	10.5 Bentonite
Cbfrom2:	2	Cbto2:	0
Cbsacks2:	.06 Cement	Cbfrom3:	Not Reported
Cbto3:	Not Reported	Cbsacks3:	Not Reported
Cbfrom4:	Not Reported	Cbto4:	Not Reported
Cbsacks4:	Not Reported	Cbfrom5:	Not Reported
Cbto5:	Not Reported	Cbsacks5:	Not Reported
Compname:	dba Universal Drilling Services	Compstreet:	3532 Maggie Blvd
Compcity:	Orlando	Compstate:	FL
Compzip:	32811	Nameassig:	Keith Barge
Traineenam:	Not Reported	Tnum:	Not Reported
Deleted:	0	Site id:	TXPLU3000021916

Map ID:	90		
Plugtrackn:	22261		
Dateentere:	03-FEB-05	Ownname:	A.M Burns
Ownstreet:	1612 Shepard Dr.	Owncity:	Houston
Ownstate:	TX	Ownzip:	77009
Wellstreet:	1612 Shepard		
Wellcity:	Houston	Wellzip:	Not Reported
County:	Harris		
Latitude:	294633		
Lat dec:	29.775832		
Longitude:	952433		

Long dec:	-95.409166		
Brmod:	Not Reported		
Gn:	65139		
Gn1:	65	Gn75:	13
Gn25:	9	Ownwellno:	MW 6
Typewater:	0	Typemon:	1
Typeinj:	0	Typedw:	0
Histdrille:	Not Reported	Histdrllic:	Not Reported
Histdatedr:	Not Reported	Histtracki:	Not Reported
Histdiamin:	2	Histdepth:	30
Plugdate:	14-JAN-05		
Plugmeth:	No Data		
Plugopname:	Keith Barge		
Plugoplic:	4786		
Plugmeth1:	0	Plugmeth2:	1
Plugmeth3:	0	Plugmeth4:	0
Plugmethot:	0	Plugvar:	Not Reported
Cdiam1:	2	Cfrom1:	0
Cto1:	30	Cdiam2:	Not Reported
Cfrom2:	Not Reported	Cto2:	Not Reported
Cdiam3:	Not Reported	Cfrom3:	Not Reported
Cto3:	Not Reported	Cbfrom1:	2
Cbto1:	30	Cbsacks1:	1.5 Bentonite
Cbfrom2:	2	Cbto2:	0
Cbsacks2:	.06 Cement	Cbfrom3:	Not Reported
Cbto3:	Not Reported	Cbsacks3:	Not Reported
Cbfrom4:	Not Reported	Cbto4:	Not Reported
Cbsacks4:	Not Reported	Cbfrom5:	Not Reported
Cbto5:	Not Reported	Cbsacks5:	Not Reported
Compname:	dba Universal Drilling Services	Compstreet:	3532 Maggie Blvd
Compcity:	Orlando	Compstate:	FL
Compzip:	32811	Nameassig:	Keith Barge
Traineenam:	Not Reported	Tnum:	Not Reported
Deleted:	0	Site id:	TXPLU3000021847

Map ID:	88		
Plugtrackn:	23873		
Dateentere:	03-MAY-05	Ownname:	ExxonMobile Corporation
Ownstreet:	P.O. Box 4552	Owncity:	Houston
Ownstate:	TX	Ownzip:	77210
Wellstreet:	3423 Katy Frwy		
Wellcity:	Houston	Wellzip:	77007
County:	Harris		
Latitude:	294633		
Lat dec:	29.775832		
Longitude:	952341		
Long dec:	-95.394721		
Brmod:	315		
Gn:	65139		
Gn1:	65	Gn75:	13
Gn25:	9	Ownwellno:	MW-8
Typewater:	0	Typemon:	1
Typeinj:	0	Typedw:	0
Histdrille:	Not Reported	Histdrllic:	Not Reported
Histdatedr:	20-DEC-00	Histtracki:	Not Reported
Histdiamin:	2	Histdepth:	40

Plugdate:	29-APR-05		
Plugmeth:	No Data		
Plugopname:	Mario Moya		
Plugoplic:	4990		
Plugmeth1:	0	Plugmeth2:	1
Plugmeth3:	0	Plugmeth4:	0
Plugmethot:	0	Plugvar:	Not Reported
Cdiam1:	Not Reported	Cfrom1:	Not Reported
Cto1:	Not Reported	Cdiam2:	Not Reported
Cfrom2:	Not Reported	Cto2:	Not Reported
Cdiam3:	Not Reported	Cfrom3:	Not Reported
Cto3:	Not Reported	Cbfrom1:	2
Cbto1:	40	Cbsacks1:	3, Bentonite
Cbfrom2:	0	Cbto2:	2
Cbsacks2:	2, Cement	Cbfrom3:	Not Reported
Cbto3:	Not Reported	Cbsacks3:	Not Reported
Cbfrom4:	Not Reported	Cbto4:	Not Reported
Cbsacks4:	Not Reported	Cbfrom5:	Not Reported
Cbto5:	Not Reported	Cbsacks5:	Not Reported
Compname:	Advanced Drilling Systems, Inc.	Compstreet:	727 W. 26th St.
Compcity:	Houston	Compstate:	TX
Compzip:	77008	Nameassig:	Mario Moya
Traineenam:	Not Reported	Tnum:	Not Reported
Deleted:	0	Site id:	TXPLU3000023514

Map ID:	88		
Plugtrackn:	23872		
Dateentere:	03-MAY-05	Ownname:	ExxonMobile Corporation
Ownstreet:	P.O. Box 4552	Owncity:	Houston
Ownstate:	TX	Ownzip:	77210
Wellstreet:	3423 Katy Frwy		
Wellcity:	Houston	Wellzip:	77007
County:	Harris		
Latitude:	294633		
Lat dec:	29.775832		
Longitude:	952341		
Long dec:	-95.394721		
Brmod:	315		
Gn:	65139		
Gn1:	65	Gn75:	13
Gn25:	9	Ownwellno:	MW-7
Typewater:	0	Typemon:	1
Typeinj:	0	Typedw:	0
Histdrille:	Not Reported	Histdrllic:	Not Reported
Histdatedr:	20-DEC-00	Histtracki:	Not Reported
Histdiamin:	2	Histdepth:	40
Plugdate:	29-APR-05		
Plugmeth:	No Data		
Plugopname:	Mario Moya		
Plugoplic:	4990		
Plugmeth1:	0	Plugmeth2:	1
Plugmeth3:	0	Plugmeth4:	0
Plugmethot:	0	Plugvar:	Not Reported
Cdiam1:	Not Reported	Cfrom1:	Not Reported
Cto1:	Not Reported	Cdiam2:	Not Reported
Cfrom2:	Not Reported	Cto2:	Not Reported

Cdiam3:	Not Reported	Cfrom3:	Not Reported
Cto3:	Not Reported	Cbfrom1:	2
Cbto1:	40	Cbsacks1:	3, Bentonite
Cbfrom2:	0	Cbto2:	2
Cbsacks2:	2, Cement	Cbfrom3:	Not Reported
Cbto3:	Not Reported	Cbsacks3:	Not Reported
Cbfrom4:	Not Reported	Cbto4:	Not Reported
Cbsacks4:	Not Reported	Cbfrom5:	Not Reported
Cbto5:	Not Reported	Cbsacks5:	Not Reported
Compname:	Advanced Drilling Systems, Inc.	Compstreet:	727 W. 26th St.
Compcity:	Houston	Compstate:	TX
Compzip:	77008	Nameassig:	Mario Moya
Traineenam:	Not Reported	Tnum:	Not Reported
Deleted:	0	Site id:	TXPLU3000023513

Map ID:	88		
Plugtrackn:	23870		
Dateentere:	03-MAY-05	Ownname:	ExxonMobile Corporation
Ownstreet:	P.O. Box 4552	Owncity:	Houston
Ownstate:	TX	Ownzip:	77210
Wellstreet:	3423 Katy Frwy		
Wellcity:	Houston	Wellzip:	77007
County:	Harris		
Latitude:	294633		
Lat dec:	29.775832		
Longitude:	952341		
Long dec:	-95.394721		
Brmod:	315		
Gn:	65139		
Gn1:	65	Gn75:	13
Gn25:	9	Ownwellno:	MW-5
Typewater:	0	Typemon:	1
Typeinj:	0	Typedw:	0
Histdrille:	Not Reported	Histdrllic:	Not Reported
Histdatedr:	Not Reported	Histtracki:	Not Reported
Histdiamin:	2	Histdepth:	40
Plugdate:	29-APR-05		
Plugmeth:	No Data		
Plugopname:	Mario Moya		
Plugoplic:	4990		
Plugmeth1:	0	Plugmeth2:	1
Plugmeth3:	0	Plugmeth4:	0
Plugmethot:	0	Plugvar:	Not Reported
Cdiam1:	2	Cfrom1:	2
Cto1:	40	Cdiam2:	Not Reported
Cfrom2:	Not Reported	Cto2:	Not Reported
Cdiam3:	Not Reported	Cfrom3:	Not Reported
Cto3:	Not Reported	Cbfrom1:	2
Cbto1:	40	Cbsacks1:	3, Bentonite
Cbfrom2:	0	Cbto2:	2
Cbsacks2:	2, Cement	Cbfrom3:	Not Reported
Cbto3:	Not Reported	Cbsacks3:	Not Reported
Cbfrom4:	Not Reported	Cbto4:	Not Reported
Cbsacks4:	Not Reported	Cbfrom5:	Not Reported
Cbto5:	Not Reported	Cbsacks5:	Not Reported
Compname:	Advanced Drilling Systems, Inc.	Compstreet:	727 W. 26th St.

Compcity:	Houston	Compstate:	TX
Compzip:	77008	Nameassig:	Mario Moya
Traineenam:	Not Reported	Tnum:	Not Reported
Deleted:	0	Site id:	TXPLU3000023511

Map ID:	88		
Plugtrackn:	23871		
Dateentere:	03-MAY-05	Ownname:	ExxonMobile Corporation
Ownstreet:	P.O. Box 4552	Owncity:	Houston
Ownstate:	TX	Ownzip:	77210
Wellstreet:	3423 Katy Frwy		
Wellcity:	Houston	Wellzip:	77007
County:	Harris		
Latitude:	294633		
Lat dec:	29.775832		
Longitude:	952341		
Long dec:	-95.394721		
Brmod:	315		
Gn:	65139		
Gn1:	65	Gn75:	13
Gn25:	9	Ownwellno:	MW-6
Typewater:	0	Typemon:	1
Typeinj:	0	Typedw:	0
Histdrille:	Not Reported	Histdrllic:	Not Reported
Histdatedr:	08-AUG-00	Histtracki:	Not Reported
Histdiamin:	4	Histdepth:	42
Plugdate:	29-APR-05		
Plugmeth:	No Data		
Plugopname:	Mario Moya		
Plugoplic:	4990		
Plugmeth1:	0	Plugmeth2:	1
Plugmeth3:	0	Plugmeth4:	0
Plugmethot:	0	Plugvar:	Not Reported
Cdiam1:	Not Reported	Cfrom1:	Not Reported
Cto1:	Not Reported	Cdiam2:	Not Reported
Cfrom2:	Not Reported	Cto2:	Not Reported
Cdiam3:	Not Reported	Cfrom3:	Not Reported
Cto3:	Not Reported	Cbfrom1:	2
Cbto1:	42	Cbsacks1:	13, Bentonite
Cbfrom2:	0	Cbto2:	2
Cbsacks2:	2, Cement	Cbfrom3:	Not Reported
Cbto3:	Not Reported	Cbsacks3:	Not Reported
Cbfrom4:	Not Reported	Cbto4:	Not Reported
Cbsacks4:	Not Reported	Cbfrom5:	Not Reported
Cbto5:	Not Reported	Cbsacks5:	Not Reported
Compname:	Advanced Drilling Systems, Inc.	Compstreet:	727 W. 26th St.
Compcity:	Houston	Compstate:	TX
Compzip:	77008	Nameassig:	Mario Moya
Traineenam:	Not Reported	Tnum:	Not Reported
Deleted:	0	Site id:	TXPLU3000023512

GEOCHECK VERSION 2.1
STATE DATABASE WELL INFORMATION

Map ID:	91		
Dateentere:	30-MAY-10	Ownname:	David Nckee
Ownstreet:	2120 Shepherd Dr		
Owncity:	Houston	Ownstate:	TX
Ownzip:	77007	County:	Harris
Wellstreet:	2120 Shepherd Dr		
Wellcity:	Houston	Wellzip:	77007
Own:	MW-1		
Lat dec:	29.775277		
Long dec:	-95.413333		
Elev:	0		
Brandmodel:	Lowrance		
Gn:	65139		
Gn1:	65	Gn75:	13
Gn25:	9	Twn:	1
Twd:	0	Twr:	0
Twrp:	0	Twrg:	0
Um:	1	Ue:	0
Ud:	0	Uin:	0
Uir:	0	Ug:	0
Uij:	0	Up:	0
Udw:	0	Ut:	0
Us:	0	Uf:	0
Pby:	0	Pbn:	0
Datestart:	27-MAY-10	Datecomp:	27-MAY-10
Dia1:	7	Dia1to:	30
Dia2:	Not Reported	Dia2from:	Not Reported
Dia2to:	Not Reported	Dia3:	Not Reported
Dia3from:	Not Reported	Dia3to:	Not Reported
Dmdriven:	0	Dmairrotar:	0
Dmmudrotar:	0	Dmbored:	0
Dmairham:	0	Dmcabletoo:	0
Dmjetted:	0	Dmhollowst:	1
Dmrevcirc:	0	Dmotherck:	1
Dmother:	DPT	Bco:	0
Bcs:	0	Bcg:	0
Bcgs:	Not Reported	Bcu:	0
Bcoc:	1	Bcot:	sand 20/40
Gpf:	Not Reported	Gpt:	Not Reported
Cemfrom1:	13	Cemto1:	30
Nosacks1:	sand 20/40	Cemfrom2:	2
Cemto2:	13	Nosacks2:	bentonite 3/8
Cemfrom3:	0	Cemto3:	2
Nosacks3:	cement	Cementmeth:	slurry
Cementby:	Gainco Inc	Ds:	Not Reported
Dpl:	Not Reported	Dsv:	Not Reported
Appvar:	Not Reported	Scs:	1
Scsv:	0	Scp:	0
Sca:	0	Watlev:	Not Reported
Watlevdate:	Not Reported	Artflow:	Not Reported
Wellplug48:	0	Tpturbine:	0
Tpjet:	0	Tpsubmersi:	0
Tpcylinder:	0	Tpotherck:	0
Tpother:	Not Reported	Pumpbowlde:	Not Reported
Wtpump:	0	Wtbailer:	0
Wtjetted:	0	Wtestimate:	0
Welltestyi:	Not Reported	Welltestdr:	Not Reported
Welltesthr:	Not Reported	Watqualund:	0
Watqualu 1:	1	Watertype:	Not Reported
Stratdepth:	Not Reported	Chemanaly:	0
Chemanaln:	1	Undnatural:	0

GEOCHECK VERSION 2.1
STATE DATABASE WELL INFORMATION

Untype:	Not Reported	Undhydro:	0
Undhaz:	0	Undotherck:	0
Undother:	Not Reported		
Undcertify:	0	Compname:	Gainco Inc
Drllicno:	54247		
Compstreet:	P.O. Box 309	Compcity:	Portland
Compstate:	TX	Compzip:	78374
Drillernam:	Grover Stanley Joseph Jr.	Traineenam:	Margarito Estrada
Tnum:	57638		
Comments:	Not Reported		
Confidenti:	0	Letterrecv:	Not Reported
Deleted:	0	Insdate:	Not Reported
Site id:	TXMON3000215169		
Latitude:	29.775277		
Longitude:	-95.413333		

Map ID:	91		
Dateentere:	30-MAY-10	Ownname:	David Nckee
Ownstreet:	2120 Shepherd Dr		
Owncity:	Houston	Ownstate:	TX
Ownzip:	77007	County:	Harris
Wellstreet:	2120 Shepherd Dr		
Wellcity:	Houston	Wellzip:	77007
Own:	MW-2		
Lat dec:	29.775277		
Long dec:	-95.413333		
Elev:	0		
Brandmodel:	Lowrance		
Gn:	65139		
Gn1:	65	Gn75:	13
Gn25:	9	Twn:	1
Twd:	0	Twr:	0
Twrp:	0	Twrg:	0
Um:	1	Ue:	0
Ud:	0	Uin:	0
Uir:	0	Ug:	0
Uij:	0	Up:	0
Udw:	0	Ut:	0
Us:	0	Uf:	0
Pby:	0	Pbn:	0
Datestart:	27-MAY-10	Datecomp:	27-MAY-10
Dia1:	7	Dia1to:	30
Dia2:	Not Reported	Dia2from:	Not Reported
Dia2to:	Not Reported	Dia3:	Not Reported
Dia3from:	Not Reported	Dia3to:	Not Reported
Dmdriven:	0	Dmairrotar:	0
Dmmudrotar:	0	Dmbored:	0
Dmairham:	0	Dmcabletoo:	0
Dmjetted:	0	Dmhollowst:	1
Dmrevcirc:	0	Dmotherck:	1
Dmother:	DPT	Bco:	0
Bcs:	0	Bcg:	0
Bcgs:	Not Reported	Bcu:	0
Bcoc:	1	Bcot:	sand 20/40
Gpf:	Not Reported	Gpt:	Not Reported
Cemfrom1:	13	Cemto1:	30
Nosacks1:	sand 20/40	Cemfrom2:	2

GEOCHECK VERSION 2.1
STATE DATABASE WELL INFORMATION

Cemto2:	13	Nosacks2:	bentonite 3/8
Cemfrom3:	0	Cemto3:	2
Nosacks3:	cement	Cementmeth:	slurry
Cementby:	Gainco Inc	Ds:	Not Reported
Dpl:	Not Reported	Dsv:	Not Reported
Appvar:	Not Reported	Scs:	1
Scsv:	0	Scp:	0
Sca:	0	Watlev:	Not Reported
Watlevdate:	Not Reported	Artflow:	Not Reported
Wellplug48:	0	Tpturbine:	0
Tpjet:	0	Tpsubmersi:	0
Tpcylinder:	0	Tpotherck:	0
Tpother:	Not Reported	Pumpbowlde:	Not Reported
Wtpump:	0	Wtbailer:	0
Wtjetted:	0	Wtestimate:	0
Welltestyi:	Not Reported	Welltestdr:	Not Reported
Welltesthr:	Not Reported	Watqualund:	0
Watqualu 1:	1	Watertype:	Not Reported
Stratdepth:	Not Reported	Chemanaly:	0
Chemanaln:	1	Undnatural:	0
Untype:	Not Reported	Undhydro:	0
Undhaz:	0	Undotherck:	0
Undother:	Not Reported		
Undcertify:	0	Compname:	Gainco Inc
Drllicno:	54247		
Compstreet:	P.O. Box 309	Compcity:	Portland
Compstate:	TX	Compzip:	78374
Drillernam:	Grover Stanley Joseph Jr.	Traineenam:	Margarito Estrada
Tnum:	57638		
Comments:	Not Reported		
Confidenti:	0	Letterrecv:	Not Reported
Deleted:	0	Insdate:	Not Reported
Site id:	TXMON3000215170		
Latitude:	29.775277		
Longitude:	-95.413333		

Map ID:	91		
Dateentere:	30-MAY-10	Ownname:	David Nckee
Ownstreet:	2120 Shepherd Dr		
Owncity:	Houston	Ownstate:	TX
Ownzip:	77007	County:	Harris
Wellstreet:	2120 Shepherd Dr		
Wellcity:	Houston	Wellzip:	77007
Own:	See Comments		
Lat dec:	29.775277		
Long dec:	-95.413333		
Elev:	0		
Brandmodel:	Lowrance		
Gn:	65139		
Gn1:	65	Gn75:	13
Gn25:	9	Twn:	1
Twd:	0	Twr:	0
Twrp:	0	Twrg:	0
Um:	0	Ue:	1
Ud:	0	Uin:	0
Uir:	0	Ug:	0
Uij:	0	Up:	0

GEOCHECK VERSION 2.1
STATE DATABASE WELL INFORMATION

Udw:	0	Ut:	0
Us:	0	Uf:	0
Pby:	0	Pbn:	0
Datestart:	27-MAY-10	Datecomp:	28-MAY-10
Dia1:	2	Dia1to:	30
Dia2:	Not Reported	Dia2from:	Not Reported
Dia2to:	Not Reported	Dia3:	Not Reported
Dia3from:	Not Reported	Dia3to:	Not Reported
Dmdriven:	0	Dmairrotar:	0
Dmmudrotar:	0	Dmbored:	0
Dmairham:	0	Dmcabletoo:	0
Dmjetted:	0	Dmhollowst:	0
Dmrevcirc:	0	Dmotherck:	1
Dmother:	DPT	Bco:	1
Bcs:	0	Bcg:	0
Bcgs:	Not Reported	Bcu:	0
Bcoc:	0	Bcot:	Not Reported
Gpf:	Not Reported	Gpt:	Not Reported
Cemfrom1:	Not Reported	Cemto1:	Not Reported
Nosacks1:	Not Reported	Cemfrom2:	Not Reported
Cemto2:	Not Reported	Nosacks2:	Not Reported
Cemfrom3:	Not Reported	Cemto3:	Not Reported
Nosacks3:	Not Reported	Cementmeth:	Not Reported
Cementby:	Not Reported	Ds:	Not Reported
Dpl:	Not Reported	Dsv:	Not Reported
Appvar:	Not Reported	Scs:	0
Scsv:	0	Scp:	0
Sca:	0	Watlev:	Not Reported
Watlevdate:	Not Reported	Artflow:	Not Reported
Wellplug48:	1	Tpturbine:	0
Tpjet:	0	Tpsubmersi:	0
Tpcylinder:	0	Tpotherck:	0
Tpother:	Not Reported	Pumpbowlde:	Not Reported
Wtpump:	0	Wtbailer:	0
Wtjetted:	0	Wtestimate:	0
Welltestyi:	Not Reported	Welltestdr:	Not Reported
Welltesthr:	Not Reported	Watqualund:	0
Watqualu 1:	1	Watertype:	Not Reported
Stratdepth:	Not Reported	Chemanaly:	0
Chemanaln:	1	Undnatural:	0
Untype:	Not Reported	Undhydro:	0
Undhaz:	0	Undotherck:	0
Undother:	Not Reported		
Undcertify:	0	Compname:	Gainco Inc
Drllicno:	54247		
Compstreet:	P.O. Box 309	Compcity:	Portland
Compstate:	TX	Compzip:	78374
Drillernam:	Grover Stanley Joseph Jr.	Traineenam:	Margarito Estrada
Tnum:	57638		
Comments:	B- 9 = 30 feet B-10 = 30 feet B-11 = 30 feet B-12 = 30 feet B-13 = 30 feet B-14 = 30 feet B-15 = 30 feet		
Confidenti:	0	Letterrecv:	Not Reported
Deleted:	0	Insdate:	Not Reported
Site id:	TXMON3000215172		
Latitude:	29.775277		
Longitude:	-95.413333		

GEOCHECK VERSION 2.1
STATE DATABASE WELL INFORMATION

Map ID:	91		
Dateentere:	30-MAY-10	Ownname:	David Nckee
Ownstreet:	2120 Shepherd Dr		
Owncity:	Houston	Ownstate:	TX
Ownzip:	77007	County:	Harris
Wellstreet:	2120 Shepherd Dr		
Wellcity:	Houston	Wellzip:	77007
Own:	MW-3		
Lat dec:	29.775277		
Long dec:	-95.413333		
Elev:	0		
Brandmodel:	Lowrance		
Gn:	65139		
Gn1:	65	Gn75:	13
Gn25:	9	Twn:	1
Twd:	0	Twr:	0
Twrp:	0	Twrg:	0
Um:	1	Ue:	0
Ud:	0	Uin:	0
Uir:	0	Ug:	0
Uij:	0	Up:	0
Udw:	0	Ut:	0
Us:	0	Uf:	0
Pby:	0	Pbn:	0
Datestart:	27-MAY-10	Datecomp:	27-MAY-10
Dia1:	7	Dia1to:	30
Dia2:	Not Reported	Dia2from:	Not Reported
Dia2to:	Not Reported	Dia3:	Not Reported
Dia3from:	Not Reported	Dia3to:	Not Reported
Dmdriven:	0	Dmairrotar:	0
Dmmudrotar:	0	Dmbored:	0
Dmairham:	0	Dmcabletoo:	0
Dmjetted:	0	Dmhollowst:	1
Dmrevcirc:	0	Dmotherck:	1
Dmother:	DPT	Bco:	0
Bcs:	0	Bcg:	0
Bcgs:	Not Reported	Bcu:	0
Bcoc:	1	Bcot:	sand 20/40
Gpf:	Not Reported	Gpt:	Not Reported
Cemfrom1:	13	Cemto1:	30
Nosacks1:	sand 20/40	Cemfrom2:	2
Cemto2:	13	Nosacks2:	bentonite 3/8
Cemfrom3:	0	Cemto3:	2
Nosacks3:	cement	Cementmeth:	slurry
Cementby:	Gainco Inc	Ds:	Not Reported
Dpl:	Not Reported	Dsv:	Not Reported
Appvar:	Not Reported	Scs:	1
Scsv:	0	Scp:	0
Sca:	0	Watlev:	Not Reported
Watlevdate:	Not Reported	Artflow:	Not Reported
Wellplug48:	0	Tpturbine:	0
Tpjet:	0	Tpsubmersi:	0
Tpcylinder:	0	Tpotherck:	0
Tpother:	Not Reported	Pumpbowlde:	Not Reported
Wtpump:	0	Wtbailer:	0
Wtjetted:	0	Wtestimate:	0
Welltestyi:	Not Reported	Welltestdr:	Not Reported
Welltesthr:	Not Reported	Watqualund:	0
Watqualu 1:	1	Watertype:	Not Reported
Stratdepth:	Not Reported	Chemanaly:	0
Chemanaln:	1	Undnatural:	0

GEOCHECK VERSION 2.1
STATE DATABASE WELL INFORMATION

Untype:	Not Reported	Undhydro:	0
Undhaz:	0	Undotherck:	0
Undother:	Not Reported		
Undcertify:	0	Compname:	Gainco Inc
Drllicno:	54247		
Compstreet:	P.O. Box 309	Compcity:	Portland
Compstate:	TX	Compzip:	78374
Drillernam:	Grover Stanley Joseph Jr.	Traineenam:	Margarito Estrada
Tnum:	57638		
Comments:	Not Reported		
Confidenti:	0	Letterrecv:	Not Reported
Deleted:	0	Insdate:	Not Reported
Site id:	TXMON3000215171		
Latitude:	29.775277		
Longitude:	-95.413333		

Map ID:	90		
Dateentere:	18-AUG-02	Ownname:	A M Burns
Ownstreet:	1406 Pine Chase		
Owncity:	Houston	Ownstate:	TX
Ownzip:	77055	County:	Harris
Wellstreet:	1612 Shepherd Drive		
Wellcity:	Houston	Wellzip:	Not Reported
Own:	MW-6		
Lat dec:	29.774999		
Long dec:	-95.409444		
Elev:	0		
Brandmodel:	Not Reported		
Gn:	65139		
Gn1:	65	Gn75:	13
Gn25:	9	Twn:	1
Twd:	0	Twr:	0
Twrp:	0	Twrg:	0
Um:	1	Ue:	0
Ud:	0	Uin:	0
Uir:	0	Ug:	0
Uij:	0	Up:	0
Udw:	0	Ut:	0
Us:	0	Uf:	0
Pby:	0	Pbn:	0
Datestart:	29-JUL-02	Datecomp:	29-JUL-02
Dia1:	8.25	Dia1to:	30
Dia2:	Not Reported	Dia2from:	Not Reported
Dia2to:	Not Reported	Dia3:	Not Reported
Dia3from:	Not Reported	Dia3to:	Not Reported
Dmdriven:	0	Dmairrotar:	0
Dmmudrotar:	0	Dmbored:	0
Dmairham:	0	Dmcabletoo:	0
Dmjetted:	0	Dmhollowst:	1
Dmrevcirc:	0	Dmotherck:	0
Dmother:	Not Reported	Bco:	0
Bcs:	0	Bcg:	1
Bcgs:	Not Reported	Bcu:	0
Bcoc:	0	Bcot:	Not Reported
Gpf:	30	Gpt:	8
Cemfrom1:	1	Cemto1:	0
Nosacks1:	1Sackcr	Cemfrom2:	Not Reported

GEOCHECK VERSION 2.1
STATE DATABASE WELL INFORMATION

Cemto2:	Not Reported	Nosacks2:	Not Reported
Cemfrom3:	Not Reported	Cemto3:	Not Reported
Nosacks3:	Not Reported	Cementmeth:	Hand Mixed
Cementby:	Eddie Kenebrew	Ds:	Not Reported
Dpl:	Not Reported	Dsv:	Not Reported
Appvar:	Not Reported	Scs:	1
Scsv:	0	Scp:	0
Sca:	0	Watlev:	Not Reported
Watlevdate:	Not Reported	Artflow:	Not Reported
Wellplug48:	0	Tpturbine:	0
Tpjet:	0	Tpsubmersi:	0
Tpcylinder:	0	Tpotherck:	0
Tpother:	Not Reported	Pumpbowlde:	Not Reported
Wtpump:	0	Wtbailer:	0
Wtjetted:	0	Wtestimate:	0
Welltestyi:	Not Reported	Welltestdr:	Not Reported
Welltesthr:	Not Reported	Watqualund:	0
Watqualu 1:	1	Watertype:	Not Reported
Stratdepth:	Not Reported	Chemanaly:	0
Chemanaln:	0	Undnatural:	0
Untype:	Not Reported	Undhydro:	0
Undhaz:	0	Undotherck:	0
Undother:	Not Reported		
Undcertify:	0	Compname:	dba Universal Drilling Services Company
Drllicno:	3022		
Compstreet:	3532 Maggie Boulevard	Compcity:	Orlando
Compstate:	FL	Compzip:	32811
Drillernam:	Eddie Kenebrew	Traineenam:	Not Reported
Tnum:	Not Reported		
Comments:	Not Reported		
Confidenti:	0	Letterrecv:	Not Reported
Deleted:	0	Insdate:	Not Reported
Site id:	TXMON3000009856		
Latitude:	29.774999		
Longitude:	-95.409444		

Map ID:	90		
Dateentere:	18-AUG-02	Ownname:	A M Burns
Ownstreet:	1406 Pine Chase		
Owncity:	Houston	Ownstate:	TX
Ownzip:	77055	County:	Harris
Wellstreet:	1612 Shepherd Drive		
Wellcity:	Houston	Wellzip:	Not Reported
Own:	MW-5		
Lat dec:	29.774999		
Long dec:	-95.409444		
Elev:	0		
Brandmodel:	Not Reported		
Gn:	65139		
Gn1:	65	Gn75:	13
Gn25:	9	Twn:	1
Twd:	0	Twr:	0
Twrp:	0	Twrg:	0
Um:	1	Ue:	0
Ud:	0	Uin:	0
Uir:	0	Ug:	0
Uij:	0	Up:	0

GEOCHECK VERSION 2.1
STATE DATABASE WELL INFORMATION

Udw:	0	Ut:	0
Us:	0	Uf:	0
Pby:	0	Pbn:	0
Datestart:	29-JUL-02	Datecomp:	29-JUL-02
Dia1:	8.25	Dia1to:	30
Dia2:	Not Reported	Dia2from:	Not Reported
Dia2to:	Not Reported	Dia3:	Not Reported
Dia3from:	Not Reported	Dia3to:	Not Reported
Dmdriven:	0	Dmairrotar:	0
Dmmudrotar:	0	Dmbored:	0
Dmairham:	0	Dmcabletoo:	0
Dmjetted:	0	Dmhollowst:	1
Dmrevcirc:	0	Dmotherck:	0
Dmother:	Not Reported	Bco:	0
Bcs:	0	Bcg:	1
Bcgs:	Not Reported	Bcu:	0
Bcoc:	0	Bcot:	Not Reported
Gpf:	30	Gpt:	6
Cemfrom1:	1	Cemto1:	0
Nosacks1:	1Sackcr	Cemfrom2:	Not Reported
Cemto2:	Not Reported	Nosacks2:	Not Reported
Cemfrom3:	Not Reported	Cemto3:	Not Reported
Nosacks3:	Not Reported	Cementmeth:	Hand Mixed
Cementby:	Eddie Kenebrew	Ds:	Not Reported
Dpl:	Not Reported	Dsv:	Not Reported
Appvar:	Not Reported	Scs:	1
Scsv:	0	Scp:	0
Sca:	0	Watlev:	Not Reported
Watlevdate:	Not Reported	Artflow:	Not Reported
Wellplug48:	0	Tpturbine:	0
Tpjet:	0	Tpsubmersi:	0
Tpcylinder:	0	Tpotherck:	0
Tpother:	Not Reported	Pumpbowlde:	Not Reported
Wtpump:	0	Wtbailer:	0
Wtjetted:	0	Wtestimate:	0
Welltestyi:	Not Reported	Welltestdr:	Not Reported
Welltesthr:	Not Reported	Watqualund:	0
Watqualu 1:	1	Watertype:	Not Reported
Stratdepth:	Not Reported	Chemanaly:	0
Chemanaln:	0	Undnatural:	0
Untype:	Not Reported	Undhydro:	0
Undhaz:	0	Undotherck:	0
Undother:	Not Reported		
Undcertify:	0	Compname:	dba Universal Drilling Services Company
Drllicno:	3022		
Compstreet:	3532 Maggie Boulevard	Compcity:	Orlando
Compstate:	FL	Compzip:	32811
Drillernam:	Eddie Kenebrew	Traineenam:	Not Reported
Tnum:	Not Reported		
Comments:	Not Reported		
Confidenti:	0	Letterrecv:	Not Reported
Deleted:	0	Insdate:	Not Reported
Site id:	TXMON3000009855		
Latitude:	29.774999		
Longitude:	-95.409444		

GEOCHECK VERSION 2.1
STATE DATABASE WELL INFORMATION

Map ID:	90		
Dateentere:	18-AUG-02	Ownname:	A M Burns
Ownstreet:	1406 Pine Chase		
Owncity:	Houston	Ownstate:	TX
Ownzip:	77055	County:	Harris
Wellstreet:	1612 Shepherd Drive		
Wellcity:	Houston	Wellzip:	Not Reported
Own:	MW-7		
Lat dec:	29.774999		
Long dec:	-95.409444		
Elev:	0		
Brandmodel:	Not Reported		
Gn:	65139		
Gn1:	65	Gn75:	13
Gn25:	9	Twn:	1
Twd:	0	Twr:	0
Twrp:	0	Twrg:	0
Um:	1	Ue:	0
Ud:	0	Uin:	0
Uir:	0	Ug:	0
Uij:	0	Up:	0
Udw:	0	Ut:	0
Us:	0	Uf:	0
Pby:	0	Pbn:	0
Datestart:	29-JUL-02	Datecomp:	29-JUL-02
Dia1:	8.25	Dia1to:	30
Dia2:	Not Reported	Dia2from:	Not Reported
Dia2to:	Not Reported	Dia3:	Not Reported
Dia3from:	Not Reported	Dia3to:	Not Reported
Dmdriven:	0	Dmairrotar:	0
Dmmudrotar:	0	Dmbored:	0
Dmairham:	0	Dmcabletoo:	0
Dmjetted:	0	Dmhollowst:	1
Dmrevcirc:	0	Dmotherck:	0
Dmother:	Not Reported	Bco:	0
Bcs:	0	Bcg:	1
Bcgs:	Not Reported	Bcu:	0
Bcoc:	0	Bcot:	Not Reported
Gpf:	30	Gpt:	8
Cemfrom1:	1	Cemto1:	0
Nosacks1:	1Sackcr	Cemfrom2:	Not Reported
Cemto2:	Not Reported	Nosacks2:	Not Reported
Cemfrom3:	Not Reported	Cemto3:	Not Reported
Nosacks3:	Not Reported	Cementmeth:	Hand Mixed
Cementby:	Eddie Kenebrew	Ds:	Not Reported
Dpl:	Not Reported	Dsv:	Not Reported
Appvar:	Not Reported	Scs:	1
Scsv:	0	Scp:	0
Sca:	0	Watlev:	Not Reported
Watlevdate:	Not Reported	Artflow:	Not Reported
Wellplug48:	0	Tpturbine:	0
Tpjet:	0	Tpsubmersi:	0
Tpcylinder:	0	Tpotherck:	0
Tpother:	Not Reported	Pumpbowlde:	Not Reported
Wtpump:	0	Wtbailer:	0
Wtjetted:	0	Wtestimate:	0
Welltestyi:	Not Reported	Welltestdr:	Not Reported
Welltesthr:	Not Reported	Watqualund:	0
Watqualu 1:	1	Watertype:	Not Reported
Stratdepth:	Not Reported	Chemanaly:	0
Chemanaln:	0	Undnatural:	0

Untype:	Not Reported	Undhydro:	0
Undhaz:	0	Undotherck:	0
Undother:	Not Reported		
Undcertify:	0	Compname:	dba Universal Drilling Services Company
Drllicno:	3022		
Compstreet:	3532 Maggie Boulevard	Compcity:	Orlando
Compstate:	FL	Compzip:	32811
Drillernam:	Eddie Kenebrew	Traineenam:	Not Reported
Tnum:	Not Reported		
Comments:	Not Reported		
Confidenti:	0	Letterrecv:	Not Reported
Deleted:	0	Insdate:	Not Reported
Site id:	TXMON3000009857		
Latitude:	29.774999		
Longitude:	-95.409444		

Map ID:	92		
Plugtrackn:	23876		
Dateentere:	03-MAY-05	Ownname:	ExxonMobile Corporation
Ownstreet:	P.O. Box 4552	Owncity:	Houston
Ownstate:	TX	Ownzip:	77210
Wellstreet:	3423 Katy Frwy		
Wellcity:	Houston	Wellzip:	77007
County:	Harris		
Latitude:	294630		
Lat dec:	29.774999		
Longitude:	952339		
Long dec:	-95.394166		
Brmod:	315		
Gn:	65139		
Gn1:	65	Gn75:	13
Gn25:	9	Ownwellno:	MW-11
Typewater:	0	Typemon:	1
Typeinj:	0	Typedw:	0
Histdrille:	Not Reported	Histdrllic:	Not Reported
Histdatedr:	31-MAY-02	Histtracki:	Not Reported
Histdiamin:	2	Histdepth:	40
Plugdate:	29-APR-05		
Plugmeth:	No Data		
Plugopname:	Mario Moya		
Plugoplic:	4990		
Plugmeth1:	0	Plugmeth2:	1
Plugmeth3:	0	Plugmeth4:	0
Plugmethot:	0	Plugvar:	Not Reported
Cdiam1:	Not Reported	Cfrom1:	Not Reported
Cto1:	Not Reported	Cdiam2:	Not Reported
Cfrom2:	Not Reported	Cto2:	Not Reported
Cdiam3:	Not Reported	Cfrom3:	Not Reported
Cto3:	Not Reported	Cbfrom1:	2
Cbto1:	40	Cbsacks1:	3, Bentonite
Cbfrom2:	0	Cbto2:	2
Cbsacks2:	2, Cement	Cbfrom3:	Not Reported
Cbto3:	Not Reported	Cbsacks3:	Not Reported
Cbfrom4:	Not Reported	Cbto4:	Not Reported
Cbsacks4:	Not Reported	Cbfrom5:	Not Reported
Cbto5:	Not Reported	Cbsacks5:	Not Reported
Compname:	Advanced Drilling Systems, Inc.	Compstreet:	727 W. 26th St.

Compcity:	Houston	Compstate:	TX
Compzip:	77008	Nameassig:	Mario Moya
Traineenam:	Not Reported	Tnum:	Not Reported
Deleted:	0	Site id:	TXPLU3000023517

Map ID:	93		
Plugtrackn:	77562		
Dateentere:	26-OCT-11	Ownname:	The Ainbinder Company
Ownstreet:	2415 W. Alabama Street Suite 205	Owncity:	Houston
Ownstate:	TX	Ownzip:	77098
Wellstreet:	222 Yale Street		
Wellcity:	Houston	Wellzip:	Not Reported
County:	Harris		
Latitude:	294628		
Lat dec:	29.774443		
Longitude:	952354		
Long dec:	-95.398333		
Brmod:	Garmin		
Gn:	65139		
Gn1:	65	Gn75:	13
Gn25:	9	Ownwellno:	MW-3
Typewater:	0	Typemon:	1
Typeinj:	0	Typedw:	0
Histdrille:	Not Reported	Histdrllic:	Not Reported
Histdatedr:	Not Reported	Histtracki:	Not Reported
Histdiamin:	8	Histdepth:	30
Plugdate:	13-OCT-11		
Plugmeth:	No Data		
Plugopname:	Shannon Mathers		
Plugoplic:	54933		
Plugmeth1:	0	Plugmeth2:	1
Plugmeth3:	0	Plugmeth4:	0
Plugmethot:	0	Plugvar:	Not Reported
Cdiam1:	2	Cfrom1:	30
Cto1:	13	Cdiam2:	Not Reported
Cfrom2:	Not Reported	Cto2:	Not Reported
Cdiam3:	Not Reported	Cfrom3:	Not Reported
Cto3:	Not Reported	Cbfrom1:	30
Cbto1:	2	Cbsacks1:	2.5 Bent. Grout
Cbfrom2:	2	Cbto2:	0
Cbsacks2:	1.5 Cement	Cbfrom3:	Not Reported
Cbto3:	Not Reported	Cbsacks3:	Not Reported
Cbfrom4:	Not Reported	Cbto4:	Not Reported
Cbsacks4:	Not Reported	Cbfrom5:	Not Reported
Cbto5:	Not Reported	Cbsacks5:	Not Reported
Compname:	Mathers Environmental Drilling Inc	Compstreet:	12243 B. FM 529
Compcity:	Houston	Compstate:	TX
Compzip:	77041	Nameassig:	Shannon Mathers
Traineenam:	Not Reported	Tnum:	Not Reported
Deleted:	0	Site id:	TXPLU3000076347

GEOCHECK VERSION 2.1
STATE DATABASE WELL INFORMATION

Map ID:	93		
Plugtrackn:	77563		
Dateentere:	26-OCT-11	Ownname:	The Ainbinder Company
Ownstreet:	2415 W. Alabama Street Suite 200	Owncity:	Houston
Ownstate:	TX	Ownzip:	77098
Wellstreet:	222 Yale Street		
Wellcity:	Houston	Wellzip:	Not Reported
County:	Harris		
Latitude:	294628		
Lat dec:	29.774443		
Longitude:	952354		
Long dec:	-95.398333		
Brmod:	Garmin		
Gn:	65139		
Gn1:	65	Gn75:	13
Gn25:	9	Ownwellno:	MW-4
Typewater:	0	Typemon:	1
Typeinj:	0	Typedw:	0
Histdrille:	Not Reported	Histdrllic:	Not Reported
Histdatedr:	Not Reported	Histtracki:	Not Reported
Histdiamin:	8	Histdepth:	30
Plugdate:	13-OCT-11		
Plugmeth:	No Data		
Plugopname:	Shannon Mathers		
Plugoplic:	54933		
Plugmeth1:	0	Plugmeth2:	1
Plugmeth3:	0	Plugmeth4:	0
Plugmethot:	0	Plugvar:	Not Reported
Cdiam1:	2	Cfrom1:	30
Cto1:	10	Cdiam2:	Not Reported
Cfrom2:	Not Reported	Cto2:	Not Reported
Cdiam3:	Not Reported	Cfrom3:	Not Reported
Cto3:	Not Reported	Cbfrom1:	30
Cbto1:	2	Cbsacks1:	2.5 Bent. Grout
Cbfrom2:	2	Cbto2:	0
Cbsacks2:	1.5 Cement	Cbfrom3:	Not Reported
Cbto3:	Not Reported	Cbsacks3:	Not Reported
Cbfrom4:	Not Reported	Cbto4:	Not Reported
Cbsacks4:	Not Reported	Cbfrom5:	Not Reported
Cbto5:	Not Reported	Cbsacks5:	Not Reported
Compname:	Mathers Environmental Drilling Inc	Compstreet:	12243 B. FM 529
Compcity:	Houston	Compstate:	TX
Compzip:	77041	Nameassig:	Shannon Mathers
Traineenam:	Not Reported	Tnum:	Not Reported
Deleted:	0	Site id:	TXPLU3000076348

Map ID:	93		
Plugtrackn:	77561		
Dateentere:	26-OCT-11	Ownname:	The Ainbinder Company
Ownstreet:	2415 W. Alabama Street Suite 200	Owncity:	Houston
Ownstate:	TX	Ownzip:	77098
Wellstreet:	222 Yale Street		
Wellcity:	Houston	Wellzip:	Not Reported
County:	Harris		
Latitude:	294628		
Lat dec:	29.774443		
Longitude:	952354		

Long dec:	-95.398333		
Brmod:	Garmin		
Gn:	65139		
Gn1:	65	Gn75:	13
Gn25:	9	Ownwellno:	MW-2A
Typewater:	0	Typemon:	1
Typeinj:	0	Typedw:	0
Histdrille:	Not Reported	Histdrllic:	Not Reported
Histdatedr:	Not Reported	Histtracki:	Not Reported
Histdiamin:	8	Histdepth:	55
Plugdate:	13-OCT-11		
Plugmeth:	No Data		
Plugopname:	Shannon Mathers		
Plugoplic:	54933		
Plugmeth1:	0	Plugmeth2:	1
Plugmeth3:	0	Plugmeth4:	0
Plugmethot:	0	Plugvar:	Not Reported
Cdiam1:	2	Cfrom1:	55
Cto1:	3	Cdiam2:	Not Reported
Cfrom2:	Not Reported	Cto2:	Not Reported
Cdiam3:	Not Reported	Cfrom3:	Not Reported
Cto3:	Not Reported	Cbfrom1:	55
Cbto1:	2	Cbsacks1:	3.5 Bent. Grout
Cbfrom2:	2	Cbto2:	0
Cbsacks2:	1.5 Cement	Cbfrom3:	Not Reported
Cbto3:	Not Reported	Cbsacks3:	Not Reported
Cbfrom4:	Not Reported	Cbto4:	Not Reported
Cbsacks4:	Not Reported	Cbfrom5:	Not Reported
Cbto5:	Not Reported	Cbsacks5:	Not Reported
Compname:	Mathers Environmental Drilling Inc	Compstreet:	12243 B. FM 529
Compcity:	Houston	Compstate:	TX
Compzip:	77041	Nameassig:	Shannon Mathers
Traineenam:	Not Reported	Tnum:	Not Reported
Deleted:	0	Site id:	TXPLU3000076346

Map ID:	93		
Plugtrackn:	77559		
Dateentere:	26-OCT-11	Ownname:	The Ainbinder Company
Ownstreet:	2415 W. Alabama Street Suite 205	Owncity:	Houston
Ownstate:	TX	Ownzip:	Not Reported
Wellstreet:	222 Yale Street		
Wellcity:	Houston	Wellzip:	77098
County:	Harris		
Latitude:	294628		
Lat dec:	29.774443		
Longitude:	952354		
Long dec:	-95.398333		
Brmod:	Garmin		
Gn:	65139		
Gn1:	65	Gn75:	13
Gn25:	9	Ownwellno:	MW-1N
Typewater:	0	Typemon:	1
Typeinj:	0	Typedw:	0
Histdrille:	Not Reported	Histdrllic:	Not Reported
Histdatedr:	Not Reported	Histtracki:	Not Reported
Histdiamin:	8	Histdepth:	55

Plugdate:	13-OCT-11		
Plugmeth:	No Data		
Plugopname:	Shannon Mathers		
Plugoplic:	54933		
Plugmeth1:	0	Plugmeth2:	1
Plugmeth3:	0	Plugmeth4:	0
Plugmethot:	0	Plugvar:	Not Reported
Cdiam1:	2	Cfrom1:	50
Cto1:	5	Cdiam2:	Not Reported
Cfrom2:	Not Reported	Cto2:	Not Reported
Cdiam3:	Not Reported	Cfrom3:	Not Reported
Cto3:	Not Reported	Cbfrom1:	50
Cbto1:	2	Cbsacks1:	3.5 Bent. Grout
Cbfrom2:	2	Cbto2:	0
Cbsacks2:	1.5 Cement	Cbfrom3:	Not Reported
Cbto3:	Not Reported	Cbsacks3:	Not Reported
Cbfrom4:	Not Reported	Cbto4:	Not Reported
Cbsacks4:	Not Reported	Cbfrom5:	Not Reported
Cbto5:	Not Reported	Cbsacks5:	Not Reported
Compname:	Mathers Environmental Drilling Inc	Compstreet:	12243 B. FM 529
Compcity:	Houston	Compstate:	TX
Compzip:	77041	Nameassig:	Shannon Mathers
Traineenam:	Not Reported	Tnum:	Not Reported
Deleted:	0	Site id:	TXPLU3000076344

Map ID:	93		
Plugtrackn:	77560		
Dateentere:	26-OCT-11	Ownname:	The Ainbinder Company
Ownstreet:	2415 W. Alabama Street Suite 205	Owncity:	Houston
Ownstate:	TX	Ownzip:	Not Reported
Wellstreet:	222 Yale Street		
Wellcity:	Houston	Wellzip:	77098
County:	Harris		
Latitude:	294628		
Lat dec:	29.774443		
Longitude:	952354		
Long dec:	-95.398333		
Brmod:	Garmin		
Gn:	65139		
Gn1:	65	Gn75:	13
Gn25:	9	Ownwellno:	MW-2
Typewater:	0	Typemon:	1
Typeinj:	0	Typedw:	0
Histdrille:	Not Reported	Histdrllic:	Not Reported
Histdatedr:	Not Reported	Histtracki:	Not Reported
Histdiamin:	8	Histdepth:	30
Plugdate:	13-OCT-11		
Plugmeth:	No Data		
Plugopname:	Shannon Mathers		
Plugoplic:	54933		
Plugmeth1:	0	Plugmeth2:	1
Plugmeth3:	0	Plugmeth4:	0
Plugmethot:	0	Plugvar:	Not Reported
Cdiam1:	2	Cfrom1:	30
Cto1:	20	Cdiam2:	Not Reported
Cfrom2:	Not Reported	Cto2:	Not Reported

Cdiam3:	Not Reported	Cfrom3:	Not Reported
Cto3:	Not Reported	Cbfrom1:	30
Cbto1:	2	Cbsacks1:	2.5 Bent. Grout
Cbfrom2:	2	Cbto2:	0
Cbsacks2:	1.5 Cement	Cbfrom3:	Not Reported
Cbto3:	Not Reported	Cbsacks3:	Not Reported
Cbfrom4:	Not Reported	Cbto4:	Not Reported
Cbsacks4:	Not Reported	Cbfrom5:	Not Reported
Cbto5:	Not Reported	Cbsacks5:	Not Reported
Compname:	Mathers Environmental Drilling Inc	Compstreet:	12243 B. FM 529
Compcity:	Houston	Compstate:	TX
Compzip:	77041	Nameassig:	Shannon Mathers
Traineenam:	Not Reported	Tnum:	Not Reported
Deleted:	0	Site id:	TXPLU3000076345

Map ID:	93		
Plugtrackn:	77567		
Dateentere:	26-OCT-11	Ownname:	The Ainbinder Company
Ownstreet:	2415 W. Alabama Street Suite 205	Owncity:	Houston
Ownstate:	TX	Ownzip:	77098
Wellstreet:	222 Yale Street		
Wellcity:	Houston	Wellzip:	Not Reported
County:	Harris		
Latitude:	294628		
Lat dec:	29.774443		
Longitude:	952354		
Long dec:	-95.398333		
Brmod:	Garmin		
Gn:	65139		
Gn1:	65	Gn75:	13
Gn25:	9	Ownwellno:	MW-10
Typewater:	0	Typemon:	1
Typeinj:	0	Typedw:	0
Histdrille:	Not Reported	Histdrllic:	Not Reported
Histdatedr:	Not Reported	Histtracki:	Not Reported
Histdiamin:	8	Histdepth:	35
Plugdate:	13-OCT-11		
Plugmeth:	No Data		
Plugopname:	Shannon Mathers		
Plugoplic:	54933		
Plugmeth1:	0	Plugmeth2:	1
Plugmeth3:	0	Plugmeth4:	0
Plugmethot:	0	Plugvar:	Not Reported
Cdiam1:	2	Cfrom1:	35
Cto1:	10	Cdiam2:	Not Reported
Cfrom2:	Not Reported	Cto2:	Not Reported
Cdiam3:	Not Reported	Cfrom3:	Not Reported
Cto3:	Not Reported	Cbfrom1:	35
Cbto1:	2	Cbsacks1:	2.5 Bent. Grout
Cbfrom2:	2	Cbto2:	0
Cbsacks2:	1.5 Cement	Cbfrom3:	Not Reported
Cbto3:	Not Reported	Cbsacks3:	Not Reported
Cbfrom4:	Not Reported	Cbto4:	Not Reported
Cbsacks4:	Not Reported	Cbfrom5:	Not Reported
Cbto5:	Not Reported	Cbsacks5:	Not Reported
Compname:	Mathers Environmental Drilling Inc	Compstreet:	12243 B. FM 529

Compcity:	Houston	Compstate:	TX
Compzip:	77041	Nameassig:	Shannon Mathers
Traineenam:	Not Reported	Tnum:	Not Reported
Deleted:	0	Site id:	TXPLU3000076352

Map ID:	93		
Plugtrackn:	77568		
Dateentere:	26-OCT-11	Ownname:	The Ainbinder Company
Ownstreet:	2415 W. Alabama Street Suite 205	Owncity:	Houston
Ownstate:	TX	Ownzip:	77098
Wellstreet:	222 Yale Street		
Wellcity:	Houston	Wellzip:	Not Reported
County:	Harris		
Latitude:	294628		
Lat dec:	29.774443		
Longitude:	952354		
Long dec:	-95.398333		
Brmod:	Garmin		
Gn:	65139		
Gn1:	65	Gn75:	13
Gn25:	9	Ownwellno:	MW-12
Typewater:	0	Typemon:	1
Typeinj:	0	Typedw:	0
Histdrille:	Not Reported	Histdrllic:	Not Reported
Histdatedr:	Not Reported	Histtracki:	Not Reported
Histdiamin:	8	Histdepth:	35
Plugdate:	13-OCT-11		
Plugmeth:	No Data		
Plugopname:	Shannon Mathers		
Plugoplic:	54933		
Plugmeth1:	0	Plugmeth2:	1
Plugmeth3:	0	Plugmeth4:	0
Plugmethot:	0	Plugvar:	Not Reported
Cdiam1:	Not Reported	Cfrom1:	Not Reported
Cto1:	Not Reported	Cdiam2:	Not Reported
Cfrom2:	Not Reported	Cto2:	Not Reported
Cdiam3:	Not Reported	Cfrom3:	Not Reported
Cto3:	Not Reported	Cbfrom1:	35
Cbto1:	2	Cbsacks1:	2.5 Bent. Grout
Cbfrom2:	2	Cbto2:	0
Cbsacks2:	1.5 Cement	Cbfrom3:	Not Reported
Cbto3:	Not Reported	Cbsacks3:	Not Reported
Cbfrom4:	Not Reported	Cbto4:	Not Reported
Cbsacks4:	Not Reported	Cbfrom5:	Not Reported
Cbto5:	Not Reported	Cbsacks5:	Not Reported
Compname:	Mathers Environmental Drilling Inc	Compstreet:	12243 B. FM 529
Compcity:	Houston	Compstate:	TX
Compzip:	77041	Nameassig:	Shannon Mathers
Traineenam:	Not Reported	Tnum:	Not Reported
Deleted:	0	Site id:	TXPLU3000076353

GEOCHECK VERSION 2.1
STATE DATABASE WELL INFORMATION

Map ID:	93		
Plugtrackn:	77566		
Dateentere:	26-OCT-11	Ownname:	The Ainbinder Company
Ownstreet:	2415 W. Alabama Street Suite 205	Owncity:	Houston
Ownstate:	TX	Ownzip:	77098
Wellstreet:	222 Yale Street		
Wellcity:	Houston	Wellzip:	Not Reported
County:	Harris		
Latitude:	294628		
Lat dec:	29.774443		
Longitude:	952354		
Long dec:	-95.398333		
Brmod:	Garmin		
Gn:	65139		
Gn1:	65	Gn75:	13
Gn25:	9	Ownwellno:	MW-7
Typewater:	0	Typemon:	1
Typeinj:	0	Typedw:	0
Histdrille:	Not Reported	Histdrllic:	Not Reported
Histdatedr:	Not Reported	Histtracki:	Not Reported
Histdiamin:	8	Histdepth:	55
Plugdate:	13-OCT-11		
Plugmeth:	No Data		
Plugopname:	Shannon Mathers		
Plugoplic:	54933		
Plugmeth1:	0	Plugmeth2:	1
Plugmeth3:	0	Plugmeth4:	0
Plugmethot:	0	Plugvar:	Not Reported
Cdiam1:	2	Cfrom1:	55
Cto1:	3	Cdiam2:	Not Reported
Cfrom2:	Not Reported	Cto2:	Not Reported
Cdiam3:	Not Reported	Cfrom3:	Not Reported
Cto3:	Not Reported	Cbfrom1:	55
Cbto1:	2	Cbsacks1:	3.5 Bent. Grout
Cbfrom2:	2	Cbto2:	0
Cbsacks2:	1.5 Cement	Cbfrom3:	Not Reported
Cbto3:	Not Reported	Cbsacks3:	Not Reported
Cbfrom4:	Not Reported	Cbto4:	Not Reported
Cbsacks4:	Not Reported	Cbfrom5:	Not Reported
Cbto5:	Not Reported	Cbsacks5:	Not Reported
Compname:	Mathers Environmental Drilling Inc	Compstreet:	12243 B. FM 529
Compcity:	Houston	Compstate:	TX
Compzip:	77041	Nameassig:	Shannon Mathers
Traineenam:	Not Reported	Tnum:	Not Reported
Deleted:	0	Site id:	TXPLU3000076351

Map ID:	93		
Plugtrackn:	77564		
Dateentere:	26-OCT-11	Ownname:	The Ainbinder Company
Ownstreet:	2415 W. Alabama Street Suite 205	Owncity:	Houston
Ownstate:	TX	Ownzip:	77098
Wellstreet:	222 Yale Street		
Wellcity:	Houston	Wellzip:	Not Reported
County:	Harris		
Latitude:	294628		
Lat dec:	29.774443		
Longitude:	952354		

GEOCHECK VERSION 2.1
STATE DATABASE WELL INFORMATION

Long dec:	-95.398333		
Brmod:	Garmin		
Gn:	65139		
Gn1:	65	Gn75:	13
Gn25:	9	Ownwellno:	MW-5
Typewater:	0	Typemon:	1
Typeinj:	0	Typedw:	0
Histdrille:	Not Reported	Histdrllic:	Not Reported
Histdatedr:	Not Reported	Histtracki:	Not Reported
Histdiamin:	8	Histdepth:	30
Plugdate:	13-OCT-11		
Plugmeth:	No Data		
Plugopname:	Shannon Mathers		
Plugoplic:	54933		
Plugmeth1:	0	Plugmeth2:	1
Plugmeth3:	0	Plugmeth4:	0
Plugmethot:	0	Plugvar:	Not Reported
Cdiam1:	2	Cfrom1:	30
Cto1:	12	Cdiam2:	Not Reported
Cfrom2:	Not Reported	Cto2:	Not Reported
Cdiam3:	Not Reported	Cfrom3:	Not Reported
Cto3:	Not Reported	Cbfrom1:	30
Cbto1:	2	Cbsacks1:	2.5 Bent. Grout
Cbfrom2:	2	Cbto2:	0
Cbsacks2:	1.5 Cement	Cbfrom3:	Not Reported
Cbto3:	Not Reported	Cbsacks3:	Not Reported
Cbfrom4:	Not Reported	Cbto4:	Not Reported
Cbsacks4:	Not Reported	Cbfrom5:	Not Reported
Cbto5:	Not Reported	Cbsacks5:	Not Reported
Compname:	Mathers Environmental Drilling Inc	Compstreet:	12243 B. FM 529
Compcity:	Houston	Compstate:	TX
Compzip:	77041	Nameassig:	Shannon Mathers
Traineenam:	Not Reported	Tnum:	Not Reported
Deleted:	0	Site id:	TXPLU3000076349

Map ID:	93		
Plugtrackn:	77565		
Dateentere:	26-OCT-11	Ownname:	The Ainbinder Company
Ownstreet:	2415 W. Alabama Street Suite 205	Owncity:	Houston
Ownstate:	TX	Ownzip:	77098
Wellstreet:	222 Yale Street		
Wellcity:	Houston	Wellzip:	Not Reported
County:	Harris		
Latitude:	294628		
Lat dec:	29.774443		
Longitude:	952354		
Long dec:	-95.398333		
Brmod:	Garmin		
Gn:	65139		
Gn1:	65	Gn75:	13
Gn25:	9	Ownwellno:	MW-6
Typewater:	0	Typemon:	1
Typeinj:	0	Typedw:	0
Histdrille:	Not Reported	Histdrllic:	Not Reported
Histdatedr:	Not Reported	Histtracki:	Not Reported
Histdiamin:	8	Histdepth:	35

Plugdate:	13-OCT-11		
Plugmeth:	No Data		
Plugopname:	Shannon Mathers		
Plugoplic:	54933		
Plugmeth1:	0	Plugmeth2:	1
Plugmeth3:	0	Plugmeth4:	0
Plugmethot:	0	Plugvar:	Not Reported
Cdiam1:	Not Reported	Cfrom1:	Not Reported
Cto1:	Not Reported	Cdiam2:	Not Reported
Cfrom2:	Not Reported	Cto2:	Not Reported
Cdiam3:	Not Reported	Cfrom3:	Not Reported
Cto3:	Not Reported	Cbfrom1:	35
Cbto1:	2	Cbsacks1:	2.5 Bent. Grout
Cbfrom2:	2	Cbto2:	0
Cbsacks2:	1.5 Cement	Cbfrom3:	Not Reported
Cbto3:	Not Reported	Cbsacks3:	Not Reported
Cbfrom4:	Not Reported	Cbto4:	Not Reported
Cbsacks4:	Not Reported	Cbfrom5:	Not Reported
Cbto5:	Not Reported	Cbsacks5:	Not Reported
Compname:	Mathers Environmental Drilling Inc	Compstreet:	12243 B. FM 529
Compcity:	Houston	Compstate:	TX
Compzip:	77041	Nameassig:	Shannon Mathers
Traineenam:	Not Reported	Tnum:	Not Reported
Deleted:	0	Site id:	TXPLU3000076350

Map ID:	94		
Plugtrackn:	67531		
Dateentere:	11-NOV-10	Ownname:	Wal-Mart Stores, Inc.
Ownstreet:	Sam Walton Develop 2001 SE 10th St #055	Owncity:	Bentonville
Ownstate:	AR	Ownzip:	72716
Wellstreet:	I-10 and Yale St.		
Wellcity:	Houston	Wellzip:	77007
County:	Harris		
Latitude:	294627		
Lat dec:	29.774166		
Longitude:	952409		
Long dec:	-95.4025		
Brmod:	Magellan-315		
Gn:	65139		
Gn1:	65	Gn75:	13
Gn25:	9	Ownwellno:	MW-2
Typewater:	0	Typemon:	1
Typeinj:	0	Typedw:	0
Histdrille:	Mario Moya	Histdrllic:	4990
Histdatedr:	11-AUG-10	Histtracki:	227753
Histdiamin:	2	Histdepth:	25
Plugdate:	21-OCT-10		
Plugmeth:	No Data		
Plugopname:	M. Firouzbakht		
Plugoplic:	56052		
Plugmeth1:	0	Plugmeth2:	0
Plugmeth3:	1	Plugmeth4:	0
Plugmethot:	0	Plugvar:	Not Reported
Cdiam1:	Not Reported	Cfrom1:	Not Reported
Cto1:	Not Reported	Cdiam2:	Not Reported
Cfrom2:	Not Reported	Cto2:	Not Reported

GEOCHECK VERSION 2.1
STATE DATABASE WELL INFORMATION

Cdiam3:	Not Reported	Cfrom3:	Not Reported
Cto3:	Not Reported	Cbfrom1:	2
Cbto1:	25	Cbsacks1:	2 Bentonite
Cbfrom2:	0	Cbto2:	2
Cbsacks2:	1 Concrete	Cbfrom3:	Not Reported
Cbto3:	Not Reported	Cbsacks3:	Not Reported
Cbfrom4:	Not Reported	Cbto4:	Not Reported
Cbsacks4:	Not Reported	Cbfrom5:	Not Reported
Cbto5:	Not Reported	Cbsacks5:	Not Reported
Compname:	Advanced Drilling Systems, Inc.	Compstreet:	904 W. Tidwell
Compcity:	Houston	Compstate:	TX
Compzip:	77091	Nameassig:	M. Firouzbakht
Traineenam:	Not Reported	Tnum:	Not Reported
Deleted:	0	Site id:	TXPLU3000066445

Map ID:	95		
Plugtrackn:	67530		
Dateentere:	11-NOV-10	Ownname:	Wal-Mart Stores, Inc.
Ownstreet:	Sam Walton Develop 2001 SE 10th St. #055	Owncity:	Bentonville
Ownstate:	AR	Ownzip:	72716
Wellstreet:	I-10 and Yale St.		
Wellcity:	Houston	Wellzip:	77007
County:	Harris		
Latitude:	294627		
Lat dec:	29.774166		
Longitude:	952403		
Long dec:	-95.400833		
Brmod:	Magellan-315		
Gn:	65139		
Gn1:	65	Gn75:	13
Gn25:	9	Ownwellno:	MW-1
Typewater:	0	Typemon:	1
Typeinj:	0	Typedw:	0
Histdrille:	Mario Moya	Histdrllic:	4990
Histdatedr:	11-AUG-10	Histtracki:	227752
Histdiamin:	2	Histdepth:	25
Plugdate:	21-OCT-10		
Plugmeth:	No Data		
Plugopname:	M. Firouzbakht		
Plugoplic:	56052		
Plugmeth1:	0	Plugmeth2:	0
Plugmeth3:	1	Plugmeth4:	0
Plugmethot:	0	Plugvar:	Not Reported
Cdiam1:	Not Reported	Cfrom1:	Not Reported
Cto1:	Not Reported	Cdiam2:	Not Reported
Cfrom2:	Not Reported	Cto2:	Not Reported
Cdiam3:	Not Reported	Cfrom3:	Not Reported
Cto3:	Not Reported	Cbfrom1:	2
Cbto1:	25	Cbsacks1:	2 Bentonite
Cbfrom2:	0	Cbto2:	2
Cbsacks2:	1 Concrete	Cbfrom3:	Not Reported
Cbto3:	Not Reported	Cbsacks3:	Not Reported
Cbfrom4:	Not Reported	Cbto4:	Not Reported
Cbsacks4:	Not Reported	Cbfrom5:	Not Reported
Cbto5:	Not Reported	Cbsacks5:	Not Reported
Compname:	Advanced Drilling Systems, Inc.	Compstreet:	904 W. Tidwell

Compcity:	Houston	Compstate:	TX
Compzip:	77091	Nameassig:	M. Firouzbakht
Traineenam:	Not Reported	Tnum:	Not Reported
Deleted:	0	Site id:	TXPLU3000066444

Map ID:	95		
Plugtrackn:	67529		
Dateentere:	11-NOV-10	Ownname:	Wal-Mart Stores, Inc.
Ownstreet:	Sam Walton Develop 2001 SE 10th St #055	Owncity:	Bentonville
Ownstate:	AR	Ownzip:	72716
Wellstreet:	I-10 and Yale St.		
Wellcity:	Houston	Wellzip:	77007
County:	Harris		
Latitude:	294627		
Lat dec:	29.774166		
Longitude:	952403		
Long dec:	-95.400833		
Brmod:	Magellan-315		
Gn:	65139		
Gn1:	65	Gn75:	13
Gn25:	9	Ownwellno:	MW-1
Typewater:	0	Typemon:	1
Typeinj:	0	Typedw:	0
Histdrille:	Mario Moya	Histdrllic:	4990
Histdatedr:	11-AUG-10	Histtracki:	227752
Histdiamin:	2	Histdepth:	25
Plugdate:	21-OCT-10		
Plugmeth:	No Data		
Plugopname:	M. Firouzbakht		
Plugoplic:	56052		
Plugmeth1:	0	Plugmeth2:	0
Plugmeth3:	1	Plugmeth4:	0
Plugmethot:	0	Plugvar:	Not Reported
Cdiam1:	Not Reported	Cfrom1:	Not Reported
Cto1:	Not Reported	Cdiam2:	Not Reported
Cfrom2:	Not Reported	Cto2:	Not Reported
Cdiam3:	Not Reported	Cfrom3:	Not Reported
Cto3:	Not Reported	Cbfrom1:	2
Cbto1:	25	Cbsacks1:	2 Bentonite
Cbfrom2:	0	Cbto2:	2
Cbsacks2:	1 Concrete	Cbfrom3:	Not Reported
Cbto3:	Not Reported	Cbsacks3:	Not Reported
Cbfrom4:	Not Reported	Cbto4:	Not Reported
Cbsacks4:	Not Reported	Cbfrom5:	Not Reported
Cbto5:	Not Reported	Cbsacks5:	Not Reported
Compname:	Advanced Drilling Systems, Inc.	Compstreet:	904 W. Tidwell
Compcity:	Houston	Compstate:	TX
Compzip:	77091	Nameassig:	M. Firouzbakht
Traineenam:	Not Reported	Tnum:	Not Reported
Deleted:	0	Site id:	TXPLU3000066443

GEOCHECK VERSION 2.1
STATE DATABASE WELL INFORMATION

Map ID:	95		
Plugtrackn:	67528		
Dateentere:	11-NOV-10	Ownname:	Wal-Mart Stores, Inc.
Ownstreet:	Sam Walton Develop 2001 SE 10th St #055	Owncity:	Bentonville
Ownstate:	AR	Ownzip:	72716
Wellstreet:	I-10 and Yale St.		
Wellcity:	Houston	Wellzip:	77007
County:	Harris		
Latitude:	294627		
Lat dec:	29.774166		
Longitude:	952403		
Long dec:	-95.400833		
Brmod:	Magellan-315		
Gn:	65139		
Gn1:	65	Gn75:	13
Gn25:	9	Ownwellno:	MW-1
Typewater:	0	Typemon:	1
Typeinj:	0	Typedw:	0
Histdrille:	Mario Moya	Histdrllic:	4990
Histdatedr:	11-AUG-10	Histtracki:	227752
Histdiamin:	2	Histdepth:	25
Plugdate:	21-OCT-10		
Plugmeth:	No Data		
Plugopname:	M. Firouzbakht		
Plugoplic:	56052		
Plugmeth1:	0	Plugmeth2:	0
Plugmeth3:	1	Plugmeth4:	0
Plugmethot:	0	Plugvar:	Not Reported
Cdiam1:	Not Reported	Cfrom1:	Not Reported
Cto1:	Not Reported	Cdiam2:	Not Reported
Cfrom2:	Not Reported	Cto2:	Not Reported
Cdiam3:	Not Reported	Cfrom3:	Not Reported
Cto3:	Not Reported	Cbfrom1:	2
Cbto1:	25	Cbsacks1:	2 Bentonite
Cbfrom2:	0	Cbto2:	2
Cbsacks2:	1 Concrete	Cbfrom3:	Not Reported
Cbto3:	Not Reported	Cbsacks3:	Not Reported
Cbfrom4:	Not Reported	Cbto4:	Not Reported
Cbsacks4:	Not Reported	Cbfrom5:	Not Reported
Cbto5:	Not Reported	Cbsacks5:	Not Reported
Compname:	Advanced Drilling Systems, Inc.	Compstreet:	904 W. Tidwell
Compcity:	Houston	Compstate:	TX
Compzip:	77091	Nameassig:	M. Firouzbakht
Traineenam:	Not Reported	Tnum:	Not Reported
Deleted:	0	Site id:	TXPLU3000066442

Map ID:	93		
Plugtrackn:	67532		
Dateentere:	11-NOV-10	Ownname:	Wal-Mart Stores, Inc.
Ownstreet:	Sam Walton Develop 2001 SE 10th St #055	Owncity:	Bentonville
Ownstate:	AR	Ownzip:	72716
Wellstreet:	I-10 and Yale St.		
Wellcity:	Houston	Wellzip:	77007
County:	Harris		
Latitude:	294627		
Lat dec:	29.774166		
Longitude:	952358		

GEOCHECK VERSION 2.1
STATE DATABASE WELL INFORMATION

Long dec:	-95.399444		
Brmod:	Magellan-315		
Gn:	65139		
Gn1:	65	Gn75:	13
Gn25:	9	Ownwellno:	MW-3
Typewater:	0	Typemon:	1
Typeinj:	0	Typedw:	0
Histdrille:	Mario Moya	Histdrllic:	4990
Histdatedr:	11-AUG-10	Histtracki:	227754
Histdiamin:	2	Histdepth:	25
Plugdate:	21-OCT-10		
Plugmeth:	No Data		
Plugopname:	M. Firouzbakht		
Plugoplic:	56052		
Plugmeth1:	0	Plugmeth2:	0
Plugmeth3:	1	Plugmeth4:	0
Plugmethot:	0	Plugvar:	Not Reported
Cdiam1:	Not Reported	Cfrom1:	Not Reported
Cto1:	Not Reported	Cdiam2:	Not Reported
Cfrom2:	Not Reported	Cto2:	Not Reported
Cdiam3:	Not Reported	Cfrom3:	Not Reported
Cto3:	Not Reported	Cbfrom1:	2
Cbto1:	25	Cbsacks1:	2 Bentonite
Cbfrom2:	0	Cbto2:	2
Cbsacks2:	1 Concrete	Cbfrom3:	Not Reported
Cbto3:	Not Reported	Cbsacks3:	Not Reported
Cbfrom4:	Not Reported	Cbto4:	Not Reported
Cbsacks4:	Not Reported	Cbfrom5:	Not Reported
Cbto5:	Not Reported	Cbsacks5:	Not Reported
Compname:	Advanced Drilling Systems, Inc.	Compstreet:	904 W. Tidwell
Compcity:	Houston	Compstate:	TX
Compzip:	77091	Nameassig:	M. Firouzbakht
Traineenam:	Not Reported	Tnum:	Not Reported
Deleted:	0	Site id:	TXPLU3000066446

Map ID:	93		
Dateentere:	13-DEC-10	Ownname:	NIWinfield, LLC
Ownstreet:	4714 Winfield Rd		
Owncity:	Houston	Ownstate:	TX
Ownzip:	77039	County:	Harris
Wellstreet:	4714 Winfield Rd		
Wellcity:	Houston	Wellzip:	77039
Own:	MW-7		
Lat dec:	29.774166		
Long dec:	-95.398888		
Elev:	0		
Brandmodel:	Magellan GPS		
Gn:	65139		
Gn1:	65	Gn75:	13
Gn25:	9	Twn:	1
Twd:	0	Twr:	0
Twrp:	0	Twrg:	0
Um:	1	Ue:	0
Ud:	0	Uin:	0
Uir:	0	Ug:	0
Uij:	0	Up:	0

GEOCHECK VERSION 2.1
STATE DATABASE WELL INFORMATION

Udw:	0	Ut:	0
Us:	0	Uf:	0
Pby:	0	Pbn:	0
Datestart:	12-OCT-10	Datecomp:	12-OCT-10
Dia1:	8	Dia1to:	62
Dia2:	Not Reported	Dia2from:	Not Reported
Dia2to:	Not Reported	Dia3:	Not Reported
Dia3from:	Not Reported	Dia3to:	Not Reported
Dmdriven:	0	Dmairrotar:	0
Dmmudrotar:	0	Dmbored:	0
Dmairham:	0	Dmcabletoo:	0
Dmjetted:	0	Dmhollowst:	1
Dmrevcirc:	0	Dmotherck:	0
Dmother:	Not Reported	Bco:	0
Bcs:	0	Bcg:	0
Bcgs:	Not Reported	Bcu:	0
Bcoc:	1	Bcot:	20/40 sand
Gpf:	Not Reported	Gpt:	Not Reported
Cemfrom1:	62	Cemto1:	30
Nosacks1:	21,sand	Cemfrom2:	30
Cemto2:	28	Nosacks2:	1,bent chips
Cemfrom3:	28	Cemto3:	0
Nosacks3:	3.5 cement	Cementmeth:	grout pump
Cementby:	MEDI	Ds:	Not Reported
Dpl:	Not Reported	Dsv:	Not Reported
Appvar:	Not Reported	Scs:	1
Scsv:	0	Scp:	0
Sca:	0	Watlev:	Not Reported
Watlevdate:	Not Reported	Artflow:	Not Reported
Wellplug48:	0	Tpturbine:	0
Tpjet:	0	Tpsubmersi:	0
Tpcylinder:	0	Tpotherck:	0
Tpother:	Not Reported	Pumpbowlde:	Not Reported
Wtpump:	0	Wtbailer:	0
Wtjetted:	0	Wtestimate:	0
Welltestyi:	Not Reported	Welltestdr:	Not Reported
Welltesthr:	Not Reported	Watqualund:	0
Watqualu 1:	0	Watertype:	Not Reported
Stratdepth:	Not Reported	Chemanaly:	0
Chemanaln:	0	Undnatural:	0
Untype:	Not Reported	Undhydro:	0
Undhaz:	0	Undotherck:	0
Undother:	Not Reported		
Undcertify:	0	Compname:	Mathers Environmental Drilling Inc.
Drllicno:	4850		
Compstreet:	12243 B. FM 529	Compcity:	Houston
Compstate:	TX	Compzip:	77041
Drillernam:	Patrick Stephens	Traineenam:	Not Reported
Tnum:	Not Reported		
Comments:	Not Reported		
Confidenti:	0	Letterrecv:	Not Reported
Deleted:	0	Insdate:	Not Reported
Site id:	TXMON3000234759		
Latitude:	29.774166		
Longitude:	-95.398888		

GEOCHECK VERSION 2.1
STATE DATABASE WELL INFORMATION

Map ID:	93		
Plugtrackn:	76276		
Dateentere:	01-SEP-11	Ownname:	OCT Heights LTD
Ownstreet:	8554 Katy Fwy, Ste 100	Owncity:	Houston
Ownstate:	TX	Ownzip:	77024
Wellstreet:	Yale St		
Wellcity:	Houston	Wellzip:	Not Reported
County:	Harris		
Latitude:	294627		
Lat dec:	29.774166		
Longitude:	952355		
Long dec:	-95.39861		
Brmod:	Garmin		
Gn:	65139		
Gn1:	65	Gn75:	13
Gn25:	9	Ownwellno:	MW-7
Typewater:	0	Typemon:	1
Typeinj:	0	Typedw:	0
Histdrille:	N/A	Histdrllic:	Not Reported
Histdatedr:	09-JAN-08	Histtracki:	Not Reported
Histdiamin:	2	Histdepth:	42
Plugdate:	21-JUL-11		
Plugmeth:	No Data		
Plugopname:	Lloyd B. Milton		
Plugoplic:	4926		
Plugmeth1:	1	Plugmeth2:	0
Plugmeth3:	0	Plugmeth4:	0
Plugmethot:	0	Plugvar:	Not Reported
Cdiam1:	2	Cfrom1:	12
Cto1:	42	Cdiam2:	Not Reported
Cfrom2:	Not Reported	Cto2:	Not Reported
Cdiam3:	Not Reported	Cfrom3:	Not Reported
Cto3:	Not Reported	Cbfrom1:	0
Cbto1:	42	Cbsacks1:	1 cement bentonite grout
Cbfrom2:	Not Reported	Cbto2:	Not Reported
Cbsacks2:	Not Reported	Cbfrom3:	Not Reported
Cbto3:	Not Reported	Cbsacks3:	Not Reported
Cbfrom4:	Not Reported	Cbto4:	Not Reported
Cbsacks4:	Not Reported	Cbfrom5:	Not Reported
Cbto5:	Not Reported	Cbsacks5:	Not Reported
Compname:	Best Drilling Services, Inc	Compstreet:	PO Box 845
Compcity:	Friendswood	Compstate:	TX
Compzip:	77549	Nameassig:	Lloyd B Milton
Traineenam:	Not Reported	Tnum:	Not Reported
Deleted:	0	Site id:	TXPLU3000075063

Map ID:	93		
Plugtrackn:	76278		
Dateentere:	01-SEP-11	Ownname:	OCT Heights LTD
Ownstreet:	8554 Katy Fwy, Ste 100	Owncity:	Houston
Ownstate:	TX	Ownzip:	77024
Wellstreet:	Yale St		
Wellcity:	Houston	Wellzip:	Not Reported
County:	Harris		
Latitude:	294627		
Lat dec:	29.774166		
Longitude:	952355		

Long dec:	-95.39861		
Brmod:	Garmin		
Gn:	65139		
Gn1:	65	Gn75:	13
Gn25:	9	Ownwellno:	MW-9
Typewater:	0	Typemon:	1
Typeinj:	0	Typedw:	0
Histdrille:	N/A	Histdrllic:	Not Reported
Histdatedr:	09-JAN-08	Histtracki:	Not Reported
Histdiamin:	2	Histdepth:	42
Plugdate:	21-JUL-11		
Plugmeth:	No Data		
Plugopname:	Lloyd B. Milton		
Plugoplic:	4926		
Plugmeth1:	1	Plugmeth2:	0
Plugmeth3:	0	Plugmeth4:	0
Plugmethot:	0	Plugvar:	Not Reported
Cdiam1:	2	Cfrom1:	7
Cto1:	42	Cdiam2:	Not Reported
Cfrom2:	Not Reported	Cto2:	Not Reported
Cdiam3:	Not Reported	Cfrom3:	Not Reported
Cto3:	Not Reported	Cbfrom1:	0
Cbto1:	42	Cbsacks1:	1 cement bentonite grout
Cbfrom2:	Not Reported	Cbto2:	Not Reported
Cbsacks2:	Not Reported	Cbfrom3:	Not Reported
Cbto3:	Not Reported	Cbsacks3:	Not Reported
Cbfrom4:	Not Reported	Cbto4:	Not Reported
Cbsacks4:	Not Reported	Cbfrom5:	Not Reported
Cbto5:	Not Reported	Cbsacks5:	Not Reported
Compname:	Best Drilling Services, Inc	Compstreet:	PO Box 845
Compcity:	Friendswood	Compstate:	TX
Compzip:	77549	Nameassig:	Lloyd B Milton
Traineenam:	Not Reported	Tnum:	Not Reported
Deleted:	0	Site id:	TXPLU3000075065

Map ID:	93		
Plugtrackn:	76277		
Dateentere:	01-SEP-11	Ownname:	OCT Heights LTD
Ownstreet:	8554 Katy Fwy, Ste 100	Owncity:	Houston
Ownstate:	TX	Ownzip:	77024
Wellstreet:	Yale St		
Wellcity:	Houston	Wellzip:	Not Reported
County:	Harris		
Latitude:	294627		
Lat dec:	29.774166		
Longitude:	952355		
Long dec:	-95.39861		
Brmod:	Garmin		
Gn:	65139		
Gn1:	65	Gn75:	13
Gn25:	9	Ownwellno:	MW-8
Typewater:	0	Typemon:	1
Typeinj:	0	Typedw:	0
Histdrille:	N/A	Histdrllic:	Not Reported
Histdatedr:	09-JAN-08	Histtracki:	Not Reported
Histdiamin:	2	Histdepth:	40

Plugdate:	21-JUL-11		
Plugmeth:	No Data		
Plugopname:	Lloyd B. Milton		
Plugoplic:	4926		
Plugmeth1:	1	Plugmeth2:	0
Plugmeth3:	0	Plugmeth4:	0
Plugmethot:	0	Plugvar:	Not Reported
Cdiam1:	2	Cfrom1:	10
Cto1:	40	Cdiam2:	Not Reported
Cfrom2:	Not Reported	Cto2:	Not Reported
Cdiam3:	Not Reported	Cfrom3:	Not Reported
Cto3:	Not Reported	Cbfrom1:	0
Cbto1:	40	Cbsacks1:	1 cement bentonite grout
Cbfrom2:	Not Reported	Cbto2:	Not Reported
Cbsacks2:	Not Reported	Cbfrom3:	Not Reported
Cbto3:	Not Reported	Cbsacks3:	Not Reported
Cbfrom4:	Not Reported	Cbto4:	Not Reported
Cbsacks4:	Not Reported	Cbfrom5:	Not Reported
Cbto5:	Not Reported	Cbsacks5:	Not Reported
Compname:	Best Drilling Services, Inc	Compstreet:	PO Box 845
Compcity:	Friendswood	Compstate:	TX
Compzip:	77549	Nameassig:	Lloyd B Milton
Traineenam:	Not Reported	Tnum:	Not Reported
Deleted:	0	Site id:	TXPLU3000075064

Map ID:	93		
Plugtrackn:	76275		
Dateentere:	01-SEP-11	Ownname:	OCT Heights LTD
Ownstreet:	8554 Katy Fwy, Ste 100	Owncity:	Houston
Ownstate:	TX	Ownzip:	77024
Wellstreet:	Yale St		
Wellcity:	Houston	Wellzip:	Not Reported
County:	Harris		
Latitude:	294627		
Lat dec:	29.774166		
Longitude:	952355		
Long dec:	-95.39861		
Brmod:	Garmin		
Gn:	65139		
Gn1:	65	Gn75:	13
Gn25:	9	Ownwellno:	MW-6
Typewater:	0	Typemon:	1
Typeinj:	0	Typedw:	0
Histdrille:	N/A	Histdrllic:	Not Reported
Histdatedr:	09-JAN-08	Histtracki:	Not Reported
Histdiamin:	2	Histdepth:	42
Plugdate:	21-JUL-11		
Plugmeth:	No Data		
Plugopname:	Lloyd B. Milton		
Plugoplic:	4926		
Plugmeth1:	1	Plugmeth2:	0
Plugmeth3:	0	Plugmeth4:	0
Plugmethot:	0	Plugvar:	Not Reported
Cdiam1:	2	Cfrom1:	12
Cto1:	42	Cdiam2:	Not Reported
Cfrom2:	Not Reported	Cto2:	Not Reported

Cdiam3:	Not Reported	Cfrom3:	Not Reported
Cto3:	Not Reported	Cbfrom1:	0
Cbto1:	42	Cbsacks1:	1 cement bentonite grout
Cbfrom2:	Not Reported	Cbto2:	Not Reported
Cbsacks2:	Not Reported	Cbfrom3:	Not Reported
Cbto3:	Not Reported	Cbsacks3:	Not Reported
Cbfrom4:	Not Reported	Cbto4:	Not Reported
Cbsacks4:	Not Reported	Cbfrom5:	Not Reported
Cbto5:	Not Reported	Cbsacks5:	Not Reported
Compname:	Best Drilling Services, Inc	Compstreet:	PO Box 845
Compcity:	Friendswood	Compstate:	TX
Compzip:	77549	Nameassig:	Lloyd B Milton
Traineenam:	Not Reported	Tnum:	Not Reported
Deleted:	0	Site id:	TXPLU3000075062

Map ID:	93		
Plugtrackn:	76274		
Dateentere:	01-SEP-11	Ownname:	OCT Heights LTD
Ownstreet:	8554 Katy Fwy, Ste 100	Owncity:	Houston
Ownstate:	TX	Ownzip:	77024
Wellstreet:	Yale St		
Wellcity:	Houston	Wellzip:	Not Reported
County:	Harris		
Latitude:	294627		
Lat dec:	29.774166		
Longitude:	952355		
Long dec:	-95.39861		
Brmod:	Garmin		
Gn:	65139		
Gn1:	65	Gn75:	13
Gn25:	9	Ownwellno:	MW-5
Typewater:	0	Typemon:	1
Typeinj:	0	Typedw:	0
Histdrille:	N/A	Histdrllic:	Not Reported
Histdatedr:	09-JAN-08	Histtracki:	Not Reported
Histdiamin:	2	Histdepth:	40
Plugdate:	21-JUL-11		
Plugmeth:	No Data		
Plugopname:	Lloyd B. Milton		
Plugoplic:	4926		
Plugmeth1:	1	Plugmeth2:	0
Plugmeth3:	0	Plugmeth4:	0
Plugmethot:	0	Plugvar:	Not Reported
Cdiam1:	2	Cfrom1:	10
Cto1:	40	Cdiam2:	Not Reported
Cfrom2:	Not Reported	Cto2:	Not Reported
Cdiam3:	Not Reported	Cfrom3:	Not Reported
Cto3:	Not Reported	Cbfrom1:	0
Cbto1:	40	Cbsacks1:	1 cement bentonite grout
Cbfrom2:	Not Reported	Cbto2:	Not Reported
Cbsacks2:	Not Reported	Cbfrom3:	Not Reported
Cbto3:	Not Reported	Cbsacks3:	Not Reported
Cbfrom4:	Not Reported	Cbto4:	Not Reported
Cbsacks4:	Not Reported	Cbfrom5:	Not Reported
Cbto5:	Not Reported	Cbsacks5:	Not Reported
Compname:	Best Drilling Services, Inc	Compstreet:	PO Box 845

Compcity:	Friendswood	Compstate:	TX
Compzip:	77549	Nameassig:	Lloyd B Milton
Traineenam:	Not Reported	Tnum:	Not Reported
Deleted:	0	Site id:	TXPLU3000075061

Map ID:	93		
Plugtrackn:	76273		
Dateentere:	01-SEP-11	Ownname:	OCT Heights LTD
Ownstreet:	8554 Katy Fwy, Ste 100	Owncity:	Houston
Ownstate:	TX	Ownzip:	77024
Wellstreet:	Yale St		
Wellcity:	Houston	Wellzip:	Not Reported
County:	Harris		
Latitude:	294627		
Lat dec:	29.774166		
Longitude:	952355		
Long dec:	-95.39861		
Brmod:	Garmin		
Gn:	65139		
Gn1:	65	Gn75:	13
Gn25:	9	Ownwellno:	MW-4
Typewater:	0	Typemon:	1
Typeinj:	0	Typedw:	0
Histdrille:	N/A	Histdrllic:	Not Reported
Histdatedr:	09-JAN-08	Histtracki:	Not Reported
Histdiamin:	2	Histdepth:	42
Plugdate:	21-JUL-11		
Plugmeth:	No Data		
Plugopname:	Lloyd B. Milton		
Plugoplic:	4926		
Plugmeth1:	1	Plugmeth2:	0
Plugmeth3:	0	Plugmeth4:	0
Plugmethot:	0	Plugvar:	Not Reported
Cdiam1:	2	Cfrom1:	15
Cto1:	42	Cdiam2:	Not Reported
Cfrom2:	Not Reported	Cto2:	Not Reported
Cdiam3:	Not Reported	Cfrom3:	Not Reported
Cto3:	Not Reported	Cbfrom1:	0
Cbto1:	42	Cbsacks1:	1 cement bentonite grout
Cbfrom2:	Not Reported	Cbto2:	Not Reported
Cbsacks2:	Not Reported	Cbfrom3:	Not Reported
Cbto3:	Not Reported	Cbsacks3:	Not Reported
Cbfrom4:	Not Reported	Cbto4:	Not Reported
Cbsacks4:	Not Reported	Cbfrom5:	Not Reported
Cbto5:	Not Reported	Cbsacks5:	Not Reported
Compname:	Best Drilling Services, Inc	Compstreet:	PO Box 845
Compcity:	Friendswood	Compstate:	TX
Compzip:	77549	Nameassig:	Lloyd B Milton
Traineenam:	Not Reported	Tnum:	Not Reported
Deleted:	0	Site id:	TXPLU3000075060

GEOCHECK VERSION 2.1
STATE DATABASE WELL INFORMATION

Map ID:	93		
Plugtrackn:	76272		
Dateentere:	01-SEP-11	Ownname:	OCT Heights LTD
Ownstreet:	8554 Katy Fwy, Ste 100	Owncity:	Houston
Ownstate:	TX	Ownzip:	77024
Wellstreet:	Yale St		
Wellcity:	Houston	Wellzip:	Not Reported
County:	Harris		
Latitude:	294627		
Lat dec:	29.774166		
Longitude:	952355		
Long dec:	-95.39861		
Brmod:	Garmin		
Gn:	65139		
Gn1:	65	Gn75:	13
Gn25:	9	Ownwellno:	MW-2
Typewater:	0	Typemon:	1
Typeinj:	0	Typedw:	0
Histdrille:	N/A	Histdrllic:	Not Reported
Histdatedr:	09-JAN-08	Histtracki:	Not Reported
Histdiamin:	2	Histdepth:	42
Plugdate:	21-JUL-11		
Plugmeth:	No Data		
Plugopname:	Lloyd B. Milton		
Plugoplic:	4926		
Plugmeth1:	1	Plugmeth2:	0
Plugmeth3:	0	Plugmeth4:	0
Plugmethot:	0	Plugvar:	Not Reported
Cdiam1:	2	Cfrom1:	7
Cto1:	42	Cdiam2:	Not Reported
Cfrom2:	Not Reported	Cto2:	Not Reported
Cdiam3:	Not Reported	Cfrom3:	Not Reported
Cto3:	Not Reported	Cbfrom1:	0
Cbto1:	42	Cbsacks1:	1 cement bentonite grout
Cbfrom2:	Not Reported	Cbto2:	Not Reported
Cbsacks2:	Not Reported	Cbfrom3:	Not Reported
Cbto3:	Not Reported	Cbsacks3:	Not Reported
Cbfrom4:	Not Reported	Cbto4:	Not Reported
Cbsacks4:	Not Reported	Cbfrom5:	Not Reported
Cbto5:	Not Reported	Cbsacks5:	Not Reported
Compname:	Best Drilling Services, Inc	Compstreet:	PO Box 845
Compcity:	Friendswood	Compstate:	TX
Compzip:	77549	Nameassig:	Lloyd B Milton
Traineenam:	Not Reported	Tnum:	Not Reported
Deleted:	0	Site id:	TXPLU3000075059

Map ID:	96		
Dateentere:	08-MAY-12	Ownname:	Valero
Ownstreet:	One Valero Way		
Owncity:	San Antonio	Ownstate:	TX
Ownzip:	78249	County:	Harris
Wellstreet:	1421 Durham		
Wellcity:	Houston	Wellzip:	77077
Own:	MW-3		
Lat dec:	29.77361		
Long dec:	-95.410555		
Elev:	0		

GEOCHECK VERSION 2.1
STATE DATABASE WELL INFORMATION

Brandmodel:	Not Reported		
Gn:	65139		
Gn1:	65	Gn75:	13
Gn25:	9	Twn:	1
Twd:	0	Twr:	0
Twrp:	0	Twrg:	0
Um:	1	Ue:	0
Ud:	0	Uin:	0
Uir:	0	Ug:	0
Uij:	0	Up:	0
Udw:	0	Ut:	0
Us:	0	Uf:	0
Pby:	0	Pbn:	0
Datestart:	03-APR-12	Datecomp:	03-APR-12
Dia1:	8	Dia1to:	25
Dia2:	Not Reported	Dia2from:	Not Reported
Dia2to:	Not Reported	Dia3:	Not Reported
Dia3from:	Not Reported	Dia3to:	Not Reported
Dmdriven:	0	Dmairrotar:	0
Dmmudrotar:	0	Dmbored:	0
Dmairham:	0	Dmcabletoo:	0
Dmjetted:	0	Dmhollowst:	1
Dmrevcirc:	0	Dmotherck:	0
Dmother:	Not Reported	Bco:	0
Bcs:	0	Bcg:	1
Bcgs:	20/40	Bcu:	0
Bcoc:	0	Bcot:	Not Reported
Gpf:	3	Gpt:	25
Cemfrom1:	25	Cemto1:	3
Nosacks1:	Sand	Cemfrom2:	3
Cemto2:	1	Nosacks2:	.5 bentonite
Cemfrom3:	1	Cemto3:	0
Nosacks3:	.5 concrete mix	Cementmeth:	TCEQ Standards
Cementby:	Best Drilling Services, Inc.	Ds:	Not Reported
Dpl:	Not Reported	Dsv:	Not Reported
Appvar:	Not Reported	Scs:	1
Scsv:	0	Scp:	0
Sca:	0	Watlev:	Not Reported
Watlevdate:	Not Reported	Artflow:	Not Reported
Wellplug48:	0	Tpturbine:	0
Tpjet:	0	Tpsubmersi:	0
Tpcylinder:	0	Tpotherck:	0
Tpother:	Not Reported	Pumpbowlde:	Not Reported
Wtpump:	0	Wtbailer:	0
Wtjetted:	0	Wtestimate:	0
Welltestyi:	Not Reported	Welltestdr:	Not Reported
Welltesthr:	Not Reported	Watqualund:	0
Watqualu 1:	0	Watertype:	Not Reported
Stratdepth:	Not Reported	Chemanaly:	0
Chemanaln:	0	Undnatural:	0
Untype:	Not Reported	Undhydro:	0
Undhaz:	0	Undotherck:	0
Undother:	Not Reported		
Undcertify:	0	Compname:	Best Drilling Services, Inc.
Drllicno:	5036		
Compstreet:	P.O. Box 845	Compcity:	Friendswood
Compstate:	TX	Compzip:	77549
Drillernam:	Alfredo Palacios	Traineenam:	Not Reported
Tnum:	Not Reported		
Comments:	Not Reported		

GEOCHECK VERSION 2.1
STATE DATABASE WELL INFORMATION

Confidenti:	0	Letterrecv:	Not Reported
Deleted:	0	Insdate:	Not Reported
Site id:	TXMON3000282433		
Latitude:	29.77361		
Longitude:	-95.410555		

Map ID:	96		
Dateentere:	08-MAY-12	Ownname:	Valero
Ownstreet:	One Valero Way		
Owncity:	San Antonio	Ownstate:	TX
Ownzip:	78249	County:	Harris
Wellstreet:	1421 Durham		
Wellcity:	Houston	Wellzip:	77077
Own:	MW-4		
Lat dec:	29.77361		
Long dec:	-95.410555		
Elev:	0		
Brandmodel:	Not Reported		
Gn:	65139		
Gn1:	65	Gn75:	13
Gn25:	9	Twn:	1
Twd:	0	Twr:	0
Twrp:	0	Twrg:	0
Um:	1	Ue:	0
Ud:	0	Uin:	0
Uir:	0	Ug:	0
Uij:	0	Up:	0
Udw:	0	Ut:	0
Us:	0	Uf:	0
Pby:	0	Pbn:	0
Datestart:	03-APR-12	Datecomp:	03-APR-12
Dia1:	8	Dia1to:	25
Dia2:	Not Reported	Dia2from:	Not Reported
Dia2to:	Not Reported	Dia3:	Not Reported
Dia3from:	Not Reported	Dia3to:	Not Reported
Dmdriven:	0	Dmairrotar:	0
Dmmudrotar:	0	Dmbored:	0
Dmairham:	0	Dmcabletoo:	0
Dmjetted:	0	Dmhollowst:	1
Dmrevcirc:	0	Dmotherck:	0
Dmother:	Not Reported	Bco:	0
Bcs:	0	Bcg:	1
Bcgs:	20/40	Bcu:	0
Bcoc:	0	Bcot:	Not Reported
Gpf:	3	Gpt:	25
Cemfrom1:	25	Cemto1:	3
Nosacks1:	Sand	Cemfrom2:	3
Cemto2:	1	Nosacks2:	.5 bentonite
Cemfrom3:	1	Cemto3:	0
Nosacks3:	.5 concrete mix	Cementmeth:	TCEQ Standards
Cementby:	Best Drilling Services, Inc.	Ds:	Not Reported
Dpl:	Not Reported	Dsv:	Not Reported
Appvar:	Not Reported	Scs:	1
Scsv:	0	Scp:	0
Sca:	0	Watlev:	Not Reported
Watlevdate:	Not Reported	Artflow:	Not Reported
Wellplug48:	0	Tpturbine:	0

GEOCHECK VERSION 2.1
STATE DATABASE WELL INFORMATION

Tpjet:	0	Tpsubmersi:	0
Tpcylinder:	0	Tpotherck:	0
Tpother:	Not Reported	Pumpbowlde:	Not Reported
Wtpump:	0	Wtbailer:	0
Wtjetted:	0	Wtestimate:	0
Welltestyi:	Not Reported	Welltestdr:	Not Reported
Welltesthr:	Not Reported	Watqualund:	0
Watqualu 1:	0	Watertype:	Not Reported
Stratdepth:	Not Reported	Chemanaly:	0
Chemanaln:	0	Undnatural:	0
Untype:	Not Reported	Undhydro:	0
Undhaz:	0	Undotherck:	0
Undother:	Not Reported		
Undcertify:	0	Compname:	Best Drilling Services, Inc.
Drllicno:	5036		
Compstreet:	P.O. Box 845	Compcity:	Friendswood
Compstate:	TX	Compzip:	77549
Drillernam:	Alfredo Palacios	Traineenam:	Not Reported
Tnum:	Not Reported		
Comments:	Not Reported		
Confidenti:	0	Letterrecv:	Not Reported
Deleted:	0	Insdate:	Not Reported
Site id:	TXMON3000282432		
Latitude:	29.77361		
Longitude:	-95.410555		

Map ID:	96		
Dateentere:	08-MAY-12	Ownname:	Valero
Ownstreet:	One Valero Way		
Owncity:	San Antonio	Ownstate:	TX
Ownzip:	78249	County:	Harris
Wellstreet:	1421 Durham		
Wellcity:	Houston	Wellzip:	77077
Own:	MW-1		
Lat dec:	29.77361		
Long dec:	-95.410555		
Elev:	0		
Brandmodel:	Not Reported		
Gn:	65139		
Gn1:	65	Gn75:	13
Gn25:	9	Twn:	1
Twd:	0	Twr:	0
Twrp:	0	Twrg:	0
Um:	1	Ue:	0
Ud:	0	Uin:	0
Uir:	0	Ug:	0
Uij:	0	Up:	0
Udw:	0	Ut:	0
Us:	0	Uf:	0
Pby:	0	Pbn:	0
Datestart:	03-APR-12	Datecomp:	03-APR-12
Dia1:	8	Dia1to:	25
Dia2:	Not Reported	Dia2from:	Not Reported
Dia2to:	Not Reported	Dia3:	Not Reported
Dia3from:	Not Reported	Dia3to:	Not Reported
Dmdriven:	0	Dmairrotar:	0
Dmmudrotar:	0	Dmbored:	0

GEOCHECK VERSION 2.1
STATE DATABASE WELL INFORMATION

Dmairham:	0	Dmcabletoo:	0
Dmjetted:	0	Dmhollowst:	1
Dmrevcirc:	0	Dmotherck:	0
Dmother:	Not Reported	Bco:	0
Bcs:	0	Bcg:	1
Bcgs:	20/40	Bcu:	0
Bcoc:	0	Bcot:	Not Reported
Gpf:	3	Gpt:	25
Cemfrom1:	25	Cemto1:	3
Nosacks1:	Sand	Cemfrom2:	3
Cemto2:	1	Nosacks2:	.5 bentonite
Cemfrom3:	1	Cemto3:	0
Nosacks3:	.5 concrete mix	Cementmeth:	TCEQ Standards
Cementby:	Best Drilling Services, Inc.	Ds:	Not Reported
Dpl:	Not Reported	Dsv:	Not Reported
Appvar:	Not Reported	Scs:	1
Scsv:	0	Scp:	0
Sca:	0	Watlev:	Not Reported
Watlevdate:	Not Reported	Artflow:	Not Reported
Wellplug48:	0	Tpturbine:	0
Tpjet:	0	Tpsubmersi:	0
Tpcylinder:	0	Tpotherck:	0
Tpother:	Not Reported	Pumpbowlde:	Not Reported
Wtpump:	0	Wtbailer:	0
Wtjetted:	0	Wtestimate:	0
Welltestyi:	Not Reported	Welltestdr:	Not Reported
Welltesthr:	Not Reported	Watqualund:	0
Watqualu 1:	0	Watertype:	Not Reported
Stratdepth:	Not Reported	Chemanaly:	0
Chemanaln:	0	Undnatural:	0
Untype:	Not Reported	Undhydro:	0
Undhaz:	0	Undotherck:	0
Undother:	Not Reported		
Undcertify:	0	Compname:	Best Drilling Services, Inc.
Drllicno:	5036		
Compstreet:	P.O. Box 845	Compcity:	Friendswood
Compstate:	TX	Compzip:	77549
Drillernam:	Alfredo Palacios	Traineenam:	Not Reported
Tnum:	Not Reported		
Comments:	Not Reported		
Confidenti:	0	Letterrecv:	Not Reported
Deleted:	0	Insdate:	Not Reported
Site id:	TXMON3000282437		
Latitude:	29.77361		
Longitude:	-95.410555		

Map ID:	96		
Dateentere:	08-MAY-12	Ownname:	Valero
Ownstreet:	One Valero Way		
Owncity:	San Antonio	Ownstate:	TX
Ownzip:	78249	County:	Harris
Wellstreet:	1421 Durham		
Wellcity:	Houston	Wellzip:	77077
Own:	MW-2		
Lat dec:	29.77361		
Long dec:	-95.410555		
Elev:	0		

GEOCHECK VERSION 2.1
STATE DATABASE WELL INFORMATION

Brandmodel:	Not Reported		
Gn:	65139		
Gn1:	65	Gn75:	13
Gn25:	9	Twn:	1
Twd:	0	Twr:	0
Twrp:	0	Twrg:	0
Um:	1	Ue:	0
Ud:	0	Uin:	0
Uir:	0	Ug:	0
Uij:	0	Up:	0
Udw:	0	Ut:	0
Us:	0	Uf:	0
Pby:	0	Pbn:	0
Datestart:	03-APR-12	Datecomp:	03-APR-12
Dia1:	8	Dia1to:	25
Dia2:	Not Reported	Dia2from:	Not Reported
Dia2to:	Not Reported	Dia3:	Not Reported
Dia3from:	Not Reported	Dia3to:	Not Reported
Dmdriven:	0	Dmairrotar:	0
Dmmudrotar:	0	Dmbored:	0
Dmairham:	0	Dmcabletoo:	0
Dmjetted:	0	Dmhollowst:	1
Dmrevcirc:	0	Dmotherck:	0
Dmother:	Not Reported	Bco:	0
Bcs:	0	Bcg:	1
Bcgs:	20/40	Bcu:	0
Bcoc:	0	Bcot:	Not Reported
Gpf:	3	Gpt:	25
Cemfrom1:	25	Cemto1:	3
Nosacks1:	Sand	Cemfrom2:	3
Cemto2:	1	Nosacks2:	.5 bentonite
Cemfrom3:	1	Cemto3:	0
Nosacks3:	.5 concrete mix	Cementmeth:	TCEQ Standards
Cementby:	Best Drilling Services, Inc.	Ds:	Not Reported
Dpl:	Not Reported	Dsv:	Not Reported
Appvar:	Not Reported	Scs:	1
Scsv:	0	Scp:	0
Sca:	0	Watlev:	Not Reported
Watlevdate:	Not Reported	Artflow:	Not Reported
Wellplug48:	0	Tpturbine:	0
Tpjet:	0	Tpsubmersi:	0
Tpcylinder:	0	Tpotherck:	0
Tpother:	Not Reported	Pumpbowlde:	Not Reported
Wtpump:	0	Wtbailer:	0
Wtjetted:	0	Wtestimate:	0
Welltestyi:	Not Reported	Welltestdr:	Not Reported
Welltesthr:	Not Reported	Watqualund:	0
Watqualu 1:	0	Watertype:	Not Reported
Stratdepth:	Not Reported	Chemanaly:	0
Chemanaln:	0	Undnatural:	0
Untype:	Not Reported	Undhydro:	0
Undhaz:	0	Undotherck:	0
Undother:	Not Reported		
Undcertify:	0	Compname:	Best Drilling Services, Inc.
Drllicno:	5036		
Compstreet:	P.O. Box 845	Compcity:	Friendswood
Compstate:	TX	Compzip:	77549
Drillernam:	Alfredo Palacios	Traineenam:	Not Reported
Tnum:	Not Reported		
Comments:	Not Reported		

Confidenti:	0	Letterrecv:	Not Reported
Deleted:	0	Insdate:	Not Reported
Site id:	TXMON3000282434		
Latitude:	29.77361		
Longitude:	-95.410555		

Map ID:	97		
Plugtrackn:	73421		
Dateentere:	05-JUL-11	Ownname:	Washington Pointe Apts.
Ownstreet:	3990 Washington Ave.	Owncity:	Houston
Ownstate:	TX	Ownzip:	Not Reported
Wellstreet:	3990 Washington Ave.		
Wellcity:	Houston	Wellzip:	Not Reported
County:	Harris		
Latitude:	294624		
Lat dec:	29.773332		
Longitude:	952357		
Long dec:	-95.399166		
Brmod:	Magellan GPS		
Gn:	65139		
Gn1:	65	Gn75:	13
Gn25:	9	Ownwellno:	MW-10
Typewater:	0	Typemon:	1
Typeinj:	0	Typedw:	0
Histdrille:	Joshua Crow	Histdrllic:	58337
Histdatedr:	16-DEC-08	Histtracki:	168289
Histdiamin:	8.25	Histdepth:	24
Plugdate:	29-JUN-11		
Plugmeth:	No Data		
Plugopname:	Shannon Mathers		
Plugoplic:	54933		
Plugmeth1:	0	Plugmeth2:	0
Plugmeth3:	1	Plugmeth4:	0
Plugmethot:	0	Plugvar:	Not Reported
Cdiam1:	2	Cfrom1:	0
Cto1:	0	Cdiam2:	Not Reported
Cfrom2:	Not Reported	Cto2:	Not Reported
Cdiam3:	Not Reported	Cfrom3:	Not Reported
Cto3:	Not Reported	Cbfrom1:	24
Cbto1:	2	Cbsacks1:	3.5
Cbfrom2:	2	Cbto2:	0
Cbsacks2:	.5,cement	Cbfrom3:	Not Reported
Cbto3:	Not Reported	Cbsacks3:	Not Reported
Cbfrom4:	Not Reported	Cbto4:	Not Reported
Cbsacks4:	Not Reported	Cbfrom5:	Not Reported
Cbto5:	Not Reported	Cbsacks5:	Not Reported
Compname:	Mathers Environmental Drilling Inc	Compstreet:	12243 B. FM 529
Compcity:	Houston	Compstate:	TX
Compzip:	77041	Nameassig:	Shannon Mathers
Traineenam:	Not Reported	Tnum:	Not Reported
Deleted:	0	Site id:	TXPLU3000072240

GEOCHECK VERSION 2.1
STATE DATABASE WELL INFORMATION

Map ID:	97		
Plugtrackn:	73420		
Dateentere:	05-JUL-11	Ownname:	Washington Pointe Apts.
Ownstreet:	3990 Washington Ave.	Owncity:	Houston
Ownstate:	TX	Ownzip:	Not Reported
Wellstreet:	3990 Washington Ave.		
Wellcity:	Houston	Wellzip:	Not Reported
County:	Harris		
Latitude:	294624		
Lat dec:	29.773332		
Longitude:	952357		
Long dec:	-95.399166		
Brmod:	Magellan GPS		
Gn:	65139		
Gn1:	65	Gn75:	13
Gn25:	9	Ownwellno:	MW-9
Typewater:	0	Typemon:	1
Typeinj:	0	Typedw:	0
Histdrille:	Joshua Crow	Histdrllic:	58337
Histdatedr:	02-JUL-08	Histtracki:	168287
Histdiamin:	8.25	Histdepth:	30
Plugdate:	29-JUN-11		
Plugmeth:	No Data		
Plugopname:	Shannon Mathers		
Plugoplic:	54933		
Plugmeth1:	0	Plugmeth2:	0
Plugmeth3:	1	Plugmeth4:	0
Plugmethot:	0	Plugvar:	Not Reported
Cdiam1:	2	Cfrom1:	0
Cto1:	0	Cdiam2:	Not Reported
Cfrom2:	Not Reported	Cto2:	Not Reported
Cdiam3:	Not Reported	Cfrom3:	Not Reported
Cto3:	Not Reported	Cbfrom1:	30
Cbto1:	2	Cbsacks1:	4.5
Cbfrom2:	2	Cbto2:	0
Cbsacks2:	.5,cement	Cbfrom3:	Not Reported
Cbto3:	Not Reported	Cbsacks3:	Not Reported
Cbfrom4:	Not Reported	Cbto4:	Not Reported
Cbsacks4:	Not Reported	Cbfrom5:	Not Reported
Cbto5:	Not Reported	Cbsacks5:	Not Reported
Compname:	Mathers Environmental Drilling Inc	Compstreet:	12243 B. FM 529
Compcity:	Houston	Compstate:	TX
Compzip:	77041	Nameassig:	Shannon Mathers
Traineenam:	Not Reported	Tnum:	Not Reported
Deleted:	0	Site id:	TXPLU3000072239

Map ID:	97		
Plugtrackn:	73419		
Dateentere:	05-JUL-11	Ownname:	Washington Pointe Apts.
Ownstreet:	3990 Washington Ave.	Owncity:	Houston
Ownstate:	TX	Ownzip:	Not Reported
Wellstreet:	3990 Washington Ave.		
Wellcity:	Houston	Wellzip:	Not Reported
County:	Harris		
Latitude:	294624		
Lat dec:	29.773332		
Longitude:	952357		

Long dec:	-95.399166		
Brmod:	Magellan GPS		
Gn:	65139		
Gn1:	65	Gn75:	13
Gn25:	9	Ownwellno:	MW-8
Typewater:	0	Typemon:	1
Typeinj:	0	Typedw:	0
Histdrille:	Shawn Mathers	Histdrllic:	54308
Histdatedr:	08-AUG-06	Histtracki:	101493
Histdiamin:	8	Histdepth:	25
Plugdate:	29-JUN-11		
Plugmeth:	No Data		
Plugopname:	Shannon Mathers		
Plugoplic:	54933		
Plugmeth1:	0	Plugmeth2:	0
Plugmeth3:	1	Plugmeth4:	0
Plugmethot:	0	Plugvar:	Not Reported
Cdiam1:	2	Cfrom1:	0
Cto1:	0	Cdiam2:	Not Reported
Cfrom2:	Not Reported	Cto2:	Not Reported
Cdiam3:	Not Reported	Cfrom3:	Not Reported
Cto3:	Not Reported	Cbfrom1:	25
Cbto1:	2	Cbsacks1:	3.5
Cbfrom2:	2	Cbto2:	0
Cbsacks2:	.5,cement	Cbfrom3:	Not Reported
Cbto3:	Not Reported	Cbsacks3:	Not Reported
Cbfrom4:	Not Reported	Cbto4:	Not Reported
Cbsacks4:	Not Reported	Cbfrom5:	Not Reported
Cbto5:	Not Reported	Cbsacks5:	Not Reported
Compname:	Mathers Environmental Drilling Inc	Compstreet:	12243 B. FM 529
Compcity:	Houston	Compstate:	TX
Compzip:	77041	Nameassig:	Shannon Mathers
Traineenam:	Not Reported	Tnum:	Not Reported
Deleted:	0	Site id:	TXPLU3000072238

Map ID:	97		
Dateentere:	05-JAN-07	Ownname:	The Morgan Group Inc.
Ownstreet:	5606 S. Rice Ave.		
Owncity:	Houston	Ownstate:	TX
Ownzip:	77081	County:	Harris
Wellstreet:	NE corner of Washington/Leverkuhn		
Wellcity:	Houston	Wellzip:	Not Reported
Own:	MW-8		
Lat dec:	29.773332		
Long dec:	-95.399166		
Elev:	0		
Brandmodel:	Magellan Blazer GPS		
Gn:	65139		
Gn1:	65	Gn75:	13
Gn25:	9	Twn:	1
Twd:	0	Twr:	0
Twrp:	0	Twrg:	0
Um:	1	Ue:	0
Ud:	0	Uin:	0
Uir:	0	Ug:	0
Uij:	0	Up:	0

GEOCHECK VERSION 2.1
STATE DATABASE WELL INFORMATION

Udw:	0	Ut:	0
Us:	0	Uf:	0
Pby:	0	Pbn:	0
Datestart:	08-AUG-06	Datecomp:	08-AUG-06
Dia1:	8	Dia1to:	25
Dia2:	Not Reported	Dia2from:	Not Reported
Dia2to:	Not Reported	Dia3:	Not Reported
Dia3from:	Not Reported	Dia3to:	Not Reported
Dmdriven:	0	Dmairrotar:	0
Dmmudrotar:	0	Dmbored:	0
Dmairham:	0	Dmcabletoo:	0
Dmjetted:	0	Dmhollowst:	1
Dmrevcirc:	0	Dmotherck:	0
Dmother:	Not Reported	Bco:	0
Bcs:	0	Bcg:	0
Bcgs:	Not Reported	Bcu:	0
Bcoc:	1	Bcot:	20/40 sand
Gpf:	Not Reported	Gpt:	Not Reported
Cemfrom1:	25	Cemto1:	3
Nosacks1:	12,sand	Cemfrom2:	3
Cemto2:	1	Nosacks2:	1,bentonite
Cemfrom3:	1	Cemto3:	0
Nosacks3:	1,concrete	Cementmeth:	Handmix
Cementby:	MEDI	Ds:	Not Reported
Dpl:	Not Reported	Dsv:	Not Reported
Appvar:	Not Reported	Scs:	1
Scsv:	0	Scp:	0
Sca:	0	Watlev:	Not Reported
Watlevdate:	Not Reported	Artflow:	Not Reported
Wellplug48:	0	Tpturbine:	0
Tpjet:	0	Tpsubmersi:	0
Tpcylinder:	0	Tpotherck:	0
Tpother:	Not Reported	Pumpbowlde:	Not Reported
Wtpump:	0	Wtbailer:	0
Wtjetted:	0	Wtestimate:	0
Welltestyi:	Not Reported	Welltestdr:	Not Reported
Welltesthr:	Not Reported	Watqualund:	0
Watqualu 1:	0	Watertype:	Not Reported
Stratdepth:	Not Reported	Chemanaly:	0
Chemanaln:	0	Undnatural:	0
Untype:	Not Reported	Undhydro:	0
Undhaz:	0	Undotherck:	0
Undother:	Not Reported		
Undcertify:	0	Compname:	Mathers Environmental Drilling Inc.
Drllicno:	54308		
Compstreet:	12245 E. FM 529	Compcity:	Houston
Compstate:	TX	Compzip:	77041
Drillernam:	Shawn Mathers	Traineenam:	Not Reported
Tnum:	Not Reported		
Comments:	Not Reported		
Confidenti:	0	Letterrecv:	Not Reported
Deleted:	0	Insdate:	Not Reported
Site id:	TXMON3000100033		
Latitude:	29.773332		
Longitude:	-95.399166		

GEOCHECK VERSION 2.1
STATE DATABASE WELL INFORMATION

Map ID:	97		
Plugtrackn:	73422		
Dateentere:	05-JUL-11	Ownname:	Washington Pointe Apts.
Ownstreet:	3990 Washington Ave.	Owncity:	Houston
Ownstate:	TX	Ownzip:	Not Reported
Wellstreet:	3990 Washington Ave.		
Wellcity:	Houston	Wellzip:	Not Reported
County:	Harris		
Latitude:	294624		
Lat dec:	29.773332		
Longitude:	952357		
Long dec:	-95.399166		
Brmod:	Magellan GPS		
Gn:	65139		
Gn1:	65	Gn75:	13
Gn25:	9	Ownwellno:	MW-11
Typewater:	0	Typemon:	1
Typeinj:	0	Typedw:	0
Histdrille:	Joshua Crow	Histdrllic:	58337
Histdatedr:	16-DEC-08	Histtracki:	168292
Histdiamin:	8.25	Histdepth:	32
Plugdate:	29-JUN-11		
Plugmeth:	No Data		
Plugopname:	Shannon Mathers		
Plugoplic:	54933		
Plugmeth1:	0	Plugmeth2:	0
Plugmeth3:	1	Plugmeth4:	0
Plugmethot:	0	Plugvar:	Not Reported
Cdiam1:	2	Cfrom1:	0
Cto1:	0	Cdiam2:	Not Reported
Cfrom2:	Not Reported	Cto2:	Not Reported
Cdiam3:	Not Reported	Cfrom3:	Not Reported
Cto3:	Not Reported	Cbfrom1:	32
Cbto1:	2	Cbsacks1:	4.5
Cbfrom2:	2	Cbto2:	0
Cbsacks2:	.5,cement	Cbfrom3:	Not Reported
Cbto3:	Not Reported	Cbsacks3:	Not Reported
Cbfrom4:	Not Reported	Cbto4:	Not Reported
Cbsacks4:	Not Reported	Cbfrom5:	Not Reported
Cbto5:	Not Reported	Cbsacks5:	Not Reported
Compname:	Mathers Environmental Drilling Inc	Compstreet:	12243 B. FM 529
Compcity:	Houston	Compstate:	TX
Compzip:	77041	Nameassig:	Shannon Mathers
Traineenam:	Not Reported	Tnum:	Not Reported
Deleted:	0	Site id:	TXPLU3000072241

Map ID:	97		
Plugtrackn:	73418		
Dateentere:	05-JUL-11	Ownname:	Washington Pointe Apts.
Ownstreet:	3990 Washington Ave.	Owncity:	Houston
Ownstate:	TX	Ownzip:	Not Reported
Wellstreet:	3990 Washington Ave.		
Wellcity:	Houston	Wellzip:	Not Reported
County:	Harris		
Latitude:	294623		
Lat dec:	29.773054		
Longitude:	952357		

Long dec:	-95.399166		
Brmod:	Magellan GPS		
Gn:	65139		
Gn1:	65	Gn75:	13
Gn25:	9	Ownwellno:	MW-7
Typewater:	0	Typemon:	1
Typeinj:	0	Typedw:	0
Histdrille:	Pat Stephens	Histdrllic:	4850
Histdatedr:	08-AUG-06	Histtracki:	101502
Histdiamin:	8	Histdepth:	25
Plugdate:	29-JUN-11		
Plugmeth:	No Data		
Plugopname:	Shannon Mathers		
Plugoplic:	54933		
Plugmeth1:	0	Plugmeth2:	0
Plugmeth3:	1	Plugmeth4:	0
Plugmethot:	0	Plugvar:	Not Reported
Cdiam1:	2	Cfrom1:	0
Cto1:	0	Cdiam2:	Not Reported
Cfrom2:	Not Reported	Cto2:	Not Reported
Cdiam3:	Not Reported	Cfrom3:	Not Reported
Cto3:	Not Reported	Cbfrom1:	25
Cbto1:	2	Cbsacks1:	3.5
Cbfrom2:	2	Cbto2:	0
Cbsacks2:	.5,cement	Cbfrom3:	Not Reported
Cbto3:	Not Reported	Cbsacks3:	Not Reported
Cbfrom4:	Not Reported	Cbto4:	Not Reported
Cbsacks4:	Not Reported	Cbfrom5:	Not Reported
Cbto5:	Not Reported	Cbsacks5:	Not Reported
Compname:	Mathers Environmental Drilling Inc	Compstreet:	12243 B. FM 529
Compcity:	Houston	Compstate:	TX
Compzip:	77041	Nameassig:	Shannon Mathers
Traineenam:	Not Reported	Tnum:	Not Reported
Deleted:	0	Site id:	TXPLU3000072237

Map ID:	97		
Plugtrackn:	35561		
Dateentere:	05-JAN-07	Ownname:	The Morgan Group Inc.
Ownstreet:	5606 S. Rice Ave.	Owncity:	Houston
Ownstate:	TX	Ownzip:	77081
Wellstreet:	NE Corner of Washington/Leverkuhn		
Wellcity:	Houston	Wellzip:	Not Reported
County:	Harris		
Latitude:	294623		
Lat dec:	29.773054		
Longitude:	952357		
Long dec:	-95.399166		
Brmod:	Magellan Blazer GPS		
Gn:	65139		
Gn1:	65	Gn75:	13
Gn25:	9	Ownwellno:	MW-5
Typewater:	0	Typemon:	1
Typeinj:	0	Typedw:	0
Histdrille:	Patrick Stephens	Histdrllic:	4850
Histdatedr:	27-OCT-05	Histtracki:	70659
Histdiamin:	2	Histdepth:	22

Plugdate:	15-DEC-06		
Plugmeth:	No Data		
Plugopname:	Patrick Stephens		
Plugoplic:	4850		
Plugmeth1:	1	Plugmeth2:	0
Plugmeth3:	0	Plugmeth4:	0
Plugmethot:	0	Plugvar:	Not Reported
Cdiam1:	2	Cfrom1:	5
Cto1:	22	Cdiam2:	Not Reported
Cfrom2:	Not Reported	Cto2:	Not Reported
Cdiam3:	Not Reported	Cfrom3:	Not Reported
Cto3:	Not Reported	Cbfrom1:	22
Cbto1:	0	Cbsacks1:	3
Cbfrom2:	Not Reported	Cbto2:	Not Reported
Cbsacks2:	Not Reported	Cbfrom3:	Not Reported
Cbto3:	Not Reported	Cbsacks3:	Not Reported
Cbfrom4:	Not Reported	Cbto4:	Not Reported
Cbsacks4:	Not Reported	Cbfrom5:	Not Reported
Cbto5:	Not Reported	Cbsacks5:	Not Reported
Compname:	Mathers Environmental Drilling Inc	Compstreet:	12245 E. FM 529
Compcity:	Houston	Compstate:	TX
Compzip:	77041	Nameassig:	Patrick Stephens
Traineenam:	Not Reported	Tnum:	Not Reported
Deleted:	0	Site id:	TXPLU3000034943

Map ID:	97		
Plugtrackn:	35560		
Dateentere:	05-JAN-07	Ownname:	The Morgan Group Inc.
Ownstreet:	5606 S. Rice Ave.	Owncity:	Houston
Ownstate:	TX	Ownzip:	77081
Wellstreet:	NE Corner of Washington/Leverkuhn		
Wellcity:	Houston	Wellzip:	Not Reported
County:	Harris		
Latitude:	294623		
Lat dec:	29.773054		
Longitude:	952357		
Long dec:	-95.399166		
Brmod:	Magellan Blazer GPS		
Gn:	65139		
Gn1:	65	Gn75:	13
Gn25:	9	Ownwellno:	MW-3
Typewater:	0	Typemon:	1
Typeinj:	0	Typedw:	0
Histdrille:	Patrick Stephens	Histdrllic:	4850
Histdatedr:	26-OCT-05	Histtracki:	70657
Histdiamin:	2	Histdepth:	24
Plugdate:	15-DEC-06		
Plugmeth:	No Data		
Plugopname:	Patrick Stephens		
Plugoplic:	4850		
Plugmeth1:	1	Plugmeth2:	0
Plugmeth3:	0	Plugmeth4:	0
Plugmethot:	0	Plugvar:	Not Reported
Cdiam1:	2	Cfrom1:	0
Cto1:	0	Cdiam2:	Not Reported
Cfrom2:	Not Reported	Cto2:	Not Reported

Cdiam3:	Not Reported	Cfrom3:	Not Reported
Cto3:	Not Reported	Cbfrom1:	24
Cbto1:	0	Cbsacks1:	3
Cbfrom2:	Not Reported	Cbto2:	Not Reported
Cbsacks2:	Not Reported	Cbfrom3:	Not Reported
Cbto3:	Not Reported	Cbsacks3:	Not Reported
Cbfrom4:	Not Reported	Cbto4:	Not Reported
Cbsacks4:	Not Reported	Cbfrom5:	Not Reported
Cbto5:	Not Reported	Cbsacks5:	Not Reported
Compname:	Mathers Environmental Drilling Inc	Compstreet:	12245 E. FM 529
Compcity:	Houston	Compstate:	TX
Compzip:	77041	Nameassig:	Patrick Stephens
Traineenam:	Not Reported	Tnum:	Not Reported
Deleted:	0	Site id:	TXPLU3000034942

Map ID:	97		
Dateentere:	15-NOV-05	Ownname:	The Morgan Group Inc.
Ownstreet:	5606 S. Rice Ave.		
Owncity:	Houston	Ownstate:	TX
Ownzip:	77081	County:	Harris
Wellstreet:	NE Corner of Washington/Leverkuhn		
Wellcity:	Houston	Wellzip:	Not Reported
Own:	MW-3		
Lat dec:	29.773054		
Long dec:	-95.399166		
Elev:	0		
Brandmodel:	Magellan GPS Blazer 12		
Gn:	65139		
Gn1:	65	Gn75:	13
Gn25:	9	Twn:	1
Twd:	0	Twr:	0
Twrp:	0	Twrg:	0
Um:	1	Ue:	0
Ud:	0	Uin:	0
Uir:	0	Ug:	0
Uij:	0	Up:	0
Udw:	0	Ut:	0
Us:	0	Uf:	0
Pby:	0	Pbn:	0
Datestart:	26-OCT-05	Datecomp:	26-OCT-05
Dia1:	8	Dia1to:	24
Dia2:	Not Reported	Dia2from:	Not Reported
Dia2to:	Not Reported	Dia3:	Not Reported
Dia3from:	Not Reported	Dia3to:	Not Reported
Dmdriven:	0	Dmairrotar:	0
Dmmudrotar:	0	Dmbored:	0
Dmairham:	0	Dmcabletoo:	0
Dmjetted:	0	Dmhollowst:	1
Dmrevcirc:	0	Dmotherck:	0
Dmother:	Not Reported	Bco:	0
Bcs:	0	Bcg:	0
Bcgs:	Not Reported	Bcu:	0
Bcoc:	1	Bcot:	20/40 sand
Gpf:	Not Reported	Gpt:	Not Reported
Cemfrom1:	24	Cemto1:	2
Nosacks1:	16, sand	Cemfrom2:	2

Cemto2:	1	Nosacks2:	1,bentonite
Cemfrom3:	1	Cemto3:	0
Nosacks3:	1,concrete	Cementmeth:	handmix
Cementby:	MEDI	Ds:	Not Reported
Dpl:	Not Reported	Dsv:	Not Reported
Appvar:	Not Reported	Scs:	1
Scsv:	0	Scp:	0
Sca:	0	Watlev:	Not Reported
Watlevdate:	Not Reported	Artflow:	Not Reported
Wellplug48:	0	Tpturbine:	0
Tpjet:	0	Tpsubmersi:	0
Tpcylinder:	0	Tpotherck:	0
Tpother:	Not Reported	Pumpbowlde:	Not Reported
Wtpump:	0	Wtbailer:	0
Wtjetted:	0	Wtestimate:	0
Welltestyi:	Not Reported	Welltestdr:	Not Reported
Welltesthr:	Not Reported	Watqualund:	0
Watqualu 1:	0	Watertype:	Not Reported
Stratdepth:	Not Reported	Chemanaly:	0
Chemanaln:	0	Undnatural:	0
Untype:	Not Reported	Undhydro:	0
Undhaz:	0	Undotherck:	0
Undother:	Not Reported		
Undcertify:	0	Compname:	Mathers Environmental Drilling Inc.
Drllicno:	4850		
Compstreet:	12245 E. FM 529	Compcity:	Houston
Compstate:	TX	Compzip:	77041
Drillernam:	Patrick Stephens	Traineenam:	Not Reported
Tnum:	Not Reported		
Comments:	Not Reported		
Confidenti:	0	Letterrecv:	Not Reported
Deleted:	0	Insdate:	Not Reported
Site id:	TXMON3000069527		
Latitude:	29.773054		
Longitude:	-95.399166		

Map ID:	97		
Dateentere:	05-JAN-07	Ownname:	The Morgan Group Inc.
Ownstreet:	5606 S. Rice Ave.		
Owncity:	Houston	Ownstate:	TX
Ownzip:	77081	County:	Harris
Wellstreet:	NE Corner of Washington/Leverkuhn		
Wellcity:	Houston	Wellzip:	Not Reported
Own:	MW-7		
Lat dec:	29.773054		
Long dec:	-95.399166		
Elev:	0		
Brandmodel:	Magellan GPS Blazer 12		
Gn:	65139		
Gn1:	65	Gn75:	13
Gn25:	9	Twn:	1
Twd:	0	Twr:	0
Twrp:	0	Twrg:	0
Um:	1	Ue:	0
Ud:	0	Uin:	0
Uir:	0	Ug:	0
Uij:	0	Up:	0

GEOCHECK VERSION 2.1
STATE DATABASE WELL INFORMATION

Udw:	0	Ut:	0
Us:	0	Uf:	0
Pby:	0	Pbn:	0
Datestart:	08-AUG-06	Datecomp:	08-AUG-06
Dia1:	8	Dia1to:	25
Dia2:	Not Reported	Dia2from:	Not Reported
Dia2to:	Not Reported	Dia3:	Not Reported
Dia3from:	Not Reported	Dia3to:	Not Reported
Dmdriven:	0	Dmairrotar:	0
Dmmudrotar:	0	Dmbored:	0
Dmairham:	0	Dmcabletoo:	0
Dmjetted:	0	Dmhollowst:	1
Dmrevcirc:	0	Dmotherck:	0
Dmother:	Not Reported	Bco:	0
Bcs:	0	Bcg:	0
Bcgs:	Not Reported	Bcu:	0
Bcoc:	1	Bcot:	20/40 sand
Gpf:	Not Reported	Gpt:	Not Reported
Cemfrom1:	25	Cemto1:	3
Nosacks1:	13,sand	Cemfrom2:	3
Cemto2:	1	Nosacks2:	1,bentonite
Cemfrom3:	1	Cemto3:	0
Nosacks3:	1,concrete	Cementmeth:	Handmix
Cementby:	MEDI	Ds:	Not Reported
Dpl:	Not Reported	Dsv:	Not Reported
Appvar:	Not Reported	Scs:	1
Scsv:	0	Scp:	0
Sca:	0	Watlev:	Not Reported
Watlevdate:	Not Reported	Artflow:	Not Reported
Wellplug48:	0	Tpturbine:	0
Tpjet:	0	Tpsubmersi:	0
Tpcylinder:	0	Tpotherck:	0
Tpother:	Not Reported	Pumpbowlde:	Not Reported
Wtpump:	0	Wtbailer:	0
Wtjetted:	0	Wtestimate:	0
Welltestyi:	Not Reported	Welltestdr:	Not Reported
Welltesthr:	Not Reported	Watqualund:	0
Watqualu 1:	0	Watertype:	Not Reported
Stratdepth:	Not Reported	Chemanaly:	0
Chemanaln:	0	Undnatural:	0
Untype:	Not Reported	Undhydro:	0
Undhaz:	0	Undotherck:	0
Undother:	Not Reported		
Undcertify:	0	Compname:	Mathers Environmental Drilling Inc.
Drllicno:	4850		
Compstreet:	12245 E. FM 529	Compcity:	Houston
Compstate:	TX	Compzip:	77041
Drillernam:	Patrick Stephens	Traineenam:	Not Reported
Tnum:	Not Reported		
Comments:	Not Reported		
Confidenti:	0	Letterrecv:	Not Reported
Deleted:	0	Insdate:	Not Reported
Site id:	TXMON3000100041		
Latitude:	29.773054		
Longitude:	-95.399166		

GEOCHECK VERSION 2.1
STATE DATABASE WELL INFORMATION

Map ID:	97		
Dateentere:	15-NOV-05	Ownname:	The Morgan Group Inc.
Ownstreet:	5606 S. Rice Ave.		
Owncity:	Houston	Ownstate:	TX
Ownzip:	77081	County:	Harris
Wellstreet:	NE Corner of Washington/Leverkuhn		
Wellcity:	Houston	Wellzip:	Not Reported
Own:	MW-5		
Lat dec:	29.773054		
Long dec:	-95.399166		
Elev:	0		
Brandmodel:	Magellan GPS Blazer 12		
Gn:	65139		
Gn1:	65	Gn75:	13
Gn25:	9	Twn:	1
Twd:	0	Twr:	0
Twrp:	0	Twrg:	0
Um:	1	Ue:	0
Ud:	0	Uin:	0
Uir:	0	Ug:	0
Uij:	0	Up:	0
Udw:	0	Ut:	0
Us:	0	Uf:	0
Pby:	0	Pbn:	0
Datestart:	27-OCT-05	Datecomp:	27-OCT-05
Dia1:	8	Dia1to:	22
Dia2:	Not Reported	Dia2from:	Not Reported
Dia2to:	Not Reported	Dia3:	Not Reported
Dia3from:	Not Reported	Dia3to:	Not Reported
Dmdriven:	0	Dmairrotar:	0
Dmmudrotar:	0	Dmbored:	0
Dmairham:	0	Dmcabletoo:	0
Dmjetted:	0	Dmhollowst:	1
Dmrevcirc:	0	Dmotherck:	0
Dmother:	Not Reported	Bco:	0
Bcs:	0	Bcg:	0
Bcgs:	Not Reported	Bcu:	0
Bcoc:	1	Bcot:	20/40 sand
Gpf:	Not Reported	Gpt:	Not Reported
Cemfrom1:	22	Cemto1:	5
Nosacks1:	12, sand	Cemfrom2:	5
Cemto2:	3	Nosacks2:	1,bentonite
Cemfrom3:	3	Cemto3:	0
Nosacks3:	1.5, cement	Cementmeth:	grout pump
Cementby:	MEDI	Ds:	Not Reported
Dpl:	Not Reported	Dsv:	Not Reported
Appvar:	Not Reported	Scs:	1
Scsv:	0	Scp:	0
Sca:	0	Watlev:	Not Reported
Watlevdate:	Not Reported	Artflow:	Not Reported
Wellplug48:	0	Tpturbine:	0
Tpjet:	0	Tpsubmersi:	0
Tpcylinder:	0	Tpotherck:	0
Tpother:	Not Reported	Pumpbowlde:	Not Reported
Wtpump:	0	Wtbailer:	0
Wtjetted:	0	Wtestimate:	0
Welltestyi:	Not Reported	Welltestdr:	Not Reported
Welltesthr:	Not Reported	Watqualund:	0
Watqualu 1:	0	Watertype:	Not Reported
Stratdepth:	Not Reported	Chemanaly:	0
Chemanaln:	0	Undnatural:	0

GEOCHECK VERSION 2.1
STATE DATABASE WELL INFORMATION

Untype:	Not Reported	Undhydro:	0
Undhaz:	0	Undotherck:	0
Undother:	Not Reported		
Undcertify:	0	Compname:	Mathers Environmental Drilling Inc.
Drllicno:	4850		
Compstreet:	12245 E. FM 529	Compcity:	Houston
Compstate:	TX	Compzip:	77041
Drillernam:	Patrick Stephens	Traineenam:	Not Reported
Tnum:	Not Reported		
Comments:	Not Reported		
Confidenti:	0	Letterrecv:	Not Reported
Deleted:	0	Insdate:	Not Reported
Site id:	TXMON3000069529		
Latitude:	29.773054		
Longitude:	-95.399166		

Map ID:	97		
Dateentere:	15-NOV-05	Ownname:	The Morgan Group Inc.
Ownstreet:	5606 S. Rice Ave.		
Owncity:	Houston	Ownstate:	TX
Ownzip:	77081	County:	Harris
Wellstreet:	NE Corner of Washington/Leverkuhn		
Wellcity:	Houston	Wellzip:	Not Reported
Own:	MW-4		
Lat dec:	29.773054		
Long dec:	-95.399166		
Elev:	0		
Brandmodel:	Magellan GPS Blazer 12		
Gn:	65139		
Gn1:	65	Gn75:	13
Gn25:	9	Twn:	1
Twd:	0	Twr:	0
Twrp:	0	Twrg:	0
Um:	1	Ue:	0
Ud:	0	Uin:	0
Uir:	0	Ug:	0
Uij:	0	Up:	0
Udw:	0	Ut:	0
Us:	0	Uf:	0
Pby:	0	Pbn:	0
Datestart:	26-OCT-05	Datecomp:	26-OCT-05
Dia1:	8	Dia1to:	24
Dia2:	Not Reported	Dia2from:	Not Reported
Dia2to:	Not Reported	Dia3:	Not Reported
Dia3from:	Not Reported	Dia3to:	Not Reported
Dmdriven:	0	Dmairrotar:	0
Dmmudrotar:	0	Dmbored:	0
Dmairham:	0	Dmcabletoo:	0
Dmjetted:	0	Dmhollowst:	1
Dmrevcirc:	0	Dmotherck:	0
Dmother:	Not Reported	Bco:	0
Bcs:	0	Bcg:	0
Bcgs:	Not Reported	Bcu:	0
Bcoc:	1	Bcot:	20/40 sand
Gpf:	Not Reported	Gpt:	Not Reported
Cemfrom1:	24	Cemto1:	2
Nosacks1:	16, sand	Cemfrom2:	2

GEOCHECK VERSION 2.1
STATE DATABASE WELL INFORMATION

Cemto2:	1	Nosacks2:	1,bentonite
Cemfrom3:	1	Cemto3:	0
Nosacks3:	1,concrete	Cementmeth:	handmix
Cementby:	MEDI	Ds:	Not Reported
Dpl:	Not Reported	Dsv:	Not Reported
Appvar:	Not Reported	Scs:	1
Scsv:	0	Scp:	0
Sca:	0	Watlev:	Not Reported
Watlevdate:	Not Reported	Artflow:	Not Reported
Wellplug48:	0	Tpturbine:	0
Tpjet:	0	Tpsubmersi:	0
Tpcylinder:	0	Tpotherck:	0
Tpother:	Not Reported	Pumpbowlde:	Not Reported
Wtpump:	0	Wtbailer:	0
Wtjetted:	0	Wtestimate:	0
Welltestyi:	Not Reported	Welltestdr:	Not Reported
Welltesthr:	Not Reported	Watqualund:	0
Watqualu 1:	0	Watertype:	Not Reported
Stratdepth:	Not Reported	Chemanaly:	0
Chemanaln:	0	Undnatural:	0
Untype:	Not Reported	Undhydro:	0
Undhaz:	0	Undotherck:	0
Undother:	Not Reported		
Undcertify:	0	Compname:	Mathers Environmental Drilling Inc.
Drllicno:	4850		
Compstreet:	12245 E. FM 529	Compcity:	Houston
Compstate:	TX	Compzip:	77041
Drillernam:	Patrick Stephens	Traineenam:	Not Reported
Tnum:	Not Reported		
Comments:	Not Reported		
Confidenti:	0	Letterrecv:	Not Reported
Deleted:	0	Insdate:	Not Reported
Site id:	TXMON3000069528		
Latitude:	29.773054		
Longitude:	-95.399166		

Map ID:	97		
Dateentere:	23-JUN-08	Ownname:	Orr Commercial, Inc.
Ownstreet:	8554 Katy Freeway, Suite 100		
Owncity:	Houston	Ownstate:	TX
Ownzip:	77024	County:	Harris
Wellstreet:	120 -200 Yale St.		
Wellcity:	Houston	Wellzip:	77007
Own:	MW-2		
Lat dec:	29.772777		
Long dec:	-95.398333		
Elev:	0		
Brandmodel:	magellan gps		
Gn:	65139		
Gn1:	65	Gn75:	13
Gn25:	9	Twn:	1
Twd:	0	Twr:	0
Twrp:	0	Twrg:	0
Um:	1	Ue:	0
Ud:	0	Uin:	0
Uir:	0	Ug:	0
Uij:	0	Up:	0

GEOCHECK VERSION 2.1
STATE DATABASE WELL INFORMATION

Udw:	0	Ut:	0
Us:	0	Uf:	0
Pby:	0	Pbn:	0
Datestart:	09-JAN-08	Datecomp:	09-JAN-08
Dia1:	8	Dia1to:	45
Dia2:	Not Reported	Dia2from:	Not Reported
Dia2to:	Not Reported	Dia3:	Not Reported
Dia3from:	Not Reported	Dia3to:	Not Reported
Dmdriven:	0	Dmairrotar:	0
Dmmudrotar:	0	Dmbored:	0
Dmairham:	0	Dmcabletoo:	0
Dmjetted:	0	Dmhollowst:	1
Dmrevcirc:	0	Dmotherck:	0
Dmother:	Not Reported	Bco:	0
Bcs:	0	Bcg:	0
Bcgs:	Not Reported	Bcu:	0
Bcoc:	1	Bcot:	20/40 sand
Gpf:	Not Reported	Gpt:	Not Reported
Cemfrom1:	45	Cemto1:	28
Nosacks1:	11,sand	Cemfrom2:	28
Cemto2:	26	Nosacks2:	1,bentonite
Cemfrom3:	26	Cemto3:	0
Nosacks3:	5.5, cement	Cementmeth:	grout pump
Cementby:	MEDI	Ds:	Not Reported
Dpl:	Not Reported	Dsv:	Not Reported
Appvar:	Not Reported	Scs:	1
Scsv:	0	Scp:	0
Sca:	0	Watlev:	Not Reported
Watlevdate:	Not Reported	Artflow:	Not Reported
Wellplug48:	0	Tpturbine:	0
Tpjet:	0	Tpsubmersi:	0
Tpcylinder:	0	Tpotherck:	0
Tpother:	Not Reported	Pumpbowlde:	Not Reported
Wtpump:	0	Wtbailer:	0
Wtjetted:	0	Wtestimate:	0
Welltestyi:	Not Reported	Welltestdr:	Not Reported
Welltesthr:	Not Reported	Watqualund:	0
Watqualu 1:	0	Watertype:	Not Reported
Stratdepth:	Not Reported	Chemanaly:	0
Chemanaln:	0	Undnatural:	0
Untype:	Not Reported	Undhydro:	0
Undhaz:	0	Undotherck:	0
Undother:	Not Reported		
Undcertify:	0	Compname:	Mathers Environmental Drilling Inc.
Drllicno:	4850		
Compstreet:	12245 E. FM 529	Compcity:	Houston
Compstate:	TX	Compzip:	77041
Drillernam:	Patrick Stephens	Traineenam:	Not Reported
Tnum:	Not Reported		
Comments:	Not Reported		
Confidenti:	0	Letterrecv:	Not Reported
Deleted:	0	Insdate:	Not Reported
Site id:	TXMON3000142773		
Latitude:	29.772777		
Longitude:	-95.398333		

GEOCHECK VERSION 2.1
STATE DATABASE WELL INFORMATION

Map ID:	97		
Dateentere:	23-JUN-08	Ownname:	Orr Commercial, Inc.
Ownstreet:	8554 Katy Freeway, Suite 100		
Owncity:	Houston	Ownstate:	TX
Ownzip:	77024	County:	Harris
Wellstreet:	120 -200 Yale St.		
Wellcity:	Houston	Wellzip:	77007
Own:	MW-5		
Lat dec:	29.772777		
Long dec:	-95.398333		
Elev:	0		
Brandmodel:	magellan gps		
Gn:	65139		
Gn1:	65	Gn75:	13
Gn25:	9	Twn:	1
Twd:	0	Twr:	0
Twrp:	0	Twrg:	0
Um:	1	Ue:	0
Ud:	0	Uin:	0
Uir:	0	Ug:	0
Uij:	0	Up:	0
Udw:	0	Ut:	0
Us:	0	Uf:	0
Pby:	0	Pbn:	0
Datestart:	09-JAN-08	Datecomp:	09-JAN-08
Dia1:	8	Dia1to:	45
Dia2:	Not Reported	Dia2from:	Not Reported
Dia2to:	Not Reported	Dia3:	Not Reported
Dia3from:	Not Reported	Dia3to:	Not Reported
Dmdriven:	0	Dmairrotar:	0
Dmmudrotar:	0	Dmbored:	0
Dmairham:	0	Dmcabletoo:	0
Dmjetted:	0	Dmhollowst:	1
Dmrevcirc:	0	Dmotherck:	0
Dmother:	Not Reported	Bco:	0
Bcs:	0	Bcg:	0
Bcgs:	Not Reported	Bcu:	0
Bcoc:	1	Bcot:	20/40 sand
Gpf:	Not Reported	Gpt:	Not Reported
Cemfrom1:	45	Cemto1:	28
Nosacks1:	11,sand	Cemfrom2:	28
Cemto2:	26	Nosacks2:	1,bentonite
Cemfrom3:	26	Cemto3:	0
Nosacks3:	5.5, cement	Cementmeth:	grout pump
Cementby:	MEDI	Ds:	Not Reported
Dpl:	Not Reported	Dsv:	Not Reported
Appvar:	Not Reported	Scs:	1
Scsv:	0	Scp:	0
Sca:	0	Watlev:	Not Reported
Watlevdate:	Not Reported	Artflow:	Not Reported
Wellplug48:	0	Tpturbine:	0
Tpjet:	0	Tpsubmersi:	0
Tpcylinder:	0	Tpotherck:	0
Tpother:	Not Reported	Pumpbowlde:	Not Reported
Wtpump:	0	Wtbailer:	0
Wtjetted:	0	Wtestimate:	0
Welltestyi:	Not Reported	Welltestdr:	Not Reported
Welltesthr:	Not Reported	Watqualund:	0
Watqualu 1:	0	Watertype:	Not Reported
Stratdepth:	Not Reported	Chemanaly:	0
Chemanaln:	0	Undnatural:	0

GEOCHECK VERSION 2.1
STATE DATABASE WELL INFORMATION

Untype:	Not Reported	Undhydro:	0
Undhaz:	0	Undotherck:	0
Undother:	Not Reported		
Undcertify:	0	Compname:	Mathers Environmental Drilling Inc.
Drllicno:	4850		
Compstreet:	12245 E. FM 529	Compcity:	Houston
Compstate:	TX	Compzip:	77041
Drillernam:	Patrick Stephens	Traineenam:	Not Reported
Tnum:	Not Reported		
Comments:	Not Reported		
Confidenti:	0	Letterrecv:	Not Reported
Deleted:	0	Insdate:	Not Reported
Site id:	TXMON3000142774		
Latitude:	29.772777		
Longitude:	-95.398333		

Map ID:	97		
Dateentere:	23-JUN-08	Ownname:	Orr Commercial, Inc.
Ownstreet:	8554 Katy Freeway, Suite 100		
Owncity:	Houston	Ownstate:	TX
Ownzip:	77024	County:	Harris
Wellstreet:	120 -200 Yale St.		
Wellcity:	Houston	Wellzip:	77007
Own:	MW-6		
Lat dec:	29.772777		
Long dec:	-95.398333		
Elev:	0		
Brandmodel:	magellan gps		
Gn:	65139		
Gn1:	65	Gn75:	13
Gn25:	9	Twn:	1
Twd:	0	Twr:	0
Twrp:	0	Twrg:	0
Um:	1	Ue:	0
Ud:	0	Uin:	0
Uir:	0	Ug:	0
Uij:	0	Up:	0
Udw:	0	Ut:	0
Us:	0	Uf:	0
Pby:	0	Pbn:	0
Datestart:	09-JAN-08	Datecomp:	09-JAN-08
Dia1:	8	Dia1to:	25
Dia2:	Not Reported	Dia2from:	Not Reported
Dia2to:	Not Reported	Dia3:	Not Reported
Dia3from:	Not Reported	Dia3to:	Not Reported
Dmdriven:	0	Dmairrotar:	0
Dmmudrotar:	0	Dmbored:	0
Dmairham:	0	Dmcabletoo:	0
Dmjetted:	0	Dmhollowst:	1
Dmrevcirc:	0	Dmotherck:	0
Dmother:	Not Reported	Bco:	0
Bcs:	0	Bcg:	0
Bcgs:	Not Reported	Bcu:	0
Bcoc:	1	Bcot:	20/40 sand
Gpf:	Not Reported	Gpt:	Not Reported
Cemfrom1:	25	Cemto1:	13
Nosacks1:	7,sand	Cemfrom2:	13

GEOCHECK VERSION 2.1
STATE DATABASE WELL INFORMATION

Cemto2:	11	Nosacks2:	1,bentonite
Cemfrom3:	11	Cemto3:	0
Nosacks3:	2, cement	Cementmeth:	grout pump
Cementby:	MEDI	Ds:	Not Reported
Dpl:	Not Reported	Dsv:	Not Reported
Appvar:	Not Reported	Scs:	1
Scsv:	0	Scp:	0
Sca:	0	Watlev:	Not Reported
Watlevdate:	Not Reported	Artflow:	Not Reported
Wellplug48:	0	Tpturbine:	0
Tpjet:	0	Tpsubmersi:	0
Tpcylinder:	0	Tpotherck:	0
Tpother:	Not Reported	Pumpbowlde:	Not Reported
Wtpump:	0	Wtbailer:	0
Wtjetted:	0	Wtestimate:	0
Welltestyi:	Not Reported	Welltestdr:	Not Reported
Welltesthr:	Not Reported	Watqualund:	0
Watqualu 1:	0	Watertype:	Not Reported
Stratdepth:	Not Reported	Chemanaly:	0
Chemanaln:	0	Undnatural:	0
Untype:	Not Reported	Undhydro:	0
Undhaz:	0	Undotherck:	0
Undother:	Not Reported		
Undcertify:	0	Compname:	Mathers Environmental Drilling Inc.
Drllicno:	4850		
Compstreet:	12245 E. FM 529	Compcity:	Houston
Compstate:	TX	Compzip:	77041
Drillernam:	Patrick Stephens	Traineenam:	Not Reported
Tnum:	Not Reported		
Comments:	Not Reported		
Confidenti:	0	Letterrecv:	Not Reported
Deleted:	0	Insdate:	Not Reported
Site id:	TXMON3000142778		
Latitude:	29.772777		
Longitude:	-95.398333		

Map ID:	97		
Dateentere:	23-JUN-08	Ownname:	Orr Commercial, Inc.
Ownstreet:	8554 Katy Freeway, Suite 100		
Owncity:	Houston	Ownstate:	TX
Ownzip:	77024	County:	Harris
Wellstreet:	120 -200 Yale St.		
Wellcity:	Houston	Wellzip:	77007
Own:	MW-3		
Lat dec:	29.772777		
Long dec:	-95.398333		
Elev:	0		
Brandmodel:	magellan gps		
Gn:	65139		
Gn1:	65	Gn75:	13
Gn25:	9	Twn:	1
Twd:	0	Twr:	0
Twrp:	0	Twrg:	0
Um:	1	Ue:	0
Ud:	0	Uin:	0
Uir:	0	Ug:	0
Uij:	0	Up:	0

GEOCHECK VERSION 2.1
STATE DATABASE WELL INFORMATION

Udw:	0	Ut:	0
Us:	0	Uf:	0
Pby:	0	Pbn:	0
Datestart:	09-JAN-08	Datecomp:	09-JAN-08
Dia1:	8	Dia1to:	45
Dia2:	Not Reported	Dia2from:	Not Reported
Dia2to:	Not Reported	Dia3:	Not Reported
Dia3from:	Not Reported	Dia3to:	Not Reported
Dmdriven:	0	Dmairrotar:	0
Dmmudrotar:	0	Dmbored:	0
Dmairham:	0	Dmcabletoo:	0
Dmjetted:	0	Dmhollowst:	1
Dmrevcirc:	0	Dmotherck:	0
Dmother:	Not Reported	Bco:	0
Bcs:	0	Bcg:	0
Bcgs:	Not Reported	Bcu:	0
Bcoc:	1	Bcot:	20/40 sand
Gpf:	Not Reported	Gpt:	Not Reported
Cemfrom1:	45	Cemto1:	28
Nosacks1:	11,sand	Cemfrom2:	28
Cemto2:	26	Nosacks2:	1,bentonite
Cemfrom3:	26	Cemto3:	0
Nosacks3:	5.5, cement	Cementmeth:	grout pump
Cementby:	MEDI	Ds:	Not Reported
Dpl:	Not Reported	Dsv:	Not Reported
Appvar:	Not Reported	Scs:	1
Scsv:	0	Scp:	0
Sca:	0	Watlev:	Not Reported
Watlevdate:	Not Reported	Artflow:	Not Reported
Wellplug48:	0	Tpturbine:	0
Tpjet:	0	Tpsubmersi:	0
Tpcylinder:	0	Tpotherck:	0
Tpother:	Not Reported	Pumpbowlde:	Not Reported
Wtpump:	0	Wtbailer:	0
Wtjetted:	0	Wtestimate:	0
Welltestyi:	Not Reported	Welltestdr:	Not Reported
Welltesthr:	Not Reported	Watqualund:	0
Watqualu 1:	0	Watertype:	Not Reported
Stratdepth:	Not Reported	Chemanaly:	0
Chemanaln:	0	Undnatural:	0
Untype:	Not Reported	Undhydro:	0
Undhaz:	0	Undotherck:	0
Undother:	Not Reported		
Undcertify:	0	Compname:	Mathers Environmental Drilling Inc.
Drllicno:	4850		
Compstreet:	12245 E. FM 529	Compcity:	Houston
Compstate:	TX	Compzip:	77041
Drillernam:	Patrick Stephens	Traineenam:	Not Reported
Tnum:	Not Reported		
Comments:	Not Reported		
Confidenti:	0	Letterrecv:	Not Reported
Deleted:	0	Insdate:	Not Reported
Site id:	TXMON3000142713		
Latitude:	29.772777		
Longitude:	-95.398333		

GEOCHECK VERSION 2.1
STATE DATABASE WELL INFORMATION

Map ID:	97		
Dateentere:	23-JUN-08	Ownname:	Orr Commercial, Inc.
Ownstreet:	8554 Katy Freeway, Suite 100		
Owncity:	Houston	Ownstate:	TX
Ownzip:	77024	County:	Harris
Wellstreet:	120 -200 Yale St.		
Wellcity:	Houston	Wellzip:	77007
Own:	MW-4		
Lat dec:	29.772777		
Long dec:	-95.398333		
Elev:	0		
Brandmodel:	magellan gps		
Gn:	65139		
Gn1:	65	Gn75:	13
Gn25:	9	Twn:	1
Twd:	0	Twr:	0
Twrp:	0	Twrg:	0
Um:	1	Ue:	0
Ud:	0	Uin:	0
Uir:	0	Ug:	0
Uij:	0	Up:	0
Udw:	0	Ut:	0
Us:	0	Uf:	0
Pby:	0	Pbn:	0
Datestart:	09-JAN-08	Datecomp:	09-JAN-08
Dia1:	8	Dia1to:	45
Dia2:	Not Reported	Dia2from:	Not Reported
Dia2to:	Not Reported	Dia3:	Not Reported
Dia3from:	Not Reported	Dia3to:	Not Reported
Dmdriven:	0	Dmairrotar:	0
Dmmudrotar:	0	Dmbored:	0
Dmairham:	0	Dmcabletoo:	0
Dmjetted:	0	Dmhollowst:	1
Dmrevcirc:	0	Dmotherck:	0
Dmother:	Not Reported	Bco:	0
Bcs:	0	Bcg:	0
Bcgs:	Not Reported	Bcu:	0
Bcoc:	1	Bcot:	20/40 sand
Gpf:	Not Reported	Gpt:	Not Reported
Cemfrom1:	45	Cemto1:	28
Nosacks1:	11,sand	Cemfrom2:	28
Cemto2:	26	Nosacks2:	1,bentonite
Cemfrom3:	26	Cemto3:	0
Nosacks3:	5.5, cement	Cementmeth:	grout pump
Cementby:	MEDI	Ds:	Not Reported
Dpl:	Not Reported	Dsv:	Not Reported
Appvar:	Not Reported	Scs:	1
Scsv:	0	Scp:	0
Sca:	0	Watlev:	Not Reported
Watlevdate:	Not Reported	Artflow:	Not Reported
Wellplug48:	0	Tpturbine:	0
Tpjet:	0	Tpsubmersi:	0
Tpcylinder:	0	Tpotherck:	0
Tpother:	Not Reported	Pumpbowlde:	Not Reported
Wtpump:	0	Wtbailer:	0
Wtjetted:	0	Wtestimate:	0
Welltestyi:	Not Reported	Welltestdr:	Not Reported
Welltesthr:	Not Reported	Watqualund:	0
Watqualu 1:	0	Watertype:	Not Reported
Stratdepth:	Not Reported	Chemanaly:	0
Chemanaln:	0	Undnatural:	0

GEOCHECK VERSION 2.1
STATE DATABASE WELL INFORMATION

Untype:	Not Reported	Undhydro:	0
Undhaz:	0	Undotherck:	0
Undother:	Not Reported		
Undcertify:	0	Compname:	Mathers Environmental Drilling Inc.
Drllicno:	4850		
Compstreet:	12245 E. FM 529	Compcity:	Houston
Compstate:	TX	Compzip:	77041
Drillernam:	Patrick Stephens	Traineenam:	Not Reported
Tnum:	Not Reported		
Comments:	Not Reported		
Confidenti:	0	Letterrecv:	Not Reported
Deleted:	0	Insdate:	Not Reported
Site id:	TXMON3000142714		
Latitude:	29.772777		
Longitude:	-95.398333		

Map ID:	97		
Dateentere:	23-JUN-08	Ownname:	Orr Commercial, Inc.
Ownstreet:	8554 Katy Freeway, Suite 100		
Owncity:	Houston	Ownstate:	TX
Ownzip:	77024	County:	Harris
Wellstreet:	120 -200 Yale St.		
Wellcity:	Houston	Wellzip:	77007
Own:	MW-1		
Lat dec:	29.772777		
Long dec:	-95.398333		
Elev:	0		
Brandmodel:	magellan gps		
Gn:	65139		
Gn1:	65	Gn75:	13
Gn25:	9	Twn:	1
Twd:	0	Twr:	0
Twrp:	0	Twrg:	0
Um:	1	Ue:	0
Ud:	0	Uin:	0
Uir:	0	Ug:	0
Uij:	0	Up:	0
Udw:	0	Ut:	0
Us:	0	Uf:	0
Pby:	0	Pbn:	0
Datestart:	09-JAN-08	Datecomp:	09-JAN-08
Dia1:	8	Dia1to:	45
Dia2:	Not Reported	Dia2from:	Not Reported
Dia2to:	Not Reported	Dia3:	Not Reported
Dia3from:	Not Reported	Dia3to:	Not Reported
Dmdriven:	0	Dmairrotar:	0
Dmmudrotar:	0	Dmbored:	0
Dmairham:	0	Dmcabletoo:	0
Dmjetted:	0	Dmhollowst:	1
Dmrevcirc:	0	Dmotherck:	0
Dmother:	Not Reported	Bco:	0
Bcs:	0	Bcg:	0
Bcgs:	Not Reported	Bcu:	0
Bcoc:	1	Bcot:	20/40 sand
Gpf:	Not Reported	Gpt:	Not Reported
Cemfrom1:	45	Cemto1:	28
Nosacks1:	11,sand	Cemfrom2:	28

GEOCHECK VERSION 2.1
STATE DATABASE WELL INFORMATION

Cemto2:	26	Nosacks2:	1,bentonite
Cemfrom3:	26	Cemto3:	0
Nosacks3:	5.5, cement	Cementmeth:	grout pump
Cementby:	MEDI	Ds:	Not Reported
Dpl:	Not Reported	Dsv:	Not Reported
Appvar:	Not Reported	Scs:	1
Scsv:	0	Scp:	0
Sca:	0	Watlev:	Not Reported
Watlevdate:	Not Reported	Artflow:	Not Reported
Wellplug48:	0	Tpturbine:	0
Tpjet:	0	Tpsubmersi:	0
Tpcylinder:	0	Tpotherck:	0
Tpother:	Not Reported	Pumpbowlde:	Not Reported
Wtpump:	0	Wtbailer:	0
Wtjetted:	0	Wtestimate:	0
Welltestyi:	Not Reported	Welltestdr:	Not Reported
Welltesthr:	Not Reported	Watqualund:	0
Watqualu 1:	0	Watertype:	Not Reported
Stratdepth:	Not Reported	Chemanaly:	0
Chemanaln:	0	Undnatural:	0
Untype:	Not Reported	Undhydro:	0
Undhaz:	0	Undotherck:	0
Undother:	Not Reported		
Undcertify:	0	Compname:	Mathers Environmental Drilling Inc.
Drllicno:	4850		
Compstreet:	12245 E. FM 529	Compcity:	Houston
Compstate:	TX	Compzip:	77041
Drillernam:	Patrick Stephens	Traineenam:	Not Reported
Tnum:	Not Reported		
Comments:	Not Reported		
Confidenti:	0	Letterrecv:	Not Reported
Deleted:	0	Insdate:	Not Reported
Site id:	TXMON3000142771		
Latitude:	29.772777		
Longitude:	-95.398333		

Map ID:	97		
Dateentere:	23-JUN-08	Ownname:	Orr Commercial, Inc.
Ownstreet:	8554 Katy Freeway, Suite 100		
Owncity:	Houston	Ownstate:	TX
Ownzip:	77024	County:	Harris
Wellstreet:	120 -200 Yale St.		
Wellcity:	Houston	Wellzip:	77007
Own:	MW-10		
Lat dec:	29.772777		
Long dec:	-95.398333		
Elev:	0		
Brandmodel:	magellan gps		
Gn:	65139		
Gn1:	65	Gn75:	13
Gn25:	9	Twn:	1
Twd:	0	Twr:	0
Twrp:	0	Twrg:	0
Um:	1	Ue:	0
Ud:	0	Uin:	0
Uir:	0	Ug:	0
Uij:	0	Up:	0

GEOCHECK VERSION 2.1
STATE DATABASE WELL INFORMATION

Udw:	0	Ut:	0
Us:	0	Uf:	0
Pby:	0	Pbn:	0
Datestart:	09-JAN-08	Datecomp:	09-JAN-08
Dia1:	8	Dia1to:	35
Dia2:	Not Reported	Dia2from:	Not Reported
Dia2to:	Not Reported	Dia3:	Not Reported
Dia3from:	Not Reported	Dia3to:	Not Reported
Dmdriven:	0	Dmairrotar:	0
Dmmudrotar:	0	Dmbored:	0
Dmairham:	0	Dmcabletoo:	0
Dmjetted:	0	Dmhollowst:	1
Dmrevcirc:	0	Dmotherck:	0
Dmother:	Not Reported	Bco:	0
Bcs:	0	Bcg:	0
Bcgs:	Not Reported	Bcu:	0
Bcoc:	1	Bcot:	20/40 sand
Gpf:	Not Reported	Gpt:	Not Reported
Cemfrom1:	35	Cemto1:	18
Nosacks1:	11,sand	Cemfrom2:	18
Cemto2:	16	Nosacks2:	1,bentonite
Cemfrom3:	16	Cemto3:	0
Nosacks3:	2, cement	Cementmeth:	grout pump
Cementby:	MEDI	Ds:	Not Reported
Dpl:	Not Reported	Dsv:	Not Reported
Appvar:	Not Reported	Scs:	1
Scsv:	0	Scp:	0
Sca:	0	Watlev:	Not Reported
Watlevdate:	Not Reported	Artflow:	Not Reported
Wellplug48:	0	Tpturbine:	0
Tpjet:	0	Tpsubmersi:	0
Tpcylinder:	0	Tpotherck:	0
Tpother:	Not Reported	Pumpbowlde:	Not Reported
Wtpump:	0	Wtbailer:	0
Wtjetted:	0	Wtestimate:	0
Welltestyi:	Not Reported	Welltestdr:	Not Reported
Welltesthr:	Not Reported	Watqualund:	0
Watqualu 1:	0	Watertype:	Not Reported
Stratdepth:	Not Reported	Chemanaly:	0
Chemanaln:	0	Undnatural:	0
Untype:	Not Reported	Undhydro:	0
Undhaz:	0	Undotherck:	0
Undother:	Not Reported		
Undcertify:	0	Compname:	Mathers Environmental Drilling Inc.
Drllicno:	4850		
Compstreet:	12245 E. FM 529	Compcity:	Houston
Compstate:	TX	Compzip:	77041
Drillernam:	Patrick Stephens	Traineenam:	Not Reported
Tnum:	Not Reported		
Comments:	Not Reported		
Confidenti:	0	Letterrecv:	Not Reported
Deleted:	0	Insdate:	Not Reported
Site id:	TXMON3000142786		
Latitude:	29.772777		
Longitude:	-95.398333		

GEOCHECK VERSION 2.1
STATE DATABASE WELL INFORMATION

Map ID:	97		
Dateentere:	23-JUN-08	Ownname:	Orr Commercial, Inc.
Ownstreet:	8554 Katy Freeway, Suite 100		
Owncity:	Houston	Ownstate:	TX
Ownzip:	77024	County:	Harris
Wellstreet:	120 -200 Yale St.		
Wellcity:	Houston	Wellzip:	77007
Own:	MW-11		
Lat dec:	29.772777		
Long dec:	-95.398333		
Elev:	0		
Brandmodel:	magellan gps		
Gn:	65139		
Gn1:	65	Gn75:	13
Gn25:	9	Twn:	1
Twd:	0	Twr:	0
Twrp:	0	Twrg:	0
Um:	1	Ue:	0
Ud:	0	Uin:	0
Uir:	0	Ug:	0
Uij:	0	Up:	0
Udw:	0	Ut:	0
Us:	0	Uf:	0
Pby:	0	Pbn:	0
Datestart:	09-JAN-08	Datecomp:	09-JAN-08
Dia1:	8	Dia1to:	35
Dia2:	Not Reported	Dia2from:	Not Reported
Dia2to:	Not Reported	Dia3:	Not Reported
Dia3from:	Not Reported	Dia3to:	Not Reported
Dmdriven:	0	Dmairrotar:	0
Dmmudrotar:	0	Dmbored:	0
Dmairham:	0	Dmcabletoo:	0
Dmjetted:	0	Dmhollowst:	1
Dmrevcirc:	0	Dmotherck:	0
Dmother:	Not Reported	Bco:	0
Bcs:	0	Bcg:	0
Bcgs:	Not Reported	Bcu:	0
Bcoc:	1	Bcot:	20/40 sand
Gpf:	Not Reported	Gpt:	Not Reported
Cemfrom1:	35	Cemto1:	18
Nosacks1:	11,sand	Cemfrom2:	18
Cemto2:	16	Nosacks2:	1,bentonite
Cemfrom3:	16	Cemto3:	0
Nosacks3:	2, cement	Cementmeth:	grout pump
Cementby:	MEDI	Ds:	Not Reported
Dpl:	Not Reported	Dsv:	Not Reported
Appvar:	Not Reported	Scs:	1
Scsv:	0	Scp:	0
Sca:	0	Watlev:	Not Reported
Watlevdate:	Not Reported	Artflow:	Not Reported
Wellplug48:	0	Tpturbine:	0
Tpjet:	0	Tpsubmersi:	0
Tpcylinder:	0	Tpotherck:	0
Tpother:	Not Reported	Pumpbowlde:	Not Reported
Wtpump:	0	Wtbailer:	0
Wtjetted:	0	Wtestimate:	0
Welltestyi:	Not Reported	Welltestdr:	Not Reported
Welltesthr:	Not Reported	Watqualund:	0
Watqualu 1:	0	Watertype:	Not Reported
Stratdepth:	Not Reported	Chemanaly:	0
Chemanaln:	0	Undnatural:	0

GEOCHECK VERSION 2.1
STATE DATABASE WELL INFORMATION

Untype:	Not Reported	Undhydro:	0
Undhaz:	0	Undotherck:	0
Undother:	Not Reported		
Undcertify:	0	Compname:	Mathers Environmental Drilling Inc.
Drllicno:	4850		
Compstreet:	12245 E. FM 529	Compcity:	Houston
Compstate:	TX	Compzip:	77041
Drillernam:	Patrick Stephens	Traineenam:	Not Reported
Tnum:	Not Reported		
Comments:	Not Reported		
Confidenti:	0	Letterrecv:	Not Reported
Deleted:	0	Insdate:	Not Reported
Site id:	TXMON3000142787		
Latitude:	29.772777		
Longitude:	-95.398333		

Map ID:	97		
Dateentere:	23-JUN-08	Ownname:	Orr Commercial, Inc.
Ownstreet:	8554 Katy Freeway, Suite 100		
Owncity:	Houston	Ownstate:	TX
Ownzip:	77024	County:	Harris
Wellstreet:	120 -200 Yale St.		
Wellcity:	Houston	Wellzip:	77007
Own:	MW-12		
Lat dec:	29.772777		
Long dec:	-95.398333		
Elev:	0		
Brandmodel:	magellan gps		
Gn:	65139		
Gn1:	65	Gn75:	13
Gn25:	9	Twn:	1
Twd:	0	Twr:	0
Twrp:	0	Twrg:	0
Um:	1	Ue:	0
Ud:	0	Uin:	0
Uir:	0	Ug:	0
Uij:	0	Up:	0
Udw:	0	Ut:	0
Us:	0	Uf:	0
Pby:	0	Pbn:	0
Datestart:	09-JAN-08	Datecomp:	09-JAN-08
Dia1:	8	Dia1to:	35
Dia2:	Not Reported	Dia2from:	Not Reported
Dia2to:	Not Reported	Dia3:	Not Reported
Dia3from:	Not Reported	Dia3to:	Not Reported
Dmdriven:	0	Dmairrotar:	0
Dmmudrotar:	0	Dmbored:	0
Dmairham:	0	Dmcabletoo:	0
Dmjetted:	0	Dmhollowst:	1
Dmrevcirc:	0	Dmotherck:	0
Dmother:	Not Reported	Bco:	0
Bcs:	0	Bcg:	0
Bcgs:	Not Reported	Bcu:	0
Bcoc:	1	Bcot:	20/40 sand
Gpf:	Not Reported	Gpt:	Not Reported
Cemfrom1:	35	Cemto1:	18
Nosacks1:	11,sand	Cemfrom2:	18

GEOCHECK VERSION 2.1
STATE DATABASE WELL INFORMATION

Cemto2:	16	Nosacks2:	1,bentonite
Cemfrom3:	16	Cemto3:	0
Nosacks3:	2, cement	Cementmeth:	grout pump
Cementby:	MEDI	Ds:	Not Reported
Dpl:	Not Reported	Dsv:	Not Reported
Appvar:	Not Reported	Scs:	1
Scsv:	0	Scp:	0
Sca:	0	Watlev:	Not Reported
Watlevdate:	Not Reported	Artflow:	Not Reported
Wellplug48:	0	Tpturbine:	0
Tpjet:	0	Tpsubmersi:	0
Tpcylinder:	0	Tpotherck:	0
Tpother:	Not Reported	Pumpbowlde:	Not Reported
Wtpump:	0	Wtbailer:	0
Wtjetted:	0	Wtestimate:	0
Welltestyi:	Not Reported	Welltestdr:	Not Reported
Welltesthr:	Not Reported	Watqualund:	0
Watqualu 1:	0	Watertype:	Not Reported
Stratdepth:	Not Reported	Chemanaly:	0
Chemanaln:	0	Undnatural:	0
Untype:	Not Reported	Undhydro:	0
Undhaz:	0	Undotherck:	0
Undother:	Not Reported		
Undcertify:	0	Compname:	Mathers Environmental Drilling Inc.
Drllicno:	4850		
Compstreet:	12245 E. FM 529	Compcity:	Houston
Compstate:	TX	Compzip:	77041
Drillernam:	Patrick Stephens	Traineenam:	Not Reported
Tnum:	Not Reported		
Comments:	Not Reported		
Confidenti:	0	Letterrecv:	Not Reported
Deleted:	0	Insdate:	Not Reported
Site id:	TXMON3000142788		
Latitude:	29.772777		
Longitude:	-95.398333		

Map ID:	97		
Dateentere:	23-JUN-08	Ownname:	Orr Commercial, Inc.
Ownstreet:	8554 Katy Freeway, Suite 100		
Owncity:	Houston	Ownstate:	TX
Ownzip:	77024	County:	Harris
Wellstreet:	120 -200 Yale St.		
Wellcity:	Houston	Wellzip:	77007
Own:	MW-8		
Lat dec:	29.772777		
Long dec:	-95.398333		
Elev:	0		
Brandmodel:	magellan gps		
Gn:	65139		
Gn1:	65	Gn75:	13
Gn25:	9	Twn:	1
Twd:	0	Twr:	0
Twrp:	0	Twrg:	0
Um:	1	Ue:	0
Ud:	0	Uin:	0
Uir:	0	Ug:	0
Uij:	0	Up:	0

GEOCHECK VERSION 2.1
STATE DATABASE WELL INFORMATION

Udw:	0	Ut:	0
Us:	0	Uf:	0
Pby:	0	Pbn:	0
Datestart:	09-JAN-08	Datecomp:	09-JAN-08
Dia1:	8	Dia1to:	40
Dia2:	Not Reported	Dia2from:	Not Reported
Dia2to:	Not Reported	Dia3:	Not Reported
Dia3from:	Not Reported	Dia3to:	Not Reported
Dmdriven:	0	Dmairrotar:	0
Dmmudrotar:	0	Dmbored:	0
Dmairham:	0	Dmcabletoo:	0
Dmjetted:	0	Dmhollowst:	1
Dmrevcirc:	0	Dmotherck:	0
Dmother:	Not Reported	Bco:	0
Bcs:	0	Bcg:	0
Bcgs:	Not Reported	Bcu:	0
Bcoc:	1	Bcot:	20/40 sand
Gpf:	Not Reported	Gpt:	Not Reported
Cemfrom1:	40	Cemto1:	23
Nosacks1:	11,sand	Cemfrom2:	23
Cemto2:	21	Nosacks2:	1,bentonite
Cemfrom3:	21	Cemto3:	0
Nosacks3:	2, cement	Cementmeth:	grout pump
Cementby:	MEDI	Ds:	Not Reported
Dpl:	Not Reported	Dsv:	Not Reported
Appvar:	Not Reported	Scs:	1
Scsv:	0	Scp:	0
Sca:	0	Watlev:	Not Reported
Watlevdate:	Not Reported	Artflow:	Not Reported
Wellplug48:	0	Tpturbine:	0
Tpjet:	0	Tpsubmersi:	0
Tpcylinder:	0	Tpotherck:	0
Tpother:	Not Reported	Pumpbowlde:	Not Reported
Wtpump:	0	Wtbailer:	0
Wtjetted:	0	Wtestimate:	0
Welltestyi:	Not Reported	Welltestdr:	Not Reported
Welltesthr:	Not Reported	Watqualund:	0
Watqualu 1:	0	Watertype:	Not Reported
Stratdepth:	Not Reported	Chemanaly:	0
Chemanaln:	0	Undnatural:	0
Untype:	Not Reported	Undhydro:	0
Undhaz:	0	Undotherck:	0
Undother:	Not Reported		
Undcertify:	0	Compname:	Mathers Environmental Drilling Inc.
Drllicno:	4850		
Compstreet:	12245 E. FM 529	Compcity:	Houston
Compstate:	TX	Compzip:	77041
Drillernam:	Patrick Stephens	Traineenam:	Not Reported
Tnum:	Not Reported		
Comments:	Not Reported		
Confidenti:	0	Letterrecv:	Not Reported
Deleted:	0	Insdate:	Not Reported
Site id:	TXMON3000142781		
Latitude:	29.772777		
Longitude:	-95.398333		

GEOCHECK VERSION 2.1
STATE DATABASE WELL INFORMATION

Map ID:	97		
Dateentere:	23-JUN-08	Ownname:	Orr Commercial, Inc.
Ownstreet:	8554 Katy Freeway, Suite 100		
Owncity:	Houston	Ownstate:	TX
Ownzip:	77024	County:	Harris
Wellstreet:	120 -200 Yale St.		
Wellcity:	Houston	Wellzip:	77007
Own:	MW-7		
Lat dec:	29.772777		
Long dec:	-95.398333		
Elev:	0		
Brandmodel:	magellan gps		
Gn:	65139		
Gn1:	65	Gn75:	13
Gn25:	9	Twn:	1
Twd:	0	Twr:	0
Twrp:	0	Twrg:	0
Um:	1	Ue:	0
Ud:	0	Uin:	0
Uir:	0	Ug:	0
Uij:	0	Up:	0
Udw:	0	Ut:	0
Us:	0	Uf:	0
Pby:	0	Pbn:	0
Datestart:	09-JAN-08	Datecomp:	09-JAN-08
Dia1:	8	Dia1to:	40
Dia2:	Not Reported	Dia2from:	Not Reported
Dia2to:	Not Reported	Dia3:	Not Reported
Dia3from:	Not Reported	Dia3to:	Not Reported
Dmdriven:	0	Dmairrotar:	0
Dmmudrotar:	0	Dmbored:	0
Dmairham:	0	Dmcabletoo:	0
Dmjetted:	0	Dmhollowst:	1
Dmrevcirc:	0	Dmotherck:	0
Dmother:	Not Reported	Bco:	0
Bcs:	0	Bcg:	0
Bcgs:	Not Reported	Bcu:	0
Bcoc:	1	Bcot:	20/40 sand
Gpf:	Not Reported	Gpt:	Not Reported
Cemfrom1:	40	Cemto1:	23
Nosacks1:	11,sand	Cemfrom2:	23
Cemto2:	21	Nosacks2:	1,bentonite
Cemfrom3:	21	Cemto3:	0
Nosacks3:	2, cement	Cementmeth:	grout pump
Cementby:	MEDI	Ds:	Not Reported
Dpl:	Not Reported	Dsv:	Not Reported
Appvar:	Not Reported	Scs:	1
Scsv:	0	Scp:	0
Sca:	0	Watlev:	Not Reported
Watlevdate:	Not Reported	Artflow:	Not Reported
Wellplug48:	0	Tpturbine:	0
Tpjet:	0	Tpsubmersi:	0
Tpcylinder:	0	Tpotherck:	0
Tpother:	Not Reported	Pumpbowlde:	Not Reported
Wtpump:	0	Wtbailer:	0
Wtjetted:	0	Wtestimate:	0
Welltestyi:	Not Reported	Welltestdr:	Not Reported
Welltesthr:	Not Reported	Watqualund:	0
Watqualu 1:	0	Watertype:	Not Reported
Stratdepth:	Not Reported	Chemanaly:	0
Chemanaln:	0	Undnatural:	0

GEOCHECK VERSION 2.1
STATE DATABASE WELL INFORMATION

Untype:	Not Reported	Undhydro:	0
Undhaz:	0	Undotherck:	0
Undother:	Not Reported		
Undcertify:	0	Compname:	Mathers Environmental Drilling Inc.
Drllicno:	4850		
Compstreet:	12245 E. FM 529	Compcity:	Houston
Compstate:	TX	Compzip:	77041
Drillernam:	Patrick Stephens	Traineenam:	Not Reported
Tnum:	Not Reported		
Comments:	Not Reported		
Confidenti:	0	Letterrecv:	Not Reported
Deleted:	0	Insdate:	Not Reported
Site id:	TXMON3000142782		
Latitude:	29.772777		
Longitude:	-95.398333		

Map ID:	97		
Dateentere:	23-JUN-08	Ownname:	Orr Commercial, Inc.
Ownstreet:	8554 Katy Freeway, Suite 100		
Owncity:	Houston	Ownstate:	TX
Ownzip:	77024	County:	Harris
Wellstreet:	120 -200 Yale St.		
Wellcity:	Houston	Wellzip:	77007
Own:	MW-9		
Lat dec:	29.772777		
Long dec:	-95.398333		
Elev:	0		
Brandmodel:	magellan gps		
Gn:	65139		
Gn1:	65	Gn75:	13
Gn25:	9	Twn:	1
Twd:	0	Twr:	0
Twrp:	0	Twrg:	0
Um:	1	Ue:	0
Ud:	0	Uin:	0
Uir:	0	Ug:	0
Uij:	0	Up:	0
Udw:	0	Ut:	0
Us:	0	Uf:	0
Pby:	0	Pbn:	0
Datestart:	09-JAN-08	Datecomp:	09-JAN-08
Dia1:	8	Dia1to:	40
Dia2:	Not Reported	Dia2from:	Not Reported
Dia2to:	Not Reported	Dia3:	Not Reported
Dia3from:	Not Reported	Dia3to:	Not Reported
Dmdriven:	0	Dmairrotar:	0
Dmmudrotar:	0	Dmbored:	0
Dmairham:	0	Dmcabletoo:	0
Dmjetted:	0	Dmhollowst:	1
Dmrevcirc:	0	Dmotherck:	0
Dmother:	Not Reported	Bco:	0
Bcs:	0	Bcg:	0
Bcgs:	Not Reported	Bcu:	0
Bcoc:	1	Bcot:	20/40 sand
Gpf:	Not Reported	Gpt:	Not Reported
Cemfrom1:	40	Cemto1:	23
Nosacks1:	11,sand	Cemfrom2:	23

GEOCHECK VERSION 2.1
STATE DATABASE WELL INFORMATION

Cemto2:	21	Nosacks2:	1,bentonite
Cemfrom3:	21	Cemto3:	0
Nosacks3:	2, cement	Cementmeth:	grout pump
Cementby:	MEDI	Ds:	Not Reported
Dpl:	Not Reported	Dsv:	Not Reported
Appvar:	Not Reported	Scs:	1
Scsv:	0	Scp:	0
Sca:	0	Watlev:	Not Reported
Watlevdate:	Not Reported	Artflow:	Not Reported
Wellplug48:	0	Tpturbine:	0
Tpjet:	0	Tpsubmersi:	0
Tpcylinder:	0	Tpotherck:	0
Tpother:	Not Reported	Pumpbowlde:	Not Reported
Wtpump:	0	Wtbailer:	0
Wtjetted:	0	Wtestimate:	0
Welltestyi:	Not Reported	Welltestdr:	Not Reported
Welltesthr:	Not Reported	Watqualund:	0
Watqualu 1:	0	Watertype:	Not Reported
Stratdepth:	Not Reported	Chemanaly:	0
Chemanaln:	0	Undnatural:	0
Untype:	Not Reported	Undhydro:	0
Undhaz:	0	Undotherck:	0
Undother:	Not Reported		
Undcertify:	0	Compname:	Mathers Environmental Drilling Inc.
Drllicno:	4850		
Compstreet:	12245 E. FM 529	Compcity:	Houston
Compstate:	TX	Compzip:	77041
Drillernam:	Patrick Stephens	Traineenam:	Not Reported
Tnum:	Not Reported		
Comments:	Not Reported		
Confidenti:	0	Letterrecv:	Not Reported
Deleted:	0	Insdate:	Not Reported
Site id:	TXMON3000142783		
Latitude:	29.772777		
Longitude:	-95.398333		

Map ID:	98		
Plugtrackn:	79456		
Dateentere:	16-JAN-12	Ownname:	Standard Register Facility
Ownstreet:	1201 Bonner Street	Owncity:	Houston
Ownstate:	TX	Ownzip:	77007
Wellstreet:	1201 Bonner Street		
Wellcity:	Houston	Wellzip:	77007
County:	Harris		
Latitude:	294621		
Lat dec:	29.772499		
Longitude:	952411		
Long dec:	-95.403055		
Brmod:	Google Earth		
Gn:	65139		
Gn1:	65	Gn75:	13
Gn25:	9	Ownwellno:	MW-13
Typewater:	0	Typemon:	1
Typeinj:	0	Typedw:	0
Histdrille:	Not Reported	Histdrllic:	Not Reported
Histdatedr:	Not Reported	Histtracki:	Not Reported
Histdiamin:	2	Histdepth:	60

Plugdate:	14-DEC-11		
Plugmeth:	Variance # 045-12, MW-13 was destroyed due to dozer work at the construction site.		
Plugopname:	Robert Joiner		
Plugoplic:	54776		
Plugmeth1:	0	Plugmeth2:	0
Plugmeth3:	0	Plugmeth4:	0
Plugmethot:	1	Plugvar:	045-12
Cdiam1:	2	Cfrom1:	60
Cto1:	0	Cdiam2:	Not Reported
Cfrom2:	Not Reported	Cto2:	Not Reported
Cdiam3:	Not Reported	Cfrom3:	Not Reported
Cto3:	Not Reported	Cbfrom1:	Not Reported
Cbto1:	Not Reported	Cbsacks1:	Not Reported
Cbfrom2:	Not Reported	Cbto2:	Not Reported
Cbsacks2:	Not Reported	Cbfrom3:	Not Reported
Cbto3:	Not Reported	Cbsacks3:	Not Reported
Cbfrom4:	Not Reported	Cbto4:	Not Reported
Cbsacks4:	Not Reported	Cbfrom5:	Not Reported
Cbto5:	Not Reported	Cbsacks5:	Not Reported
Compname:	Vortex Drilling, Inc.	Compstreet:	4412 Bluemel Road
Compcity:	San Antonio	Compstate:	TX
Compzip:	78240	Nameassig:	Robert Joiner
Traineenam:	Not Reported	Tnum:	Not Reported
Deleted:	0	Site id:	TXPLU3000078223

Map ID:	98		
Plugtrackn:	79455		
Dateentere:	16-JAN-12	Ownname:	Standard Register Facility
Ownstreet:	1201 Bonner Street	Owncity:	Houston
Ownstate:	TX	Ownzip:	77007
Wellstreet:	1201 Bonner Street		
Wellcity:	Houston	Wellzip:	77007
County:	Harris		
Latitude:	294621		
Lat dec:	29.772499		
Longitude:	952411		
Long dec:	-95.403055		
Brmod:	Google Earth		
Gn:	65139		
Gn1:	65	Gn75:	13
Gn25:	9	Ownwellno:	MW-14
Typewater:	0	Typemon:	1
Typeinj:	0	Typedw:	0
Histdrille:	Not Reported	Histdrllic:	Not Reported
Histdatedr:	Not Reported	Histtracki:	Not Reported
Histdiamin:	2	Histdepth:	62.4
Plugdate:	14-DEC-11		
Plugmeth:	No Data Replaces Tr.# 79168 1/17/12 Ref.# 10073		
Plugopname:	Robert Joiner		
Plugoplic:	54776		
Plugmeth1:	0	Plugmeth2:	1
Plugmeth3:	0	Plugmeth4:	0
Plugmethot:	0	Plugvar:	Not Reported
Cdiam1:	2	Cfrom1:	62.4
Cto1:	22	Cdiam2:	Not Reported
Cfrom2:	Not Reported	Cto2:	Not Reported

Cdiam3:	Not Reported	Cfrom3:	Not Reported
Cto3:	Not Reported	Cbfrom1:	0
Cbto1:	10	Cbsacks1:	0.35 Cement
Cbfrom2:	10	Cbto2:	62.4
Cbsacks2:	Grout	Cbfrom3:	Not Reported
Cbto3:	Not Reported	Cbsacks3:	Not Reported
Cbfrom4:	Not Reported	Cbto4:	Not Reported
Cbsacks4:	Not Reported	Cbfrom5:	Not Reported
Cbto5:	Not Reported	Cbsacks5:	Not Reported
Compname:	Vortex Drilling, Inc.	Compstreet:	4412 Bluemel Road
Compcity:	San Antonio	Compstate:	TX
Compzip:	78240	Nameassig:	Robert Joiner
Traineenam:	Not Reported	Tnum:	Not Reported
Deleted:	0	Site id:	TXPLU3000078222

Map ID:	98		
Dateentere:	23-MAR-10	Ownname:	Standard Register Co.
Ownstreet:	600 Albany St.		
Owncity:	Dayton	Ownstate:	OH
Ownzip:	Not Reported	County:	Harris
Wellstreet:	1201 Bonner St.		
Wellcity:	Houston	Wellzip:	77007
Own:	MW-14		
Lat dec:	29.772499		
Long dec:	-95.403055		
Elev:	0		
Brandmodel:	Not Reported		
Gn:	65139		
Gn1:	65	Gn75:	13
Gn25:	9	Twn:	1
Twd:	0	Twr:	0
Twrp:	0	Twrg:	0
Um:	1	Ue:	0
Ud:	0	Uin:	0
Uir:	0	Ug:	0
Uij:	0	Up:	0
Udw:	0	Ut:	0
Us:	0	Uf:	0
Pby:	0	Pbn:	0
Datestart:	26-JAN-10	Datecomp:	26-JAN-10
Dia1:	8	Dia1to:	65
Dia2:	Not Reported	Dia2from:	Not Reported
Dia2to:	Not Reported	Dia3:	Not Reported
Dia3from:	Not Reported	Dia3to:	Not Reported
Dmdriven:	0	Dmairrotar:	0
Dmmudrotar:	0	Dmbored:	0
Dmairham:	0	Dmcabletoo:	0
Dmjetted:	0	Dmhollowst:	1
Dmrevcirc:	0	Dmotherck:	0
Dmother:	Not Reported	Bco:	0
Bcs:	0	Bcg:	1
Bcgs:	20/40	Bcu:	0
Bcoc:	0	Bcot:	Not Reported
Gpf:	48	Gpt:	65
Cemfrom1:	0	Cemto1:	46
Nosacks1:	2 bentonite gro	Cemfrom2:	Not Reported

GEOCHECK VERSION 2.1
STATE DATABASE WELL INFORMATION

Cemto2:	Not Reported	Nosacks2:	Not Reported
Cemfrom3:	Not Reported	Cemto3:	Not Reported
Nosacks3:	Not Reported	Cementmeth:	Tremie
Cementby:	Best Drilling Services, Inc.	Ds:	Not Reported
Dpl:	Not Reported	Dsv:	Not Reported
Appvar:	Not Reported	Scs:	1
Scsv:	0	Scp:	0
Sca:	0	Watlev:	Not Reported
Watlevdate:	Not Reported	Artflow:	Not Reported
Wellplug48:	0	Tpturbine:	0
Tpjet:	0	Tpsubmersi:	0
Tpcylinder:	0	Tpotherck:	0
Tpother:	Not Reported	Pumpbowlde:	Not Reported
Wtpump:	0	Wtbailer:	0
Wtjetted:	0	Wtestimate:	0
Welltestyi:	Not Reported	Welltestdr:	Not Reported
Welltesthr:	Not Reported	Watqualund:	0
Watqualu 1:	0	Watertype:	Not Reported
Stratdepth:	Not Reported	Chemanaly:	0
Chemanaln:	0	Undnatural:	0
Untype:	Not Reported	Undhydro:	0
Undhaz:	0	Undotherck:	0
Undother:	Not Reported		
Undcertify:	0	Compname:	Best Drilling Services, Inc.
Drllicno:	5036		
Compstreet:	P.O. Box 845	Compcity:	Friendswood
Compstate:	TX	Compzip:	77549
Drillernam:	Alfredo Palacios	Traineenam:	Not Reported
Tnum:	Not Reported		
Comments:	Not Reported		
Confidenti:	0	Letterrecv:	Not Reported
Deleted:	0	Insdate:	Not Reported
Site id:	TXMON3000208225		
Latitude:	29.772499		
Longitude:	-95.403055		

Map ID:	98		
Dateentere:	07-JAN-10	Ownname:	Standard Register Co.
Ownstreet:	600 Albany St.		
Owncity:	Dayton	Ownstate:	OH
Ownzip:	Not Reported	County:	Harris
Wellstreet:	1201 Bonner St.		
Wellcity:	Houston	Wellzip:	77007
Own:	MW-12		
Lat dec:	29.772499		
Long dec:	-95.403055		
Elev:	0		
Brandmodel:	Not Reported		
Gn:	65139		
Gn1:	65	Gn75:	13
Gn25:	9	Twn:	1
Twd:	0	Twr:	0
Twrp:	0	Twrg:	0
Um:	1	Ue:	0
Ud:	0	Uin:	0
Uir:	0	Ug:	0
Uij:	0	Up:	0

GEOCHECK VERSION 2.1
STATE DATABASE WELL INFORMATION

Udw:	0	Ut:	0
Us:	0	Uf:	0
Pby:	0	Pbn:	0
Datestart:	05-OCT-09	Datecomp:	05-OCT-09
Dia1:	8	Dia1to:	65
Dia2:	Not Reported	Dia2from:	Not Reported
Dia2to:	Not Reported	Dia3:	Not Reported
Dia3from:	Not Reported	Dia3to:	Not Reported
Dmdriven:	0	Dmairrotar:	0
Dmmudrotar:	0	Dmbored:	0
Dmairham:	0	Dmcabletoo:	0
Dmjetted:	0	Dmhollowst:	1
Dmrevcirc:	0	Dmotherck:	0
Dmother:	Not Reported	Bco:	0
Bcs:	0	Bcg:	1
Bcgs:	20/40	Bcu:	0
Bcoc:	0	Bcot:	Not Reported
Gpf:	50	Gpt:	65
Cemfrom1:	0	Cemto1:	48
Nosacks1:	2 bentonite gro	Cemfrom2:	Not Reported
Cemto2:	Not Reported	Nosacks2:	Not Reported
Cemfrom3:	Not Reported	Cemto3:	Not Reported
Nosacks3:	Not Reported	Cementmeth:	Tremie
Cementby:	Best Drilling Services, Inc.	Ds:	Not Reported
Dpl:	Not Reported	Dsv:	Not Reported
Appvar:	Not Reported	Scs:	1
Scsv:	0	Scp:	0
Sca:	0	Watlev:	Not Reported
Watlevdate:	Not Reported	Artflow:	Not Reported
Wellplug48:	0	Tpturbine:	0
Tpjet:	0	Tpsubmersi:	0
Tpcylinder:	0	Tpotherck:	0
Tpother:	Not Reported	Pumpbowlde:	Not Reported
Wtpump:	0	Wtbailer:	0
Wtjetted:	0	Wtestimate:	0
Welltestyi:	Not Reported	Welltestdr:	Not Reported
Welltesthr:	Not Reported	Watqualund:	0
Watqualu 1:	0	Watertype:	Not Reported
Stratdepth:	Not Reported	Chemanaly:	0
Chemanaln:	0	Undnatural:	0
Untype:	Not Reported	Undhydro:	0
Undhaz:	0	Undotherck:	0
Undother:	Not Reported		
Undcertify:	0	Compname:	Best Drilling Services, Inc.
Drllicno:	4926		
Compstreet:	P.O. Box 845	Compcity:	Friendswood
Compstate:	TX	Compzip:	77549
Drillernam:	L. Bruce Milton	Traineenam:	Not Reported
Tnum:	Not Reported		
Comments:	Standard Register Facility		
Confidenti:	0	Letterrecv:	Not Reported
Deleted:	0	Insdate:	Not Reported
Site id:	TXMON3000201188		
Latitude:	29.772499		
Longitude:	-95.403055		

GEOCHECK VERSION 2.1
STATE DATABASE WELL INFORMATION

Map ID:	98		
Plugtrackn:	79165		
Dateentere:	30-DEC-11	Ownname:	Standard Register Facility
Ownstreet:	1201 Bonner Street	Owncity:	Houston
Ownstate:	TX	Ownzip:	77007
Wellstreet:	1201 Bonner Street		
Wellcity:	Houston	Wellzip:	77007
County:	Harris		
Latitude:	294621		
Lat dec:	29.772499		
Longitude:	952411		
Long dec:	-95.403055		
Brmod:	Google Earth		
Gn:	65139		
Gn1:	65	Gn75:	13
Gn25:	9	Ownwellno:	MW-8
Typewater:	0	Typemon:	1
Typeinj:	0	Typedw:	0
Histdrille:	Not Reported	Histdrllic:	Not Reported
Histdatedr:	Not Reported	Histtracki:	Not Reported
Histdiamin:	2	Histdepth:	30
Plugdate:	14-DEC-11		
Plugmeth:	No Data		
Plugopname:	Robert Joiner		
Plugoplic:	54776		
Plugmeth1:	0	Plugmeth2:	0
Plugmeth3:	1	Plugmeth4:	0
Plugmethot:	0	Plugvar:	Not Reported
Cdiam1:	2	Cfrom1:	0
Cto1:	0	Cdiam2:	Not Reported
Cfrom2:	Not Reported	Cto2:	Not Reported
Cdiam3:	Not Reported	Cfrom3:	Not Reported
Cto3:	Not Reported	Cbfrom1:	0
Cbto1:	5	Cbsacks1:	0.15 Cement
Cbfrom2:	5	Cbto2:	30
Cbsacks2:	0.80 Bentonite	Cbfrom3:	Not Reported
Cbto3:	Not Reported	Cbsacks3:	Not Reported
Cbfrom4:	Not Reported	Cbto4:	Not Reported
Cbsacks4:	Not Reported	Cbfrom5:	Not Reported
Cbto5:	Not Reported	Cbsacks5:	Not Reported
Compname:	Vortex Drilling, Inc.	Compstreet:	4412 Bluemel Road
Compcity:	San Antonio	Compstate:	TX
Compzip:	78240	Nameassig:	Robert Joiner
Traineenam:	Not Reported	Tnum:	Not Reported
Deleted:	0	Site id:	TXPLU3000077949

Map ID:	98		
Plugtrackn:	79164		
Dateentere:	30-DEC-11	Ownname:	Standard Register Facility
Ownstreet:	1201 Bonner Street	Owncity:	Houston
Ownstate:	TX	Ownzip:	77007
Wellstreet:	1201 Bonner Street		
Wellcity:	Houston	Wellzip:	77007
County:	Harris		
Latitude:	294621		
Lat dec:	29.772499		
Longitude:	952411		

Long dec:	-95.403055		
Brmod:	Google Earth		
Gn:	65139		
Gn1:	65	Gn75:	13
Gn25:	9	Ownwellno:	MW-7
Typewater:	0	Typemon:	1
Typeinj:	0	Typedw:	0
Histdrille:	Not Reported	Histdrllic:	Not Reported
Histdatedr:	Not Reported	Histtracki:	Not Reported
Histdiamin:	2	Histdepth:	30
Plugdate:	14-DEC-11		
Plugmeth:	No Data		
Plugopname:	Robert Joiner		
Plugoplic:	54776		
Plugmeth1:	0	Plugmeth2:	0
Plugmeth3:	1	Plugmeth4:	0
Plugmethot:	0	Plugvar:	Not Reported
Cdiam1:	2	Cfrom1:	30
Cto1:	10	Cdiam2:	Not Reported
Cfrom2:	Not Reported	Cto2:	Not Reported
Cdiam3:	Not Reported	Cfrom3:	Not Reported
Cto3:	Not Reported	Cbfrom1:	0
Cbto1:	5	Cbsacks1:	0.15 Cement
Cbfrom2:	5	Cbto2:	30
Cbsacks2:	0.80 Bentonite	Cbfrom3:	Not Reported
Cbto3:	Not Reported	Cbsacks3:	Not Reported
Cbfrom4:	Not Reported	Cbto4:	Not Reported
Cbsacks4:	Not Reported	Cbfrom5:	Not Reported
Cbto5:	Not Reported	Cbsacks5:	Not Reported
Compname:	Vortex Drilling, Inc.	Compstreet:	4412 Bluemel Road
Compcity:	San Antonio	Compstate:	TX
Compzip:	78240	Nameassig:	Robert Joiner
Traineenam:	Not Reported	Tnum:	Not Reported
Deleted:	0	Site id:	TXPLU3000077948

Map ID:	98		
Plugtrackn:	79167		
Dateentere:	30-DEC-11	Ownname:	Standard Register Facility
Ownstreet:	1201 Bonner Street	Owncity:	Houston
Ownstate:	TX	Ownzip:	77007
Wellstreet:	1201 Bonner Street		
Wellcity:	Houston	Wellzip:	77007
County:	Harris		
Latitude:	294621		
Lat dec:	29.772499		
Longitude:	952411		
Long dec:	-95.403055		
Brmod:	Google Earth		
Gn:	65139		
Gn1:	65	Gn75:	13
Gn25:	9	Ownwellno:	MW-12
Typewater:	0	Typemon:	1
Typeinj:	0	Typedw:	0
Histdrille:	Not Reported	Histdrllic:	Not Reported
Histdatedr:	Not Reported	Histtracki:	Not Reported
Histdiamin:	2	Histdepth:	62

Plugdate:	14-DEC-11		
Plugmeth:	No Data		
Plugopname:	Robert Joiner		
Plugoplic:	54776		
Plugmeth1:	0	Plugmeth2:	0
Plugmeth3:	1	Plugmeth4:	0
Plugmethot:	0	Plugvar:	Not Reported
Cdiam1:	2	Cfrom1:	62
Cto1:	2	Cdiam2:	Not Reported
Cfrom2:	Not Reported	Cto2:	Not Reported
Cdiam3:	Not Reported	Cfrom3:	Not Reported
Cto3:	Not Reported	Cbfrom1:	0
Cbto1:	5	Cbsacks1:	0.15 Cement
Cbfrom2:	5	Cbto2:	62
Cbsacks2:	1.85 Bentonite	Cbfrom3:	Not Reported
Cbto3:	Not Reported	Cbsacks3:	Not Reported
Cbfrom4:	Not Reported	Cbto4:	Not Reported
Cbsacks4:	Not Reported	Cbfrom5:	Not Reported
Cbto5:	Not Reported	Cbsacks5:	Not Reported
Compname:	Vortex Drilling, Inc.	Compstreet:	4412 Bluemel Road
Compcity:	San Antonio	Compstate:	TX
Compzip:	78240	Nameassig:	Robert Joiner
Traineenam:	Not Reported	Tnum:	Not Reported
Deleted:	0	Site id:	TXPLU3000077951

Map ID:	98		
Plugtrackn:	79166		
Dateentere:	30-DEC-11	Ownname:	Standard Register Facility
Ownstreet:	1201 Bonner Street	Owncity:	Houston
Ownstate:	TX	Ownzip:	77007
Wellstreet:	1201 Bonner Street		
Wellcity:	Houston	Wellzip:	77007
County:	Harris		
Latitude:	294621		
Lat dec:	29.772499		
Longitude:	952411		
Long dec:	-95.403055		
Brmod:	Google Earth		
Gn:	65139		
Gn1:	65	Gn75:	13
Gn25:	9	Ownwellno:	MW-11
Typewater:	0	Typemon:	1
Typeinj:	0	Typedw:	0
Histdrille:	Not Reported	Histdrllic:	Not Reported
Histdatedr:	Not Reported	Histtracki:	Not Reported
Histdiamin:	2	Histdepth:	30
Plugdate:	14-DEC-11		
Plugmeth:	No Data		
Plugopname:	Robert Joiner		
Plugoplic:	54776		
Plugmeth1:	0	Plugmeth2:	0
Plugmeth3:	1	Plugmeth4:	0
Plugmethot:	0	Plugvar:	Not Reported
Cdiam1:	2	Cfrom1:	0
Cto1:	0	Cdiam2:	Not Reported
Cfrom2:	Not Reported	Cto2:	Not Reported

Cdiam3:	Not Reported	Cfrom3:	Not Reported
Cto3:	Not Reported	Cbfrom1:	0
Cbto1:	5	Cbsacks1:	0.15 Cement
Cbfrom2:	5	Cbto2:	30
Cbsacks2:	0.80 Bentonite	Cbfrom3:	Not Reported
Cbto3:	Not Reported	Cbsacks3:	Not Reported
Cbfrom4:	Not Reported	Cbto4:	Not Reported
Cbsacks4:	Not Reported	Cbfrom5:	Not Reported
Cbto5:	Not Reported	Cbsacks5:	Not Reported
Compname:	Vortex Drilling, Inc.	Compstreet:	4412 Bluemel Road
Compcity:	San Antonio	Compstate:	TX
Compzip:	78240	Nameassig:	Robert Joiner
Traineenam:	Not Reported	Tnum:	Not Reported
Deleted:	0	Site id:	TXPLU3000077950

Map ID:	98		
Plugtrackn:	79163		
Dateentere:	30-DEC-11	Ownname:	Standard Register Facility
Ownstreet:	1201 Bonner Street	Owncity:	Houston
Ownstate:	TX	Ownzip:	77007
Wellstreet:	1201 Bonner Street		
Wellcity:	Houston	Wellzip:	77007
County:	Harris		
Latitude:	294621		
Lat dec:	29.772499		
Longitude:	952411		
Long dec:	-95.403055		
Brmod:	Google Earth		
Gn:	65139		
Gn1:	65	Gn75:	13
Gn25:	9	Ownwellno:	MW-5
Typewater:	0	Typemon:	1
Typeinj:	0	Typedw:	0
Histdrille:	Not Reported	Histdrllic:	Not Reported
Histdatedr:	Not Reported	Histtracki:	Not Reported
Histdiamin:	2	Histdepth:	30
Plugdate:	14-DEC-11		
Plugmeth:	No Data		
Plugopname:	Robert Joiner		
Plugoplic:	54776		
Plugmeth1:	0	Plugmeth2:	0
Plugmeth3:	1	Plugmeth4:	0
Plugmethot:	0	Plugvar:	Not Reported
Cdiam1:	2	Cfrom1:	0
Cto1:	0	Cdiam2:	Not Reported
Cfrom2:	Not Reported	Cto2:	Not Reported
Cdiam3:	Not Reported	Cfrom3:	Not Reported
Cto3:	Not Reported	Cbfrom1:	0
Cbto1:	5	Cbsacks1:	0.15 Cement
Cbfrom2:	5	Cbto2:	30
Cbsacks2:	0.80 Bentonite	Cbfrom3:	Not Reported
Cbto3:	Not Reported	Cbsacks3:	Not Reported
Cbfrom4:	Not Reported	Cbto4:	Not Reported
Cbsacks4:	Not Reported	Cbfrom5:	Not Reported
Cbto5:	Not Reported	Cbsacks5:	Not Reported
Compname:	Vortex Drilling, Inc.	Compstreet:	4412 Bluemel Road

Compcity:	San Antonio	Compstate:	TX
Compzip:	78240	Nameassig:	Robert Joiner
Traineenam:	Not Reported	Tnum:	Not Reported
Deleted:	0	Site id:	TXPLU3000077947

Map ID:	98		
Plugtrackn:	79162		
Dateentere:	30-DEC-11	Ownname:	Standard Register Facility
Ownstreet:	1201 Bonner Street	Owncity:	Houston
Ownstate:	TX	Ownzip:	77007
Wellstreet:	1201 Bonner Street		
Wellcity:	Houston	Wellzip:	77007
County:	Harris		
Latitude:	294621		
Lat dec:	29.772499		
Longitude:	952411		
Long dec:	-95.403055		
Brmod:	Google Earth		
Gn:	65139		
Gn1:	65	Gn75:	13
Gn25:	9	Ownwellno:	MW-2
Typewater:	0	Typemon:	1
Typeinj:	0	Typedw:	0
Histdrille:	Not Reported	Histdrllic:	Not Reported
Histdatedr:	Not Reported	Histtracki:	Not Reported
Histdiamin:	2	Histdepth:	30
Plugdate:	14-DEC-11		
Plugmeth:	No Data		
Plugopname:	Robert Joiner		
Plugoplic:	54776		
Plugmeth1:	0	Plugmeth2:	0
Plugmeth3:	1	Plugmeth4:	0
Plugmethot:	0	Plugvar:	Not Reported
Cdiam1:	2	Cfrom1:	30
Cto1:	10	Cdiam2:	Not Reported
Cfrom2:	Not Reported	Cto2:	Not Reported
Cdiam3:	Not Reported	Cfrom3:	Not Reported
Cto3:	Not Reported	Cbfrom1:	0
Cbto1:	5	Cbsacks1:	0.15 Cement
Cbfrom2:	5	Cbto2:	30
Cbsacks2:	0.80 Bentonite	Cbfrom3:	Not Reported
Cbto3:	Not Reported	Cbsacks3:	Not Reported
Cbfrom4:	Not Reported	Cbto4:	Not Reported
Cbsacks4:	Not Reported	Cbfrom5:	Not Reported
Cbto5:	Not Reported	Cbsacks5:	Not Reported
Compname:	Vortex Drilling, Inc.	Compstreet:	4412 Bluemel Road
Compcity:	San Antonio	Compstate:	TX
Compzip:	78240	Nameassig:	Robert Joiner
Traineenam:	Not Reported	Tnum:	Not Reported
Deleted:	0	Site id:	TXPLU3000077946

GEOCHECK VERSION 2.1
STATE DATABASE WELL INFORMATION

Map ID:	98		
Plugtrackn:	79161		
Dateentere:	30-DEC-11	Ownname:	Standard Register Facility
Ownstreet:	1201 Bonner Street	Owncity:	Houston
Ownstate:	TX	Ownzip:	77007
Wellstreet:	1201 Bonner Street		
Wellcity:	Houston	Wellzip:	77007
County:	Harris		
Latitude:	294621		
Lat dec:	29.772499		
Longitude:	952411		
Long dec:	-95.403055		
Brmod:	Google Earth		
Gn:	65139		
Gn1:	65	Gn75:	13
Gn25:	9	Ownwellno:	MW-1
Typewater:	0	Typemon:	1
Typeinj:	0	Typedw:	0
Histdrille:	Not Reported	Histdrllic:	Not Reported
Histdatedr:	Not Reported	Histtracki:	Not Reported
Histdiamin:	2	Histdepth:	30
Plugdate:	14-DEC-11		
Plugmeth:	No Data		
Plugopname:	Robert Joiner		
Plugoplic:	54776		
Plugmeth1:	0	Plugmeth2:	0
Plugmeth3:	1	Plugmeth4:	0
Plugmethot:	0	Plugvar:	Not Reported
Cdiam1:	2	Cfrom1:	0
Cto1:	0	Cdiam2:	Not Reported
Cfrom2:	Not Reported	Cto2:	Not Reported
Cdiam3:	Not Reported	Cfrom3:	Not Reported
Cto3:	Not Reported	Cbfrom1:	0
Cbto1:	5	Cbsacks1:	0.15 Cement
Cbfrom2:	5	Cbto2:	30
Cbsacks2:	0.80 Bentonite	Cbfrom3:	Not Reported
Cbto3:	Not Reported	Cbsacks3:	Not Reported
Cbfrom4:	Not Reported	Cbto4:	Not Reported
Cbsacks4:	Not Reported	Cbfrom5:	Not Reported
Cbto5:	Not Reported	Cbsacks5:	Not Reported
Compname:	Vortex Drilling, Inc.	Compstreet:	4412 Bluemel Road
Compcity:	San Antonio	Compstate:	TX
Compzip:	78240	Nameassig:	Robert Joiner
Traineenam:	Not Reported	Tnum:	Not Reported
Deleted:	0	Site id:	TXPLU3000077945

Map ID:	98		
Dateentere:	17-MAR-11	Ownname:	The Standard Register Company
Ownstreet:	1201 Bonner Street		
Owncity:	Houston	Ownstate:	TX
Ownzip:	77007	County:	Harris
Wellstreet:	1201 Bonner Street		
Wellcity:	Houston	Wellzip:	77007
Own:	SB-27		
Lat dec:	29.772499		
Long dec:	-95.403055		
Elev:	0		

GEOCHECK VERSION 2.1
STATE DATABASE WELL INFORMATION

Brandmodel:	Google Earth		
Gn:	65139		
Gn1:	65	Gn75:	13
Gn25:	9	Twn:	1
Twd:	0	Twr:	0
Twrp:	0	Twrg:	0
Um:	1	Ue:	0
Ud:	0	Uin:	0
Uir:	0	Ug:	0
Uij:	0	Up:	0
Udw:	0	Ut:	0
Us:	0	Uf:	0
Pby:	0	Pbn:	0
Datestart:	01-MAR-11	Datecomp:	02-MAR-11
Dia1:	3	Dia1to:	43
Dia2:	Not Reported	Dia2from:	Not Reported
Dia2to:	Not Reported	Dia3:	Not Reported
Dia3from:	Not Reported	Dia3to:	Not Reported
Dmdriven:	1	Dmairrotar:	0
Dmmudrotar:	0	Dmbored:	0
Dmairham:	0	Dmcabletoo:	0
Dmjetted:	0	Dmhollowst:	0
Dmrevcirc:	0	Dmotherck:	0
Dmother:	Not Reported	Bco:	0
Bcs:	0	Bcg:	1
Bcgs:	12/20	Bcu:	0
Bcoc:	0	Bcot:	Not Reported
Gpf:	43	Gpt:	31
Cemfrom1:	Not Reported	Cemto1:	Not Reported
Nosacks1:	Not Reported	Cemfrom2:	Not Reported
Cemto2:	Not Reported	Nosacks2:	Not Reported
Cemfrom3:	Not Reported	Cemto3:	Not Reported
Nosacks3:	Not Reported	Cementmeth:	Hand Mixed
Cementby:	Vortex Drilling, Inc.	Ds:	Not Reported
Dpl:	Not Reported	Dsv:	Not Reported
Appvar:	Not Reported	Scs:	0
Scsv:	0	Scp:	0
Sca:	1	Watlev:	Not Reported
Watlevdate:	Not Reported	Artflow:	Not Reported
Wellplug48:	1	Tpturbine:	0
Tpjet:	0	Tpsubmersi:	0
Tpcylinder:	0	Tpotherck:	0
Tpother:	Not Reported	Pumpbowlde:	Not Reported
Wtpump:	0	Wtbailer:	0
Wtjetted:	0	Wtestimate:	0
Welltestyi:	Not Reported	Welltestdr:	Not Reported
Welltesthr:	Not Reported	Watqualund:	0
Watqualu 1:	0	Watertype:	Not Reported
Stratdepth:	Not Reported	Chemanaly:	0
Chemanaln:	0	Undnatural:	0
Untype:	Not Reported	Undhydro:	0
Undhaz:	0	Undotherck:	0
Undother:	Not Reported		
Undcertify:	0	Compname:	Vortex Drilling, Inc.
Drllicno:	55002		
Compstreet:	4412 Bluemel Road	Compcity:	San Antonio
Compstate:	TX	Compzip:	78240
Drillernam:	Gary B. Leifeste	Traineenam:	Not Reported
Tnum:	Not Reported		
Comments:	Not Reported		

GEOCHECK VERSION 2.1
STATE DATABASE WELL INFORMATION

Confidenti:	0	Letterrecv:	Not Reported
Deleted:	0	Insdate:	Not Reported
Site id:	TXMON3000243718		
Latitude:	29.772499		
Longitude:	-95.403055		

Map ID:	98		
Dateentere:	17-MAR-11	Ownname:	The Standard Register Company
Ownstreet:	1201 Bonner Street		
Owncity:	Houston	Ownstate:	TX
Ownzip:	77007	County:	Harris
Wellstreet:	1201 Bonner Street		
Wellcity:	Houston	Wellzip:	77007
Own:	SB-25		
Lat dec:	29.772499		
Long dec:	-95.403055		
Elev:	0		
Brandmodel:	Google Earth		
Gn:	65139		
Gn1:	65	Gn75:	13
Gn25:	9	Twn:	1
Twd:	0	Twr:	0
Twrp:	0	Twrg:	0
Um:	1	Ue:	0
Ud:	0	Uin:	0
Uir:	0	Ug:	0
Uij:	0	Up:	0
Udw:	0	Ut:	0
Us:	0	Uf:	0
Pby:	0	Pbn:	0
Datestart:	01-MAR-11	Datecomp:	02-MAR-11
Dia1:	3	Dia1to:	40
Dia2:	Not Reported	Dia2from:	Not Reported
Dia2to:	Not Reported	Dia3:	Not Reported
Dia3from:	Not Reported	Dia3to:	Not Reported
Dmdriven:	1	Dmairrotar:	0
Dmmudrotar:	0	Dmbored:	0
Dmairham:	0	Dmcabletoo:	0
Dmjetted:	0	Dmhollowst:	0
Dmrevcirc:	0	Dmotherck:	0
Dmother:	Not Reported	Bco:	0
Bcs:	0	Bcg:	1
Bcgs:	12/20	Bcu:	0
Bcoc:	0	Bcot:	Not Reported
Gpf:	40	Gpt:	28
Cemfrom1:	Not Reported	Cemto1:	Not Reported
Nosacks1:	Not Reported	Cemfrom2:	Not Reported
Cemto2:	Not Reported	Nosacks2:	Not Reported
Cemfrom3:	Not Reported	Cemto3:	Not Reported
Nosacks3:	Not Reported	Cementmeth:	Hand Mixed
Cementby:	Vortex Drilling, Inc.	Ds:	Not Reported
Dpl:	Not Reported	Dsv:	Not Reported
Appvar:	Not Reported	Scs:	0
Scsv:	0	Scp:	0
Sca:	1	Watlev:	Not Reported
Watlevdate:	Not Reported	Artflow:	Not Reported
Wellplug48:	1	Tpturbine:	0

Tpjet:	0	Tpsubmersi:	0
Tpcylinder:	0	Tpotherck:	0
Tpother:	Not Reported	Pumpbowlde:	Not Reported
Wtpump:	0	Wtbailer:	0
Wtjetted:	0	Wtestimate:	0
Welltestyi:	Not Reported	Welltestdr:	Not Reported
Welltesthr:	Not Reported	Watqualund:	0
Watqualu 1:	0	Watertype:	Not Reported
Stratdepth:	Not Reported	Chemanaly:	0
Chemanaln:	0	Undnatural:	0
Untype:	Not Reported	Undhydro:	0
Undhaz:	0	Undotherck:	0
Undother:	Not Reported		
Undcertify:	0	Compname:	Vortex Drilling, Inc.
Drllicno:	55002		
Compstreet:	4412 Bluemel Road	Compcity:	San Antonio
Compstate:	TX	Compzip:	78240
Drillernam:	Gary B. Leifeste	Traineenam:	Not Reported
Tnum:	Not Reported		
Comments:	Not Reported		
Confidenti:	0	Letterrecv:	Not Reported
Deleted:	0	Insdate:	Not Reported
Site id:	TXMON3000243714		
Latitude:	29.772499		
Longitude:	-95.403055		

Map ID:	98		
Dateentere:	23-MAR-10	Ownname:	Standard Register Co.
Ownstreet:	600 Albany St.		
Owncity:	Dayton	Ownstate:	OH
Ownzip:	Not Reported	County:	Harris
Wellstreet:	1201 Bonner St.		
Wellcity:	Houston	Wellzip:	77007
Own:	MW-13		
Lat dec:	29.772499		
Long dec:	-95.403055		
Elev:	0		
Brandmodel:	Not Reported		
Gn:	65139		
Gn1:	65	Gn75:	13
Gn25:	9	Twn:	1
Twd:	0	Twr:	0
Twrp:	0	Twrg:	0
Um:	1	Ue:	0
Ud:	0	Uin:	0
Uir:	0	Ug:	0
Uij:	0	Up:	0
Udw:	0	Ut:	0
Us:	0	Uf:	0
Pby:	0	Pbn:	0
Datestart:	27-JAN-10	Datecomp:	27-JAN-10
Dia1:	8	Dia1to:	62
Dia2:	Not Reported	Dia2from:	Not Reported
Dia2to:	Not Reported	Dia3:	Not Reported
Dia3from:	Not Reported	Dia3to:	Not Reported
Dmdriven:	0	Dmairrotar:	0
Dmmudrotar:	0	Dmbored:	0

GEOCHECK VERSION 2.1
STATE DATABASE WELL INFORMATION

Dmairham:	0	Dmcabletoo:	0
Dmjetted:	0	Dmhollowst:	1
Dmrevcirc:	0	Dmotherck:	0
Dmother:	Not Reported	Bco:	0
Bcs:	0	Bcg:	1
Bcgs:	20/40	Bcu:	0
Bcoc:	0	Bcot:	Not Reported
Gpf:	49	Gpt:	62
Cemfrom1:	0	Cemto1:	47
Nosacks1:	2 bentonite gro	Cemfrom2:	Not Reported
Cemto2:	Not Reported	Nosacks2:	Not Reported
Cemfrom3:	Not Reported	Cemto3:	Not Reported
Nosacks3:	Not Reported	Cementmeth:	Tremie
Cementby:	Best Drilling Services, Inc.	Ds:	Not Reported
Dpl:	Not Reported	Dsv:	Not Reported
Appvar:	Not Reported	Scs:	1
Scsv:	0	Scp:	0
Sca:	0	Watlev:	Not Reported
Watlevdate:	Not Reported	Artflow:	Not Reported
Wellplug48:	0	Tpturbine:	0
Tpjet:	0	Tpsubmersi:	0
Tpcylinder:	0	Tpotherck:	0
Tpother:	Not Reported	Pumpbowlde:	Not Reported
Wtpump:	0	Wtbailer:	0
Wtjetted:	0	Wtestimate:	0
Welltestyi:	Not Reported	Welltestdr:	Not Reported
Welltesthr:	Not Reported	Watqualund:	0
Watqualu 1:	0	Watertype:	Not Reported
Stratdepth:	Not Reported	Chemanaly:	0
Chemanaln:	0	Undnatural:	0
Untype:	Not Reported	Undhydro:	0
Undhaz:	0	Undotherck:	0
Undother:	Not Reported		
Undcertify:	0	Compname:	Best Drilling Services, Inc.
Drllicno:	5036		
Compstreet:	P.O. Box 845	Compcity:	Friendswood
Compstate:	TX	Compzip:	77549
Drillernam:	Alfredo Palacios	Traineenam:	Not Reported
Tnum:	Not Reported		
Comments:	Not Reported		
Confidenti:	0	Letterrecv:	Not Reported
Deleted:	0	Insdate:	Not Reported
Site id:	TXMON3000208227		
Latitude:	29.772499		
Longitude:	-95.403055		

Map ID:	98		
Dateentere:	17-MAR-11	Ownname:	The Standard Register Company
Ownstreet:	1201 Bonner Street		
Owncity:	Houston	Ownstate:	TX
Ownzip:	77007	County:	Harris
Wellstreet:	1201 Bonner Street		
Wellcity:	Houston	Wellzip:	77007
Own:	SB-26		
Lat dec:	29.772499		
Long dec:	-95.403055		
Elev:	0		

GEOCHECK VERSION 2.1
STATE DATABASE WELL INFORMATION

Brandmodel:	Google Earth		
Gn:	65139		
Gn1:	65	Gn75:	13
Gn25:	9	Twn:	1
Twd:	0	Twr:	0
Twrp:	0	Twrg:	0
Um:	1	Ue:	0
Ud:	0	Uin:	0
Uir:	0	Ug:	0
Uij:	0	Up:	0
Udw:	0	Ut:	0
Us:	0	Uf:	0
Pby:	0	Pbn:	0
Datestart:	01-MAR-11	Datecomp:	02-MAR-11
Dia1:	3	Dia1to:	40
Dia2:	Not Reported	Dia2from:	Not Reported
Dia2to:	Not Reported	Dia3:	Not Reported
Dia3from:	Not Reported	Dia3to:	Not Reported
Dmdriven:	1	Dmairrotar:	0
Dmmudrotar:	0	Dmbored:	0
Dmairham:	0	Dmcabletoo:	0
Dmjetted:	0	Dmhollowst:	0
Dmrevcirc:	0	Dmotherck:	0
Dmother:	Not Reported	Bco:	0
Bcs:	0	Bcg:	1
Bcgs:	12/20	Bcu:	0
Bcoc:	0	Bcot:	Not Reported
Gpf:	40	Gpt:	28
Cemfrom1:	Not Reported	Cemto1:	Not Reported
Nosacks1:	Not Reported	Cemfrom2:	Not Reported
Cemto2:	Not Reported	Nosacks2:	Not Reported
Cemfrom3:	Not Reported	Cemto3:	Not Reported
Nosacks3:	Not Reported	Cementmeth:	Hand Mixed
Cementby:	Vortex Drilling, Inc.	Ds:	Not Reported
Dpl:	Not Reported	Dsv:	Not Reported
Appvar:	Not Reported	Scs:	0
Scsv:	0	Scp:	0
Sca:	1	Watlev:	Not Reported
Watlevdate:	Not Reported	Artflow:	Not Reported
Wellplug48:	1	Tpturbine:	0
Tpjet:	0	Tpsubmersi:	0
Tpcylinder:	0	Tpotherck:	0
Tpother:	Not Reported	Pumpbowlde:	Not Reported
Wtpump:	0	Wtbailer:	0
Wtjetted:	0	Wtestimate:	0
Welltestyi:	Not Reported	Welltestdr:	Not Reported
Welltesthr:	Not Reported	Watqualund:	0
Watqualu 1:	0	Watertype:	Not Reported
Stratdepth:	Not Reported	Chemanaly:	0
Chemanaln:	0	Undnatural:	0
Untype:	Not Reported	Undhydro:	0
Undhaz:	0	Undotherck:	0
Undother:	Not Reported		
Undcertify:	0	Compname:	Vortex Drilling, Inc.
Drllicno:	55002		
Compstreet:	4412 Bluemel Road	Compcity:	San Antonio
Compstate:	TX	Compzip:	78240
Drillernam:	Gary B. Leifeste	Traineenam:	Not Reported
Tnum:	Not Reported		
Comments:	Not Reported		

GEOCHECK VERSION 2.1
STATE DATABASE WELL INFORMATION

Confidenti:	0	Letterrecv:	Not Reported
Deleted:	0	Insdate:	Not Reported
Site id:	TXMON3000243715		
Latitude:	29.772499		
Longitude:	-95.403055		

Map ID:	97		
Dateentere:	23-AUG-10	Ownname:	The Ainbinder Company
Ownstreet:	101 Yale St.		
Owncity:	Houston	Ownstate:	TX
Ownzip:	Not Reported	County:	Harris
Wellstreet:	101 Yale St.		
Wellcity:	Houston	Wellzip:	Not Reported
Own:	MW-6		
Lat dec:	29.772499		
Long dec:	-95.399444		
Elev:	0		
Brandmodel:	Magellan GPS		
Gn:	65139		
Gn1:	65	Gn75:	13
Gn25:	9	Twn:	1
Twd:	0	Twr:	0
Twrp:	0	Twrg:	0
Um:	1	Ue:	0
Ud:	0	Uin:	0
Uir:	0	Ug:	0
Uij:	0	Up:	0
Udw:	0	Ut:	0
Us:	0	Uf:	0
Pby:	0	Pbn:	0
Datestart:	11-AUG-10	Datecomp:	11-AUG-10
Dia1:	8	Dia1to:	26
Dia2:	Not Reported	Dia2from:	Not Reported
Dia2to:	Not Reported	Dia3:	Not Reported
Dia3from:	Not Reported	Dia3to:	Not Reported
Dmdriven:	0	Dmairrotar:	0
Dmmudrotar:	0	Dmbored:	0
Dmairham:	0	Dmcabletoo:	0
Dmjetted:	0	Dmhollowst:	1
Dmrevcirc:	0	Dmotherck:	0
Dmother:	Not Reported	Bco:	0
Bcs:	0	Bcg:	0
Bcgs:	Not Reported	Bcu:	0
Bcoc:	1	Bcot:	20/40 sand
Gpf:	Not Reported	Gpt:	Not Reported
Cemfrom1:	26	Cemto1:	14
Nosacks1:	7,sand	Cemfrom2:	14
Cemto2:	12	Nosacks2:	1,bent chips
Cemfrom3:	12	Cemto3:	0
Nosacks3:	2.5, grout	Cementmeth:	grout pump
Cementby:	MEDI	Ds:	Not Reported
Dpl:	Not Reported	Dsv:	Not Reported
Appvar:	Not Reported	Scs:	1
Scsv:	0	Scp:	0
Sca:	0	Watlev:	Not Reported
Watlevdate:	Not Reported	Artflow:	Not Reported
Wellplug48:	0	Tpturbine:	0

Tpjet:	0	Tpsubmersi:	0
Tpcylinder:	0	Tpotherck:	0
Tpother:	Not Reported	Pumpbowlde:	Not Reported
Wtpump:	0	Wtbailer:	0
Wtjetted:	0	Wtestimate:	0
Welltestyi:	Not Reported	Welltestdr:	Not Reported
Welltesthr:	Not Reported	Watqualund:	0
Watqualu 1:	0	Watertype:	Not Reported
Stratdepth:	Not Reported	Chemanaly:	0
Chemanaln:	0	Undnatural:	0
Untype:	Not Reported	Undhydro:	0
Undhaz:	0	Undotherck:	0
Undother:	Not Reported		
Undcertify:	0	Compname:	Mathers Environmental Drilling Inc.
Drllicno:	54933		
Compstreet:	12243 B. FM 529	Compcity:	Houston
Compstate:	TX	Compzip:	77041
Drillernam:	Shannon Mathers	Traineenam:	Not Reported
Tnum:	Not Reported		
Comments:	Not Reported		
Confidenti:	0	Letterrecv:	Not Reported
Deleted:	0	Insdate:	Not Reported
Site id:	TXMON3000225006		
Latitude:	29.772499		
Longitude:	-95.399444		

Map ID:	97		
Dateentere:	15-NOV-05	Ownname:	The Morgan Group Inc.
Ownstreet:	5606 S. Rice Ave.		
Owncity:	Houston	Ownstate:	TX
Ownzip:	77081	County:	Harris
Wellstreet:	NE Corner of Washington/Leverkuhn		
Wellcity:	Houston	Wellzip:	Not Reported
Own:	MW-6		
Lat dec:	29.772499		
Long dec:	-95.399166		
Elev:	0		
Brandmodel:	Magellan GPS Blazer 12		
Gn:	65139		
Gn1:	65	Gn75:	13
Gn25:	9	Twn:	1
Twd:	0	Twr:	0
Twrp:	0	Twrg:	0
Um:	1	Ue:	0
Ud:	0	Uin:	0
Uir:	0	Ug:	0
Uij:	0	Up:	0
Udw:	0	Ut:	0
Us:	0	Uf:	0
Pby:	0	Pbn:	0
Datestart:	26-OCT-05	Datecomp:	27-OCT-05
Dia1:	14	Dia1to:	25
Dia2:	8	Dia2from:	0
Dia2to:	42	Dia3:	Not Reported
Dia3from:	Not Reported	Dia3to:	Not Reported
Dmdriven:	0	Dmairrotar:	0
Dmmudrotar:	0	Dmbored:	0

Dmairham:	0	Dmcabletoo:	0
Dmjetted:	0	Dmhollowst:	1
Dmrevcirc:	0	Dmotherck:	0
Dmother:	Not Reported	Bco:	0
Bcs:	0	Bcg:	0
Bcgs:	Not Reported	Bcu:	0
Bcoc:	1	Bcot:	20/40 sand
Gpf:	Not Reported	Gpt:	Not Reported
Cemfrom1:	42	Cemto1:	30
Nosacks1:	7, sand	Cemfrom2:	30
Cemto2:	28	Nosacks2:	1,bentonite
Cemfrom3:	28	Cemto3:	0
Nosacks3:	12, cement	Cementmeth:	grout pump
Cementby:	MEDI	Ds:	Not Reported
Dpl:	Not Reported	Dsv:	Not Reported
Appvar:	Not Reported	Scs:	1
Scsv:	0	Scp:	0
Sca:	0	Watlev:	Not Reported
Watlevdate:	Not Reported	Artflow:	Not Reported
Wellplug48:	0	Tpturbine:	0
Tpjet:	0	Tpsubmersi:	0
Tpcylinder:	0	Tpotherck:	0
Tpother:	Not Reported	Pumpbowlde:	Not Reported
Wtpump:	0	Wtbailer:	0
Wtjetted:	0	Wtestimate:	0
Welltestyi:	Not Reported	Welltestdr:	Not Reported
Welltesthr:	Not Reported	Watqualund:	0
Watqualu 1:	0	Watertype:	Not Reported
Stratdepth:	Not Reported	Chemanaly:	0
Chemanaln:	0	Undnatural:	0
Untype:	Not Reported	Undhydro:	0
Undhaz:	0	Undotherck:	0
Undother:	Not Reported		
Undcertify:	0	Compname:	Mathers Environmental Drilling Inc.
Drllicno:	4850		
Compstreet:	12245 E. FM 529	Compcity:	Houston
Compstate:	TX	Compzip:	77041
Drillernam:	Patrick Stephens	Traineenam:	Not Reported
Tnum:	Not Reported		
Comments:	Not Reported		
Confidenti:	0	Letterrecv:	Not Reported
Deleted:	0	Insdate:	Not Reported
Site id:	TXMON3000069531		
Latitude:	29.772499		
Longitude:	-95.399166		

Map ID:	97		
Plugtrackn:	35562		
Dateentere:	05-JAN-07	Ownname:	The Morgan Group Inc.
Ownstreet:	5606 S. Rice Ave.	Owncity:	Houston
Ownstate:	TX	Ownzip:	77081
Wellstreet:	NE Corner of Washington/Leverkuhn		
Wellcity:	Houston	Wellzip:	Not Reported
County:	Harris		
Latitude:	294621		
Lat dec:	29.772499		
Longitude:	952357		

Long dec:	-95.399166		
Brmod:	Magellan Blazer GPS		
Gn:	65139		
Gn1:	65	Gn75:	13
Gn25:	9	Ownwellno:	MW-6
Typewater:	0	Typemon:	1
Typeinj:	0	Typedw:	0
Histdrille:	Patrick Stephens	Histdrllic:	4850
Histdatedr:	27-OCT-05	Histtracki:	70661
Histdiamin:	2	Histdepth:	42
Plugdate:	15-DEC-06		
Plugmeth:	No Data		
Plugopname:	Patrick Stephens		
Plugoplic:	4850		
Plugmeth1:	1	Plugmeth2:	0
Plugmeth3:	0	Plugmeth4:	0
Plugmethot:	0	Plugvar:	Not Reported
Cdiam1:	2	Cfrom1:	0
Cto1:	0	Cdiam2:	Not Reported
Cfrom2:	Not Reported	Cto2:	Not Reported
Cdiam3:	Not Reported	Cfrom3:	Not Reported
Cto3:	Not Reported	Cbfrom1:	42
Cbto1:	0	Cbsacks1:	6
Cbfrom2:	Not Reported	Cbto2:	Not Reported
Cbsacks2:	Not Reported	Cbfrom3:	Not Reported
Cbto3:	Not Reported	Cbsacks3:	Not Reported
Cbfrom4:	Not Reported	Cbto4:	Not Reported
Cbsacks4:	Not Reported	Cbfrom5:	Not Reported
Cbto5:	Not Reported	Cbsacks5:	Not Reported
Compname:	Mathers Environmental Drilling Inc	Compstreet:	12245 E. FM 529
Compcity:	Houston	Compstate:	TX
Compzip:	77041	Nameassig:	Patrick Stephens
Traineenam:	Not Reported	Tnum:	Not Reported
Deleted:	0	Site id:	TXPLU3000034944

Map ID:	97		
Dateentere:	10-APR-08	Ownname:	The Ainbinder Company
Ownstreet:	2415 W. Alabama		
Owncity:	Houston	Ownstate:	TX
Ownzip:	77098	County:	Harris
Wellstreet:	107 Yale St.		
Wellcity:	Houston	Wellzip:	77077
Own:	MW-2A		
Lat dec:	29.772499		
Long dec:	-95.398888		
Elev:	0		
Brandmodel:	Garmin etrex		
Gn:	65139		
Gn1:	65	Gn75:	13
Gn25:	9	Twn:	1
Twd:	0	Twr:	0
Twrp:	0	Twrg:	0
Um:	1	Ue:	0
Ud:	0	Uin:	0
Uir:	0	Ug:	0
Uij:	0	Up:	0

GEOCHECK VERSION 2.1
STATE DATABASE WELL INFORMATION

Udw:	0	Ut:	0
Us:	0	Uf:	0
Pby:	0	Pbn:	0
Datestart:	21-JAN-08	Datecomp:	21-JAN-08
Dia1:	12	Dia1to:	26
Dia2:	8.25	Dia2from:	0
Dia2to:	53	Dia3:	Not Reported
Dia3from:	Not Reported	Dia3to:	Not Reported
Dmdriven:	0	Dmairrotar:	0
Dmmudrotar:	0	Dmbored:	0
Dmairham:	0	Dmcabletoo:	0
Dmjetted:	0	Dmhollowst:	1
Dmrevcirc:	0	Dmotherck:	0
Dmother:	Not Reported	Bco:	0
Bcs:	0	Bcg:	1
Bcgs:	20/40	Bcu:	0
Bcoc:	0	Bcot:	Not Reported
Gpf:	41	Gpt:	53
Cemfrom1:	0	Cemto1:	39
Nosacks1:	15 bentonite gr	Cemfrom2:	Not Reported
Cemto2:	Not Reported	Nosacks2:	Not Reported
Cemfrom3:	Not Reported	Cemto3:	Not Reported
Nosacks3:	Not Reported	Cementmeth:	Tremie
Cementby:	Best Drilling Services, Inc.	Ds:	Not Reported
Dpl:	Not Reported	Dsv:	Not Reported
Appvar:	Not Reported	Scs:	1
Scsv:	0	Scp:	0
Sca:	0	Watlev:	Not Reported
Watlevdate:	Not Reported	Artflow:	Not Reported
Wellplug48:	0	Tpturbine:	0
Tpjet:	0	Tpsubmersi:	0
Tpcylinder:	0	Tpotherck:	0
Tpother:	Not Reported	Pumpbowlde:	Not Reported
Wtpump:	0	Wtbailer:	0
Wtjetted:	0	Wtestimate:	0
Welltestyi:	Not Reported	Welltestdr:	Not Reported
Welltesthr:	Not Reported	Watqualund:	0
Watqualu 1:	0	Watertype:	Not Reported
Stratdepth:	Not Reported	Chemanaly:	0
Chemanaln:	0	Undnatural:	0
Untype:	Not Reported	Undhydro:	0
Undhaz:	0	Undotherck:	0
Undother:	Not Reported		
Undcertify:	0	Compname:	Best Drilling Services, Inc.
Drllicno:	3026		
Compstreet:	P.O. Box 845	Compcity:	Friendswood
Compstate:	TX	Compzip:	77549
Drillernam:	Lawrence Tobola	Traineenam:	Not Reported
Tnum:	Not Reported		
Comments:	Project No.: 92077435		
Confidenti:	0	Letterrecv:	Not Reported
Deleted:	0	Insdate:	Not Reported
Site id:	TXMON3000136937		
Latitude:	29.772499		
Longitude:	-95.398888		

GEOCHECK VERSION 2.1
STATE DATABASE WELL INFORMATION

Map ID:	98		
Dateentere:	16-DEC-05	Ownname:	Standard Register Facility
Ownstreet:	1201 Bonner St.		
Owncity:	Houston	Ownstate:	TX
Ownzip:	Not Reported	County:	Harris
Wellstreet:	1201 Bonner St.		
Wellcity:	Houston	Wellzip:	Not Reported
Own:	MW-7		
Lat dec:	29.772221		
Long dec:	-95.4025		
Elev:	0		
Brandmodel:	Not Reported		
Gn:	65139		
Gn1:	65	Gn75:	13
Gn25:	9	Twn:	1
Twd:	0	Twr:	0
Twrp:	0	Twrg:	0
Um:	1	Ue:	0
Ud:	0	Uin:	0
Uir:	0	Ug:	0
Uij:	0	Up:	0
Udw:	0	Ut:	0
Us:	0	Uf:	0
Pby:	0	Pbn:	0
Datestart:	15-NOV-05	Datecomp:	15-NOV-05
Dia1:	8	Dia1to:	30
Dia2:	Not Reported	Dia2from:	Not Reported
Dia2to:	Not Reported	Dia3:	Not Reported
Dia3from:	Not Reported	Dia3to:	Not Reported
Dmdriven:	0	Dmairrotar:	0
Dmmudrotar:	0	Dmbored:	0
Dmairham:	0	Dmcabletoo:	0
Dmjetted:	0	Dmhollowst:	1
Dmrevcirc:	0	Dmotherck:	0
Dmother:	Not Reported	Bco:	0
Bcs:	0	Bcg:	1
Bcgs:	20/40	Bcu:	0
Bcoc:	0	Bcot:	Not Reported
Gpf:	18	Gpt:	30
Cemfrom1:	0	Cemto1:	16
Nosacks1:	3 cement benton	Cemfrom2:	Not Reported
Cemto2:	Not Reported	Nosacks2:	Not Reported
Cemfrom3:	Not Reported	Cemto3:	Not Reported
Nosacks3:	Not Reported	Cementmeth:	Tremie
Cementby:	Best Drilling Services, Inc.	Ds:	Not Reported
Dpl:	Not Reported	Dsv:	Not Reported
Appvar:	Not Reported	Scs:	1
Scsv:	0	Scp:	0
Sca:	0	Watlev:	Not Reported
Watlevdate:	Not Reported	Artflow:	Not Reported
Wellplug48:	0	Tpturbine:	0
Tpjet:	0	Tpsubmersi:	0
Tpcylinder:	0	Tpotherck:	0
Tpother:	Not Reported	Pumpbowlde:	Not Reported
Wtpump:	0	Wtbailer:	0
Wtjetted:	0	Wtestimate:	0
Welltestyi:	Not Reported	Welltestdr:	Not Reported
Welltesthr:	Not Reported	Watqualund:	0
Watqualu 1:	0	Watertype:	Not Reported
Stratdepth:	Not Reported	Chemanaly:	0
Chemanaln:	0	Undnatural:	0

GEOCHECK VERSION 2.1
STATE DATABASE WELL INFORMATION

Untype:	Not Reported	Undhydro:	0
Undhaz:	0	Undotherck:	0
Undother:	Not Reported		
Undcertify:	0	Compname:	BEST DRILLING SERVICES, INC.
Drllicno:	5036		
Compstreet:	P.O. BOX 845	Compcity:	FRIENDSWOOD
Compstate:	TX	Compzip:	77549
Drillernam:	Alfredo Palacios	Traineenam:	Not Reported
Tnum:	Not Reported		
Comments:	Not Reported		
Confidenti:	0	Letterrecv:	Not Reported
Deleted:	0	Insdate:	Not Reported
Site id:	TXMON3000071292		
Latitude:	29.772221		
Longitude:	-95.4025		

Map ID:	98		
Dateentere:	16-DEC-05	Ownname:	Standard Register Facility
Ownstreet:	1201 Bonner St.		
Owncity:	Houston	Ownstate:	TX
Ownzip:	Not Reported	County:	Harris
Wellstreet:	1201 Bonner St.		
Wellcity:	Houston	Wellzip:	Not Reported
Own:	MW-7		
Lat dec:	29.772221		
Long dec:	-95.4025		
Elev:	0		
Brandmodel:	Not Reported		
Gn:	65139		
Gn1:	65	Gn75:	13
Gn25:	9	Twn:	1
Twd:	0	Twr:	0
Twrp:	0	Twrg:	0
Um:	1	Ue:	0
Ud:	0	Uin:	0
Uir:	0	Ug:	0
Uij:	0	Up:	0
Udw:	0	Ut:	0
Us:	0	Uf:	0
Pby:	0	Pbn:	0
Datestart:	15-NOV-05	Datecomp:	15-NOV-05
Dia1:	8	Dia1to:	30
Dia2:	Not Reported	Dia2from:	Not Reported
Dia2to:	Not Reported	Dia3:	Not Reported
Dia3from:	Not Reported	Dia3to:	Not Reported
Dmdriven:	0	Dmairrotar:	0
Dmmudrotar:	0	Dmbored:	0
Dmairham:	0	Dmcabletoo:	0
Dmjetted:	0	Dmhollowst:	1
Dmrevcirc:	0	Dmotherck:	0
Dmother:	Not Reported	Bco:	0
Bcs:	0	Bcg:	1
Bcgs:	20/40	Bcu:	0
Bcoc:	0	Bcot:	Not Reported
Gpf:	18	Gpt:	30
Cemfrom1:	0	Cemto1:	16
Nosacks1:	3 cement benton	Cemfrom2:	Not Reported

Cemto2:	Not Reported	Nosacks2:	Not Reported
Cemfrom3:	Not Reported	Cemto3:	Not Reported
Nosacks3:	Not Reported	Cementmeth:	Tremie
Cementby:	Best Drilling Services, Inc.	Ds:	Not Reported
Dpl:	Not Reported	Dsv:	Not Reported
Appvar:	Not Reported	Scs:	1
Scsv:	0	Scp:	0
Sca:	0	Watlev:	Not Reported
Watlevdate:	Not Reported	Artflow:	Not Reported
Wellplug48:	0	Tpturbine:	0
Tpjet:	0	Tpsubmersi:	0
Tpcylinder:	0	Tpotherck:	0
Tpother:	Not Reported	Pumpbowlde:	Not Reported
Wtpump:	0	Wtbailer:	0
Wtjetted:	0	Wtestimate:	0
Welltestyi:	Not Reported	Welltestdr:	Not Reported
Welltesthr:	Not Reported	Watqualund:	0
Watqualu 1:	0	Watertype:	Not Reported
Stratdepth:	Not Reported	Chemanaly:	0
Chemanaln:	0	Undnatural:	0
Untype:	Not Reported	Undhydro:	0
Undhaz:	0	Undotherck:	0
Undother:	Not Reported		
Undcertify:	0	Compname:	BEST DRILLING SERVICES, INC.
Drllicno:	5036		
Compstreet:	P.O. BOX 845	Compcity:	FRIENDSWOOD
Compstate:	TX	Compzip:	77549
Drillernam:	Alfredo Palacios	Traineenam:	Not Reported
Tnum:	Not Reported		
Comments:	Not Reported		
Confidenti:	0	Letterrecv:	Not Reported
Deleted:	0	Insdate:	Not Reported
Site id:	TXMON3000071293		
Latitude:	29.772221		
Longitude:	-95.4025		

Map ID:	98		
Dateentere:	16-DEC-05	Ownname:	Standard Register Facility
Ownstreet:	1201 Bonner St.		
Owncity:	Houston	Ownstate:	TX
Ownzip:	Not Reported	County:	Harris
Wellstreet:	1201 Bonner St.		
Wellcity:	Houston	Wellzip:	Not Reported
Own:	MW-5		
Lat dec:	29.772221		
Long dec:	-95.4025		
Elev:	0		
Brandmodel:	Not Reported		
Gn:	65139		
Gn1:	65	Gn75:	13
Gn25:	9	Twn:	1
Twd:	0	Twr:	0
Twrp:	0	Twrg:	0
Um:	1	Ue:	0
Ud:	0	Uin:	0
Uir:	0	Ug:	0
Uij:	0	Up:	0

GEOCHECK VERSION 2.1
STATE DATABASE WELL INFORMATION

Udw:	0	Ut:	0
Us:	0	Uf:	0
Pby:	0	Pbn:	0
Datestart:	04-NOV-05	Datecomp:	04-NOV-05
Dia1:	8	Dia1to:	30
Dia2:	Not Reported	Dia2from:	Not Reported
Dia2to:	Not Reported	Dia3:	Not Reported
Dia3from:	Not Reported	Dia3to:	Not Reported
Dmdriven:	0	Dmairrotar:	0
Dmmudrotar:	0	Dmbored:	0
Dmairham:	0	Dmcabletoo:	0
Dmjetted:	0	Dmhollowst:	1
Dmrevcirc:	0	Dmotherck:	0
Dmother:	Not Reported	Bco:	0
Bcs:	0	Bcg:	1
Bcgs:	20/40	Bcu:	0
Bcoc:	0	Bcot:	Not Reported
Gpf:	18	Gpt:	30
Cemfrom1:	0	Cemto1:	16
Nosacks1:	6 cement benton	Cemfrom2:	Not Reported
Cemto2:	Not Reported	Nosacks2:	Not Reported
Cemfrom3:	Not Reported	Cemto3:	Not Reported
Nosacks3:	Not Reported	Cementmeth:	Tremie
Cementby:	Best Drilling Services, Inc.	Ds:	Not Reported
Dpl:	Not Reported	Dsv:	Not Reported
Appvar:	Not Reported	Scs:	1
Scsv:	0	Scp:	0
Sca:	0	Watlev:	Not Reported
Watlevdate:	Not Reported	Artflow:	Not Reported
Wellplug48:	0	Tpturbine:	0
Tpjet:	0	Tpsubmersi:	0
Tpcylinder:	0	Tpotherck:	0
Tpother:	Not Reported	Pumpbowlde:	Not Reported
Wtpump:	0	Wtbailer:	0
Wtjetted:	0	Wtestimate:	0
Welltestyi:	Not Reported	Welltestdr:	Not Reported
Welltesthr:	Not Reported	Watqualund:	0
Watqualu 1:	0	Watertype:	Not Reported
Stratdepth:	Not Reported	Chemanaly:	0
Chemanaln:	0	Undnatural:	0
Untype:	Not Reported	Undhydro:	0
Undhaz:	0	Undotherck:	0
Undother:	Not Reported		
Undcertify:	0	Compname:	BEST DRILLING SERVICES, INC.
Drllicno:	4926		
Compstreet:	P.O. BOX 845	Compcity:	FRIENDSWOOD
Compstate:	TX	Compzip:	77549
Drillernam:	L. Bruce Milton	Traineenam:	Not Reported
Tnum:	Not Reported		
Comments:	Not Reported		
Confidenti:	0	Letterrecv:	Not Reported
Deleted:	0	Insdate:	Not Reported
Site id:	TXMON3000071290		
Latitude:	29.772221		
Longitude:	-95.4025		

GEOCHECK VERSION 2.1
STATE DATABASE WELL INFORMATION

Map ID:	98		
Dateentere:	16-DEC-05	Ownname:	Standard Register Facility
Ownstreet:	1201 Bonner St.		
Owncity:	Houston	Ownstate:	TX
Ownzip:	Not Reported	County:	Harris
Wellstreet:	1201 Bonner St.		
Wellcity:	Houston	Wellzip:	Not Reported
Own:	MW-6		
Lat dec:	29.772221		
Long dec:	-95.4025		
Elev:	0		
Brandmodel:	Not Reported		
Gn:	65139		
Gn1:	65	Gn75:	13
Gn25:	9	Twn:	1
Twd:	0	Twr:	0
Twrp:	0	Twrg:	0
Um:	1	Ue:	0
Ud:	0	Uin:	0
Uir:	0	Ug:	0
Uij:	0	Up:	0
Udw:	0	Ut:	0
Us:	0	Uf:	0
Pby:	0	Pbn:	0
Datestart:	04-NOV-05	Datecomp:	04-NOV-05
Dia1:	8	Dia1to:	30
Dia2:	Not Reported	Dia2from:	Not Reported
Dia2to:	Not Reported	Dia3:	Not Reported
Dia3from:	Not Reported	Dia3to:	Not Reported
Dmdriven:	0	Dmairrotar:	0
Dmmudrotar:	0	Dmbored:	0
Dmairham:	0	Dmcabletoo:	0
Dmjetted:	0	Dmhollowst:	1
Dmrevcirc:	0	Dmotherck:	0
Dmother:	Not Reported	Bco:	0
Bcs:	0	Bcg:	1
Bcgs:	20/40	Bcu:	0
Bcoc:	0	Bcot:	Not Reported
Gpf:	18	Gpt:	30
Cemfrom1:	0	Cemto1:	16
Nosacks1:	6 cement benton	Cemfrom2:	Not Reported
Cemto2:	Not Reported	Nosacks2:	Not Reported
Cemfrom3:	Not Reported	Cemto3:	Not Reported
Nosacks3:	Not Reported	Cementmeth:	Tremie
Cementby:	Best Drilling Services, Inc.	Ds:	Not Reported
Dpl:	Not Reported	Dsv:	Not Reported
Appvar:	Not Reported	Scs:	1
Scsv:	0	Scp:	0
Sca:	0	Watlev:	Not Reported
Watlevdate:	Not Reported	Artflow:	Not Reported
Wellplug48:	0	Tpturbine:	0
Tpjet:	0	Tpsubmersi:	0
Tpcylinder:	0	Tpotherck:	0
Tpother:	Not Reported	Pumpbowlde:	Not Reported
Wtpump:	0	Wtbailer:	0
Wtjetted:	0	Wtestimate:	0
Welltestyi:	Not Reported	Welltestdr:	Not Reported
Welltesthr:	Not Reported	Watqualund:	0
Watqualu 1:	0	Watertype:	Not Reported
Stratdepth:	Not Reported	Chemanaly:	0
Chemanaln:	0	Undnatural:	0

Untype:	Not Reported	Undhydro:	0
Undhaz:	0	Undotherck:	0
Undother:	Not Reported		
Undcertify:	0	Compname:	BEST DRILLING SERVICES, INC.
Drllicno:	4926		
Compstreet:	P.O. BOX 845	Compcity:	FRIENDSWOOD
Compstate:	TX	Compzip:	77549
Drillernam:	L. Bruce Milton	Traineenam:	Not Reported
Tnum:	Not Reported		
Comments:	Not Reported		
Confidenti:	0	Letterrecv:	Not Reported
Deleted:	0	Insdate:	Not Reported
Site id:	TXMON3000071291		
Latitude:	29.772221		
Longitude:	-95.4025		

Map ID:	98		
Dateentere:	30-JAN-06	Ownname:	Standard Registry Facility
Ownstreet:	1201 Bonner Street		
Owncity:	Houston	Ownstate:	TX
Ownzip:	77077	County:	Harris
Wellstreet:	1201 Bonner Street		
Wellcity:	Houston	Wellzip:	77077
Own:	SB-13		
Lat dec:	29.772221		
Long dec:	-95.402222		
Elev:	0		
Brandmodel:	Not Reported		
Gn:	65139		
Gn1:	65	Gn75:	13
Gn25:	9	Twn:	1
Twd:	0	Twr:	0
Twrp:	0	Twrg:	0
Um:	0	Ue:	1
Ud:	0	Uin:	0
Uir:	0	Ug:	0
Uij:	0	Up:	0
Udw:	0	Ut:	0
Us:	0	Uf:	0
Pby:	0	Pbn:	0
Datestart:	01-DEC-05	Datecomp:	01-DEC-05
Dia1:	2.25	Dia1to:	30
Dia2:	Not Reported	Dia2from:	Not Reported
Dia2to:	Not Reported	Dia3:	Not Reported
Dia3from:	Not Reported	Dia3to:	Not Reported
Dmdriven:	1	Dmairrotar:	0
Dmmudrotar:	0	Dmbored:	0
Dmairham:	0	Dmcabletoo:	0
Dmjetted:	0	Dmhollowst:	0
Dmrevcirc:	0	Dmotherck:	0
Dmother:	Not Reported	Bco:	0
Bcs:	0	Bcg:	0
Bcgs:	Not Reported	Bcu:	0
Bcoc:	0	Bcot:	Not Reported
Gpf:	Not Reported	Gpt:	Not Reported
Cemfrom1:	0	Cemto1:	30
Nosacks1:	3 - bentonite	Cemfrom2:	Not Reported

GEOCHECK VERSION 2.1
STATE DATABASE WELL INFORMATION

Cemto2:	Not Reported	Nosacks2:	Not Reported
Cemfrom3:	Not Reported	Cemto3:	Not Reported
Nosacks3:	Not Reported	Cementmeth:	Manual
Cementby:	driller	Ds:	Not Reported
Dpl:	Not Reported	Dsv:	Not Reported
Appvar:	Not Reported	Scs:	0
Scsv:	0	Scp:	0
Sca:	0	Watlev:	Not Reported
Watlevdate:	Not Reported	Artflow:	Not Reported
Wellplug48:	0	Tpturbine:	0
Tpjet:	0	Tpsubmersi:	0
Tpcylinder:	0	Tpotherck:	0
Tpother:	Not Reported	Pumpbowlde:	Not Reported
Wtpump:	0	Wtbailer:	0
Wtjetted:	0	Wtestimate:	0
Welltestyi:	Not Reported	Welltestdr:	Not Reported
Welltesthr:	Not Reported	Watqualund:	0
Watqualu 1:	1	Watertype:	Fresh
Stratdepth:	none encountered	Chemanaly:	0
Chemanaln:	1	Undnatural:	0
Untype:	Not Reported	Undhydro:	0
Undhaz:	0	Undotherck:	0
Undother:	Not Reported		
Undcertify:	0	Compname:	Master Monitoring Services
Drllicno:	3044		
Compstreet:	P O Box 800456	Compcity:	Houston
Compstate:	TX	Compzip:	77280
Drillernam:	John Woolsey	Traineenam:	Juan Miranda
Tnum:	WWDAAPP00001599		
Comments:	Not Reported		
Confidenti:	0	Letterrecv:	Not Reported
Deleted:	0	Insdate:	Not Reported
Site id:	TXMON3000073843		
Latitude:	29.772221		
Longitude:	-95.402222		

Map ID:	98		
Dateentere:	30-JAN-06	Ownname:	Standard Registry Facility
Ownstreet:	1201 Bonner Street		
Owncity:	Houston	Ownstate:	TX
Ownzip:	77077	County:	Harris
Wellstreet:	1201 Bonner Street		
Wellcity:	Houston	Wellzip:	77077
Own:	SB-12		
Lat dec:	29.772221		
Long dec:	-95.402222		
Elev:	0		
Brandmodel:	Not Reported		
Gn:	65139		
Gn1:	65	Gn75:	13
Gn25:	9	Twn:	1
Twd:	0	Twr:	0
Twrp:	0	Twrg:	0
Um:	0	Ue:	1
Ud:	0	Uin:	0
Uir:	0	Ug:	0
Uij:	0	Up:	0

GEOCHECK VERSION 2.1
STATE DATABASE WELL INFORMATION

Udw:	0	Ut:	0
Us:	0	Uf:	0
Pby:	0	Pbn:	0
Datestart:	01-DEC-05	Datecomp:	01-DEC-05
Dia1:	2.25	Dia1to:	30
Dia2:	Not Reported	Dia2from:	Not Reported
Dia2to:	Not Reported	Dia3:	Not Reported
Dia3from:	Not Reported	Dia3to:	Not Reported
Dmdriven:	1	Dmairrotar:	0
Dmmudrotar:	0	Dmbored:	0
Dmairham:	0	Dmcabletoo:	0
Dmjetted:	0	Dmhollowst:	0
Dmrevcirc:	0	Dmotherck:	0
Dmother:	Not Reported	Bco:	0
Bcs:	0	Bcg:	0
Bcgs:	Not Reported	Bcu:	0
Bcoc:	0	Bcot:	Not Reported
Gpf:	Not Reported	Gpt:	Not Reported
Cemfrom1:	0	Cemto1:	30
Nosacks1:	3 - bentonite	Cemfrom2:	Not Reported
Cemto2:	Not Reported	Nosacks2:	Not Reported
Cemfrom3:	Not Reported	Cemto3:	Not Reported
Nosacks3:	Not Reported	Cementmeth:	Manual
Cementby:	driller	Ds:	Not Reported
Dpl:	Not Reported	Dsv:	Not Reported
Appvar:	Not Reported	Scs:	0
Scsv:	0	Scp:	0
Sca:	0	Watlev:	Not Reported
Watlevdate:	Not Reported	Artflow:	Not Reported
Wellplug48:	0	Tpturbine:	0
Tpjet:	0	Tpsubmersi:	0
Tpcylinder:	0	Tpotherck:	0
Tpother:	Not Reported	Pumpbowlde:	Not Reported
Wtpump:	0	Wtbailer:	0
Wtjetted:	0	Wtestimate:	0
Welltestyi:	Not Reported	Welltestdr:	Not Reported
Welltesthr:	Not Reported	Watqualund:	0
Watqualu 1:	1	Watertype:	Fresh
Stratdepth:	none encountered	Chemanaly:	0
Chemanaln:	1	Undnatural:	0
Untype:	Not Reported	Undhydro:	0
Undhaz:	0	Undotherck:	0
Undother:	Not Reported		
Undcertify:	0	Compname:	Master Monitoring Services
Drllicno:	3044		
Compstreet:	P O Box 800456	Compcity:	Houston
Compstate:	TX	Compzip:	77280
Drillernam:	John Woolsey	Traineenam:	Juan Miranda
Tnum:	WWDAAPP00001599		
Comments:	Not Reported		
Confidenti:	0	Letterrecv:	Not Reported
Deleted:	0	Insdate:	Not Reported
Site id:	TXMON3000073842		
Latitude:	29.772221		
Longitude:	-95.402222		

GEOCHECK VERSION 2.1
STATE DATABASE WELL INFORMATION

Map ID:	98		
Dateentere:	30-JAN-06	Ownname:	Standard Registry Facility
Ownstreet:	1201 Bonner Street		
Owncity:	Houston	Ownstate:	TX
Ownzip:	77077	County:	Harris
Wellstreet:	1201 Bonner Street		
Wellcity:	Houston	Wellzip:	77077
Own:	SB-15		
Lat dec:	29.772221		
Long dec:	-95.402222		
Elev:	0		
Brandmodel:	Not Reported		
Gn:	65139		
Gn1:	65	Gn75:	13
Gn25:	9	Twn:	1
Twd:	0	Twr:	0
Twrp:	0	Twrg:	0
Um:	0	Ue:	1
Ud:	0	Uin:	0
Uir:	0	Ug:	0
Uij:	0	Up:	0
Udw:	0	Ut:	0
Us:	0	Uf:	0
Pby:	0	Pbn:	0
Datestart:	01-DEC-05	Datecomp:	01-DEC-05
Dia1:	2.25	Dia1to:	30
Dia2:	Not Reported	Dia2from:	Not Reported
Dia2to:	Not Reported	Dia3:	Not Reported
Dia3from:	Not Reported	Dia3to:	Not Reported
Dmdriven:	1	Dmairrotar:	0
Dmmudrotar:	0	Dmbored:	0
Dmairham:	0	Dmcabletoo:	0
Dmjetted:	0	Dmhollowst:	0
Dmrevcirc:	0	Dmotherck:	0
Dmother:	Not Reported	Bco:	0
Bcs:	0	Bcg:	0
Bcgs:	Not Reported	Bcu:	0
Bcoc:	0	Bcot:	Not Reported
Gpf:	Not Reported	Gpt:	Not Reported
Cemfrom1:	0	Cemto1:	30
Nosacks1:	3 - bentonite	Cemfrom2:	Not Reported
Cemto2:	Not Reported	Nosacks2:	Not Reported
Cemfrom3:	Not Reported	Cemto3:	Not Reported
Nosacks3:	Not Reported	Cementmeth:	Manual
Cementby:	driller	Ds:	Not Reported
Dpl:	Not Reported	Dsv:	Not Reported
Appvar:	Not Reported	Scs:	0
Scsv:	0	Scp:	0
Sca:	0	Watlev:	Not Reported
Watlevdate:	Not Reported	Artflow:	Not Reported
Wellplug48:	0	Tpturbine:	0
Tpjet:	0	Tpsubmersi:	0
Tpcylinder:	0	Tpotherck:	0
Tpother:	Not Reported	Pumpbowlde:	Not Reported
Wtpump:	0	Wtbailer:	0
Wtjetted:	0	Wtestimate:	0
Welltestyi:	Not Reported	Welltestdr:	Not Reported
Welltesthr:	Not Reported	Watqualund:	0
Watqualu 1:	1	Watertype:	Fresh
Stratdepth:	none encountered	Chemanaly:	0
Chemanaln:	1	Undnatural:	0

GEOCHECK VERSION 2.1
STATE DATABASE WELL INFORMATION

Untype:	Not Reported	Undhydro:	0
Undhaz:	0	Undotherck:	0
Undother:	Not Reported		
Undcertify:	0	Compname:	Master Monitoring Services
Drllicno:	3044		
Compstreet:	P O Box 800456	Compcity:	Houston
Compstate:	TX	Compzip:	77280
Drillernam:	John Woolsey	Traineenam:	Juan Miranda
Tnum:	WWDAAPP00001599		
Comments:	Not Reported		
Confidenti:	0	Letterrecv:	Not Reported
Deleted:	0	Insdate:	Not Reported
Site id:	TXMON3000073845		
Latitude:	29.772221		
Longitude:	-95.402222		

Map ID:	98		
Dateentere:	30-JAN-06	Ownname:	Standard Registry Facility
Ownstreet:	1201 Bonner Street		
Owncity:	Houston	Ownstate:	TX
Ownzip:	77077	County:	Harris
Wellstreet:	1201 Bonner Street		
Wellcity:	Houston	Wellzip:	77077
Own:	SB-14		
Lat dec:	29.772221		
Long dec:	-95.402222		
Elev:	0		
Brandmodel:	Not Reported		
Gn:	65139		
Gn1:	65	Gn75:	13
Gn25:	9	Twn:	1
Twd:	0	Twr:	0
Twrp:	0	Twrg:	0
Um:	0	Ue:	1
Ud:	0	Uin:	0
Uir:	0	Ug:	0
Uij:	0	Up:	0
Udw:	0	Ut:	0
Us:	0	Uf:	0
Pby:	0	Pbn:	0
Datestart:	01-DEC-05	Datecomp:	01-DEC-05
Dia1:	2.25	Dia1to:	30
Dia2:	Not Reported	Dia2from:	Not Reported
Dia2to:	Not Reported	Dia3:	Not Reported
Dia3from:	Not Reported	Dia3to:	Not Reported
Dmdriven:	1	Dmairrotar:	0
Dmmudrotar:	0	Dmbored:	0
Dmairham:	0	Dmcabletoo:	0
Dmjetted:	0	Dmhollowst:	0
Dmrevcirc:	0	Dmotherck:	0
Dmother:	Not Reported	Bco:	0
Bcs:	0	Bcg:	0
Bcgs:	Not Reported	Bcu:	0
Bcoc:	0	Bcot:	Not Reported
Gpf:	Not Reported	Gpt:	Not Reported
Cemfrom1:	0	Cemto1:	30
Nosacks1:	3 - bentonite	Cemfrom2:	Not Reported

GEOCHECK VERSION 2.1
STATE DATABASE WELL INFORMATION

Cemto2:	Not Reported	Nosacks2:	Not Reported
Cemfrom3:	Not Reported	Cemto3:	Not Reported
Nosacks3:	Not Reported	Cementmeth:	Manual
Cementby:	driller	Ds:	Not Reported
Dpl:	Not Reported	Dsv:	Not Reported
Appvar:	Not Reported	Scs:	0
Scsv:	0	Scp:	0
Sca:	0	Watlev:	Not Reported
Watlevdate:	Not Reported	Artflow:	Not Reported
Wellplug48:	0	Tpturbine:	0
Tpjet:	0	Tpsubmersi:	0
Tpcylinder:	0	Tpotherck:	0
Tpother:	Not Reported	Pumpbowlde:	Not Reported
Wtpump:	0	Wtbailer:	0
Wtjetted:	0	Wtestimate:	0
Welltestyi:	Not Reported	Welltestdr:	Not Reported
Welltesthr:	Not Reported	Watqualund:	0
Watqualu 1:	1	Watertype:	Fresh
Stratdepth:	none encountered	Chemanaly:	0
Chemanaln:	1	Undnatural:	0
Untype:	Not Reported	Undhydro:	0
Undhaz:	0	Undotherck:	0
Undother:	Not Reported		
Undcertify:	0	Compname:	Master Monitoring Services
Drllicno:	3044		
Compstreet:	P O Box 800456	Compcity:	Houston
Compstate:	TX	Compzip:	77280
Drillernam:	John Woolsey	Traineenam:	Juan Miranda
Tnum:	WWDAAPP00001599		
Comments:	Not Reported		
Confidenti:	0	Letterrecv:	Not Reported
Deleted:	0	Insdate:	Not Reported
Site id:	TXMON3000073844		
Latitude:	29.772221		
Longitude:	-95.402222		

Map ID:	99		
Dateentere:	15-NOV-05	Ownname:	The Morgan Group Inc.
Ownstreet:	5606 S. Rice Ave.		
Owncity:	Houston	Ownstate:	TX
Ownzip:	77081	County:	Harris
Wellstreet:	NE Corner of Washington/Leverkuhn		
Wellcity:	Houston	Wellzip:	Not Reported
Own:	MW-2		
Lat dec:	29.772221		
Long dec:	-95.400833		
Elev:	0		
Brandmodel:	Magellan GPS Blazer 12		
Gn:	65139		
Gn1:	65	Gn75:	13
Gn25:	9	Twn:	1
Twd:	0	Twr:	0
Twrp:	0	Twrg:	0
Um:	1	Ue:	0
Ud:	0	Uin:	0
Uir:	0	Ug:	0
Uij:	0	Up:	0

GEOCHECK VERSION 2.1
STATE DATABASE WELL INFORMATION

Udw:	0	Ut:	0
Us:	0	Uf:	0
Pby:	0	Pbn:	0
Datestart:	28-OCT-05	Datecomp:	28-OCT-05
Dia1:	8	Dia1to:	24
Dia2:	Not Reported	Dia2from:	Not Reported
Dia2to:	Not Reported	Dia3:	Not Reported
Dia3from:	Not Reported	Dia3to:	Not Reported
Dmdriven:	0	Dmairrotar:	0
Dmmudrotar:	0	Dmbored:	0
Dmairham:	0	Dmcabletoo:	0
Dmjetted:	0	Dmhollowst:	1
Dmrevcirc:	0	Dmotherck:	0
Dmother:	Not Reported	Bco:	0
Bcs:	0	Bcg:	0
Bcgs:	Not Reported	Bcu:	0
Bcoc:	1	Bcot:	20/40 sand
Gpf:	Not Reported	Gpt:	Not Reported
Cemfrom1:	24	Cemto1:	7
Nosacks1:	12, sand	Cemfrom2:	7
Cemto2:	5	Nosacks2:	1,bentonite
Cemfrom3:	5	Cemto3:	0
Nosacks3:	1.5, cement	Cementmeth:	grout pump
Cementby:	MEDI	Ds:	Not Reported
Dpl:	Not Reported	Dsv:	Not Reported
Appvar:	Not Reported	Scs:	1
Scsv:	0	Scp:	0
Sca:	0	Watlev:	Not Reported
Watlevdate:	Not Reported	Artflow:	Not Reported
Wellplug48:	0	Tpturbine:	0
Tpjet:	0	Tpsubmersi:	0
Tpcylinder:	0	Tpotherck:	0
Tpother:	Not Reported	Pumpbowlde:	Not Reported
Wtpump:	0	Wtbailer:	0
Wtjetted:	0	Wtestimate:	0
Welltestyi:	Not Reported	Welltestdr:	Not Reported
Welltesthr:	Not Reported	Watqualund:	0
Watqualu 1:	0	Watertype:	Not Reported
Stratdepth:	Not Reported	Chemanaly:	0
Chemanaln:	0	Undnatural:	0
Untype:	Not Reported	Undhydro:	0
Undhaz:	0	Undotherck:	0
Undother:	Not Reported		
Undcertify:	0	Compname:	Mathers Environmental Drilling Inc.
Drllicno:	4850		
Compstreet:	12245 E. FM 529	Compcity:	Houston
Compstate:	TX	Compzip:	77041
Drillernam:	Patrick Stephens	Traineenam:	Not Reported
Tnum:	Not Reported		
Comments:	Not Reported		
Confidenti:	0	Letterrecv:	Not Reported
Deleted:	0	Insdate:	Not Reported
Site id:	TXMON3000069526		
Latitude:	29.772221		
Longitude:	-95.400833		

GEOCHECK VERSION 2.1
STATE DATABASE WELL INFORMATION

Map ID:	99		
Dateentere:	15-NOV-05	Ownname:	The Morgan Group Inc.
Ownstreet:	5606 S. Rice Ave.		
Owncity:	Houston	Ownstate:	TX
Ownzip:	77081	County:	Harris
Wellstreet:	NE Corner of Washington/Leverkuhn		
Wellcity:	Houston	Wellzip:	Not Reported
Own:	MW-1		
Lat dec:	29.772221		
Long dec:	-95.400833		
Elev:	0		
Brandmodel:	Magellan GPS Blazer 12		
Gn:	65139		
Gn1:	65	Gn75:	13
Gn25:	9	Twn:	1
Twd:	0	Twr:	0
Twrp:	0	Twrg:	0
Um:	1	Ue:	0
Ud:	0	Uin:	0
Uir:	0	Ug:	0
Uij:	0	Up:	0
Udw:	0	Ut:	0
Us:	0	Uf:	0
Pby:	0	Pbn:	0
Datestart:	28-OCT-05	Datecomp:	28-OCT-05
Dia1:	8	Dia1to:	24
Dia2:	Not Reported	Dia2from:	Not Reported
Dia2to:	Not Reported	Dia3:	Not Reported
Dia3from:	Not Reported	Dia3to:	Not Reported
Dmdriven:	0	Dmairrotar:	0
Dmmudrotar:	0	Dmbored:	0
Dmairham:	0	Dmcabletoo:	0
Dmjetted:	0	Dmhollowst:	1
Dmrevcirc:	0	Dmotherck:	0
Dmother:	Not Reported	Bco:	0
Bcs:	0	Bcg:	0
Bcgs:	Not Reported	Bcu:	0
Bcoc:	1	Bcot:	20/40 sand
Gpf:	Not Reported	Gpt:	Not Reported
Cemfrom1:	24	Cemto1:	7
Nosacks1:	12, sand	Cemfrom2:	7
Cemto2:	5	Nosacks2:	1,bentonite
Cemfrom3:	5	Cemto3:	0
Nosacks3:	1.5, cement	Cementmeth:	grout pump
Cementby:	MEDI	Ds:	Not Reported
Dpl:	Not Reported	Dsv:	Not Reported
Appvar:	Not Reported	Scs:	1
Scsv:	0	Scp:	0
Sca:	0	Watlev:	Not Reported
Watlevdate:	Not Reported	Artflow:	Not Reported
Wellplug48:	0	Tpturbine:	0
Tpjet:	0	Tpsubmersi:	0
Tpcylinder:	0	Tpotherck:	0
Tpother:	Not Reported	Pumpbowlde:	Not Reported
Wtpump:	0	Wtbailer:	0
Wtjetted:	0	Wtestimate:	0
Welltestyi:	Not Reported	Welltestdr:	Not Reported
Welltesthr:	Not Reported	Watqualund:	0
Watqualu 1:	0	Watertype:	Not Reported
Stratdepth:	Not Reported	Chemanaly:	0
Chemanaln:	0	Undnatural:	0

GEOCHECK VERSION 2.1
STATE DATABASE WELL INFORMATION

Untype:	Not Reported	Undhydro:	0
Undhaz:	0	Undotherck:	0
Undother:	Not Reported		
Undcertify:	0	Compname:	Mathers Environmental Drilling Inc.
Drllicno:	4850		
Compstreet:	12245 E. FM 529	Compcity:	Houston
Compstate:	TX	Compzip:	77041
Drillernam:	Patrick Stephens	Traineenam:	Not Reported
Tnum:	Not Reported		
Comments:	Not Reported		
Confidenti:	0	Letterrecv:	Not Reported
Deleted:	0	Insdate:	Not Reported
Site id:	TXMON3000069525		
Latitude:	29.772221		
Longitude:	-95.400833		

Map ID:	97		
Dateentere:	10-APR-08	Ownname:	The Ainbinder Company
Ownstreet:	2415 W. Alabama		
Owncity:	Houston	Ownstate:	TX
Ownzip:	77098	County:	Harris
Wellstreet:	107 Yale St.		
Wellcity:	Houston	Wellzip:	77077
Own:	MW-3A		
Lat dec:	29.772221		
Long dec:	-95.399721		
Elev:	0		
Brandmodel:	Garmin etrex		
Gn:	65139		
Gn1:	65	Gn75:	13
Gn25:	9	Twn:	1
Twd:	0	Twr:	0
Twrp:	0	Twrg:	0
Um:	1	Ue:	0
Ud:	0	Uin:	0
Uir:	0	Ug:	0
Uij:	0	Up:	0
Udw:	0	Ut:	0
Us:	0	Uf:	0
Pby:	0	Pbn:	0
Datestart:	21-JAN-08	Datecomp:	21-JAN-08
Dia1:	12	Dia1to:	25
Dia2:	8.25	Dia2from:	0
Dia2to:	53	Dia3:	Not Reported
Dia3from:	Not Reported	Dia3to:	Not Reported
Dmdriven:	0	Dmairrotar:	0
Dmmudrotar:	0	Dmbored:	0
Dmairham:	0	Dmcabletoo:	0
Dmjetted:	0	Dmhollowst:	1
Dmrevcirc:	0	Dmotherck:	0
Dmother:	Not Reported	Bco:	0
Bcs:	0	Bcg:	1
Bcgs:	20/40	Bcu:	0
Bcoc:	0	Bcot:	Not Reported
Gpf:	41	Gpt:	53
Cemfrom1:	0	Cemto1:	39
Nosacks1:	15 bentonite gr	Cemfrom2:	Not Reported

Cemto2:	Not Reported	Nosacks2:	Not Reported
Cemfrom3:	Not Reported	Cemto3:	Not Reported
Nosacks3:	Not Reported	Cementmeth:	Tremie
Cementby:	Best Drilling Services, Inc.	Ds:	Not Reported
Dpl:	Not Reported	Dsv:	Not Reported
Appvar:	Not Reported	Scs:	1
Scsv:	0	Scp:	0
Sca:	0	Watlev:	Not Reported
Watlevdate:	Not Reported	Artflow:	Not Reported
Wellplug48:	0	Tpturbine:	0
Tpjet:	0	Tpsubmersi:	0
Tpcylinder:	0	Tpotherck:	0
Tpother:	Not Reported	Pumpbowlde:	Not Reported
Wtpump:	0	Wtbailer:	0
Wtjetted:	0	Wtestimate:	0
Welltestyi:	Not Reported	Welltestdr:	Not Reported
Welltesthr:	Not Reported	Watqualund:	0
Watqualu 1:	0	Watertype:	Not Reported
Stratdepth:	Not Reported	Chemanaly:	0
Chemanaln:	0	Undnatural:	0
Untype:	Not Reported	Undhydro:	0
Undhaz:	0	Undotherck:	0
Undother:	Not Reported		
Undcertify:	0	Compname:	Best Drilling Services, Inc.
Drllicno:	3026		
Compstreet:	P.O. Box 845	Compcity:	Friendswood
Compstate:	TX	Compzip:	77549
Drillernam:	Lawrence Tobola	Traineenam:	Not Reported
Tnum:	Not Reported		
Comments:	Project No.: 92077435		
Confidenti:	0	Letterrecv:	Not Reported
Deleted:	0	Insdate:	Not Reported
Site id:	TXMON3000136936		
Latitude:	29.772221		
Longitude:	-95.399721		

Map ID:	97		
Plugtrackn:	64920		
Dateentere:	22-JUL-10	Ownname:	The Ainbinder Company
Ownstreet:	2415 W. Alabama	Owncity:	Houston
Ownstate:	TX	Ownzip:	77098
Wellstreet:	107 Yale St.		
Wellcity:	Houston	Wellzip:	77077
County:	Harris		
Latitude:	294620		
Lat dec:	29.772221		
Longitude:	952359		
Long dec:	-95.399721		
Brmod:	Garmin extrex		
Gn:	65139		
Gn1:	65	Gn75:	13
Gn25:	9	Ownwellno:	MW-3A
Typewater:	0	Typemon:	1
Typeinj:	0	Typedw:	0
Histdrille:	Best Drilling Services, Inc.	Histdrllic:	3026
Histdatedr:	21-JAN-08	Histtracki:	138989
Histdiamin:	8.25	Histdepth:	53

Plugdate:	20-JUL-10		
Plugmeth:	No Data		
Plugopname:	Joshua Crow		
Plugoplic:	58337		
Plugmeth1:	0	Plugmeth2:	0
Plugmeth3:	1	Plugmeth4:	0
Plugmethot:	0	Plugvar:	Not Reported
Cdiam1:	Not Reported	Cfrom1:	Not Reported
Cto1:	Not Reported	Cdiam2:	Not Reported
Cfrom2:	Not Reported	Cto2:	Not Reported
Cdiam3:	Not Reported	Cfrom3:	Not Reported
Cto3:	Not Reported	Cbfrom1:	0
Cbto1:	1	Cbsacks1:	Concrete
Cbfrom2:	1	Cbto2:	53
Cbsacks2:	Bentonite	Cbfrom3:	Not Reported
Cbto3:	Not Reported	Cbsacks3:	Not Reported
Cbfrom4:	Not Reported	Cbto4:	Not Reported
Cbsacks4:	Not Reported	Cbfrom5:	Not Reported
Cbto5:	Not Reported	Cbsacks5:	Not Reported
Compname:	Alpine Field Services, Inc.	Compstreet:	9095 Emmott Road
Compcity:	Houston	Compstate:	TX
Compzip:	77040	Nameassig:	Joshua Crow
Traineenam:	Not Reported	Tnum:	Not Reported
Deleted:	0	Site id:	TXPLU3000063848

Map ID:	98		
Dateentere:	18-JUL-07	Ownname:	Gerard D. Sowar/Standard Register
Ownstreet:	600 albany Sts.		
Owncity:	Daytown	Ownstate:	OH
Ownzip:	45408	County:	Harris
Wellstreet:	1201 Bonner Street		
Wellcity:	Houston	Wellzip:	77007
Own:	MW-8		
Lat dec:	29.771943		
Long dec:	-95.401944		
Elev:	0		
Brandmodel:	Rhino		
Gn:	65139		
Gn1:	65	Gn75:	13
Gn25:	9	Twn:	1
Twd:	0	Twr:	0
Twrp:	0	Twrg:	0
Um:	1	Ue:	0
Ud:	0	Uin:	0
Uir:	0	Ug:	0
Uij:	0	Up:	0
Udw:	0	Ut:	0
Us:	0	Uf:	0
Pby:	0	Pbn:	0
Datestart:	12-APR-07	Datecomp:	12-APR-07
Dia1:	8	Dia1to:	30
Dia2:	Not Reported	Dia2from:	Not Reported
Dia2to:	Not Reported	Dia3:	Not Reported
Dia3from:	Not Reported	Dia3to:	Not Reported
Dmdriven:	0	Dmairrotar:	0
Dmmudrotar:	0	Dmbored:	0

Dmairham:	0	Dmcabletoo:	0
Dmjetted:	0	Dmhollowst:	1
Dmrevcirc:	0	Dmotherck:	0
Dmother:	Not Reported	Bco:	0
Bcs:	0	Bcg:	1
Bcgs:	20/40	Bcu:	0
Bcoc:	0	Bcot:	Not Reported
Gpf:	30	Gpt:	18
Cemfrom1:	18	Cemto1:	2
Nosacks1:	8 Bentonite	Cemfrom2:	2
Cemto2:	0	Nosacks2:	1 Concrete
Cemfrom3:	Not Reported	Cemto3:	Not Reported
Nosacks3:	Not Reported	Cementmeth:	Gravity
Cementby:	Keith Barge	Ds:	Not Reported
Dpl:	Not Reported	Dsv:	Not Reported
Appvar:	Not Reported	Scs:	1
Scsv:	0	Scp:	0
Sca:	0	Watlev:	Not Reported
Watlevdate:	Not Reported	Artflow:	Not Reported
Wellplug48:	0	Tpturbine:	0
Tpjet:	0	Tpsubmersi:	0
Tpcylinder:	0	Tpotherck:	0
Tpother:	Not Reported	Pumpbowlde:	Not Reported
Wtpump:	0	Wtbailer:	0
Wtjetted:	0	Wtestimate:	0
Welltestyi:	Not Reported	Welltestdr:	Not Reported
Welltesthr:	Not Reported	Watqualund:	0
Watqualu 1:	0	Watertype:	Not Reported
Stratdepth:	Not Reported	Chemanaly:	0
Chemanaln:	0	Undnatural:	0
Untype:	Not Reported	Undhydro:	0
Undhaz:	0	Undotherck:	0
Undother:	Not Reported		
Undcertify:	0	Compname:	Universal Drilling Services of Texas, LLC
Drllicno:	4786		
Compstreet:	3233 w. 11th Street Suite 800	Compcity:	Houston
Compstate:	TX	Compzip:	77008
Drillernam:	Keith Barge	Traineenam:	Not Reported
Tnum:	Not Reported		
Comments:	Not Reported		
Confidenti:	0	Letterrecv:	Not Reported
Deleted:	0	Insdate:	Not Reported
Site id:	TXMON3000115575		
Latitude:	29.771943		
Longitude:	-95.401944		

Map ID:	98		
Dateentere:	18-JUL-07	Ownname:	Gerard D. Sowar/Standard Register
Ownstreet:	600 albany Sts.		
Owncity:	Daytown	Ownstate:	OH
Ownzip:	45408	County:	Harris
Wellstreet:	1201 Bonner Street		
Wellcity:	Houston	Wellzip:	77007
Own:	MW-9		
Lat dec:	29.771943		
Long dec:	-95.401944		
Elev:	0		

GEOCHECK VERSION 2.1
STATE DATABASE WELL INFORMATION

Brandmodel:	Rhino		
Gn:	65139		
Gn1:	65	Gn75:	13
Gn25:	9	Twn:	1
Twd:	0	Twr:	0
Twrp:	0	Twrg:	0
Um:	1	Ue:	0
Ud:	0	Uin:	0
Uir:	0	Ug:	0
Uij:	0	Up:	0
Udw:	0	Ut:	0
Us:	0	Uf:	0
Pby:	0	Pbn:	0
Datestart:	12-APR-07	Datecomp:	12-APR-07
Dia1:	8	Dia1to:	30
Dia2:	Not Reported	Dia2from:	Not Reported
Dia2to:	Not Reported	Dia3:	Not Reported
Dia3from:	Not Reported	Dia3to:	Not Reported
Dmdriven:	0	Dmairrotar:	0
Dmmudrotar:	0	Dmbored:	0
Dmairham:	0	Dmcabletoo:	0
Dmjetted:	0	Dmhollowst:	1
Dmrevcirc:	0	Dmotherck:	0
Dmother:	Not Reported	Bco:	0
Bcs:	0	Bcg:	1
Bcgs:	20/40	Bcu:	0
Bcoc:	0	Bcot:	Not Reported
Gpf:	30	Gpt:	18
Cemfrom1:	18	Cemto1:	2
Nosacks1:	8 Bentonite	Cemfrom2:	2
Cemto2:	0	Nosacks2:	1 Concrete
Cemfrom3:	Not Reported	Cemto3:	Not Reported
Nosacks3:	Not Reported	Cementmeth:	Gravity
Cementby:	Keith Barge	Ds:	Not Reported
Dpl:	Not Reported	Dsv:	Not Reported
Appvar:	Not Reported	Scs:	1
Scsv:	0	Scp:	0
Sca:	0	Watlev:	Not Reported
Watlevdate:	Not Reported	Artflow:	Not Reported
Wellplug48:	0	Tpturbine:	0
Tpjet:	0	Tpsubmersi:	0
Tpcylinder:	0	Tpotherck:	0
Tpother:	Not Reported	Pumpbowlde:	Not Reported
Wtpump:	0	Wtbailer:	0
Wtjetted:	0	Wtestimate:	0
Welltestyi:	Not Reported	Welltestdr:	Not Reported
Welltesthr:	Not Reported	Watqualund:	0
Watqualu 1:	0	Watertype:	Not Reported
Stratdepth:	Not Reported	Chemanaly:	0
Chemanaln:	0	Undnatural:	0
Untype:	Not Reported	Undhydro:	0
Undhaz:	0	Undotherck:	0
Undother:	Not Reported		
Undcertify:	0	Compname:	Universal Drilling Services of Texas, LLC
Drllicno:	4786		
Compstreet:	3233 w. 11th Street Suite 800	Compcity:	Houston
Compstate:	TX	Compzip:	77008
Drillernam:	Keith Barge	Traineenam:	Not Reported
Tnum:	Not Reported		
Comments:	Not Reported		

GEOCHECK VERSION 2.1
STATE DATABASE WELL INFORMATION

Confidenti:	0	Letterrecv:	Not Reported
Deleted:	0	Insdate:	Not Reported
Site id:	TXMON3000115578		
Latitude:	29.771943		
Longitude:	-95.401944		

Map ID:	98		
Dateentere:	18-JUL-07	Ownname:	Gerard D. Sowar/Standard Register
Ownstreet:	600 albany Sts.		
Owncity:	Daytown	Ownstate:	OH
Ownzip:	45408	County:	Harris
Wellstreet:	1201 Bonner Street		
Wellcity:	Houston	Wellzip:	77007
Own:	MW-10		
Lat dec:	29.771943		
Long dec:	-95.401944		
Elev:	0		
Brandmodel:	Rhino		
Gn:	65139		
Gn1:	65	Gn75:	13
Gn25:	9	Twn:	1
Twd:	0	Twr:	0
Twrp:	0	Twrg:	0
Um:	1	Ue:	0
Ud:	0	Uin:	0
Uir:	0	Ug:	0
Uij:	0	Up:	0
Udw:	0	Ut:	0
Us:	0	Uf:	0
Pby:	0	Pbn:	0
Datestart:	12-APR-07	Datecomp:	12-APR-07
Dia1:	8	Dia1to:	30
Dia2:	Not Reported	Dia2from:	Not Reported
Dia2to:	Not Reported	Dia3:	Not Reported
Dia3from:	Not Reported	Dia3to:	Not Reported
Dmdriven:	0	Dmairrotar:	0
Dmmudrotar:	0	Dmbored:	0
Dmairham:	0	Dmcabletoo:	0
Dmjetted:	0	Dmhollowst:	1
Dmrevcirc:	0	Dmotherck:	0
Dmother:	Not Reported	Bco:	0
Bcs:	0	Bcg:	1
Bcgs:	20/40	Bcu:	0
Bcoc:	0	Bcot:	Not Reported
Gpf:	30	Gpt:	18
Cemfrom1:	18	Cemto1:	2
Nosacks1:	5.5 Bentonite	Cemfrom2:	2
Cemto2:	0	Nosacks2:	1 Concrete
Cemfrom3:	Not Reported	Cemto3:	Not Reported
Nosacks3:	Not Reported	Cementmeth:	Gravity
Cementby:	Keith Barge	Ds:	Not Reported
Dpl:	Not Reported	Dsv:	Not Reported
Appvar:	Not Reported	Scs:	1
Scsv:	0	Scp:	0
Sca:	0	Watlev:	Not Reported
Watlevdate:	Not Reported	Artflow:	Not Reported
Wellplug48:	0	Tpturbine:	0

GEOCHECK VERSION 2.1
STATE DATABASE WELL INFORMATION

Tpjet:	0	Tpsubmersi:	0
Tpcylinder:	0	Tpotherck:	0
Tpother:	Not Reported	Pumpbowlde:	Not Reported
Wtpump:	0	Wtbailer:	0
Wtjetted:	0	Wtestimate:	0
Welltestyi:	Not Reported	Welltestdr:	Not Reported
Welltesthr:	Not Reported	Watqualund:	0
Watqualu 1:	0	Watertype:	Not Reported
Stratdepth:	Not Reported	Chemanaly:	0
Chemanaln:	0	Undnatural:	0
Untype:	Not Reported	Undhydro:	0
Undhaz:	0	Undotherck:	0
Undother:	Not Reported		
Undcertify:	0	Compname:	Universal Drilling Services of Texas, LLC
Drllicno:	4786		
Compstreet:	3233 w. 11th Street Suite 800	Compcity:	Houston
Compstate:	TX	Compzip:	77008
Drillernam:	Keith Barge	Traineenam:	Not Reported
Tnum:	Not Reported		
Comments:	Not Reported		
Confidenti:	0	Letterrecv:	Not Reported
Deleted:	0	Insdate:	Not Reported
Site id:	TXMON3000115582		
Latitude:	29.771943		
Longitude:	-95.401944		

Map ID:	98		
Dateentere:	18-JUL-07	Ownname:	Gerard D. Sowar/Standard Register
Ownstreet:	600 albany Sts.		
Owncity:	Daytown	Ownstate:	OH
Ownzip:	45408	County:	Harris
Wellstreet:	1201 Bonner Street		
Wellcity:	Houston	Wellzip:	77007
Own:	MW-11		
Lat dec:	29.771943		
Long dec:	-95.401944		
Elev:	0		
Brandmodel:	Rhino		
Gn:	65139		
Gn1:	65	Gn75:	13
Gn25:	9	Twn:	1
Twd:	0	Twr:	0
Twrp:	0	Twrg:	0
Um:	1	Ue:	0
Ud:	0	Uin:	0
Uir:	0	Ug:	0
Uij:	0	Up:	0
Udw:	0	Ut:	0
Us:	0	Uf:	0
Pby:	0	Pbn:	0
Datestart:	12-APR-07	Datecomp:	12-APR-07
Dia1:	8	Dia1to:	30
Dia2:	Not Reported	Dia2from:	Not Reported
Dia2to:	Not Reported	Dia3:	Not Reported
Dia3from:	Not Reported	Dia3to:	Not Reported
Dmdriven:	0	Dmairrotar:	0
Dmmudrotar:	0	Dmbored:	0

GEOCHECK VERSION 2.1
STATE DATABASE WELL INFORMATION

Dmairham:	0	Dmcabletoo:	0
Dmjetted:	0	Dmhollowst:	1
Dmrevcirc:	0	Dmotherck:	0
Dmother:	Not Reported	Bco:	0
Bcs:	0	Bcg:	1
Bcgs:	20/40	Bcu:	0
Bcoc:	0	Bcot:	Not Reported
Gpf:	30	Gpt:	18
Cemfrom1:	18	Cemto1:	2
Nosacks1:	5.5 Bentonite	Cemfrom2:	2
Cemto2:	0	Nosacks2:	1 Concrete
Cemfrom3:	Not Reported	Cemto3:	Not Reported
Nosacks3:	Not Reported	Cementmeth:	Gravity
Cementby:	Keith Barge	Ds:	Not Reported
Dpl:	Not Reported	Dsv:	Not Reported
Appvar:	Not Reported	Scs:	1
Scsv:	0	Scp:	0
Sca:	0	Watlev:	Not Reported
Watlevdate:	Not Reported	Artflow:	Not Reported
Wellplug48:	0	Tpturbine:	0
Tpjet:	0	Tpsubmersi:	0
Tpcylinder:	0	Tpotherck:	0
Tpother:	Not Reported	Pumpbowlde:	Not Reported
Wtpump:	0	Wtbailer:	0
Wtjetted:	0	Wtestimate:	0
Welltestyi:	Not Reported	Welltestdr:	Not Reported
Welltesthr:	Not Reported	Watqualund:	0
Watqualu 1:	0	Watertype:	Not Reported
Stratdepth:	Not Reported	Chemanaly:	0
Chemanaln:	0	Undnatural:	0
Untype:	Not Reported	Undhydro:	0
Undhaz:	0	Undotherck:	0
Undother:	Not Reported		
Undcertify:	0	Compname:	Universal Drilling Services of Texas, LLC
Drllicno:	4786		
Compstreet:	3233 w. 11th Street Suite 800	Compcity:	Houston
Compstate:	TX	Compzip:	77008
Drillernam:	Keith Barge	Traineenam:	Not Reported
Tnum:	Not Reported		
Comments:	Not Reported		
Confidenti:	0	Letterrecv:	Not Reported
Deleted:	0	Insdate:	Not Reported
Site id:	TXMON3000115573		
Latitude:	29.771943		
Longitude:	-95.401944		

Map ID:	98		
Plugtrackn:	39908		
Dateentere:	18-JUL-07	Ownname:	Gerard D. Sowar/Standar Regist
Ownstreet:	600 albany St.	Owncity:	Dayton
Ownstate:	OH	Ownzip:	45408
Wellstreet:	1201 Bonner St.		
Wellcity:	Houston	Wellzip:	77007
County:	Harris		
Latitude:	294619		
Lat dec:	29.771943		
Longitude:	952407		

GEOCHECK VERSION 2.1
STATE DATABASE WELL INFORMATION

Long dec:	-95.401944		
Brmod:	Rhino		
Gn:	65139		
Gn1:	65	Gn75:	13
Gn25:	9	Ownwellno:	SB-19
Typewater:	0	Typemon:	1
Typeinj:	0	Typedw:	0
Histdrille:	Not Reported	Histdrllic:	Not Reported
Histdatedr:	Not Reported	Histtracki:	Not Reported
Histdiamin:	Not Reported	Histdepth:	30
Plugdate:	12-APR-07		
Plugmeth:	No Data		
Plugopname:	Keith Barge		
Plugoplic:	4786		
Plugmeth1:	0	Plugmeth2:	0
Plugmeth3:	1	Plugmeth4:	0
Plugmethot:	0	Plugvar:	Not Reported
Cdiam1:	1	Cfrom1:	0
Cto1:	0	Cdiam2:	Not Reported
Cfrom2:	Not Reported	Cto2:	Not Reported
Cdiam3:	Not Reported	Cfrom3:	Not Reported
Cto3:	Not Reported	Cbfrom1:	30
Cbto1:	2	Cbsacks1:	1
Cbfrom2:	Not Reported	Cbto2:	Not Reported
Cbsacks2:	Not Reported	Cbfrom3:	Not Reported
Cbto3:	Not Reported	Cbsacks3:	Not Reported
Cbfrom4:	Not Reported	Cbto4:	Not Reported
Cbsacks4:	Not Reported	Cbfrom5:	Not Reported
Cbto5:	Not Reported	Cbsacks5:	Not Reported
Compname:	Universal Drilling Services of Texas, LLC	Compstreet:	3233 W. 11th Street Suite 800
Compcity:	Houston	Compstate:	TX
Compzip:	77008	Nameassig:	Keith Barge
Traineenam:	Not Reported	Tnum:	Not Reported
Deleted:	0	Site id:	TXPLU3000039250

Map ID:	98		
Plugtrackn:	39909		
Dateentere:	18-JUL-07	Ownname:	Gerard D. Sowar/Standar Regist
Ownstreet:	600 Albany St.	Owncity:	Dayton
Ownstate:	OH	Ownzip:	45408
Wellstreet:	1201 Bonner St.		
Wellcity:	Houston	Wellzip:	77007
County:	Harris		
Latitude:	294619		
Lat dec:	29.771943		
Longitude:	952407		
Long dec:	-95.401944		
Brmod:	Rhino		
Gn:	65139		
Gn1:	65	Gn75:	13
Gn25:	9	Ownwellno:	SB-20
Typewater:	0	Typemon:	1
Typeinj:	0	Typedw:	0
Histdrille:	Not Reported	Histdrllic:	Not Reported
Histdatedr:	Not Reported	Histtracki:	Not Reported
Histdiamin:	Not Reported	Histdepth:	30

Plugdate:	12-APR-07		
Plugmeth:	No Data		
Plugopname:	Keith Barge		
Plugoplic:	4786		
Plugmeth1:	0	Plugmeth2:	0
Plugmeth3:	1	Plugmeth4:	0
Plugmethot:	0	Plugvar:	Not Reported
Cdiam1:	1	Cfrom1:	0
Cto1:	0	Cdiam2:	Not Reported
Cfrom2:	Not Reported	Cto2:	Not Reported
Cdiam3:	Not Reported	Cfrom3:	Not Reported
Cto3:	Not Reported	Cbfrom1:	30
Cbto1:	2	Cbsacks1:	1
Cbfrom2:	Not Reported	Cbto2:	Not Reported
Cbsacks2:	Not Reported	Cbfrom3:	Not Reported
Cbto3:	Not Reported	Cbsacks3:	Not Reported
Cbfrom4:	Not Reported	Cbto4:	Not Reported
Cbsacks4:	Not Reported	Cbfrom5:	Not Reported
Cbto5:	Not Reported	Cbsacks5:	Not Reported
Compname:	Universal Drilling Services of Texas, LP	Compstreet:	3233 W. 11th Street Suite 800
Compcity:	Houston	Compstate:	TX
Compzip:	77008	Nameassig:	Keith Barge
Traineenam:	Not Reported	Tnum:	Not Reported
Deleted:	0	Site id:	TXPLU3000039251

Map ID:	98		
Plugtrackn:	53776		
Dateentere:	10-MAR-09	Ownname:	Gerard D. Sowar/Standard Regis
Ownstreet:	600 Albany Street	Owncity:	Dayton
Ownstate:	OH	Ownzip:	45408
Wellstreet:	1201 Bonner		
Wellcity:	Houston	Wellzip:	77008
County:	Harris		
Latitude:	294619		
Lat dec:	29.771943		
Longitude:	952407		
Long dec:	-95.401944		
Brmod:	Not Reported		
Gn:	65139		
Gn1:	65	Gn75:	13
Gn25:	9	Ownwellno:	MW-4
Typewater:	0	Typemon:	1
Typeinj:	0	Typedw:	0
Histdrille:	N/A	Histdrllic:	Not Reported
Histdatedr:	Not Reported	Histtracki:	Not Reported
Histdiamin:	Not Reported	Histdepth:	Not Reported
Plugdate:	21-JAN-09		
Plugmeth:	No Data		
Plugopname:	Jon Wilcox		
Plugoplic:	4786		
Plugmeth1:	0	Plugmeth2:	0
Plugmeth3:	1	Plugmeth4:	0
Plugmethot:	0	Plugvar:	Not Reported
Cdiam1:	2	Cfrom1:	0
Cto1:	0	Cdiam2:	Not Reported
Cfrom2:	Not Reported	Cto2:	Not Reported

Cdiam3:	Not Reported	Cfrom3:	Not Reported
Cto3:	Not Reported	Cbfrom1:	30
Cbto1:	1	Cbsacks1:	3 bags
Cbfrom2:	Not Reported	Cbto2:	Not Reported
Cbsacks2:	Not Reported	Cbfrom3:	Not Reported
Cbto3:	Not Reported	Cbsacks3:	Not Reported
Cbfrom4:	Not Reported	Cbto4:	Not Reported
Cbsacks4:	Not Reported	Cbfrom5:	Not Reported
Cbto5:	Not Reported	Cbsacks5:	Not Reported
Compname:	Universal Drilling Services of Texas, LLC	Compstreet:	3233 West 11th Street
Compcity:	Houston	Compstate:	TX
Compzip:	77008	Nameassig:	Keith Barge
Traineenam:	Jon Wilcox	Tnum:	Not Reported
Deleted:	0	Site id:	TXPLU3000052818

Map ID:	100		
Plugtrackn:	84071		
Dateentere:	10-OCT-12	Ownname:	Alta Heights
Ownstreet:	145 Heights	Owncity:	Houston
Ownstate:	TX	Ownzip:	77007
Wellstreet:	145 Heights Blvd.		
Wellcity:	Houston	Wellzip:	77007
County:	Harris		
Latitude:	294619		
Lat dec:	29.771943		
Longitude:	952350		
Long dec:	-95.397221		
Brmod:	Not Reported		
Gn:	65139		
Gn1:	65	Gn75:	13
Gn25:	9	Ownwellno:	C
Typewater:	0	Typemon:	1
Typeinj:	0	Typedw:	0
Histdrille:	UNKNOWN	Histdrllic:	Not Reported
Histdatedr:	Not Reported	Histtracki:	Not Reported
Histdiamin:	2	Histdepth:	40
Plugdate:	17-AUG-12		
Plugmeth:	No Data		
Plugopname:	Calistro Campozano		
Plugoplic:	4997		
Plugmeth1:	0	Plugmeth2:	1
Plugmeth3:	0	Plugmeth4:	0
Plugmethot:	0	Plugvar:	Not Reported
Cdiam1:	Not Reported	Cfrom1:	Not Reported
Cto1:	Not Reported	Cdiam2:	Not Reported
Cfrom2:	Not Reported	Cto2:	Not Reported
Cdiam3:	Not Reported	Cfrom3:	Not Reported
Cto3:	Not Reported	Cbfrom1:	0
Cbto1:	40	Cbsacks1:	1.5 cement bentonite grou
Cbfrom2:	Not Reported	Cbto2:	Not Reported
Cbsacks2:	Not Reported	Cbfrom3:	Not Reported
Cbto3:	Not Reported	Cbsacks3:	Not Reported
Cbfrom4:	Not Reported	Cbto4:	Not Reported
Cbsacks4:	Not Reported	Cbfrom5:	Not Reported
Cbto5:	Not Reported	Cbsacks5:	Not Reported
Compname:	Best Drilling Services, Inc.	Compstreet:	P.O. Box 845

GEOCHECK VERSION 2.1
STATE DATABASE WELL INFORMATION

Compcity:	Friendswood	Compstate:	TX
Compzip:	77549	Nameassig:	Ali Firouzbakht
Traineenam:	Calistro Campozano	Tnum:	56591
Deleted:	0	Site id:	TXPLU3000082777

Map ID:	100		
Plugtrackn:	84072		
Dateentere:	10-OCT-12	Ownname:	Alta Heights
Ownstreet:	145 Heights	Owncity:	Houston
Ownstate:	TX	Ownzip:	77007
Wellstreet:	145 Heights Blvd.		
Wellcity:	Houston	Wellzip:	77007
County:	Harris		
Latitude:	294619		
Lat dec:	29.771943		
Longitude:	952350		
Long dec:	-95.397221		
Brmod:	Not Reported		
Gn:	65139		
Gn1:	65	Gn75:	13
Gn25:	9	Ownwellno:	F
Typewater:	0	Typemon:	1
Typeinj:	0	Typedw:	0
Histdrille:	UNKNOWN	Histdrllic:	Not Reported
Histdatedr:	Not Reported	Histtracki:	Not Reported
Histdiamin:	2	Histdepth:	24
Plugdate:	17-AUG-12		
Plugmeth:	No Data		
Plugopname:	Calistro Campozano		
Plugoplic:	4997		
Plugmeth1:	0	Plugmeth2:	1
Plugmeth3:	0	Plugmeth4:	0
Plugmethot:	0	Plugvar:	Not Reported
Cdiam1:	Not Reported	Cfrom1:	Not Reported
Cto1:	Not Reported	Cdiam2:	Not Reported
Cfrom2:	Not Reported	Cto2:	Not Reported
Cdiam3:	Not Reported	Cfrom3:	Not Reported
Cto3:	Not Reported	Cbfrom1:	0
Cbto1:	24	Cbsacks1:	.5 cement bentonite grou
Cbfrom2:	Not Reported	Cbto2:	Not Reported
Cbsacks2:	Not Reported	Cbfrom3:	Not Reported
Cbto3:	Not Reported	Cbsacks3:	Not Reported
Cbfrom4:	Not Reported	Cbto4:	Not Reported
Cbsacks4:	Not Reported	Cbfrom5:	Not Reported
Cbto5:	Not Reported	Cbsacks5:	Not Reported
Compname:	Best Drilling Services, Inc.	Compstreet:	P.O. Box 845
Compcity:	Friendswood	Compstate:	TX
Compzip:	77549	Nameassig:	Ali Firouzbakht
Traineenam:	Calistro Campozano	Tnum:	56591
Deleted:	0	Site id:	TXPLU3000082778

GEOCHECK VERSION 2.1
STATE DATABASE WELL INFORMATION

Map ID:	100		
Plugtrackn:	84073		
Dateentere:	10-OCT-12	Ownname:	Alta Heights
Ownstreet:	145 Heights	Owncity:	Houston
Ownstate:	TX	Ownzip:	77007
Wellstreet:	145 Heights Blvd.		
Wellcity:	Houston	Wellzip:	77007
County:	Harris		
Latitude:	294619		
Lat dec:	29.771943		
Longitude:	952350		
Long dec:	-95.397221		
Brmod:	Not Reported		
Gn:	65139		
Gn1:	65	Gn75:	13
Gn25:	9	Ownwellno:	D
Typewater:	0	Typemon:	1
Typeinj:	0	Typedw:	0
Histdrille:	UNKNOWN	Histdrllic:	Not Reported
Histdatedr:	Not Reported	Histtracki:	Not Reported
Histdiamin:	2	Histdepth:	46
Plugdate:	17-AUG-12		
Plugmeth:	No Data		
Plugopname:	Calistro Campozano		
Plugoplic:	4997		
Plugmeth1:	0	Plugmeth2:	1
Plugmeth3:	0	Plugmeth4:	0
Plugmethot:	0	Plugvar:	Not Reported
Cdiam1:	2	Cfrom1:	40
Cto1:	46	Cdiam2:	Not Reported
Cfrom2:	Not Reported	Cto2:	Not Reported
Cdiam3:	Not Reported	Cfrom3:	Not Reported
Cto3:	Not Reported	Cbfrom1:	0
Cbto1:	46	Cbsacks1:	1.5 cement bentonite grou
Cbfrom2:	Not Reported	Cbto2:	Not Reported
Cbsacks2:	Not Reported	Cbfrom3:	Not Reported
Cbto3:	Not Reported	Cbsacks3:	Not Reported
Cbfrom4:	Not Reported	Cbto4:	Not Reported
Cbsacks4:	Not Reported	Cbfrom5:	Not Reported
Cbto5:	Not Reported	Cbsacks5:	Not Reported
Compname:	Best Drilling Services, Inc.	Compstreet:	P.O. Box 845
Compcity:	Friendswood	Compstate:	TX
Compzip:	77549	Nameassig:	Ali Firouzbakht
Traineenam:	Calistro Campozano	Tnum:	56591
Deleted:	0	Site id:	TXPLU3000082779

Map ID:	100		
Plugtrackn:	84068		
Dateentere:	10-OCT-12	Ownname:	Alta Heights
Ownstreet:	145 Heights	Owncity:	Houston
Ownstate:	TX	Ownzip:	77007
Wellstreet:	145 Heights Blvd.		
Wellcity:	Houston	Wellzip:	77007
County:	Harris		
Latitude:	294619		
Lat dec:	29.771943		
Longitude:	952350		

Long dec:	-95.397221		
Brmod:	Not Reported		
Gn:	65139		
Gn1:	65	Gn75:	13
Gn25:	9	Ownwellno:	A
Typewater:	0	Typemon:	1
Typeinj:	0	Typedw:	0
Histdrille:	UNKNOWN	Histdrllic:	Not Reported
Histdatedr:	Not Reported	Histtracki:	Not Reported
Histdiamin:	2	Histdepth:	28
Plugdate:	17-AUG-12		
Plugmeth:	No Data		
Plugopname:	Calistro Campozano		
Plugoplic:	4997		
Plugmeth1:	0	Plugmeth2:	1
Plugmeth3:	0	Plugmeth4:	0
Plugmethot:	0	Plugvar:	Not Reported
Cdiam1:	Not Reported	Cfrom1:	Not Reported
Cto1:	Not Reported	Cdiam2:	Not Reported
Cfrom2:	Not Reported	Cto2:	Not Reported
Cdiam3:	Not Reported	Cfrom3:	Not Reported
Cto3:	Not Reported	Cbfrom1:	0
Cbto1:	28	Cbsacks1:	.5 cement bentonite grout
Cbfrom2:	Not Reported	Cbto2:	Not Reported
Cbsacks2:	Not Reported	Cbfrom3:	Not Reported
Cbto3:	Not Reported	Cbsacks3:	Not Reported
Cbfrom4:	Not Reported	Cbto4:	Not Reported
Cbsacks4:	Not Reported	Cbfrom5:	Not Reported
Cbto5:	Not Reported	Cbsacks5:	Not Reported
Compname:	Best Drilling Services, Inc.	Compstreet:	P.O. Box 845
Compcity:	Friendswood	Compstate:	TX
Compzip:	77549	Nameassig:	Ali Firouzbakht
Traineenam:	Calistro Campozano	Tnum:	56591
Deleted:	0	Site id:	TXPLU3000082774

Map ID:	100		
Plugtrackn:	84069		
Dateentere:	10-OCT-12	Ownname:	Alta Heights
Ownstreet:	145 Heights	Owncity:	Houston
Ownstate:	TX	Ownzip:	77007
Wellstreet:	145 Heights Blvd.		
Wellcity:	Houston	Wellzip:	77007
County:	Harris		
Latitude:	294619		
Lat dec:	29.771943		
Longitude:	952350		
Long dec:	-95.397221		
Brmod:	Not Reported		
Gn:	65139		
Gn1:	65	Gn75:	13
Gn25:	9	Ownwellno:	B
Typewater:	0	Typemon:	1
Typeinj:	0	Typedw:	0
Histdrille:	UNKNOWN	Histdrllic:	Not Reported
Histdatedr:	Not Reported	Histtracki:	Not Reported
Histdiamin:	2	Histdepth:	28

Plugdate:	17-AUG-12		
Plugmeth:	No Data		
Plugopname:	Calistro Campozano		
Plugoplic:	4997		
Plugmeth1:	0	Plugmeth2:	1
Plugmeth3:	0	Plugmeth4:	0
Plugmethot:	0	Plugvar:	Not Reported
Cdiam1:	2	Cfrom1:	10
Cto1:	28	Cdiam2:	Not Reported
Cfrom2:	Not Reported	Cto2:	Not Reported
Cdiam3:	Not Reported	Cfrom3:	Not Reported
Cto3:	Not Reported	Cbfrom1:	0
Cbto1:	28	Cbsacks1:	.5 cement bentonite grout
Cbfrom2:	Not Reported	Cbto2:	Not Reported
Cbsacks2:	Not Reported	Cbfrom3:	Not Reported
Cbto3:	Not Reported	Cbsacks3:	Not Reported
Cbfrom4:	Not Reported	Cbto4:	Not Reported
Cbsacks4:	Not Reported	Cbfrom5:	Not Reported
Cbto5:	Not Reported	Cbsacks5:	Not Reported
Compname:	Best Drilling Services, Inc.	Compstreet:	P.O. Box 845
Compcity:	Friendswood	Compstate:	TX
Compzip:	77549	Nameassig:	Ali Firouzbakht
Traineenam:	Calistro Campozano	Tnum:	56591
Deleted:	0	Site id:	TXPLU3000082775

Map ID:	100		
Plugtrackn:	84070		
Dateentere:	10-OCT-12	Ownname:	Alta Heights
Ownstreet:	145 Heights	Owncity:	Houston
Ownstate:	TX	Ownzip:	77007
Wellstreet:	145 Heights Blvd.		
Wellcity:	Houston	Wellzip:	77007
County:	Harris		
Latitude:	294619		
Lat dec:	29.771943		
Longitude:	952350		
Long dec:	-95.397221		
Brmod:	Not Reported		
Gn:	65139		
Gn1:	65	Gn75:	13
Gn25:	9	Ownwellno:	E
Typewater:	0	Typemon:	1
Typeinj:	0	Typedw:	0
Histdrille:	UNKNOWN	Histdrllic:	Not Reported
Histdatedr:	Not Reported	Histtracki:	Not Reported
Histdiamin:	2	Histdepth:	28
Plugdate:	17-AUG-12		
Plugmeth:	No Data		
Plugopname:	Calistro Campozano		
Plugoplic:	4997		
Plugmeth1:	0	Plugmeth2:	1
Plugmeth3:	0	Plugmeth4:	0
Plugmethot:	0	Plugvar:	Not Reported
Cdiam1:	2	Cfrom1:	2
Cto1:	28	Cdiam2:	Not Reported
Cfrom2:	Not Reported	Cto2:	Not Reported

Cdiam3:	Not Reported	Cfrom3:	Not Reported
Cto3:	Not Reported	Cbfrom1:	0
Cbto1:	28	Cbsacks1:	.5 cement bentonite grout
Cbfrom2:	Not Reported	Cbto2:	Not Reported
Cbsacks2:	Not Reported	Cbfrom3:	Not Reported
Cbto3:	Not Reported	Cbsacks3:	Not Reported
Cbfrom4:	Not Reported	Cbto4:	Not Reported
Cbsacks4:	Not Reported	Cbfrom5:	Not Reported
Cbto5:	Not Reported	Cbsacks5:	Not Reported
Compname:	Best Drilling Services, Inc.	Compstreet:	P.O. Box 845
Compcity:	Friendswood	Compstate:	TX
Compzip:	77549	Nameassig:	Ali Firouzbakht
Traineenam:	Calistro Campozano	Tnum:	56591
Deleted:	0	Site id:	TXPLU3000082776

Map ID:	101		
Dateentere:	20-JAN-05	Ownname:	Herbert Remmest
Ownstreet:	6010 Washington		
Owncity:	Houston	Ownstate:	TX
Ownzip:	77007	County:	Harris
Wellstreet:	6010 Washington		
Wellcity:	Houston	Wellzip:	77007
Own:	mw-8		
Lat dec:	29.771388		
Long dec:	-95.42361		
Elev:	0		
Brandmodel:	Magillan 315		
Gn:	65138		
Gn1:	65	Gn75:	13
Gn25:	8	Twn:	1
Twd:	0	Twr:	0
Twrp:	0	Twrg:	0
Um:	1	Ue:	0
Ud:	0	Uin:	0
Uir:	0	Ug:	0
Uij:	0	Up:	0
Udw:	0	Ut:	0
Us:	0	Uf:	0
Pby:	0	Pbn:	0
Datestart:	06-JAN-05	Datecomp:	06-JAN-05
Dia1:	8	Dia1to:	39
Dia2:	Not Reported	Dia2from:	Not Reported
Dia2to:	Not Reported	Dia3:	Not Reported
Dia3from:	Not Reported	Dia3to:	Not Reported
Dmdriven:	0	Dmairrotar:	0
Dmmudrotar:	0	Dmbored:	0
Dmairham:	0	Dmcabletoo:	0
Dmjetted:	0	Dmhollowst:	1
Dmrevcirc:	0	Dmotherck:	0
Dmother:	Not Reported	Bco:	0
Bcs:	0	Bcg:	1
Bcgs:	1630	Bcu:	0
Bcoc:	0	Bcot:	Not Reported
Gpf:	18.0	Gpt:	39.0
Cemfrom1:	0	Cemto1:	18.0
Nosacks1:	8 bags	Cemfrom2:	Not Reported

GEOCHECK VERSION 2.1
STATE DATABASE WELL INFORMATION

Cemto2:	Not Reported	Nosacks2:	Not Reported
Cemfrom3:	Not Reported	Cemto3:	Not Reported
Nosacks3:	Not Reported	Cementmeth:	Not Reported
Cementby:	Alpine	Ds:	Not Reported
Dpl:	Not Reported	Dsv:	Not Reported
Appvar:	Not Reported	Scs:	1
Scsv:	0	Scp:	0
Sca:	0	Watlev:	Not Reported
Watlevdate:	Not Reported	Artflow:	Not Reported
Wellplug48:	0	Tpturbine:	0
Tpjet:	0	Tpsubmersi:	0
Tpcylinder:	0	Tpotherck:	0
Tpother:	Not Reported	Pumpbowlde:	Not Reported
Wtpump:	0	Wtbailer:	1
Wtjetted:	0	Wtestimate:	0
Welltestyi:	Not Reported	Welltestdr:	Not Reported
Welltesthr:	Not Reported	Watqualund:	0
Watqualu 1:	1	Watertype:	Not Reported
Stratdepth:	29	Chemanaly:	1
Chemanaln:	0	Undnatural:	0
Untype:	Not Reported	Undhydro:	0
Undhaz:	0	Undotherck:	0
Undother:	Not Reported		
Undcertify:	0	Compname:	Alpine Field Services
Drllicno:	3078		
Compstreet:	9095 Emmott	Compcity:	Houston
Compstate:	TX	Compzip:	77040
Drillernam:	Roger Miller	Traineenam:	Not Reported
Tnum:	Not Reported		
Comments:	Not Reported		
Confidenti:	0	Letterrecv:	Not Reported
Deleted:	0	Insdate:	Not Reported
Site id:	TXMON3000050811		
Latitude:	29.771388		
Longitude:	-95.42361		

Map ID:	102		
Dateentere:	27-MAR-03	Ownname:	Larry Brookshire
Ownstreet:	111 T.C. Jester Blvd.		
Owncity:	Houston	Ownstate:	TX
Ownzip:	77007	County:	Harris
Wellstreet:	5430 Washington Ave.		
Wellcity:	Houston	Wellzip:	Not Reported
Own:	MW-L2		
Lat dec:	29.771388		
Long dec:	-95.416666		
Elev:	0		
Brandmodel:	Magellan GPS Blazer 12		
Gn:	65138		
Gn1:	65	Gn75:	13
Gn25:	8	Twn:	1
Twd:	0	Twr:	0
Twrp:	0	Twrg:	0
Um:	1	Ue:	0
Ud:	0	Uin:	0
Uir:	0	Ug:	0
Uij:	0	Up:	0

GEOCHECK VERSION 2.1
STATE DATABASE WELL INFORMATION

Udw:	0	Ut:	0
Us:	0	Uf:	0
Pby:	0	Pbn:	0
Datestart:	19-MAR-03	Datecomp:	19-MAR-03
Dia1:	8	Dia1to:	35
Dia2:	Not Reported	Dia2from:	Not Reported
Dia2to:	Not Reported	Dia3:	Not Reported
Dia3from:	Not Reported	Dia3to:	Not Reported
Dmdriven:	0	Dmairrotar:	0
Dmmudrotar:	0	Dmbored:	0
Dmairham:	0	Dmcabletoo:	0
Dmjetted:	0	Dmhollowst:	1
Dmrevcirc:	0	Dmotherck:	0
Dmother:	Not Reported	Bco:	0
Bcs:	0	Bcg:	0
Bcgs:	Not Reported	Bcu:	0
Bcoc:	1	Bcot:	20/40 sand
Gpf:	35	Gpt:	18
Cemfrom1:	16	Cemto1:	0
Nosacks1:	5.5	Cemfrom2:	Not Reported
Cemto2:	Not Reported	Nosacks2:	Not Reported
Cemfrom3:	Not Reported	Cemto3:	Not Reported
Nosacks3:	Not Reported	Cementmeth:	grout pump
Cementby:	MEDI	Ds:	Not Reported
Dpl:	Not Reported	Dsv:	Not Reported
Appvar:	Not Reported	Scs:	1
Scsv:	0	Scp:	0
Sca:	0	Watlev:	Not Reported
Watlevdate:	Not Reported	Artflow:	Not Reported
Wellplug48:	0	Tpturbine:	0
Tpjet:	0	Tpsubmersi:	0
Tpcylinder:	0	Tpotherck:	0
Tpother:	Not Reported	Pumpbowlde:	Not Reported
Wtpump:	0	Wtbailer:	0
Wtjetted:	0	Wtestimate:	0
Welltestyi:	Not Reported	Welltestdr:	Not Reported
Welltesthr:	Not Reported	Watqualund:	0
Watqualu 1:	0	Watertype:	Not Reported
Stratdepth:	Not Reported	Chemanaly:	0
Chemanaln:	0	Undnatural:	0
Untype:	Not Reported	Undhydro:	0
Undhaz:	0	Undotherck:	0
Undother:	Not Reported		
Undcertify:	0	Compname:	Mathers Environmental Drilling Inc.
Drllicno:	3096		
Compstreet:	12245 E. FM 529	Compcity:	Houston
Compstate:	TX	Compzip:	77041
Drillernam:	Thomas E. Mathers	Traineenam:	Not Reported
Tnum:	Not Reported		
Comments:	Not Reported		
Confidenti:	0	Letterrecv:	Not Reported
Deleted:	0	Insdate:	Not Reported
Site id:	TXMON3000017717		
Latitude:	29.771388		
Longitude:	-95.416666		

GEOCHECK VERSION 2.1
STATE DATABASE WELL INFORMATION

Map ID:	102		
Dateentere:	01-NOV-13	Ownname:	MORGAN GROUP DEVELOPMENT, LLC
Ownstreet:	5606 SOUTH RICE AVENUE		
Owncity:	HOUSTON	Ownstate:	TX
Ownzip:	77081	County:	Harris
Wellstreet:	5418 WASHINGTON AVE, (NEAR T.C. JESTER)		
Wellcity:	HOUSTON	Wellzip:	77007
Own:	MW-L6		
Lat dec:	29.771388		
Long dec:	-95.416666		
Elev:	0		
Brandmodel:	GARMIN		
Gn:	65138		
Gn1:	65	Gn75:	13
Gn25:	8	Twn:	1
Twd:	0	Twr:	0
Twrp:	0	Twrg:	0
Um:	1	Ue:	0
Ud:	0	Uin:	0
Uir:	0	Ug:	0
Uij:	0	Up:	0
Udw:	0	Ut:	0
Us:	0	Uf:	0
Pby:	0	Pbn:	0
Datestart:	11-OCT-13	Datecomp:	11-OCT-13
Dia1:	8.25	Dia1to:	35
Dia2:	Not Reported	Dia2from:	Not Reported
Dia2to:	Not Reported	Dia3:	Not Reported
Dia3from:	Not Reported	Dia3to:	Not Reported
Dmdriven:	0	Dmairrotar:	0
Dmmudrotar:	0	Dmbored:	0
Dmairham:	0	Dmcabletoo:	0
Dmjetted:	0	Dmhollowst:	1
Dmrevcirc:	0	Dmotherck:	0
Dmother:	Not Reported	Bco:	0
Bcs:	0	Bcg:	1
Bcgs:	20/40 SAND	Bcu:	0
Bcoc:	0	Bcot:	Not Reported
Gpf:	35	Gpt:	23
Cemfrom1:	35	Cemto1:	23
Nosacks1:	7 SAND	Cemfrom2:	23
Cemto2:	2	Nosacks2:	3 BENT.GROUT
Cemfrom3:	2	Cemto3:	0
Nosacks3:	1.5 CEMENT	Cementmeth:	GROUTPUMP
Cementby:	MEDI	Ds:	Not Reported
Dpl:	Not Reported	Dsv:	Not Reported
Appvar:	Not Reported	Scs:	1
Scsv:	0	Scp:	0
Sca:	0	Watlev:	Not Reported
Watlevdate:	Not Reported	Artflow:	Not Reported
Wellplug48:	0	Tpturbine:	0
Tpjet:	0	Tpsubmersi:	0
Tpcylinder:	0	Tpotherck:	0
Tpother:	Not Reported	Pumpbowlde:	Not Reported
Wtpump:	0	Wtbailer:	0
Wtjetted:	0	Wtestimate:	0
Welltestyi:	Not Reported	Welltestdr:	Not Reported
Welltesthr:	Not Reported	Watqualund:	0
Watqualu 1:	0	Watertype:	Not Reported
Stratdepth:	Not Reported	Chemanaly:	0
Chemanaln:	0	Undnatural:	0

GEOCHECK VERSION 2.1
STATE DATABASE WELL INFORMATION

Untype:	Not Reported	Undhydro:	0
Undhaz:	0	Undotherck:	0
Undother:	Not Reported		
Undcertify:	0	Compname:	MATHERS ENVIRONMENTAL DRILLING INC.
Drllicno:	54933		
Compstreet:	12243 B. FM 529	Compcity:	HOUSTON
Compstate:	TX	Compzip:	77041
Drillernam:	SHANNON MATHERS	Traineenam:	Not Reported
Tnum:	Not Reported		
Comments:	Not Reported		
Confidenti:	0	Letterrecv:	Not Reported
Deleted:	0	Insdate:	Not Reported
Site id:	TXMON3000340896		
Latitude:	29.771388		
Longitude:	-95.416666		

Map ID:	103		
Plugtrackn:	81972		
Dateentere:	28-JUN-12	Ownname:	5820 Washington Ltd.
Ownstreet:	4808 Gibson St.	Owncity:	Houston
Ownstate:	TX	Ownzip:	77007
Wellstreet:	5820 Washington		
Wellcity:	Houston	Wellzip:	77007
County:	Harris		
Latitude:	294616		
Lat dec:	29.77111		
Longitude:	952513		
Long dec:	-95.420277		
Brmod:	Not Reported		
Gn:	65138		
Gn1:	65	Gn75:	13
Gn25:	8	Ownwellno:	MW-3
Typewater:	0	Typemon:	1
Typeinj:	0	Typedw:	0
Histdrille:	Joshua Crow	Histdrllic:	58337
Histdatedr:	12-MAR-12	Histtracki:	281688
Histdiamin:	8.25	Histdepth:	40
Plugdate:	21-JUN-12		
Plugmeth:	No Data		
Plugopname:	Joshua Crow		
Plugoplic:	58337		
Plugmeth1:	0	Plugmeth2:	0
Plugmeth3:	1	Plugmeth4:	0
Plugmethot:	0	Plugvar:	Not Reported
Cdiam1:	Not Reported	Cfrom1:	Not Reported
Cto1:	Not Reported	Cdiam2:	Not Reported
Cfrom2:	Not Reported	Cto2:	Not Reported
Cdiam3:	Not Reported	Cfrom3:	Not Reported
Cto3:	Not Reported	Cbfrom1:	0
Cbto1:	40	Cbsacks1:	Cement
Cbfrom2:	Not Reported	Cbto2:	Not Reported
Cbsacks2:	Not Reported	Cbfrom3:	Not Reported
Cbto3:	Not Reported	Cbsacks3:	Not Reported
Cbfrom4:	Not Reported	Cbto4:	Not Reported
Cbsacks4:	Not Reported	Cbfrom5:	Not Reported
Cbto5:	Not Reported	Cbsacks5:	Not Reported
Compname:	Alpine Field Services, Inc.	Compstreet:	9095 Emmott Road

GEOCHECK VERSION 2.1
STATE DATABASE WELL INFORMATION

Compcity:	Houston	Compstate:	TX
Compzip:	77040	Nameassig:	Joshua Crow
Traineenam:	Not Reported	Tnum:	Not Reported
Deleted:	0	Site id:	TXPLU3000080727

Map ID:	103		
Dateentere:	21-MAR-12	Ownname:	5820 Washington Ltd.
Ownstreet:	4808 Gibson St.		
Owncity:	Houston	Ownstate:	TX
Ownzip:	77007	County:	Harris
Wellstreet:	5820 Washington		
Wellcity:	Houston	Wellzip:	77007
Own:	MW-1		
Lat dec:	29.77111		
Long dec:	-95.420277		
Elev:	0		
Brandmodel:	Not Reported		
Gn:	65138		
Gn1:	65	Gn75:	13
Gn25:	8	Twn:	1
Twd:	0	Twr:	0
Twrp:	0	Twrg:	0
Um:	1	Ue:	0
Ud:	0	Uin:	0
Uir:	0	Ug:	0
Uij:	0	Up:	0
Udw:	0	Ut:	0
Us:	0	Uf:	0
Pby:	0	Pbn:	0
Datestart:	12-MAR-12	Datecomp:	12-MAR-12
Dia1:	8.25	Dia1to:	40
Dia2:	Not Reported	Dia2from:	Not Reported
Dia2to:	Not Reported	Dia3:	Not Reported
Dia3from:	Not Reported	Dia3to:	Not Reported
Dmdriven:	0	Dmairrotar:	0
Dmmudrotar:	0	Dmbored:	0
Dmairham:	0	Dmcabletoo:	0
Dmjetted:	0	Dmhollowst:	1
Dmrevcirc:	0	Dmotherck:	0
Dmother:	Not Reported	Bco:	0
Bcs:	0	Bcg:	1
Bcgs:	20/40	Bcu:	0
Bcoc:	0	Bcot:	Not Reported
Gpf:	18	Gpt:	40
Cemfrom1:	0	Cemto1:	1
Nosacks1:	Concrete	Cemfrom2:	1
Cemto2:	15	Nosacks2:	Grout
Cemfrom3:	15	Cemto3:	18
Nosacks3:	Bentonite	Cementmeth:	Not Reported
Cementby:	Not Reported	Ds:	Not Reported
Dpl:	Not Reported	Dsv:	Not Reported
Appvar:	Not Reported	Scs:	1
Scsv:	0	Scp:	0
Sca:	0	Watlev:	Not Reported
Watlevdate:	Not Reported	Artflow:	Not Reported
Wellplug48:	0	Tpturbine:	0

Tpjet:	0	Tpsubmersi:	0
Tpcylinder:	0	Tpotherck:	0
Tpother:	Not Reported	Pumpbowlde:	Not Reported
Wtpump:	0	Wtbailer:	0
Wtjetted:	0	Wtestimate:	0
Welltestyi:	Not Reported	Welltestdr:	Not Reported
Welltesthr:	Not Reported	Watqualund:	0
Watqualu 1:	1	Watertype:	Not Reported
Stratdepth:	Not Reported	Chemanaly:	1
Chemanaln:	0	Undnatural:	0
Untype:	Not Reported	Undhydro:	0
Undhaz:	0	Undotherck:	0
Undother:	Not Reported		
Undcertify:	0	Compname:	Alpine field services
Drllicno:	58337		
Compstreet:	9095 Emmott Rd.	Compcity:	Houston
Compstate:	TX	Compzip:	77040
Drillernam:	Joshua Crow	Traineenam:	Not Reported
Tnum:	Not Reported		
Comments:	Not Reported		
Confidenti:	0	Letterrecv:	Not Reported
Deleted:	0	Insdate:	Not Reported
Site id:	TXMON3000278114		
Latitude:	29.77111		
Longitude:	-95.420277		

Map ID:	103		
Plugtrackn:	81970		
Dateentere:	28-JUN-12	Ownname:	5820 Washington Ltd.
Ownstreet:	4808 Gibson St.	Owncity:	Houston
Ownstate:	TX	Ownzip:	77007
Wellstreet:	5820 Washington		
Wellcity:	Houston	Wellzip:	77007
County:	Harris		
Latitude:	294616		
Lat dec:	29.77111		
Longitude:	952513		
Long dec:	-95.420277		
Brmod:	Not Reported		
Gn:	65138		
Gn1:	65	Gn75:	13
Gn25:	8	Ownwellno:	MW-1
Typewater:	0	Typemon:	1
Typeinj:	0	Typedw:	0
Histdrille:	Joshua Crow	Histdrllic:	58337
Histdatedr:	12-MAR-12	Histtracki:	281684
Histdiamin:	8.25	Histdepth:	40
Plugdate:	21-JUN-12		
Plugmeth:	No Data		
Plugopname:	Joshua Crow		
Plugoplic:	58337		
Plugmeth1:	0	Plugmeth2:	0
Plugmeth3:	1	Plugmeth4:	0
Plugmethot:	0	Plugvar:	Not Reported
Cdiam1:	Not Reported	Cfrom1:	Not Reported
Cto1:	Not Reported	Cdiam2:	Not Reported
Cfrom2:	Not Reported	Cto2:	Not Reported

Cdiam3:	Not Reported	Cfrom3:	Not Reported
Cto3:	Not Reported	Cbfrom1:	0
Cbto1:	40	Cbsacks1:	Cement
Cbfrom2:	Not Reported	Cbto2:	Not Reported
Cbsacks2:	Not Reported	Cbfrom3:	Not Reported
Cbto3:	Not Reported	Cbsacks3:	Not Reported
Cbfrom4:	Not Reported	Cbto4:	Not Reported
Cbsacks4:	Not Reported	Cbfrom5:	Not Reported
Cbto5:	Not Reported	Cbsacks5:	Not Reported
Compname:	Alpine Field Services, Inc.	Compstreet:	9095 Emmott Road
Compcity:	Houston	Compstate:	TX
Compzip:	77040	Nameassig:	Joshua Crow
Traineenam:	Not Reported	Tnum:	Not Reported
Deleted:	0	Site id:	TXPLU3000080725

Map ID:	103		
Plugtrackn:	81971		
Dateentere:	28-JUN-12	Ownname:	5820 Washington Ltd.
Ownstreet:	4808 Gibson St.	Owncity:	Houston
Ownstate:	TX	Ownzip:	77007
Wellstreet:	5820 Washington		
Wellcity:	Houston	Wellzip:	77007
County:	Harris		
Latitude:	294616		
Lat dec:	29.77111		
Longitude:	952513		
Long dec:	-95.420277		
Brmod:	Not Reported		
Gn:	65138		
Gn1:	65	Gn75:	13
Gn25:	8	Ownwellno:	MW-2
Typewater:	0	Typemon:	1
Typeinj:	0	Typedw:	0
Histdrille:	Joshua Crow	Histdrllic:	58337
Histdatedr:	12-MAR-12	Histtracki:	281687
Histdiamin:	8.25	Histdepth:	40
Plugdate:	21-JUN-12		
Plugmeth:	No Data		
Plugopname:	Joshua Crow		
Plugoplic:	58337		
Plugmeth1:	0	Plugmeth2:	0
Plugmeth3:	1	Plugmeth4:	0
Plugmethot:	0	Plugvar:	Not Reported
Cdiam1:	Not Reported	Cfrom1:	Not Reported
Cto1:	Not Reported	Cdiam2:	Not Reported
Cfrom2:	Not Reported	Cto2:	Not Reported
Cdiam3:	Not Reported	Cfrom3:	Not Reported
Cto3:	Not Reported	Cbfrom1:	0
Cbto1:	40	Cbsacks1:	Cement
Cbfrom2:	Not Reported	Cbto2:	Not Reported
Cbsacks2:	Not Reported	Cbfrom3:	Not Reported
Cbto3:	Not Reported	Cbsacks3:	Not Reported
Cbfrom4:	Not Reported	Cbto4:	Not Reported
Cbsacks4:	Not Reported	Cbfrom5:	Not Reported
Cbto5:	Not Reported	Cbsacks5:	Not Reported
Compname:	Alpine Field Services, Inc.	Compstreet:	9095 Emmott Road

GEOCHECK VERSION 2.1
STATE DATABASE WELL INFORMATION

Compcity:	Houston	Compstate:	TX
Compzip:	77040	Nameassig:	Joshua Crow
Traineenam:	Not Reported	Tnum:	Not Reported
Deleted:	0	Site id:	TXPLU3000080726

Map ID:	103		
Dateentere:	21-MAR-12	Ownname:	5820 Washington Ltd.
Ownstreet:	4808 Gibson St.		
Owncity:	Houston	Ownstate:	TX
Ownzip:	77007	County:	Harris
Wellstreet:	5820 Washington		
Wellcity:	Houston	Wellzip:	77007
Own:	MW-2		
Lat dec:	29.77111		
Long dec:	-95.420277		
Elev:	0		
Brandmodel:	Not Reported		
Gn:	65138		
Gn1:	65	Gn75:	13
Gn25:	8	Twn:	1
Twd:	0	Twr:	0
Twrp:	0	Twrg:	0
Um:	1	Ue:	0
Ud:	0	Uin:	0
Uir:	0	Ug:	0
Uij:	0	Up:	0
Udw:	0	Ut:	0
Us:	0	Uf:	0
Pby:	0	Pbn:	0
Datestart:	12-MAR-12	Datecomp:	12-MAR-12
Dia1:	8.25	Dia1to:	40
Dia2:	Not Reported	Dia2from:	Not Reported
Dia2to:	Not Reported	Dia3:	Not Reported
Dia3from:	Not Reported	Dia3to:	Not Reported
Dmdriven:	0	Dmairrotar:	0
Dmmudrotar:	0	Dmbored:	0
Dmairham:	0	Dmcabletoo:	0
Dmjetted:	0	Dmhollowst:	1
Dmrevcirc:	0	Dmotherck:	0
Dmother:	Not Reported	Bco:	0
Bcs:	0	Bcg:	1
Bcgs:	20/40	Bcu:	0
Bcoc:	0	Bcot:	Not Reported
Gpf:	18	Gpt:	40
Cemfrom1:	0	Cemto1:	1
Nosacks1:	Concrete	Cemfrom2:	1
Cemto2:	15	Nosacks2:	Grout
Cemfrom3:	15	Cemto3:	18
Nosacks3:	Bentonite	Cementmeth:	Not Reported
Cementby:	Not Reported	Ds:	Not Reported
Dpl:	Not Reported	Dsv:	Not Reported
Appvar:	Not Reported	Scs:	1
Scsv:	0	Scp:	0
Sca:	0	Watlev:	Not Reported
Watlevdate:	Not Reported	Artflow:	Not Reported
Wellplug48:	0	Tpturbine:	0

Tpjet:	0	Tpsubmersi:	0
Tpcylinder:	0	Tpotherck:	0
Tpother:	Not Reported	Pumpbowlde:	Not Reported
Wtpump:	0	Wtbailer:	0
Wtjetted:	0	Wtestimate:	0
Welltestyi:	Not Reported	Welltestdr:	Not Reported
Welltesthr:	Not Reported	Watqualund:	0
Watqualu 1:	1	Watertype:	Not Reported
Stratdepth:	Not Reported	Chemanaly:	1
Chemanaln:	0	Undnatural:	0
Untype:	Not Reported	Undhydro:	0
Undhaz:	0	Undotherck:	0
Undother:	Not Reported		
Undcertify:	0	Compname:	Alpine field services
Drllicno:	58337		
Compstreet:	9095 Emmott Rd.	Compcity:	Houston
Compstate:	TX	Compzip:	77040
Drillernam:	Joshua Crow	Traineenam:	Not Reported
Tnum:	Not Reported		
Comments:	Not Reported		
Confidenti:	0	Letterrecv:	Not Reported
Deleted:	0	Insdate:	Not Reported
Site id:	TXMON3000278117		
Latitude:	29.77111		
Longitude:	-95.420277		

Map ID:	103		
Dateentere:	21-MAR-12	Ownname:	5820 Washington Ltd.
Ownstreet:	4808 Gibson St.		
Owncity:	Houston	Ownstate:	TX
Ownzip:	77007	County:	Harris
Wellstreet:	5820 Washington		
Wellcity:	Houston	Wellzip:	77007
Own:	MW-3		
Lat dec:	29.77111		
Long dec:	-95.420277		
Elev:	0		
Brandmodel:	Not Reported		
Gn:	65138		
Gn1:	65	Gn75:	13
Gn25:	8	Twn:	1
Twd:	0	Twr:	0
Twrp:	0	Twrg:	0
Um:	1	Ue:	0
Ud:	0	Uin:	0
Uir:	0	Ug:	0
Uij:	0	Up:	0
Udw:	0	Ut:	0
Us:	0	Uf:	0
Pby:	0	Pbn:	0
Datestart:	12-MAR-12	Datecomp:	12-MAR-12
Dia1:	8.25	Dia1to:	40
Dia2:	Not Reported	Dia2from:	Not Reported
Dia2to:	Not Reported	Dia3:	Not Reported
Dia3from:	Not Reported	Dia3to:	Not Reported
Dmdriven:	0	Dmairrotar:	0
Dmmudrotar:	0	Dmbored:	0

GEOCHECK VERSION 2.1
STATE DATABASE WELL INFORMATION

Dmairham:	0	Dmcabletoo:	0
Dmjetted:	0	Dmhollowst:	1
Dmrevcirc:	0	Dmotherck:	0
Dmother:	Not Reported	Bco:	0
Bcs:	0	Bcg:	1
Bcgs:	20/40	Bcu:	0
Bcoc:	0	Bcot:	Not Reported
Gpf:	18	Gpt:	40
Cemfrom1:	0	Cemto1:	1
Nosacks1:	Concrete	Cemfrom2:	1
Cemto2:	15	Nosacks2:	Grout
Cemfrom3:	15	Cemto3:	18
Nosacks3:	Bentonite	Cementmeth:	Not Reported
Cementby:	Not Reported	Ds:	Not Reported
Dpl:	Not Reported	Dsv:	Not Reported
Appvar:	Not Reported	Scs:	1
Scsv:	0	Scp:	0
Sca:	0	Watlev:	Not Reported
Watlevdate:	Not Reported	Artflow:	Not Reported
Wellplug48:	0	Tpturbine:	0
Tpjet:	0	Tpsubmersi:	0
Tpcylinder:	0	Tpotherck:	0
Tpother:	Not Reported	Pumpbowlde:	Not Reported
Wtpump:	0	Wtbailer:	0
Wtjetted:	0	Wtestimate:	0
Welltestyi:	Not Reported	Welltestdr:	Not Reported
Welltesthr:	Not Reported	Watqualund:	0
Watqualu 1:	1	Watertype:	Not Reported
Stratdepth:	Not Reported	Chemanaly:	1
Chemanaln:	0	Undnatural:	0
Untype:	Not Reported	Undhydro:	0
Undhaz:	0	Undotherck:	0
Undother:	Not Reported		
Undcertify:	0	Compname:	Alpine field services
Drllicno:	58337		
Compstreet:	9095 Emmott Rd.	Compcity:	Houston
Compstate:	TX	Compzip:	77040
Drillernam:	Joshua Crow	Traineenam:	Not Reported
Tnum:	Not Reported		
Comments:	Not Reported		
Confidenti:	0	Letterrecv:	Not Reported
Deleted:	0	Insdate:	Not Reported
Site id:	TXMON3000278118		
Latitude:	29.77111		
Longitude:	-95.420277		

Map ID:	102		
Dateentere:	01-NOV-13	Ownname:	MORGAN GROUP DEVELOPMENT, LLC
Ownstreet:	5606 SOUTH RICE AVENUE		
Owncity:	HOUSTON	Ownstate:	TX
Ownzip:	77081	County:	Harris
Wellstreet:	5418 WASHINGTON AVE, (NEAR T.C. JESTER)		
Wellcity:	HOUSTON	Wellzip:	77007
Own:	MW-L4		
Lat dec:	29.77111		
Long dec:	-95.416666		
Elev:	0		

GEOCHECK VERSION 2.1
STATE DATABASE WELL INFORMATION

Brandmodel:	GARMIN		
Gn:	65138		
Gn1:	65	Gn75:	13
Gn25:	8	Twn:	1
Twd:	0	Twr:	0
Twrp:	0	Twrg:	0
Um:	1	Ue:	0
Ud:	0	Uin:	0
Uir:	0	Ug:	0
Uij:	0	Up:	0
Udw:	0	Ut:	0
Us:	0	Uf:	0
Pby:	0	Pbn:	0
Datestart:	12-SEP-13	Datecomp:	12-SEP-13
Dia1:	8.25	Dia1to:	35
Dia2:	Not Reported	Dia2from:	Not Reported
Dia2to:	Not Reported	Dia3:	Not Reported
Dia3from:	Not Reported	Dia3to:	Not Reported
Dmdriven:	0	Dmairrotar:	0
Dmmudrotar:	0	Dmbored:	0
Dmairham:	0	Dmcabletoo:	0
Dmjetted:	0	Dmhollowst:	1
Dmrevcirc:	0	Dmotherck:	0
Dmother:	Not Reported	Bco:	0
Bcs:	0	Bcg:	1
Bcgs:	20/40 SAND	Bcu:	0
Bcoc:	0	Bcot:	Not Reported
Gpf:	35	Gpt:	23
Cemfrom1:	35	Cemto1:	23
Nosacks1:	7 SAND	Cemfrom2:	23
Cemto2:	2	Nosacks2:	3 BENT.GROUT
Cemfrom3:	2	Cemto3:	0
Nosacks3:	1.5 CEMENT	Cementmeth:	GROUTPUMP
Cementby:	MEDI	Ds:	Not Reported
Dpl:	Not Reported	Dsv:	Not Reported
Appvar:	Not Reported	Scs:	1
Scsv:	0	Scp:	0
Sca:	0	Watlev:	Not Reported
Watlevdate:	Not Reported	Artflow:	Not Reported
Wellplug48:	0	Tpturbine:	0
Tpjet:	0	Tpsubmersi:	0
Tpcylinder:	0	Tpotherck:	0
Tpother:	Not Reported	Pumpbowlde:	Not Reported
Wtpump:	0	Wtbailer:	0
Wtjetted:	0	Wtestimate:	0
Welltestyi:	Not Reported	Welltestdr:	Not Reported
Welltesthr:	Not Reported	Watqualund:	0
Watqualu 1:	0	Watertype:	Not Reported
Stratdepth:	Not Reported	Chemanaly:	0
Chemanaln:	0	Undnatural:	0
Untype:	Not Reported	Undhydro:	0
Undhaz:	0	Undotherck:	0
Undother:	Not Reported		
Undcertify:	0	Compname:	MATHERS ENVIRONMENTAL DRILLING INC.
Drllicno:	54933		
Compstreet:	12243 B. FM 529	Compcity:	HOUSTON
Compstate:	TX	Compzip:	77041
Drillernam:	SHANNON MATHERS	Traineenam:	Not Reported
Tnum:	Not Reported		
Comments:	Not Reported		

Confidenti:	0	Letterrecv:	Not Reported
Deleted:	0	Insdate:	Not Reported
Site id:	TXMON3000340892		
Latitude:	29.77111		
Longitude:	-95.416666		

Map ID:	104		
Fid:	105933	State well:	6513915
County nam:	Harris	Basin name:	San Jacinto River
Gma:	14	Rwpa:	H
Previous w:	Not Reported		
Lat dec:	29.77111		
Long dec:	-95.411944		
Coordsourc:	+/- 5 Seconds		
Owner 1:	City of Houston	Owner 2:	Not Reported
Driller 1:	Layne Bowler Co.	Driller 2:	Not Reported
Aquifer co:	121EVGL	Aquifer id:	Gulf Coast
Elev of ls:	59	Elev meth:	Interpolated From Topo Map
Date drill:	11001918	Welltype:	Withdrawal of Water
Well depth:	1465	Depthsourc:	Driller's Log
Welluse:	Unused		
Site id:	TXWDB5000105934		

Map ID:	105		
Plugtrackn:	24384		
Dateentere:	19-MAY-05	Ownname:	Byuns Cheveron
Ownstreet:	4720 Washington Ave.	Owncity:	Houston
Ownstate:	TX	Ownzip:	Not Reported
Wellstreet:	4720 Washington Ave.		
Wellcity:	Houston	Wellzip:	Not Reported
County:	Harris		
Latitude:	294616		
Lat dec:	29.77111		
Longitude:	952433		
Long dec:	-95.409166		
Brmod:	Magellan GPS Blazer 12		
Gn:	65139		
Gn1:	65	Gn75:	13
Gn25:	9	Ownwellno:	MW-7
Typewater:	0	Typemon:	1
Typeinj:	0	Typedw:	0
Histdrille:	Not Reported	Histdrllic:	Not Reported
Histdatedr:	Not Reported	Histtracki:	Not Reported
Histdiamin:	4	Histdepth:	34
Plugdate:	05-MAY-05		
Plugmeth:	No Data		
Plugopname:	Shannon Mathers		
Plugoplic:	54933		
Plugmeth1:	1	Plugmeth2:	0
Plugmeth3:	0	Plugmeth4:	0
Plugmethot:	0	Plugvar:	Not Reported
Cdiam1:	4	Cfrom1:	3
Cto1:	34	Cdiam2:	Not Reported
Cfrom2:	Not Reported	Cto2:	Not Reported

Cdiam3:	Not Reported	Cfrom3:	Not Reported
Cto3:	Not Reported	Cbfrom1:	34
Cbto1:	0	Cbsacks1:	7,cement
Cbfrom2:	Not Reported	Cbto2:	Not Reported
Cbsacks2:	Not Reported	Cbfrom3:	Not Reported
Cbto3:	Not Reported	Cbsacks3:	Not Reported
Cbfrom4:	Not Reported	Cbto4:	Not Reported
Cbsacks4:	Not Reported	Cbfrom5:	Not Reported
Cbto5:	Not Reported	Cbsacks5:	Not Reported
Compname:	Mathers Enviromental Drilling Inc.	Compstreet:	12245 E. FM 529
Compcity:	Houston	Compstate:	TX
Compzip:	77041	Nameassig:	Shannon Mathers
Traineenam:	Not Reported	Tnum:	Not Reported
Deleted:	0	Site id:	TXPLU3000023934

Map ID:	102		
Dateentere:	27-MAR-03	Ownname:	Larry Brookshire
Ownstreet:	111 T.C. Jester Blvd.		
Owncity:	Houston	Ownstate:	TX
Ownzip:	77007	County:	Harris
Wellstreet:	5430 Washington Ave.		
Wellcity:	Houston	Wellzip:	Not Reported
Own:	MW-L3		
Lat dec:	29.770832		
Long dec:	-95.416666		
Elev:	0		
Brandmodel:	Magellan GPS Blazer 12		
Gn:	65138		
Gn1:	65	Gn75:	13
Gn25:	8	Twn:	1
Twd:	0	Twr:	0
Twrp:	0	Twrg:	0
Um:	1	Ue:	0
Ud:	0	Uin:	0
Uir:	0	Ug:	0
Uij:	0	Up:	0
Udw:	0	Ut:	0
Us:	0	Uf:	0
Pby:	0	Pbn:	0
Datestart:	18-FEB-03	Datecomp:	18-FEB-03
Dia1:	8	Dia1to:	35
Dia2:	Not Reported	Dia2from:	Not Reported
Dia2to:	Not Reported	Dia3:	Not Reported
Dia3from:	Not Reported	Dia3to:	Not Reported
Dmdriven:	0	Dmairrotar:	0
Dmmudrotar:	0	Dmbored:	0
Dmairham:	0	Dmcabletoo:	0
Dmjetted:	0	Dmhollowst:	1
Dmrevcirc:	0	Dmotherck:	0
Dmother:	Not Reported	Bco:	0
Bcs:	0	Bcg:	0
Bcgs:	Not Reported	Bcu:	0
Bcoc:	1	Bcot:	20/40 sand
Gpf:	35	Gpt:	18
Cemfrom1:	16	Cemto1:	0
Nosacks1:	5.5	Cemfrom2:	Not Reported

Cemto2:	Not Reported	Nosacks2:	Not Reported
Cemfrom3:	Not Reported	Cemto3:	Not Reported
Nosacks3:	Not Reported	Cementmeth:	grout pump
Cementby:	MEDI	Ds:	Not Reported
Dpl:	Not Reported	Dsv:	Not Reported
Appvar:	Not Reported	Scs:	1
Scsv:	0	Scp:	0
Sca:	0	Watlev:	Not Reported
Watlevdate:	Not Reported	Artflow:	Not Reported
Wellplug48:	0	Tpturbine:	0
Tpjet:	0	Tpsubmersi:	0
Tpcylinder:	0	Tpotherck:	0
Tpother:	Not Reported	Pumpbowlde:	Not Reported
Wtpump:	0	Wtbailer:	0
Wtjetted:	0	Wtestimate:	0
Welltestyi:	Not Reported	Welltestdr:	Not Reported
Welltesthr:	Not Reported	Watqualund:	0
Watqualu 1:	0	Watertype:	Not Reported
Stratdepth:	Not Reported	Chemanaly:	0
Chemanaln:	0	Undnatural:	0
Untype:	Not Reported	Undhydro:	0
Undhaz:	0	Undotherck:	0
Undother:	Not Reported		
Undcertify:	0	Compname:	Mathers Environmental Drilling Inc.
Drllicno:	3096		
Compstreet:	12245 E. FM 529	Compcity:	Houston
Compstate:	TX	Compzip:	77041
Drillernam:	Thomas E. Mathers	Traineenam:	Not Reported
Tnum:	Not Reported		
Comments:	Not Reported		
Confidenti:	0	Letterrecv:	Not Reported
Deleted:	0	Insdate:	Not Reported
Site id:	TXMON3000017716		
Latitude:	29.770832		
Longitude:	-95.416666		

Map ID:	105		
Plugtrackn:	24386		
Dateentere:	19-MAY-05	Ownname:	Byuns Cheveron
Ownstreet:	4720 Washington Ave.	Owncity:	Houston
Ownstate:	TX	Ownzip:	Not Reported
Wellstreet:	4720 Washington Ave.		
Wellcity:	Houston	Wellzip:	Not Reported
County:	Harris		
Latitude:	294615		
Lat dec:	29.770832		
Longitude:	952434		
Long dec:	-95.409444		
Brmod:	Magellan GPS Blazer 12		
Gn:	65139		
Gn1:	65	Gn75:	13
Gn25:	9	Ownwellno:	MW-1
Typewater:	0	Typemon:	1
Typeinj:	0	Typedw:	0
Histdrille:	Not Reported	Histdrllic:	Not Reported
Histdatedr:	Not Reported	Histtracki:	Not Reported
Histdiamin:	2	Histdepth:	32

Plugdate:	05-MAY-05		
Plugmeth:	No Data		
Plugopname:	Shannon Mathers		
Plugoplic:	54933		
Plugmeth1:	1	Plugmeth2:	0
Plugmeth3:	0	Plugmeth4:	0
Plugmethot:	0	Plugvar:	Not Reported
Cdiam1:	2	Cfrom1:	0
Cto1:	0	Cdiam2:	Not Reported
Cfrom2:	Not Reported	Cto2:	Not Reported
Cdiam3:	Not Reported	Cfrom3:	Not Reported
Cto3:	Not Reported	Cbfrom1:	32
Cbto1:	0	Cbsacks1:	4,cement
Cbfrom2:	Not Reported	Cbto2:	Not Reported
Cbsacks2:	Not Reported	Cbfrom3:	Not Reported
Cbto3:	Not Reported	Cbsacks3:	Not Reported
Cbfrom4:	Not Reported	Cbto4:	Not Reported
Cbsacks4:	Not Reported	Cbfrom5:	Not Reported
Cbto5:	Not Reported	Cbsacks5:	Not Reported
Compname:	Mathers Enviromental Drilling Inc.	Compstreet:	12245 E. FM 529
Compcity:	Houston	Compstate:	TX
Compzip:	77041	Nameassig:	Shannon Mathers
Traineenam:	Not Reported	Tnum:	Not Reported
Deleted:	0	Site id:	TXPLU3000023936

Map ID:	105		
Dateentere:	19-AUG-02	Ownname:	Byun's Cheveron
Ownstreet:	4720 Washington Ave.		
Owncity:	Houston	Ownstate:	TX
Ownzip:	Not Reported	County:	Harris
Wellstreet:	4720 Washington Ave.		
Wellcity:	Houston	Wellzip:	Not Reported
Own:	RW-1		
Lat dec:	29.770832		
Long dec:	-95.409166		
Elev:	0		
Brandmodel:	Magellan GPS Blazer 12		
Gn:	65139		
Gn1:	65	Gn75:	13
Gn25:	9	Twn:	1
Twd:	0	Twr:	0
Twrp:	0	Twrg:	0
Um:	1	Ue:	0
Ud:	0	Uin:	0
Uir:	0	Ug:	0
Uij:	0	Up:	0
Udw:	0	Ut:	0
Us:	0	Uf:	0
Pby:	0	Pbn:	0
Datestart:	14-AUG-02	Datecomp:	14-AUG-02
Dia1:	10	Dia1to:	30
Dia2:	Not Reported	Dia2from:	Not Reported
Dia2to:	Not Reported	Dia3:	Not Reported
Dia3from:	Not Reported	Dia3to:	Not Reported
Dmdriven:	0	Dmairrotar:	0
Dmmudrotar:	0	Dmbored:	0

GEOCHECK VERSION 2.1
STATE DATABASE WELL INFORMATION

Dmairham:	0	Dmcabletoo:	0
Dmjetted:	0	Dmhollowst:	1
Dmrevcirc:	0	Dmotherck:	0
Dmother:	Not Reported	Bco:	0
Bcs:	0	Bcg:	0
Bcgs:	Not Reported	Bcu:	0
Bcoc:	1	Bcot:	20/40 Sand
Gpf:	30	Gpt:	8
Cemfrom1:	6	Cemto1:	0
Nosacks1:	2	Cemfrom2:	Not Reported
Cemto2:	Not Reported	Nosacks2:	Not Reported
Cemfrom3:	Not Reported	Cemto3:	Not Reported
Nosacks3:	Not Reported	Cementmeth:	grout pump
Cementby:	MEDI	Ds:	Not Reported
Dpl:	Not Reported	Dsv:	Not Reported
Appvar:	Not Reported	Scs:	1
Scsv:	0	Scp:	0
Sca:	0	Watlev:	Not Reported
Watlevdate:	Not Reported	Artflow:	Not Reported
Wellplug48:	0	Tpturbine:	0
Tpjet:	0	Tpsubmersi:	0
Tpcylinder:	0	Tpotherck:	0
Tpother:	Not Reported	Pumpbowlde:	Not Reported
Wtpump:	0	Wtbailer:	0
Wtjetted:	0	Wtestimate:	0
Welltestyi:	Not Reported	Welltestdr:	Not Reported
Welltesthr:	Not Reported	Watqualund:	0
Watqualu 1:	0	Watertype:	Not Reported
Stratdepth:	Not Reported	Chemanaly:	0
Chemanaln:	0	Undnatural:	0
Untype:	Not Reported	Undhydro:	0
Undhaz:	0	Undotherck:	0
Undother:	Not Reported		
Undcertify:	0	Compname:	Mathers Environmental Drilling Inc.
Drllicno:	54308		
Compstreet:	12245 E. FM 529	Compcity:	Houston
Compstate:	TX	Compzip:	77041
Drillernam:	Shawn T. Mathers	Traineenam:	Not Reported
Tnum:	Not Reported		
Comments:	Not Reported		
Confidenti:	0	Letterrecv:	Not Reported
Deleted:	0	Insdate:	Not Reported
Site id:	TXMON3000009943		
Latitude:	29.770832		
Longitude:	-95.409166		

Map ID:	105		
Plugtrackn:	24385		
Dateentere:	19-MAY-05	Ownname:	Byuns Cheveron
Ownstreet:	4720 Washington Ave.	Owncity:	Houston
Ownstate:	TX	Ownzip:	Not Reported
Wellstreet:	4720 Washington Ave.		
Wellcity:	Houston	Wellzip:	Not Reported
County:	Harris		
Latitude:	294615		
Lat dec:	29.770832		
Longitude:	952433		

GEOCHECK VERSION 2.1
STATE DATABASE WELL INFORMATION

Long dec:	-95.409166		
Brmod:	Magellan GPS Blazer 12		
Gn:	65139		
Gn1:	65	Gn75:	13
Gn25:	9	Ownwellno:	MW-2
Typewater:	0	Typemon:	1
Typeinj:	0	Typedw:	0
Histdrille:	Not Reported	Histdrllic:	Not Reported
Histdatedr:	Not Reported	Histtracki:	Not Reported
Histdiamin:	4	Histdepth:	34
Plugdate:	05-MAY-05		
Plugmeth:	No Data		
Plugopname:	Shannon Mathers		
Plugoplic:	54933		
Plugmeth1:	1	Plugmeth2:	0
Plugmeth3:	0	Plugmeth4:	0
Plugmethot:	0	Plugvar:	Not Reported
Cdiam1:	4	Cfrom1:	3
Cto1:	34	Cdiam2:	Not Reported
Cfrom2:	Not Reported	Cto2:	Not Reported
Cdiam3:	Not Reported	Cfrom3:	Not Reported
Cto3:	Not Reported	Cbfrom1:	34
Cbto1:	0	Cbsacks1:	7,cement
Cbfrom2:	Not Reported	Cbto2:	Not Reported
Cbsacks2:	Not Reported	Cbfrom3:	Not Reported
Cbto3:	Not Reported	Cbsacks3:	Not Reported
Cbfrom4:	Not Reported	Cbto4:	Not Reported
Cbsacks4:	Not Reported	Cbfrom5:	Not Reported
Cbto5:	Not Reported	Cbsacks5:	Not Reported
Compname:	Mathers Enviromental Drilling Inc.	Compstreet:	12245 E. FM 529
Compcity:	Houston	Compstate:	TX
Compzip:	77041	Nameassig:	Shannon Mathers
Traineenam:	Not Reported	Tnum:	Not Reported
Deleted:	0	Site id:	TXPLU3000023935

Map ID:	106		
Fid:	105934	State well:	6513916
County nam:	Harris	Basin name:	San Jacinto River
Gma:	14	Rwpa:	H
Previous w:	604		
Lat dec:	29.770832		
Long dec:	-95.395833		
Coordsourc:	+/- 5 Seconds		
Owner 1:	Horlock Ice.co.	Owner 2:	Not Reported
Driller 1:	J.A. Walling	Driller 2:	Not Reported
Aquifer co:	112CHCT	Aquifer id:	Gulf Coast
Elev of ls:	60	Elev meth:	Interpolated From Topo Map
Date drill:	00001925	Welltype:	Withdrawal of Water
Well depth:	340	Depthsourc:	Unknown
Welluse:	Unused		
Site id:	TXWDB5000105935		

Water Level Info:		Pn well visit mark:	P
Depth from lsd:	-69.6	Mm date:	1
Dd date:	23	Yy date:	1931
Measurement number:	01	Measuring agency:	01
Method of meas:	1	Remark:	Not Reported
Date entered:	Not Reported	User name:	Not Reported

Water Level Info:		Pn well visit mark:	P
Depth from lsd:	-145.9	Mm date:	2
Dd date:	9	Yy date:	1968
Measurement number:	01	Measuring agency:	04
Method of meas:	1	Remark:	Not Reported
Date entered:	Not Reported	User name:	Not Reported

Water Level Info:		Pn well visit mark:	P
Depth from lsd:	-143.9	Mm date:	2
Dd date:	20	Yy date:	1967
Measurement number:	01	Measuring agency:	04
Method of meas:	1	Remark:	Not Reported
Date entered:	Not Reported	User name:	Not Reported

Water Level Info:		Pn well visit mark:	P
Depth from lsd:	-149.5	Mm date:	6
Dd date:	12	Yy date:	1968
Measurement number:	01	Measuring agency:	04
Method of meas:	1	Remark:	Not Reported
Date entered:	Not Reported	User name:	Not Reported

Water Level Info:		Pn well visit mark:	P
Depth from lsd:	-138.8	Mm date:	6
Dd date:	20	Yy date:	1966
Measurement number:	01	Measuring agency:	04
Method of meas:	1	Remark:	Not Reported
Date entered:	Not Reported	User name:	Not Reported

Water Level Info:		Pn well visit mark:	P
Depth from lsd:	-144.8	Mm date:	6
Dd date:	20	Yy date:	1967
Measurement number:	01	Measuring agency:	04
Method of meas:	1	Remark:	Not Reported
Date entered:	Not Reported	User name:	Not Reported

Water Level Info:		Pn well visit mark:	P
Depth from lsd:	-148.2	Mm date:	10
Dd date:	2	Yy date:	1967
Measurement number:	01	Measuring agency:	04
Method of meas:	1	Remark:	Not Reported
Date entered:	Not Reported	User name:	Not Reported

Water Level Info:		Pn well visit mark:	P
Depth from lsd:	-142.4	Mm date:	10
Dd date:	3	Yy date:	1966
Measurement number:	01	Measuring agency:	04
Method of meas:	1	Remark:	Not Reported
Date entered:	Not Reported	User name:	Not Reported

Water Level Info:		Pn well visit mark:	P
Depth from lsd:	-141.3	Mm date:	12
Dd date:	12	Yy date:	1967
Measurement number:	01	Measuring agency:	04
Method of meas:	1	Remark:	Not Reported
Date entered:	Not Reported	User name:	Not Reported
Water Level Info:		Pn well visit mark:	P
Depth from lsd:	-144.3	Mm date:	12
Dd date:	19	Yy date:	1966
Measurement number:	01	Measuring agency:	04
Method of meas:	1	Remark:	Not Reported
Date entered:	Not Reported	User name:	Not Reported
Remarks:		Group number:	1
Remarks 1:	Well abandoned.	Remarks 2:	Not Reported

Map ID:	107		
Plugtrackn:	38963		
Dateentere:	08-JUN-07	Ownname:	Keith Jaehne
Ownstreet:	5102 Washington Ave.	Owncity:	Houston
Ownstate:	TX	Ownzip:	Not Reported
Wellstreet:	5102 Washington Ave.		
Wellcity:	Houston	Wellzip:	Not Reported
County:	Harris		
Latitude:	294614		
Lat dec:	29.770554		
Longitude:	952446		
Long dec:	-95.412777		
Brmod:	Magellan Blazer		
Gn:	65139		
Gn1:	65	Gn75:	13
Gn25:	9	Ownwellno:	MW-1
Typewater:	0	Typemon:	1
Typeinj:	0	Typedw:	0
Histdrille:	Not Reported	Histdrllic:	Not Reported
Histdatedr:	Not Reported	Histtracki:	Not Reported
Histdiamin:	2	Histdepth:	35
Plugdate:	08-JUN-07		
Plugmeth:	No Data		
Plugopname:	Shannon Mathers		
Plugoplic:	54933		
Plugmeth1:	1	Plugmeth2:	0
Plugmeth3:	0	Plugmeth4:	0
Plugmethot:	0	Plugvar:	Not Reported
Cdiam1:	2	Cfrom1:	0
Cto1:	0	Cdiam2:	Not Reported
Cfrom2:	Not Reported	Cto2:	Not Reported
Cdiam3:	Not Reported	Cfrom3:	Not Reported
Cto3:	Not Reported	Cbfrom1:	35
Cbto1:	0	Cbsacks1:	3.5
Cbfrom2:	Not Reported	Cbto2:	Not Reported
Cbsacks2:	Not Reported	Cbfrom3:	Not Reported
Cbto3:	Not Reported	Cbsacks3:	Not Reported
Cbfrom4:	Not Reported	Cbto4:	Not Reported
Cbsacks4:	Not Reported	Cbfrom5:	Not Reported
Cbto5:	Not Reported	Cbsacks5:	Not Reported
Compname:	Mathers Environmental Drilling Inc	Compstreet:	12245 E. FM 529

GEOCHECK VERSION 2.1
STATE DATABASE WELL INFORMATION

Compcity:	Houston	Compstate:	TX
Compzip:	77041	Nameassig:	Shannon Mathers
Traineenam:	Not Reported	Tnum:	Not Reported
Deleted:	0	Site id:	TXPLU3000038327

Map ID:	108		
Fid:	105932	State well:	6513914
County nam:	Harris	Basin name:	San Jacinto River
Gma:	14	Rwpa:	H
Previous w:	Not Reported		
Lat dec:	29.770554		
Long dec:	-95.411111		
Coordsourc:	+/- 5 Seconds		
Owner 1:	City of Houston	Owner 2:	Not Reported
Driller 1:	Not Reported	Driller 2:	Not Reported
Aquifer co:	112CHCT	Aquifer id:	Gulf Coast
Elev of ls:	59	Elev meth:	Interpolated From Topo Map
Date drill:	00001917	Welltype:	Withdrawal of Water
Well depth:	558	Depthsourc:	Person Other than Owner
Welluse:	Unused		
Site id:	TXWDB5000105933		

Map ID:	105		
Plugtrackn:	24383		
Dateentere:	19-MAY-05	Ownname:	Byuns Cheveron
Ownstreet:	4720 Washington Ave.	Owncity:	Houston
Ownstate:	TX	Ownzip:	Not Reported
Wellstreet:	4720 Washington Ave.		
Wellcity:	Houston	Wellzip:	Not Reported
County:	Harris		
Latitude:	294614		
Lat dec:	29.770554		
Longitude:	952434		
Long dec:	-95.409444		
Brmod:	Magellan GPS Blazer 12		
Gn:	65139		
Gn1:	65	Gn75:	13
Gn25:	9	Ownwellno:	MW-4
Typewater:	0	Typemon:	1
Typeinj:	0	Typedw:	0
Histdrille:	Not Reported	Histdrllic:	Not Reported
Histdatedr:	Not Reported	Histtracki:	Not Reported
Histdiamin:	4	Histdepth:	34
Plugdate:	05-MAY-05		
Plugmeth:	No Data		
Plugopname:	Shannon Mathers		
Plugoplic:	54933		
Plugmeth1:	1	Plugmeth2:	0
Plugmeth3:	0	Plugmeth4:	0
Plugmethot:	0	Plugvar:	Not Reported
Cdiam1:	4	Cfrom1:	3
Cto1:	34	Cdiam2:	Not Reported
Cfrom2:	Not Reported	Cto2:	Not Reported

Cdiam3:	Not Reported	Cfrom3:	Not Reported
Cto3:	Not Reported	Cbfrom1:	34
Cbto1:	0	Cbsacks1:	7,cement
Cbfrom2:	Not Reported	Cbto2:	Not Reported
Cbsacks2:	Not Reported	Cbfrom3:	Not Reported
Cbto3:	Not Reported	Cbsacks3:	Not Reported
Cbfrom4:	Not Reported	Cbto4:	Not Reported
Cbsacks4:	Not Reported	Cbfrom5:	Not Reported
Cbto5:	Not Reported	Cbsacks5:	Not Reported
Compname:	Mathers Enviromental Drilling Inc.	Compstreet:	12245 E. FM 529
Compcity:	Houston	Compstate:	TX
Compzip:	77041	Nameassig:	Shannon Mathers
Traineenam:	Not Reported	Tnum:	Not Reported
Deleted:	0	Site id:	TXPLU3000023933

Map ID:	105		
Dateentere:	19-AUG-02	Ownname:	Byun's Cheveron
Ownstreet:	4720 Washington Ave.		
Owncity:	Houston	Ownstate:	TX
Ownzip:	Not Reported	County:	Harris
Wellstreet:	4720 Washington Ave.		
Wellcity:	Houston	Wellzip:	Not Reported
Own:	RW-2		
Lat dec:	29.770554		
Long dec:	-95.409166		
Elev:	0		
Brandmodel:	Magellan GPS Blazer 12		
Gn:	65139		
Gn1:	65	Gn75:	13
Gn25:	9	Twn:	1
Twd:	0	Twr:	0
Twrp:	0	Twrg:	0
Um:	1	Ue:	0
Ud:	0	Uin:	0
Uir:	0	Ug:	0
Uij:	0	Up:	0
Udw:	0	Ut:	0
Us:	0	Uf:	0
Pby:	0	Pbn:	0
Datestart:	14-AUG-02	Datecomp:	14-AUG-02
Dia1:	10	Dia1to:	30
Dia2:	Not Reported	Dia2from:	Not Reported
Dia2to:	Not Reported	Dia3:	Not Reported
Dia3from:	Not Reported	Dia3to:	Not Reported
Dmdriven:	0	Dmairrotar:	0
Dmmudrotar:	0	Dmbored:	0
Dmairham:	0	Dmcabletoo:	0
Dmjetted:	0	Dmhollowst:	1
Dmrevcirc:	0	Dmotherck:	0
Dmother:	Not Reported	Bco:	0
Bcs:	0	Bcg:	0
Bcgs:	Not Reported	Bcu:	0
Bcoc:	1	Bcot:	20/40 Sand
Gpf:	30	Gpt:	8
Cemfrom1:	6	Cemto1:	0
Nosacks1:	2	Cemfrom2:	Not Reported

Cemto2:	Not Reported	Nosacks2:	Not Reported
Cemfrom3:	Not Reported	Cemto3:	Not Reported
Nosacks3:	Not Reported	Cementmeth:	grout pump
Cementby:	MEDI	Ds:	Not Reported
Dpl:	Not Reported	Dsv:	Not Reported
Appvar:	Not Reported	Scs:	1
Scsv:	0	Scp:	0
Sca:	0	Watlev:	Not Reported
Watlevdate:	Not Reported	Artflow:	Not Reported
Wellplug48:	0	Tpturbine:	0
Tpjet:	0	Tpsubmersi:	0
Tpcylinder:	0	Tpotherck:	0
Tpother:	Not Reported	Pumpbowlde:	Not Reported
Wtpump:	0	Wtbailer:	0
Wtjetted:	0	Wtestimate:	0
Welltestyi:	Not Reported	Welltestdr:	Not Reported
Welltesthr:	Not Reported	Watqualund:	0
Watqualu 1:	0	Watertype:	Not Reported
Stratdepth:	Not Reported	Chemanaly:	0
Chemanaln:	0	Undnatural:	0
Untype:	Not Reported	Undhydro:	0
Undhaz:	0	Undotherck:	0
Undother:	Not Reported		
Undcertify:	0	Compname:	Mathers Environmental Drilling Inc.
Drllicno:	54308		
Compstreet:	12245 E. FM 529	Compcity:	Houston
Compstate:	TX	Compzip:	77041
Drillernam:	Shawn T. Mathers	Traineenam:	Not Reported
Tnum:	Not Reported		
Comments:	Not Reported		
Confidenti:	0	Letterrecv:	Not Reported
Deleted:	0	Insdate:	Not Reported
Site id:	TXMON3000009944		
Latitude:	29.770554		
Longitude:	-95.409166		

Map ID:	105		
Dateentere:	19-AUG-02	Ownname:	Byun’s Cheveron
Ownstreet:	4720 Washington Ave.		
Owncity:	Houston	Ownstate:	TX
Ownzip:	Not Reported	County:	Harris
Wellstreet:	4720 Washington Ave.		
Wellcity:	Houston	Wellzip:	Not Reported
Own:	RW-3		
Lat dec:	29.770554		
Long dec:	-95.409166		
Elev:	0		
Brandmodel:	Magellan GPS Blazer 12		
Gn:	65139		
Gn1:	65	Gn75:	13
Gn25:	9	Twn:	1
Twd:	0	Twr:	0
Twrp:	0	Twrg:	0
Um:	1	Ue:	0
Ud:	0	Uin:	0
Uir:	0	Ug:	0
Uij:	0	Up:	0

GEOCHECK VERSION 2.1
STATE DATABASE WELL INFORMATION

Udw:	0	Ut:	0
Us:	0	Uf:	0
Pby:	0	Pbn:	0
Datestart:	14-AUG-02	Datecomp:	14-AUG-02
Dia1:	10	Dia1to:	30
Dia2:	Not Reported	Dia2from:	Not Reported
Dia2to:	Not Reported	Dia3:	Not Reported
Dia3from:	Not Reported	Dia3to:	Not Reported
Dmdriven:	0	Dmairrotar:	0
Dmmudrotar:	0	Dmbored:	0
Dmairham:	0	Dmcabletoo:	0
Dmjetted:	0	Dmhollowst:	1
Dmrevcirc:	0	Dmotherck:	0
Dmother:	Not Reported	Bco:	0
Bcs:	0	Bcg:	0
Bcgs:	Not Reported	Bcu:	0
Bcoc:	1	Bcot:	20/40 Sand
Gpf:	30	Gpt:	8
Cemfrom1:	6	Cemto1:	0
Nosacks1:	2	Cemfrom2:	Not Reported
Cemto2:	Not Reported	Nosacks2:	Not Reported
Cemfrom3:	Not Reported	Cemto3:	Not Reported
Nosacks3:	Not Reported	Cementmeth:	grout pump
Cementby:	MEDI	Ds:	Not Reported
Dpl:	Not Reported	Dsv:	Not Reported
Appvar:	Not Reported	Scs:	1
Scsv:	0	Scp:	0
Sca:	0	Watlev:	Not Reported
Watlevdate:	Not Reported	Artflow:	Not Reported
Wellplug48:	0	Tpturbine:	0
Tpjet:	0	Tpsubmersi:	0
Tpcylinder:	0	Tpotherck:	0
Tpother:	Not Reported	Pumpbowlde:	Not Reported
Wtpump:	0	Wtbailer:	0
Wtjetted:	0	Wtestimate:	0
Welltestyi:	Not Reported	Welltestdr:	Not Reported
Welltesthr:	Not Reported	Watqualund:	0
Watqualu 1:	0	Watertype:	Not Reported
Stratdepth:	Not Reported	Chemanaly:	0
Chemanaln:	0	Undnatural:	0
Untype:	Not Reported	Undhydro:	0
Undhaz:	0	Undotherck:	0
Undother:	Not Reported		
Undcertify:	0	Compname:	Mathers Environmental Drilling Inc.
Drllicno:	54308		
Compstreet:	12245 E. FM 529	Compcity:	Houston
Compstate:	TX	Compzip:	77041
Drillernam:	Shawn T. Mathers	Traineenam:	Not Reported
Tnum:	Not Reported		
Comments:	Not Reported		
Confidenti:	0	Letterrecv:	Not Reported
Deleted:	0	Insdate:	Not Reported
Site id:	TXMON3000009945		
Latitude:	29.770554		
Longitude:	-95.409166		

GEOCHECK VERSION 2.1
STATE DATABASE WELL INFORMATION

Map ID:	105		
Plugtrackn:	24076		
Dateentere:	10-MAY-05	Ownname:	Byuns Cheveron
Ownstreet:	4720 Washington Ave.	Owncity:	Houston
Ownstate:	TX	Ownzip:	Not Reported
Wellstreet:	4720 Washington Ave.		
Wellcity:	Houston	Wellzip:	Not Reported
County:	Harris		
Latitude:	294614		
Lat dec:	29.770554		
Longitude:	952433		
Long dec:	-95.409166		
Brmod:	Magellan GPS Blazer 12		
Gn:	65139		
Gn1:	65	Gn75:	13
Gn25:	9	Ownwellno:	MW-6
Typewater:	0	Typemon:	1
Typeinj:	0	Typedw:	0
Histdrille:	Not Reported	Histdrllic:	Not Reported
Histdatedr:	Not Reported	Histtracki:	Not Reported
Histdiamin:	4	Histdepth:	32
Plugdate:	05-MAY-05		
Plugmeth:	No Data		
Plugopname:	Shannon Mathers		
Plugoplic:	54933		
Plugmeth1:	1	Plugmeth2:	0
Plugmeth3:	0	Plugmeth4:	0
Plugmethot:	0	Plugvar:	Not Reported
Cdiam1:	4	Cfrom1:	0
Cto1:	0	Cdiam2:	Not Reported
Cfrom2:	Not Reported	Cto2:	Not Reported
Cdiam3:	Not Reported	Cfrom3:	Not Reported
Cto3:	Not Reported	Cbfrom1:	30
Cbto1:	0	Cbsacks1:	7.5,cement
Cbfrom2:	Not Reported	Cbto2:	Not Reported
Cbsacks2:	Not Reported	Cbfrom3:	Not Reported
Cbto3:	Not Reported	Cbsacks3:	Not Reported
Cbfrom4:	Not Reported	Cbto4:	Not Reported
Cbsacks4:	Not Reported	Cbfrom5:	Not Reported
Cbto5:	Not Reported	Cbsacks5:	Not Reported
Compname:	Mathers Environmental Drilling Inc	Compstreet:	12245 E. FM 529
Compcity:	Houston	Compstate:	TX
Compzip:	77041	Nameassig:	Shannon Mathers
Traineenam:	Not Reported	Tnum:	Not Reported
Deleted:	0	Site id:	TXPLU3000023703

Map ID:	105		
Plugtrackn:	24077		
Dateentere:	10-MAY-05	Ownname:	Byuns Cheveron
Ownstreet:	4720 Washington Ave.	Owncity:	Houston
Ownstate:	TX	Ownzip:	Not Reported
Wellstreet:	4720 Washington Ave.		
Wellcity:	Houston	Wellzip:	Not Reported
County:	Harris		
Latitude:	294614		
Lat dec:	29.770554		
Longitude:	952433		

Long dec:	-95.409166		
Brmod:	Magellan GPS Blazer 12		
Gn:	65139		
Gn1:	65	Gn75:	13
Gn25:	9	Ownwellno:	MW-5
Typewater:	0	Typemon:	1
Typeinj:	0	Typedw:	0
Histdrille:	Not Reported	Histdrllic:	Not Reported
Histdatedr:	Not Reported	Histtracki:	Not Reported
Histdiamin:	4	Histdepth:	35
Plugdate:	05-MAY-05		
Plugmeth:	Amended 6/6/05 Ref# 1607		
Plugopname:	Shannon Mathers		
Plugoplic:	54933		
Plugmeth1:	1	Plugmeth2:	0
Plugmeth3:	0	Plugmeth4:	0
Plugmethot:	0	Plugvar:	Not Reported
Cdiam1:	4	Cfrom1:	0
Cto1:	0	Cdiam2:	Not Reported
Cfrom2:	Not Reported	Cto2:	Not Reported
Cdiam3:	Not Reported	Cfrom3:	Not Reported
Cto3:	Not Reported	Cbfrom1:	30
Cbto1:	0	Cbsacks1:	7.5,cement
Cbfrom2:	Not Reported	Cbto2:	Not Reported
Cbsacks2:	Not Reported	Cbfrom3:	Not Reported
Cbto3:	Not Reported	Cbsacks3:	Not Reported
Cbfrom4:	Not Reported	Cbto4:	Not Reported
Cbsacks4:	Not Reported	Cbfrom5:	Not Reported
Cbto5:	Not Reported	Cbsacks5:	Not Reported
Compname:	Mathers Environmental Drilling Inc	Compstreet:	12245 E. FM 529
Compcity:	Houston	Compstate:	TX
Compzip:	77041	Nameassig:	Shannon Mathers
Traineenam:	Not Reported	Tnum:	Not Reported
Deleted:	0	Site id:	TXPLU3000023704

Map ID:	105		
Plugtrackn:	24075		
Dateentere:	10-MAY-05	Ownname:	Byuns Cheveron
Ownstreet:	4720 Washington Ave.	Owncity:	Houston
Ownstate:	TX	Ownzip:	Not Reported
Wellstreet:	4720 Washington Ave.		
Wellcity:	Houston	Wellzip:	Not Reported
County:	Harris		
Latitude:	294614		
Lat dec:	29.770554		
Longitude:	952432		
Long dec:	-95.408888		
Brmod:	Magellan GPS Blazer 12		
Gn:	65139		
Gn1:	65	Gn75:	13
Gn25:	9	Ownwellno:	MW-14
Typewater:	0	Typemon:	1
Typeinj:	0	Typedw:	0
Histdrille:	Not Reported	Histdrllic:	Not Reported
Histdatedr:	Not Reported	Histtracki:	Not Reported
Histdiamin:	4	Histdepth:	30

Plugdate:	05-MAY-05		
Plugmeth:	No Data		
Plugopname:	Shannon Mathers		
Plugoplic:	54933		
Plugmeth1:	1	Plugmeth2:	0
Plugmeth3:	0	Plugmeth4:	0
Plugmethot:	0	Plugvar:	Not Reported
Cdiam1:	4	Cfrom1:	0
Cto1:	0	Cdiam2:	Not Reported
Cfrom2:	Not Reported	Cto2:	Not Reported
Cdiam3:	Not Reported	Cfrom3:	Not Reported
Cto3:	Not Reported	Cbfrom1:	30
Cbto1:	0	Cbsacks1:	7,cement
Cbfrom2:	Not Reported	Cbto2:	Not Reported
Cbsacks2:	Not Reported	Cbfrom3:	Not Reported
Cbto3:	Not Reported	Cbsacks3:	Not Reported
Cbfrom4:	Not Reported	Cbto4:	Not Reported
Cbsacks4:	Not Reported	Cbfrom5:	Not Reported
Cbto5:	Not Reported	Cbsacks5:	Not Reported
Compname:	Mathers Environmental Drilling Inc	Compstreet:	12245 E. FM 529
Compcity:	Houston	Compstate:	TX
Compzip:	77041	Nameassig:	Shannon Mathers
Traineenam:	Not Reported	Tnum:	Not Reported
Deleted:	0	Site id:	TXPLU3000023702

Map ID:	105		
Dateentere:	09-DEC-03	Ownname:	Mr. Dale Ledbetter
Ownstreet:	P.O. Box 27594		
Owncity:	Houston	Ownstate:	TX
Ownzip:	77227	County:	Harris
Wellstreet:	4701 Washington		
Wellcity:	Houston	Wellzip:	Not Reported
Own:	SB-3		
Lat dec:	29.770554		
Long dec:	-95.408611		
Elev:	0		
Brandmodel:	Not Reported		
Gn:	65139		
Gn1:	65	Gn75:	13
Gn25:	9	Twn:	1
Twd:	0	Twr:	0
Twrp:	0	Twrg:	0
Um:	0	Ue:	1
Ud:	0	Uin:	0
Uir:	0	Ug:	0
Uij:	0	Up:	0
Udw:	0	Ut:	0
Us:	0	Uf:	0
Pby:	0	Pbn:	0
Datestart:	17-NOV-03	Datecomp:	17-NOV-03
Dia1:	8.25	Dia1to:	29
Dia2:	Not Reported	Dia2from:	Not Reported
Dia2to:	Not Reported	Dia3:	Not Reported
Dia3from:	Not Reported	Dia3to:	Not Reported
Dmdriven:	0	Dmairrotar:	0
Dmmudrotar:	0	Dmbored:	0

GEOCHECK VERSION 2.1
STATE DATABASE WELL INFORMATION

Dmairham:	0	Dmcabletoo:	0
Dmjetted:	0	Dmhollowst:	1
Dmrevcirc:	0	Dmotherck:	0
Dmother:	Not Reported	Bco:	0
Bcs:	0	Bcg:	0
Bcgs:	Not Reported	Bcu:	0
Bcoc:	0	Bcot:	Not Reported
Gpf:	Not Reported	Gpt:	Not Reported
Cemfrom1:	Not Reported	Cemto1:	Not Reported
Nosacks1:	Not Reported	Cemfrom2:	Not Reported
Cemto2:	Not Reported	Nosacks2:	Not Reported
Cemfrom3:	Not Reported	Cemto3:	Not Reported
Nosacks3:	Not Reported	Cementmeth:	Not Reported
Cementby:	Not Reported	Ds:	Not Reported
Dpl:	Not Reported	Dsv:	Not Reported
Appvar:	Not Reported	Scs:	0
Scsv:	0	Scp:	0
Sca:	0	Watlev:	Not Reported
Watlevdate:	Not Reported	Artflow:	Not Reported
Wellplug48:	0	Tpturbine:	0
Tpjet:	0	Tpsubmersi:	0
Tpcylinder:	0	Tpotherck:	0
Tpother:	Not Reported	Pumpbowlde:	Not Reported
Wtpump:	0	Wtbailer:	0
Wtjetted:	0	Wtestimate:	0
Welltestyi:	Not Reported	Welltestdr:	Not Reported
Welltesthr:	Not Reported	Watqualund:	0
Watqualu 1:	0	Watertype:	Not Reported
Stratdepth:	Not Reported	Chemanaly:	0
Chemanaln:	0	Undnatural:	0
Untype:	Not Reported	Undhydro:	0
Undhaz:	0	Undotherck:	0
Undother:	Not Reported		
Undcertify:	0	Compname:	dba Universal Drilling Services
Drllicno:	5182		
Compstreet:	3532 Maggie blvd.	Compcity:	Orlando
Compstate:	FL	Compzip:	32811
Drillernam:	Alfred Arrambide	Traineenam:	Not Reported
Tnum:	Not Reported		
Comments:	Not Reported		
Confidenti:	0	Letterrecv:	Not Reported
Deleted:	0	Insdate:	Not Reported
Site id:	TXMON3000028358		
Latitude:	29.770554		
Longitude:	-95.408611		

Map ID:	105		
Dateentere:	09-DEC-03	Ownname:	Mr. Dale Ledbetter
Ownstreet:	P.O. Box 27594		
Owncity:	Houston	Ownstate:	TX
Ownzip:	77227	County:	Harris
Wellstreet:	4701 Washington		
Wellcity:	Houston	Wellzip:	Not Reported
Own:	SB-2		
Lat dec:	29.770554		
Long dec:	-95.408611		
Elev:	0		

GEOCHECK VERSION 2.1
STATE DATABASE WELL INFORMATION

Brandmodel:	Not Reported		
Gn:	65139		
Gn1:	65	Gn75:	13
Gn25:	9	Twn:	1
Twd:	0	Twr:	0
Twrp:	0	Twrg:	0
Um:	0	Ue:	1
Ud:	0	Uin:	0
Uir:	0	Ug:	0
Uij:	0	Up:	0
Udw:	0	Ut:	0
Us:	0	Uf:	0
Pby:	0	Pbn:	0
Datestart:	17-NOV-03	Datecomp:	17-NOV-03
Dia1:	8.25	Dia1to:	26
Dia2:	Not Reported	Dia2from:	Not Reported
Dia2to:	Not Reported	Dia3:	Not Reported
Dia3from:	Not Reported	Dia3to:	Not Reported
Dmdriven:	0	Dmairrotar:	0
Dmmudrotar:	0	Dmbored:	0
Dmairham:	0	Dmcabletoo:	0
Dmjetted:	0	Dmhollowst:	1
Dmrevcirc:	0	Dmotherck:	0
Dmother:	Not Reported	Bco:	0
Bcs:	0	Bcg:	0
Bcgs:	Not Reported	Bcu:	0
Bcoc:	0	Bcot:	Not Reported
Gpf:	Not Reported	Gpt:	Not Reported
Cemfrom1:	Not Reported	Cemto1:	Not Reported
Nosacks1:	Not Reported	Cemfrom2:	Not Reported
Cemto2:	Not Reported	Nosacks2:	Not Reported
Cemfrom3:	Not Reported	Cemto3:	Not Reported
Nosacks3:	Not Reported	Cementmeth:	Not Reported
Cementby:	Not Reported	Ds:	Not Reported
Dpl:	Not Reported	Dsv:	Not Reported
Appvar:	Not Reported	Scs:	0
Scsv:	0	Scp:	0
Sca:	0	Watlev:	Not Reported
Watlevdate:	Not Reported	Artflow:	Not Reported
Wellplug48:	0	Tpturbine:	0
Tpjet:	0	Tpsubmersi:	0
Tpcylinder:	0	Tpotherck:	0
Tpother:	Not Reported	Pumpbowlde:	Not Reported
Wtpump:	0	Wtbailer:	0
Wtjetted:	0	Wtestimate:	0
Welltestyi:	Not Reported	Welltestdr:	Not Reported
Welltesthr:	Not Reported	Watqualund:	0
Watqualu 1:	0	Watertype:	Not Reported
Stratdepth:	Not Reported	Chemanaly:	0
Chemanaln:	0	Undnatural:	0
Untype:	Not Reported	Undhydro:	0
Undhaz:	0	Undotherck:	0
Undother:	Not Reported		
Undcertify:	0	Compname:	dba Universal Drilling Services
Drllicno:	5182		
Compstreet:	3532 Maggie blvd.	Compcity:	Orlando
Compstate:	FL	Compzip:	32811
Drillernam:	Alfred Arrambide	Traineenam:	Not Reported
Tnum:	Not Reported		
Comments:	Not Reported		

Confidenti:	0	Letterrecv:	Not Reported
Deleted:	0	Insdate:	Not Reported
Site id:	TXMON3000028360		
Latitude:	29.770554		
Longitude:	-95.408611		

Map ID:	105		
Plugtrackn:	24078		
Dateentere:	10-MAY-05	Ownname:	Byuns Cheveron
Ownstreet:	4720 Washington Ave.	Owncity:	Houston
Ownstate:	TX	Ownzip:	Not Reported
Wellstreet:	4720 Washington Ave.		
Wellcity:	Houston	Wellzip:	Not Reported
County:	Harris		
Latitude:	294614		
Lat dec:	29.770554		
Longitude:	952431		
Long dec:	-95.408611		
Brmod:	Magellan GPS Blazer 12		
Gn:	65139		
Gn1:	65	Gn75:	13
Gn25:	9	Ownwellno:	MW-9
Typewater:	0	Typemon:	1
Typeinj:	0	Typedw:	0
Histdrille:	Not Reported	Histdrllic:	Not Reported
Histdatedr:	Not Reported	Histtracki:	Not Reported
Histdiamin:	4	Histdepth:	32
Plugdate:	05-MAY-05		
Plugmeth:	No Data		
Plugopname:	Shannon Mathers		
Plugoplic:	54933		
Plugmeth1:	1	Plugmeth2:	0
Plugmeth3:	0	Plugmeth4:	0
Plugmethot:	0	Plugvar:	Not Reported
Cdiam1:	4	Cfrom1:	0
Cto1:	0	Cdiam2:	Not Reported
Cfrom2:	Not Reported	Cto2:	Not Reported
Cdiam3:	Not Reported	Cfrom3:	Not Reported
Cto3:	Not Reported	Cbfrom1:	30
Cbto1:	0	Cbsacks1:	7.5,cement
Cbfrom2:	Not Reported	Cbto2:	Not Reported
Cbsacks2:	Not Reported	Cbfrom3:	Not Reported
Cbto3:	Not Reported	Cbsacks3:	Not Reported
Cbfrom4:	Not Reported	Cbto4:	Not Reported
Cbsacks4:	Not Reported	Cbfrom5:	Not Reported
Cbto5:	Not Reported	Cbsacks5:	Not Reported
Compname:	Mathers Environmental Drilling Inc	Compstreet:	12245 E. FM 529
Compcity:	Houston	Compstate:	TX
Compzip:	77041	Nameassig:	Shannon Mathers
Traineenam:	Not Reported	Tnum:	Not Reported
Deleted:	0	Site id:	TXPLU3000023705

GEOCHECK VERSION 2.1
STATE DATABASE WELL INFORMATION

Map ID:	105		
Dateentere:	09-DEC-03	Ownname:	Mr. Dale Ledbetter
Ownstreet:	P.O. Box		
Owncity:	Houston	Ownstate:	TX
Ownzip:	77227	County:	Harris
Wellstreet:	4701 Washington		
Wellcity:	Houston	Wellzip:	Not Reported
Own:	SB-1		
Lat dec:	29.770554		
Long dec:	-95.408611		
Elev:	0		
Brandmodel:	Not Reported		
Gn:	65139		
Gn1:	65	Gn75:	13
Gn25:	9	Twn:	1
Twd:	0	Twr:	0
Twrp:	0	Twrg:	0
Um:	0	Ue:	1
Ud:	0	Uin:	0
Uir:	0	Ug:	0
Uij:	0	Up:	0
Udw:	0	Ut:	0
Us:	0	Uf:	0
Pby:	0	Pbn:	0
Datestart:	17-NOV-03	Datecomp:	17-NOV-03
Dia1:	8.25	Dia1to:	25
Dia2:	Not Reported	Dia2from:	Not Reported
Dia2to:	Not Reported	Dia3:	Not Reported
Dia3from:	Not Reported	Dia3to:	Not Reported
Dmdriven:	0	Dmairrotar:	0
Dmmudrotar:	0	Dmbored:	0
Dmairham:	0	Dmcabletoo:	0
Dmjetted:	0	Dmhollowst:	1
Dmrevcirc:	0	Dmotherck:	0
Dmother:	Not Reported	Bco:	0
Bcs:	0	Bcg:	0
Bcgs:	Not Reported	Bcu:	0
Bcoc:	0	Bcot:	Not Reported
Gpf:	Not Reported	Gpt:	Not Reported
Cemfrom1:	Not Reported	Cemto1:	Not Reported
Nosacks1:	Not Reported	Cemfrom2:	Not Reported
Cemto2:	Not Reported	Nosacks2:	Not Reported
Cemfrom3:	Not Reported	Cemto3:	Not Reported
Nosacks3:	Not Reported	Cementmeth:	Not Reported
Cementby:	Not Reported	Ds:	Not Reported
Dpl:	Not Reported	Dsv:	Not Reported
Appvar:	Not Reported	Scs:	0
Scsv:	0	Scp:	0
Sca:	0	Watlev:	Not Reported
Watlevdate:	Not Reported	Artflow:	Not Reported
Wellplug48:	0	Tpturbine:	0
Tpjet:	0	Tpsubmersi:	0
Tpcylinder:	0	Tpotherck:	0
Tpother:	Not Reported	Pumpbowlde:	Not Reported
Wtpump:	0	Wtbailer:	0
Wtjetted:	0	Wtestimate:	0
Welltestyi:	Not Reported	Welltestdr:	Not Reported
Welltesthr:	Not Reported	Watqualund:	0
Watqualu 1:	0	Watertype:	Not Reported
Stratdepth:	Not Reported	Chemanaly:	0
Chemanaln:	0	Undnatural:	0

GEOCHECK VERSION 2.1
STATE DATABASE WELL INFORMATION

Untype:	Not Reported	Undhydro:	0
Undhaz:	0	Undotherck:	0
Undother:	Not Reported		
Undcertify:	0	Compname:	dba Universal Drilling Services
Drllicno:	5182		
Compstreet:	3532 Maggie blvd.	Compcity:	Orlando
Compstate:	FL	Compzip:	32811
Drillernam:	Alfred Arrambide	Traineenam:	Not Reported
Tnum:	Not Reported		
Comments:	Not Reported		
Confidenti:	0	Letterrecv:	Not Reported
Deleted:	0	Insdate:	Not Reported
Site id:	TXMON3000028357		
Latitude:	29.770554		
Longitude:	-95.408611		

Map ID:	109		
Dateentere:	12-NOV-07	Ownname:	The Ainbinder Company
Ownstreet:	2415 W. Alabama		
Owncity:	Houston	Ownstate:	TX
Ownzip:	77098	County:	Harris
Wellstreet:	101 Yale St.		
Wellcity:	Houston	Wellzip:	77007
Own:	MW-1N		
Lat dec:	29.770554		
Long dec:	-95.398888		
Elev:	0		
Brandmodel:	Not Reported		
Gn:	65139		
Gn1:	65	Gn75:	13
Gn25:	9	Twn:	1
Twd:	0	Twr:	0
Twrp:	0	Twrg:	0
Um:	1	Ue:	0
Ud:	0	Uin:	0
Uir:	0	Ug:	0
Uij:	0	Up:	0
Udw:	0	Ut:	0
Us:	0	Uf:	0
Pby:	0	Pbn:	0
Datestart:	10-OCT-07	Datecomp:	10-OCT-07
Dia1:	8.25	Dia1to:	55
Dia2:	Not Reported	Dia2from:	Not Reported
Dia2to:	Not Reported	Dia3:	Not Reported
Dia3from:	Not Reported	Dia3to:	Not Reported
Dmdriven:	0	Dmairrotar:	0
Dmmudrotar:	0	Dmbored:	0
Dmairham:	0	Dmcabletoo:	0
Dmjetted:	0	Dmhollowst:	1
Dmrevcirc:	0	Dmotherck:	0
Dmother:	Not Reported	Bco:	0
Bcs:	0	Bcg:	1
Bcgs:	20/40	Bcu:	0
Bcoc:	0	Bcot:	Not Reported
Gpf:	53	Gpt:	55
Cemfrom1:	0	Cemto1:	1
Nosacks1:	1/2 bentonite g	Cemfrom2:	Not Reported

GEOCHECK VERSION 2.1
STATE DATABASE WELL INFORMATION

Cemto2:	Not Reported	Nosacks2:	Not Reported
Cemfrom3:	Not Reported	Cemto3:	Not Reported
Nosacks3:	Not Reported	Cementmeth:	Tremie
Cementby:	Best Drilling Services, Inc.	Ds:	Not Reported
Dpl:	Not Reported	Dsv:	Not Reported
Appvar:	Not Reported	Scs:	1
Scsv:	0	Scp:	0
Sca:	0	Watlev:	Not Reported
Watlevdate:	Not Reported	Artflow:	Not Reported
Wellplug48:	0	Tpturbine:	0
Tpjet:	0	Tpsubmersi:	0
Tpcylinder:	0	Tpotherck:	0
Tpother:	Not Reported	Pumpbowlde:	Not Reported
Wtpump:	0	Wtbailer:	0
Wtjetted:	0	Wtestimate:	0
Welltestyi:	Not Reported	Welltestdr:	Not Reported
Welltesthr:	Not Reported	Watqualund:	0
Watqualu 1:	0	Watertype:	Not Reported
Stratdepth:	Not Reported	Chemanaly:	0
Chemanaln:	0	Undnatural:	0
Untype:	Not Reported	Undhydro:	0
Undhaz:	0	Undotherck:	0
Undother:	Not Reported		
Undcertify:	0	Compname:	Best Drilling Services, Inc.
Drllicno:	2930		
Compstreet:	P.O. Box 845	Compcity:	Friendswood
Compstate:	TX	Compzip:	77549
Drillernam:	Steven W. Bender	Traineenam:	Not Reported
Tnum:	Not Reported		
Comments:	Project No.: 92077435		
Confidenti:	0	Letterrecv:	Not Reported
Deleted:	0	Insdate:	Not Reported
Site id:	TXMON3000125045		
Latitude:	29.770554		
Longitude:	-95.398888		

Map ID:	109		
Dateentere:	12-NOV-07	Ownname:	The Ainbinder Company
Ownstreet:	2415 W. Alabama		
Owncity:	Houston	Ownstate:	TX
Ownzip:	77098	County:	Harris
Wellstreet:	101 Yale St.		
Wellcity:	Houston	Wellzip:	77007
Own:	MW-1A		
Lat dec:	29.770554		
Long dec:	-95.398888		
Elev:	0		
Brandmodel:	Not Reported		
Gn:	65139		
Gn1:	65	Gn75:	13
Gn25:	9	Twn:	1
Twd:	0	Twr:	0
Twrp:	0	Twrg:	0
Um:	1	Ue:	0
Ud:	0	Uin:	0
Uir:	0	Ug:	0
Uij:	0	Up:	0

GEOCHECK VERSION 2.1
STATE DATABASE WELL INFORMATION

Udw:	0	Ut:	0
Us:	0	Uf:	0
Pby:	0	Pbn:	0
Datestart:	03-OCT-07	Datecomp:	03-OCT-07
Dia1:	8.25	Dia1to:	25
Dia2:	Not Reported	Dia2from:	Not Reported
Dia2to:	Not Reported	Dia3:	Not Reported
Dia3from:	Not Reported	Dia3to:	Not Reported
Dmdriven:	0	Dmairrotar:	0
Dmmudrotar:	0	Dmbored:	0
Dmairham:	0	Dmcabletoo:	0
Dmjetted:	0	Dmhollowst:	1
Dmrevcirc:	0	Dmotherck:	0
Dmother:	Not Reported	Bco:	0
Bcs:	0	Bcg:	1
Bcgs:	20/40	Bcu:	0
Bcoc:	0	Bcot:	Not Reported
Gpf:	13	Gpt:	25
Cemfrom1:	0	Cemto1:	1
Nosacks1:	1/2 bentonite g	Cemfrom2:	Not Reported
Cemto2:	Not Reported	Nosacks2:	Not Reported
Cemfrom3:	Not Reported	Cemto3:	Not Reported
Nosacks3:	Not Reported	Cementmeth:	Tremie
Cementby:	Best Drilling Services, Inc.	Ds:	Not Reported
Dpl:	Not Reported	Dsv:	Not Reported
Appvar:	Not Reported	Scs:	1
Scsv:	0	Scp:	0
Sca:	0	Watlev:	Not Reported
Watlevdate:	Not Reported	Artflow:	Not Reported
Wellplug48:	0	Tpturbine:	0
Tpjet:	0	Tpsubmersi:	0
Tpcylinder:	0	Tpotherck:	0
Tpother:	Not Reported	Pumpbowlde:	Not Reported
Wtpump:	0	Wtbailer:	0
Wtjetted:	0	Wtestimate:	0
Welltestyi:	Not Reported	Welltestdr:	Not Reported
Welltesthr:	Not Reported	Watqualund:	0
Watqualu 1:	0	Watertype:	Not Reported
Stratdepth:	Not Reported	Chemanaly:	0
Chemanaln:	0	Undnatural:	0
Untype:	Not Reported	Undhydro:	0
Undhaz:	0	Undotherck:	0
Undother:	Not Reported		
Undcertify:	0	Compname:	Best Drilling Services, Inc.
Drllicno:	2930		
Compstreet:	P.O. Box 845	Compcity:	Friendswood
Compstate:	TX	Compzip:	77549
Drillernam:	Steven W. Bender	Traineenam:	Not Reported
Tnum:	Not Reported		
Comments:	Project No.: 92077435		
Confidenti:	0	Letterrecv:	Not Reported
Deleted:	0	Insdate:	Not Reported
Site id:	TXMON3000125042		
Latitude:	29.770554		
Longitude:	-95.398888		

GEOCHECK VERSION 2.1
STATE DATABASE WELL INFORMATION

Map ID:	109		
Dateentere:	12-FEB-09	Ownname:	Washington Pointe Apartments
Ownstreet:	3990 Washington Ave		
Owncity:	Houston	Ownstate:	TX
Ownzip:	77007	County:	Harris
Wellstreet:	3990 Washington Ave		
Wellcity:	Houston	Wellzip:	77007
Own:	MW-9		
Lat dec:	29.770554		
Long dec:	-95.398888		
Elev:	0		
Brandmodel:	Not Reported		
Gn:	65139		
Gn1:	65	Gn75:	13
Gn25:	9	Twn:	1
Twd:	0	Twr:	0
Twrp:	0	Twrg:	0
Um:	1	Ue:	0
Ud:	0	Uin:	0
Uir:	0	Ug:	0
Uij:	0	Up:	0
Udw:	0	Ut:	0
Us:	0	Uf:	0
Pby:	0	Pbn:	0
Datestart:	02-JUL-08	Datecomp:	02-JUL-08
Dia1:	8.25	Dia1to:	30
Dia2:	Not Reported	Dia2from:	Not Reported
Dia2to:	Not Reported	Dia3:	Not Reported
Dia3from:	Not Reported	Dia3to:	Not Reported
Dmdriven:	0	Dmairrotar:	0
Dmmudrotar:	0	Dmbored:	0
Dmairham:	0	Dmcabletoo:	0
Dmjetted:	0	Dmhollowst:	1
Dmrevcirc:	0	Dmotherck:	0
Dmother:	Not Reported	Bco:	0
Bcs:	0	Bcg:	1
Bcgs:	20/40	Bcu:	0
Bcoc:	0	Bcot:	Not Reported
Gpf:	8	Gpt:	30
Cemfrom1:	0	Cemto1:	1
Nosacks1:	concrete	Cemfrom2:	1
Cemto2:	8	Nosacks2:	bentonite
Cemfrom3:	Not Reported	Cemto3:	Not Reported
Nosacks3:	Not Reported	Cementmeth:	Not Reported
Cementby:	Not Reported	Ds:	Not Reported
Dpl:	Not Reported	Dsv:	Not Reported
Appvar:	Not Reported	Scs:	1
Scsv:	0	Scp:	0
Sca:	0	Watlev:	Not Reported
Watlevdate:	Not Reported	Artflow:	Not Reported
Wellplug48:	0	Tpturbine:	0
Tpjet:	0	Tpsubmersi:	0
Tpcylinder:	0	Tpotherck:	0
Tpother:	Not Reported	Pumpbowlde:	Not Reported
Wtpump:	0	Wtbailer:	1
Wtjetted:	0	Wtestimate:	0
Welltestyi:	Not Reported	Welltestdr:	Not Reported
Welltesthr:	Not Reported	Watqualund:	0
Watqualu 1:	1	Watertype:	Not Reported
Stratdepth:	Not Reported	Chemanaly:	1
Chemanaln:	0	Undnatural:	0

GEOCHECK VERSION 2.1
STATE DATABASE WELL INFORMATION

Untype:	Not Reported	Undhydro:	0
Undhaz:	0	Undotherck:	0
Undother:	Not Reported		
Undcertify:	0	Compname:	Alpine Field Services
Drllicno:	58337		
Compstreet:	9095 Emmott	Compcity:	Not Reported
Compstate:	TX	Compzip:	77040
Drillernam:	Joshua Crow	Traineenam:	Not Reported
Tnum:	Not Reported		
Comments:	Not Reported		
Confidenti:	0	Letterrecv:	Not Reported
Deleted:	0	Insdate:	Not Reported
Site id:	TXMON3000165898		
Latitude:	29.770554		
Longitude:	-95.398888		

Map ID:	109		
Dateentere:	12-FEB-09	Ownname:	Washington Pointe Apartments
Ownstreet:	3990 Washington Ave		
Owncity:	Houston	Ownstate:	TX
Ownzip:	77007	County:	Harris
Wellstreet:	3990 Washington Ave		
Wellcity:	Houston	Wellzip:	77007
Own:	MW-11		
Lat dec:	29.770554		
Long dec:	-95.398888		
Elev:	0		
Brandmodel:	Not Reported		
Gn:	65139		
Gn1:	65	Gn75:	13
Gn25:	9	Twn:	1
Twd:	0	Twr:	0
Twrp:	0	Twrg:	0
Um:	1	Ue:	0
Ud:	0	Uin:	0
Uir:	0	Ug:	0
Uij:	0	Up:	0
Udw:	0	Ut:	0
Us:	0	Uf:	0
Pby:	0	Pbn:	0
Datestart:	16-DEC-08	Datecomp:	16-DEC-08
Dia1:	8.25	Dia1to:	32
Dia2:	Not Reported	Dia2from:	Not Reported
Dia2to:	Not Reported	Dia3:	Not Reported
Dia3from:	Not Reported	Dia3to:	Not Reported
Dmdriven:	0	Dmairrotar:	0
Dmmudrotar:	0	Dmbored:	0
Dmairham:	0	Dmcabletoo:	0
Dmjetted:	0	Dmhollowst:	1
Dmrevcirc:	0	Dmotherck:	0
Dmother:	Not Reported	Bco:	0
Bcs:	0	Bcg:	1
Bcgs:	20/40	Bcu:	0
Bcoc:	0	Bcot:	Not Reported
Gpf:	10	Gpt:	32
Cemfrom1:	0	Cemto1:	1
Nosacks1:	concrete	Cemfrom2:	1

GEOCHECK VERSION 2.1
STATE DATABASE WELL INFORMATION

Cemto2:	10	Nosacks2:	bentonite
Cemfrom3:	Not Reported	Cemto3:	Not Reported
Nosacks3:	Not Reported	Cementmeth:	Not Reported
Cementby:	Not Reported	Ds:	Not Reported
Dpl:	Not Reported	Dsv:	Not Reported
Appvar:	Not Reported	Scs:	1
Scsv:	0	Scp:	0
Sca:	0	Watlev:	Not Reported
Watlevdate:	Not Reported	Artflow:	Not Reported
Wellplug48:	0	Tpturbine:	0
Tpjet:	0	Tpsubmersi:	0
Tpcylinder:	0	Tpotherck:	0
Tpother:	Not Reported	Pumpbowlde:	Not Reported
Wtpump:	0	Wtbailer:	1
Wtjetted:	0	Wtestimate:	0
Welltestyi:	Not Reported	Welltestdr:	Not Reported
Welltesthr:	Not Reported	Watqualund:	0
Watqualu 1:	1	Watertype:	Not Reported
Stratdepth:	Not Reported	Chemanaly:	1
Chemanaln:	0	Undnatural:	0
Untype:	Not Reported	Undhydro:	0
Undhaz:	0	Undotherck:	0
Undother:	Not Reported		
Undcertify:	0	Compname:	Alpine Field Services
Drllicno:	58337		
Compstreet:	9095 Emmott	Compcity:	Not Reported
Compstate:	TX	Compzip:	77040
Drillernam:	Joshua Crow	Traineenam:	Not Reported
Tnum:	Not Reported		
Comments:	Not Reported		
Confidenti:	0	Letterrecv:	Not Reported
Deleted:	0	Insdate:	Not Reported
Site id:	TXMON3000165903		
Latitude:	29.770554		
Longitude:	-95.398888		

Map ID:	109		
Dateentere:	12-FEB-09	Ownname:	Washington Pointe Apartments
Ownstreet:	3990 Washington Ave		
Owncity:	Houston	Ownstate:	TX
Ownzip:	77007	County:	Harris
Wellstreet:	3990 Washington Ave		
Wellcity:	Houston	Wellzip:	77007
Own:	MW-10		
Lat dec:	29.770554		
Long dec:	-95.398888		
Elev:	0		
Brandmodel:	Not Reported		
Gn:	65139		
Gn1:	65	Gn75:	13
Gn25:	9	Twn:	1
Twd:	0	Twr:	0
Twrp:	0	Twrg:	0
Um:	1	Ue:	0
Ud:	0	Uin:	0
Uir:	0	Ug:	0
Uij:	0	Up:	0

GEOCHECK VERSION 2.1
STATE DATABASE WELL INFORMATION

Udw:	0	Ut:	0
Us:	0	Uf:	0
Pby:	0	Pbn:	0
Datestart:	16-DEC-08	Datecomp:	16-DEC-08
Dia1:	8.25	Dia1to:	24
Dia2:	Not Reported	Dia2from:	Not Reported
Dia2to:	Not Reported	Dia3:	Not Reported
Dia3from:	Not Reported	Dia3to:	Not Reported
Dmdriven:	0	Dmairrotar:	0
Dmmudrotar:	0	Dmbored:	0
Dmairham:	0	Dmcabletoo:	0
Dmjetted:	0	Dmhollowst:	1
Dmrevcirc:	0	Dmotherck:	0
Dmother:	Not Reported	Bco:	0
Bcs:	0	Bcg:	1
Bcgs:	20/40	Bcu:	0
Bcoc:	0	Bcot:	Not Reported
Gpf:	6	Gpt:	24
Cemfrom1:	0	Cemto1:	1
Nosacks1:	concrete	Cemfrom2:	1
Cemto2:	6	Nosacks2:	bentonite
Cemfrom3:	Not Reported	Cemto3:	Not Reported
Nosacks3:	Not Reported	Cementmeth:	Not Reported
Cementby:	Not Reported	Ds:	Not Reported
Dpl:	Not Reported	Dsv:	Not Reported
Appvar:	Not Reported	Scs:	1
Scsv:	0	Scp:	0
Sca:	0	Watlev:	Not Reported
Watlevdate:	Not Reported	Artflow:	Not Reported
Wellplug48:	0	Tpturbine:	0
Tpjet:	0	Tpsubmersi:	0
Tpcylinder:	0	Tpotherck:	0
Tpother:	Not Reported	Pumpbowlde:	Not Reported
Wtpump:	0	Wtbailer:	1
Wtjetted:	0	Wtestimate:	0
Welltestyi:	Not Reported	Welltestdr:	Not Reported
Welltesthr:	Not Reported	Watqualund:	0
Watqualu 1:	1	Watertype:	Not Reported
Stratdepth:	Not Reported	Chemanaly:	1
Chemanaln:	0	Undnatural:	0
Untype:	Not Reported	Undhydro:	0
Undhaz:	0	Undotherck:	0
Undother:	Not Reported		
Undcertify:	0	Compname:	Alpine Field Services
Drllicno:	58337		
Compstreet:	9095 Emmott	Compcity:	Not Reported
Compstate:	TX	Compzip:	77040
Drillernam:	Joshua Crow	Traineenam:	Not Reported
Tnum:	Not Reported		
Comments:	Not Reported		
Confidenti:	0	Letterrecv:	Not Reported
Deleted:	0	Insdate:	Not Reported
Site id:	TXMON3000165900		
Latitude:	29.770554		
Longitude:	-95.398888		

GEOCHECK VERSION 2.1
STATE DATABASE WELL INFORMATION

Map ID:	109		
Dateentere:	12-NOV-07	Ownname:	The Ainbinder Company
Ownstreet:	2415 W. Alabama		
Owncity:	Houston	Ownstate:	TX
Ownzip:	77098	County:	Harris
Wellstreet:	101 Yale St.		
Wellcity:	Houston	Wellzip:	77007
Own:	MW-5		
Lat dec:	29.770554		
Long dec:	-95.398888		
Elev:	0		
Brandmodel:	Not Reported		
Gn:	65139		
Gn1:	65	Gn75:	13
Gn25:	9	Twn:	1
Twd:	0	Twr:	0
Twrp:	0	Twrg:	0
Um:	1	Ue:	0
Ud:	0	Uin:	0
Uir:	0	Ug:	0
Uij:	0	Up:	0
Udw:	0	Ut:	0
Us:	0	Uf:	0
Pby:	0	Pbn:	0
Datestart:	03-OCT-07	Datecomp:	03-OCT-07
Dia1:	8.25	Dia1to:	25
Dia2:	Not Reported	Dia2from:	Not Reported
Dia2to:	Not Reported	Dia3:	Not Reported
Dia3from:	Not Reported	Dia3to:	Not Reported
Dmdriven:	0	Dmairrotar:	0
Dmmudrotar:	0	Dmbored:	0
Dmairham:	0	Dmcabletoo:	0
Dmjetted:	0	Dmhollowst:	1
Dmrevcirc:	0	Dmotherck:	0
Dmother:	Not Reported	Bco:	0
Bcs:	0	Bcg:	1
Bcgs:	20/40	Bcu:	0
Bcoc:	0	Bcot:	Not Reported
Gpf:	13	Gpt:	25
Cemfrom1:	0	Cemto1:	1
Nosacks1:	1/2 bentonite g	Cemfrom2:	Not Reported
Cemto2:	Not Reported	Nosacks2:	Not Reported
Cemfrom3:	Not Reported	Cemto3:	Not Reported
Nosacks3:	Not Reported	Cementmeth:	Tremie
Cementby:	Best Drilling Services, Inc.	Ds:	Not Reported
Dpl:	Not Reported	Dsv:	Not Reported
Appvar:	Not Reported	Scs:	1
Scsv:	0	Scp:	0
Sca:	0	Watlev:	Not Reported
Watlevdate:	Not Reported	Artflow:	Not Reported
Wellplug48:	0	Tpturbine:	0
Tpjet:	0	Tpsubmersi:	0
Tpcylinder:	0	Tpotherck:	0
Tpother:	Not Reported	Pumpbowlde:	Not Reported
Wtpump:	0	Wtbailer:	0
Wtjetted:	0	Wtestimate:	0
Welltestyi:	Not Reported	Welltestdr:	Not Reported
Welltesthr:	Not Reported	Watqualund:	0
Watqualu 1:	0	Watertype:	Not Reported
Stratdepth:	Not Reported	Chemanaly:	0
Chemanaln:	0	Undnatural:	0

GEOCHECK VERSION 2.1
STATE DATABASE WELL INFORMATION

Untype:	Not Reported	Undhydro:	0
Undhaz:	0	Undotherck:	0
Undother:	Not Reported		
Undcertify:	0	Compname:	Best Drilling Services, Inc.
Drllicno:	2930		
Compstreet:	P.O. Box 845	Compcity:	Friendswood
Compstate:	TX	Compzip:	77549
Drillernam:	Steven W. Bender	Traineenam:	Not Reported
Tnum:	Not Reported		
Comments:	Project No.: 92077435		
Confidenti:	0	Letterrecv:	Not Reported
Deleted:	0	Insdate:	Not Reported
Site id:	TXMON3000125037		
Latitude:	29.770554		
Longitude:	-95.398888		

Map ID:	109		
Dateentere:	12-NOV-07	Ownname:	The Ainbinder Company
Ownstreet:	2415 W. Alabama		
Owncity:	Houston	Ownstate:	TX
Ownzip:	77098	County:	Harris
Wellstreet:	101 Yale St.		
Wellcity:	Houston	Wellzip:	77007
Own:	MW-1		
Lat dec:	29.770554		
Long dec:	-95.398888		
Elev:	0		
Brandmodel:	Not Reported		
Gn:	65139		
Gn1:	65	Gn75:	13
Gn25:	9	Twn:	1
Twd:	0	Twr:	0
Twrp:	0	Twrg:	0
Um:	1	Ue:	0
Ud:	0	Uin:	0
Uir:	0	Ug:	0
Uij:	0	Up:	0
Udw:	0	Ut:	0
Us:	0	Uf:	0
Pby:	0	Pbn:	0
Datestart:	02-OCT-07	Datecomp:	02-OCT-07
Dia1:	8.25	Dia1to:	20
Dia2:	Not Reported	Dia2from:	Not Reported
Dia2to:	Not Reported	Dia3:	Not Reported
Dia3from:	Not Reported	Dia3to:	Not Reported
Dmdriven:	0	Dmairrotar:	0
Dmmudrotar:	0	Dmbored:	0
Dmairham:	0	Dmcabletoo:	0
Dmjetted:	0	Dmhollowst:	1
Dmrevcirc:	0	Dmotherck:	0
Dmother:	Not Reported	Bco:	0
Bcs:	0	Bcg:	1
Bcgs:	20/40	Bcu:	0
Bcoc:	0	Bcot:	Not Reported
Gpf:	8	Gpt:	20
Cemfrom1:	0	Cemto1:	1
Nosacks1:	1/2 bentonite g	Cemfrom2:	Not Reported

Cemto2:	Not Reported	Nosacks2:	Not Reported
Cemfrom3:	Not Reported	Cemto3:	Not Reported
Nosacks3:	Not Reported	Cementmeth:	Tremie
Cementby:	Best Drilling Services, Inc.	Ds:	Not Reported
Dpl:	Not Reported	Dsv:	Not Reported
Appvar:	Not Reported	Scs:	1
Scsv:	0	Scp:	0
Sca:	0	Watlev:	Not Reported
Watlevdate:	Not Reported	Artflow:	Not Reported
Wellplug48:	0	Tpturbine:	0
Tpjet:	0	Tpsubmersi:	0
Tpcylinder:	0	Tpotherck:	0
Tpother:	Not Reported	Pumpbowlde:	Not Reported
Wtpump:	0	Wtbailer:	0
Wtjetted:	0	Wtestimate:	0
Welltestyi:	Not Reported	Welltestdr:	Not Reported
Welltesthr:	Not Reported	Watqualund:	0
Watqualu 1:	0	Watertype:	Not Reported
Stratdepth:	Not Reported	Chemanaly:	0
Chemanaln:	0	Undnatural:	0
Untype:	Not Reported	Undhydro:	0
Undhaz:	0	Undotherck:	0
Undother:	Not Reported		
Undcertify:	0	Compname:	Best Drilling Services, Inc.
Drllicno:	2930		
Compstreet:	P.O. Box 845	Compcity:	Friendswood
Compstate:	TX	Compzip:	77549
Drillernam:	Steven W. Bender	Traineenam:	Not Reported
Tnum:	Not Reported		
Comments:	Project No.: 92077435		
Confidenti:	0	Letterrecv:	Not Reported
Deleted:	0	Insdate:	Not Reported
Site id:	TXMON3000125031		
Latitude:	29.770554		
Longitude:	-95.398888		

Map ID:	109		
Plugtrackn:	62908		
Dateentere:	12-APR-10	Ownname:	The Ainbinder Company
Ownstreet:	2415 W. Alabama	Owncity:	Houston
Ownstate:	TX	Ownzip:	77098
Wellstreet:	101 Yale St.		
Wellcity:	Houston	Wellzip:	77007
County:	Harris		
Latitude:	294614		
Lat dec:	29.770554		
Longitude:	952356		
Long dec:	-95.398888		
Brmod:	Not Reported		
Gn:	65139		
Gn1:	65	Gn75:	13
Gn25:	9	Ownwellno:	MW-1A
Typewater:	0	Typemon:	1
Typeinj:	0	Typedw:	0
Histdrille:	Best Drilling Services, Inc	Histdrllic:	Not Reported
Histdatedr:	03-OCT-07	Histtracki:	126847
Histdiamin:	8.25	Histdepth:	25

Plugdate:	09-APR-10		
Plugmeth:	No Data		
Plugopname:	shawn Mathers		
Plugoplic:	54308		
Plugmeth1:	1	Plugmeth2:	0
Plugmeth3:	0	Plugmeth4:	0
Plugmethot:	0	Plugvar:	Not Reported
Cdiam1:	2	Cfrom1:	20
Cto1:	25	Cdiam2:	Not Reported
Cfrom2:	Not Reported	Cto2:	Not Reported
Cdiam3:	Not Reported	Cfrom3:	Not Reported
Cto3:	Not Reported	Cbfrom1:	25
Cbto1:	0	Cbsacks1:	3.5
Cbfrom2:	Not Reported	Cbto2:	Not Reported
Cbsacks2:	Not Reported	Cbfrom3:	Not Reported
Cbto3:	Not Reported	Cbsacks3:	Not Reported
Cbfrom4:	Not Reported	Cbto4:	Not Reported
Cbsacks4:	Not Reported	Cbfrom5:	Not Reported
Cbto5:	Not Reported	Cbsacks5:	Not Reported
Compname:	MATHERS ENVIRONMENTAL DRILLING INC.	Compstreet:	12243 B FM 529
Compcity:	Houston	Compstate:	TX
Compzip:	77041	Nameassig:	shawn mathers
Traineenam:	Not Reported	Tnum:	Not Reported
Deleted:	0	Site id:	TXPLU3000061863

Map ID:	109		
Dateentere:	12-NOV-07	Ownname:	The Ainbinder Company
Ownstreet:	2415 W. Alabama		
Owncity:	Houston	Ownstate:	TX
Ownzip:	77098	County:	Harris
Wellstreet:	101 Yale St.		
Wellcity:	Houston	Wellzip:	77007
Own:	MW-2		
Lat dec:	29.770554		
Long dec:	-95.398888		
Elev:	0		
Brandmodel:	Not Reported		
Gn:	65139		
Gn1:	65	Gn75:	13
Gn25:	9	Twn:	1
Twd:	0	Twr:	0
Twrp:	0	Twrg:	0
Um:	1	Ue:	0
Ud:	0	Uin:	0
Uir:	0	Ug:	0
Uij:	0	Up:	0
Udw:	0	Ut:	0
Us:	0	Uf:	0
Pby:	0	Pbn:	0
Datestart:	02-OCT-07	Datecomp:	02-OCT-07
Dia1:	8.25	Dia1to:	30
Dia2:	Not Reported	Dia2from:	Not Reported
Dia2to:	Not Reported	Dia3:	Not Reported
Dia3from:	Not Reported	Dia3to:	Not Reported
Dmdriven:	0	Dmairrotar:	0
Dmmudrotar:	0	Dmbored:	0

Dmairham:	0	Dmcabletoo:	0
Dmjetted:	0	Dmhollowst:	1
Dmrevcirc:	0	Dmotherck:	0
Dmother:	Not Reported	Bco:	0
Bcs:	0	Bcg:	1
Bcgs:	20/40	Bcu:	0
Bcoc:	0	Bcot:	Not Reported
Gpf:	18	Gpt:	30
Cemfrom1:	0	Cemto1:	1
Nosacks1:	1/2 bentonite g	Cemfrom2:	Not Reported
Cemto2:	Not Reported	Nosacks2:	Not Reported
Cemfrom3:	Not Reported	Cemto3:	Not Reported
Nosacks3:	Not Reported	Cementmeth:	Tremie
Cementby:	Best Drilling Services, Inc.	Ds:	Not Reported
Dpl:	Not Reported	Dsv:	Not Reported
Appvar:	Not Reported	Scs:	1
Scsv:	0	Scp:	0
Sca:	0	Watlev:	Not Reported
Watlevdate:	Not Reported	Artflow:	Not Reported
Wellplug48:	0	Tpturbine:	0
Tpjet:	0	Tpsubmersi:	0
Tpcylinder:	0	Tpotherck:	0
Tpother:	Not Reported	Pumpbowlde:	Not Reported
Wtpump:	0	Wtbailer:	0
Wtjetted:	0	Wtestimate:	0
Welltestyi:	Not Reported	Welltestdr:	Not Reported
Welltesthr:	Not Reported	Watqualund:	0
Watqualu 1:	0	Watertype:	Not Reported
Stratdepth:	Not Reported	Chemanaly:	0
Chemanaln:	0	Undnatural:	0
Untype:	Not Reported	Undhydro:	0
Undhaz:	0	Undotherck:	0
Undother:	Not Reported		
Undcertify:	0	Compname:	Best Drilling Services, Inc.
Drllicno:	2930		
Compstreet:	P.O. Box 845	Compcity:	Friendswood
Compstate:	TX	Compzip:	77549
Drillernam:	Steven W. Bender	Traineenam:	Not Reported
Tnum:	Not Reported		
Comments:	Project No.: 92077435		
Confidenti:	0	Letterrecv:	Not Reported
Deleted:	0	Insdate:	Not Reported
Site id:	TXMON3000125032		
Latitude:	29.770554		
Longitude:	-95.398888		

Map ID:	109		
Dateentere:	12-NOV-07	Ownname:	The Ainbinder Company
Ownstreet:	2415 W. Alabama		
Owncity:	Houston	Ownstate:	TX
Ownzip:	77098	County:	Harris
Wellstreet:	101 Yale St.		
Wellcity:	Houston	Wellzip:	77007
Own:	MW-4		
Lat dec:	29.770554		
Long dec:	-95.398888		
Elev:	0		

GEOCHECK VERSION 2.1
STATE DATABASE WELL INFORMATION

Brandmodel:	Not Reported		
Gn:	65139		
Gn1:	65	Gn75:	13
Gn25:	9	Twn:	1
Twd:	0	Twr:	0
Twrp:	0	Twrg:	0
Um:	1	Ue:	0
Ud:	0	Uin:	0
Uir:	0	Ug:	0
Uij:	0	Up:	0
Udw:	0	Ut:	0
Us:	0	Uf:	0
Pby:	0	Pbn:	0
Datestart:	03-OCT-07	Datecomp:	03-OCT-07
Dia1:	8.25	Dia1to:	25
Dia2:	Not Reported	Dia2from:	Not Reported
Dia2to:	Not Reported	Dia3:	Not Reported
Dia3from:	Not Reported	Dia3to:	Not Reported
Dmdriven:	0	Dmairrotar:	0
Dmmudrotar:	0	Dmbored:	0
Dmairham:	0	Dmcabletoo:	0
Dmjetted:	0	Dmhollowst:	1
Dmrevcirc:	0	Dmotherck:	0
Dmother:	Not Reported	Bco:	0
Bcs:	0	Bcg:	1
Bcgs:	20/40	Bcu:	0
Bcoc:	0	Bcot:	Not Reported
Gpf:	13	Gpt:	25
Cemfrom1:	0	Cemto1:	1
Nosacks1:	1/2 bentonite g	Cemfrom2:	Not Reported
Cemto2:	Not Reported	Nosacks2:	Not Reported
Cemfrom3:	Not Reported	Cemto3:	Not Reported
Nosacks3:	Not Reported	Cementmeth:	Tremie
Cementby:	Best Drilling Services, Inc.	Ds:	Not Reported
Dpl:	Not Reported	Dsv:	Not Reported
Appvar:	Not Reported	Scs:	1
Scsv:	0	Scp:	0
Sca:	0	Watlev:	Not Reported
Watlevdate:	Not Reported	Artflow:	Not Reported
Wellplug48:	0	Tpturbine:	0
Tpjet:	0	Tpsubmersi:	0
Tpcylinder:	0	Tpotherck:	0
Tpother:	Not Reported	Pumpbowlde:	Not Reported
Wtpump:	0	Wtbailer:	0
Wtjetted:	0	Wtestimate:	0
Welltestyi:	Not Reported	Welltestdr:	Not Reported
Welltesthr:	Not Reported	Watqualund:	0
Watqualu 1:	0	Watertype:	Not Reported
Stratdepth:	Not Reported	Chemanaly:	0
Chemanaln:	0	Undnatural:	0
Untype:	Not Reported	Undhydro:	0
Undhaz:	0	Undotherck:	0
Undother:	Not Reported		
Undcertify:	0	Compname:	Best Drilling Services, Inc.
Drllicno:	2930		
Compstreet:	P.O. Box 845	Compcity:	Friendswood
Compstate:	TX	Compzip:	77549
Drillernam:	Steven W. Bender	Traineenam:	Not Reported
Tnum:	Not Reported		
Comments:	Project No.: 92077435		

GEOCHECK VERSION 2.1
STATE DATABASE WELL INFORMATION

Confidenti:	0	Letterrecv:	Not Reported
Deleted:	0	Insdate:	Not Reported
Site id:	TXMON3000125036		
Latitude:	29.770554		
Longitude:	-95.398888		

Map ID:	109		
Dateentere:	12-NOV-07	Ownname:	The Ainbinder Company
Ownstreet:	2415 W. Alabama		
Owncity:	Houston	Ownstate:	TX
Ownzip:	77098	County:	Harris
Wellstreet:	101 Yale St.		
Wellcity:	Houston	Wellzip:	77007
Own:	MW-3		
Lat dec:	29.770554		
Long dec:	-95.398888		
Elev:	0		
Brandmodel:	Not Reported		
Gn:	65139		
Gn1:	65	Gn75:	13
Gn25:	9	Twn:	1
Twd:	0	Twr:	0
Twrp:	0	Twrg:	0
Um:	1	Ue:	0
Ud:	0	Uin:	0
Uir:	0	Ug:	0
Uij:	0	Up:	0
Udw:	0	Ut:	0
Us:	0	Uf:	0
Pby:	0	Pbn:	0
Datestart:	02-OCT-07	Datecomp:	02-OCT-07
Dia1:	8.25	Dia1to:	25
Dia2:	Not Reported	Dia2from:	Not Reported
Dia2to:	Not Reported	Dia3:	Not Reported
Dia3from:	Not Reported	Dia3to:	Not Reported
Dmdriven:	0	Dmairrotar:	0
Dmmudrotar:	0	Dmbored:	0
Dmairham:	0	Dmcabletoo:	0
Dmjetted:	0	Dmhollowst:	1
Dmrevcirc:	0	Dmotherck:	0
Dmother:	Not Reported	Bco:	0
Bcs:	0	Bcg:	1
Bcgs:	20/40	Bcu:	0
Bcoc:	0	Bcot:	Not Reported
Gpf:	13	Gpt:	25
Cemfrom1:	0	Cemto1:	1
Nosacks1:	1/2 bentonite g	Cemfrom2:	Not Reported
Cemto2:	Not Reported	Nosacks2:	Not Reported
Cemfrom3:	Not Reported	Cemto3:	Not Reported
Nosacks3:	Not Reported	Cementmeth:	Tremie
Cementby:	Best Drilling Services, Inc.	Ds:	Not Reported
Dpl:	Not Reported	Dsv:	Not Reported
Appvar:	Not Reported	Scs:	1
Scsv:	0	Scp:	0
Sca:	0	Watlev:	Not Reported
Watlevdate:	Not Reported	Artflow:	Not Reported
Wellplug48:	0	Tpturbine:	0

Tpjet:	0	Tpsubmersi:	0
Tpcylinder:	0	Tpotherck:	0
Tpother:	Not Reported	Pumpbowlde:	Not Reported
Wtpump:	0	Wtbailer:	0
Wtjetted:	0	Wtestimate:	0
Welltestyi:	Not Reported	Welltestdr:	Not Reported
Welltesthr:	Not Reported	Watqualund:	0
Watqualu 1:	0	Watertype:	Not Reported
Stratdepth:	Not Reported	Chemanaly:	0
Chemanaln:	0	Undnatural:	0
Untype:	Not Reported	Undhydro:	0
Undhaz:	0	Undotherck:	0
Undother:	Not Reported		
Undcertify:	0	Compname:	Best Drilling Services, Inc.
Drllicno:	2930		
Compstreet:	P.O. Box 845	Compcity:	Friendswood
Compstate:	TX	Compzip:	77549
Drillernam:	Steven W. Bender	Traineenam:	Not Reported
Tnum:	Not Reported		
Comments:	Project No.: 92077435		
Confidenti:	0	Letterrecv:	Not Reported
Deleted:	0	Insdate:	Not Reported
Site id:	TXMON3000125034		
Latitude:	29.770554		
Longitude:	-95.398888		

Map ID:	102		
Dateentere:	18-MAR-09	Ownname:	Drake Custom Homes
Ownstreet:	P.O. Box 422		
Owncity:	Spring	Ownstate:	TX
Ownzip:	77383	County:	Harris
Wellstreet:	5335 Washington		
Wellcity:	Houston	Wellzip:	77007
Own:	MW-5		
Lat dec:	29.770277		
Long dec:	-95.416111		
Elev:	0		
Brandmodel:	Not Reported		
Gn:	65139		
Gn1:	65	Gn75:	13
Gn25:	9	Twn:	1
Twd:	0	Twr:	0
Twrp:	0	Twrg:	0
Um:	1	Ue:	0
Ud:	0	Uin:	0
Uir:	0	Ug:	0
Uij:	0	Up:	0
Udw:	0	Ut:	0
Us:	0	Uf:	0
Pby:	0	Pbn:	0
Datestart:	20-OCT-08	Datecomp:	20-OCT-08
Dia1:	8.25	Dia1to:	35
Dia2:	Not Reported	Dia2from:	Not Reported
Dia2to:	Not Reported	Dia3:	Not Reported
Dia3from:	Not Reported	Dia3to:	Not Reported
Dmdriven:	0	Dmairrotar:	0
Dmmudrotar:	0	Dmbored:	0

GEOCHECK VERSION 2.1
STATE DATABASE WELL INFORMATION

Dmairham:	0	Dmcabletoo:	0
Dmjetted:	0	Dmhollowst:	1
Dmrevcirc:	0	Dmotherck:	0
Dmother:	Not Reported	Bco:	0
Bcs:	0	Bcg:	1
Bcgs:	20/40	Bcu:	0
Bcoc:	0	Bcot:	Not Reported
Gpf:	18	Gpt:	35
Cemfrom1:	0	Cemto1:	16
Nosacks1:	5 bentonite gro	Cemfrom2:	Not Reported
Cemto2:	Not Reported	Nosacks2:	Not Reported
Cemfrom3:	Not Reported	Cemto3:	Not Reported
Nosacks3:	Not Reported	Cementmeth:	Tremie
Cementby:	Best Drilling Services, Inc.	Ds:	Not Reported
Dpl:	Not Reported	Dsv:	Not Reported
Appvar:	Not Reported	Scs:	1
Scsv:	0	Scp:	0
Sca:	0	Watlev:	Not Reported
Watlevdate:	Not Reported	Artflow:	Not Reported
Wellplug48:	0	Tpturbine:	0
Tpjet:	0	Tpsubmersi:	0
Tpcylinder:	0	Tpotherck:	0
Tpother:	Not Reported	Pumpbowlde:	Not Reported
Wtpump:	0	Wtbailer:	0
Wtjetted:	0	Wtestimate:	0
Welltestyi:	Not Reported	Welltestdr:	Not Reported
Welltesthr:	Not Reported	Watqualund:	0
Watqualu 1:	0	Watertype:	Not Reported
Stratdepth:	Not Reported	Chemanaly:	0
Chemanaln:	0	Undnatural:	0
Untype:	Not Reported	Undhydro:	0
Undhaz:	0	Undotherck:	0
Undother:	Not Reported		
Undcertify:	0	Compname:	Best Drilling Services, Inc.
Drllicno:	4926		
Compstreet:	P.O. Box 845	Compcity:	Friendswood
Compstate:	TX	Compzip:	77549
Drillernam:	L. Bruce Milton	Traineenam:	Not Reported
Tnum:	Not Reported		
Comments:	Project No.: 496-101		
Confidenti:	0	Letterrecv:	Not Reported
Deleted:	0	Insdate:	Not Reported
Site id:	TXMON3000169001		
Latitude:	29.770277		
Longitude:	-95.416111		

Map ID:	102		
Dateentere:	18-MAR-09	Ownname:	Drake Custom Homes
Ownstreet:	P.O. Box 422		
Owncity:	Spring	Ownstate:	TX
Ownzip:	77383	County:	Harris
Wellstreet:	5335 Washington		
Wellcity:	Houston	Wellzip:	77007
Own:	MW-6		
Lat dec:	29.770277		
Long dec:	-95.416111		
Elev:	0		

GEOCHECK VERSION 2.1
STATE DATABASE WELL INFORMATION

Brandmodel:	Not Reported		
Gn:	65139		
Gn1:	65	Gn75:	13
Gn25:	9	Twn:	1
Twd:	0	Twr:	0
Twrp:	0	Twrg:	0
Um:	1	Ue:	0
Ud:	0	Uin:	0
Uir:	0	Ug:	0
Uij:	0	Up:	0
Udw:	0	Ut:	0
Us:	0	Uf:	0
Pby:	0	Pbn:	0
Datestart:	20-OCT-08	Datecomp:	20-OCT-08
Dia1:	8.25	Dia1to:	35
Dia2:	Not Reported	Dia2from:	Not Reported
Dia2to:	Not Reported	Dia3:	Not Reported
Dia3from:	Not Reported	Dia3to:	Not Reported
Dmdriven:	0	Dmairrotar:	0
Dmmudrotar:	0	Dmbored:	0
Dmairham:	0	Dmcabletoo:	0
Dmjetted:	0	Dmhollowst:	1
Dmrevcirc:	0	Dmotherck:	0
Dmother:	Not Reported	Bco:	0
Bcs:	0	Bcg:	1
Bcgs:	20/40	Bcu:	0
Bcoc:	0	Bcot:	Not Reported
Gpf:	18	Gpt:	35
Cemfrom1:	0	Cemto1:	16
Nosacks1:	5 bentonite gro	Cemfrom2:	Not Reported
Cemto2:	Not Reported	Nosacks2:	Not Reported
Cemfrom3:	Not Reported	Cemto3:	Not Reported
Nosacks3:	Not Reported	Cementmeth:	Tremie
Cementby:	Best Drilling Services, Inc.	Ds:	Not Reported
Dpl:	Not Reported	Dsv:	Not Reported
Appvar:	Not Reported	Scs:	1
Scsv:	0	Scp:	0
Sca:	0	Watlev:	Not Reported
Watlevdate:	Not Reported	Artflow:	Not Reported
Wellplug48:	0	Tpturbine:	0
Tpjet:	0	Tpsubmersi:	0
Tpcylinder:	0	Tpotherck:	0
Tpother:	Not Reported	Pumpbowlde:	Not Reported
Wtpump:	0	Wtbailer:	0
Wtjetted:	0	Wtestimate:	0
Welltestyi:	Not Reported	Welltestdr:	Not Reported
Welltesthr:	Not Reported	Watqualund:	0
Watqualu 1:	0	Watertype:	Not Reported
Stratdepth:	Not Reported	Chemanaly:	0
Chemanaln:	0	Undnatural:	0
Untype:	Not Reported	Undhydro:	0
Undhaz:	0	Undotherck:	0
Undother:	Not Reported		
Undcertify:	0	Compname:	Best Drilling Services, Inc.
Drllicno:	4926		
Compstreet:	P.O. Box 845	Compcity:	Friendswood
Compstate:	TX	Compzip:	77549
Drillernam:	L. Bruce Milton	Traineenam:	Not Reported
Tnum:	Not Reported		
Comments:	Project No.: 496-101		

Confidenti:	0	Letterrecv:	Not Reported
Deleted:	0	Insdate:	Not Reported
Site id:	TXMON3000169003		
Latitude:	29.770277		
Longitude:	-95.416111		

Map ID:	102		
Plugtrackn:	66244		
Dateentere:	24-SEP-10	Ownname:	Drake Custom Homes
Ownstreet:	P.O. Box 422	Owncity:	Spring
Ownstate:	TX	Ownzip:	77383
Wellstreet:	5335 Washington Ave		
Wellcity:	Houston	Wellzip:	77007
County:	Harris		
Latitude:	294613		
Lat dec:	29.770277		
Longitude:	952458		
Long dec:	-95.416111		
Brmod:	Not Reported		
Gn:	65139		
Gn1:	65	Gn75:	13
Gn25:	9	Ownwellno:	MW-9
Typewater:	0	Typemon:	1
Typeinj:	0	Typedw:	0
Histdrille:	Calistro Campozano	Histdrllic:	56591
Histdatedr:	18-DEC-09	Histtracki:	206973
Histdiamin:	2	Histdepth:	35
Plugdate:	23-SEP-10		
Plugmeth:	No Data		
Plugopname:	Alfredo Palacios		
Plugoplic:	5036		
Plugmeth1:	0	Plugmeth2:	1
Plugmeth3:	0	Plugmeth4:	0
Plugmethot:	0	Plugvar:	Not Reported
Cdiam1:	Not Reported	Cfrom1:	Not Reported
Cto1:	Not Reported	Cdiam2:	Not Reported
Cfrom2:	Not Reported	Cto2:	Not Reported
Cdiam3:	Not Reported	Cfrom3:	Not Reported
Cto3:	Not Reported	Cbfrom1:	0
Cbto1:	35	Cbsacks1:	1 cement bentonite grout
Cbfrom2:	Not Reported	Cbto2:	Not Reported
Cbsacks2:	Not Reported	Cbfrom3:	Not Reported
Cbto3:	Not Reported	Cbsacks3:	Not Reported
Cbfrom4:	Not Reported	Cbto4:	Not Reported
Cbsacks4:	Not Reported	Cbfrom5:	Not Reported
Cbto5:	Not Reported	Cbsacks5:	Not Reported
Compname:	Best Drilling Services, Inc.	Compstreet:	P.O. Box 845
Compcity:	Friendswood	Compstate:	TX
Compzip:	77549	Nameassig:	Alfredo Palacios
Traineenam:	Not Reported	Tnum:	Not Reported
Deleted:	0	Site id:	TXPLU3000065174

GEOCHECK VERSION 2.1
STATE DATABASE WELL INFORMATION

Map ID:	102		
Plugtrackn:	66245		
Dateentere:	24-SEP-10	Ownname:	Drake Custom Homes
Ownstreet:	P.O. Box 422	Owncity:	Spring
Ownstate:	TX	Ownzip:	77383
Wellstreet:	5335 Washington Ave		
Wellcity:	Houston	Wellzip:	77007
County:	Harris		
Latitude:	294613		
Lat dec:	29.770277		
Longitude:	952458		
Long dec:	-95.416111		
Brmod:	Not Reported		
Gn:	65139		
Gn1:	65	Gn75:	13
Gn25:	9	Ownwellno:	MW-10
Typewater:	0	Typemon:	1
Typeinj:	0	Typedw:	0
Histdrille:	Alfredo Palacios	Histdrllic:	5036
Histdatedr:	30-JUN-10	Histtracki:	225849
Histdiamin:	2	Histdepth:	30
Plugdate:	23-SEP-10		
Plugmeth:	No Data		
Plugopname:	Alfredo Palacios		
Plugoplic:	5036		
Plugmeth1:	0	Plugmeth2:	1
Plugmeth3:	0	Plugmeth4:	0
Plugmethot:	0	Plugvar:	Not Reported
Cdiam1:	Not Reported	Cfrom1:	Not Reported
Cto1:	Not Reported	Cdiam2:	Not Reported
Cfrom2:	Not Reported	Cto2:	Not Reported
Cdiam3:	Not Reported	Cfrom3:	Not Reported
Cto3:	Not Reported	Cbfrom1:	0
Cbto1:	30	Cbsacks1:	1 cement bentonite grout
Cbfrom2:	Not Reported	Cbto2:	Not Reported
Cbsacks2:	Not Reported	Cbfrom3:	Not Reported
Cbto3:	Not Reported	Cbsacks3:	Not Reported
Cbfrom4:	Not Reported	Cbto4:	Not Reported
Cbsacks4:	Not Reported	Cbfrom5:	Not Reported
Cbto5:	Not Reported	Cbsacks5:	Not Reported
Compname:	Best Drilling Services, Inc.	Compstreet:	P.O. Box 845
Compcity:	Friendswood	Compstate:	TX
Compzip:	77549	Nameassig:	Alfredo Palacios
Traineenam:	Not Reported	Tnum:	Not Reported
Deleted:	0	Site id:	TXPLU3000065175

Map ID:	102		
Dateentere:	04-FEB-10	Ownname:	Drake Custom Homes
Ownstreet:	P.O. Box 422		
Owncity:	Spring	Ownstate:	TX
Ownzip:	77383	County:	Harris
Wellstreet:	5335 Washington		
Wellcity:	Houston	Wellzip:	77007
Own:	MW-9		
Lat dec:	29.770277		
Long dec:	-95.416111		
Elev:	0		

GEOCHECK VERSION 2.1
STATE DATABASE WELL INFORMATION

Brandmodel:	Not Reported		
Gn:	65139		
Gn1:	65	Gn75:	13
Gn25:	9	Twn:	1
Twd:	0	Twr:	0
Twrp:	0	Twrg:	0
Um:	1	Ue:	0
Ud:	0	Uin:	0
Uir:	0	Ug:	0
Uij:	0	Up:	0
Udw:	0	Ut:	0
Us:	0	Uf:	0
Pby:	0	Pbn:	0
Datestart:	18-DEC-09	Datecomp:	18-DEC-09
Dia1:	7.25	Dia1to:	35
Dia2:	Not Reported	Dia2from:	Not Reported
Dia2to:	Not Reported	Dia3:	Not Reported
Dia3from:	Not Reported	Dia3to:	Not Reported
Dmdriven:	0	Dmairrotar:	0
Dmmudrotar:	0	Dmbored:	0
Dmairham:	0	Dmcabletoo:	0
Dmjetted:	0	Dmhollowst:	1
Dmrevcirc:	0	Dmotherck:	0
Dmother:	Not Reported	Bco:	0
Bcs:	0	Bcg:	1
Bcgs:	20/40	Bcu:	0
Bcoc:	0	Bcot:	Not Reported
Gpf:	18	Gpt:	35
Cemfrom1:	0	Cemto1:	16
Nosacks1:	.5 bentonite gr	Cemfrom2:	Not Reported
Cemto2:	Not Reported	Nosacks2:	Not Reported
Cemfrom3:	Not Reported	Cemto3:	Not Reported
Nosacks3:	Not Reported	Cementmeth:	Tremie
Cementby:	Best Drilling Services, Inc.	Ds:	Not Reported
Dpl:	Not Reported	Dsv:	Not Reported
Appvar:	Not Reported	Scs:	1
Scsv:	0	Scp:	0
Sca:	0	Watlev:	Not Reported
Watlevdate:	Not Reported	Artflow:	Not Reported
Wellplug48:	0	Tpturbine:	0
Tpjet:	0	Tpsubmersi:	0
Tpcylinder:	0	Tpotherck:	0
Tpother:	Not Reported	Pumpbowlde:	Not Reported
Wtpump:	0	Wtbailer:	0
Wtjetted:	0	Wtestimate:	0
Welltestyi:	Not Reported	Welltestdr:	Not Reported
Welltesthr:	Not Reported	Watqualund:	0
Watqualu 1:	0	Watertype:	Not Reported
Stratdepth:	Not Reported	Chemanaly:	0
Chemanaln:	0	Undnatural:	0
Untype:	Not Reported	Undhydro:	0
Undhaz:	0	Undotherck:	0
Undother:	Not Reported		
Undcertify:	0	Compname:	Best Drilling Services, Inc.
Drllicno:	4997		
Compstreet:	P.O. Box 845	Compcity:	Friendswood
Compstate:	TX	Compzip:	77549
Drillernam:	Ali Firouzbakht	Traineenam:	Calistro Campozano
Tnum:	56591		
Comments:	Project No.: 496-101		

GEOCHECK VERSION 2.1
STATE DATABASE WELL INFORMATION

Confidenti:	0	Letterrecv:	Not Reported
Deleted:	0	Insdate:	Not Reported
Site id:	TXMON3000204245		
Latitude:	29.770277		
Longitude:	-95.416111		

Map ID:	102		
Dateentere:	09-AUG-10	Ownname:	Drake Custom Homes
Ownstreet:	P.O. Box 422		
Owncity:	Spring	Ownstate:	TX
Ownzip:	77383	County:	Harris
Wellstreet:	5335 Washington Ave		
Wellcity:	Houston	Wellzip:	77007
Own:	MW-10		
Lat dec:	29.770277		
Long dec:	-95.416111		
Elev:	0		
Brandmodel:	Not Reported		
Gn:	65139		
Gn1:	65	Gn75:	13
Gn25:	9	Twn:	1
Twd:	0	Twr:	0
Twrp:	0	Twrg:	0
Um:	1	Ue:	0
Ud:	0	Uin:	0
Uir:	0	Ug:	0
Uij:	0	Up:	0
Udw:	0	Ut:	0
Us:	0	Uf:	0
Pby:	0	Pbn:	0
Datestart:	30-JUN-10	Datecomp:	30-JUN-10
Dia1:	7.25	Dia1to:	30
Dia2:	Not Reported	Dia2from:	Not Reported
Dia2to:	Not Reported	Dia3:	Not Reported
Dia3from:	Not Reported	Dia3to:	Not Reported
Dmdriven:	0	Dmairrotar:	0
Dmmudrotar:	0	Dmbored:	0
Dmairham:	0	Dmcabletoo:	0
Dmjetted:	0	Dmhollowst:	1
Dmrevcirc:	0	Dmotherck:	0
Dmother:	Not Reported	Bco:	0
Bcs:	0	Bcg:	1
Bcgs:	20/40	Bcu:	0
Bcoc:	0	Bcot:	Not Reported
Gpf:	18	Gpt:	30
Cemfrom1:	0	Cemto1:	16
Nosacks1:	.5 bentonite gr	Cemfrom2:	Not Reported
Cemto2:	Not Reported	Nosacks2:	Not Reported
Cemfrom3:	Not Reported	Cemto3:	Not Reported
Nosacks3:	Not Reported	Cementmeth:	Tremie
Cementby:	Best Drilling Services	Ds:	Not Reported
Dpl:	Not Reported	Dsv:	Not Reported
Appvar:	Not Reported	Scs:	0
Scsv:	1	Scp:	0
Sca:	0	Watlev:	Not Reported
Watlevdate:	Not Reported	Artflow:	Not Reported
Wellplug48:	0	Tpturbine:	0

Tpjet:	0	Tpsubmersi:	0
Tpcylinder:	0	Tpotherck:	0
Tpother:	Not Reported	Pumpbowlde:	Not Reported
Wtpump:	0	Wtbailer:	0
Wtjetted:	0	Wtestimate:	0
Welltestyi:	Not Reported	Welltestdr:	Not Reported
Welltesthr:	Not Reported	Watqualund:	0
Watqualu 1:	0	Watertype:	Not Reported
Stratdepth:	Not Reported	Chemanaly:	0
Chemanaln:	0	Undnatural:	0
Untype:	Not Reported	Undhydro:	0
Undhaz:	0	Undotherck:	0
Undother:	Not Reported		
Undcertify:	0	Compname:	Best Drilling Services, Inc.
Drllicno:	5036		
Compstreet:	P.O. Box 845	Compcity:	Friendswood
Compstate:	TX	Compzip:	77549
Drillernam:	Alfredo Palacios	Traineenam:	Not Reported
Tnum:	Not Reported		
Comments:	Project No.: 496-101		
Confidenti:	0	Letterrecv:	Not Reported
Deleted:	0	Insdate:	Not Reported
Site id:	TXMON3000222952		
Latitude:	29.770277		
Longitude:	-95.416111		

Map ID:	102		
Dateentere:	18-MAR-09	Ownname:	Drake Custom Homes
Ownstreet:	P.O. Box 422		
Owncity:	Spring	Ownstate:	TX
Ownzip:	77383	County:	Harris
Wellstreet:	5335 Washington		
Wellcity:	Houston	Wellzip:	77007
Own:	MW-7		
Lat dec:	29.770277		
Long dec:	-95.416111		
Elev:	0		
Brandmodel:	Not Reported		
Gn:	65139		
Gn1:	65	Gn75:	13
Gn25:	9	Twn:	1
Twd:	0	Twr:	0
Twrp:	0	Twrg:	0
Um:	1	Ue:	0
Ud:	0	Uin:	0
Uir:	0	Ug:	0
Uij:	0	Up:	0
Udw:	0	Ut:	0
Us:	0	Uf:	0
Pby:	0	Pbn:	0
Datestart:	20-OCT-08	Datecomp:	20-OCT-08
Dia1:	8.25	Dia1to:	35
Dia2:	Not Reported	Dia2from:	Not Reported
Dia2to:	Not Reported	Dia3:	Not Reported
Dia3from:	Not Reported	Dia3to:	Not Reported
Dmdriven:	0	Dmairrotar:	0
Dmmudrotar:	0	Dmbored:	0

GEOCHECK VERSION 2.1
STATE DATABASE WELL INFORMATION

Dmairham:	0	Dmcabletoo:	0
Dmjetted:	0	Dmhollowst:	1
Dmrevcirc:	0	Dmotherck:	0
Dmother:	Not Reported	Bco:	0
Bcs:	0	Bcg:	1
Bcgs:	20/40	Bcu:	0
Bcoc:	0	Bcot:	Not Reported
Gpf:	18	Gpt:	35
Cemfrom1:	0	Cemto1:	16
Nosacks1:	5 bentonite gro	Cemfrom2:	Not Reported
Cemto2:	Not Reported	Nosacks2:	Not Reported
Cemfrom3:	Not Reported	Cemto3:	Not Reported
Nosacks3:	Not Reported	Cementmeth:	Tremie
Cementby:	Best Drilling Services, Inc.	Ds:	Not Reported
Dpl:	Not Reported	Dsv:	Not Reported
Appvar:	Not Reported	Scs:	1
Scsv:	0	Scp:	0
Sca:	0	Watlev:	Not Reported
Watlevdate:	Not Reported	Artflow:	Not Reported
Wellplug48:	0	Tpturbine:	0
Tpjet:	0	Tpsubmersi:	0
Tpcylinder:	0	Tpotherck:	0
Tpother:	Not Reported	Pumpbowlde:	Not Reported
Wtpump:	0	Wtbailer:	0
Wtjetted:	0	Wtestimate:	0
Welltestyi:	Not Reported	Welltestdr:	Not Reported
Welltesthr:	Not Reported	Watqualund:	0
Watqualu 1:	0	Watertype:	Not Reported
Stratdepth:	Not Reported	Chemanaly:	0
Chemanaln:	0	Undnatural:	0
Untype:	Not Reported	Undhydro:	0
Undhaz:	0	Undotherck:	0
Undother:	Not Reported		
Undcertify:	0	Compname:	Best Drilling Services, Inc.
Drllicno:	4926		
Compstreet:	P.O. Box 845	Compcity:	Friendswood
Compstate:	TX	Compzip:	77549
Drillernam:	L. Bruce Milton	Traineenam:	Not Reported
Tnum:	Not Reported		
Comments:	Project No.: 496-101		
Confidenti:	0	Letterrecv:	Not Reported
Deleted:	0	Insdate:	Not Reported
Site id:	TXMON3000169004		
Latitude:	29.770277		
Longitude:	-95.416111		

Map ID:	102		
Dateentere:	18-MAR-09	Ownname:	Drake Custom Homes
Ownstreet:	P.O. Box 422		
Owncity:	Spring	Ownstate:	TX
Ownzip:	77383	County:	Harris
Wellstreet:	5335 Washington		
Wellcity:	Houston	Wellzip:	77007
Own:	MW-8		
Lat dec:	29.770277		
Long dec:	-95.416111		
Elev:	0		

GEOCHECK VERSION 2.1
STATE DATABASE WELL INFORMATION

Brandmodel:	Not Reported		
Gn:	65139		
Gn1:	65	Gn75:	13
Gn25:	9	Twn:	1
Twd:	0	Twr:	0
Twrp:	0	Twrg:	0
Um:	1	Ue:	0
Ud:	0	Uin:	0
Uir:	0	Ug:	0
Uij:	0	Up:	0
Udw:	0	Ut:	0
Us:	0	Uf:	0
Pby:	0	Pbn:	0
Datestart:	20-OCT-08	Datecomp:	20-OCT-08
Dia1:	8.25	Dia1to:	35
Dia2:	Not Reported	Dia2from:	Not Reported
Dia2to:	Not Reported	Dia3:	Not Reported
Dia3from:	Not Reported	Dia3to:	Not Reported
Dmdriven:	0	Dmairrotar:	0
Dmmudrotar:	0	Dmbored:	0
Dmairham:	0	Dmcabletoo:	0
Dmjetted:	0	Dmhollowst:	1
Dmrevcirc:	0	Dmotherck:	0
Dmother:	Not Reported	Bco:	0
Bcs:	0	Bcg:	1
Bcgs:	20/40	Bcu:	0
Bcoc:	0	Bcot:	Not Reported
Gpf:	18	Gpt:	35
Cemfrom1:	0	Cemto1:	16
Nosacks1:	5 bentonite gro	Cemfrom2:	Not Reported
Cemto2:	Not Reported	Nosacks2:	Not Reported
Cemfrom3:	Not Reported	Cemto3:	Not Reported
Nosacks3:	Not Reported	Cementmeth:	Tremie
Cementby:	Best Drilling Services, Inc.	Ds:	Not Reported
Dpl:	Not Reported	Dsv:	Not Reported
Appvar:	Not Reported	Scs:	1
Scsv:	0	Scp:	0
Sca:	0	Watlev:	Not Reported
Watlevdate:	Not Reported	Artflow:	Not Reported
Wellplug48:	0	Tpturbine:	0
Tpjet:	0	Tpsubmersi:	0
Tpcylinder:	0	Tpotherck:	0
Tpother:	Not Reported	Pumpbowlde:	Not Reported
Wtpump:	0	Wtbailer:	0
Wtjetted:	0	Wtestimate:	0
Welltestyi:	Not Reported	Welltestdr:	Not Reported
Welltesthr:	Not Reported	Watqualund:	0
Watqualu 1:	0	Watertype:	Not Reported
Stratdepth:	Not Reported	Chemanaly:	0
Chemanaln:	0	Undnatural:	0
Untype:	Not Reported	Undhydro:	0
Undhaz:	0	Undotherck:	0
Undother:	Not Reported		
Undcertify:	0	Compname:	Best Drilling Services, Inc.
Drllicno:	4926		
Compstreet:	P.O. Box 845	Compcity:	Friendswood
Compstate:	TX	Compzip:	77549
Drillernam:	L. Bruce Milton	Traineenam:	Not Reported
Tnum:	Not Reported		
Comments:	Project No.: 496-101		

Confidenti:	0	Letterrecv:	Not Reported
Deleted:	0	Insdate:	Not Reported
Site id:	TXMON3000169006		
Latitude:	29.770277		
Longitude:	-95.416111		

Map ID:	102		
Plugtrackn:	66238		
Dateentere:	24-SEP-10	Ownname:	Drake Custom Homes
Ownstreet:	P.O. Box 422	Owncity:	Spring
Ownstate:	TX	Ownzip:	77383
Wellstreet:	5335 Washington Ave		
Wellcity:	Houston	Wellzip:	77007
County:	Harris		
Latitude:	294613		
Lat dec:	29.770277		
Longitude:	952458		
Long dec:	-95.416111		
Brmod:	Not Reported		
Gn:	65139		
Gn1:	65	Gn75:	13
Gn25:	9	Ownwellno:	MW-3B
Typewater:	0	Typemon:	1
Typeinj:	0	Typedw:	0
Histdrille:	CCI EnviroDrilling	Histdrllic:	Not Reported
Histdatedr:	14-JUL-07	Histtracki:	Not Reported
Histdiamin:	2	Histdepth:	44
Plugdate:	23-SEP-10		
Plugmeth:	No Data		
Plugopname:	Alfredo Palacios		
Plugoplic:	5036		
Plugmeth1:	0	Plugmeth2:	1
Plugmeth3:	0	Plugmeth4:	0
Plugmethot:	0	Plugvar:	Not Reported
Cdiam1:	Not Reported	Cfrom1:	Not Reported
Cto1:	Not Reported	Cdiam2:	Not Reported
Cfrom2:	Not Reported	Cto2:	Not Reported
Cdiam3:	Not Reported	Cfrom3:	Not Reported
Cto3:	Not Reported	Cbfrom1:	0
Cbto1:	44	Cbsacks1:	1.5 cement bentonite grou
Cbfrom2:	Not Reported	Cbto2:	Not Reported
Cbsacks2:	Not Reported	Cbfrom3:	Not Reported
Cbto3:	Not Reported	Cbsacks3:	Not Reported
Cbfrom4:	Not Reported	Cbto4:	Not Reported
Cbsacks4:	Not Reported	Cbfrom5:	Not Reported
Cbto5:	Not Reported	Cbsacks5:	Not Reported
Compname:	Best Drilling Services, Inc.	Compstreet:	P.O. Box 845
Compcity:	Friendswood	Compstate:	TX
Compzip:	77549	Nameassig:	Alfredo Palacios
Traineenam:	Not Reported	Tnum:	Not Reported
Deleted:	0	Site id:	TXPLU3000065168

GEOCHECK VERSION 2.1
STATE DATABASE WELL INFORMATION

Map ID:	102		
Plugtrackn:	66239		
Dateentere:	24-SEP-10	Ownname:	Drake Custom Homes
Ownstreet:	P.O. Box 422	Owncity:	Spring
Ownstate:	TX	Ownzip:	77383
Wellstreet:	5335 Washington Ave		
Wellcity:	Houston	Wellzip:	77007
County:	Harris		
Latitude:	294613		
Lat dec:	29.770277		
Longitude:	952458		
Long dec:	-95.416111		
Brmod:	Not Reported		
Gn:	65139		
Gn1:	65	Gn75:	13
Gn25:	9	Ownwellno:	MW-4B
Typewater:	0	Typemon:	1
Typeinj:	0	Typedw:	0
Histdrille:	CCI EnviroDrilling	Histdrllic:	Not Reported
Histdatedr:	14-JUL-07	Histtracki:	Not Reported
Histdiamin:	2	Histdepth:	44
Plugdate:	23-SEP-10		
Plugmeth:	No Data		
Plugopname:	Alfredo Palacios		
Plugoplic:	5036		
Plugmeth1:	0	Plugmeth2:	1
Plugmeth3:	0	Plugmeth4:	0
Plugmethot:	0	Plugvar:	Not Reported
Cdiam1:	Not Reported	Cfrom1:	Not Reported
Cto1:	Not Reported	Cdiam2:	Not Reported
Cfrom2:	Not Reported	Cto2:	Not Reported
Cdiam3:	Not Reported	Cfrom3:	Not Reported
Cto3:	Not Reported	Cbfrom1:	0
Cbto1:	44	Cbsacks1:	1.5 cement bentonite grou
Cbfrom2:	Not Reported	Cbto2:	Not Reported
Cbsacks2:	Not Reported	Cbfrom3:	Not Reported
Cbto3:	Not Reported	Cbsacks3:	Not Reported
Cbfrom4:	Not Reported	Cbto4:	Not Reported
Cbsacks4:	Not Reported	Cbfrom5:	Not Reported
Cbto5:	Not Reported	Cbsacks5:	Not Reported
Compname:	Best Drilling Services, Inc.	Compstreet:	P.O. Box 845
Compcity:	Friendswood	Compstate:	TX
Compzip:	77549	Nameassig:	Alfredo Palacios
Traineenam:	Not Reported	Tnum:	Not Reported
Deleted:	0	Site id:	TXPLU3000065169

Map ID:	102		
Plugtrackn:	66236		
Dateentere:	24-SEP-10	Ownname:	Drake Custom Homes
Ownstreet:	P.O. Box 422	Owncity:	Spring
Ownstate:	TX	Ownzip:	77383
Wellstreet:	5335 Washington Ave		
Wellcity:	Houston	Wellzip:	77007
County:	Harris		
Latitude:	294613		
Lat dec:	29.770277		
Longitude:	952458		

Long dec:	-95.416111		
Brmod:	Not Reported		
Gn:	65139		
Gn1:	65	Gn75:	13
Gn25:	9	Ownwellno:	MW-1B
Typewater:	0	Typemon:	1
Typeinj:	0	Typedw:	0
Histdrille:	CCI EnviroDrilling	Histdrllic:	Not Reported
Histdatedr:	14-JUL-07	Histtracki:	Not Reported
Histdiamin:	2	Histdepth:	46
Plugdate:	23-SEP-10		
Plugmeth:	No Data		
Plugopname:	Alfredo Palacios		
Plugoplic:	5036		
Plugmeth1:	0	Plugmeth2:	1
Plugmeth3:	0	Plugmeth4:	0
Plugmethot:	0	Plugvar:	Not Reported
Cdiam1:	Not Reported	Cfrom1:	Not Reported
Cto1:	Not Reported	Cdiam2:	Not Reported
Cfrom2:	Not Reported	Cto2:	Not Reported
Cdiam3:	Not Reported	Cfrom3:	Not Reported
Cto3:	Not Reported	Cbfrom1:	0
Cbto1:	46	Cbsacks1:	2 cement bentonite grout
Cbfrom2:	Not Reported	Cbto2:	Not Reported
Cbsacks2:	Not Reported	Cbfrom3:	Not Reported
Cbto3:	Not Reported	Cbsacks3:	Not Reported
Cbfrom4:	Not Reported	Cbto4:	Not Reported
Cbsacks4:	Not Reported	Cbfrom5:	Not Reported
Cbto5:	Not Reported	Cbsacks5:	Not Reported
Compname:	Best Drilling Services, Inc.	Compstreet:	P.O. Box 845
Compcity:	Friendswood	Compstate:	TX
Compzip:	77549	Nameassig:	Alfredo Palacios
Traineenam:	Not Reported	Tnum:	Not Reported
Deleted:	0	Site id:	TXPLU3000065166

Map ID:	102		
Plugtrackn:	66237		
Dateentere:	24-SEP-10	Ownname:	Drake Custom Homes
Ownstreet:	P.O. Box 422	Owncity:	Spring
Ownstate:	TX	Ownzip:	77383
Wellstreet:	5335 Washington Ave		
Wellcity:	Houston	Wellzip:	77007
County:	Harris		
Latitude:	294613		
Lat dec:	29.770277		
Longitude:	952458		
Long dec:	-95.416111		
Brmod:	Not Reported		
Gn:	65139		
Gn1:	65	Gn75:	13
Gn25:	9	Ownwellno:	MW-2B
Typewater:	0	Typemon:	1
Typeinj:	0	Typedw:	0
Histdrille:	CCI EnviroDrilling	Histdrllic:	Not Reported
Histdatedr:	14-JUL-07	Histtracki:	Not Reported
Histdiamin:	2	Histdepth:	44

Plugdate:	23-SEP-10		
Plugmeth:	No Data		
Plugopname:	Alfredo Palacios		
Plugoplic:	5036		
Plugmeth1:	0	Plugmeth2:	1
Plugmeth3:	0	Plugmeth4:	0
Plugmethot:	0	Plugvar:	Not Reported
Cdiam1:	Not Reported	Cfrom1:	Not Reported
Cto1:	Not Reported	Cdiam2:	Not Reported
Cfrom2:	Not Reported	Cto2:	Not Reported
Cdiam3:	Not Reported	Cfrom3:	Not Reported
Cto3:	Not Reported	Cbfrom1:	0
Cbto1:	44	Cbsacks1:	1.5 cement bentonite grou
Cbfrom2:	Not Reported	Cbto2:	Not Reported
Cbsacks2:	Not Reported	Cbfrom3:	Not Reported
Cbto3:	Not Reported	Cbsacks3:	Not Reported
Cbfrom4:	Not Reported	Cbto4:	Not Reported
Cbsacks4:	Not Reported	Cbfrom5:	Not Reported
Cbto5:	Not Reported	Cbsacks5:	Not Reported
Compname:	Best Drilling Services, Inc.	Compstreet:	P.O. Box 845
Compcity:	Friendswood	Compstate:	TX
Compzip:	77549	Nameassig:	Alfredo Palacios
Traineenam:	Not Reported	Tnum:	Not Reported
Deleted:	0	Site id:	TXPLU3000065167

Map ID:	102		
Plugtrackn:	66242		
Dateentere:	24-SEP-10	Ownname:	Drake Custom Homes
Ownstreet:	P.O. Box 422	Owncity:	Spring
Ownstate:	TX	Ownzip:	77383
Wellstreet:	5335 Washington Ave		
Wellcity:	Houston	Wellzip:	77007
County:	Harris		
Latitude:	294613		
Lat dec:	29.770277		
Longitude:	952458		
Long dec:	-95.416111		
Brmod:	Not Reported		
Gn:	65139		
Gn1:	65	Gn75:	13
Gn25:	9	Ownwellno:	MW-7
Typewater:	0	Typemon:	1
Typeinj:	0	Typedw:	0
Histdrille:	L. Bruce Milton	Histdrllic:	4926
Histdatedr:	22-OCT-08	Histtracki:	171433
Histdiamin:	2	Histdepth:	35
Plugdate:	23-SEP-10		
Plugmeth:	No Data		
Plugopname:	Alfredo Palacios		
Plugoplic:	5036		
Plugmeth1:	0	Plugmeth2:	1
Plugmeth3:	0	Plugmeth4:	0
Plugmethot:	0	Plugvar:	Not Reported
Cdiam1:	Not Reported	Cfrom1:	Not Reported
Cto1:	Not Reported	Cdiam2:	Not Reported
Cfrom2:	Not Reported	Cto2:	Not Reported

Cdiam3:	Not Reported	Cfrom3:	Not Reported
Cto3:	Not Reported	Cbfrom1:	0
Cbto1:	35	Cbsacks1:	1 cement bentonite grout
Cbfrom2:	Not Reported	Cbto2:	Not Reported
Cbsacks2:	Not Reported	Cbfrom3:	Not Reported
Cbto3:	Not Reported	Cbsacks3:	Not Reported
Cbfrom4:	Not Reported	Cbto4:	Not Reported
Cbsacks4:	Not Reported	Cbfrom5:	Not Reported
Cbto5:	Not Reported	Cbsacks5:	Not Reported
Compname:	Best Drilling Services, Inc.	Compstreet:	P.O. Box 845
Compcity:	Friendswood	Compstate:	TX
Compzip:	77549	Nameassig:	Alfredo Palacios
Traineenam:	Not Reported	Tnum:	Not Reported
Deleted:	0	Site id:	TXPLU3000065172

Map ID:	102		
Plugtrackn:	66243		
Dateentere:	24-SEP-10	Ownname:	Drake Custom Homes
Ownstreet:	P.O. Box 422	Owncity:	Spring
Ownstate:	TX	Ownzip:	77383
Wellstreet:	5335 Washington Ave		
Wellcity:	Houston	Wellzip:	77007
County:	Harris		
Latitude:	294613		
Lat dec:	29.770277		
Longitude:	952458		
Long dec:	-95.416111		
Brmod:	Not Reported		
Gn:	65139		
Gn1:	65	Gn75:	13
Gn25:	9	Ownwellno:	MW-8
Typewater:	0	Typemon:	1
Typeinj:	0	Typedw:	0
Histdrille:	L. Bruce Milton	Histdrllic:	4926
Histdatedr:	20-OCT-08	Histtracki:	171435
Histdiamin:	2	Histdepth:	35
Plugdate:	23-SEP-10		
Plugmeth:	No Data		
Plugopname:	Alfredo Palacios		
Plugoplic:	5036		
Plugmeth1:	0	Plugmeth2:	1
Plugmeth3:	0	Plugmeth4:	0
Plugmethot:	0	Plugvar:	Not Reported
Cdiam1:	Not Reported	Cfrom1:	Not Reported
Cto1:	Not Reported	Cdiam2:	Not Reported
Cfrom2:	Not Reported	Cto2:	Not Reported
Cdiam3:	Not Reported	Cfrom3:	Not Reported
Cto3:	Not Reported	Cbfrom1:	0
Cbto1:	35	Cbsacks1:	1 cement bentonite grout
Cbfrom2:	Not Reported	Cbto2:	Not Reported
Cbsacks2:	Not Reported	Cbfrom3:	Not Reported
Cbto3:	Not Reported	Cbsacks3:	Not Reported
Cbfrom4:	Not Reported	Cbto4:	Not Reported
Cbsacks4:	Not Reported	Cbfrom5:	Not Reported
Cbto5:	Not Reported	Cbsacks5:	Not Reported
Compname:	Best Drilling Services, Inc.	Compstreet:	P.O. Box 845

Compcity:	Friendswood	Compstate:	TX
Compzip:	77549	Nameassig:	Alfredo Palacios
Traineenam:	Not Reported	Tnum:	Not Reported
Deleted:	0	Site id:	TXPLU3000065173

Map ID:	102		
Plugtrackn:	66240		
Dateentere:	24-SEP-10	Ownname:	Drake Custom Homes
Ownstreet:	P.O. Box 422	Owncity:	Spring
Ownstate:	TX	Ownzip:	77383
Wellstreet:	5335 Washington Ave		
Wellcity:	Houston	Wellzip:	77007
County:	Harris		
Latitude:	294613		
Lat dec:	29.770277		
Longitude:	952458		
Long dec:	-95.416111		
Brmod:	Not Reported		
Gn:	65139		
Gn1:	65	Gn75:	13
Gn25:	9	Ownwellno:	MW-5
Typewater:	0	Typemon:	1
Typeinj:	0	Typedw:	0
Histdrille:	L. Bruce Milton	Histdrllic:	4926
Histdatedr:	20-OCT-08	Histtracki:	171430
Histdiamin:	2	Histdepth:	35
Plugdate:	23-SEP-10		
Plugmeth:	No Data		
Plugopname:	Alfredo Palacios		
Plugoplic:	5036		
Plugmeth1:	0	Plugmeth2:	1
Plugmeth3:	0	Plugmeth4:	0
Plugmethot:	0	Plugvar:	Not Reported
Cdiam1:	Not Reported	Cfrom1:	Not Reported
Cto1:	Not Reported	Cdiam2:	Not Reported
Cfrom2:	Not Reported	Cto2:	Not Reported
Cdiam3:	Not Reported	Cfrom3:	Not Reported
Cto3:	Not Reported	Cbfrom1:	0
Cbto1:	35	Cbsacks1:	1 cement bentonite grout
Cbfrom2:	Not Reported	Cbto2:	Not Reported
Cbsacks2:	Not Reported	Cbfrom3:	Not Reported
Cbto3:	Not Reported	Cbsacks3:	Not Reported
Cbfrom4:	Not Reported	Cbto4:	Not Reported
Cbsacks4:	Not Reported	Cbfrom5:	Not Reported
Cbto5:	Not Reported	Cbsacks5:	Not Reported
Compname:	Best Drilling Services, Inc.	Compstreet:	P.O. Box 845
Compcity:	Friendswood	Compstate:	TX
Compzip:	77549	Nameassig:	Alfredo Palacios
Traineenam:	Not Reported	Tnum:	Not Reported
Deleted:	0	Site id:	TXPLU3000065170

GEOCHECK VERSION 2.1
STATE DATABASE WELL INFORMATION

Map ID:	102		
Plugtrackn:	66241		
Dateentere:	24-SEP-10	Ownname:	Drake Custom Homes
Ownstreet:	P.O. Box 422	Owncity:	Spring
Ownstate:	TX	Ownzip:	77383
Wellstreet:	5335 Washington Ave		
Wellcity:	Houston	Wellzip:	77007
County:	Harris		
Latitude:	294613		
Lat dec:	29.770277		
Longitude:	952458		
Long dec:	-95.416111		
Brmod:	Not Reported		
Gn:	65139		
Gn1:	65	Gn75:	13
Gn25:	9	Ownwellno:	MW-6
Typewater:	0	Typemon:	1
Typeinj:	0	Typedw:	0
Histdrille:	L. Bruce Milton	Histdrllic:	4926
Histdatedr:	20-OCT-08	Histtracki:	171432
Histdiamin:	2	Histdepth:	35
Plugdate:	23-SEP-10		
Plugmeth:	No Data		
Plugopname:	Alfredo Palacios		
Plugoplic:	5036		
Plugmeth1:	0	Plugmeth2:	1
Plugmeth3:	0	Plugmeth4:	0
Plugmethot:	0	Plugvar:	Not Reported
Cdiam1:	Not Reported	Cfrom1:	Not Reported
Cto1:	Not Reported	Cdiam2:	Not Reported
Cfrom2:	Not Reported	Cto2:	Not Reported
Cdiam3:	Not Reported	Cfrom3:	Not Reported
Cto3:	Not Reported	Cbfrom1:	0
Cbto1:	35	Cbsacks1:	1 cement bentonite grout
Cbfrom2:	Not Reported	Cbto2:	Not Reported
Cbsacks2:	Not Reported	Cbfrom3:	Not Reported
Cbto3:	Not Reported	Cbsacks3:	Not Reported
Cbfrom4:	Not Reported	Cbto4:	Not Reported
Cbsacks4:	Not Reported	Cbfrom5:	Not Reported
Cbto5:	Not Reported	Cbsacks5:	Not Reported
Compname:	Best Drilling Services, Inc.	Compstreet:	P.O. Box 845
Compcity:	Friendswood	Compstate:	TX
Compzip:	77549	Nameassig:	Alfredo Palacios
Traineenam:	Not Reported	Tnum:	Not Reported
Deleted:	0	Site id:	TXPLU3000065171

Map ID:	105		
Dateentere:	19-AUG-02	Ownname:	Byun’s Cheveron
Ownstreet:	4720 Washington Ave.		
Owncity:	Houston	Ownstate:	TX
Ownzip:	Not Reported	County:	Harris
Wellstreet:	4720 Washington Ave.		
Wellcity:	Houston	Wellzip:	Not Reported
Own:	RW-4		
Lat dec:	29.770277		
Long dec:	-95.409444		
Elev:	0		

GEOCHECK VERSION 2.1
STATE DATABASE WELL INFORMATION

Brandmodel:	Magellan GPS Blazer 12		
Gn:	65139		
Gn1:	65	Gn75:	13
Gn25:	9	Twn:	1
Twd:	0	Twr:	0
Twrp:	0	Twrg:	0
Um:	1	Ue:	0
Ud:	0	Uin:	0
Uir:	0	Ug:	0
Uij:	0	Up:	0
Udw:	0	Ut:	0
Us:	0	Uf:	0
Pby:	0	Pbn:	0
Datestart:	14-AUG-02	Datecomp:	14-AUG-02
Dia1:	10	Dia1to:	30
Dia2:	Not Reported	Dia2from:	Not Reported
Dia2to:	Not Reported	Dia3:	Not Reported
Dia3from:	Not Reported	Dia3to:	Not Reported
Dmdriven:	0	Dmairrotar:	0
Dmmudrotar:	0	Dmbored:	0
Dmairham:	0	Dmcabletoo:	0
Dmjetted:	0	Dmhollowst:	1
Dmrevcirc:	0	Dmotherck:	0
Dmother:	Not Reported	Bco:	0
Bcs:	0	Bcg:	0
Bcgs:	Not Reported	Bcu:	0
Bcoc:	1	Bcot:	20/40 sand
Gpf:	30	Gpt:	8
Cemfrom1:	6	Cemto1:	0
Nosacks1:	2	Cemfrom2:	Not Reported
Cemto2:	Not Reported	Nosacks2:	Not Reported
Cemfrom3:	Not Reported	Cemto3:	Not Reported
Nosacks3:	Not Reported	Cementmeth:	grout pump
Cementby:	MEDI	Ds:	Not Reported
Dpl:	Not Reported	Dsv:	Not Reported
Appvar:	Not Reported	Scs:	1
Scsv:	0	Scp:	0
Sca:	0	Watlev:	Not Reported
Watlevdate:	Not Reported	Artflow:	Not Reported
Wellplug48:	0	Tpturbine:	0
Tpjet:	0	Tpsubmersi:	0
Tpcylinder:	0	Tpotherck:	0
Tpother:	Not Reported	Pumpbowlde:	Not Reported
Wtpump:	0	Wtbailer:	0
Wtjetted:	0	Wtestimate:	0
Welltestyi:	Not Reported	Welltestdr:	Not Reported
Welltesthr:	Not Reported	Watqualund:	0
Watqualu 1:	0	Watertype:	Not Reported
Stratdepth:	Not Reported	Chemanaly:	0
Chemanaln:	0	Undnatural:	0
Untype:	Not Reported	Undhydro:	0
Undhaz:	0	Undotherck:	0
Undother:	Not Reported		
Undcertify:	0	Compname:	Mathers Environmental Drilling Inc.
Drllicno:	54308		
Compstreet:	12245 E. FM 529	Compcity:	Houston
Compstate:	TX	Compzip:	77041
Drillernam:	Shawn T. Mathers	Traineenam:	Not Reported
Tnum:	Not Reported		
Comments:	Not Reported		

Confidenti:	0	Letterrecv:	Not Reported
Deleted:	0	Insdate:	Not Reported
Site id:	TXMON3000009946		
Latitude:	29.770277		
Longitude:	-95.409444		

Map ID:	105		
Plugtrackn:	26387		
Dateentere:	19-AUG-05	Ownname:	Byun's Cheveron
Ownstreet:	4720 Washington Ave	Owncity:	Houston
Ownstate:	TX	Ownzip:	Not Reported
Wellstreet:	4720 Washington Ave		
Wellcity:	Houston	Wellzip:	Not Reported
County:	Harris		
Latitude:	294613		
Lat dec:	29.770277		
Longitude:	952432		
Long dec:	-95.408888		
Brmod:	Magellan GPS Blazer 12		
Gn:	65139		
Gn1:	65	Gn75:	13
Gn25:	9	Ownwellno:	MW-13
Typewater:	0	Typemon:	1
Typeinj:	0	Typedw:	0
Histdrille:	Not Reported	Histdrllic:	Not Reported
Histdatedr:	Not Reported	Histtracki:	Not Reported
Histdiamin:	4	Histdepth:	33
Plugdate:	16-AUG-05		
Plugmeth:	No Data		
Plugopname:	Shannon Mathers		
Plugoplic:	54933		
Plugmeth1:	1	Plugmeth2:	0
Plugmeth3:	0	Plugmeth4:	0
Plugmethot:	0	Plugvar:	Not Reported
Cdiam1:	4	Cfrom1:	0
Cto1:	0	Cdiam2:	Not Reported
Cfrom2:	Not Reported	Cto2:	Not Reported
Cdiam3:	Not Reported	Cfrom3:	Not Reported
Cto3:	Not Reported	Cbfrom1:	33
Cbto1:	0	Cbsacks1:	7,cement
Cbfrom2:	Not Reported	Cbto2:	Not Reported
Cbsacks2:	Not Reported	Cbfrom3:	Not Reported
Cbto3:	Not Reported	Cbsacks3:	Not Reported
Cbfrom4:	Not Reported	Cbto4:	Not Reported
Cbsacks4:	Not Reported	Cbfrom5:	Not Reported
Cbto5:	Not Reported	Cbsacks5:	Not Reported
Compname:	Mathers Environmental Drilling Inc	Compstreet:	12245 E. FM 529
Compcity:	Houston	Compstate:	TX
Compzip:	77041	Nameassig:	Shannon Mathers
Traineenam:	Not Reported	Tnum:	Not Reported
Deleted:	0	Site id:	TXPLU3000025915

GEOCHECK VERSION 2.1
STATE DATABASE WELL INFORMATION

Map ID:	105		
Plugtrackn:	26388		
Dateentere:	19-AUG-05	Ownname:	Byun's Cheveron
Ownstreet:	4720 Washington Ave	Owncity:	Houston
Ownstate:	TX	Ownzip:	Not Reported
Wellstreet:	4720 Washington Ave		
Wellcity:	Houston	Wellzip:	Not Reported
County:	Harris		
Latitude:	294613		
Lat dec:	29.770277		
Longitude:	952432		
Long dec:	-95.408888		
Brmod:	Magellan GPS Blazer 12		
Gn:	65139		
Gn1:	65	Gn75:	13
Gn25:	9	Ownwellno:	MW-17
Typewater:	0	Typemon:	1
Typeinj:	0	Typedw:	0
Histdrille:	Not Reported	Histdrllic:	Not Reported
Histdatedr:	Not Reported	Histtracki:	Not Reported
Histdiamin:	4	Histdepth:	30
Plugdate:	16-AUG-05		
Plugmeth:	No Data		
Plugopname:	Shannon Mathers		
Plugoplic:	54933		
Plugmeth1:	1	Plugmeth2:	0
Plugmeth3:	0	Plugmeth4:	0
Plugmethot:	0	Plugvar:	Not Reported
Cdiam1:	4	Cfrom1:	0
Cto1:	0	Cdiam2:	Not Reported
Cfrom2:	Not Reported	Cto2:	Not Reported
Cdiam3:	Not Reported	Cfrom3:	Not Reported
Cto3:	Not Reported	Cbfrom1:	30
Cbto1:	0	Cbsacks1:	7,cement
Cbfrom2:	Not Reported	Cbto2:	Not Reported
Cbsacks2:	Not Reported	Cbfrom3:	Not Reported
Cbto3:	Not Reported	Cbsacks3:	Not Reported
Cbfrom4:	Not Reported	Cbto4:	Not Reported
Cbsacks4:	Not Reported	Cbfrom5:	Not Reported
Cbto5:	Not Reported	Cbsacks5:	Not Reported
Compname:	Mathers Environmental Drilling Inc	Compstreet:	12245 E. FM 529
Compcity:	Houston	Compstate:	TX
Compzip:	77041	Nameassig:	Shannon Mathers
Traineenam:	Not Reported	Tnum:	Not Reported
Deleted:	0	Site id:	TXPLU3000025916

Map ID:	105		
Plugtrackn:	26389		
Dateentere:	19-AUG-05	Ownname:	Byun's Cheveron
Ownstreet:	4720 Washington Ave	Owncity:	Houston
Ownstate:	TX	Ownzip:	Not Reported
Wellstreet:	4720 Washington Ave		
Wellcity:	Houston	Wellzip:	Not Reported
County:	Harris		
Latitude:	294613		
Lat dec:	29.770277		
Longitude:	952432		

Long dec:	-95.408888		
Brmod:	Magellan GPS Blazer 12		
Gn:	65139		
Gn1:	65	Gn75:	13
Gn25:	9	Ownwellno:	MW-16
Typewater:	0	Typemon:	1
Typeinj:	0	Typedw:	0
Histdrille:	Not Reported	Histdrllic:	Not Reported
Histdatedr:	Not Reported	Histtracki:	Not Reported
Histdiamin:	4	Histdepth:	30
Plugdate:	16-AUG-05		
Plugmeth:	No Data		
Plugopname:	Shannon Mathers		
Plugoplic:	54933		
Plugmeth1:	1	Plugmeth2:	0
Plugmeth3:	0	Plugmeth4:	0
Plugmethot:	0	Plugvar:	Not Reported
Cdiam1:	4	Cfrom1:	0
Cto1:	0	Cdiam2:	Not Reported
Cfrom2:	Not Reported	Cto2:	Not Reported
Cdiam3:	Not Reported	Cfrom3:	Not Reported
Cto3:	Not Reported	Cbfrom1:	30
Cbto1:	0	Cbsacks1:	7,cement
Cbfrom2:	Not Reported	Cbto2:	Not Reported
Cbsacks2:	Not Reported	Cbfrom3:	Not Reported
Cbto3:	Not Reported	Cbsacks3:	Not Reported
Cbfrom4:	Not Reported	Cbto4:	Not Reported
Cbsacks4:	Not Reported	Cbfrom5:	Not Reported
Cbto5:	Not Reported	Cbsacks5:	Not Reported
Compname:	Mathers Environmental Drilling Inc	Compstreet:	12245 E. FM 529
Compcity:	Houston	Compstate:	TX
Compzip:	77041	Nameassig:	Shannon Mathers
Traineenam:	Not Reported	Tnum:	Not Reported
Deleted:	0	Site id:	TXPLU3000025917

Map ID:	105		
Plugtrackn:	26386		
Dateentere:	19-AUG-05	Ownname:	Byun's Cheveron
Ownstreet:	4720 Washington Ave	Owncity:	Houston
Ownstate:	TX	Ownzip:	Not Reported
Wellstreet:	4720 Washington Ave		
Wellcity:	Houston	Wellzip:	Not Reported
County:	Harris		
Latitude:	294613		
Lat dec:	29.770277		
Longitude:	952432		
Long dec:	-95.408888		
Brmod:	Magellan GPS Blazer 12		
Gn:	65139		
Gn1:	65	Gn75:	13
Gn25:	9	Ownwellno:	MW-12
Typewater:	0	Typemon:	1
Typeinj:	0	Typedw:	0
Histdrille:	Not Reported	Histdrllic:	Not Reported
Histdatedr:	Not Reported	Histtracki:	Not Reported
Histdiamin:	4	Histdepth:	34

Plugdate:	16-AUG-05		
Plugmeth:	No Data		
Plugopname:	Shannon Mathers		
Plugoplic:	54933		
Plugmeth1:	1	Plugmeth2:	0
Plugmeth3:	0	Plugmeth4:	0
Plugmethot:	0	Plugvar:	Not Reported
Cdiam1:	4	Cfrom1:	0
Cto1:	0	Cdiam2:	Not Reported
Cfrom2:	Not Reported	Cto2:	Not Reported
Cdiam3:	Not Reported	Cfrom3:	Not Reported
Cto3:	Not Reported	Cbfrom1:	34
Cbto1:	0	Cbsacks1:	7,cement
Cbfrom2:	Not Reported	Cbto2:	Not Reported
Cbsacks2:	Not Reported	Cbfrom3:	Not Reported
Cbto3:	Not Reported	Cbsacks3:	Not Reported
Cbfrom4:	Not Reported	Cbto4:	Not Reported
Cbsacks4:	Not Reported	Cbfrom5:	Not Reported
Cbto5:	Not Reported	Cbsacks5:	Not Reported
Compname:	Mathers Environmental Drilling Inc	Compstreet:	12245 E. FM 529
Compcity:	Houston	Compstate:	TX
Compzip:	77041	Nameassig:	Shannon Mathers
Traineenam:	Not Reported	Tnum:	Not Reported
Deleted:	0	Site id:	TXPLU3000025914

Map ID:	105		
Plugtrackn:	26383		
Dateentere:	19-AUG-05	Ownname:	Byun’s Cheveron
Ownstreet:	4720 Washington Ave	Owncity:	Houston
Ownstate:	TX	Ownzip:	Not Reported
Wellstreet:	4720 Washington Ave		
Wellcity:	Houston	Wellzip:	Not Reported
County:	Harris		
Latitude:	294613		
Lat dec:	29.770277		
Longitude:	952432		
Long dec:	-95.408888		
Brmod:	Magellan GPS Blazer 12		
Gn:	65139		
Gn1:	65	Gn75:	13
Gn25:	9	Ownwellno:	MW-8
Typewater:	0	Typemon:	1
Typeinj:	0	Typedw:	0
Histdrille:	4	Histdrllic:	Not Reported
Histdatedr:	Not Reported	Histtracki:	Not Reported
Histdiamin:	4	Histdepth:	34
Plugdate:	16-AUG-05		
Plugmeth:	No Data		
Plugopname:	Shannon Mathers		
Plugoplic:	54933		
Plugmeth1:	1	Plugmeth2:	0
Plugmeth3:	0	Plugmeth4:	0
Plugmethot:	0	Plugvar:	Not Reported
Cdiam1:	4	Cfrom1:	0
Cto1:	0	Cdiam2:	Not Reported
Cfrom2:	Not Reported	Cto2:	Not Reported

Cdiam3:	Not Reported	Cfrom3:	Not Reported
Cto3:	Not Reported	Cbfrom1:	34
Cbto1:	0	Cbsacks1:	7,cement
Cbfrom2:	Not Reported	Cbto2:	Not Reported
Cbsacks2:	Not Reported	Cbfrom3:	Not Reported
Cbto3:	Not Reported	Cbsacks3:	Not Reported
Cbfrom4:	Not Reported	Cbto4:	Not Reported
Cbsacks4:	Not Reported	Cbfrom5:	Not Reported
Cbto5:	Not Reported	Cbsacks5:	Not Reported
Compname:	Mathers Environmental Drilling Inc	Compstreet:	12245 E. FM 529
Compcity:	Houston	Compstate:	TX
Compzip:	77041	Nameassig:	Shannon Mathers
Traineenam:	Not Reported	Tnum:	Not Reported
Deleted:	0	Site id:	TXPLU3000025911

Map ID:	105		
Plugtrackn:	26384		
Dateentere:	19-AUG-05	Ownname:	Byun's Cheveron
Ownstreet:	4720 Washington Ave	Owncity:	Houston
Ownstate:	TX	Ownzip:	Not Reported
Wellstreet:	4720 Washington Ave		
Wellcity:	Houston	Wellzip:	Not Reported
County:	Harris		
Latitude:	294613		
Lat dec:	29.770277		
Longitude:	952432		
Long dec:	-95.408888		
Brmod:	Magellan GPS Blazer 12		
Gn:	65139		
Gn1:	65	Gn75:	13
Gn25:	9	Ownwellno:	MW-10
Typewater:	0	Typemon:	1
Typeinj:	0	Typedw:	0
Histdrille:	Not Reported	Histdrllic:	Not Reported
Histdatedr:	Not Reported	Histtracki:	Not Reported
Histdiamin:	4	Histdepth:	34
Plugdate:	16-AUG-05		
Plugmeth:	No Data		
Plugopname:	Shannon Mathers		
Plugoplic:	54933		
Plugmeth1:	1	Plugmeth2:	0
Plugmeth3:	0	Plugmeth4:	0
Plugmethot:	0	Plugvar:	Not Reported
Cdiam1:	4	Cfrom1:	0
Cto1:	0	Cdiam2:	Not Reported
Cfrom2:	Not Reported	Cto2:	Not Reported
Cdiam3:	Not Reported	Cfrom3:	Not Reported
Cto3:	Not Reported	Cbfrom1:	34
Cbto1:	0	Cbsacks1:	7,cement
Cbfrom2:	Not Reported	Cbto2:	Not Reported
Cbsacks2:	Not Reported	Cbfrom3:	Not Reported
Cbto3:	Not Reported	Cbsacks3:	Not Reported
Cbfrom4:	Not Reported	Cbto4:	Not Reported
Cbsacks4:	Not Reported	Cbfrom5:	Not Reported
Cbto5:	Not Reported	Cbsacks5:	Not Reported
Compname:	Mathers Environmental Drilling Inc	Compstreet:	12245 E. FM 529

Compcity:	Houston	Compstate:	TX
Compzip:	77041	Nameassig:	Shannon Mathers
Traineenam:	Not Reported	Tnum:	Not Reported
Deleted:	0	Site id:	TXPLU3000025912

Map ID:	105		
Plugtrackn:	26385		
Dateentere:	19-AUG-05	Ownname:	Byun's Cheveron
Ownstreet:	4720 Washington Ave	Owncity:	Houston
Ownstate:	TX	Ownzip:	Not Reported
Wellstreet:	4720 Washington Ave		
Wellcity:	Houston	Wellzip:	Not Reported
County:	Harris		
Latitude:	294613		
Lat dec:	29.770277		
Longitude:	952432		
Long dec:	-95.408888		
Brmod:	Magellan GPS Blazer 12		
Gn:	65139		
Gn1:	65	Gn75:	13
Gn25:	9	Ownwellno:	MW-11
Typewater:	0	Typemon:	1
Typeinj:	0	Typedw:	0
Histdrille:	Not Reported	Histdrllic:	Not Reported
Histdatedr:	Not Reported	Histtracki:	Not Reported
Histdiamin:	4	Histdepth:	34
Plugdate:	16-AUG-05		
Plugmeth:	No Data		
Plugopname:	Shannon Mathers		
Plugoplic:	54933		
Plugmeth1:	1	Plugmeth2:	0
Plugmeth3:	0	Plugmeth4:	0
Plugmethot:	0	Plugvar:	Not Reported
Cdiam1:	4	Cfrom1:	0
Cto1:	0	Cdiam2:	Not Reported
Cfrom2:	Not Reported	Cto2:	Not Reported
Cdiam3:	Not Reported	Cfrom3:	Not Reported
Cto3:	Not Reported	Cbfrom1:	34
Cbto1:	0	Cbsacks1:	7,cement
Cbfrom2:	Not Reported	Cbto2:	Not Reported
Cbsacks2:	Not Reported	Cbfrom3:	Not Reported
Cbto3:	Not Reported	Cbsacks3:	Not Reported
Cbfrom4:	Not Reported	Cbto4:	Not Reported
Cbsacks4:	Not Reported	Cbfrom5:	Not Reported
Cbto5:	Not Reported	Cbsacks5:	Not Reported
Compname:	Mathers Environmental Drilling Inc	Compstreet:	12245 E. FM 529
Compcity:	Houston	Compstate:	TX
Compzip:	77041	Nameassig:	Shannon Mathers
Traineenam:	Not Reported	Tnum:	Not Reported
Deleted:	0	Site id:	TXPLU3000025913

GEOCHECK VERSION 2.1
STATE DATABASE WELL INFORMATION

Map ID:	105		
Plugtrackn:	68598		
Dateentere:	23-DEC-10	Ownname:	Dale Ledbetter
Ownstreet:	p.o. box 2395	Owncity:	Boerne
Ownstate:	TX	Ownzip:	78006
Wellstreet:	4701 Washington Blvd.		
Wellcity:	Houston	Wellzip:	Not Reported
County:	Harris		
Latitude:	294613		
Lat dec:	29.770277		
Longitude:	952430		
Long dec:	-95.408333		
Brmod:	magellan		
Gn:	65139		
Gn1:	65	Gn75:	13
Gn25:	9	Ownwellno:	mw-3
Typewater:	0	Typemon:	1
Typeinj:	0	Typedw:	0
Histdrille:	Not Reported	Histdrllic:	Not Reported
Histdatedr:	Not Reported	Histtracki:	49222
Histdiamin:	2	Histdepth:	33
Plugdate:	23-DEC-10		
Plugmeth:	No Data		
Plugopname:	jaime vasquez		
Plugoplic:	58171		
Plugmeth1:	0	Plugmeth2:	0
Plugmeth3:	1	Plugmeth4:	0
Plugmethot:	0	Plugvar:	Not Reported
Cdiam1:	Not Reported	Cfrom1:	Not Reported
Cto1:	Not Reported	Cdiam2:	Not Reported
Cfrom2:	Not Reported	Cto2:	Not Reported
Cdiam3:	Not Reported	Cfrom3:	Not Reported
Cto3:	Not Reported	Cbfrom1:	0
Cbto1:	2	Cbsacks1:	1-sacrete
Cbfrom2:	2	Cbto2:	33
Cbsacks2:	2-bentonite chips	Cbfrom3:	Not Reported
Cbto3:	Not Reported	Cbsacks3:	Not Reported
Cbfrom4:	Not Reported	Cbto4:	Not Reported
Cbsacks4:	Not Reported	Cbfrom5:	Not Reported
Cbto5:	Not Reported	Cbsacks5:	Not Reported
Compname:	Alpine field services	Compstreet:	9095 Emmott Rd.
Compcity:	Houston	Compstate:	TX
Compzip:	77040	Nameassig:	Jaime Vasquez
Traineenam:	Not Reported	Tnum:	Not Reported
Deleted:	0	Site id:	TXPLU3000067456

Map ID:	105		
Plugtrackn:	68597		
Dateentere:	23-DEC-10	Ownname:	Dale Ledbetter
Ownstreet:	p.o. box 2395	Owncity:	Boerne
Ownstate:	TX	Ownzip:	78006
Wellstreet:	4701 Washington Blvd.		
Wellcity:	Houston	Wellzip:	Not Reported
County:	Harris		
Latitude:	294613		
Lat dec:	29.770277		
Longitude:	952430		

GEOCHECK VERSION 2.1
STATE DATABASE WELL INFORMATION

Long dec:	-95.408333		
Brmod:	magellan		
Gn:	65139		
Gn1:	65	Gn75:	13
Gn25:	9	Ownwellno:	mw-2
Typewater:	0	Typemon:	1
Typeinj:	0	Typedw:	0
Histdrille:	Not Reported	Histdrllic:	Not Reported
Histdatedr:	Not Reported	Histtracki:	49222
Histdiamin:	2	Histdepth:	33
Plugdate:	23-DEC-10		
Plugmeth:	No Data		
Plugopname:	jaime vasquez		
Plugoplic:	58171		
Plugmeth1:	0	Plugmeth2:	0
Plugmeth3:	1	Plugmeth4:	0
Plugmethot:	0	Plugvar:	Not Reported
Cdiam1:	Not Reported	Cfrom1:	Not Reported
Cto1:	Not Reported	Cdiam2:	Not Reported
Cfrom2:	Not Reported	Cto2:	Not Reported
Cdiam3:	Not Reported	Cfrom3:	Not Reported
Cto3:	Not Reported	Cbfrom1:	0
Cbto1:	2	Cbsacks1:	1-sacrete
Cbfrom2:	2	Cbto2:	33
Cbsacks2:	2-bentonite chips	Cbfrom3:	Not Reported
Cbto3:	Not Reported	Cbsacks3:	Not Reported
Cbfrom4:	Not Reported	Cbto4:	Not Reported
Cbsacks4:	Not Reported	Cbfrom5:	Not Reported
Cbto5:	Not Reported	Cbsacks5:	Not Reported
Compname:	Alpine field services	Compstreet:	9095 Emmott Rd.
Compcity:	Houston	Compstate:	TX
Compzip:	77040	Nameassig:	Jaime Vasquez
Traineenam:	Not Reported	Tnum:	Not Reported
Deleted:	0	Site id:	TXPLU3000067455

Map ID:	105		
Plugtrackn:	68596		
Dateentere:	23-DEC-10	Ownname:	Dale Ledbetter
Ownstreet:	p.o. box 2395	Owncity:	Boerne
Ownstate:	TX	Ownzip:	78006
Wellstreet:	4701 Washington Blvd.		
Wellcity:	Houston	Wellzip:	Not Reported
County:	Harris		
Latitude:	294613		
Lat dec:	29.770277		
Longitude:	952430		
Long dec:	-95.408333		
Brmod:	magellan		
Gn:	65139		
Gn1:	65	Gn75:	13
Gn25:	9	Ownwellno:	mw-1
Typewater:	0	Typemon:	1
Typeinj:	0	Typedw:	0
Histdrille:	Not Reported	Histdrllic:	Not Reported
Histdatedr:	Not Reported	Histtracki:	49220
Histdiamin:	2	Histdepth:	33

Plugdate:	23-DEC-10		
Plugmeth:	No Data		
Plugopname:	jaime vasquez		
Plugoplic:	58171		
Plugmeth1:	0	Plugmeth2:	0
Plugmeth3:	1	Plugmeth4:	0
Plugmethot:	0	Plugvar:	Not Reported
Cdiam1:	Not Reported	Cfrom1:	Not Reported
Cto1:	Not Reported	Cdiam2:	Not Reported
Cfrom2:	Not Reported	Cto2:	Not Reported
Cdiam3:	Not Reported	Cfrom3:	Not Reported
Cto3:	Not Reported	Cbfrom1:	0
Cbto1:	2	Cbsacks1:	1-sacrete
Cbfrom2:	2	Cbto2:	33
Cbsacks2:	2-bentonite chips	Cbfrom3:	Not Reported
Cbto3:	Not Reported	Cbsacks3:	Not Reported
Cbfrom4:	Not Reported	Cbto4:	Not Reported
Cbsacks4:	Not Reported	Cbfrom5:	Not Reported
Cbto5:	Not Reported	Cbsacks5:	Not Reported
Compname:	Alpine field services	Compstreet:	9095 Emmott Rd.
Compcity:	Houston	Compstate:	TX
Compzip:	77040	Nameassig:	Jaime Vasquez
Traineenam:	Not Reported	Tnum:	Not Reported
Deleted:	0	Site id:	TXPLU3000067454

Map ID:	105		
Plugtrackn:	68599		
Dateentere:	23-DEC-10	Ownname:	Dale Ledbetter
Ownstreet:	p.o. box 2395	Owncity:	Boerne
Ownstate:	TX	Ownzip:	78006
Wellstreet:	4701 Washington Blvd.		
Wellcity:	Houston	Wellzip:	Not Reported
County:	Harris		
Latitude:	294613		
Lat dec:	29.770277		
Longitude:	952430		
Long dec:	-95.408333		
Brmod:	magellan		
Gn:	65139		
Gn1:	65	Gn75:	13
Gn25:	9	Ownwellno:	mw-4
Typewater:	0	Typemon:	1
Typeinj:	0	Typedw:	0
Histdrille:	Not Reported	Histdrllic:	Not Reported
Histdatedr:	Not Reported	Histtracki:	49222
Histdiamin:	2	Histdepth:	33
Plugdate:	23-DEC-10		
Plugmeth:	No Data		
Plugopname:	jaime vasquez		
Plugoplic:	58171		
Plugmeth1:	0	Plugmeth2:	0
Plugmeth3:	1	Plugmeth4:	0
Plugmethot:	0	Plugvar:	Not Reported
Cdiam1:	Not Reported	Cfrom1:	Not Reported
Cto1:	Not Reported	Cdiam2:	Not Reported
Cfrom2:	Not Reported	Cto2:	Not Reported

Cdiam3:	Not Reported	Cfrom3:	Not Reported
Cto3:	Not Reported	Cbfrom1:	0
Cbto1:	2	Cbsacks1:	1-sacrete
Cbfrom2:	2	Cbto2:	33
Cbsacks2:	2-bentonite chips	Cbfrom3:	Not Reported
Cbto3:	Not Reported	Cbsacks3:	Not Reported
Cbfrom4:	Not Reported	Cbto4:	Not Reported
Cbsacks4:	Not Reported	Cbfrom5:	Not Reported
Cbto5:	Not Reported	Cbsacks5:	Not Reported
Compname:	Alpine field services	Compstreet:	9095 Emmott Rd.
Compcity:	Houston	Compstate:	TX
Compzip:	77040	Nameassig:	Jaime Vasquez
Traineenam:	Not Reported	Tnum:	Not Reported
Deleted:	0	Site id:	TXPLU3000067457

Map ID:	105		
Dateentere:	30-NOV-04	Ownname:	Mr. Dale Ledbetter
Ownstreet:	P.O. Bxo 27594		
Owncity:	Houston	Ownstate:	TX
Ownzip:	77227	County:	Harris
Wellstreet:	4701 Washington Ave.		
Wellcity:	Houston	Wellzip:	Not Reported
Own:	MW-1		
Lat dec:	29.770277		
Long dec:	-95.408333		
Elev:	0		
Brandmodel:	Not Reported		
Gn:	65139		
Gn1:	65	Gn75:	13
Gn25:	9	Twn:	1
Twd:	0	Twr:	0
Twrp:	0	Twrg:	0
Um:	1	Ue:	0
Ud:	0	Uin:	0
Uir:	0	Ug:	0
Uij:	0	Up:	0
Udw:	0	Ut:	0
Us:	0	Uf:	0
Pby:	0	Pbn:	0
Datestart:	19-AUG-04	Datecomp:	19-AUG-04
Dia1:	8.25	Dia1to:	33
Dia2:	Not Reported	Dia2from:	Not Reported
Dia2to:	Not Reported	Dia3:	Not Reported
Dia3from:	Not Reported	Dia3to:	Not Reported
Dmdriven:	0	Dmairrotar:	0
Dmmudrotar:	0	Dmbored:	0
Dmairham:	0	Dmcabletoo:	0
Dmjetted:	0	Dmhollowst:	1
Dmrevcirc:	0	Dmotherck:	0
Dmother:	Not Reported	Bco:	0
Bcs:	0	Bcg:	1
Bcgs:	Not Reported	Bcu:	0
Bcoc:	0	Bcot:	Not Reported
Gpf:	11	Gpt:	33
Cemfrom1:	0	Cemto1:	1
Nosacks1:	1 cement	Cemfrom2:	1

GEOCHECK VERSION 2.1
STATE DATABASE WELL INFORMATION

Cemto2:	11	Nosacks2:	4.5 bentonite
Cemfrom3:	Not Reported	Cemto3:	Not Reported
Nosacks3:	Not Reported	Cementmeth:	mixed by hand
Cementby:	Keith Barge	Ds:	Not Reported
Dpl:	Not Reported	Dsv:	Not Reported
Appvar:	Not Reported	Scs:	1
Scsv:	0	Scp:	0
Sca:	0	Watlev:	Not Reported
Watlevdate:	Not Reported	Artflow:	Not Reported
Wellplug48:	0	Tpturbine:	0
Tpjet:	0	Tpsubmersi:	0
Tpcylinder:	0	Tpotherck:	0
Tpother:	Not Reported	Pumpbowlde:	Not Reported
Wtpump:	0	Wtbailer:	0
Wtjetted:	0	Wtestimate:	0
Welltestyi:	Not Reported	Welltestdr:	Not Reported
Welltesthr:	Not Reported	Watqualund:	0
Watqualu 1:	1	Watertype:	Not Reported
Stratdepth:	Not Reported	Chemanaly:	0
Chemanaln:	0	Undnatural:	0
Untype:	Not Reported	Undhydro:	0
Undhaz:	0	Undotherck:	0
Undother:	Not Reported		
Undcertify:	0	Compname:	dba Universal Drilling Services
Drllicno:	4786		
Compstreet:	3532 Maggie Boulevard	Compcity:	Orlando
Compstate:	FL	Compzip:	32811
Drillernam:	Keith Barge	Traineenam:	Not Reported
Tnum:	Not Reported		
Comments:	Not Reported		
Confidenti:	0	Letterrecv:	Not Reported
Deleted:	0	Insdate:	Not Reported
Site id:	TXMON3000048253		
Latitude:	29.770277		
Longitude:	-95.408333		

Map ID:	105		
Dateentere:	30-NOV-04	Ownname:	Mr. Dale Ledbetter
Ownstreet:	P.O. Bxo 27594		
Owncity:	Houston	Ownstate:	TX
Ownzip:	77227	County:	Harris
Wellstreet:	4701 Washington Ave.		
Wellcity:	Houston	Wellzip:	Not Reported
Own:	MW-2 & 5		
Lat dec:	29.770277		
Long dec:	-95.408333		
Elev:	0		
Brandmodel:	Not Reported		
Gn:	65139		
Gn1:	65	Gn75:	13
Gn25:	9	Twn:	1
Twd:	0	Twr:	0
Twrp:	0	Twrg:	0
Um:	1	Ue:	0
Ud:	0	Uin:	0
Uir:	0	Ug:	0
Uij:	0	Up:	0

GEOCHECK VERSION 2.1
STATE DATABASE WELL INFORMATION

Udw:	0	Ut:	0
Us:	0	Uf:	0
Pby:	0	Pbn:	0
Datestart:	19-AUG-04	Datecomp:	19-AUG-04
Dia1:	8.25	Dia1to:	33
Dia2:	Not Reported	Dia2from:	Not Reported
Dia2to:	Not Reported	Dia3:	Not Reported
Dia3from:	Not Reported	Dia3to:	Not Reported
Dmdriven:	0	Dmairrotar:	0
Dmmudrotar:	0	Dmbored:	0
Dmairham:	0	Dmcabletoo:	0
Dmjetted:	0	Dmhollowst:	1
Dmrevcirc:	0	Dmotherck:	0
Dmother:	Not Reported	Bco:	0
Bcs:	0	Bcg:	1
Bcgs:	Not Reported	Bcu:	0
Bcoc:	0	Bcot:	Not Reported
Gpf:	11	Gpt:	33
Cemfrom1:	0	Cemto1:	1
Nosacks1:	1 cement	Cemfrom2:	1
Cemto2:	11	Nosacks2:	4.5 bentonite
Cemfrom3:	Not Reported	Cemto3:	Not Reported
Nosacks3:	Not Reported	Cementmeth:	mixed by hand
Cementby:	Keith Barge	Ds:	Not Reported
Dpl:	Not Reported	Dsv:	Not Reported
Appvar:	Not Reported	Scs:	1
Scsv:	0	Scp:	0
Sca:	0	Watlev:	Not Reported
Watlevdate:	Not Reported	Artflow:	Not Reported
Wellplug48:	0	Tpturbine:	0
Tpjet:	0	Tpsubmersi:	0
Tpcylinder:	0	Tpotherck:	0
Tpother:	Not Reported	Pumpbowlde:	Not Reported
Wtpump:	0	Wtbailer:	0
Wtjetted:	0	Wtestimate:	0
Welltestyi:	Not Reported	Welltestdr:	Not Reported
Welltesthr:	Not Reported	Watqualund:	0
Watqualu 1:	1	Watertype:	Not Reported
Stratdepth:	Not Reported	Chemanaly:	0
Chemanaln:	0	Undnatural:	0
Untype:	Not Reported	Undhydro:	0
Undhaz:	0	Undotherck:	0
Undother:	Not Reported		
Undcertify:	0	Compname:	dba Universal Drilling Services
Drllicno:	4786		
Compstreet:	3532 Maggie Boulevard	Compcity:	Orlando
Compstate:	FL	Compzip:	32811
Drillernam:	Keith Barge	Traineenam:	Not Reported
Tnum:	Not Reported		
Comments:	Not Reported		
Confidenti:	0	Letterrecv:	Not Reported
Deleted:	0	Insdate:	Not Reported
Site id:	TXMON3000048255		
Latitude:	29.770277		
Longitude:	-95.408333		

GEOCHECK VERSION 2.1
STATE DATABASE WELL INFORMATION

Map ID:	105		
Dateentere:	30-NOV-04	Ownname:	Mr. Dale Ledbetter
Ownstreet:	P.O. Bxo 27594		
Owncity:	Houston	Ownstate:	TX
Ownzip:	77227	County:	Harris
Wellstreet:	4701 Washington Ave.		
Wellcity:	Houston	Wellzip:	Not Reported
Own:	MW-4		
Lat dec:	29.770277		
Long dec:	-95.408333		
Elev:	0		
Brandmodel:	Not Reported		
Gn:	65139		
Gn1:	65	Gn75:	13
Gn25:	9	Twn:	1
Twd:	0	Twr:	0
Twrp:	0	Twrg:	0
Um:	1	Ue:	0
Ud:	0	Uin:	0
Uir:	0	Ug:	0
Uij:	0	Up:	0
Udw:	0	Ut:	0
Us:	0	Uf:	0
Pby:	0	Pbn:	0
Datestart:	19-AUG-04	Datecomp:	19-AUG-04
Dia1:	8.25	Dia1to:	33
Dia2:	Not Reported	Dia2from:	Not Reported
Dia2to:	Not Reported	Dia3:	Not Reported
Dia3from:	Not Reported	Dia3to:	Not Reported
Dmdriven:	0	Dmairrotar:	0
Dmmudrotar:	0	Dmbored:	0
Dmairham:	0	Dmcabletoo:	0
Dmjetted:	0	Dmhollowst:	1
Dmrevcirc:	0	Dmotherck:	0
Dmother:	Not Reported	Bco:	0
Bcs:	0	Bcg:	1
Bcgs:	Not Reported	Bcu:	0
Bcoc:	0	Bcot:	Not Reported
Gpf:	11	Gpt:	33
Cemfrom1:	0	Cemto1:	1
Nosacks1:	1 cement	Cemfrom2:	1
Cemto2:	11	Nosacks2:	4.5 bentonite
Cemfrom3:	Not Reported	Cemto3:	Not Reported
Nosacks3:	Not Reported	Cementmeth:	mixed by hand
Cementby:	Keith Barge	Ds:	Not Reported
Dpl:	Not Reported	Dsv:	Not Reported
Appvar:	Not Reported	Scs:	1
Scsv:	0	Scp:	0
Sca:	0	Watlev:	Not Reported
Watlevdate:	Not Reported	Artflow:	Not Reported
Wellplug48:	0	Tpturbine:	0
Tpjet:	0	Tpsubmersi:	0
Tpcylinder:	0	Tpotherck:	0
Tpother:	Not Reported	Pumpbowlde:	Not Reported
Wtpump:	0	Wtbailer:	0
Wtjetted:	0	Wtestimate:	0
Welltestyi:	Not Reported	Welltestdr:	Not Reported
Welltesthr:	Not Reported	Watqualund:	0
Watqualu 1:	1	Watertype:	Not Reported
Stratdepth:	Not Reported	Chemanaly:	0
Chemanaln:	0	Undnatural:	0

GEOCHECK VERSION 2.1
STATE DATABASE WELL INFORMATION

Untype:	Not Reported	Undhydro:	0
Undhaz:	0	Undotherck:	0
Undother:	Not Reported		
Undcertify:	0	Compname:	dba Universal Drilling Services
Drllicno:	4786		
Compstreet:	3532 Maggie Boulevard	Compcity:	Orlando
Compstate:	FL	Compzip:	32811
Drillernam:	Keith Barge	Traineenam:	Not Reported
Tnum:	Not Reported		
Comments:	Not Reported		
Confidenti:	0	Letterrecv:	Not Reported
Deleted:	0	Insdate:	Not Reported
Site id:	TXMON3000048122		
Latitude:	29.770277		
Longitude:	-95.408333		

Map ID:	105		
Plugtrackn:	68601		
Dateentere:	23-DEC-10	Ownname:	Dale Ledbetter
Ownstreet:	p.o. box 2395	Owncity:	Boerne
Ownstate:	TX	Ownzip:	78006
Wellstreet:	4701 Washington Blvd.		
Wellcity:	Houston	Wellzip:	Not Reported
County:	Harris		
Latitude:	294613		
Lat dec:	29.770277		
Longitude:	952430		
Long dec:	-95.408333		
Brmod:	magellan		
Gn:	65139		
Gn1:	65	Gn75:	13
Gn25:	9	Ownwellno:	mw-5
Typewater:	0	Typemon:	1
Typeinj:	0	Typedw:	0
Histdrille:	Not Reported	Histdrllic:	Not Reported
Histdatedr:	Not Reported	Histtracki:	49222
Histdiamin:	2	Histdepth:	33
Plugdate:	23-DEC-10		
Plugmeth:	No Data		
Plugopname:	jaime vasquez		
Plugoplic:	58171		
Plugmeth1:	0	Plugmeth2:	0
Plugmeth3:	1	Plugmeth4:	0
Plugmethot:	0	Plugvar:	Not Reported
Cdiam1:	Not Reported	Cfrom1:	Not Reported
Cto1:	Not Reported	Cdiam2:	Not Reported
Cfrom2:	Not Reported	Cto2:	Not Reported
Cdiam3:	Not Reported	Cfrom3:	Not Reported
Cto3:	Not Reported	Cbfrom1:	0
Cbto1:	2	Cbsacks1:	1-sacrete
Cbfrom2:	2	Cbto2:	33
Cbsacks2:	2-bentonite chips	Cbfrom3:	Not Reported
Cbto3:	Not Reported	Cbsacks3:	Not Reported
Cbfrom4:	Not Reported	Cbto4:	Not Reported
Cbsacks4:	Not Reported	Cbfrom5:	Not Reported
Cbto5:	Not Reported	Cbsacks5:	Not Reported
Compname:	Alpine field services	Compstreet:	9095 Emmott Rd.

GEOCHECK VERSION 2.1
STATE DATABASE WELL INFORMATION

Compcity:	Houston	Compstate:	TX
Compzip:	77040	Nameassig:	Jaime Vasquez
Traineenam:	Not Reported	Tnum:	Not Reported
Deleted:	0	Site id:	TXPLU3000067459

Map ID:	105		
Dateentere:	30-NOV-04	Ownname:	Mr. Dale Ledbetter
Ownstreet:	P.O. Bxo 27594		
Owncity:	Houston	Ownstate:	TX
Ownzip:	77227	County:	Harris
Wellstreet:	4701 Washington Ave.		
Wellcity:	Houston	Wellzip:	Not Reported
Own:	MW-3		
Lat dec:	29.770277		
Long dec:	-95.408333		
Elev:	0		
Brandmodel:	Not Reported		
Gn:	65139		
Gn1:	65	Gn75:	13
Gn25:	9	Twn:	1
Twd:	0	Twr:	0
Twrp:	0	Twrg:	0
Um:	1	Ue:	0
Ud:	0	Uin:	0
Uir:	0	Ug:	0
Uij:	0	Up:	0
Udw:	0	Ut:	0
Us:	0	Uf:	0
Pby:	0	Pbn:	0
Datestart:	19-AUG-04	Datecomp:	19-AUG-04
Dia1:	8.25	Dia1to:	33
Dia2:	Not Reported	Dia2from:	Not Reported
Dia2to:	Not Reported	Dia3:	Not Reported
Dia3from:	Not Reported	Dia3to:	Not Reported
Dmdriven:	0	Dmairrotar:	0
Dmmudrotar:	0	Dmbored:	0
Dmairham:	0	Dmcabletoo:	0
Dmjetted:	0	Dmhollowst:	1
Dmrevcirc:	0	Dmotherck:	0
Dmother:	Not Reported	Bco:	0
Bcs:	0	Bcg:	1
Bcgs:	Not Reported	Bcu:	0
Bcoc:	0	Bcot:	Not Reported
Gpf:	11	Gpt:	33
Cemfrom1:	0	Cemto1:	1
Nosacks1:	1 cement	Cemfrom2:	1
Cemto2:	11	Nosacks2:	4.5 bentonite
Cemfrom3:	Not Reported	Cemto3:	Not Reported
Nosacks3:	Not Reported	Cementmeth:	mixed by hand
Cementby:	Keith Barge	Ds:	Not Reported
Dpl:	Not Reported	Dsv:	Not Reported
Appvar:	Not Reported	Scs:	1
Scsv:	0	Scp:	0
Sca:	0	Watlev:	Not Reported
Watlevdate:	Not Reported	Artflow:	Not Reported
Wellplug48:	0	Tpturbine:	0

Tpjet:	0	Tpsubmersi:	0
Tpcylinder:	0	Tpotherck:	0
Tpother:	Not Reported	Pumpbowlde:	Not Reported
Wtpump:	0	Wtbailer:	0
Wtjetted:	0	Wtestimate:	0
Welltestyi:	Not Reported	Welltestdr:	Not Reported
Welltesthr:	Not Reported	Watqualund:	0
Watqualu 1:	1	Watertype:	Not Reported
Stratdepth:	Not Reported	Chemanaly:	0
Chemanaln:	0	Undnatural:	0
Untype:	Not Reported	Undhydro:	0
Undhaz:	0	Undotherck:	0
Undother:	Not Reported		
Undcertify:	0	Compname:	dba Universal Drilling Services
Drllicno:	4786		
Compstreet:	3532 Maggie Boulevard	Compcity:	Orlando
Compstate:	FL	Compzip:	32811
Drillernam:	Keith Barge	Traineenam:	Not Reported
Tnum:	Not Reported		
Comments:	Not Reported		
Confidenti:	0	Letterrecv:	Not Reported
Deleted:	0	Insdate:	Not Reported
Site id:	TXMON3000048121		
Latitude:	29.770277		
Longitude:	-95.408333		

Map ID:	110		
Dateentere:	02-DEC-08	Ownname:	Tronox
Ownstreet:	4500 Washington		
Owncity:	Houston	Ownstate:	TX
Ownzip:	77007	County:	Harris
Wellstreet:	Not Reported		
Wellcity:	Houston	Wellzip:	77007
Own:	MW-10		
Lat dec:	29.770277		
Long dec:	-95.406944		
Elev:	0		
Brandmodel:	Not Reported		
Gn:	65139		
Gn1:	65	Gn75:	13
Gn25:	9	Twn:	1
Twd:	0	Twr:	0
Twrp:	0	Twrg:	0
Um:	1	Ue:	0
Ud:	0	Uin:	0
Uir:	0	Ug:	0
Uij:	0	Up:	0
Udw:	0	Ut:	0
Us:	0	Uf:	0
Pby:	0	Pbn:	0
Datestart:	20-AUG-08	Datecomp:	20-AUG-08
Dia1:	8.25	Dia1to:	25
Dia2:	Not Reported	Dia2from:	Not Reported
Dia2to:	Not Reported	Dia3:	Not Reported
Dia3from:	Not Reported	Dia3to:	Not Reported
Dmdriven:	0	Dmairrotar:	0
Dmmudrotar:	0	Dmbored:	0

GEOCHECK VERSION 2.1
STATE DATABASE WELL INFORMATION

Dmairham:	0	Dmcabletoo:	0
Dmjetted:	0	Dmhollowst:	1
Dmrevcirc:	0	Dmotherck:	0
Dmother:	Not Reported	Bco:	0
Bcs:	0	Bcg:	1
Bcgs:	20/40	Bcu:	0
Bcoc:	0	Bcot:	Not Reported
Gpf:	8	Gpt:	25
Cemfrom1:	0	Cemto1:	.5
Nosacks1:	.5 bentonite gr	Cemfrom2:	Not Reported
Cemto2:	Not Reported	Nosacks2:	Not Reported
Cemfrom3:	Not Reported	Cemto3:	Not Reported
Nosacks3:	Not Reported	Cementmeth:	Tremie
Cementby:	Best Drilling Services, Inc.	Ds:	Not Reported
Dpl:	Not Reported	Dsv:	Not Reported
Appvar:	Not Reported	Scs:	1
Scsv:	0	Scp:	0
Sca:	0	Watlev:	Not Reported
Watlevdate:	Not Reported	Artflow:	Not Reported
Wellplug48:	0	Tpturbine:	0
Tpjet:	0	Tpsubmersi:	0
Tpcylinder:	0	Tpotherck:	0
Tpother:	Not Reported	Pumpbowlde:	Not Reported
Wtpump:	0	Wtbailer:	0
Wtjetted:	0	Wtestimate:	0
Welltestyi:	Not Reported	Welltestdr:	Not Reported
Welltesthr:	Not Reported	Watqualund:	0
Watqualu 1:	0	Watertype:	Not Reported
Stratdepth:	Not Reported	Chemanaly:	0
Chemanaln:	0	Undnatural:	0
Untype:	Not Reported	Undhydro:	0
Undhaz:	0	Undotherck:	0
Undother:	Not Reported		
Undcertify:	0	Compname:	Best Drilling Services, Inc.
Drllicno:	4997		
Compstreet:	P.O. Box 845	Compcity:	Friendswood
Compstate:	TX	Compzip:	77549
Drillernam:	Ali Firouzbakht	Traineenam:	Calistro Campozano
Tnum:	56591		
Comments:	Project No.: 04020-228-300		
Confidenti:	0	Letterrecv:	Not Reported
Deleted:	0	Insdate:	Not Reported
Site id:	TXMON3000158597		
Latitude:	29.770277		
Longitude:	-95.406944		

Map ID:	110		
Dateentere:	02-DEC-08	Ownname:	Tronox
Ownstreet:	4500 Washington		
Owncity:	Houston	Ownstate:	TX
Ownzip:	77007	County:	Harris
Wellstreet:	Not Reported		
Wellcity:	Houston	Wellzip:	77007
Own:	MW-11		
Lat dec:	29.770277		
Long dec:	-95.406944		
Elev:	0		

GEOCHECK VERSION 2.1
STATE DATABASE WELL INFORMATION

Brandmodel:	Not Reported		
Gn:	65139		
Gn1:	65	Gn75:	13
Gn25:	9	Twn:	1
Twd:	0	Twr:	0
Twrp:	0	Twrg:	0
Um:	1	Ue:	0
Ud:	0	Uin:	0
Uir:	0	Ug:	0
Uij:	0	Up:	0
Udw:	0	Ut:	0
Us:	0	Uf:	0
Pby:	0	Pbn:	0
Datestart:	21-AUG-08	Datecomp:	21-AUG-08
Dia1:	8.25	Dia1to:	30
Dia2:	Not Reported	Dia2from:	Not Reported
Dia2to:	Not Reported	Dia3:	Not Reported
Dia3from:	Not Reported	Dia3to:	Not Reported
Dmdriven:	0	Dmairrotar:	0
Dmmudrotar:	0	Dmbored:	0
Dmairham:	0	Dmcabletoo:	0
Dmjetted:	0	Dmhollowst:	1
Dmrevcirc:	0	Dmotherck:	0
Dmother:	Not Reported	Bco:	0
Bcs:	0	Bcg:	1
Bcgs:	20/40	Bcu:	0
Bcoc:	0	Bcot:	Not Reported
Gpf:	8	Gpt:	30
Cemfrom1:	0	Cemto1:	.5
Nosacks1:	.5 bentonite gr	Cemfrom2:	Not Reported
Cemto2:	Not Reported	Nosacks2:	Not Reported
Cemfrom3:	Not Reported	Cemto3:	Not Reported
Nosacks3:	Not Reported	Cementmeth:	Tremie
Cementby:	Best Drilling Services, Inc.	Ds:	Not Reported
Dpl:	Not Reported	Dsv:	Not Reported
Appvar:	Not Reported	Scs:	1
Scsv:	0	Scp:	0
Sca:	0	Watlev:	Not Reported
Watlevdate:	Not Reported	Artflow:	Not Reported
Wellplug48:	0	Tpturbine:	0
Tpjet:	0	Tpsubmersi:	0
Tpcylinder:	0	Tpotherck:	0
Tpother:	Not Reported	Pumpbowlde:	Not Reported
Wtpump:	0	Wtbailer:	0
Wtjetted:	0	Wtestimate:	0
Welltestyi:	Not Reported	Welltestdr:	Not Reported
Welltesthr:	Not Reported	Watqualund:	0
Watqualu 1:	0	Watertype:	Not Reported
Stratdepth:	Not Reported	Chemanaly:	0
Chemanaln:	0	Undnatural:	0
Untype:	Not Reported	Undhydro:	0
Undhaz:	0	Undotherck:	0
Undother:	Not Reported		
Undcertify:	0	Compname:	Best Drilling Services, Inc.
Drllicno:	4997		
Compstreet:	P.O. Box 845	Compcity:	Friendswood
Compstate:	TX	Compzip:	77549
Drillernam:	Ali Firouzbakht	Traineenam:	Calistro Campozano
Tnum:	56591		
Comments:	Project No.: 04020-228-300		

GEOCHECK VERSION 2.1
STATE DATABASE WELL INFORMATION

Confidenti:	0	Letterrecv:	Not Reported
Deleted:	0	Insdate:	Not Reported
Site id:	TXMON3000158598		
Latitude:	29.770277		
Longitude:	-95.406944		

Map ID:	110		
Dateentere:	02-DEC-08	Ownname:	Tronox
Ownstreet:	4500 Washington		
Owncity:	Houston	Ownstate:	TX
Ownzip:	77007	County:	Harris
Wellstreet:	Not Reported		
Wellcity:	Houston	Wellzip:	77007
Own:	MW-09		
Lat dec:	29.770277		
Long dec:	-95.406944		
Elev:	0		
Brandmodel:	Not Reported		
Gn:	65139		
Gn1:	65	Gn75:	13
Gn25:	9	Twn:	1
Twd:	0	Twr:	0
Twrp:	0	Twrg:	0
Um:	1	Ue:	0
Ud:	0	Uin:	0
Uir:	0	Ug:	0
Uij:	0	Up:	0
Udw:	0	Ut:	0
Us:	0	Uf:	0
Pby:	0	Pbn:	0
Datestart:	20-AUG-08	Datecomp:	20-AUG-08
Dia1:	8.25	Dia1to:	30
Dia2:	Not Reported	Dia2from:	Not Reported
Dia2to:	Not Reported	Dia3:	Not Reported
Dia3from:	Not Reported	Dia3to:	Not Reported
Dmdriven:	0	Dmairrotar:	0
Dmmudrotar:	0	Dmbored:	0
Dmairham:	0	Dmcabletoo:	0
Dmjetted:	0	Dmhollowst:	1
Dmrevcirc:	0	Dmotherck:	0
Dmother:	Not Reported	Bco:	0
Bcs:	0	Bcg:	1
Bcgs:	20/40	Bcu:	0
Bcoc:	0	Bcot:	Not Reported
Gpf:	8	Gpt:	30
Cemfrom1:	0	Cemto1:	.5
Nosacks1:	.5 bentonite gr	Cemfrom2:	Not Reported
Cemto2:	Not Reported	Nosacks2:	Not Reported
Cemfrom3:	Not Reported	Cemto3:	Not Reported
Nosacks3:	Not Reported	Cementmeth:	Tremie
Cementby:	Best Drilling Services, Inc.	Ds:	Not Reported
Dpl:	Not Reported	Dsv:	Not Reported
Appvar:	Not Reported	Scs:	1
Scsv:	0	Scp:	0
Sca:	0	Watlev:	Not Reported
Watlevdate:	Not Reported	Artflow:	Not Reported
Wellplug48:	0	Tpturbine:	0

Tpjet:	0	Tpsubmersi:	0
Tpcylinder:	0	Tpotherck:	0
Tpother:	Not Reported	Pumpbowlde:	Not Reported
Wtpump:	0	Wtbailer:	0
Wtjetted:	0	Wtestimate:	0
Welltestyi:	Not Reported	Welltestdr:	Not Reported
Welltesthr:	Not Reported	Watqualund:	0
Watqualu 1:	0	Watertype:	Not Reported
Stratdepth:	Not Reported	Chemanaly:	0
Chemanaln:	0	Undnatural:	0
Untype:	Not Reported	Undhydro:	0
Undhaz:	0	Undotherck:	0
Undother:	Not Reported		
Undcertify:	0	Compname:	Best Drilling Services, Inc.
Drllicno:	4997		
Compstreet:	P.O. Box 845	Compcity:	Friendswood
Compstate:	TX	Compzip:	77549
Drillernam:	Ali Firouzbakht	Traineenam:	Calistro Campozano
Tnum:	56591		
Comments:	Project No.: 04020-228-300		
Confidenti:	0	Letterrecv:	Not Reported
Deleted:	0	Insdate:	Not Reported
Site id:	TXMON3000158595		
Latitude:	29.770277		
Longitude:	-95.406944		

Map ID:	110		
Dateentere:	02-DEC-08	Ownname:	Tronox
Ownstreet:	4500 Washington		
Owncity:	Houston	Ownstate:	TX
Ownzip:	77007	County:	Harris
Wellstreet:	Not Reported		
Wellcity:	Houston	Wellzip:	77007
Own:	MW-07		
Lat dec:	29.770277		
Long dec:	-95.406944		
Elev:	0		
Brandmodel:	Not Reported		
Gn:	65139		
Gn1:	65	Gn75:	13
Gn25:	9	Twn:	1
Twd:	0	Twr:	0
Twrp:	0	Twrg:	0
Um:	1	Ue:	0
Ud:	0	Uin:	0
Uir:	0	Ug:	0
Uij:	0	Up:	0
Udw:	0	Ut:	0
Us:	0	Uf:	0
Pby:	0	Pbn:	0
Datestart:	21-AUG-08	Datecomp:	21-AUG-08
Dia1:	8.25	Dia1to:	27
Dia2:	Not Reported	Dia2from:	Not Reported
Dia2to:	Not Reported	Dia3:	Not Reported
Dia3from:	Not Reported	Dia3to:	Not Reported
Dmdriven:	0	Dmairrotar:	0
Dmmudrotar:	0	Dmbored:	0

Dmairham:	0	Dmcabletoo:	0
Dmjetted:	0	Dmhollowst:	1
Dmrevcirc:	0	Dmotherck:	0
Dmother:	Not Reported	Bco:	0
Bcs:	0	Bcg:	1
Bcgs:	20/40	Bcu:	0
Bcoc:	0	Bcot:	Not Reported
Gpf:	.5	Gpt:	27
Cemfrom1:	0	Cemto1:	10
Nosacks1:	3 bentonite gro	Cemfrom2:	Not Reported
Cemto2:	Not Reported	Nosacks2:	Not Reported
Cemfrom3:	Not Reported	Cemto3:	Not Reported
Nosacks3:	Not Reported	Cementmeth:	Tremie
Cementby:	Best Drilling Services, Inc.	Ds:	Not Reported
Dpl:	Not Reported	Dsv:	Not Reported
Appvar:	Not Reported	Scs:	1
Scsv:	0	Scp:	0
Sca:	0	Watlev:	Not Reported
Watlevdate:	Not Reported	Artflow:	Not Reported
Wellplug48:	0	Tpturbine:	0
Tpjet:	0	Tpsubmersi:	0
Tpcylinder:	0	Tpotherck:	0
Tpother:	Not Reported	Pumpbowlde:	Not Reported
Wtpump:	0	Wtbailer:	0
Wtjetted:	0	Wtestimate:	0
Welltestyi:	Not Reported	Welltestdr:	Not Reported
Welltesthr:	Not Reported	Watqualund:	0
Watqualu 1:	0	Watertype:	Not Reported
Stratdepth:	Not Reported	Chemanaly:	0
Chemanaln:	0	Undnatural:	0
Untype:	Not Reported	Undhydro:	0
Undhaz:	0	Undotherck:	0
Undother:	Not Reported		
Undcertify:	0	Compname:	Best Drilling Services, Inc.
Drllicno:	4997		
Compstreet:	P.O. Box 845	Compcity:	Friendswood
Compstate:	TX	Compzip:	77549
Drillernam:	Ali Firouzbakht	Traineenam:	Calistro Campozano
Tnum:	56591		
Comments:	Project No.: 04020-228-300		
Confidenti:	0	Letterrecv:	Not Reported
Deleted:	0	Insdate:	Not Reported
Site id:	TXMON3000158592		
Latitude:	29.770277		
Longitude:	-95.406944		

Map ID:	110		
Dateentere:	02-DEC-08	Ownname:	Tronox
Ownstreet:	4500 Washington		
Owncity:	Houston	Ownstate:	TX
Ownzip:	77007	County:	Harris
Wellstreet:	Not Reported		
Wellcity:	Houston	Wellzip:	77007
Own:	MW-08		
Lat dec:	29.770277		
Long dec:	-95.406944		
Elev:	0		

GEOCHECK VERSION 2.1
STATE DATABASE WELL INFORMATION

Brandmodel:	Not Reported		
Gn:	65139		
Gn1:	65	Gn75:	13
Gn25:	9	Twn:	1
Twd:	0	Twr:	0
Twrp:	0	Twrg:	0
Um:	1	Ue:	0
Ud:	0	Uin:	0
Uir:	0	Ug:	0
Uij:	0	Up:	0
Udw:	0	Ut:	0
Us:	0	Uf:	0
Pby:	0	Pbn:	0
Datestart:	21-AUG-08	Datecomp:	21-AUG-08
Dia1:	8.25	Dia1to:	25
Dia2:	Not Reported	Dia2from:	Not Reported
Dia2to:	Not Reported	Dia3:	Not Reported
Dia3from:	Not Reported	Dia3to:	Not Reported
Dmdriven:	0	Dmairrotar:	0
Dmmudrotar:	0	Dmbored:	0
Dmairham:	0	Dmcabletoo:	0
Dmjetted:	0	Dmhollowst:	1
Dmrevcirc:	0	Dmotherck:	0
Dmother:	Not Reported	Bco:	0
Bcs:	0	Bcg:	1
Bcgs:	20/40	Bcu:	0
Bcoc:	0	Bcot:	Not Reported
Gpf:	8	Gpt:	25
Cemfrom1:	0	Cemto1:	.5
Nosacks1:	.5 bentonite gr	Cemfrom2:	Not Reported
Cemto2:	Not Reported	Nosacks2:	Not Reported
Cemfrom3:	Not Reported	Cemto3:	Not Reported
Nosacks3:	Not Reported	Cementmeth:	Tremie
Cementby:	Best Drilling Services, Inc.	Ds:	Not Reported
Dpl:	Not Reported	Dsv:	Not Reported
Appvar:	Not Reported	Scs:	1
Scsv:	0	Scp:	0
Sca:	0	Watlev:	Not Reported
Watlevdate:	Not Reported	Artflow:	Not Reported
Wellplug48:	0	Tpturbine:	0
Tpjet:	0	Tpsubmersi:	0
Tpcylinder:	0	Tpotherck:	0
Tpother:	Not Reported	Pumpbowlde:	Not Reported
Wtpump:	0	Wtbailer:	0
Wtjetted:	0	Wtestimate:	0
Welltestyi:	Not Reported	Welltestdr:	Not Reported
Welltesthr:	Not Reported	Watqualund:	0
Watqualu 1:	0	Watertype:	Not Reported
Stratdepth:	Not Reported	Chemanaly:	0
Chemanaln:	0	Undnatural:	0
Untype:	Not Reported	Undhydro:	0
Undhaz:	0	Undotherck:	0
Undother:	Not Reported		
Undcertify:	0	Compname:	Best Drilling Services, Inc.
Drllicno:	4997		
Compstreet:	P.O. Box 845	Compcity:	Friendswood
Compstate:	TX	Compzip:	77549
Drillernam:	Ali Firouzbakht	Traineenam:	Calistro Campozano
Tnum:	56591		
Comments:	Project No.: 04020-228-300		

Confidenti:	0	Letterrecv:	Not Reported
Deleted:	0	Insdate:	Not Reported
Site id:	TXMON3000158593		
Latitude:	29.770277		
Longitude:	-95.406944		

Map ID:	110		
Dateentere:	15-JUN-07	Ownname:	Tronox
Ownstreet:	4525 Washington Avenue		
Owncity:	Houston	Ownstate:	TX
Ownzip:	77007	County:	Harris
Wellstreet:	Not Reported		
Wellcity:	Houston	Wellzip:	77007
Own:	MW-1		
Lat dec:	29.770277		
Long dec:	-95.406388		
Elev:	0		
Brandmodel:	Not Reported		
Gn:	65139		
Gn1:	65	Gn75:	13
Gn25:	9	Twn:	1
Twd:	0	Twr:	0
Twrp:	0	Twrg:	0
Um:	1	Ue:	0
Ud:	0	Uin:	0
Uir:	0	Ug:	0
Uij:	0	Up:	0
Udw:	0	Ut:	0
Us:	0	Uf:	0
Pby:	0	Pbn:	0
Datestart:	11-APR-07	Datecomp:	11-APR-07
Dia1:	2	Dia1to:	30
Dia2:	Not Reported	Dia2from:	Not Reported
Dia2to:	Not Reported	Dia3:	Not Reported
Dia3from:	Not Reported	Dia3to:	Not Reported
Dmdriven:	0	Dmairrotar:	0
Dmmudrotar:	0	Dmbored:	0
Dmairham:	0	Dmcabletoo:	0
Dmjetted:	0	Dmhollowst:	1
Dmrevcirc:	0	Dmotherck:	0
Dmother:	Not Reported	Bco:	0
Bcs:	0	Bcg:	1
Bcgs:	20/40	Bcu:	0
Bcoc:	0	Bcot:	Not Reported
Gpf:	12	Gpt:	30
Cemfrom1:	0	Cemto1:	10
Nosacks1:	5 cement benton	Cemfrom2:	Not Reported
Cemto2:	Not Reported	Nosacks2:	Not Reported
Cemfrom3:	Not Reported	Cemto3:	Not Reported
Nosacks3:	Not Reported	Cementmeth:	Tremie
Cementby:	Best Drilling Services, Inc.	Ds:	Not Reported
Dpl:	Not Reported	Dsv:	Not Reported
Appvar:	Not Reported	Scs:	1
Scsv:	0	Scp:	0
Sca:	0	Watlev:	Not Reported
Watlevdate:	Not Reported	Artflow:	Not Reported
Wellplug48:	0	Tpturbine:	0

Tpjet:	0	Tpsubmersi:	0
Tpcylinder:	0	Tpotherck:	0
Tpother:	Not Reported	Pumpbowlde:	Not Reported
Wtpump:	0	Wtbailer:	0
Wtjetted:	0	Wtestimate:	0
Welltestyi:	Not Reported	Welltestdr:	Not Reported
Welltesthr:	Not Reported	Watqualund:	0
Watqualu 1:	0	Watertype:	Not Reported
Stratdepth:	Not Reported	Chemanaly:	0
Chemanaln:	0	Undnatural:	0
Untype:	Not Reported	Undhydro:	0
Undhaz:	0	Undotherck:	0
Undother:	Not Reported		
Undcertify:	0	Compname:	Best Drilling Services, Inc.
Drllicno:	5036		
Compstreet:	P.O. Box 845	Compcity:	Friendswood
Compstate:	TX	Compzip:	77549
Drillernam:	Alfredo Palacios	Traineenam:	Not Reported
Tnum:	Not Reported		
Comments:	Project No.: 04020-107-D300		
Confidenti:	0	Letterrecv:	Not Reported
Deleted:	0	Insdate:	Not Reported
Site id:	TXMON3000113016		
Latitude:	29.770277		
Longitude:	-95.406388		

Map ID:	110		
Dateentere:	15-JUN-07	Ownname:	Tronox
Ownstreet:	4525 Washington Avenue		
Owncity:	Houston	Ownstate:	TX
Ownzip:	77007	County:	Harris
Wellstreet:	Not Reported		
Wellcity:	Houston	Wellzip:	77007
Own:	MW-2		
Lat dec:	29.770277		
Long dec:	-95.406388		
Elev:	0		
Brandmodel:	Not Reported		
Gn:	65139		
Gn1:	65	Gn75:	13
Gn25:	9	Twn:	1
Twd:	0	Twr:	0
Twrp:	0	Twrg:	0
Um:	1	Ue:	0
Ud:	0	Uin:	0
Uir:	0	Ug:	0
Uij:	0	Up:	0
Udw:	0	Ut:	0
Us:	0	Uf:	0
Pby:	0	Pbn:	0
Datestart:	10-APR-07	Datecomp:	10-APR-07
Dia1:	2	Dia1to:	32
Dia2:	Not Reported	Dia2from:	Not Reported
Dia2to:	Not Reported	Dia3:	Not Reported
Dia3from:	Not Reported	Dia3to:	Not Reported
Dmdriven:	0	Dmairrotar:	0
Dmmudrotar:	0	Dmbored:	0

GEOCHECK VERSION 2.1
STATE DATABASE WELL INFORMATION

Dmairham:	0	Dmcabletoo:	0
Dmjetted:	0	Dmhollowst:	1
Dmrevcirc:	0	Dmotherck:	0
Dmother:	Not Reported	Bco:	0
Bcs:	0	Bcg:	1
Bcgs:	20/40	Bcu:	0
Bcoc:	0	Bcot:	Not Reported
Gpf:	12	Gpt:	32
Cemfrom1:	0	Cemto1:	7
Nosacks1:	4 cement benton	Cemfrom2:	Not Reported
Cemto2:	Not Reported	Nosacks2:	Not Reported
Cemfrom3:	Not Reported	Cemto3:	Not Reported
Nosacks3:	Not Reported	Cementmeth:	Tremie
Cementby:	Best Drilling Services, Inc.	Ds:	Not Reported
Dpl:	Not Reported	Dsv:	Not Reported
Appvar:	Not Reported	Scs:	1
Scsv:	0	Scp:	0
Sca:	0	Watlev:	Not Reported
Watlevdate:	Not Reported	Artflow:	Not Reported
Wellplug48:	0	Tpturbine:	0
Tpjet:	0	Tpsubmersi:	0
Tpcylinder:	0	Tpotherck:	0
Tpother:	Not Reported	Pumpbowlde:	Not Reported
Wtpump:	0	Wtbailer:	0
Wtjetted:	0	Wtestimate:	0
Welltestyi:	Not Reported	Welltestdr:	Not Reported
Welltesthr:	Not Reported	Watqualund:	0
Watqualu 1:	0	Watertype:	Not Reported
Stratdepth:	Not Reported	Chemanaly:	0
Chemanaln:	0	Undnatural:	0
Untype:	Not Reported	Undhydro:	0
Undhaz:	0	Undotherck:	0
Undother:	Not Reported		
Undcertify:	0	Compname:	Best Drilling Services, Inc.
Drllicno:	5036		
Compstreet:	P.O. Box 845	Compcity:	Friendswood
Compstate:	TX	Compzip:	77549
Drillernam:	Alfredo Palacios	Traineenam:	Not Reported
Tnum:	Not Reported		
Comments:	Project No.: 04020-107-D300		
Confidenti:	0	Letterrecv:	Not Reported
Deleted:	0	Insdate:	Not Reported
Site id:	TXMON3000113017		
Latitude:	29.770277		
Longitude:	-95.406388		

Map ID:	110		
Plugtrackn:	61180		
Dateentere:	11-JAN-10	Ownname:	Tronox
Ownstreet:	4525 Washington Ave.	Owncity:	Houston
Ownstate:	TX	Ownzip:	77007
Wellstreet:	Not Reported		
Wellcity:	Houston	Wellzip:	77007
County:	Harris		
Latitude:	294613		
Lat dec:	29.770277		
Longitude:	952423		

Long dec:	-95.406388		
Brmod:	Not Reported		
Gn:	65139		
Gn1:	65	Gn75:	13
Gn25:	9	Ownwellno:	MW-10
Typewater:	0	Typemon:	1
Typeinj:	0	Typedw:	0
Histdrille:	Calistro Campozano	Histdrllic:	56591
Histdatedr:	20-AUG-08	Histtracki:	160926
Histdiamin:	2	Histdepth:	25
Plugdate:	01-DEC-09		
Plugmeth:	No Data		
Plugopname:	L. Bruce Milton		
Plugoplic:	4926		
Plugmeth1:	1	Plugmeth2:	0
Plugmeth3:	0	Plugmeth4:	0
Plugmethot:	0	Plugvar:	Not Reported
Cdiam1:	Not Reported	Cfrom1:	Not Reported
Cto1:	Not Reported	Cdiam2:	Not Reported
Cfrom2:	Not Reported	Cto2:	Not Reported
Cdiam3:	Not Reported	Cfrom3:	Not Reported
Cto3:	Not Reported	Cbfrom1:	0
Cbto1:	25	Cbsacks1:	.5 cement bentonite grou
Cbfrom2:	Not Reported	Cbto2:	Not Reported
Cbsacks2:	Not Reported	Cbfrom3:	Not Reported
Cbto3:	Not Reported	Cbsacks3:	Not Reported
Cbfrom4:	Not Reported	Cbto4:	Not Reported
Cbsacks4:	Not Reported	Cbfrom5:	Not Reported
Cbto5:	Not Reported	Cbsacks5:	Not Reported
Compname:	Best Drilling Services, Inc.	Compstreet:	P.O. Box 845
Compcity:	Friendswood	Compstate:	TX
Compzip:	77549	Nameassig:	L. Bruce Milton
Traineenam:	Not Reported	Tnum:	Not Reported
Deleted:	0	Site id:	TXPLU3000060140

Map ID:	110		
Plugtrackn:	61181		
Dateentere:	11-JAN-10	Ownname:	Tronox
Ownstreet:	4525 Washington Ave.	Owncity:	Houston
Ownstate:	TX	Ownzip:	77007
Wellstreet:	Not Reported		
Wellcity:	Houston	Wellzip:	77007
County:	Harris		
Latitude:	294613		
Lat dec:	29.770277		
Longitude:	952423		
Long dec:	-95.406388		
Brmod:	Not Reported		
Gn:	65139		
Gn1:	65	Gn75:	13
Gn25:	9	Ownwellno:	MW-11
Typewater:	0	Typemon:	1
Typeinj:	0	Typedw:	0
Histdrille:	Calistro Campozano	Histdrllic:	56591
Histdatedr:	21-AUG-08	Histtracki:	160927
Histdiamin:	2	Histdepth:	30

Plugdate:	01-DEC-09		
Plugmeth:	No Data		
Plugopname:	L. Bruce Milton		
Plugoplic:	4926		
Plugmeth1:	1	Plugmeth2:	0
Plugmeth3:	0	Plugmeth4:	0
Plugmethot:	0	Plugvar:	Not Reported
Cdiam1:	Not Reported	Cfrom1:	Not Reported
Cto1:	Not Reported	Cdiam2:	Not Reported
Cfrom2:	Not Reported	Cto2:	Not Reported
Cdiam3:	Not Reported	Cfrom3:	Not Reported
Cto3:	Not Reported	Cbfrom1:	0
Cbto1:	30	Cbsacks1:	1 cement bentonite grout
Cbfrom2:	Not Reported	Cbto2:	Not Reported
Cbsacks2:	Not Reported	Cbfrom3:	Not Reported
Cbto3:	Not Reported	Cbsacks3:	Not Reported
Cbfrom4:	Not Reported	Cbto4:	Not Reported
Cbsacks4:	Not Reported	Cbfrom5:	Not Reported
Cbto5:	Not Reported	Cbsacks5:	Not Reported
Compname:	Best Drilling Services, Inc.	Compstreet:	P.O. Box 845
Compcity:	Friendswood	Compstate:	TX
Compzip:	77549	Nameassig:	L. Bruce Milton
Traineenam:	Not Reported	Tnum:	Not Reported
Deleted:	0	Site id:	TXPLU3000060141

Map ID:	110		
Dateentere:	15-JUN-07	Ownname:	Tronox
Ownstreet:	4525 Washington Avenue		
Owncity:	Houston	Ownstate:	TX
Ownzip:	77007	County:	Harris
Wellstreet:	Not Reported		
Wellcity:	Houston	Wellzip:	77007
Own:	MW-5		
Lat dec:	29.770277		
Long dec:	-95.406388		
Elev:	0		
Brandmodel:	Not Reported		
Gn:	65139		
Gn1:	65	Gn75:	13
Gn25:	9	Twn:	1
Twd:	0	Twr:	0
Twrp:	0	Twrg:	0
Um:	1	Ue:	0
Ud:	0	Uin:	0
Uir:	0	Ug:	0
Uij:	0	Up:	0
Udw:	0	Ut:	0
Us:	0	Uf:	0
Pby:	0	Pbn:	0
Datestart:	10-APR-07	Datecomp:	10-APR-07
Dia1:	2	Dia1to:	34
Dia2:	Not Reported	Dia2from:	Not Reported
Dia2to:	Not Reported	Dia3:	Not Reported
Dia3from:	Not Reported	Dia3to:	Not Reported
Dmdriven:	0	Dmairrotar:	0
Dmmudrotar:	0	Dmbored:	0

Dmairham:	0	Dmcabletoo:	0
Dmjetted:	0	Dmhollowst:	1
Dmrevcirc:	0	Dmotherck:	0
Dmother:	Not Reported	Bco:	0
Bcs:	0	Bcg:	1
Bcgs:	20/40	Bcu:	0
Bcoc:	0	Bcot:	Not Reported
Gpf:	14	Gpt:	34
Cemfrom1:	0	Cemto1:	12
Nosacks1:	6 cement benton	Cemfrom2:	Not Reported
Cemto2:	Not Reported	Nosacks2:	Not Reported
Cemfrom3:	Not Reported	Cemto3:	Not Reported
Nosacks3:	Not Reported	Cementmeth:	Tremie
Cementby:	Best Drilling Services, Inc.	Ds:	Not Reported
Dpl:	Not Reported	Dsv:	Not Reported
Appvar:	Not Reported	Scs:	1
Scsv:	0	Scp:	0
Sca:	0	Watlev:	Not Reported
Watlevdate:	Not Reported	Artflow:	Not Reported
Wellplug48:	0	Tpturbine:	0
Tpjet:	0	Tpsubmersi:	0
Tpcylinder:	0	Tpotherck:	0
Tpother:	Not Reported	Pumpbowlde:	Not Reported
Wtpump:	0	Wtbailer:	0
Wtjetted:	0	Wtestimate:	0
Welltestyi:	Not Reported	Welltestdr:	Not Reported
Welltesthr:	Not Reported	Watqualund:	0
Watqualu 1:	0	Watertype:	Not Reported
Stratdepth:	Not Reported	Chemanaly:	0
Chemanaln:	0	Undnatural:	0
Untype:	Not Reported	Undhydro:	0
Undhaz:	0	Undotherck:	0
Undother:	Not Reported		
Undcertify:	0	Compname:	Best Drilling Services, Inc.
Drllicno:	5036		
Compstreet:	P.O. Box 845	Compcity:	Friendswood
Compstate:	TX	Compzip:	77549
Drillernam:	Alfredo Palacios	Traineenam:	Not Reported
Tnum:	Not Reported		
Comments:	Project No.: 04020-107-D300		
Confidenti:	0	Letterrecv:	Not Reported
Deleted:	0	Insdate:	Not Reported
Site id:	TXMON3000113021		
Latitude:	29.770277		
Longitude:	-95.406388		

Map ID:	110		
Dateentere:	15-JUN-07	Ownname:	Tronox
Ownstreet:	4525 Washington Avenue		
Owncity:	Houston	Ownstate:	TX
Ownzip:	77007	County:	Harris
Wellstreet:	Not Reported		
Wellcity:	Houston	Wellzip:	77007
Own:	MW-6		
Lat dec:	29.770277		
Long dec:	-95.406388		
Elev:	0		

GEOCHECK VERSION 2.1
STATE DATABASE WELL INFORMATION

Brandmodel:	Not Reported		
Gn:	65139		
Gn1:	65	Gn75:	13
Gn25:	9	Twn:	1
Twd:	0	Twr:	0
Twrp:	0	Twrg:	0
Um:	1	Ue:	0
Ud:	0	Uin:	0
Uir:	0	Ug:	0
Uij:	0	Up:	0
Udw:	0	Ut:	0
Us:	0	Uf:	0
Pby:	0	Pbn:	0
Datestart:	11-APR-07	Datecomp:	11-APR-07
Dia1:	2	Dia1to:	30
Dia2:	Not Reported	Dia2from:	Not Reported
Dia2to:	Not Reported	Dia3:	Not Reported
Dia3from:	Not Reported	Dia3to:	Not Reported
Dmdriven:	0	Dmairrotar:	0
Dmmudrotar:	0	Dmbored:	0
Dmairham:	0	Dmcabletoo:	0
Dmjetted:	0	Dmhollowst:	1
Dmrevcirc:	0	Dmotherck:	0
Dmother:	Not Reported	Bco:	0
Bcs:	0	Bcg:	1
Bcgs:	20/40	Bcu:	0
Bcoc:	0	Bcot:	Not Reported
Gpf:	12	Gpt:	30
Cemfrom1:	0	Cemto1:	10
Nosacks1:	5 cement benton	Cemfrom2:	Not Reported
Cemto2:	Not Reported	Nosacks2:	Not Reported
Cemfrom3:	Not Reported	Cemto3:	Not Reported
Nosacks3:	Not Reported	Cementmeth:	Tremie
Cementby:	Best Drilling Services, Inc.	Ds:	Not Reported
Dpl:	Not Reported	Dsv:	Not Reported
Appvar:	Not Reported	Scs:	1
Scsv:	0	Scp:	0
Sca:	0	Watlev:	Not Reported
Watlevdate:	Not Reported	Artflow:	Not Reported
Wellplug48:	0	Tpturbine:	0
Tpjet:	0	Tpsubmersi:	0
Tpcylinder:	0	Tpotherck:	0
Tpother:	Not Reported	Pumpbowlde:	Not Reported
Wtpump:	0	Wtbailer:	0
Wtjetted:	0	Wtestimate:	0
Welltestyi:	Not Reported	Welltestdr:	Not Reported
Welltesthr:	Not Reported	Watqualund:	0
Watqualu 1:	0	Watertype:	Not Reported
Stratdepth:	Not Reported	Chemanaly:	0
Chemanaln:	0	Undnatural:	0
Untype:	Not Reported	Undhydro:	0
Undhaz:	0	Undotherck:	0
Undother:	Not Reported		
Undcertify:	0	Compname:	Best Drilling Services, Inc.
Drllicno:	5036		
Compstreet:	P.O. Box 845	Compcity:	Friendswood
Compstate:	TX	Compzip:	77549
Drillernam:	Alfredo Palacios	Traineenam:	Not Reported
Tnum:	Not Reported		
Comments:	Project No.: 04020-107-D300		

Confidenti:	0	Letterrecv:	Not Reported
Deleted:	0	Insdate:	Not Reported
Site id:	TXMON3000113022		
Latitude:	29.770277		
Longitude:	-95.406388		

Map ID:	110		
Dateentere:	15-JUN-07	Ownname:	Tronox
Ownstreet:	4525 Washington Avenue		
Owncity:	Houston	Ownstate:	TX
Ownzip:	77007	County:	Harris
Wellstreet:	Not Reported		
Wellcity:	Houston	Wellzip:	77007
Own:	MW-3		
Lat dec:	29.770277		
Long dec:	-95.406388		
Elev:	0		
Brandmodel:	Not Reported		
Gn:	65139		
Gn1:	65	Gn75:	13
Gn25:	9	Twn:	1
Twd:	0	Twr:	0
Twrp:	0	Twrg:	0
Um:	1	Ue:	0
Ud:	0	Uin:	0
Uir:	0	Ug:	0
Uij:	0	Up:	0
Udw:	0	Ut:	0
Us:	0	Uf:	0
Pby:	0	Pbn:	0
Datestart:	10-APR-07	Datecomp:	10-APR-07
Dia1:	2	Dia1to:	30
Dia2:	Not Reported	Dia2from:	Not Reported
Dia2to:	Not Reported	Dia3:	Not Reported
Dia3from:	Not Reported	Dia3to:	Not Reported
Dmdriven:	0	Dmairrotar:	0
Dmmudrotar:	0	Dmbored:	0
Dmairham:	0	Dmcabletoo:	0
Dmjetted:	0	Dmhollowst:	1
Dmrevcirc:	0	Dmotherck:	0
Dmother:	Not Reported	Bco:	0
Bcs:	0	Bcg:	1
Bcgs:	20/40	Bcu:	0
Bcoc:	0	Bcot:	Not Reported
Gpf:	12	Gpt:	30
Cemfrom1:	0	Cemto1:	10
Nosacks1:	5 cement benton	Cemfrom2:	Not Reported
Cemto2:	Not Reported	Nosacks2:	Not Reported
Cemfrom3:	Not Reported	Cemto3:	Not Reported
Nosacks3:	Not Reported	Cementmeth:	Tremie
Cementby:	Best Drilling Services, Inc.	Ds:	Not Reported
Dpl:	Not Reported	Dsv:	Not Reported
Appvar:	Not Reported	Scs:	1
Scsv:	0	Scp:	0
Sca:	0	Watlev:	Not Reported
Watlevdate:	Not Reported	Artflow:	Not Reported
Wellplug48:	0	Tpturbine:	0

Tpjet:	0	Tpsubmersi:	0
Tpcylinder:	0	Tpotherck:	0
Tpother:	Not Reported	Pumpbowlde:	Not Reported
Wtpump:	0	Wtbailer:	0
Wtjetted:	0	Wtestimate:	0
Welltestyi:	Not Reported	Welltestdr:	Not Reported
Welltesthr:	Not Reported	Watqualund:	0
Watqualu 1:	0	Watertype:	Not Reported
Stratdepth:	Not Reported	Chemanaly:	0
Chemanaln:	0	Undnatural:	0
Untype:	Not Reported	Undhydro:	0
Undhaz:	0	Undotherck:	0
Undother:	Not Reported		
Undcertify:	0	Compname:	Best Drilling Services, Inc.
Drllicno:	5036		
Compstreet:	P.O. Box 845	Compcity:	Friendswood
Compstate:	TX	Compzip:	77549
Drillernam:	Alfredo Palacios	Traineenam:	Not Reported
Tnum:	Not Reported		
Comments:	Project No.: 04020-107-D300		
Confidenti:	0	Letterrecv:	Not Reported
Deleted:	0	Insdate:	Not Reported
Site id:	TXMON3000113018		
Latitude:	29.770277		
Longitude:	-95.406388		

Map ID:	110		
Dateentere:	15-JUN-07	Ownname:	Tronox
Ownstreet:	4525 Washington Avenue		
Owncity:	Houston	Ownstate:	TX
Ownzip:	77007	County:	Harris
Wellstreet:	Not Reported		
Wellcity:	Houston	Wellzip:	77007
Own:	MW-4		
Lat dec:	29.770277		
Long dec:	-95.406388		
Elev:	0		
Brandmodel:	Not Reported		
Gn:	65139		
Gn1:	65	Gn75:	13
Gn25:	9	Twn:	1
Twd:	0	Twr:	0
Twrp:	0	Twrg:	0
Um:	1	Ue:	0
Ud:	0	Uin:	0
Uir:	0	Ug:	0
Uij:	0	Up:	0
Udw:	0	Ut:	0
Us:	0	Uf:	0
Pby:	0	Pbn:	0
Datestart:	11-APR-07	Datecomp:	11-APR-07
Dia1:	2	Dia1to:	30
Dia2:	Not Reported	Dia2from:	Not Reported
Dia2to:	Not Reported	Dia3:	Not Reported
Dia3from:	Not Reported	Dia3to:	Not Reported
Dmdriven:	0	Dmairrotar:	0
Dmmudrotar:	0	Dmbored:	0

GEOCHECK VERSION 2.1
STATE DATABASE WELL INFORMATION

Dmairham:	0	Dmcabletoo:	0
Dmjetted:	0	Dmhollowst:	1
Dmrevcirc:	0	Dmotherck:	0
Dmother:	Not Reported	Bco:	0
Bcs:	0	Bcg:	1
Bcgs:	20/40	Bcu:	0
Bcoc:	0	Bcot:	Not Reported
Gpf:	12	Gpt:	30
Cemfrom1:	0	Cemto1:	10
Nosacks1:	5 cement benton	Cemfrom2:	Not Reported
Cemto2:	Not Reported	Nosacks2:	Not Reported
Cemfrom3:	Not Reported	Cemto3:	Not Reported
Nosacks3:	Not Reported	Cementmeth:	Tremie
Cementby:	Best Drilling Services, Inc.	Ds:	Not Reported
Dpl:	Not Reported	Dsv:	Not Reported
Appvar:	Not Reported	Scs:	1
Scsv:	0	Scp:	0
Sca:	0	Watlev:	Not Reported
Watlevdate:	Not Reported	Artflow:	Not Reported
Wellplug48:	0	Tpturbine:	0
Tpjet:	0	Tpsubmersi:	0
Tpcylinder:	0	Tpotherck:	0
Tpother:	Not Reported	Pumpbowlde:	Not Reported
Wtpump:	0	Wtbailer:	0
Wtjetted:	0	Wtestimate:	0
Welltestyi:	Not Reported	Welltestdr:	Not Reported
Welltesthr:	Not Reported	Watqualund:	0
Watqualu 1:	0	Watertype:	Not Reported
Stratdepth:	Not Reported	Chemanaly:	0
Chemanaln:	0	Undnatural:	0
Untype:	Not Reported	Undhydro:	0
Undhaz:	0	Undotherck:	0
Undother:	Not Reported		
Undcertify:	0	Compname:	Best Drilling Services, Inc.
Drllicno:	5036		
Compstreet:	P.O. Box 845	Compcity:	Friendswood
Compstate:	TX	Compzip:	77549
Drillernam:	Alfredo Palacios	Traineenam:	Not Reported
Tnum:	Not Reported		
Comments:	Project No.: 04020-107-D300		
Confidenti:	0	Letterrecv:	Not Reported
Deleted:	0	Insdate:	Not Reported
Site id:	TXMON3000113020		
Latitude:	29.770277		
Longitude:	-95.406388		

Map ID:	110		
Plugtrackn:	61179		
Dateentere:	11-JAN-10	Ownname:	Tronox
Ownstreet:	4525 Washington Ave.	Owncity:	Houston
Ownstate:	TX	Ownzip:	77007
Wellstreet:	Not Reported		
Wellcity:	Houston	Wellzip:	77007
County:	Harris		
Latitude:	294613		
Lat dec:	29.770277		
Longitude:	952423		

GEOCHECK VERSION 2.1
STATE DATABASE WELL INFORMATION

Long dec:	-95.406388		
Brmod:	Not Reported		
Gn:	65139		
Gn1:	65	Gn75:	13
Gn25:	9	Ownwellno:	MW-9
Typewater:	0	Typemon:	1
Typeinj:	0	Typedw:	0
Histdrille:	Calistro Campozano	Histdrllic:	56591
Histdatedr:	20-AUG-08	Histtracki:	160924
Histdiamin:	2	Histdepth:	30
Plugdate:	01-DEC-09		
Plugmeth:	No Data		
Plugopname:	L. Bruce Milton		
Plugoplic:	4926		
Plugmeth1:	1	Plugmeth2:	0
Plugmeth3:	0	Plugmeth4:	0
Plugmethot:	0	Plugvar:	Not Reported
Cdiam1:	Not Reported	Cfrom1:	Not Reported
Cto1:	Not Reported	Cdiam2:	Not Reported
Cfrom2:	Not Reported	Cto2:	Not Reported
Cdiam3:	Not Reported	Cfrom3:	Not Reported
Cto3:	Not Reported	Cbfrom1:	0
Cbto1:	30	Cbsacks1:	1.5 cement bentonite grou
Cbfrom2:	Not Reported	Cbto2:	Not Reported
Cbsacks2:	Not Reported	Cbfrom3:	Not Reported
Cbto3:	Not Reported	Cbsacks3:	Not Reported
Cbfrom4:	Not Reported	Cbto4:	Not Reported
Cbsacks4:	Not Reported	Cbfrom5:	Not Reported
Cbto5:	Not Reported	Cbsacks5:	Not Reported
Compname:	Best Drilling Services, Inc.	Compstreet:	P.O. Box 845
Compcity:	Friendswood	Compstate:	TX
Compzip:	77549	Nameassig:	L. Bruce Milton
Traineenam:	Not Reported	Tnum:	Not Reported
Deleted:	0	Site id:	TXPLU3000060139

Map ID:	110		
Plugtrackn:	61173		
Dateentere:	11-JAN-10	Ownname:	Tronox
Ownstreet:	4525 Washington Ave.	Owncity:	Houston
Ownstate:	TX	Ownzip:	77007
Wellstreet:	Not Reported		
Wellcity:	Houston	Wellzip:	77007
County:	Harris		
Latitude:	294613		
Lat dec:	29.770277		
Longitude:	952423		
Long dec:	-95.406388		
Brmod:	Not Reported		
Gn:	65139		
Gn1:	65	Gn75:	13
Gn25:	9	Ownwellno:	MW-3
Typewater:	0	Typemon:	1
Typeinj:	0	Typedw:	0
Histdrille:	Alfredo Palacios	Histdrllic:	5036
Histdatedr:	10-APR-07	Histtracki:	114634
Histdiamin:	2	Histdepth:	30

Plugdate:	01-DEC-09		
Plugmeth:	No Data		
Plugopname:	L. Bruce Milton		
Plugoplic:	4926		
Plugmeth1:	1	Plugmeth2:	0
Plugmeth3:	0	Plugmeth4:	0
Plugmethot:	0	Plugvar:	Not Reported
Cdiam1:	Not Reported	Cfrom1:	Not Reported
Cto1:	Not Reported	Cdiam2:	Not Reported
Cfrom2:	Not Reported	Cto2:	Not Reported
Cdiam3:	Not Reported	Cfrom3:	Not Reported
Cto3:	Not Reported	Cbfrom1:	0
Cbto1:	30	Cbsacks1:	1.5 cement bentonite grou
Cbfrom2:	Not Reported	Cbto2:	Not Reported
Cbsacks2:	Not Reported	Cbfrom3:	Not Reported
Cbto3:	Not Reported	Cbsacks3:	Not Reported
Cbfrom4:	Not Reported	Cbto4:	Not Reported
Cbsacks4:	Not Reported	Cbfrom5:	Not Reported
Cbto5:	Not Reported	Cbsacks5:	Not Reported
Compname:	Best Drilling Services, Inc.	Compstreet:	P.O. Box 845
Compcity:	Friendswood	Compstate:	TX
Compzip:	77549	Nameassig:	L. Bruce Milton
Traineenam:	Not Reported	Tnum:	Not Reported
Deleted:	0	Site id:	TXPLU3000060133

Map ID:	110		
Plugtrackn:	61174		
Dateentere:	11-JAN-10	Ownname:	Tronox
Ownstreet:	4525 Washington Ave.	Owncity:	Houston
Ownstate:	TX	Ownzip:	77007
Wellstreet:	Not Reported		
Wellcity:	Houston	Wellzip:	77007
County:	Harris		
Latitude:	294613		
Lat dec:	29.770277		
Longitude:	952423		
Long dec:	-95.406388		
Brmod:	Not Reported		
Gn:	65139		
Gn1:	65	Gn75:	13
Gn25:	9	Ownwellno:	MW-4
Typewater:	0	Typemon:	1
Typeinj:	0	Typedw:	0
Histdrille:	Alfredo Palacios	Histdrllic:	5036
Histdatedr:	11-APR-07	Histtracki:	114636
Histdiamin:	2	Histdepth:	30
Plugdate:	01-DEC-09		
Plugmeth:	No Data		
Plugopname:	L. Bruce Milton		
Plugoplic:	4926		
Plugmeth1:	1	Plugmeth2:	0
Plugmeth3:	0	Plugmeth4:	0
Plugmethot:	0	Plugvar:	Not Reported
Cdiam1:	Not Reported	Cfrom1:	Not Reported
Cto1:	Not Reported	Cdiam2:	Not Reported
Cfrom2:	Not Reported	Cto2:	Not Reported

Cdiam3:	Not Reported	Cfrom3:	Not Reported
Cto3:	Not Reported	Cbfrom1:	0
Cbto1:	30	Cbsacks1:	1.5 cement bentonite grou
Cbfrom2:	Not Reported	Cbto2:	Not Reported
Cbsacks2:	Not Reported	Cbfrom3:	Not Reported
Cbto3:	Not Reported	Cbsacks3:	Not Reported
Cbfrom4:	Not Reported	Cbto4:	Not Reported
Cbsacks4:	Not Reported	Cbfrom5:	Not Reported
Cbto5:	Not Reported	Cbsacks5:	Not Reported
Compname:	Best Drilling Services, Inc.	Compstreet:	P.O. Box 845
Compcity:	Friendswood	Compstate:	TX
Compzip:	77549	Nameassig:	L. Bruce Milton
Traineenam:	Not Reported	Tnum:	Not Reported
Deleted:	0	Site id:	TXPLU3000060134

Map ID:	110		
Plugtrackn:	61171		
Dateentere:	11-JAN-10	Ownname:	Tronox
Ownstreet:	4525 Washington Ave.	Owncity:	Houston
Ownstate:	TX	Ownzip:	77007
Wellstreet:	Not Reported		
Wellcity:	Houston	Wellzip:	77007
County:	Harris		
Latitude:	294613		
Lat dec:	29.770277		
Longitude:	952423		
Long dec:	-95.406388		
Brmod:	Not Reported		
Gn:	65139		
Gn1:	65	Gn75:	13
Gn25:	9	Ownwellno:	MW-1
Typewater:	0	Typemon:	1
Typeinj:	0	Typedw:	0
Histdrille:	Alfredo Palacios	Histdrllic:	5036
Histdatedr:	11-APR-07	Histtracki:	114632
Histdiamin:	2	Histdepth:	30
Plugdate:	01-DEC-09		
Plugmeth:	No Data		
Plugopname:	L. Bruce Milton		
Plugoplic:	4926		
Plugmeth1:	1	Plugmeth2:	0
Plugmeth3:	0	Plugmeth4:	0
Plugmethot:	0	Plugvar:	Not Reported
Cdiam1:	Not Reported	Cfrom1:	Not Reported
Cto1:	Not Reported	Cdiam2:	Not Reported
Cfrom2:	Not Reported	Cto2:	Not Reported
Cdiam3:	Not Reported	Cfrom3:	Not Reported
Cto3:	Not Reported	Cbfrom1:	0
Cbto1:	30	Cbsacks1:	5 cement bentonite grout
Cbfrom2:	Not Reported	Cbto2:	Not Reported
Cbsacks2:	Not Reported	Cbfrom3:	Not Reported
Cbto3:	Not Reported	Cbsacks3:	Not Reported
Cbfrom4:	Not Reported	Cbto4:	Not Reported
Cbsacks4:	Not Reported	Cbfrom5:	Not Reported
Cbto5:	Not Reported	Cbsacks5:	Not Reported
Compname:	Best Drilling Services, Inc.	Compstreet:	P.O. Box 845

Compcity:	Friendswood	Compstate:	TX
Compzip:	77549	Nameassig:	L. Bruce Milton
Traineenam:	Not Reported	Tnum:	Not Reported
Deleted:	0	Site id:	TXPLU3000060131

Map ID:	110		
Plugtrackn:	61172		
Dateentere:	11-JAN-10	Ownname:	Tronox
Ownstreet:	4525 Washington Ave.	Owncity:	Houston
Ownstate:	TX	Ownzip:	77007
Wellstreet:	Not Reported		
Wellcity:	Houston	Wellzip:	77007
County:	Harris		
Latitude:	294613		
Lat dec:	29.770277		
Longitude:	952423		
Long dec:	-95.406388		
Brmod:	Not Reported		
Gn:	65139		
Gn1:	65	Gn75:	13
Gn25:	9	Ownwellno:	MW-2
Typewater:	0	Typemon:	1
Typeinj:	0	Typedw:	0
Histdrille:	Alfredo Palacios	Histdrllic:	5036
Histdatedr:	10-APR-07	Histtracki:	114633
Histdiamin:	2	Histdepth:	32
Plugdate:	01-DEC-09		
Plugmeth:	No Data		
Plugopname:	L. Bruce Milton		
Plugoplic:	4926		
Plugmeth1:	1	Plugmeth2:	0
Plugmeth3:	0	Plugmeth4:	0
Plugmethot:	0	Plugvar:	Not Reported
Cdiam1:	Not Reported	Cfrom1:	Not Reported
Cto1:	Not Reported	Cdiam2:	Not Reported
Cfrom2:	Not Reported	Cto2:	Not Reported
Cdiam3:	Not Reported	Cfrom3:	Not Reported
Cto3:	Not Reported	Cbfrom1:	0
Cbto1:	32	Cbsacks1:	1.5 cement bentonite grou
Cbfrom2:	Not Reported	Cbto2:	Not Reported
Cbsacks2:	Not Reported	Cbfrom3:	Not Reported
Cbto3:	Not Reported	Cbsacks3:	Not Reported
Cbfrom4:	Not Reported	Cbto4:	Not Reported
Cbsacks4:	Not Reported	Cbfrom5:	Not Reported
Cbto5:	Not Reported	Cbsacks5:	Not Reported
Compname:	Best Drilling Services, Inc.	Compstreet:	P.O. Box 845
Compcity:	Friendswood	Compstate:	TX
Compzip:	77549	Nameassig:	L. Bruce Milton
Traineenam:	Not Reported	Tnum:	Not Reported
Deleted:	0	Site id:	TXPLU3000060132

GEOCHECK VERSION 2.1
STATE DATABASE WELL INFORMATION

Map ID:	110		
Plugtrackn:	61177		
Dateentere:	11-JAN-10	Ownname:	Tronox
Ownstreet:	4525 Washington Ave.	Owncity:	Houston
Ownstate:	TX	Ownzip:	77007
Wellstreet:	Not Reported		
Wellcity:	Houston	Wellzip:	77007
County:	Harris		
Latitude:	294613		
Lat dec:	29.770277		
Longitude:	952423		
Long dec:	-95.406388		
Brmod:	Not Reported		
Gn:	65139		
Gn1:	65	Gn75:	13
Gn25:	9	Ownwellno:	MW-7
Typewater:	0	Typemon:	1
Typeinj:	0	Typedw:	0
Histdrille:	Calistro Campozano	Histdrllic:	56591
Histdatedr:	21-AUG-08	Histtracki:	160921
Histdiamin:	2	Histdepth:	27
Plugdate:	01-DEC-09		
Plugmeth:	No Data		
Plugopname:	L. Bruce Milton		
Plugoplic:	4926		
Plugmeth1:	1	Plugmeth2:	0
Plugmeth3:	0	Plugmeth4:	0
Plugmethot:	0	Plugvar:	Not Reported
Cdiam1:	Not Reported	Cfrom1:	Not Reported
Cto1:	Not Reported	Cdiam2:	Not Reported
Cfrom2:	Not Reported	Cto2:	Not Reported
Cdiam3:	Not Reported	Cfrom3:	Not Reported
Cto3:	Not Reported	Cbfrom1:	0
Cbto1:	27	Cbsacks1:	.5 cement bentonite grout
Cbfrom2:	Not Reported	Cbto2:	Not Reported
Cbsacks2:	Not Reported	Cbfrom3:	Not Reported
Cbto3:	Not Reported	Cbsacks3:	Not Reported
Cbfrom4:	Not Reported	Cbto4:	Not Reported
Cbsacks4:	Not Reported	Cbfrom5:	Not Reported
Cbto5:	Not Reported	Cbsacks5:	Not Reported
Compname:	Best Drilling Services, Inc.	Compstreet:	P.O. Box 845
Compcity:	Friendswood	Compstate:	TX
Compzip:	77549	Nameassig:	L. Bruce Milton
Traineenam:	Not Reported	Tnum:	Not Reported
Deleted:	0	Site id:	TXPLU3000060137

Map ID:	110		
Plugtrackn:	61178		
Dateentere:	11-JAN-10	Ownname:	Tronox
Ownstreet:	4525 Washington Ave.	Owncity:	Houston
Ownstate:	TX	Ownzip:	77007
Wellstreet:	Not Reported		
Wellcity:	Houston	Wellzip:	77007
County:	Harris		
Latitude:	294613		
Lat dec:	29.770277		
Longitude:	952423		

Long dec:	-95.406388		
Brmod:	Not Reported		
Gn:	65139		
Gn1:	65	Gn75:	13
Gn25:	9	Ownwellno:	MW-8
Typewater:	0	Typemon:	1
Typeinj:	0	Typedw:	0
Histdrille:	Calistro Campozano	Histdrllic:	56591
Histdatedr:	21-AUG-08	Histtracki:	160922
Histdiamin:	2	Histdepth:	25
Plugdate:	01-DEC-09		
Plugmeth:	No Data		
Plugopname:	L. Bruce Milton		
Plugoplic:	4926		
Plugmeth1:	1	Plugmeth2:	0
Plugmeth3:	0	Plugmeth4:	0
Plugmethot:	0	Plugvar:	Not Reported
Cdiam1:	Not Reported	Cfrom1:	Not Reported
Cto1:	Not Reported	Cdiam2:	Not Reported
Cfrom2:	Not Reported	Cto2:	Not Reported
Cdiam3:	Not Reported	Cfrom3:	Not Reported
Cto3:	Not Reported	Cbfrom1:	0
Cbto1:	25	Cbsacks1:	.5 cement bentonite grout
Cbfrom2:	Not Reported	Cbto2:	Not Reported
Cbsacks2:	Not Reported	Cbfrom3:	Not Reported
Cbto3:	Not Reported	Cbsacks3:	Not Reported
Cbfrom4:	Not Reported	Cbto4:	Not Reported
Cbsacks4:	Not Reported	Cbfrom5:	Not Reported
Cbto5:	Not Reported	Cbsacks5:	Not Reported
Compname:	Best Drilling Services, Inc.	Compstreet:	P.O. Box 845
Compcity:	Friendswood	Compstate:	TX
Compzip:	77549	Nameassig:	L. Bruce Milton
Traineenam:	Not Reported	Tnum:	Not Reported
Deleted:	0	Site id:	TXPLU3000060138

Map ID:	110		
Plugtrackn:	61175		
Dateentere:	11-JAN-10	Ownname:	Tronox
Ownstreet:	4525 Washington Ave.	Owncity:	Houston
Ownstate:	TX	Ownzip:	77007
Wellstreet:	Not Reported		
Wellcity:	Houston	Wellzip:	77007
County:	Harris		
Latitude:	294613		
Lat dec:	29.770277		
Longitude:	952423		
Long dec:	-95.406388		
Brmod:	Not Reported		
Gn:	65139		
Gn1:	65	Gn75:	13
Gn25:	9	Ownwellno:	MW-5
Typewater:	0	Typemon:	1
Typeinj:	0	Typedw:	0
Histdrille:	Alfredo Palacios	Histdrllic:	5036
Histdatedr:	10-APR-07	Histtracki:	114637
Histdiamin:	2	Histdepth:	34

Plugdate:	01-DEC-09		
Plugmeth:	No Data		
Plugopname:	L. Bruce Milton		
Plugoplic:	4926		
Plugmeth1:	1	Plugmeth2:	0
Plugmeth3:	0	Plugmeth4:	0
Plugmethot:	0	Plugvar:	Not Reported
Cdiam1:	Not Reported	Cfrom1:	Not Reported
Cto1:	Not Reported	Cdiam2:	Not Reported
Cfrom2:	Not Reported	Cto2:	Not Reported
Cdiam3:	Not Reported	Cfrom3:	Not Reported
Cto3:	Not Reported	Cbfrom1:	0
Cbto1:	34	Cbsacks1:	1.5 cement bentonite grou
Cbfrom2:	Not Reported	Cbto2:	Not Reported
Cbsacks2:	Not Reported	Cbfrom3:	Not Reported
Cbto3:	Not Reported	Cbsacks3:	Not Reported
Cbfrom4:	Not Reported	Cbto4:	Not Reported
Cbsacks4:	Not Reported	Cbfrom5:	Not Reported
Cbto5:	Not Reported	Cbsacks5:	Not Reported
Compname:	Best Drilling Services, Inc.	Compstreet:	P.O. Box 845
Compcity:	Friendswood	Compstate:	TX
Compzip:	77549	Nameassig:	L. Bruce Milton
Traineenam:	Not Reported	Tnum:	Not Reported
Deleted:	0	Site id:	TXPLU3000060135

Map ID:	110		
Plugtrackn:	61176		
Dateentere:	11-JAN-10	Ownname:	Tronox
Ownstreet:	4525 Washington Ave.	Owncity:	Houston
Ownstate:	TX	Ownzip:	77007
Wellstreet:	Not Reported		
Wellcity:	Houston	Wellzip:	77007
County:	Harris		
Latitude:	294613		
Lat dec:	29.770277		
Longitude:	952423		
Long dec:	-95.406388		
Brmod:	Not Reported		
Gn:	65139		
Gn1:	65	Gn75:	13
Gn25:	9	Ownwellno:	MW-6
Typewater:	0	Typemon:	1
Typeinj:	0	Typedw:	0
Histdrille:	Alfredo Palacios	Histdrllic:	5036
Histdatedr:	11-APR-07	Histtracki:	114638
Histdiamin:	2	Histdepth:	30
Plugdate:	01-DEC-09		
Plugmeth:	No Data		
Plugopname:	L. Bruce Milton		
Plugoplic:	4926		
Plugmeth1:	1	Plugmeth2:	0
Plugmeth3:	0	Plugmeth4:	0
Plugmethot:	0	Plugvar:	Not Reported
Cdiam1:	Not Reported	Cfrom1:	Not Reported
Cto1:	Not Reported	Cdiam2:	Not Reported
Cfrom2:	Not Reported	Cto2:	Not Reported

Cdiam3:	Not Reported	Cfrom3:	Not Reported
Cto3:	Not Reported	Cbfrom1:	0
Cbto1:	30	Cbsacks1:	1.5 cement bentonite grou
Cbfrom2:	Not Reported	Cbto2:	Not Reported
Cbsacks2:	Not Reported	Cbfrom3:	Not Reported
Cbto3:	Not Reported	Cbsacks3:	Not Reported
Cbfrom4:	Not Reported	Cbto4:	Not Reported
Cbsacks4:	Not Reported	Cbfrom5:	Not Reported
Cbto5:	Not Reported	Cbsacks5:	Not Reported
Compname:	Best Drilling Services, Inc.	Compstreet:	P.O. Box 845
Compcity:	Friendswood	Compstate:	TX
Compzip:	77549	Nameassig:	L. Bruce Milton
Traineenam:	Not Reported	Tnum:	Not Reported
Deleted:	0	Site id:	TXPLU3000060136

Map ID:	105		
Dateentere:	07-OCT-09	Ownname:	Senterra Real Estate Group
Ownstreet:	12 Greenway Plaza, Suite 1400		
Owncity:	Houston	Ownstate:	TX
Ownzip:	77046	County:	Harris
Wellstreet:	4601 Washington Ave.		
Wellcity:	Houston	Wellzip:	Not Reported
Own:	MW-3		
Lat dec:	29.769999		
Long dec:	-95.408333		
Elev:	0		
Brandmodel:	Magellan GPS		
Gn:	65139		
Gn1:	65	Gn75:	13
Gn25:	9	Twn:	1
Twd:	0	Twr:	0
Twrp:	0	Twrg:	0
Um:	1	Ue:	0
Ud:	0	Uin:	0
Uir:	0	Ug:	0
Uij:	0	Up:	0
Udw:	0	Ut:	0
Us:	0	Uf:	0
Pby:	0	Pbn:	0
Datestart:	27-MAY-09	Datecomp:	27-MAY-09
Dia1:	8	Dia1to:	30
Dia2:	Not Reported	Dia2from:	Not Reported
Dia2to:	Not Reported	Dia3:	Not Reported
Dia3from:	Not Reported	Dia3to:	Not Reported
Dmdriven:	0	Dmairrotar:	0
Dmmudrotar:	0	Dmbored:	0
Dmairham:	0	Dmcabletoo:	0
Dmjetted:	0	Dmhollowst:	1
Dmrevcirc:	0	Dmotherck:	0
Dmother:	Not Reported	Bco:	0
Bcs:	0	Bcg:	0
Bcgs:	Not Reported	Bcu:	0
Bcoc:	1	Bcot:	20/40 sand
Gpf:	Not Reported	Gpt:	Not Reported
Cemfrom1:	30	Cemto1:	18
Nosacks1:	7,sand	Cemfrom2:	18

GEOCHECK VERSION 2.1
STATE DATABASE WELL INFORMATION

Cemto2:	16	Nosacks2:	1,bent. chips
Cemfrom3:	16	Cemto3:	0
Nosacks3:	2.5 cement	Cementmeth:	grout pump
Cementby:	MEDI	Ds:	Not Reported
Dpl:	Not Reported	Dsv:	Not Reported
Appvar:	Not Reported	Scs:	1
Scsv:	0	Scp:	0
Sca:	0	Watlev:	Not Reported
Watlevdate:	Not Reported	Artflow:	Not Reported
Wellplug48:	0	Tpturbine:	0
Tpjet:	0	Tpsubmersi:	0
Tpcylinder:	0	Tpotherck:	0
Tpother:	Not Reported	Pumpbowlde:	Not Reported
Wtpump:	0	Wtbailer:	0
Wtjetted:	0	Wtestimate:	0
Welltestyi:	Not Reported	Welltestdr:	Not Reported
Welltesthr:	Not Reported	Watqualund:	0
Watqualu 1:	0	Watertype:	Not Reported
Stratdepth:	Not Reported	Chemanaly:	0
Chemanaln:	0	Undnatural:	0
Untype:	Not Reported	Undhydro:	0
Undhaz:	0	Undotherck:	0
Undother:	Not Reported		
Undcertify:	0	Compname:	Mathers Environmental Drilling Inc.
Drllicno:	4850		
Compstreet:	12243 B. FM 529	Compcity:	Houston
Compstate:	TX	Compzip:	77041
Drillernam:	Patrick Stephens	Traineenam:	Not Reported
Tnum:	Not Reported		
Comments:	Not Reported		
Confidenti:	0	Letterrecv:	Not Reported
Deleted:	0	Insdate:	Not Reported
Site id:	TXMON3000192941		
Latitude:	29.769999		
Longitude:	-95.408333		

Map ID:	105		
Dateentere:	07-OCT-09	Ownname:	Senterra Real Estate Group
Ownstreet:	12 Greenway Plaza, Suite 1400		
Owncity:	Houston	Ownstate:	TX
Ownzip:	77046	County:	Harris
Wellstreet:	4601 Washington Ave.		
Wellcity:	Houston	Wellzip:	Not Reported
Own:	MW-2		
Lat dec:	29.769999		
Long dec:	-95.408333		
Elev:	0		
Brandmodel:	Magellan GPS		
Gn:	65139		
Gn1:	65	Gn75:	13
Gn25:	9	Twn:	1
Twd:	0	Twr:	0
Twrp:	0	Twrg:	0
Um:	1	Ue:	0
Ud:	0	Uin:	0
Uir:	0	Ug:	0
Uij:	0	Up:	0

GEOCHECK VERSION 2.1
STATE DATABASE WELL INFORMATION

Udw:	0	Ut:	0
Us:	0	Uf:	0
Pby:	0	Pbn:	0
Datestart:	27-MAY-09	Datecomp:	27-MAY-09
Dia1:	8	Dia1to:	30
Dia2:	Not Reported	Dia2from:	Not Reported
Dia2to:	Not Reported	Dia3:	Not Reported
Dia3from:	Not Reported	Dia3to:	Not Reported
Dmdriven:	0	Dmairrotar:	0
Dmmudrotar:	0	Dmbored:	0
Dmairham:	0	Dmcabletoo:	0
Dmjetted:	0	Dmhollowst:	1
Dmrevcirc:	0	Dmotherck:	0
Dmother:	Not Reported	Bco:	0
Bcs:	0	Bcg:	0
Bcgs:	Not Reported	Bcu:	0
Bcoc:	1	Bcot:	20/40 sand
Gpf:	Not Reported	Gpt:	Not Reported
Cemfrom1:	30	Cemto1:	18
Nosacks1:	7,sand	Cemfrom2:	18
Cemto2:	16	Nosacks2:	1,bent. chips
Cemfrom3:	16	Cemto3:	0
Nosacks3:	2.5 cement	Cementmeth:	grout pump
Cementby:	MEDI	Ds:	Not Reported
Dpl:	Not Reported	Dsv:	Not Reported
Appvar:	Not Reported	Scs:	1
Scsv:	0	Scp:	0
Sca:	0	Watlev:	Not Reported
Watlevdate:	Not Reported	Artflow:	Not Reported
Wellplug48:	0	Tpturbine:	0
Tpjet:	0	Tpsubmersi:	0
Tpcylinder:	0	Tpotherck:	0
Tpother:	Not Reported	Pumpbowlde:	Not Reported
Wtpump:	0	Wtbailer:	0
Wtjetted:	0	Wtestimate:	0
Welltestyi:	Not Reported	Welltestdr:	Not Reported
Welltesthr:	Not Reported	Watqualund:	0
Watqualu 1:	0	Watertype:	Not Reported
Stratdepth:	Not Reported	Chemanaly:	0
Chemanaln:	0	Undnatural:	0
Untype:	Not Reported	Undhydro:	0
Undhaz:	0	Undotherck:	0
Undother:	Not Reported		
Undcertify:	0	Compname:	Mathers Environmental Drilling Inc.
Drllicno:	4850		
Compstreet:	12243 B. FM 529	Compcity:	Houston
Compstate:	TX	Compzip:	77041
Drillernam:	Patrick Stephens	Traineenam:	Not Reported
Tnum:	Not Reported		
Comments:	Not Reported		
Confidenti:	0	Letterrecv:	Not Reported
Deleted:	0	Insdate:	Not Reported
Site id:	TXMON3000192939		
Latitude:	29.769999		
Longitude:	-95.408333		

GEOCHECK VERSION 2.1
STATE DATABASE WELL INFORMATION

Map ID:	105		
Dateentere:	07-OCT-09	Ownname:	Senterra Real Estate Group
Ownstreet:	12 Greenway Plaza, Suite 1400		
Owncity:	Houston	Ownstate:	TX
Ownzip:	77046	County:	Harris
Wellstreet:	4601 Washington Ave.		
Wellcity:	Houston	Wellzip:	Not Reported
Own:	MW-1		
Lat dec:	29.769999		
Long dec:	-95.408333		
Elev:	0		
Brandmodel:	Magellan GPS		
Gn:	65139		
Gn1:	65	Gn75:	13
Gn25:	9	Twn:	1
Twd:	0	Twr:	0
Twrp:	0	Twrg:	0
Um:	1	Ue:	0
Ud:	0	Uin:	0
Uir:	0	Ug:	0
Uij:	0	Up:	0
Udw:	0	Ut:	0
Us:	0	Uf:	0
Pby:	0	Pbn:	0
Datestart:	27-MAY-09	Datecomp:	27-MAY-09
Dia1:	8	Dia1to:	30
Dia2:	Not Reported	Dia2from:	Not Reported
Dia2to:	Not Reported	Dia3:	Not Reported
Dia3from:	Not Reported	Dia3to:	Not Reported
Dmdriven:	0	Dmairrotar:	0
Dmmudrotar:	0	Dmbored:	0
Dmairham:	0	Dmcabletoo:	0
Dmjetted:	0	Dmhollowst:	1
Dmrevcirc:	0	Dmotherck:	0
Dmother:	Not Reported	Bco:	0
Bcs:	0	Bcg:	0
Bcgs:	Not Reported	Bcu:	0
Bcoc:	1	Bcot:	20/40 sand
Gpf:	Not Reported	Gpt:	Not Reported
Cemfrom1:	30	Cemto1:	18
Nosacks1:	7,sand	Cemfrom2:	18
Cemto2:	16	Nosacks2:	1,bent. chips
Cemfrom3:	16	Cemto3:	0
Nosacks3:	2.5 cement	Cementmeth:	grout pump
Cementby:	MEDI	Ds:	Not Reported
Dpl:	Not Reported	Dsv:	Not Reported
Appvar:	Not Reported	Scs:	1
Scsv:	0	Scp:	0
Sca:	0	Watlev:	Not Reported
Watlevdate:	Not Reported	Artflow:	Not Reported
Wellplug48:	0	Tpturbine:	0
Tpjet:	0	Tpsubmersi:	0
Tpcylinder:	0	Tpotherck:	0
Tpother:	Not Reported	Pumpbowlde:	Not Reported
Wtpump:	0	Wtbailer:	0
Wtjetted:	0	Wtestimate:	0
Welltestyi:	Not Reported	Welltestdr:	Not Reported
Welltesthr:	Not Reported	Watqualund:	0
Watqualu 1:	0	Watertype:	Not Reported
Stratdepth:	Not Reported	Chemanaly:	0
Chemanaln:	0	Undnatural:	0

GEOCHECK VERSION 2.1
STATE DATABASE WELL INFORMATION

Untype:	Not Reported	Undhydro:	0
Undhaz:	0	Undotherck:	0
Undother:	Not Reported		
Undcertify:	0	Compname:	Mathers Environmental Drilling Inc.
Drllicno:	4850		
Compstreet:	12243 B. FM 529	Compcity:	Houston
Compstate:	TX	Compzip:	77041
Drillernam:	Patrick Stephens	Traineenam:	Not Reported
Tnum:	Not Reported		
Comments:	Not Reported		
Confidenti:	0	Letterrecv:	Not Reported
Deleted:	0	Insdate:	Not Reported
Site id:	TXMON3000192938		
Latitude:	29.769999		
Longitude:	-95.408333		

Map ID:	109		
Dateentere:	04-FEB-03	Ownname:	Trinity Industries
Ownstreet:	3910 Washington Ave		
Owncity:	Houston	Ownstate:	TX
Ownzip:	77007	County:	Harris
Wellstreet:	3910 Washington Ave		
Wellcity:	Houston	Wellzip:	77007
Own:	MW-2		
Lat dec:	29.769999		
Long dec:	-95.399444		
Elev:	0		
Brandmodel:	Not Reported		
Gn:	65139		
Gn1:	65	Gn75:	13
Gn25:	9	Twn:	1
Twd:	0	Twr:	0
Twrp:	0	Twrg:	0
Um:	1	Ue:	0
Ud:	0	Uin:	0
Uir:	0	Ug:	0
Uij:	0	Up:	0
Udw:	0	Ut:	0
Us:	0	Uf:	0
Pby:	0	Pbn:	0
Datestart:	17-JAN-03	Datecomp:	17-JAN-03
Dia1:	8.5	Dia1to:	48
Dia2:	Not Reported	Dia2from:	Not Reported
Dia2to:	Not Reported	Dia3:	Not Reported
Dia3from:	Not Reported	Dia3to:	Not Reported
Dmdriven:	0	Dmairrotar:	0
Dmmudrotar:	0	Dmbored:	0
Dmairham:	0	Dmcabletoo:	0
Dmjetted:	0	Dmhollowst:	1
Dmrevcirc:	0	Dmotherck:	0
Dmother:	Not Reported	Bco:	0
Bcs:	0	Bcg:	1
Bcgs:	Not Reported	Bcu:	0
Bcoc:	0	Bcot:	Not Reported
Gpf:	36	Gpt:	48
Cemfrom1:	0	Cemto1:	34
Nosacks1:	4	Cemfrom2:	Not Reported

GEOCHECK VERSION 2.1
STATE DATABASE WELL INFORMATION

Cemto2:	Not Reported	Nosacks2:	Not Reported
Cemfrom3:	Not Reported	Cemto3:	Not Reported
Nosacks3:	Not Reported	Cementmeth:	Tremmie
Cementby:	CCI EnviroDrilling	Ds:	Not Reported
Dpl:	Not Reported	Dsv:	Not Reported
Appvar:	Not Reported	Scs:	1
Scsv:	0	Scp:	0
Sca:	0	Watlev:	Not Reported
Watlevdate:	Not Reported	Artflow:	Not Reported
Wellplug48:	0	Tpturbine:	0
Tpjet:	0	Tpsubmersi:	0
Tpcylinder:	0	Tpotherck:	0
Tpother:	Not Reported	Pumpbowlde:	Not Reported
Wtpump:	0	Wtbailer:	0
Wtjetted:	0	Wtestimate:	0
Welltestyi:	Not Reported	Welltestdr:	Not Reported
Welltesthr:	Not Reported	Watqualund:	0
Watqualu 1:	0	Watertype:	Not Reported
Stratdepth:	Not Reported	Chemanaly:	0
Chemanaln:	0	Undnatural:	0
Untype:	Not Reported	Undhydro:	0
Undhaz:	0	Undotherck:	0
Undother:	Not Reported		
Undcertify:	0	Compname:	CCI EnviroDrilling, Inc.
Drllicno:	54672		
Compstreet:	2215 1/2 McAllister	Compcity:	Houston
Compstate:	TX	Compzip:	77092
Drillernam:	Daniel Gonzales	Traineenam:	Not Reported
Tnum:	Not Reported		
Comments:	Not Reported		
Confidenti:	0	Letterrecv:	Not Reported
Deleted:	0	Insdate:	Not Reported
Site id:	TXMON3000015953		
Latitude:	29.769999		
Longitude:	-95.399444		

Map ID:	109		
Dateentere:	04-FEB-03	Ownname:	Trinity Industries
Ownstreet:	3910 Washington Ave		
Owncity:	Houston	Ownstate:	TX
Ownzip:	77007	County:	Harris
Wellstreet:	3910 Washington Ave		
Wellcity:	Houston	Wellzip:	77007
Own:	MW-1		
Lat dec:	29.769999		
Long dec:	-95.399444		
Elev:	0		
Brandmodel:	Not Reported		
Gn:	65139		
Gn1:	65	Gn75:	13
Gn25:	9	Twn:	1
Twd:	0	Twr:	0
Twrp:	0	Twrg:	0
Um:	1	Ue:	0
Ud:	0	Uin:	0
Uir:	0	Ug:	0
Uij:	0	Up:	0

GEOCHECK VERSION 2.1
STATE DATABASE WELL INFORMATION

Udw:	0	Ut:	0
Us:	0	Uf:	0
Pby:	0	Pbn:	0
Datestart:	17-JAN-03	Datecomp:	17-JAN-03
Dia1:	8.5	Dia1to:	48
Dia2:	Not Reported	Dia2from:	Not Reported
Dia2to:	Not Reported	Dia3:	Not Reported
Dia3from:	Not Reported	Dia3to:	Not Reported
Dmdriven:	0	Dmairrotar:	0
Dmmudrotar:	0	Dmbored:	0
Dmairham:	0	Dmcabletoo:	0
Dmjetted:	0	Dmhollowst:	1
Dmrevcirc:	0	Dmotherck:	0
Dmother:	Not Reported	Bco:	0
Bcs:	0	Bcg:	1
Bcgs:	Not Reported	Bcu:	0
Bcoc:	0	Bcot:	Not Reported
Gpf:	36	Gpt:	48
Cemfrom1:	0	Cemto1:	34
Nosacks1:	4	Cemfrom2:	Not Reported
Cemto2:	Not Reported	Nosacks2:	Not Reported
Cemfrom3:	Not Reported	Cemto3:	Not Reported
Nosacks3:	Not Reported	Cementmeth:	Tremmie
Cementby:	CCI EnviroDrilling	Ds:	Not Reported
Dpl:	Not Reported	Dsv:	Not Reported
Appvar:	Not Reported	Scs:	1
Scsv:	0	Scp:	0
Sca:	0	Watlev:	Not Reported
Watlevdate:	Not Reported	Artflow:	Not Reported
Wellplug48:	0	Tpturbine:	0
Tpjet:	0	Tpsubmersi:	0
Tpcylinder:	0	Tpotherck:	0
Tpother:	Not Reported	Pumpbowlde:	Not Reported
Wtpump:	0	Wtbailer:	0
Wtjetted:	0	Wtestimate:	0
Welltestyi:	Not Reported	Welltestdr:	Not Reported
Welltesthr:	Not Reported	Watqualund:	0
Watqualu 1:	0	Watertype:	Not Reported
Stratdepth:	Not Reported	Chemanaly:	0
Chemanaln:	0	Undnatural:	0
Untype:	Not Reported	Undhydro:	0
Undhaz:	0	Undotherck:	0
Undother:	Not Reported		
Undcertify:	0	Compname:	CCI EnviroDrilling, Inc.
Drllicno:	54672		
Compstreet:	2215 1/2 McAllister	Compcity:	Houston
Compstate:	TX	Compzip:	77092
Drillernam:	Daniel Gonzales	Traineenam:	Not Reported
Tnum:	Not Reported		
Comments:	Not Reported		
Confidenti:	0	Letterrecv:	Not Reported
Deleted:	0	Insdate:	Not Reported
Site id:	TXMON3000015949		
Latitude:	29.769999		
Longitude:	-95.399444		

GEOCHECK VERSION 2.1
STATE DATABASE WELL INFORMATION

Map ID:	109		
Dateentere:	04-FEB-03	Ownname:	Trinity Industries
Ownstreet:	3910 Washington Ave		
Owncity:	Houston	Ownstate:	TX
Ownzip:	77007	County:	Harris
Wellstreet:	3910 Washington Ave		
Wellcity:	Houston	Wellzip:	77007
Own:	B-13		
Lat dec:	29.769999		
Long dec:	-95.399444		
Elev:	0		
Brandmodel:	Not Reported		
Gn:	65139		
Gn1:	65	Gn75:	13
Gn25:	9	Twn:	0
Twd:	0	Twr:	0
Twrp:	0	Twrg:	0
Um:	0	Ue:	1
Ud:	0	Uin:	0
Uir:	0	Ug:	0
Uij:	0	Up:	0
Udw:	0	Ut:	0
Us:	0	Uf:	0
Pby:	0	Pbn:	0
Datestart:	16-JAN-03	Datecomp:	16-JAN-03
Dia1:	8.5	Dia1to:	16
Dia2:	Not Reported	Dia2from:	Not Reported
Dia2to:	Not Reported	Dia3:	Not Reported
Dia3from:	Not Reported	Dia3to:	Not Reported
Dmdriven:	0	Dmairrotar:	0
Dmmudrotar:	0	Dmbored:	0
Dmairham:	0	Dmcabletoo:	0
Dmjetted:	0	Dmhollowst:	1
Dmrevcirc:	0	Dmotherck:	0
Dmother:	Not Reported	Bco:	0
Bcs:	0	Bcg:	0
Bcgs:	Not Reported	Bcu:	0
Bcoc:	0	Bcot:	Not Reported
Gpf:	Not Reported	Gpt:	Not Reported
Cemfrom1:	0	Cemto1:	16
Nosacks1:	2	Cemfrom2:	Not Reported
Cemto2:	Not Reported	Nosacks2:	Not Reported
Cemfrom3:	Not Reported	Cemto3:	Not Reported
Nosacks3:	Not Reported	Cementmeth:	Tremmie
Cementby:	CCI EnviroDrilling	Ds:	Not Reported
Dpl:	Not Reported	Dsv:	Not Reported
Appvar:	Not Reported	Scs:	0
Scsv:	0	Scp:	0
Sca:	0	Watlev:	Not Reported
Watlevdate:	Not Reported	Artflow:	Not Reported
Wellplug48:	1	Tpturbine:	0
Tpjet:	0	Tpsubmersi:	0
Tpcylinder:	0	Tpotherck:	0
Tpother:	Not Reported	Pumpbowlde:	Not Reported
Wtpump:	0	Wtbailer:	0
Wtjetted:	0	Wtestimate:	0
Welltestyi:	Not Reported	Welltestdr:	Not Reported
Welltesthr:	Not Reported	Watqualund:	0
Watqualu 1:	0	Watertype:	Not Reported
Stratdepth:	Not Reported	Chemanaly:	0
Chemanaln:	0	Undnatural:	0

GEOCHECK VERSION 2.1
STATE DATABASE WELL INFORMATION

Untype:	Not Reported	Undhydro:	0
Undhaz:	0	Undotherck:	0
Undother:	Not Reported		
Undcertify:	0	Compname:	CCI EnviroDrilling, Inc.
Drllicno:	54672		
Compstreet:	2215 1/2 McAllister	Compcity:	Houston
Compstate:	TX	Compzip:	77092
Drillernam:	Daniel Gonzales	Traineenam:	Not Reported
Tnum:	Not Reported		
Comments:	Not Reported		
Confidenti:	0	Letterrecv:	Not Reported
Deleted:	0	Insdate:	Not Reported
Site id:	TXMON3000015964		
Latitude:	29.769999		
Longitude:	-95.399444		

Map ID:	109		
Dateentere:	04-FEB-03	Ownname:	Trinity Industries
Ownstreet:	3910 Washington Ave		
Owncity:	Houston	Ownstate:	TX
Ownzip:	77007	County:	Harris
Wellstreet:	3910 Washington Ave		
Wellcity:	Houston	Wellzip:	77007
Own:	B-14		
Lat dec:	29.769999		
Long dec:	-95.399444		
Elev:	0		
Brandmodel:	Not Reported		
Gn:	65139		
Gn1:	65	Gn75:	13
Gn25:	9	Twn:	0
Twd:	0	Twr:	0
Twrp:	0	Twrg:	0
Um:	0	Ue:	1
Ud:	0	Uin:	0
Uir:	0	Ug:	0
Uij:	0	Up:	0
Udw:	0	Ut:	0
Us:	0	Uf:	0
Pby:	0	Pbn:	0
Datestart:	16-JAN-03	Datecomp:	16-JAN-03
Dia1:	8.5	Dia1to:	39
Dia2:	Not Reported	Dia2from:	Not Reported
Dia2to:	Not Reported	Dia3:	Not Reported
Dia3from:	Not Reported	Dia3to:	Not Reported
Dmdriven:	0	Dmairrotar:	0
Dmmudrotar:	0	Dmbored:	0
Dmairham:	0	Dmcabletoo:	0
Dmjetted:	0	Dmhollowst:	1
Dmrevcirc:	0	Dmotherck:	0
Dmother:	Not Reported	Bco:	0
Bcs:	0	Bcg:	0
Bcgs:	Not Reported	Bcu:	0
Bcoc:	0	Bcot:	Not Reported
Gpf:	Not Reported	Gpt:	Not Reported
Cemfrom1:	0	Cemto1:	39
Nosacks1:	5	Cemfrom2:	Not Reported

GEOCHECK VERSION 2.1
STATE DATABASE WELL INFORMATION

Cemto2:	Not Reported	Nosacks2:	Not Reported
Cemfrom3:	Not Reported	Cemto3:	Not Reported
Nosacks3:	Not Reported	Cementmeth:	Tremmie
Cementby:	CCI EnviroDrilling	Ds:	Not Reported
Dpl:	Not Reported	Dsv:	Not Reported
Appvar:	Not Reported	Scs:	0
Scsv:	0	Scp:	0
Sca:	0	Watlev:	Not Reported
Watlevdate:	Not Reported	Artflow:	Not Reported
Wellplug48:	1	Tpturbine:	0
Tpjet:	0	Tpsubmersi:	0
Tpcylinder:	0	Tpotherck:	0
Tpother:	Not Reported	Pumpbowlde:	Not Reported
Wtpump:	0	Wtbailer:	0
Wtjetted:	0	Wtestimate:	0
Welltestyi:	Not Reported	Welltestdr:	Not Reported
Welltesthr:	Not Reported	Watqualund:	0
Watqualu 1:	0	Watertype:	Not Reported
Stratdepth:	Not Reported	Chemanaly:	0
Chemanaln:	0	Undnatural:	0
Untype:	Not Reported	Undhydro:	0
Undhaz:	0	Undotherck:	0
Undother:	Not Reported		
Undcertify:	0	Compname:	CCI EnviroDrilling, Inc.
Drllicno:	54672		
Compstreet:	2215 1/2 McAllister	Compcity:	Houston
Compstate:	TX	Compzip:	77092
Drillernam:	Daniel Gonzales	Traineenam:	Not Reported
Tnum:	Not Reported		
Comments:	Not Reported		
Confidenti:	0	Letterrecv:	Not Reported
Deleted:	0	Insdate:	Not Reported
Site id:	TXMON3000015966		
Latitude:	29.769999		
Longitude:	-95.399444		

Map ID:	109		
Dateentere:	04-FEB-03	Ownname:	Trinity Industries
Ownstreet:	3910 Washington Ave		
Owncity:	Houston	Ownstate:	TX
Ownzip:	77007	County:	Harris
Wellstreet:	3910 Washington Ave		
Wellcity:	Houston	Wellzip:	77007
Own:	B-12		
Lat dec:	29.769999		
Long dec:	-95.399444		
Elev:	0		
Brandmodel:	Not Reported		
Gn:	65139		
Gn1:	65	Gn75:	13
Gn25:	9	Twn:	0
Twd:	0	Twr:	0
Twrp:	0	Twrg:	0
Um:	0	Ue:	1
Ud:	0	Uin:	0
Uir:	0	Ug:	0
Uij:	0	Up:	0

GEOCHECK VERSION 2.1
STATE DATABASE WELL INFORMATION

Udw:	0	Ut:	0
Us:	0	Uf:	0
Pby:	0	Pbn:	0
Datestart:	16-JAN-03	Datecomp:	16-JAN-03
Dia1:	8.5	Dia1to:	28
Dia2:	Not Reported	Dia2from:	Not Reported
Dia2to:	Not Reported	Dia3:	Not Reported
Dia3from:	Not Reported	Dia3to:	Not Reported
Dmdriven:	0	Dmairrotar:	0
Dmmudrotar:	0	Dmbored:	0
Dmairham:	0	Dmcabletoo:	0
Dmjetted:	0	Dmhollowst:	1
Dmrevcirc:	0	Dmotherck:	0
Dmother:	Not Reported	Bco:	0
Bcs:	0	Bcg:	0
Bcgs:	Not Reported	Bcu:	0
Bcoc:	0	Bcot:	Not Reported
Gpf:	Not Reported	Gpt:	Not Reported
Cemfrom1:	0	Cemto1:	28
Nosacks1:	4	Cemfrom2:	Not Reported
Cemto2:	Not Reported	Nosacks2:	Not Reported
Cemfrom3:	Not Reported	Cemto3:	Not Reported
Nosacks3:	Not Reported	Cementmeth:	Tremmie
Cementby:	CCI EnviroDrilling	Ds:	Not Reported
Dpl:	Not Reported	Dsv:	Not Reported
Appvar:	Not Reported	Scs:	0
Scsv:	0	Scp:	0
Sca:	0	Watlev:	Not Reported
Watlevdate:	Not Reported	Artflow:	Not Reported
Wellplug48:	1	Tpturbine:	0
Tpjet:	0	Tpsubmersi:	0
Tpcylinder:	0	Tpotherck:	0
Tpother:	Not Reported	Pumpbowlde:	Not Reported
Wtpump:	0	Wtbailer:	0
Wtjetted:	0	Wtestimate:	0
Welltestyi:	Not Reported	Welltestdr:	Not Reported
Welltesthr:	Not Reported	Watqualund:	0
Watqualu 1:	0	Watertype:	Not Reported
Stratdepth:	Not Reported	Chemanaly:	0
Chemanaln:	0	Undnatural:	0
Untype:	Not Reported	Undhydro:	0
Undhaz:	0	Undotherck:	0
Undother:	Not Reported		
Undcertify:	0	Compname:	CCI EnviroDrilling, Inc.
Drllicno:	54672		
Compstreet:	2215 1/2 McAllister	Compcity:	Houston
Compstate:	TX	Compzip:	77092
Drillernam:	Daniel Gonzales	Traineenam:	Not Reported
Tnum:	Not Reported		
Comments:	Not Reported		
Confidenti:	0	Letterrecv:	Not Reported
Deleted:	0	Insdate:	Not Reported
Site id:	TXMON3000015962		
Latitude:	29.769999		
Longitude:	-95.399444		

GEOCHECK VERSION 2.1
STATE DATABASE WELL INFORMATION

Map ID:	109		
Dateentere:	04-FEB-03	Ownname:	Trinity Industries
Ownstreet:	3910 Washington Ave		
Owncity:	Houston	Ownstate:	TX
Ownzip:	77007	County:	Harris
Wellstreet:	3910 Washington Ave		
Wellcity:	Houston	Wellzip:	77007
Own:	MW-3		
Lat dec:	29.769999		
Long dec:	-95.399444		
Elev:	0		
Brandmodel:	Not Reported		
Gn:	65139		
Gn1:	65	Gn75:	13
Gn25:	9	Twn:	1
Twd:	0	Twr:	0
Twrp:	0	Twrg:	0
Um:	1	Ue:	0
Ud:	0	Uin:	0
Uir:	0	Ug:	0
Uij:	0	Up:	0
Udw:	0	Ut:	0
Us:	0	Uf:	0
Pby:	0	Pbn:	0
Datestart:	18-JAN-03	Datecomp:	18-JAN-03
Dia1:	8.5	Dia1to:	35
Dia2:	Not Reported	Dia2from:	Not Reported
Dia2to:	Not Reported	Dia3:	Not Reported
Dia3from:	Not Reported	Dia3to:	Not Reported
Dmdriven:	0	Dmairrotar:	0
Dmmudrotar:	0	Dmbored:	0
Dmairham:	0	Dmcabletoo:	0
Dmjetted:	0	Dmhollowst:	1
Dmrevcirc:	0	Dmotherck:	0
Dmother:	Not Reported	Bco:	0
Bcs:	0	Bcg:	1
Bcgs:	Not Reported	Bcu:	0
Bcoc:	0	Bcot:	Not Reported
Gpf:	23	Gpt:	35
Cemfrom1:	0	Cemto1:	21
Nosacks1:	3	Cemfrom2:	Not Reported
Cemto2:	Not Reported	Nosacks2:	Not Reported
Cemfrom3:	Not Reported	Cemto3:	Not Reported
Nosacks3:	Not Reported	Cementmeth:	Tremmie
Cementby:	CCI EnviroDrilling	Ds:	Not Reported
Dpl:	Not Reported	Dsv:	Not Reported
Appvar:	Not Reported	Scs:	1
Scsv:	0	Scp:	0
Sca:	0	Watlev:	Not Reported
Watlevdate:	Not Reported	Artflow:	Not Reported
Wellplug48:	0	Tpturbine:	0
Tpjet:	0	Tpsubmersi:	0
Tpcylinder:	0	Tpotherck:	0
Tpother:	Not Reported	Pumpbowlde:	Not Reported
Wtpump:	0	Wtbailer:	0
Wtjetted:	0	Wtestimate:	0
Welltestyi:	Not Reported	Welltestdr:	Not Reported
Welltesthr:	Not Reported	Watqualund:	0
Watqualu 1:	0	Watertype:	Not Reported
Stratdepth:	Not Reported	Chemanaly:	0
Chemanaln:	0	Undnatural:	0

GEOCHECK VERSION 2.1
STATE DATABASE WELL INFORMATION

Untype:	Not Reported	Undhydro:	0
Undhaz:	0	Undotherck:	0
Undother:	Not Reported		
Undcertify:	0	Compname:	CCI EnviroDrilling, Inc.
Drllicno:	54672		
Compstreet:	2215 1/2 McAllister	Compcity:	Houston
Compstate:	TX	Compzip:	77092
Drillernam:	Daniel Gonzales	Traineenam:	Not Reported
Tnum:	Not Reported		
Comments:	Not Reported		
Confidenti:	0	Letterrecv:	Not Reported
Deleted:	0	Insdate:	Not Reported
Site id:	TXMON3000015957		
Latitude:	29.769999		
Longitude:	-95.399444		

Map ID:	109		
Dateentere:	04-FEB-03	Ownname:	Trinity Industries
Ownstreet:	3910 Washington Ave		
Owncity:	Houston	Ownstate:	TX
Ownzip:	77007	County:	Harris
Wellstreet:	3910 Washington Ave		
Wellcity:	Houston	Wellzip:	77007
Own:	B-11		
Lat dec:	29.769999		
Long dec:	-95.399444		
Elev:	0		
Brandmodel:	Not Reported		
Gn:	65139		
Gn1:	65	Gn75:	13
Gn25:	9	Twn:	0
Twd:	0	Twr:	0
Twrp:	0	Twrg:	0
Um:	0	Ue:	1
Ud:	0	Uin:	0
Uir:	0	Ug:	0
Uij:	0	Up:	0
Udw:	0	Ut:	0
Us:	0	Uf:	0
Pby:	0	Pbn:	0
Datestart:	16-JAN-03	Datecomp:	16-JAN-03
Dia1:	8.5	Dia1to:	24
Dia2:	Not Reported	Dia2from:	Not Reported
Dia2to:	Not Reported	Dia3:	Not Reported
Dia3from:	Not Reported	Dia3to:	Not Reported
Dmdriven:	0	Dmairrotar:	0
Dmmudrotar:	0	Dmbored:	0
Dmairham:	0	Dmcabletoo:	0
Dmjetted:	0	Dmhollowst:	1
Dmrevcirc:	0	Dmotherck:	0
Dmother:	Not Reported	Bco:	0
Bcs:	0	Bcg:	0
Bcgs:	Not Reported	Bcu:	0
Bcoc:	0	Bcot:	Not Reported
Gpf:	Not Reported	Gpt:	Not Reported
Cemfrom1:	0	Cemto1:	24
Nosacks1:	3	Cemfrom2:	Not Reported

GEOCHECK VERSION 2.1
STATE DATABASE WELL INFORMATION

Cemto2:	Not Reported	Nosacks2:	Not Reported
Cemfrom3:	Not Reported	Cemto3:	Not Reported
Nosacks3:	Not Reported	Cementmeth:	Tremmie
Cementby:	CCI EnviroDrilling	Ds:	Not Reported
Dpl:	Not Reported	Dsv:	Not Reported
Appvar:	Not Reported	Scs:	0
Scsv:	0	Scp:	0
Sca:	0	Watlev:	Not Reported
Watlevdate:	Not Reported	Artflow:	Not Reported
Wellplug48:	1	Tpturbine:	0
Tpjet:	0	Tpsubmersi:	0
Tpcylinder:	0	Tpotherck:	0
Tpother:	Not Reported	Pumpbowlde:	Not Reported
Wtpump:	0	Wtbailer:	0
Wtjetted:	0	Wtestimate:	0
Welltestyi:	Not Reported	Welltestdr:	Not Reported
Welltesthr:	Not Reported	Watqualund:	0
Watqualu 1:	0	Watertype:	Not Reported
Stratdepth:	Not Reported	Chemanaly:	0
Chemanaln:	0	Undnatural:	0
Untype:	Not Reported	Undhydro:	0
Undhaz:	0	Undotherck:	0
Undother:	Not Reported		
Undcertify:	0	Compname:	CCI EnviroDrilling, Inc.
Drllicno:	54672		
Compstreet:	2215 1/2 McAllister	Compcity:	Houston
Compstate:	TX	Compzip:	77092
Drillernam:	Daniel Gonzales	Traineenam:	Not Reported
Tnum:	Not Reported		
Comments:	Not Reported		
Confidenti:	0	Letterrecv:	Not Reported
Deleted:	0	Insdate:	Not Reported
Site id:	TXMON3000015960		
Latitude:	29.769999		
Longitude:	-95.399444		

Map ID:	111		
Dateentere:	03-JUL-12	Ownname:	Harris County (White Oak Bayou)
Ownstreet:	Patterson St.		
Owncity:	Houston	Ownstate:	TX
Ownzip:	77007	County:	Harris
Wellstreet:	Patterson st.		
Wellcity:	Houston	Wellzip:	77007
Own:	MW-09		
Lat dec:	29.769721		
Long dec:	-95.415		
Elev:	0		
Brandmodel:	GARMIN		
Gn:	65139		
Gn1:	65	Gn75:	13
Gn25:	9	Twn:	1
Twd:	0	Twr:	0
Twrp:	0	Twrg:	0
Um:	1	Ue:	0
Ud:	0	Uin:	0
Uir:	0	Ug:	0
Uij:	0	Up:	0

GEOCHECK VERSION 2.1
STATE DATABASE WELL INFORMATION

Udw:	0	Ut:	0
Us:	0	Uf:	0
Pby:	0	Pbn:	0
Datestart:	13-MAR-12	Datecomp:	13-MAR-12
Dia1:	8	Dia1to:	40
Dia2:	Not Reported	Dia2from:	Not Reported
Dia2to:	Not Reported	Dia3:	Not Reported
Dia3from:	Not Reported	Dia3to:	Not Reported
Dmdriven:	0	Dmairrotar:	0
Dmmudrotar:	0	Dmbored:	0
Dmairham:	0	Dmcabletoo:	0
Dmjetted:	0	Dmhollowst:	1
Dmrevcirc:	0	Dmotherck:	0
Dmother:	Not Reported	Bco:	0
Bcs:	0	Bcg:	1
Bcgs:	20/40	Bcu:	0
Bcoc:	0	Bcot:	Not Reported
Gpf:	40	Gpt:	23
Cemfrom1:	40	Cemto1:	23
Nosacks1:	10 BAGS SAND	Cemfrom2:	23
Cemto2:	21	Nosacks2:	1 BAG BENTCHIPS
Cemfrom3:	21	Cemto3:	0
Nosacks3:	8 BAGS CEMENT	Cementmeth:	GROUT PUMP
Cementby:	MEDI	Ds:	Not Reported
Dpl:	Not Reported	Dsv:	Not Reported
Appvar:	Not Reported	Scs:	1
Scsv:	0	Scp:	0
Sca:	0	Watlev:	Not Reported
Watlevdate:	Not Reported	Artflow:	Not Reported
Wellplug48:	0	Tpturbine:	0
Tpjet:	0	Tpsubmersi:	0
Tpcylinder:	0	Tpotherck:	0
Tpother:	Not Reported	Pumpbowlde:	Not Reported
Wtpump:	0	Wtbailer:	0
Wtjetted:	0	Wtestimate:	0
Welltestyi:	Not Reported	Welltestdr:	Not Reported
Welltesthr:	Not Reported	Watqualund:	0
Watqualu 1:	0	Watertype:	Not Reported
Stratdepth:	Not Reported	Chemanaly:	0
Chemanaln:	0	Undnatural:	0
Untype:	Not Reported	Undhydro:	0
Undhaz:	0	Undotherck:	0
Undother:	Not Reported		
Undcertify:	0	Compname:	MATHERS ENVIRONMENTAL DRILLING INC.
Drllicno:	54308		
Compstreet:	12243 B. FM 529	Compcity:	HOUSTON
Compstate:	TX	Compzip:	77041
Drillernam:	SHAWN THOMAS, MATHERS	Traineenam:	Not Reported
Tnum:	Not Reported		
Comments:	Amended 8/15/12 Ref.# 10615		
Confidenti:	0	Letterrecv:	Not Reported
Deleted:	0	Insdate:	Not Reported
Site id:	TXMON3000287575		
Latitude:	29.769721		
Longitude:	-95.415		

GEOCHECK VERSION 2.1
STATE DATABASE WELL INFORMATION

Map ID:	111		
Dateentere:	03-JUL-12	Ownname:	Harris County (White Oak Bayou)
Ownstreet:	Patterson St.		
Owncity:	Houston	Ownstate:	TX
Ownzip:	77007	County:	Harris
Wellstreet:	Patterson st.		
Wellcity:	Houston	Wellzip:	77007
Own:	MW-08		
Lat dec:	29.769721		
Long dec:	-95.415		
Elev:	0		
Brandmodel:	GARMIN		
Gn:	65139		
Gn1:	65	Gn75:	13
Gn25:	9	Twn:	1
Twd:	0	Twr:	0
Twrp:	0	Twrg:	0
Um:	1	Ue:	0
Ud:	0	Uin:	0
Uir:	0	Ug:	0
Uij:	0	Up:	0
Udw:	0	Ut:	0
Us:	0	Uf:	0
Pby:	0	Pbn:	0
Datestart:	13-MAR-12	Datecomp:	13-MAR-12
Dia1:	8	Dia1to:	40
Dia2:	Not Reported	Dia2from:	Not Reported
Dia2to:	Not Reported	Dia3:	Not Reported
Dia3from:	Not Reported	Dia3to:	Not Reported
Dmdriven:	0	Dmairrotar:	0
Dmmudrotar:	0	Dmbored:	0
Dmairham:	0	Dmcabletoo:	0
Dmjetted:	0	Dmhollowst:	1
Dmrevcirc:	0	Dmotherck:	0
Dmother:	Not Reported	Bco:	0
Bcs:	0	Bcg:	1
Bcgs:	20/40	Bcu:	0
Bcoc:	0	Bcot:	Not Reported
Gpf:	40	Gpt:	23
Cemfrom1:	40	Cemto1:	23
Nosacks1:	10 BAGS SAND	Cemfrom2:	23
Cemto2:	21	Nosacks2:	1 BAG BENTCHIPS
Cemfrom3:	21	Cemto3:	0
Nosacks3:	8 BAGS CEMENT	Cementmeth:	GROUT PUMP
Cementby:	MEDI	Ds:	Not Reported
Dpl:	Not Reported	Dsv:	Not Reported
Appvar:	Not Reported	Scs:	1
Scsv:	0	Scp:	0
Sca:	0	Watlev:	Not Reported
Watlevdate:	Not Reported	Artflow:	Not Reported
Wellplug48:	0	Tpturbine:	0
Tpjet:	0	Tpsubmersi:	0
Tpcylinder:	0	Tpotherck:	0
Tpother:	Not Reported	Pumpbowlde:	Not Reported
Wtpump:	0	Wtbailer:	0
Wtjetted:	0	Wtestimate:	0
Welltestyi:	Not Reported	Welltestdr:	Not Reported
Welltesthr:	Not Reported	Watqualund:	0
Watqualu 1:	0	Watertype:	Not Reported
Stratdepth:	Not Reported	Chemanaly:	0
Chemanaln:	0	Undnatural:	0

GEOCHECK VERSION 2.1
STATE DATABASE WELL INFORMATION

Untype:	Not Reported	Undhydro:	0
Undhaz:	0	Undotherck:	0
Undother:	Not Reported		
Undcertify:	0	Compname:	MATHERS ENVIRONMENTAL DRILLING INC.
Drllicno:	54308		
Compstreet:	12243 B. FM 529	Compcity:	HOUSTON
Compstate:	TX	Compzip:	77041
Drillernam:	SHAWN THOMAS, MATHERS	Traineenam:	Not Reported
Tnum:	Not Reported		
Comments:	Not Reported		
Confidenti:	0	Letterrecv:	Not Reported
Deleted:	0	Insdate:	Not Reported
Site id:	TXMON3000287483		
Latitude:	29.769721		
Longitude:	-95.415		

Map ID:	111		
Dateentere:	03-JUL-12	Ownname:	Harris County (White Oak Bayou)
Ownstreet:	Patterson St.		
Owncity:	Houston	Ownstate:	TX
Ownzip:	77007	County:	Harris
Wellstreet:	Patterson st.		
Wellcity:	Houston	Wellzip:	77007
Own:	MW-05		
Lat dec:	29.769721		
Long dec:	-95.415		
Elev:	0		
Brandmodel:	GARMIN		
Gn:	65139		
Gn1:	65	Gn75:	13
Gn25:	9	Twn:	1
Twd:	0	Twr:	0
Twrp:	0	Twrg:	0
Um:	1	Ue:	0
Ud:	0	Uin:	0
Uir:	0	Ug:	0
Uij:	0	Up:	0
Udw:	0	Ut:	0
Us:	0	Uf:	0
Pby:	0	Pbn:	0
Datestart:	13-MAR-12	Datecomp:	13-MAR-12
Dia1:	8	Dia1to:	40
Dia2:	Not Reported	Dia2from:	Not Reported
Dia2to:	Not Reported	Dia3:	Not Reported
Dia3from:	Not Reported	Dia3to:	Not Reported
Dmdriven:	0	Dmairrotar:	0
Dmmudrotar:	0	Dmbored:	0
Dmairham:	0	Dmcabletoo:	0
Dmjetted:	0	Dmhollowst:	1
Dmrevcirc:	0	Dmotherck:	0
Dmother:	Not Reported	Bco:	0
Bcs:	0	Bcg:	1
Bcgs:	20/40	Bcu:	0
Bcoc:	0	Bcot:	Not Reported
Gpf:	40	Gpt:	23
Cemfrom1:	40	Cemto1:	23
Nosacks1:	10 BAGS SAND	Cemfrom2:	23

GEOCHECK VERSION 2.1
STATE DATABASE WELL INFORMATION

Cemto2:	21	Nosacks2:	1 BAG BENTCHIPS
Cemfrom3:	21	Cemto3:	0
Nosacks3:	8 BAGS CEMENT	Cementmeth:	GROUT PUMP
Cementby:	MEDI	Ds:	Not Reported
Dpl:	Not Reported	Dsv:	Not Reported
Appvar:	Not Reported	Scs:	1
Scsv:	0	Scp:	0
Sca:	0	Watlev:	Not Reported
Watlevdate:	Not Reported	Artflow:	Not Reported
Wellplug48:	0	Tpturbine:	0
Tpjet:	0	Tpsubmersi:	0
Tpcylinder:	0	Tpotherck:	0
Tpother:	Not Reported	Pumpbowlde:	Not Reported
Wtpump:	0	Wtbailer:	0
Wtjetted:	0	Wtestimate:	0
Welltestyi:	Not Reported	Welltestdr:	Not Reported
Welltesthr:	Not Reported	Watqualund:	0
Watqualu 1:	0	Watertype:	Not Reported
Stratdepth:	Not Reported	Chemanaly:	0
Chemanaln:	0	Undnatural:	0
Untype:	Not Reported	Undhydro:	0
Undhaz:	0	Undotherck:	0
Undother:	Not Reported		
Undcertify:	0	Compname:	MATHERS ENVIRONMENTAL DRILLING INC.
Drllicno:	54308		
Compstreet:	12243 B. FM 529	Compcity:	HOUSTON
Compstate:	TX	Compzip:	77041
Drillernam:	SHAWN THOMAS, MATHERS	Traineenam:	Not Reported
Tnum:	Not Reported		
Comments:	Not Reported		
Confidenti:	0	Letterrecv:	Not Reported
Deleted:	0	Insdate:	Not Reported
Site id:	TXMON3000287482		
Latitude:	29.769721		
Longitude:	-95.415		

Map ID:	111		
Dateentere:	03-JUL-12	Ownname:	Harris County (White Oak Bayou)
Ownstreet:	Patterson St.		
Owncity:	Houston	Ownstate:	TX
Ownzip:	77007	County:	Harris
Wellstreet:	Patterson st.		
Wellcity:	Houston	Wellzip:	77007
Own:	MW-10		
Lat dec:	29.769721		
Long dec:	-95.415		
Elev:	0		
Brandmodel:	GARMIN		
Gn:	65139		
Gn1:	65	Gn75:	13
Gn25:	9	Twn:	1
Twd:	0	Twr:	0
Twrp:	0	Twrg:	0
Um:	1	Ue:	0
Ud:	0	Uin:	0
Uir:	0	Ug:	0
Uij:	0	Up:	0

GEOCHECK VERSION 2.1
STATE DATABASE WELL INFORMATION

Udw:	0	Ut:	0
Us:	0	Uf:	0
Pby:	0	Pbn:	0
Datestart:	14-MAR-12	Datecomp:	14-MAR-12
Dia1:	8	Dia1to:	40
Dia2:	Not Reported	Dia2from:	Not Reported
Dia2to:	Not Reported	Dia3:	Not Reported
Dia3from:	Not Reported	Dia3to:	Not Reported
Dmdriven:	0	Dmairrotar:	0
Dmmudrotar:	0	Dmbored:	0
Dmairham:	0	Dmcabletoo:	0
Dmjetted:	0	Dmhollowst:	1
Dmrevcirc:	0	Dmotherck:	0
Dmother:	Not Reported	Bco:	0
Bcs:	0	Bcg:	1
Bcgs:	20/40	Bcu:	0
Bcoc:	0	Bcot:	Not Reported
Gpf:	40	Gpt:	23
Cemfrom1:	40	Cemto1:	23
Nosacks1:	10 BAGS SAND	Cemfrom2:	23
Cemto2:	21	Nosacks2:	1 BAG BENTCHIPS
Cemfrom3:	21	Cemto3:	0
Nosacks3:	8 BAGS CEMENT	Cementmeth:	GROUT PUMP
Cementby:	MEDI	Ds:	Not Reported
Dpl:	Not Reported	Dsv:	Not Reported
Appvar:	Not Reported	Scs:	1
Scsv:	0	Scp:	0
Sca:	0	Watlev:	Not Reported
Watlevdate:	Not Reported	Artflow:	Not Reported
Wellplug48:	0	Tpturbine:	0
Tpjet:	0	Tpsubmersi:	0
Tpcylinder:	0	Tpotherck:	0
Tpother:	Not Reported	Pumpbowlde:	Not Reported
Wtpump:	0	Wtbailer:	0
Wtjetted:	0	Wtestimate:	0
Welltestyi:	Not Reported	Welltestdr:	Not Reported
Welltesthr:	Not Reported	Watqualund:	0
Watqualu 1:	0	Watertype:	Not Reported
Stratdepth:	Not Reported	Chemanaly:	0
Chemanaln:	0	Undnatural:	0
Untype:	Not Reported	Undhydro:	0
Undhaz:	0	Undotherck:	0
Undother:	Not Reported		
Undcertify:	0	Compname:	MATHERS ENVIRONMENTAL DRILLING INC.
Drllicno:	54308		
Compstreet:	12243 B. FM 529	Compcity:	HOUSTON
Compstate:	TX	Compzip:	77041
Drillernam:	SHAWN THOMAS, MATHERS	Traineenam:	Not Reported
Tnum:	Not Reported		
Comments:	Not Reported		
Confidenti:	0	Letterrecv:	Not Reported
Deleted:	0	Insdate:	Not Reported
Site id:	TXMON3000287576		
Latitude:	29.769721		
Longitude:	-95.415		

GEOCHECK VERSION 2.1
STATE DATABASE WELL INFORMATION

Map ID:	111		
Dateentere:	03-JUL-12	Ownname:	Harris County (White Oak Bayou)
Ownstreet:	Patterson St.		
Owncity:	Houston	Ownstate:	TX
Ownzip:	77007	County:	Harris
Wellstreet:	Patterson st.		
Wellcity:	Houston	Wellzip:	77007
Own:	MW-07		
Lat dec:	29.769721		
Long dec:	-95.415		
Elev:	0		
Brandmodel:	GARMIN		
Gn:	65139		
Gn1:	65	Gn75:	13
Gn25:	9	Twn:	1
Twd:	0	Twr:	0
Twrp:	0	Twrg:	0
Um:	1	Ue:	0
Ud:	0	Uin:	0
Uir:	0	Ug:	0
Uij:	0	Up:	0
Udw:	0	Ut:	0
Us:	0	Uf:	0
Pby:	0	Pbn:	0
Datestart:	12-MAR-12	Datecomp:	12-MAR-12
Dia1:	8	Dia1to:	40
Dia2:	Not Reported	Dia2from:	Not Reported
Dia2to:	Not Reported	Dia3:	Not Reported
Dia3from:	Not Reported	Dia3to:	Not Reported
Dmdriven:	0	Dmairrotar:	0
Dmmudrotar:	0	Dmbored:	0
Dmairham:	0	Dmcabletoo:	0
Dmjetted:	0	Dmhollowst:	1
Dmrevcirc:	0	Dmotherck:	0
Dmother:	Not Reported	Bco:	0
Bcs:	0	Bcg:	1
Bcgs:	20/40	Bcu:	0
Bcoc:	0	Bcot:	Not Reported
Gpf:	40	Gpt:	23
Cemfrom1:	40	Cemto1:	23
Nosacks1:	10 BAGS SAND	Cemfrom2:	23
Cemto2:	21	Nosacks2:	1 BAG BENTCHIPS
Cemfrom3:	21	Cemto3:	09
Nosacks3:	7 BAGS CEMENT	Cementmeth:	GROUT PUMP
Cementby:	MEDI	Ds:	Not Reported
Dpl:	Not Reported	Dsv:	Not Reported
Appvar:	Not Reported	Scs:	1
Scsv:	0	Scp:	0
Sca:	0	Watlev:	Not Reported
Watlevdate:	Not Reported	Artflow:	Not Reported
Wellplug48:	0	Tpturbine:	0
Tpjet:	0	Tpsubmersi:	0
Tpcylinder:	0	Tpotherck:	0
Tpother:	Not Reported	Pumpbowlde:	Not Reported
Wtpump:	0	Wtbailer:	0
Wtjetted:	0	Wtestimate:	0
Welltestyi:	Not Reported	Welltestdr:	Not Reported
Welltesthr:	Not Reported	Watqualund:	0
Watqualu 1:	0	Watertype:	Not Reported
Stratdepth:	Not Reported	Chemanaly:	0
Chemanaln:	0	Undnatural:	0

GEOCHECK VERSION 2.1
STATE DATABASE WELL INFORMATION

Untype:	Not Reported	Undhydro:	0
Undhaz:	0	Undotherck:	0
Undother:	Not Reported		
Undcertify:	0	Compname:	MATHERS ENVIRONMENTAL DRILLING INC.
Drllicno:	4850		
Compstreet:	12243 B. FM 529	Compcity:	HOUSTON
Compstate:	TX	Compzip:	77041
Drillernam:	PATRICK L, STEPHENS	Traineenam:	Not Reported
Tnum:	Not Reported		
Comments:	Not Reported		
Confidenti:	0	Letterrecv:	Not Reported
Deleted:	0	Insdate:	Not Reported
Site id:	TXMON3000287582		
Latitude:	29.769721		
Longitude:	-95.415		

Map ID:	105		
Fid:	105950	State well:	6513945
County nam:	Harris	Basin name:	San Jacinto River
Gma:	14	Rwpa:	H
Previous w:	Not Reported		
Lat dec:	29.769721		
Long dec:	-95.409444		
Coordsourc:	+/- 5 Seconds		
Owner 1:	Robo Car Wash	Owner 2:	Not Reported
Driller 1:	Almeda Water Well	Driller 2:	Service
Aquifer co:	112CHCTL	Aquifer id:	Gulf Coast
Elev of ls:	58	Elev meth:	Interpolated From Topo Map
Date drill:	00001968	Welltype:	Withdrawal of Water
Well depth:	321	Depthsourc:	Owner
Welluse:	Industrial		
Site id:	TXWDB5000105951		
Water Level Info:		Pn well visit mark:	P
Depth from lsd:	-153	Mm date:	6
Dd date:	7	Yy date:	1968
Measurement number:	01	Measuring agency:	04
Method of meas:	1	Remark:	Not Reported
Date entered:	24-OCT-02	User name:	dwuerch
Remarks:		Group number:	1
Remarks 1:	TWDB R178: Screen from 301 to	Remarks 2:	321 ft.

Map ID:	112		
Dateentere:	06-JUN-08	Ownname:	Orr Commercial, Inc.
Ownstreet:	8554 Katy Freeway		
Owncity:	Houston	Ownstate:	TX
Ownzip:	Not Reported	County:	Harris
Wellstreet:	601 Washington Ave.		
Wellcity:	Houston	Wellzip:	Not Reported
Own:	MW-1		
Lat dec:	29.769721		
Long dec:	-95.400833		
Elev:	0		

GEOCHECK VERSION 2.1
STATE DATABASE WELL INFORMATION

Brandmodel:	Magellan GPS		
Gn:	65139		
Gn1:	65	Gn75:	13
Gn25:	9	Twn:	1
Twd:	0	Twr:	0
Twrp:	0	Twrg:	0
Um:	1	Ue:	0
Ud:	0	Uin:	0
Uir:	0	Ug:	0
Uij:	0	Up:	0
Udw:	0	Ut:	0
Us:	0	Uf:	0
Pby:	0	Pbn:	0
Datestart:	15-MAR-08	Datecomp:	15-MAR-08
Dia1:	8	Dia1to:	30
Dia2:	Not Reported	Dia2from:	Not Reported
Dia2to:	Not Reported	Dia3:	Not Reported
Dia3from:	Not Reported	Dia3to:	Not Reported
Dmdriven:	0	Dmairrotar:	0
Dmmudrotar:	0	Dmbored:	0
Dmairham:	0	Dmcabletoo:	0
Dmjetted:	0	Dmhollowst:	1
Dmrevcirc:	0	Dmotherck:	0
Dmother:	Not Reported	Bco:	0
Bcs:	0	Bcg:	0
Bcgs:	Not Reported	Bcu:	0
Bcoc:	1	Bcot:	20/40 sand
Gpf:	Not Reported	Gpt:	Not Reported
Cemfrom1:	30	Cemto1:	8
Nosacks1:	14,sand	Cemfrom2:	8
Cemto2:	2	Nosacks2:	2,bentonite
Cemfrom3:	2	Cemto3:	0
Nosacks3:	1.5,concrete	Cementmeth:	handmix
Cementby:	MEDI	Ds:	Not Reported
Dpl:	Not Reported	Dsv:	Not Reported
Appvar:	Not Reported	Scs:	1
Scsv:	0	Scp:	0
Sca:	0	Watlev:	Not Reported
Watlevdate:	Not Reported	Artflow:	Not Reported
Wellplug48:	0	Tpturbine:	0
Tpjet:	0	Tpsubmersi:	0
Tpcylinder:	0	Tpotherck:	0
Tpother:	Not Reported	Pumpbowlde:	Not Reported
Wtpump:	0	Wtbailer:	0
Wtjetted:	0	Wtestimate:	0
Welltestyi:	Not Reported	Welltestdr:	Not Reported
Welltesthr:	Not Reported	Watqualund:	0
Watqualu 1:	0	Watertype:	Not Reported
Stratdepth:	Not Reported	Chemanaly:	0
Chemanaln:	0	Undnatural:	0
Untype:	Not Reported	Undhydro:	0
Undhaz:	0	Undotherck:	0
Undother:	Not Reported		
Undcertify:	0	Compname:	Mathers Environmental Drilling Inc.
Drllicno:	54308		
Compstreet:	12245 E. FM 529	Compcity:	Houston
Compstate:	TX	Compzip:	77041
Drillernam:	Shawn Mathers	Traineenam:	Not Reported
Tnum:	Not Reported		
Comments:	Not Reported		

Confidenti:	0	Letterrecv:	Not Reported
Deleted:	0	Insdate:	Not Reported
Site id:	TXMON3000141638		
Latitude:	29.769721		
Longitude:	-95.400833		

Map ID:	113		
Plugtrackn:	93836		
Dateentere:	22-APR-14	Ownname:	First Hartford
Ownstreet:	149 Colonial Rd	Owncity:	Manchester
Ownstate:	CT	Ownzip:	Not Reported
Wellstreet:	SW corner of Airport & Cullen		
Wellcity:	Houston	Wellzip:	Not Reported
County:	Harris		
Latitude:	294610		
Lat dec:	29.769443		
Longitude:	952417		
Long dec:	-95.404722		
Brmod:	Garmin etrex		
Gn:	65139		
Gn1:	65	Gn75:	13
Gn25:	9	Ownwellno:	MW-1
Typewater:	0	Typemon:	1
Typeinj:	0	Typedw:	0
Histdrille:	Alfredo Palacios	Histdrllic:	5036
Histdatedr:	13-DEC-12	Histtracki:	309070
Histdiamin:	8	Histdepth:	32
Plugdate:	18-APR-14		
Plugmeth:	No Data		
Plugopname:	Ali Firouzbakht		
Plugoplic:	4997		
Plugmeth1:	1	Plugmeth2:	0
Plugmeth3:	0	Plugmeth4:	0
Plugmethot:	0	Plugvar:	Not Reported
Cdiam1:	2	Cfrom1:	16
Cto1:	32	Cdiam2:	Not Reported
Cfrom2:	Not Reported	Cto2:	Not Reported
Cdiam3:	Not Reported	Cfrom3:	Not Reported
Cto3:	Not Reported	Cbfrom1:	0
Cbto1:	32	Cbsacks1:	1 CEMENT BENTONITE GROUT
Cbfrom2:	Not Reported	Cbto2:	Not Reported
Cbsacks2:	Not Reported	Cbfrom3:	Not Reported
Cbto3:	Not Reported	Cbsacks3:	Not Reported
Cbfrom4:	Not Reported	Cbto4:	Not Reported
Cbsacks4:	Not Reported	Cbfrom5:	Not Reported
Cbto5:	Not Reported	Cbsacks5:	Not Reported
Compname:	BEST DRILLING SERVICES, INC	Compstreet:	P.O. BOX 845
Compcity:	FRIENDSWOOD	Compstate:	TX
Compzip:	77549	Nameassig:	ALI FIROUBAKHT
Traineenam:	Not Reported	Tnum:	Not Reported
Deleted:	0	Site id:	TXPLU3000092412

GEOCHECK VERSION 2.1
STATE DATABASE WELL INFORMATION

Map ID:	113		
Dateentere:	16-JAN-13	Ownname:	First Hartford
Ownstreet:	149 Colonial Rd		
Owncity:	Manchester	Ownstate:	CT
Ownzip:	Not Reported	County:	Harris
Wellstreet:	SW corner of Airport & Cullen		
Wellcity:	Houston	Wellzip:	Not Reported
Own:	MW-1		
Lat dec:	29.769443		
Long dec:	-95.404722		
Elev:	0		
Brandmodel:	Garmin extrex		
Gn:	65139		
Gn1:	65	Gn75:	13
Gn25:	9	Twn:	1
Twd:	0	Twr:	0
Twrp:	0	Twrg:	0
Um:	1	Ue:	0
Ud:	0	Uin:	0
Uir:	0	Ug:	0
Uij:	0	Up:	0
Udw:	0	Ut:	0
Us:	0	Uf:	0
Pby:	0	Pbn:	0
Datestart:	13-DEC-12	Datecomp:	13-DEC-12
Dia1:	8	Dia1to:	32
Dia2:	Not Reported	Dia2from:	Not Reported
Dia2to:	Not Reported	Dia3:	Not Reported
Dia3from:	Not Reported	Dia3to:	Not Reported
Dmdriven:	0	Dmairrotar:	0
Dmmudrotar:	0	Dmbored:	0
Dmairham:	0	Dmcabletoo:	0
Dmjetted:	0	Dmhollowst:	1
Dmrevcirc:	0	Dmotherck:	0
Dmother:	Not Reported	Bco:	0
Bcs:	0	Bcg:	1
Bcgs:	20/40	Bcu:	0
Bcoc:	0	Bcot:	Not Reported
Gpf:	15	Gpt:	32
Cemfrom1:	0	Cemto1:	13
Nosacks1:	.5 concrete	Cemfrom2:	13
Cemto2:	15	Nosacks2:	.5 bentonite
Cemfrom3:	15	Cemto3:	32
Nosacks3:	sand	Cementmeth:	Tremie
Cementby:	Best Drilling Services, Inc.	Ds:	Not Reported
Dpl:	Not Reported	Dsv:	Not Reported
Appvar:	Not Reported	Scs:	1
Scsv:	0	Scp:	0
Sca:	0	Watlev:	Not Reported
Watlevdate:	Not Reported	Artflow:	Not Reported
Wellplug48:	0	Tpturbine:	0
Tpjet:	0	Tpsubmersi:	0
Tpcylinder:	0	Tpotherck:	0
Tpother:	Not Reported	Pumpbowlde:	Not Reported
Wtpump:	0	Wtbailer:	0
Wtjetted:	0	Wtestimate:	0
Welltestyi:	Not Reported	Welltestdr:	Not Reported
Welltesthr:	Not Reported	Watqualund:	0
Watqualu 1:	0	Watertype:	Not Reported
Stratdepth:	Not Reported	Chemanaly:	0
Chemanaln:	0	Undnatural:	0

Untype:	Not Reported	Undhydro:	0
Undhaz:	0	Undotherck:	0
Undother:	Not Reported		
Undcertify:	0	Compname:	Best Drilling Services, Inc.
Drllicno:	5036		
Compstreet:	P.O. Box 845	Compcity:	Friendswood
Compstate:	TX	Compzip:	77549
Drillernam:	Alfredo Palacios	Traineenam:	Not Reported
Tnum:	Not Reported		
Comments:	Not Reported		
Confidenti:	0	Letterrecv:	Not Reported
Deleted:	0	Insdate:	Not Reported
Site id:	TXMON3000305182		
Latitude:	29.769443		
Longitude:	-95.404722		

Map ID:	114		
Plugtrackn:	17995		
Dateentere:	28-JUL-04	Ownname:	W. Triangle Investments, Inc.
Ownstreet:	3715 Washington Ave.	Owncity:	Houston
Ownstate:	TX	Ownzip:	Not Reported
Wellstreet:	3715 Washington Ave.		
Wellcity:	Houston	Wellzip:	Not Reported
County:	Harris		
Latitude:	294609		
Lat dec:	29.769166		
Longitude:	952354		
Long dec:	-95.398333		
Brmod:	Garmin/e-Trex		
Gn:	65139		
Gn1:	65	Gn75:	13
Gn25:	9	Ownwellno:	MW-3
Typewater:	0	Typemon:	1
Typeinj:	0	Typedw:	0
Histdrille:	Jose Herrera	Histdrllic:	54221
Histdatedr:	14-MAY-04	Histtracki:	38641
Histdiamin:	8	Histdepth:	30.0
Plugdate:	23-JUL-04		
Plugmeth:	Not Reported		
Plugopname:	Alfredo Palacios		
Plugoplic:	5036		
Plugmeth1:	1	Plugmeth2:	0
Plugmeth3:	0	Plugmeth4:	0
Plugmethot:	0	Plugvar:	Not Reported
Cdiam1:	2	Cfrom1:	0
Cto1:	0	Cdiam2:	Not Reported
Cfrom2:	Not Reported	Cto2:	Not Reported
Cdiam3:	Not Reported	Cfrom3:	Not Reported
Cto3:	Not Reported	Cbfrom1:	0
Cbto1:	30.0	Cbsacks1:	3 cement bentonite grout
Cbfrom2:	Not Reported	Cbto2:	Not Reported
Cbsacks2:	Not Reported	Cbfrom3:	Not Reported
Cbto3:	Not Reported	Cbsacks3:	Not Reported
Cbfrom4:	Not Reported	Cbto4:	Not Reported
Cbsacks4:	Not Reported	Cbfrom5:	Not Reported
Cbto5:	Not Reported	Cbsacks5:	Not Reported
Compname:	Best Drilling Services, Inc.	Compstreet:	P.O. Box 845

Compcity:	Friendswood	Compstate:	TX
Compzip:	77549	Nameassig:	Alfredo Palacios
Traineenam:	Not Reported	Tnum:	Not Reported
Deleted:	0	Site id:	TXPLU3000017722

Map ID:	114		
Plugtrackn:	17994		
Dateentere:	28-JUL-04	Ownname:	W. Triangle Investments, Inc.
Ownstreet:	3715 Washington Ave.	Owncity:	Houston
Ownstate:	TX	Ownzip:	Not Reported
Wellstreet:	3715 Washington Ave.		
Wellcity:	Houston	Wellzip:	Not Reported
County:	Harris		
Latitude:	294609		
Lat dec:	29.769166		
Longitude:	952354		
Long dec:	-95.398333		
Brmod:	Garmin/e-Trex		
Gn:	65139		
Gn1:	65	Gn75:	13
Gn25:	9	Ownwellno:	MW-2
Typewater:	0	Typemon:	1
Typeinj:	0	Typedw:	0
Histdrille:	Jose Herrera	Histdrllic:	54221
Histdatedr:	14-MAY-04	Histtracki:	38640
Histdiamin:	8	Histdepth:	30.0
Plugdate:	23-JUL-04		
Plugmeth:	Amended 7-28-04 Ref#154		
Plugopname:	Alfredo Palacios		
Plugoplic:	5036		
Plugmeth1:	1	Plugmeth2:	0
Plugmeth3:	0	Plugmeth4:	0
Plugmethot:	0	Plugvar:	Not Reported
Cdiam1:	2	Cfrom1:	0
Cto1:	0	Cdiam2:	Not Reported
Cfrom2:	Not Reported	Cto2:	Not Reported
Cdiam3:	Not Reported	Cfrom3:	Not Reported
Cto3:	Not Reported	Cbfrom1:	0
Cbto1:	30.0	Cbsacks1:	3 cement bentonite grout
Cbfrom2:	Not Reported	Cbto2:	Not Reported
Cbsacks2:	Not Reported	Cbfrom3:	Not Reported
Cbto3:	Not Reported	Cbsacks3:	Not Reported
Cbfrom4:	Not Reported	Cbto4:	Not Reported
Cbsacks4:	Not Reported	Cbfrom5:	Not Reported
Cbto5:	Not Reported	Cbsacks5:	Not Reported
Compname:	Best Drilling Services, Inc.	Compstreet:	P.O. Box 845
Compcity:	Friendswood	Compstate:	TX
Compzip:	77549	Nameassig:	Alfredo Palacios
Traineenam:	Not Reported	Tnum:	Not Reported
Deleted:	0	Site id:	TXPLU3000017721

GEOCHECK VERSION 2.1
STATE DATABASE WELL INFORMATION

Map ID:	114		
Plugtrackn:	17993		
Dateentere:	28-JUL-04	Ownname:	W. Triangle Investments, Inc.
Ownstreet:	3715 Washington Ave.	Owncity:	Houston
Ownstate:	TX	Ownzip:	Not Reported
Wellstreet:	3715 Washington Ave.		
Wellcity:	Houston	Wellzip:	Not Reported
County:	Harris		
Latitude:	294609		
Lat dec:	29.769166		
Longitude:	952354		
Long dec:	-95.398333		
Brmod:	Garmin/e-Trex		
Gn:	65139		
Gn1:	65	Gn75:	13
Gn25:	9	Ownwellno:	MW-1
Typewater:	0	Typemon:	1
Typeinj:	0	Typedw:	0
Histdrille:	Jose Herrera	Histdrllic:	54221
Histdatedr:	14-MAY-04	Histtracki:	38638
Histdiamin:	8	Histdepth:	30.0
Plugdate:	23-JUL-04		
Plugmeth:	Not Reported		
Plugopname:	Alfredo Palacios		
Plugoplic:	5036		
Plugmeth1:	1	Plugmeth2:	0
Plugmeth3:	0	Plugmeth4:	0
Plugmethot:	0	Plugvar:	Not Reported
Cdiam1:	2	Cfrom1:	0
Cto1:	0	Cdiam2:	Not Reported
Cfrom2:	Not Reported	Cto2:	Not Reported
Cdiam3:	Not Reported	Cfrom3:	Not Reported
Cto3:	Not Reported	Cbfrom1:	0
Cbto1:	30.0	Cbsacks1:	3 cement bentonite grout
Cbfrom2:	Not Reported	Cbto2:	Not Reported
Cbsacks2:	Not Reported	Cbfrom3:	Not Reported
Cbto3:	Not Reported	Cbsacks3:	Not Reported
Cbfrom4:	Not Reported	Cbto4:	Not Reported
Cbsacks4:	Not Reported	Cbfrom5:	Not Reported
Cbto5:	Not Reported	Cbsacks5:	Not Reported
Compname:	Best Drilling Services, Inc.	Compstreet:	P.O. Box 845
Compcity:	Friendswood	Compstate:	TX
Compzip:	77549	Nameassig:	Alfredo Palacios
Traineenam:	Not Reported	Tnum:	Not Reported
Deleted:	0	Site id:	TXPLU3000017720

Map ID:	114		
Dateentere:	07-JUN-04	Ownname:	W. Triangle Investments, Inc.
Ownstreet:	3715 Washington Ave.		
Owncity:	Houston	Ownstate:	TX
Ownzip:	Not Reported	County:	Harris
Wellstreet:	3715 Washington		
Wellcity:	Houston	Wellzip:	Not Reported
Own:	MW-3		
Lat dec:	29.769166		
Long dec:	-95.398333		
Elev:	65		

GEOCHECK VERSION 2.1
STATE DATABASE WELL INFORMATION

Brandmodel:	Garmin/e-Trex		
Gn:	65139		
Gn1:	65	Gn75:	13
Gn25:	9	Twn:	1
Twd:	0	Twr:	0
Twrp:	0	Twrg:	0
Um:	1	Ue:	0
Ud:	0	Uin:	0
Uir:	0	Ug:	0
Uij:	0	Up:	0
Udw:	0	Ut:	0
Us:	0	Uf:	0
Pby:	0	Pbn:	0
Datestart:	14-MAY-04	Datecomp:	14-MAY-04
Dia1:	8	Dia1to:	30.0
Dia2:	Not Reported	Dia2from:	Not Reported
Dia2to:	Not Reported	Dia3:	Not Reported
Dia3from:	Not Reported	Dia3to:	Not Reported
Dmdriven:	0	Dmairrotar:	0
Dmmudrotar:	0	Dmbored:	0
Dmairham:	0	Dmcabletoo:	0
Dmjetted:	0	Dmhollowst:	1
Dmrevcirc:	0	Dmotherck:	0
Dmother:	Not Reported	Bco:	0
Bcs:	0	Bcg:	1
Bcgs:	20/40	Bcu:	0
Bcoc:	0	Bcot:	Not Reported
Gpf:	8.0	Gpt:	30.0
Cemfrom1:	0	Cemto1:	5.0
Nosacks1:	1 bentonite	Cemfrom2:	Not Reported
Cemto2:	Not Reported	Nosacks2:	Not Reported
Cemfrom3:	Not Reported	Cemto3:	Not Reported
Nosacks3:	Not Reported	Cementmeth:	Tremie
Cementby:	Best Drilling Services, Inc.	Ds:	Not Reported
Dpl:	Not Reported	Dsv:	Not Reported
Appvar:	Not Reported	Scs:	1
Scsv:	0	Scp:	0
Sca:	0	Watlev:	Not Reported
Watlevdate:	Not Reported	Artflow:	Not Reported
Wellplug48:	0	Tpturbine:	0
Tpjet:	0	Tpsubmersi:	0
Tpcylinder:	0	Tpotherck:	0
Tpother:	Not Reported	Pumpbowlde:	Not Reported
Wtpump:	0	Wtbailer:	0
Wtjetted:	0	Wtestimate:	0
Welltestyi:	Not Reported	Welltestdr:	Not Reported
Welltesthr:	Not Reported	Watqualund:	0
Watqualu 1:	0	Watertype:	Not Reported
Stratdepth:	Not Reported	Chemanaly:	0
Chemanaln:	0	Undnatural:	0
Untype:	Not Reported	Undhydro:	0
Undhaz:	0	Undotherck:	0
Undother:	Not Reported		
Undcertify:	0	Compname:	Best Drilling Services, Inc.
Drllicno:	54221		
Compstreet:	P.O. Box 845	Compcity:	Friendswood
Compstate:	TX	Compzip:	77549
Drillernam:	Jose V. Herrera	Traineenam:	Not Reported
Tnum:	Not Reported		
Comments:	Project #: 92037293C		

GEOCHECK VERSION 2.1
STATE DATABASE WELL INFORMATION

Confidenti:	0	Letterrecv:	Not Reported
Deleted:	0	Insdate:	Not Reported
Site id:	TXMON3000037730		
Latitude:	29.769166		
Longitude:	-95.398333		

Map ID:	114		
Dateentere:	07-JUN-04	Ownname:	W. Triangle Investments, Inc.
Ownstreet:	3715 Washington Ave.		
Owncity:	Houston	Ownstate:	TX
Ownzip:	Not Reported	County:	Harris
Wellstreet:	3715 Washington		
Wellcity:	Houston	Wellzip:	Not Reported
Own:	MW-2		
Lat dec:	29.769166		
Long dec:	-95.398333		
Elev:	65		
Brandmodel:	Garmin/e-Trex		
Gn:	65139		
Gn1:	65	Gn75:	13
Gn25:	9	Twn:	1
Twd:	0	Twr:	0
Twrp:	0	Twrg:	0
Um:	1	Ue:	0
Ud:	0	Uin:	0
Uir:	0	Ug:	0
Uij:	0	Up:	0
Udw:	0	Ut:	0
Us:	0	Uf:	0
Pby:	0	Pbn:	0
Datestart:	14-MAY-04	Datecomp:	14-MAY-04
Dia1:	8	Dia1to:	30.0
Dia2:	Not Reported	Dia2from:	Not Reported
Dia2to:	Not Reported	Dia3:	Not Reported
Dia3from:	Not Reported	Dia3to:	Not Reported
Dmdriven:	0	Dmairrotar:	0
Dmmudrotar:	0	Dmbored:	0
Dmairham:	0	Dmcabletoo:	0
Dmjetted:	0	Dmhollowst:	1
Dmrevcirc:	0	Dmotherck:	0
Dmother:	Not Reported	Bco:	0
Bcs:	0	Bcg:	1
Bcgs:	20/40	Bcu:	0
Bcoc:	0	Bcot:	Not Reported
Gpf:	8.0	Gpt:	30.0
Cemfrom1:	0	Cemto1:	5.0
Nosacks1:	1 bentonite	Cemfrom2:	Not Reported
Cemto2:	Not Reported	Nosacks2:	Not Reported
Cemfrom3:	Not Reported	Cemto3:	Not Reported
Nosacks3:	Not Reported	Cementmeth:	Tremie
Cementby:	Best Drilling Services, Inc.	Ds:	Not Reported
Dpl:	Not Reported	Dsv:	Not Reported
Appvar:	Not Reported	Scs:	1
Scsv:	0	Scp:	0
Sca:	0	Watlev:	Not Reported
Watlevdate:	Not Reported	Artflow:	Not Reported
Wellplug48:	0	Tpturbine:	0

Tpjet:	0	Tpsubmersi:	0
Tpcylinder:	0	Tpotherck:	0
Tpother:	Not Reported	Pumpbowlde:	Not Reported
Wtpump:	0	Wtbailer:	0
Wtjetted:	0	Wtestimate:	0
Welltestyi:	Not Reported	Welltestdr:	Not Reported
Welltesthr:	Not Reported	Watqualund:	0
Watqualu 1:	0	Watertype:	Not Reported
Stratdepth:	Not Reported	Chemanaly:	0
Chemanaln:	0	Undnatural:	0
Untype:	Not Reported	Undhydro:	0
Undhaz:	0	Undotherck:	0
Undother:	Not Reported		
Undcertify:	0	Compname:	Best Drilling Services, Inc.
Drllicno:	54221		
Compstreet:	P.O. Box 845	Compcity:	Friendswood
Compstate:	TX	Compzip:	77549
Drillernam:	Jose V. Herrera	Traineenam:	Not Reported
Tnum:	Not Reported		
Comments:	Project #: 92037293C		
Confidenti:	0	Letterrecv:	Not Reported
Deleted:	0	Insdate:	Not Reported
Site id:	TXMON3000037729		
Latitude:	29.769166		
Longitude:	-95.398333		

Map ID:	114		
Dateentere:	07-JUN-04	Ownname:	W. Triangle Investments, Inc.
Ownstreet:	3715 Washington Ave.		
Owncity:	Houston	Ownstate:	TX
Ownzip:	Not Reported	County:	Harris
Wellstreet:	3715 Washington		
Wellcity:	Houston	Wellzip:	Not Reported
Own:	MW-1		
Lat dec:	29.769166		
Long dec:	-95.398333		
Elev:	65		
Brandmodel:	Garmin/e-Trex		
Gn:	65139		
Gn1:	65	Gn75:	13
Gn25:	9	Twn:	1
Twd:	0	Twr:	0
Twrp:	0	Twrg:	0
Um:	1	Ue:	0
Ud:	0	Uin:	0
Uir:	0	Ug:	0
Uij:	0	Up:	0
Udw:	0	Ut:	0
Us:	0	Uf:	0
Pby:	0	Pbn:	0
Datestart:	14-MAY-04	Datecomp:	14-MAY-04
Dia1:	8	Dia1to:	30.0
Dia2:	Not Reported	Dia2from:	Not Reported
Dia2to:	Not Reported	Dia3:	Not Reported
Dia3from:	Not Reported	Dia3to:	Not Reported
Dmdriven:	0	Dmairrotar:	0
Dmmudrotar:	0	Dmbored:	0

GEOCHECK VERSION 2.1
STATE DATABASE WELL INFORMATION

Dmairham:	0	Dmcabletoo:	0
Dmjetted:	0	Dmhollowst:	1
Dmrevcirc:	0	Dmotherck:	0
Dmother:	Not Reported	Bco:	0
Bcs:	0	Bcg:	1
Bcgs:	20/40	Bcu:	0
Bcoc:	0	Bcot:	Not Reported
Gpf:	8.0	Gpt:	30.0
Cemfrom1:	0	Cemto1:	5.0
Nosacks1:	1 bentonite	Cemfrom2:	Not Reported
Cemto2:	Not Reported	Nosacks2:	Not Reported
Cemfrom3:	Not Reported	Cemto3:	Not Reported
Nosacks3:	Not Reported	Cementmeth:	Tremie
Cementby:	Best Drilling Services, Inc.	Ds:	Not Reported
Dpl:	Not Reported	Dsv:	Not Reported
Appvar:	Not Reported	Scs:	1
Scsv:	0	Scp:	0
Sca:	0	Watlev:	Not Reported
Watlevdate:	Not Reported	Artflow:	Not Reported
Wellplug48:	0	Tpturbine:	0
Tpjet:	0	Tpsubmersi:	0
Tpcylinder:	0	Tpotherck:	0
Tpother:	Not Reported	Pumpbowlde:	Not Reported
Wtpump:	0	Wtbailer:	0
Wtjetted:	0	Wtestimate:	0
Welltestyi:	Not Reported	Welltestdr:	Not Reported
Welltesthr:	Not Reported	Watqualund:	0
Watqualu 1:	0	Watertype:	Not Reported
Stratdepth:	Not Reported	Chemanaly:	0
Chemanaln:	0	Undnatural:	0
Untype:	Not Reported	Undhydro:	0
Undhaz:	0	Undotherck:	0
Undother:	Not Reported		
Undcertify:	0	Compname:	Best Drilling Services, Inc.
Drllicno:	54221		
Compstreet:	P.O. Box 845	Compcity:	Friendswood
Compstate:	TX	Compzip:	77549
Drillernam:	Jose V. Herrera	Traineenam:	Not Reported
Tnum:	Not Reported		
Comments:	Project #: 92037293C		
Confidenti:	0	Letterrecv:	Not Reported
Deleted:	0	Insdate:	Not Reported
Site id:	TXMON3000037727		
Latitude:	29.769166		
Longitude:	-95.398333		

Map ID:	115		
Plugtrackn:	14206		
Dateentere:	28-OCT-03	Ownname:	MAPLERIDGE CUSTOM HOMES
Ownstreet:	318 FIFTH ST	Owncity:	SUGARLAND
Ownstate:	TX	Ownzip:	77478
Wellstreet:	4127 FLOYD ST		
Wellcity:	HOUSTON	Wellzip:	77007
County:	Harris		
Latitude:	294605		
Lat dec:	29.768054		
Longitude:	952410		

Long dec:	-95.402777		
Brmod:	GARMIN GPS3		
Gn:	65139		
Gn1:	65	Gn75:	13
Gn25:	9	Ownwellno:	1
Typewater:	1	Typemon:	0
Typeinj:	0	Typedw:	0
Histdrille:	NA	Histdrllic:	Not Reported
Histdatedr:	Not Reported	Histtracki:	Not Reported
Histdiamin:	48	Histdepth:	20
Plugdate:	28-OCT-03		
Plugmeth:	Not Reported		
Plugopname:	DAVE MARTIN		
Plugoplic:	2963		
Plugmeth1:	0	Plugmeth2:	0
Plugmeth3:	0	Plugmeth4:	1
Plugmethot:	0	Plugvar:	Not Reported
Cdiam1:	Not Reported	Cfrom1:	0
Cto1:	0	Cdiam2:	Not Reported
Cfrom2:	Not Reported	Cto2:	Not Reported
Cdiam3:	Not Reported	Cfrom3:	Not Reported
Cto3:	Not Reported	Cbfrom1:	20
Cbto1:	0	Cbsacks1:	CALICHE
Cbfrom2:	Not Reported	Cbto2:	Not Reported
Cbsacks2:	Not Reported	Cbfrom3:	Not Reported
Cbto3:	Not Reported	Cbsacks3:	Not Reported
Cbfrom4:	Not Reported	Cbto4:	Not Reported
Cbsacks4:	Not Reported	Cbfrom5:	Not Reported
Cbto5:	Not Reported	Cbsacks5:	Not Reported
Compname:	PSI, INC	Compstreet:	1714 MEMORIAL DR
Compcity:	HOUSTON	Compstate:	TX
Compzip:	77007	Nameassig:	DAVE MARTIN
Traineenam:	Not Reported	Tnum:	Not Reported
Deleted:	0	Site id:	TXPLU3000014000

Map ID:	116		
Dateentere:	21-AUG-10	Ownname:	Wal-Mart Stores, Inc. Sam Walton Develop
Ownstreet:	2001 SE 10th St. # 0550		
Owncity:	Bentonville	Ownstate:	AR
Ownzip:	72716	County:	Harris
Wellstreet:	I10 and Yale Streets		
Wellcity:	Houston	Wellzip:	77007
Own:	MW-3		
Lat dec:	29.767221		
Long dec:	-95.403333		
Elev:	0		
Brandmodel:	Magellan-315		
Gn:	65139		
Gn1:	65	Gn75:	13
Gn25:	9	Twn:	1
Twd:	0	Twr:	0
Twrp:	0	Twrg:	0
Um:	1	Ue:	0
Ud:	0	Uin:	0
Uir:	0	Ug:	0
Uij:	0	Up:	0

GEOCHECK VERSION 2.1
STATE DATABASE WELL INFORMATION

Udw:	0	Ut:	0
Us:	0	Uf:	0
Pby:	0	Pbn:	0
Datestart:	11-AUG-10	Datecomp:	11-AUG-10
Dia1:	8	Dia1to:	25
Dia2:	Not Reported	Dia2from:	Not Reported
Dia2to:	Not Reported	Dia3:	Not Reported
Dia3from:	Not Reported	Dia3to:	Not Reported
Dmdriven:	0	Dmairrotar:	0
Dmmudrotar:	0	Dmbored:	0
Dmairham:	0	Dmcabletoo:	0
Dmjetted:	0	Dmhollowst:	1
Dmrevcirc:	0	Dmotherck:	0
Dmother:	Not Reported	Bco:	0
Bcs:	0	Bcg:	1
Bcgs:	20/40	Bcu:	0
Bcoc:	0	Bcot:	Not Reported
Gpf:	8	Gpt:	25
Cemfrom1:	8	Cemto1:	25
Nosacks1:	8, Sand	Cemfrom2:	6
Cemto2:	8	Nosacks2:	1, Bentonite
Cemfrom3:	0	Cemto3:	6
Nosacks3:	2, Portland	Cementmeth:	Grout
Cementby:	Advanced Drilling Systems, Inc.	Ds:	Not Reported
Dpl:	Not Reported	Dsv:	Not Reported
Appvar:	Not Reported	Scs:	0
Scsv:	0	Scp:	0
Sca:	1	Watlev:	Not Reported
Watlevdate:	Not Reported	Artflow:	Not Reported
Wellplug48:	0	Tpturbine:	0
Tpjet:	0	Tpsubmersi:	0
Tpcylinder:	0	Tpotherck:	0
Tpother:	Not Reported	Pumpbowlde:	Not Reported
Wtpump:	0	Wtbailer:	0
Wtjetted:	0	Wtestimate:	0
Welltestyi:	Not Reported	Welltestdr:	Not Reported
Welltesthr:	Not Reported	Watqualund:	0
Watqualu 1:	1	Watertype:	Not Reported
Stratdepth:	Not Reported	Chemanaly:	0
Chemanaln:	1	Undnatural:	0
Untype:	Not Reported	Undhydro:	0
Undhaz:	0	Undotherck:	0
Undother:	Not Reported		
Undcertify:	0	Compname:	Advanced Drilling Systems
Drllicno:	4990		
Compstreet:	904 W. Tiwell	Compcity:	Houston
Compstate:	TX	Compzip:	77091
Drillernam:	M. Moya	Traineenam:	Not Reported
Tnum:	Not Reported		
Comments:	Not Reported		
Confidenti:	0	Letterrecv:	Not Reported
Deleted:	0	Insdate:	Not Reported
Site id:	TXMON3000224836		
Latitude:	29.767221		
Longitude:	-95.403333		

GEOCHECK VERSION 2.1
STATE DATABASE WELL INFORMATION

Map ID:	116		
Dateentere:	21-AUG-10	Ownname:	Wal-Mart Stores, Inc. Sam Walton Develop
Ownstreet:	2001 SE 10th St. # 0550		
Owncity:	Bentonville	Ownstate:	AR
Ownzip:	72716	County:	Harris
Wellstreet:	I10 and Yale Streets		
Wellcity:	Houston	Wellzip:	77007
Own:	MW-2		
Lat dec:	29.767221		
Long dec:	-95.4025		
Elev:	0		
Brandmodel:	Magellan-315		
Gn:	65139		
Gn1:	65	Gn75:	13
Gn25:	9	Twn:	1
Twd:	0	Twr:	0
Twrp:	0	Twrg:	0
Um:	1	Ue:	0
Ud:	0	Uin:	0
Uir:	0	Ug:	0
Uij:	0	Up:	0
Udw:	0	Ut:	0
Us:	0	Uf:	0
Pby:	0	Pbn:	0
Datestart:	11-AUG-10	Datecomp:	11-AUG-10
Dia1:	8	Dia1to:	25
Dia2:	Not Reported	Dia2from:	Not Reported
Dia2to:	Not Reported	Dia3:	Not Reported
Dia3from:	Not Reported	Dia3to:	Not Reported
Dmdriven:	0	Dmairrotar:	0
Dmmudrotar:	0	Dmbored:	0
Dmairham:	0	Dmcabletoo:	0
Dmjetted:	0	Dmhollowst:	1
Dmrevcirc:	0	Dmotherck:	0
Dmother:	Not Reported	Bco:	0
Bcs:	0	Bcg:	1
Bcgs:	20/40	Bcu:	0
Bcoc:	0	Bcot:	Not Reported
Gpf:	8	Gpt:	25
Cemfrom1:	8	Cemto1:	25
Nosacks1:	8, Sand	Cemfrom2:	6
Cemto2:	8	Nosacks2:	1, Bentonite
Cemfrom3:	0	Cemto3:	6
Nosacks3:	2, Portland	Cementmeth:	Grout
Cementby:	Advanced Drilling Systems, Inc.	Ds:	Not Reported
Dpl:	Not Reported	Dsv:	Not Reported
Appvar:	Not Reported	Scs:	0
Scsv:	0	Scp:	0
Sca:	1	Watlev:	Not Reported
Watlevdate:	Not Reported	Artflow:	Not Reported
Wellplug48:	0	Tpturbine:	0
Tpjet:	0	Tpsubmersi:	0
Tpcylinder:	0	Tpotherck:	0
Tpother:	Not Reported	Pumpbowlde:	Not Reported
Wtpump:	0	Wtbailer:	0
Wtjetted:	0	Wtestimate:	0
Welltestyi:	Not Reported	Welltestdr:	Not Reported
Welltesthr:	Not Reported	Watqualund:	0
Watqualu 1:	1	Watertype:	Not Reported
Stratdepth:	Not Reported	Chemanaly:	0
Chemanaln:	1	Undnatural:	0

GEOCHECK VERSION 2.1
STATE DATABASE WELL INFORMATION

Untype:	Not Reported	Undhydro:	0
Undhaz:	0	Undotherck:	0
Undother:	Not Reported		
Undcertify:	0	Compname:	Advanced Drilling Systems
Drllicno:	4990		
Compstreet:	904 W. Tiwell	Compcity:	Houston
Compstate:	TX	Compzip:	77091
Drillernam:	M. Moya	Traineenam:	Not Reported
Tnum:	Not Reported		
Comments:	Not Reported		
Confidenti:	0	Letterrecv:	Not Reported
Deleted:	0	Insdate:	Not Reported
Site id:	TXMON3000224835		
Latitude:	29.767221		
Longitude:	-95.4025		

Map ID:	117		
Dateentere:	21-AUG-10	Ownname:	Wal-Mart Stores, Inc. Sam Walton Develop
Ownstreet:	2001 SE 10th St. # 0550		
Owncity:	Bentonville	Ownstate:	AR
Ownzip:	72716	County:	Harris
Wellstreet:	I10 and Yale Streets		
Wellcity:	Houston	Wellzip:	77007
Own:	MW-1		
Lat dec:	29.767221		
Long dec:	-95.400833		
Elev:	0		
Brandmodel:	Magellan-315		
Gn:	65139		
Gn1:	65	Gn75:	13
Gn25:	9	Twn:	1
Twd:	0	Twr:	0
Twrp:	0	Twrg:	0
Um:	1	Ue:	0
Ud:	0	Uin:	0
Uir:	0	Ug:	0
Uij:	0	Up:	0
Udw:	0	Ut:	0
Us:	0	Uf:	0
Pby:	0	Pbn:	0
Datestart:	11-AUG-10	Datecomp:	11-AUG-10
Dia1:	8	Dia1to:	25
Dia2:	Not Reported	Dia2from:	Not Reported
Dia2to:	Not Reported	Dia3:	Not Reported
Dia3from:	Not Reported	Dia3to:	Not Reported
Dmdriven:	0	Dmairrotar:	0
Dmmudrotar:	0	Dmbored:	0
Dmairham:	0	Dmcabletoo:	0
Dmjetted:	0	Dmhollowst:	1
Dmrevcirc:	0	Dmotherck:	0
Dmother:	Not Reported	Bco:	0
Bcs:	0	Bcg:	1
Bcgs:	20/40	Bcu:	0
Bcoc:	0	Bcot:	Not Reported
Gpf:	8	Gpt:	25
Cemfrom1:	8	Cemto1:	25
Nosacks1:	8, Sand	Cemfrom2:	6

GEOCHECK VERSION 2.1
STATE DATABASE WELL INFORMATION

Cemto2:	8	Nosacks2:	1, Bentonite
Cemfrom3:	0	Cemto3:	6
Nosacks3:	2, Portland	Cementmeth:	Grout
Cementby:	Advanced Drilling Systems, Inc.	Ds:	Not Reported
Dpl:	Not Reported	Dsv:	Not Reported
Appvar:	Not Reported	Scs:	0
Scsv:	0	Scp:	0
Sca:	1	Watlev:	Not Reported
Watlevdate:	Not Reported	Artflow:	Not Reported
Wellplug48:	0	Tpturbine:	0
Tpjet:	0	Tpsubmersi:	0
Tpcylinder:	0	Tpotherck:	0
Tpother:	Not Reported	Pumpbowlde:	Not Reported
Wtpump:	0	Wtbailer:	0
Wtjetted:	0	Wtestimate:	0
Welltestyi:	Not Reported	Welltestdr:	Not Reported
Welltesthr:	Not Reported	Watqualund:	0
Watqualu 1:	1	Watertype:	Not Reported
Stratdepth:	Not Reported	Chemanaly:	0
Chemanaln:	1	Undnatural:	0
Untype:	Not Reported	Undhydro:	0
Undhaz:	0	Undotherck:	0
Undother:	Not Reported		
Undcertify:	0	Compname:	Advanced Drilling Systems
Drllicno:	4990		
Compstreet:	904 W. Tiwell	Compcity:	Houston
Compstate:	TX	Compzip:	77091
Drillernam:	M. Moya	Traineenam:	Not Reported
Tnum:	Not Reported		
Comments:	Not Reported		
Confidenti:	0	Letterrecv:	Not Reported
Deleted:	0	Insdate:	Not Reported
Site id:	TXMON3000224834		
Latitude:	29.767221		
Longitude:	-95.400833		

Map ID:	118		
Plugtrackn:	89338		
Dateentere:	21-AUG-13	Ownname:	Ms. Daisy Diaz
Ownstreet:	319 Shepard	Owncity:	Houston
Ownstate:	TX	Ownzip:	77007
Wellstreet:	319 Shepard		
Wellcity:	Houston	Wellzip:	77007
County:	Harris		
Latitude:	294556		
Lat dec:	29.765555		
Longitude:	952434		
Long dec:	-95.409444		
Brmod:	Not Reported		
Gn:	65139		
Gn1:	65	Gn75:	13
Gn25:	9	Ownwellno:	MW-4
Typewater:	1	Typemon:	0
Typeinj:	0	Typedw:	0
Histdrille:	Not Reported	Histdrllic:	Not Reported
Histdatedr:	Not Reported	Histtracki:	Not Reported
Histdiamin:	Not Reported	Histdepth:	Not Reported

Plugdate:	23-JUL-13		
Plugmeth:	No Data		
Plugopname:	Jaime Vasquez		
Plugoplic:	58171		
Plugmeth1:	0	Plugmeth2:	0
Plugmeth3:	1	Plugmeth4:	0
Plugmethot:	0	Plugvar:	Not Reported
Cdiam1:	Not Reported	Cfrom1:	Not Reported
Cto1:	Not Reported	Cdiam2:	Not Reported
Cfrom2:	Not Reported	Cto2:	Not Reported
Cdiam3:	Not Reported	Cfrom3:	Not Reported
Cto3:	Not Reported	Cbfrom1:	0
Cbto1:	20	Cbsacks1:	2.5 Bentonite
Cbfrom2:	Not Reported	Cbto2:	Not Reported
Cbsacks2:	Not Reported	Cbfrom3:	Not Reported
Cbto3:	Not Reported	Cbsacks3:	Not Reported
Cbfrom4:	Not Reported	Cbto4:	Not Reported
Cbsacks4:	Not Reported	Cbfrom5:	Not Reported
Cbto5:	Not Reported	Cbsacks5:	Not Reported
Compname:	Envirotech Drilling Services	Compstreet:	2718 S. Brompton
Compcity:	Pearland	Compstate:	TX
Compzip:	77584	Nameassig:	Jaime Vasquez
Traineenam:	Not Reported	Tnum:	Not Reported
Deleted:	0	Site id:	TXPLU3000087954

Map ID:	118		
Plugtrackn:	89339		
Dateentere:	21-AUG-13	Ownname:	Ms. Daisy Diaz
Ownstreet:	319 Shepard	Owncity:	Houston
Ownstate:	TX	Ownzip:	77007
Wellstreet:	319 Shepard		
Wellcity:	Houston	Wellzip:	77007
County:	Harris		
Latitude:	294556		
Lat dec:	29.765555		
Longitude:	952434		
Long dec:	-95.409444		
Brmod:	Not Reported		
Gn:	65139		
Gn1:	65	Gn75:	13
Gn25:	9	Ownwellno:	MW-5
Typewater:	1	Typemon:	0
Typeinj:	0	Typedw:	0
Histdrille:	Not Reported	Histdrllic:	Not Reported
Histdatedr:	Not Reported	Histtracki:	Not Reported
Histdiamin:	Not Reported	Histdepth:	Not Reported
Plugdate:	23-JUL-13		
Plugmeth:	No Data		
Plugopname:	Jaime Vasquez		
Plugoplic:	58171		
Plugmeth1:	0	Plugmeth2:	0
Plugmeth3:	1	Plugmeth4:	0
Plugmethot:	0	Plugvar:	Not Reported
Cdiam1:	Not Reported	Cfrom1:	Not Reported
Cto1:	Not Reported	Cdiam2:	Not Reported
Cfrom2:	Not Reported	Cto2:	Not Reported

Cdiam3:	Not Reported	Cfrom3:	Not Reported
Cto3:	Not Reported	Cbfrom1:	0
Cbto1:	20	Cbsacks1:	2.5 Bentonite
Cbfrom2:	Not Reported	Cbto2:	Not Reported
Cbsacks2:	Not Reported	Cbfrom3:	Not Reported
Cbto3:	Not Reported	Cbsacks3:	Not Reported
Cbfrom4:	Not Reported	Cbto4:	Not Reported
Cbsacks4:	Not Reported	Cbfrom5:	Not Reported
Cbto5:	Not Reported	Cbsacks5:	Not Reported
Compname:	Envirotech Drilling Services	Compstreet:	2718 S. Brompton
Compcity:	Pearland	Compstate:	TX
Compzip:	77584	Nameassig:	Jaime Vasquez
Traineenam:	Not Reported	Tnum:	Not Reported
Deleted:	0	Site id:	TXPLU3000087955

Map ID:	118		
Dateentere:	24-OCT-11	Ownname:	Cho’s Shell
Ownstreet:	319 Shepherd Drive		
Owncity:	Houston	Ownstate:	TX
Ownzip:	77007	County:	Harris
Wellstreet:	319 Shepherd Drive		
Wellcity:	Houston	Wellzip:	77007
Own:	MW-1		
Lat dec:	29.765555		
Long dec:	-95.409444		
Elev:	0		
Brandmodel:	Google Earth		
Gn:	65139		
Gn1:	65	Gn75:	13
Gn25:	9	Twn:	1
Twd:	0	Twr:	0
Twrp:	0	Twrg:	0
Um:	1	Ue:	0
Ud:	0	Uin:	0
Uir:	0	Ug:	0
Uij:	0	Up:	0
Udw:	0	Ut:	0
Us:	0	Uf:	0
Pby:	0	Pbn:	0
Datestart:	04-OCT-11	Datecomp:	04-OCT-11
Dia1:	8	Dia1to:	35
Dia2:	Not Reported	Dia2from:	Not Reported
Dia2to:	Not Reported	Dia3:	Not Reported
Dia3from:	Not Reported	Dia3to:	Not Reported
Dmdriven:	0	Dmairrotar:	0
Dmmudrotar:	0	Dmbored:	0
Dmairham:	0	Dmcabletoo:	0
Dmjetted:	0	Dmhollowst:	1
Dmrevcirc:	0	Dmotherck:	0
Dmother:	Not Reported	Bco:	0
Bcs:	0	Bcg:	1
Bcgs:	10/20	Bcu:	0
Bcoc:	0	Bcot:	Not Reported
Gpf:	35	Gpt:	23
Cemfrom1:	0	Cemto1:	2
Nosacks1:	1 Cement	Cemfrom2:	2

GEOCHECK VERSION 2.1
STATE DATABASE WELL INFORMATION

Cemto2:	23	Nosacks2:	10.5 Bentonite
Cemfrom3:	Not Reported	Cemto3:	Not Reported
Nosacks3:	Not Reported	Cementmeth:	Hand Mixed
Cementby:	Vortex Drilling, Inc.	Ds:	Not Reported
Dpl:	Not Reported	Dsv:	Not Reported
Appvar:	Not Reported	Scs:	0
Scsv:	0	Scp:	0
Sca:	1	Watlev:	Not Reported
Watlevdate:	Not Reported	Artflow:	Not Reported
Wellplug48:	0	Tpturbine:	0
Tpjet:	0	Tpsubmersi:	0
Tpcylinder:	0	Tpotherck:	0
Tpother:	Not Reported	Pumpbowlde:	Not Reported
Wtpump:	0	Wtbailer:	0
Wtjetted:	0	Wtestimate:	0
Welltestyi:	Not Reported	Welltestdr:	Not Reported
Welltesthr:	Not Reported	Watqualund:	0
Watqualu 1:	0	Watertype:	Not Reported
Stratdepth:	Not Reported	Chemanaly:	0
Chemanaln:	0	Undnatural:	0
Untype:	Not Reported	Undhydro:	0
Undhaz:	0	Undotherck:	0
Undother:	Not Reported		
Undcertify:	0	Compname:	Vortex Drilling, Inc.
Drllicno:	54776		
Compstreet:	4412 Bluemel Road	Compcity:	San Antonio
Compstate:	TX	Compzip:	78240
Drillernam:	Robert Joiner	Traineenam:	Not Reported
Tnum:	Not Reported		
Comments:	Not Reported		
Confidenti:	0	Letterrecv:	Not Reported
Deleted:	0	Insdate:	Not Reported
Site id:	TXMON3000265773		
Latitude:	29.765555		
Longitude:	-95.409444		

Map ID:	118		
Plugtrackn:	89335		
Dateentere:	21-AUG-13	Ownname:	Ms. Daisy Diaz
Ownstreet:	319 Shepard	Owncity:	Houston
Ownstate:	TX	Ownzip:	77007
Wellstreet:	319 Shepard		
Wellcity:	Houston	Wellzip:	77007
County:	Harris		
Latitude:	294556		
Lat dec:	29.765555		
Longitude:	952434		
Long dec:	-95.409444		
Brmod:	Not Reported		
Gn:	65139		
Gn1:	65	Gn75:	13
Gn25:	9	Ownwellno:	MW-1
Typewater:	1	Typemon:	0
Typeinj:	0	Typedw:	0
Histdrille:	Not Reported	Histdrllic:	Not Reported
Histdatedr:	Not Reported	Histtracki:	Not Reported
Histdiamin:	Not Reported	Histdepth:	Not Reported

Plugdate:	23-JUL-13		
Plugmeth:	No Data		
Plugopname:	Jaime Vasquez		
Plugoplic:	58171		
Plugmeth1:	0	Plugmeth2:	0
Plugmeth3:	1	Plugmeth4:	0
Plugmethot:	0	Plugvar:	Not Reported
Cdiam1:	Not Reported	Cfrom1:	Not Reported
Cto1:	Not Reported	Cdiam2:	Not Reported
Cfrom2:	Not Reported	Cto2:	Not Reported
Cdiam3:	Not Reported	Cfrom3:	Not Reported
Cto3:	Not Reported	Cbfrom1:	0
Cbto1:	40	Cbsacks1:	4 Bentonite
Cbfrom2:	Not Reported	Cbto2:	Not Reported
Cbsacks2:	Not Reported	Cbfrom3:	Not Reported
Cbto3:	Not Reported	Cbsacks3:	Not Reported
Cbfrom4:	Not Reported	Cbto4:	Not Reported
Cbsacks4:	Not Reported	Cbfrom5:	Not Reported
Cbto5:	Not Reported	Cbsacks5:	Not Reported
Compname:	Envirotech Drilling Services	Compstreet:	2718 S. Brompton
Compcity:	Pearland	Compstate:	TX
Compzip:	77584	Nameassig:	Jaime Vasquez
Traineenam:	Not Reported	Tnum:	Not Reported
Deleted:	0	Site id:	TXPLU3000087951

Map ID:	118		
Plugtrackn:	89336		
Dateentere:	21-AUG-13	Ownname:	Ms. Daisy Diaz
Ownstreet:	319 Shepard	Owncity:	Houston
Ownstate:	TX	Ownzip:	77007
Wellstreet:	319 Shepard		
Wellcity:	Houston	Wellzip:	77007
County:	Harris		
Latitude:	294556		
Lat dec:	29.765555		
Longitude:	952434		
Long dec:	-95.409444		
Brmod:	Not Reported		
Gn:	65139		
Gn1:	65	Gn75:	13
Gn25:	9	Ownwellno:	MW-2
Typewater:	1	Typemon:	0
Typeinj:	0	Typedw:	0
Histdrille:	Not Reported	Histdrllic:	Not Reported
Histdatedr:	Not Reported	Histtracki:	Not Reported
Histdiamin:	Not Reported	Histdepth:	Not Reported
Plugdate:	23-JUL-13		
Plugmeth:	No Data		
Plugopname:	Jaime Vasquez		
Plugoplic:	58171		
Plugmeth1:	0	Plugmeth2:	0
Plugmeth3:	1	Plugmeth4:	0
Plugmethot:	0	Plugvar:	Not Reported
Cdiam1:	Not Reported	Cfrom1:	Not Reported
Cto1:	Not Reported	Cdiam2:	Not Reported
Cfrom2:	Not Reported	Cto2:	Not Reported

Cdiam3:	Not Reported	Cfrom3:	Not Reported
Cto3:	Not Reported	Cbfrom1:	0
Cbto1:	35	Cbsacks1:	4 Bentonite
Cbfrom2:	Not Reported	Cbto2:	Not Reported
Cbsacks2:	Not Reported	Cbfrom3:	Not Reported
Cbto3:	Not Reported	Cbsacks3:	Not Reported
Cbfrom4:	Not Reported	Cbto4:	Not Reported
Cbsacks4:	Not Reported	Cbfrom5:	Not Reported
Cbto5:	Not Reported	Cbsacks5:	Not Reported
Compname:	Envirotech Drilling Services	Compstreet:	2718 S. Brompton
Compcity:	Pearland	Compstate:	TX
Compzip:	77584	Nameassig:	Jaime Vasquez
Traineenam:	Not Reported	Tnum:	Not Reported
Deleted:	0	Site id:	TXPLU3000087952

Map ID:	118		
Plugtrackn:	89337		
Dateentere:	21-AUG-13	Ownname:	Ms. Daisy Diaz
Ownstreet:	319 Shepard	Owncity:	Houston
Ownstate:	TX	Ownzip:	77007
Wellstreet:	319 Shepard		
Wellcity:	Houston	Wellzip:	77007
County:	Harris		
Latitude:	294556		
Lat dec:	29.765555		
Longitude:	952434		
Long dec:	-95.409444		
Brmod:	Not Reported		
Gn:	65139		
Gn1:	65	Gn75:	13
Gn25:	9	Ownwellno:	MW-3
Typewater:	1	Typemon:	0
Typeinj:	0	Typedw:	0
Histdrille:	Not Reported	Histdrllic:	Not Reported
Histdatedr:	Not Reported	Histtracki:	Not Reported
Histdiamin:	Not Reported	Histdepth:	Not Reported
Plugdate:	23-JUL-13		
Plugmeth:	No Data		
Plugopname:	Jaime Vasquez		
Plugoplic:	58171		
Plugmeth1:	0	Plugmeth2:	0
Plugmeth3:	1	Plugmeth4:	0
Plugmethot:	0	Plugvar:	Not Reported
Cdiam1:	Not Reported	Cfrom1:	Not Reported
Cto1:	Not Reported	Cdiam2:	Not Reported
Cfrom2:	Not Reported	Cto2:	Not Reported
Cdiam3:	Not Reported	Cfrom3:	Not Reported
Cto3:	Not Reported	Cbfrom1:	0
Cbto1:	20	Cbsacks1:	2.5 Bentonite
Cbfrom2:	Not Reported	Cbto2:	Not Reported
Cbsacks2:	Not Reported	Cbfrom3:	Not Reported
Cbto3:	Not Reported	Cbsacks3:	Not Reported
Cbfrom4:	Not Reported	Cbto4:	Not Reported
Cbsacks4:	Not Reported	Cbfrom5:	Not Reported
Cbto5:	Not Reported	Cbsacks5:	Not Reported
Compname:	Envirotech Drilling Services	Compstreet:	2718 S. Brompton

GEOCHECK VERSION 2.1
STATE DATABASE WELL INFORMATION

Compcity:	Pearland	Compstate:	TX
Compzip:	77584	Nameassig:	Jaime Vasquez
Traineenam:	Not Reported	Tnum:	Not Reported
Deleted:	0	Site id:	TXPLU3000087953

Map ID:	118		
Dateentere:	24-OCT-11	Ownname:	Cho's Shell
Ownstreet:	319 Shepherd Drive		
Owncity:	Houston	Ownstate:	TX
Ownzip:	77007	County:	Harris
Wellstreet:	319 Shepherd Drive		
Wellcity:	Houston	Wellzip:	77007
Own:	MW-5		
Lat dec:	29.765555		
Long dec:	-95.409444		
Elev:	0		
Brandmodel:	Google Earth		
Gn:	65139		
Gn1:	65	Gn75:	13
Gn25:	9	Twn:	1
Twd:	0	Twr:	0
Twrp:	0	Twrg:	0
Um:	1	Ue:	0
Ud:	0	Uin:	0
Uir:	0	Ug:	0
Uij:	0	Up:	0
Udw:	0	Ut:	0
Us:	0	Uf:	0
Pby:	0	Pbn:	0
Datestart:	05-OCT-11	Datecomp:	05-OCT-11
Dia1:	8	Dia1to:	20
Dia2:	Not Reported	Dia2from:	Not Reported
Dia2to:	Not Reported	Dia3:	Not Reported
Dia3from:	Not Reported	Dia3to:	Not Reported
Dmdriven:	0	Dmairrotar:	0
Dmmudrotar:	0	Dmbored:	0
Dmairham:	0	Dmcabletoo:	0
Dmjetted:	0	Dmhollowst:	1
Dmrevcirc:	0	Dmotherck:	0
Dmother:	Not Reported	Bco:	0
Bcs:	0	Bcg:	1
Bcgs:	10/20	Bcu:	0
Bcoc:	0	Bcot:	Not Reported
Gpf:	20	Gpt:	8
Cemfrom1:	0	Cemto1:	2
Nosacks1:	1 Cement	Cemfrom2:	2
Cemto2:	8	Nosacks2:	3 Bentonite
Cemfrom3:	Not Reported	Cemto3:	Not Reported
Nosacks3:	Not Reported	Cementmeth:	Hand Mixed
Cementby:	Vortex Drilling, Inc.	Ds:	Not Reported
Dpl:	Not Reported	Dsv:	Not Reported
Appvar:	Not Reported	Scs:	0
Scsv:	0	Scp:	0
Sca:	1	Watlev:	Not Reported
Watlevdate:	Not Reported	Artflow:	Not Reported
Wellplug48:	0	Tpturbine:	0

Tpjet:	0	Tpsubmersi:	0
Tpcylinder:	0	Tpotherck:	0
Tpother:	Not Reported	Pumpbowlde:	Not Reported
Wtpump:	0	Wtbailer:	0
Wtjetted:	0	Wtestimate:	0
Welltestyi:	Not Reported	Welltestdr:	Not Reported
Welltesthr:	Not Reported	Watqualund:	0
Watqualu 1:	0	Watertype:	Not Reported
Stratdepth:	Not Reported	Chemanaly:	0
Chemanaln:	0	Undnatural:	0
Untype:	Not Reported	Undhydro:	0
Undhaz:	0	Undotherck:	0
Undother:	Not Reported		
Undcertify:	0	Compname:	Vortex Drilling, Inc.
Drllicno:	54776		
Compstreet:	4412 Bluemel Road	Compcity:	San Antonio
Compstate:	TX	Compzip:	78240
Drillernam:	Robert Joiner	Traineenam:	Not Reported
Tnum:	Not Reported		
Comments:	Not Reported		
Confidenti:	0	Letterrecv:	Not Reported
Deleted:	0	Insdate:	Not Reported
Site id:	TXMON3000265881		
Latitude:	29.765555		
Longitude:	-95.409444		

Map ID:	118		
Dateentere:	24-OCT-11	Ownname:	Cho’s Shell
Ownstreet:	319 Shepherd Drive		
Owncity:	Houston	Ownstate:	TX
Ownzip:	77007	County:	Harris
Wellstreet:	319 Shepherd Drive		
Wellcity:	Houston	Wellzip:	77007
Own:	SB-13		
Lat dec:	29.765555		
Long dec:	-95.409444		
Elev:	0		
Brandmodel:	Google Earth		
Gn:	65139		
Gn1:	65	Gn75:	13
Gn25:	9	Twn:	1
Twd:	0	Twr:	0
Twrp:	0	Twrg:	0
Um:	0	Ue:	1
Ud:	0	Uin:	0
Uir:	0	Ug:	0
Uij:	0	Up:	0
Udw:	0	Ut:	0
Us:	0	Uf:	0
Pby:	0	Pbn:	0
Datestart:	03-OCT-11	Datecomp:	03-OCT-11
Dia1:	3	Dia1to:	20
Dia2:	Not Reported	Dia2from:	Not Reported
Dia2to:	Not Reported	Dia3:	Not Reported
Dia3from:	Not Reported	Dia3to:	Not Reported
Dmdriven:	1	Dmairrotar:	0
Dmmudrotar:	0	Dmbored:	0

Dmairham:	0	Dmcabletoo:	0
Dmjetted:	0	Dmhollowst:	0
Dmrevcirc:	0	Dmotherck:	0
Dmother:	Not Reported	Bco:	0
Bcs:	0	Bcg:	0
Bcgs:	Not Reported	Bcu:	0
Bcoc:	1	Bcot:	Plugged
Gpf:	Not Reported	Gpt:	Not Reported
Cemfrom1:	0	Cemto1:	2
Nosacks1:	0.15 Cement	Cemfrom2:	2
Cemto2:	30	Nosacks2:	2 Bentonite
Cemfrom3:	Not Reported	Cemto3:	Not Reported
Nosacks3:	Not Reported	Cementmeth:	Hand Mixed
Cementby:	Vortex Drilling, Inc.	Ds:	Not Reported
Dpl:	Not Reported	Dsv:	Not Reported
Appvar:	Not Reported	Scs:	0
Scsv:	0	Scp:	0
Sca:	1	Watlev:	Not Reported
Watlevdate:	Not Reported	Artflow:	Not Reported
Wellplug48:	0	Tpturbine:	0
Tpjet:	0	Tpsubmersi:	0
Tpcylinder:	0	Tpotherck:	0
Tpother:	Not Reported	Pumpbowlde:	Not Reported
Wtpump:	0	Wtbailer:	0
Wtjetted:	0	Wtestimate:	0
Welltestyi:	Not Reported	Welltestdr:	Not Reported
Welltesthr:	Not Reported	Watqualund:	0
Watqualu 1:	0	Watertype:	Not Reported
Stratdepth:	Not Reported	Chemanaly:	0
Chemanaln:	0	Undnatural:	0
Untype:	Not Reported	Undhydro:	0
Undhaz:	0	Undotherck:	0
Undother:	Not Reported		
Undcertify:	0	Compname:	Vortex Drilling, Inc.
Drllicno:	54776		
Compstreet:	4412 Bluemel Road	Compcity:	San Antonio
Compstate:	TX	Compzip:	78240
Drillernam:	Robert Joiner	Traineenam:	Not Reported
Tnum:	Not Reported		
Comments:	Not Reported		
Confidenti:	0	Letterrecv:	Not Reported
Deleted:	0	Insdate:	Not Reported
Site id:	TXMON3000265883		
Latitude:	29.765555		
Longitude:	-95.409444		

Map ID:	118		
Dateentere:	24-OCT-11	Ownname:	Cho’s Shell
Ownstreet:	319 Shepherd Drive		
Owncity:	Houston	Ownstate:	TX
Ownzip:	77007	County:	Harris
Wellstreet:	319 Shepherd Drive		
Wellcity:	Houston	Wellzip:	77007
Own:	SB-14		
Lat dec:	29.765555		
Long dec:	-95.409444		
Elev:	0		

GEOCHECK VERSION 2.1
STATE DATABASE WELL INFORMATION

Brandmodel:	Google Earth		
Gn:	65139		
Gn1:	65	Gn75:	13
Gn25:	9	Twn:	1
Twd:	0	Twr:	0
Twrp:	0	Twrg:	0
Um:	0	Ue:	1
Ud:	0	Uin:	0
Uir:	0	Ug:	0
Uij:	0	Up:	0
Udw:	0	Ut:	0
Us:	0	Uf:	0
Pby:	0	Pbn:	0
Datestart:	03-OCT-11	Datecomp:	03-OCT-11
Dia1:	3	Dia1to:	20
Dia2:	Not Reported	Dia2from:	Not Reported
Dia2to:	Not Reported	Dia3:	Not Reported
Dia3from:	Not Reported	Dia3to:	Not Reported
Dmdriven:	1	Dmairrotar:	0
Dmmudrotar:	0	Dmbored:	0
Dmairham:	0	Dmcabletoo:	0
Dmjetted:	0	Dmhollowst:	0
Dmrevcirc:	0	Dmotherck:	0
Dmother:	Not Reported	Bco:	0
Bcs:	0	Bcg:	0
Bcgs:	Not Reported	Bcu:	0
Bcoc:	1	Bcot:	Plugged
Gpf:	Not Reported	Gpt:	Not Reported
Cemfrom1:	0	Cemto1:	2
Nosacks1:	0.15 Cement	Cemfrom2:	2
Cemto2:	30	Nosacks2:	2 Bentonite
Cemfrom3:	Not Reported	Cemto3:	Not Reported
Nosacks3:	Not Reported	Cementmeth:	Hand Mixed
Cementby:	Vortex Drilling, Inc.	Ds:	Not Reported
Dpl:	Not Reported	Dsv:	Not Reported
Appvar:	Not Reported	Scs:	0
Scsv:	0	Scp:	0
Sca:	1	Watlev:	Not Reported
Watlevdate:	Not Reported	Artflow:	Not Reported
Wellplug48:	0	Tpturbine:	0
Tpjet:	0	Tpsubmersi:	0
Tpcylinder:	0	Tpotherck:	0
Tpother:	Not Reported	Pumpbowlde:	Not Reported
Wtpump:	0	Wtbailer:	0
Wtjetted:	0	Wtestimate:	0
Welltestyi:	Not Reported	Welltestdr:	Not Reported
Welltesthr:	Not Reported	Watqualund:	0
Watqualu 1:	0	Watertype:	Not Reported
Stratdepth:	Not Reported	Chemanaly:	0
Chemanaln:	0	Undnatural:	0
Untype:	Not Reported	Undhydro:	0
Undhaz:	0	Undotherck:	0
Undother:	Not Reported		
Undcertify:	0	Compname:	Vortex Drilling, Inc.
Drllicno:	54776		
Compstreet:	4412 Bluemel Road	Compcity:	San Antonio
Compstate:	TX	Compzip:	78240
Drillernam:	Robert Joiner	Traineenam:	Not Reported
Tnum:	Not Reported		
Comments:	Not Reported		

GEOCHECK VERSION 2.1
STATE DATABASE WELL INFORMATION

Confidenti:	0	Letterrecv:	Not Reported
Deleted:	0	Insdate:	Not Reported
Site id:	TXMON3000265884		
Latitude:	29.765555		
Longitude:	-95.409444		

Map ID:	118		
Dateentere:	24-OCT-11	Ownname:	Cho’s Shell
Ownstreet:	319 Shepherd Drive		
Owncity:	Houston	Ownstate:	TX
Ownzip:	77007	County:	Harris
Wellstreet:	319 Shepherd Drive		
Wellcity:	Houston	Wellzip:	77007
Own:	MW-2		
Lat dec:	29.765555		
Long dec:	-95.409444		
Elev:	0		
Brandmodel:	Google Earth		
Gn:	65139		
Gn1:	65	Gn75:	13
Gn25:	9	Twn:	1
Twd:	0	Twr:	0
Twrp:	0	Twrg:	0
Um:	1	Ue:	0
Ud:	0	Uin:	0
Uir:	0	Ug:	0
Uij:	0	Up:	0
Udw:	0	Ut:	0
Us:	0	Uf:	0
Pby:	0	Pbn:	0
Datestart:	03-OCT-11	Datecomp:	03-OCT-11
Dia1:	8	Dia1to:	40
Dia2:	Not Reported	Dia2from:	Not Reported
Dia2to:	Not Reported	Dia3:	Not Reported
Dia3from:	Not Reported	Dia3to:	Not Reported
Dmdriven:	0	Dmairrotar:	0
Dmmudrotar:	0	Dmbored:	0
Dmairham:	0	Dmcabletoo:	0
Dmjetted:	0	Dmhollowst:	1
Dmrevcirc:	0	Dmotherck:	0
Dmother:	Not Reported	Bco:	0
Bcs:	0	Bcg:	1
Bcgs:	10/20	Bcu:	0
Bcoc:	0	Bcot:	Not Reported
Gpf:	40	Gpt:	28
Cemfrom1:	0	Cemto1:	2
Nosacks1:	1 Cement	Cemfrom2:	2
Cemto2:	28	Nosacks2:	13 Bentonite
Cemfrom3:	Not Reported	Cemto3:	Not Reported
Nosacks3:	Not Reported	Cementmeth:	Hand Mixed
Cementby:	Vortex Drilling, Inc.	Ds:	Not Reported
Dpl:	Not Reported	Dsv:	Not Reported
Appvar:	Not Reported	Scs:	0
Scsv:	0	Scp:	0
Sca:	1	Watlev:	Not Reported
Watlevdate:	Not Reported	Artflow:	Not Reported
Wellplug48:	0	Tpturbine:	0

Tpjet:	0	Tpsubmersi:	0
Tpcylinder:	0	Tpotherck:	0
Tpother:	Not Reported	Pumpbowlde:	Not Reported
Wtpump:	0	Wtbailer:	0
Wtjetted:	0	Wtestimate:	0
Welltestyi:	Not Reported	Welltestdr:	Not Reported
Welltesthr:	Not Reported	Watqualund:	0
Watqualu 1:	0	Watertype:	Not Reported
Stratdepth:	Not Reported	Chemanaly:	0
Chemanaln:	0	Undnatural:	0
Untype:	Not Reported	Undhydro:	0
Undhaz:	0	Undotherck:	0
Undother:	Not Reported		
Undcertify:	0	Compname:	Vortex Drilling, Inc.
Drllicno:	54776		
Compstreet:	4412 Bluemel Road	Compcity:	San Antonio
Compstate:	TX	Compzip:	78240
Drillernam:	Robert Joiner	Traineenam:	Not Reported
Tnum:	Not Reported		
Comments:	Not Reported		
Confidenti:	0	Letterrecv:	Not Reported
Deleted:	0	Insdate:	Not Reported
Site id:	TXMON3000265872		
Latitude:	29.765555		
Longitude:	-95.409444		

Map ID:	118		
Dateentere:	24-OCT-11	Ownname:	Cho’s Shell
Ownstreet:	319 Shepherd Drive		
Owncity:	Houston	Ownstate:	TX
Ownzip:	77007	County:	Harris
Wellstreet:	319 Shepherd Drive		
Wellcity:	Houston	Wellzip:	77007
Own:	MW-3		
Lat dec:	29.765555		
Long dec:	-95.409444		
Elev:	0		
Brandmodel:	Google Earth		
Gn:	65139		
Gn1:	65	Gn75:	13
Gn25:	9	Twn:	1
Twd:	0	Twr:	0
Twrp:	0	Twrg:	0
Um:	1	Ue:	0
Ud:	0	Uin:	0
Uir:	0	Ug:	0
Uij:	0	Up:	0
Udw:	0	Ut:	0
Us:	0	Uf:	0
Pby:	0	Pbn:	0
Datestart:	04-OCT-11	Datecomp:	04-OCT-11
Dia1:	8	Dia1to:	20
Dia2:	Not Reported	Dia2from:	Not Reported
Dia2to:	Not Reported	Dia3:	Not Reported
Dia3from:	Not Reported	Dia3to:	Not Reported
Dmdriven:	0	Dmairrotar:	0
Dmmudrotar:	0	Dmbored:	0

GEOCHECK VERSION 2.1
STATE DATABASE WELL INFORMATION

Dmairham:	0	Dmcabletoo:	0
Dmjetted:	0	Dmhollowst:	1
Dmrevcirc:	0	Dmotherck:	0
Dmother:	Not Reported	Bco:	0
Bcs:	0	Bcg:	1
Bcgs:	10/20	Bcu:	0
Bcoc:	0	Bcot:	Not Reported
Gpf:	20	Gpt:	8
Cemfrom1:	0	Cemto1:	2
Nosacks1:	1 Cement	Cemfrom2:	2
Cemto2:	8	Nosacks2:	3 Bentonite
Cemfrom3:	Not Reported	Cemto3:	Not Reported
Nosacks3:	Not Reported	Cementmeth:	Hand Mixed
Cementby:	Vortex Drilling, Inc.	Ds:	Not Reported
Dpl:	Not Reported	Dsv:	Not Reported
Appvar:	Not Reported	Scs:	0
Scsv:	0	Scp:	0
Sca:	1	Watlev:	Not Reported
Watlevdate:	Not Reported	Artflow:	Not Reported
Wellplug48:	0	Tpturbine:	0
Tpjet:	0	Tpsubmersi:	0
Tpcylinder:	0	Tpotherck:	0
Tpother:	Not Reported	Pumpbowlde:	Not Reported
Wtpump:	0	Wtbailer:	0
Wtjetted:	0	Wtestimate:	0
Welltestyi:	Not Reported	Welltestdr:	Not Reported
Welltesthr:	Not Reported	Watqualund:	0
Watqualu 1:	0	Watertype:	Not Reported
Stratdepth:	Not Reported	Chemanaly:	0
Chemanaln:	0	Undnatural:	0
Untype:	Not Reported	Undhydro:	0
Undhaz:	0	Undotherck:	0
Undother:	Not Reported		
Undcertify:	0	Compname:	Vortex Drilling, Inc.
Drllicno:	54776		
Compstreet:	4412 Bluemel Road	Compcity:	San Antonio
Compstate:	TX	Compzip:	78240
Drillernam:	Robert Joiner	Traineenam:	Not Reported
Tnum:	Not Reported		
Comments:	Not Reported		
Confidenti:	0	Letterrecv:	Not Reported
Deleted:	0	Insdate:	Not Reported
Site id:	TXMON3000265879		
Latitude:	29.765555		
Longitude:	-95.409444		

Map ID:	118		
Dateentere:	24-OCT-11	Ownname:	Cho’s Shell
Ownstreet:	319 Shepherd Drive		
Owncity:	Houston	Ownstate:	TX
Ownzip:	77007	County:	Harris
Wellstreet:	319 Shepherd Drive		
Wellcity:	Houston	Wellzip:	77007
Own:	MW-4		
Lat dec:	29.765555		
Long dec:	-95.409444		
Elev:	0		

GEOCHECK VERSION 2.1
STATE DATABASE WELL INFORMATION

Brandmodel:	Google Earth		
Gn:	65139		
Gn1:	65	Gn75:	13
Gn25:	9	Twn:	1
Twd:	0	Twr:	0
Twrp:	0	Twrg:	0
Um:	1	Ue:	0
Ud:	0	Uin:	0
Uir:	0	Ug:	0
Uij:	0	Up:	0
Udw:	0	Ut:	0
Us:	0	Uf:	0
Pby:	0	Pbn:	0
Datestart:	04-OCT-11	Datecomp:	04-OCT-11
Dia1:	8	Dia1to:	20
Dia2:	Not Reported	Dia2from:	Not Reported
Dia2to:	Not Reported	Dia3:	Not Reported
Dia3from:	Not Reported	Dia3to:	Not Reported
Dmdriven:	0	Dmairrotar:	0
Dmmudrotar:	0	Dmbored:	0
Dmairham:	0	Dmcabletoo:	0
Dmjetted:	0	Dmhollowst:	1
Dmrevcirc:	0	Dmotherck:	0
Dmother:	Not Reported	Bco:	0
Bcs:	0	Bcg:	1
Bcgs:	10/20	Bcu:	0
Bcoc:	0	Bcot:	Not Reported
Gpf:	20	Gpt:	8
Cemfrom1:	0	Cemto1:	2
Nosacks1:	1 Cement	Cemfrom2:	2
Cemto2:	8	Nosacks2:	3 Bentonite
Cemfrom3:	Not Reported	Cemto3:	Not Reported
Nosacks3:	Not Reported	Cementmeth:	Hand Mixed
Cementby:	Vortex Drilling, Inc.	Ds:	Not Reported
Dpl:	Not Reported	Dsv:	Not Reported
Appvar:	Not Reported	Scs:	0
Scsv:	0	Scp:	0
Sca:	1	Watlev:	Not Reported
Watlevdate:	Not Reported	Artflow:	Not Reported
Wellplug48:	0	Tpturbine:	0
Tpjet:	0	Tpsubmersi:	0
Tpcylinder:	0	Tpotherck:	0
Tpother:	Not Reported	Pumpbowlde:	Not Reported
Wtpump:	0	Wtbailer:	0
Wtjetted:	0	Wtestimate:	0
Welltestyi:	Not Reported	Welltestdr:	Not Reported
Welltesthr:	Not Reported	Watqualund:	0
Watqualu 1:	0	Watertype:	Not Reported
Stratdepth:	Not Reported	Chemanaly:	0
Chemanaln:	0	Undnatural:	0
Untype:	Not Reported	Undhydro:	0
Undhaz:	0	Undotherck:	0
Undother:	Not Reported		
Undcertify:	0	Compname:	Vortex Drilling, Inc.
Drllicno:	54776		
Compstreet:	4412 Bluemel Road	Compcity:	San Antonio
Compstate:	TX	Compzip:	78240
Drillernam:	Robert Joiner	Traineenam:	Not Reported
Tnum:	Not Reported		
Comments:	Not Reported		

GEOCHECK VERSION 2.1
STATE DATABASE WELL INFORMATION

Confidenti:	0	Letterrecv:	Not Reported
Deleted:	0	Insdate:	Not Reported
Site id:	TXMON3000265880		
Latitude:	29.765555		
Longitude:	-95.409444		

GEOCHECK VERSION 2.1
STATE DATABASE WELL INFORMATION

Oil/Gas Well Information:

Map ID:	1		
Surface id:	1113414.00000	Well Type:	Sidetrack Well Surface Location
Api:	20132705	Reliab:	40
Longn:	-95.40203	Latn:	29.82268
Site id:	TXOG60000489953		
Bottom id:	1113414	Surface id:	1113414
Well Type:	Dry Hole	Apinum:	4220132705D1
Out fips:	N	Reliab:	40
Cwellnum:	1	Radioact:	Not Reported
Longn:	-95.4031368		
Latn:	29.8212755		

Map ID:	2		
Surface id:	183342.00000	Well Type:	Oil Well
Api:	201	Reliab:	15
Longn:	-95.42045	Latn:	29.80816
Site id:	TXOG60000490084		
Bottom id:	183342	Surface id:	183342
Well Type:	Oil Well	Apinum:	42201
Out fips:	N	Reliab:	15
Cwellnum:	1	Radioact:	Not Reported
Longn:	-95.4204508		
Latn:	29.8081566		

Map ID:	3		
Surface id:	183343.00000	Well Type:	Oil Well
Api:	201	Reliab:	15
Longn:	-95.42062	Latn:	29.80680
Site id:	TXOG60000490096		
Bottom id:	183343	Surface id:	183343
Well Type:	Oil Well	Apinum:	42201
Out fips:	N	Reliab:	15
Cwellnum:	2	Radioact:	Not Reported
Longn:	-95.4206165		
Latn:	29.8068036		

GEOCHECK VERSION 2.1
STATE DATABASE WELL INFORMATION

Map ID:	4		
Surface id:	183344.00000	Well Type:	Oil Well
Api:	201	Reliab:	15
Longn:	-95.42059	Latn:	29.80564
Site id:	TXOG60000490108		
Bottom id:	183344	Surface id:	183344
Well Type:	Oil Well	Apinum:	42201
Out fips:	N	Reliab:	15
Cwellnum:	1	Radioact:	Not Reported
Longn:	-95.4205934		
Latn:	29.8056404		

Map ID:	5		
Surface id:	183396.00000	Well Type:	Oil Well
Api:	20103468	Reliab:	30
Longn:	-95.41913	Latn:	29.80289
Site id:	TXOG60000490155		
Bottom id:	183396	Surface id:	183396
Well Type:	Oil Well	Apinum:	4220103468
Out fips:	N	Reliab:	30
Cwellnum:	1E	Radioact:	Not Reported
Longn:	-95.4191286		
Latn:	29.8028872		

Map ID:	6		
Surface id:	183399.00000	Well Type:	Plugged Oil Well
Api:	20103470	Reliab:	30
Longn:	-95.42117	Latn:	29.80082
Site id:	TXOG60000490204		
Bottom id:	183399	Surface id:	183399
Well Type:	Plugged Oil Well	Apinum:	4220103470
Out fips:	N	Reliab:	30
Cwellnum:	1D	Radioact:	Not Reported
Longn:	-95.4211673		
Latn:	29.8008247		

Map ID:	7		
Surface id:	183393.00000	Well Type:	Plugged Oil Well
Api:	20103472	Reliab:	30
Longn:	-95.42236	Latn:	29.80014
Site id:	TXOG60000490220		

Bottom id:	183393	Surface id:	183393
Well Type:	Plugged Oil Well	Apinum:	4220103472
Out fips:	N	Reliab:	30
Cwellnum:	1C	Radioact:	Not Reported
Longn:	-95.4223608		
Latn:	29.8001363		

Map ID:	8		
Surface id:	183394.00000	Well Type:	Plugged Oil Well
Api:	20103471	Reliab:	30
Longn:	-95.42009	Latn:	29.79961
Site id:	TXOG60000490231		

Bottom id:	183394	Surface id:	183394
Well Type:	Plugged Oil Well	Apinum:	4220103471
Out fips:	N	Reliab:	30
Cwellnum:	F1	Radioact:	Not Reported
Longn:	-95.4200898		
Latn:	29.799611		

Map ID:	9		
Surface id:	183395.00000	Well Type:	Plugged Oil Well
Api:	20103473	Reliab:	30
Longn:	-95.42369	Latn:	29.79919
Site id:	TXOG60000490239		

Bottom id:	183395	Surface id:	183395
Well Type:	Plugged Oil Well	Apinum:	4220103473
Out fips:	N	Reliab:	30
Cwellnum:	1	Radioact:	Not Reported
Longn:	-95.4236937		
Latn:	29.7991937		

Map ID:	10		
Surface id:	183397.00000	Well Type:	Plugged Oil Well
Api:	20103475	Reliab:	30
Longn:	-95.42491	Latn:	29.79913
Site id:	TXOG60000490242		

Bottom id:	183397	Surface id:	183397
Well Type:	Plugged Oil Well	Apinum:	4220103475
Out fips:	N	Reliab:	30
Cwellnum:	1	Radioact:	Not Reported
Longn:	-95.4249148		
Latn:	29.7991293		

GEOCHECK VERSION 2.1
STATE DATABASE WELL INFORMATION

Map ID:	11		
Surface id:	183398.00000	Well Type:	Plugged Oil Well
Api:	20103476	Reliab:	30
Longn:	-95.42595	Latn:	29.79896
Site id:	TXOG60000490248		
Bottom id:	183398	Surface id:	183398
Well Type:	Plugged Oil Well	Apinum:	4220103476
Out fips:	N	Reliab:	30
Cwellnum:	1A	Radioact:	Not Reported
Longn:	-95.4259472		
Latn:	29.7989586		

Map ID:	12		
Surface id:	183345.00000	Well Type:	Oil Well
Api:	201	Reliab:	15
Longn:	-95.42112	Latn:	29.79893
Site id:	TXOG60000490243		
Bottom id:	183345	Surface id:	183345
Well Type:	Oil Well	Apinum:	42201
Out fips:	N	Reliab:	15
Cwellnum:	Not Reported	Radioact:	Not Reported
Longn:	-95.4211243		
Latn:	29.798927		

Map ID:	13		
Surface id:	183346.00000	Well Type:	Oil Well
Api:	201	Reliab:	15
Longn:	-95.42174	Latn:	29.79891
Site id:	TXOG60000490244		
Bottom id:	183346	Surface id:	183346
Well Type:	Oil Well	Apinum:	42201
Out fips:	N	Reliab:	15
Cwellnum:	Not Reported	Radioact:	Not Reported
Longn:	-95.4217403		
Latn:	29.7989087		

Map ID:	14		
Surface id:	183400.00000	Well Type:	Plugged Oil Well
Api:	20103474	Reliab:	30
Longn:	-95.42537	Latn:	29.79800
Site id:	TXOG60000490262		

Bottom id:	183400	Surface id:	183400
Well Type:	Plugged Oil Well	Apinum:	4220103474
Out fips:	N	Reliab:	30
Cwellnum:	3	Radioact:	Not Reported
Longn:	-95.4253743		
Latn:	29.7979989		

Map ID:	15		
Surface id:	183376.00000	Well Type:	Plugged Oil Well
Api:	201	Reliab:	15
Longn:	-95.42663	Latn:	29.79532
Site id:	TXOG60000490290		
Bottom id:	183376	Surface id:	183376
Well Type:	Plugged Oil Well	Apinum:	42201
Out fips:	N	Reliab:	15
Cwellnum:	2	Radioact:	Not Reported
Longn:	-95.4266319		
Latn:	29.795319		

Map ID:	16		
Surface id:	183377.00000	Well Type:	Plugged Oil Well
Api:	201	Reliab:	15
Longn:	-95.42658	Latn:	29.79361
Site id:	TXOG60000490300		
Bottom id:	183377	Surface id:	183377
Well Type:	Plugged Oil Well	Apinum:	42201
Out fips:	N	Reliab:	15
Cwellnum:	3	Radioact:	Not Reported
Longn:	-95.4265786		
Latn:	29.7936114		

Map ID:	17		
Surface id:	183347.00000	Well Type:	Dry Hole
Api:	201	Reliab:	15
Longn:	-95.41558	Latn:	29.79304
Site id:	TXOG60000490301		
Bottom id:	183347	Surface id:	183347
Well Type:	Dry Hole	Apinum:	42201
Out fips:	N	Reliab:	15
Cwellnum:	1	Radioact:	Not Reported
Longn:	-95.4155819		
Latn:	29.793043		

GEOCHECK VERSION 2.1
STATE DATABASE WELL INFORMATION

Map ID:	18		
Surface id:	183387.00000	Well Type:	Dry Hole
Api:	201	Reliab:	15
Longn:	-95.42564	Latn:	29.79193
Site id:	TXOG60000490310		
Bottom id:	183387	Surface id:	183387
Well Type:	Dry Hole	Apinum:	42201
Out fips:	N	Reliab:	15
Cwellnum:	1	Radioact:	Not Reported
Longn:	-95.4256399		
Latn:	29.7919336		

Map ID:	19		
Surface id:	183350.00000	Well Type:	Dry Hole
Api:	201	Reliab:	15
Longn:	-95.40327	Latn:	29.78697
Site id:	TXOG60000490347		
Bottom id:	183350	Surface id:	183350
Well Type:	Dry Hole	Apinum:	42201
Out fips:	N	Reliab:	15
Cwellnum:	2	Radioact:	Not Reported
Longn:	-95.4032707		
Latn:	29.7869729		

Map ID:	20		
Surface id:	183348.00000	Well Type:	Dry Hole
Api:	201	Reliab:	15
Longn:	-95.41467	Latn:	29.78566
Site id:	TXOG60000490358		
Bottom id:	183348	Surface id:	183348
Well Type:	Dry Hole	Apinum:	42201
Out fips:	N	Reliab:	15
Cwellnum:	1	Radioact:	Not Reported
Longn:	-95.414668		
Latn:	29.7856601		

Map ID:	21		
Surface id:	1106303.00000	Well Type:	Permitted Location
Api:	20183051	Reliab:	30
Longn:	-95.41595	Latn:	29.78409
Site id:	TXOG60000490363		

Bottom id:	1106303	Surface id:	1106303
Well Type:	Permitted Location	Apinum:	4220183051
Out fips:	N	Reliab:	30
Cwellnum:	1	Radioact:	Not Reported
Longn:	-95.415952		
Latn:	29.7840935		

Map ID:	22		
Surface id:	183351.00000	Well Type:	Dry Hole
Api:	201	Reliab:	15
Longn:	-95.41096	Latn:	29.78351
Site id:	TXOG60000490366		

Bottom id:	183351	Surface id:	183351
Well Type:	Dry Hole	Apinum:	42201
Out fips:	N	Reliab:	15
Cwellnum:	1	Radioact:	Not Reported
Longn:	-95.4109614		
Latn:	29.7835122		

Map ID:	23		
Surface id:	183388.00000	Well Type:	Permitted Location
Api:	20103495	Reliab:	30
Longn:	-95.41887	Latn:	29.78282
Site id:	TXOG60000490370		

Bottom id:	183388	Surface id:	183388
Well Type:	Permitted Location	Apinum:	4220103495
Out fips:	N	Reliab:	30
Cwellnum:	2	Radioact:	Not Reported
Longn:	-95.4188735		
Latn:	29.7828244		

Map ID:	24		
Surface id:	183349.00000	Well Type:	Plugged Gas Well
Api:	20107727	Reliab:	15
Longn:	-95.40330	Latn:	29.78157
Site id:	TXOG60000490372		

Bottom id:	183349	Surface id:	183349
Well Type:	Plugged Gas Well	Apinum:	4220107727
Out fips:	N	Reliab:	15
Cwellnum:	1	Radioact:	Not Reported
Longn:	-95.4033009		
Latn:	29.781568		

GEOCHECK VERSION 2.1
PUBLIC WATER SUPPLY SYSTEM INFORMATION

PWS SUMMARY:

Map ID: 55

GEOCHECK VERSION 2.1
STATE DATABASE WELL INFORMATION

PWS Water Well Information:

Epa region:	06	State:	TX
Pwsid:	TX1700328		
Pwsname:	CANEY CREEK UTILITY		
City served:	Not Reported	State served:	TX
Zip served:	Not Reported	Fips county:	48339
Status:	Active	Pop srvd:	141
Pwssvcconn:	47	Source:	Groundwater
Pws type:	CWS	Owner:	Private
Contact:	DRISCOLL, BILL, J		
Contactor gname:	DRISCOLL, BILL, J		
Contact phone:	936-449-6376	Contact address1:	16501 HUNTERS TRL
Contact address2:	Not Reported	Contact city:	MONTGOMERY
Contact state:	TX	Contact zip:	77356-7331
Activity code:	A		

Facid:	340		
Facname:	16307 HUNTERS TRAIL		
Facility type:	Treatment_plant	Activity code:	A
Treatment obj:	disinfection	Treatment process:	hypochlorination, pre

Location Information:

Name:	CANEY CREEK UTILITY		
Pwstypcd:	CWS	Primsrccd:	GW
Popserved:	141		
Add1:	16501 HUNTERS TRL		
Add2:	Not Reported		
City:	MONTGOMERY	State:	TX
Zip:	77356-7331	Phone:	936-449-6376
Cityserv:	Not Reported	Cntyserv:	Montgomery
Stateserv:	TX	Zipserv:	Not Reported

Enforcement Information:

Violation id:	Not Reported	Orig cd:	S
Enf fy:	2009	Enf act date:	08/19/2009
Enf act detail:	St Other	Enf act cat:	Not Reported

Enforcement Information:

Violation id:	90060170	Orig cd:	S
Enf fy:	2013	Enf act date:	06/28/2013
Enf act detail:	St Compliance achieved	Enf act cat:	Resolving

Enforcement Information:

Violation id:	90060170	Orig cd:	S
Enf fy:	2013	Enf act date:	06/14/2013
Enf act detail:	St Violation/Reminder Notice	Enf act cat:	Informal

Enforcement Information:

Violation id:	90060168	Orig cd:	S
Enf fy:	2008	Enf act date:	09/30/2008
Enf act detail:	St Compliance achieved	Enf act cat:	Resolving

Enforcement Information:

Violation id:	90060166	Orig cd:	S
Enf fy:	2009	Enf act date:	03/27/2009
Enf act detail:	St Violation/Reminder Notice	Enf act cat:	Informal

Enforcement Information:

Violation id:	90060166	Orig cd:	S
Enf fy:	2009	Enf act date:	03/27/2009
Enf act detail:	St Public Notif requested	Enf act cat:	Informal

Enforcement Information:

Violation id:	109	Orig cd:	S
Enf fy:	2009	Enf act date:	11/17/2008
Enf act detail:	St Public Notif requested	Enf act cat:	Informal

Violations Information:

Violation id:	90060170	Orig cd:	S
State:	TX	Viol fy:	2012
Contamcd:	7000		
Contamnm:	Consumer Confidence Rule		
Viol code:	71		
Viol name:	CCR Complete Failure to Report		
Rule code:	420		
Rule name:	CCR		
Violmeasur:	Not Reported	Unitmeasur:	Not Reported
State mcl:	Not Reported	Cmpbdt:	07/01/2012
Cmpedt:	Not Reported		

Violations Information:

Violation id:	90060168	Orig cd:	S
State:	TX	Viol fy:	2009
Contamcd:	7500		
Contamnm:	Public Notice		
Viol code:	75		
Viol name:	PN Violation for NPDWR Violation		
Rule code:	410		
Rule name:	PN rule		
Violmeasur:	Not Reported	Unitmeasur:	Not Reported
State mcl:	Not Reported	Cmpbdt:	02/16/2009
Cmpedt:	Not Reported		

Violations Information:

Violation id:	90060166	Orig cd:	S
State:	TX	Viol fy:	2008
Contamcd:	0999		
Contamnm:	Chlorine		
Viol code:	27		
Viol name:	Monitoring and Reporting (DBP)		
Rule code:	210		
Rule name:	St1 DBP		
Violmeasur:	Not Reported	Unitmeasur:	Not Reported

State mcl:	Not Reported	Cmpbdt:	10/01/2008
Cmpedt:	12/31/2008		

Violations Information:

Violation id:	109	Orig cd:	S
State:	TX	Viol fy:	2008
Contamcd:	3100		
Contamnm:	Coliform (TCR)		
Viol code:	23		
Viol name:	Monitoring, Routine Major (TCR)		
Rule code:	110		
Rule name:	TCR		
Violmeasur:	Not Reported	Unitmeasur:	Not Reported
State mcl:	Not Reported	Cmpbdt:	09/01/2008
Cmpedt:	09/30/2008		

PWS ID:	TX1700328		
Date Initiated:	Not Reported	Date Deactivated:	Not Reported
PWS Name:	CANEY CREEK UTILITY COMPANY C/O JIM FREEMAN - PRESIDENT #99 HUNTER'S POINT MONTGOMERY, TX 77356		
Addressee / Facility:	System Owner/Responsible Party ARLON HOPPERDIETZEL		
Facility Latitude:	29 47 52	Facility Longitude:	095 23 52
City Served:	Not Reported		
Treatment Class:	Treated	Population:	129

Violations information not reported.

Map ID: 90

Epa region:	06	State:	TX
Pwsid:	TX1011587		
Pwsname:	CITY OF HOUSTON LAKE HOUSTON PARKS		
City served:	Not Reported	State served:	TX
Zip served:	Not Reported	Fips county:	48201
Status:	Active	Pop srvd:	250
Pwssvcconn:	12	Source:	Groundwater
Pws type:	TNCWS	Owner:	Local_Govt
Contact:	KRUEGER, DANIEL, W		
Contactor gname:	KRUEGER, DANIEL, W		
Contact phone:	713-837-0311	Contact address1:	PO BOX 1562
Contact address2:	Not Reported	Contact city:	HOUSTON
Contact state:	TX	Contact zip:	77251-1562
Activity code:	A		

Facid:	4546		
Facname:	PLANT - 13501 AQUEDUCT RD		
Facility type:	Treatment_plant	Activity code:	A
Treatment obj:	disinfection	Treatment process:	gaseous chlorination, pre
Treatment obj:	iron removal	Treatment process:	sequestration

GEOCHECK VERSION 2.1
STATE DATABASE WELL INFORMATION

Location Information:

Name:	CITY OF HOUSTON LAKE HOUSTON PARKS		
Pwstypcd:	TNCWS	Primsrccd:	GW
Popserved:	250		
Add1:	PO BOX 1562		
Add2:	Not Reported		
City:	HOUSTON	State:	TX
Zip:	77251-1562	Phone:	713-837-0311
Cityserv:	Not Reported	Cntyserv:	Harris
Stateserv:	TX	Zipserv:	Not Reported

Enforcement Information:

Violation id:	103	Orig cd:	S
Enf fy:	2003	Enf act date:	08/21/2003
Enf act detail:	St Violation/Reminder Notice	Enf act cat:	Informal

Enforcement Information:

Violation id:	103	Orig cd:	S
Enf fy:	2003	Enf act date:	07/31/2003
Enf act detail:	St Compliance achieved	Enf act cat:	Resolving

Enforcement Information:

Violation id:	103	Orig cd:	S
Enf fy:	2004	Enf act date:	11/01/2003
Enf act detail:	St Public Notif received	Enf act cat:	Informal

Enforcement Information:

Violation id:	103	Orig cd:	S
Enf fy:	2003	Enf act date:	08/21/2003
Enf act detail:	St Public Notif requested	Enf act cat:	Informal

Violations Information:

Violation id:	105	Orig cd:	S
State:	TX	Viol fy:	2014
Contamcd:	3014		
Contamnm:	E. COLI		
Viol code:	34		
Viol name:	Monitoring, Source Water (GWR)		
Rule code:	140		
Rule name:	GWR		
Violmeasur:	Not Reported	Unitmeasur:	Not Reported
State mcl:	Not Reported	Cmpbdt:	03/01/2014
Cmpedt:	Not Reported		

Violations Information:

Violation id:	103	Orig cd:	S
State:	TX	Viol fy:	2003
Contamcd:	3100		
Contamnm:	Coliform (TCR)		
Viol code:	24		
Viol name:	Monitoring, Routine Minor (TCR)		
Rule code:	110		
Rule name:	TCR		
Violmeasur:	Not Reported	Unitmeasur:	Not Reported

State mcl:	Not Reported	Cmpbdt:	07/01/2003
Cmpedt:	07/31/2003		

PWS ID: TX1011587
Date Initiated: Not Reported Date Deactivated: Not Reported
PWS Name: HOUSTON-LAKE HOUSTON PARKS
C/O WATER UTILITIES DEPARTMENT
P O BOX 1562
HOUSTON, TX 77251

Addressee / Facility: System Owner/Responsible Party
BOB LANIER

Facility Latitude:	29 46 30	Facility Longitude:	095 24 30
City Served:	Not Reported		
Treatment Class:	Treated	Population:	00000070

Violations information not reported.

ENFORCEMENT INFORMATION:

Truedate:	03/31/2009	Pwsid:	TX1011587
Pwsname:	CITY OF HOUSTON LAKE HOUSTON PARKS		
Retpopsrvd:	250	Pwstypecod:	NC
Vioid:	103	Contaminant:	COLIFORM (TCR)
Viol. Type:	Monitoring, Routine Minor (TCR)		
Complperbe:	7/1/2003 0:00:00		
Complperen:	7/31/2003 0:00:00	Enfdate:	11/1/2003 0:00:00
Enf action:	State Public Notif Received		
Violmeasur:	Not Reported		

Truedate:	03/31/2009	Pwsid:	TX1011587
Pwsname:	CITY OF HOUSTON LAKE HOUSTON PARKS		
Retpopsrvd:	250	Pwstypecod:	NC
Vioid:	103	Contaminant:	COLIFORM (TCR)
Viol. Type:	Monitoring, Routine Minor (TCR)		
Complperbe:	7/1/2003 0:00:00		
Complperen:	7/31/2003 0:00:00	Enfdate:	8/21/2003 0:00:00
Enf action:	State Public Notif Requested		
Violmeasur:	Not Reported		

Truedate:	03/31/2009	Pwsid:	TX1011587
Pwsname:	CITY OF HOUSTON LAKE HOUSTON PARKS		
Retpopsrvd:	250	Pwstypecod:	NC
Vioid:	103	Contaminant:	COLIFORM (TCR)
Viol. Type:	Monitoring, Routine Minor (TCR)		
Complperbe:	7/1/2003 0:00:00		
Complperen:	7/31/2003 0:00:00	Enfdate:	8/21/2003 0:00:00
Enf action:	State Violation/Reminder Notice		
Violmeasur:	Not Reported		

System Name:	CITY OF HOUSTON LAKE HOUSTON PARKS		
Violation Type:	Monitoring, Routine Minor (TCR)		
Contaminant:	COLIFORM (TCR)		
Compliance Period:	7/1/2003 0:00:00 - 7/31/2003 0:00:00		
Violation ID:	103		
Enforcement Date:	11/1/2003 0:00:00	Enf. Action:	State Public Notif Received

GEOCHECK VERSION 2.1
PUBLIC WATER SUPPLY SYSTEM INFORMATION

PWS SUMMARY:

ENFORCEMENT INFORMATION:

System Name:	CITY OF HOUSTON LAKE HOUSTON PARKS		
Violation Type:	Monitoring, Routine Minor (TCR)		
Contaminant:	COLIFORM (TCR)		
Compliance Period:	7/1/2003 0:00:00 - 7/31/2003 0:00:00		
Violation ID:	103		
Enforcement Date:	8/21/2003 0:00:00	Enf. Action:	State Violation/Reminder Notice
System Name:	CITY OF HOUSTON LAKE HOUSTON PARKS		
Violation Type:	Monitoring, Routine Minor (TCR)		
Contaminant:	COLIFORM (TCR)		
Compliance Period:	07/01/03 - 07/31/03		
Violation ID:	103		
Enforcement Date:	11/01/03	Enf. Action:	State Public Notif Received
System Name:	CITY OF HOUSTON LAKE HOUSTON PARKS		
Violation Type:	Monitoring, Routine Minor (TCR)		
Contaminant:	COLIFORM (TCR)		
Compliance Period:	07/01/03 - 07/31/03		
Violation ID:	103		
Enforcement Date:	08/21/03	Enf. Action:	State Violation/Reminder Notice
System Name:	CITY OF HOUSTON LAKE HOUSTON PARKS		
Violation Type:	Monitoring, Routine Minor (TCR)		
Contaminant:	COLIFORM (TCR)		
Compliance Period:	07/01/03 - 07/31/03		
Violation ID:	103		
Enforcement Date:	08/21/03	Enf. Action:	State Public Notif Requested
System Name:	CITY OF HOUSTON LAKE HOUSTON PARKS		
Violation Type:	Monitoring, Routine Minor (TCR)		
Contaminant:	COLIFORM (TCR)		
Compliance Period:	7/1/2003 0:00:00 - 7/31/2003 0:00:00		
Violation ID:	103		
Enforcement Date:	8/21/2003 0:00:00	Enf. Action:	State Public Notif Requested

CONTACT INFORMATION:

Name:	CITY OF HOUSTON LAKE HOUSTON PARKS		
Population:	250		
Contact:	WHITE, BILL	Phone:	713-837-0758
Address:	PO BOX 1562		
Address 2:	C/O MICHAEL S MARCOTTE PUBLIC WORKS DIRE HOUSTON, TX 77251		

TEXAS GOVERNMENT WELL RECORDS SEARCHED

PWS: Public Water Systems
Source: EPA/Office of Drinking Water
Telephone: 202-564-3750
Public Water System data from the Federal Reporting Data System. A PWS is any water system which provides water to at least 25 people for at least 60 days annually. PWSs provide water from wells, rivers and other sources.

PWS ENF: Public Water Systems Violation and Enforcement Data
Source: EPA/Office of Drinking Water
Telephone: 202-564-3750
Violation and Enforcement data for Public Water Systems from the Safe Drinking Water Information System (SDWIS) after August 1995. Prior to August 1995, the data came from the Federal Reporting Data System (FRDS).

USGS Water Wells: USGS National Water Inventory System (NWIS)
This database contains descriptive information on sites where the USGS collects or has collected data on surface water and/or groundwater. The groundwater data includes information on wells, springs, and other sources of groundwater.

State Wetlands Data: Wetland Inventory
Source: Texas General Land Office
Telephone: 512-463-0745

Public Water Supply Sources Databases
Source: Texas Commission on Environmental Quality
Telephone: 512-239-6199
Locations of public drinking water sources maintained by the TCEQ

Groundwater Database
Source: Texas Water Development Board
Telephone: 512-936-0837

Well Report Database
Source: Department of Licensing and Regulation
Telephone: 512-936-0833

Water Well Database
Source: Harris-Galveston Coastal Subsidence District
Telephone: 281-486-1105

Submitted Driller's Reports Database
Source: Texas Water Development Board
Telephone: 512-936-0833
The Submitted Driller's Reports Database is populated from the online Texas Well Report Submission and Retrieval System which is a cooperative Texas Department of Licensing and Regulation (TDLR) and Texas Water Development Board (TWDB) application that registered water-well drillers use to submit their required reports.

Brackish Resources Aquifer Characterization System Database
Source: Texas Water Development Board
TWDB's Brackish Resources Aquifer Characterization System (BRACS) designed to map and characterize the brackish aquifers of Texas in greater detail than previous studies. The information is contained in the BRACS Database and project data are summarized in a project report with companion geographic information system data files.

Texas Oil and Gas Wells
Source: Texas Railroad Commission
Telephone: 512-463-6882
Oil and gas well locations

TEXAS GOVERNMENT WELL RECORDS SEARCHED

STREET AND ADDRESS INFORMATION

© 2015 TomTom North America, Inc. All rights reserved. This material is proprietary and the subject of copyright protection and other intellectual property rights owned by or licensed to Tele Atlas North America, Inc. The use of this material is subject to the terms of a license agreement. You will be held liable for any unauthorized copying or disclosure of this material.

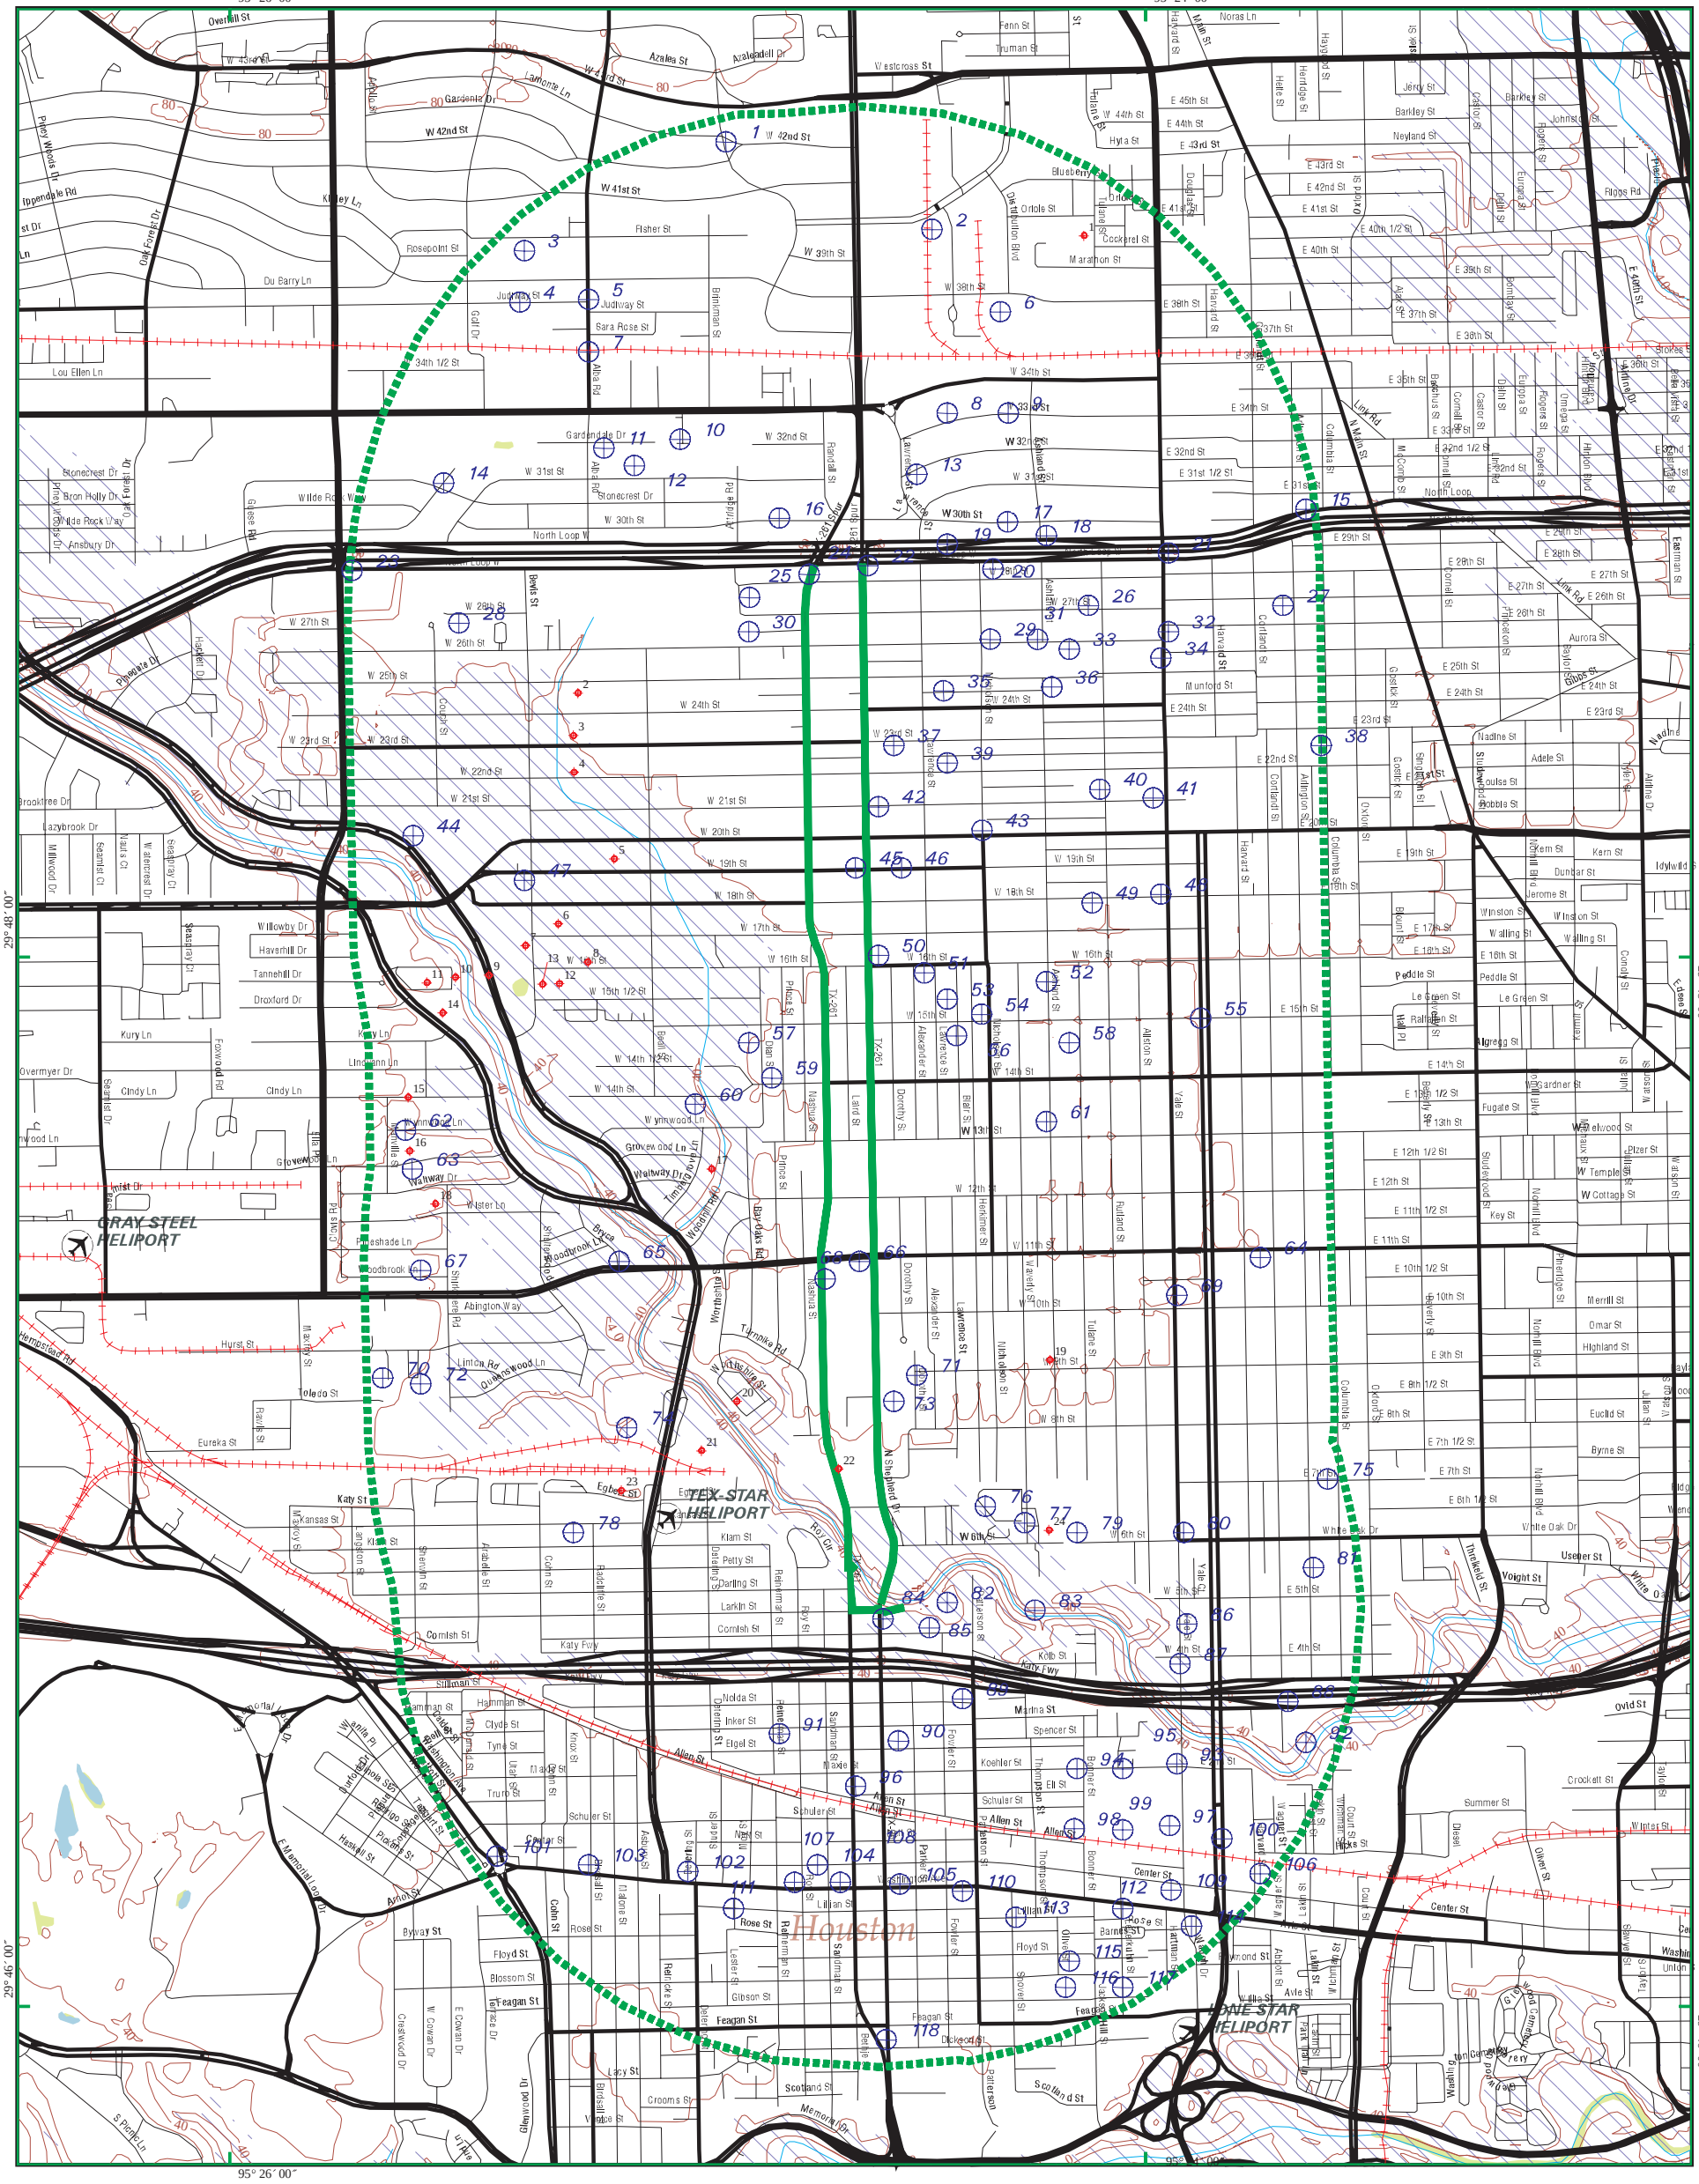
95° 26´ 00˝
95° 24´ 00˝
29° 48´ 00˝
29° 46´ 00˝
Houston
GRAY STEEL HELIPORT
TEX-STAR HELIPORT
LONE STAR HELIPORT
Overhill St
W 43rd St
W 42nd St
Azalea St
Azaleadell Dr
Gardenia Dr
Lamonte Ln
Phley Woods Dr
Oak Forest Dr
Du Barry Ln
Lou Ellen Ln
Rosepoint St
Fisher St
W 41st St
W 39th St
W 38th St
W 34th St
W 33rd St
W 32nd St
W 31st St
W 30th St
W 29th St
W 28th St
W 27th St
W 26th St
W 25th St
W 24th St
W 23rd St
W 22nd St
W 21st St
W 20th St
W 19th St
W 18th St
W 17th St
W 16th St
W 15th St
W 14th St
W 13th St
W 12th St
W 11th St
W 10th St
W 9th St
W 8th St
W 7th St
W 6th St
W 5th St
E 4th St
Judway St
Sara Rose St
Gardendale Dr
Stonecrest Dr
Wilde Rock Way
Ansbury Dr
Bron Holly Dr
Wilde Rock Dr
Pipewale Dr
Brooktree Dr
Lazybrook Dr
Willowby Dr
Haverhill Dr
Tannehill Dr
Droxford Dr
Kury Ln
Foxwood Rd
Overmyer Dr
Cindy Ln
Wynnwood Ln
Groveywood Ln
Wallway Dr
Wister Ln
Timberglade Ln
Woodbrook Ln
Abington Way
Hurst St
Linton Rd
Quailswood Ln
Toledo St
Eureka St
Katy St
Egbert St
Cornish St
Katy Fwy
Stillman St
Allen St
Rose St
Floyd St
Blossom St
Feagan St
Lacy St
Crooms St
Scotland St
Memorial Dr
Dickerson St
Fenn St
Truman St
Westcross St
Noras Ln
Halyard St
Main St
Heritage St
Helle St
Jerry St
Barkley St
Neyland St
Castor St
Dijon St
Europa St
Rogers St
Omega St
Johnston St
Riggs Rd
Hyta St
Blueberry Ln
Oriole St
Cockerel St
Marathon St
Distribution Blvd
Douglas St
Tulane St
Harvard St
Bombay St
Alyak St
Bellaire Blvd
Stokes St
Antoine Dr
Lyons Ave
Lane Rd
N Main St
Columbia St
McComb St
Cornell St
Jamal St
Link Rd
Hilton Blvd
Omar St
Highland St
Merrill St
Byrne St
Euclid St
Julian St
Eastman St
Aurora St
Gloss St
Baylor St
Hillcroft St
Gastek St
Munford St
Nadine St
Adele St
Boulse St
Bobbie St
Airline Dr
Kern St
Dunbar St
Jerome St
Winston St
Walling St
Peddle St
Le Green St
Ralph St
Hall Pl
Ella Blvd
Gardner St
Fugate St
Temple St
Cottage St
Pinto St
Key St
Pinehurst St

APPENDIX C

EXCERPTS FROM TCEQ FILES FOR LEAKING PETROLEUM STORAGE TANK SITES

Shell
Texaco
801 North Loop
LPST 117756
LPST 98541

LPST 117756 CO

Bryan W. Shaw, Ph.D., *Chairman*
Buddy Garcia, *Commissioner*
Carlos Rubinstein, *Commissioner*
Mark R. Vickery, P.G., *Executive Director*

TEXAS COMMISSION ON ENVIRONMENTAL QUALITY

Protecting Texas by Reducing and Preventing Pollution

March 04, 2010

CERTIFIED MAIL #

91 7108 2133 3935 2304 7281

Sent corrected letter 3/15

Mr. Scott Burkey
Motiva Enterprises LLC
7750 N. MacArthur, Suite 120, PMB 319
Irving, Texas 75063

Re: Leaking Petroleum Storage Tank (LPST) Case Closure of Subsurface Release of Hydrocarbons at Shell Retail Fuel Facility, 8041 North Loop West, Houston (Harris County), Texas (LPST ID No. 117756; Priority 4.1; Facility ID No. 23126) R-12

Dear Mr. Burkey:

This letter confirms the completion of corrective action requirements for the release incident at the above-referenced facility. Based upon the submitted information and with the provision that the documentation provided to this agency was accurate and representative of site conditions, the site has met closure requirements. Therefore, no further corrective action is necessary. The justification for final closure includes, but is not limited to, the following criteria:

- maximum soil concentrations in the unsaturated zone do not exceed health-based target levels or default construction worker target levels;
- although groundwater concentrations are above Plan A Category II levels, the maximum concentrations are below default construction worker target levels;
- the groundwater plume appears to be adequately delineated to potential receptors and to decreasing concentrations from the source;
- the groundwater plume appears to be stable and/or declining in concentration; and,
- identified potential receptors do not appear threatened by this release.

Please note that financial assurance must be maintained for all operational storage tanks at this site. Please be aware that case closure is based on identified exposure pathways and that any remaining contaminant levels and potential exposure pathways should be evaluated when conducting any future soil excavation or construction activities at this site. Please ensure that any wastes generated from these activities are handled in compliance with all applicable regulations.

Please be advised that all monitor wells which are not now in use and/or will not be used in the next 180 days must be properly plugged and abandoned pursuant to Chapter 32.017 of the Texas Water Code and in accordance with Title 16, Texas Administrative Code (TAC), Section 76.1004. A State of Texas Plugging Report (Form No. TCEQ-0055) is required to be submitted to the Water Well Drillers Section of the Texas Department of Licensing and Regulation, P.O. Box 12157, Capitol Station, Austin, Texas 78711, within thirty

RECEIVED
MAR 23 2010
TCEQ
CENTRAL FILE ROOM

(30) days of plugging completion. If you have any questions regarding the future use of an existing monitor well, please contact the Texas Department of Licensing and Regulation at 512/463-7880 or 800/803-9202.

If any monitor well plugging or other necessary site restoration activities will be performed to complete site closure, complete a *Final Site Closure Report* and submit the report to the Central Office in Austin to document actual site closure. For sites eligible for reimbursement through the Petroleum Storage Tank Remediation Fund, written preapproval should be obtained prior to initiation of site closure activities. Reimbursement claims for activities that are not preapproved will not be paid until all claims for preapproved work are processed and paid.

Please note that the *Final Site Closure Report*, if necessary, will be the last submittal associated with this case. This letter signifies the completion of corrective action associated with the release. No subsequent TCEQ correspondence will be issued in response to the *Final Site Closure Report*.

Should you have any questions, please contact Mr. David Bratberg of Darcy Environmental Group (TCEQ Privatization Contractor) at dbratber@tceq.state.tx.us or 512/342-8585, extension 203. **Please reference the LPST ID Number when making inquiries.** Your cooperation in this matter has been appreciated.

Sincerely,

Susan N. Longbine

Prasanthi Bollineni or Susan Longbine
PST Privatization Contract Manager
PST/DCRP Section
Remediation Division
Texas Commission on Environmental Quality

PVB/SNL/db2
117756.fnn.wpd

Texas Commission on Environmental Quality
INTEROFFICE MEMORANDUM

TO : FILE DATE: 12/05/08; February 10, 2010

THRU : Prasanthi Bollineni, TCEQ On Site Supervisor
David Bratberg, Project Manager, Darcy Environmental Group

FROM : David Bratberg, Case Coordinator, Darcy Environmental Group

RE : File Review of Shell Retail Fuel Facility, 801 North Loop West, Houston (Harris County), Texas
(LPST ID No. 117756; Priority 4.1; Facility ID No. 23126) R-12

Site History

LPST & RDR: LPST 098541; soil & GW data in L boxes below. Site had NAPL in MW-2 & MW-6 in 1996-1999. Priority 4.1; DTW 7'; Closed 01/30/04

Release Determination

July 2007 - Phase II. Five temp MWs installed at active UST facility, soil & GW samples collected.

soil samples maximum (ppm)

benzene 0.026	toluene 8.200	ethylbenzene 7.600	xylenes 120.000	MTBE 0.62	TPH C_{12}-C_{28} >MDL	PAH B(a)P 0.56, rest>1
51.70	**296**	**82.09**	**298.46**	**0.632**	208	39.5 Naph
L 168					1332	113.7 BTEX

groundwater sample maximum (ppm): TW03

benzene 0.005	toluene 1.000	ethylbenzene 0.700	xylenes 10.000	MTBE 0.240	TPH C_{12}-C_{28} >MDL	PAH B(a)P 0.0002, rest>0.4
156.0	**714**	**266**	**1113**	**5.794**	**7.30**	**375 TBA** need PAH
L 4.91					23.1	14.548 BTEX

RDR Conclusions/Recommendations

- soil > action level;
- GW > action level;
- LAD DWS submitted w/ RDR

Soil Assessment

maximum soil concentrations (ppm): TW-4 (9-11') had 51 ppm Benzene, MW-1 installed adjacent, but did not analyze for BTEX, only toluene?

- Benzene: 51.7 (TW-04, 9-11') saturated, hottest concentration above water table has lower toluene (only COC run on subsequent samples)
- Toluene: 296. (TW-04, 9-11') 3.178 in MW-1 at same depth
- Ethylbenzene: 82.09 (TW-04, 9-11')
- Xylenes: 298.5 (TW-04, 9-11')
- TPH (DRO): 208. (TW-04, 9-11')
- PAH: < Plan A

NAPL

- No NAPL

Groundwater Assessment

- DTW: 4-7'
- The gradient appears to be to the east; previous LPST case was towards the north
- TDS: 1160 ppm
- MWs: 7
- GWM events: 08/08 to 05/09
- Groundwater maximums (mg/L):

	Historical (2008-2009)	Latest (05/07/09)
Benzene:	14.60 (MW-1, 08/04/08)	10.04 (MW-2)
Toluene:	24.72 (MW-1, 08/04/08)	14.07 (MW-1)
Ethylbenzene:	2.309 (MW-1, 08/04/08)	2.013 (MW-1)
Xylene:	10.38 (MW-1, 08/04/08)	8.500 (MW-1)
MTBE:	5.403 (MW-1, 08/04/08)	3.704 (MW-1)
TPH (DRO):	3.39 J (MW-2, 02/02/09)	<4.83 (all)
PAH:	NOT	

Drinking Water Survey Report

DWSR submitted 06/23/08; 1 water well located in ½ -mile water well search; 1 within 1/4-mile public supply, deep; 0 within 500'. NNR for private water well notification; NNR for previous LPST case. Well is located ~1/2 mile east of site, TD 1440', top screen 665'

Pathway evaluation:

- maximum soil concentrations in the unsaturated zone do not exceed health-based target levels or default construction worker target levels;
- although groundwater concentrations are above Plan A Category II levels, the maximum concentrations are below default construction worker target levels;
- the groundwater plume appears to be adequately delineated to potential receptors and to decreasing concentrations from the source;
- the groundwater plume appears to be stable and/or declining in concentration; and,
- identified potential receptors do not appear threatened by this release.

Current Submittal:

06/23/08: RDR & DWSR . Issue LPST 117756; NNR for DWSR. No evaluation related to previous LPST case

11/17/08: Rqst Ext. Send fax, give extension, note previous LPST case

02/04/10: RBA, SCR, PA13. Data from 7 MWs. One hot soil sample (51 ppm) below at 9'; other soil samples < CW & health based. GW stable to decreasing < default CW targets. Ok to close.

117756.cfm

AUSTIN ▪ DALLAS ▪ HOUSTON ▪ MIDLAND ▪ NEW MEXICO ▪ OKLAHOMA

BNC SERVICES
BNC Environmental Services, Inc.

LPST #98541

Bob Not found

FSC

March 23, 2004

Mr. David Bratberg
TEXAS COMMISSION ON ENVIRONMENTAL QUALITY
PST Responsible Party Remediation Section
MC 137
P.O. Box 13087
Austin, Texas 78711-3087

Subject: Texaco Retail Fuel Facility
801 North Loop
Houston, Texas
Facility ID No. 23116
LPST No. 98541

Dear Mr. Bratberg:

Please find attached the Final Site Closure Report for the Texaco Service Station located at 801 North Loop in Houston, Texas. Monitoring wells were plugged and abandoned on February 17, 2004. Also attached are state plugging reports and photographic documentation. The property west of the site was repaved. Monitoring well MW-11 could not be located and is assumed to be destroyed.

If you have any further questions please do not hesitate to call, 713-734-3090.

Received
APR 16 2004
TNRCC/PST-RPR

Respectfully,
BNC ENVIRONMENTAL SERVICES, INC.

for Alison L. Bess
Yvonne Hernandez
Project Manager

Jose A. Flores, P.G.
CAPM 459

cc: Joyce Davis, Shell OPUS

RECEIVED
JUN 30 2004
TCEQ - CENTRAL FILE ROOM

WST LPST/ REPORTS 3/23/2004
1st: 0023116 2nd: 098541 Vol: 002
BBC: 69132372
IBC: 100264082

13431 Cullen Boulevard Houston, Texas 77047 713-734-3090 fax 713-734-3391 www.bncenv.com

TEXAS NATURAL RESOURCE CONSERVATION COMMISSION
PETROLEUM STORAGE TANK DIVISION
CORRESPONDENCE IDENTIFICATION SHEET

Date: *March 23, 2004*
Site Name: *Texaco Retail Fuel Facility*
Site Address: *801 North Loop 610 West*
Houston, Texas

LPST ID No.: *98541*
Facility ID No.: *23116*

This checklist must accompany all correspondence submitted to the RPR Section and should be affixed to the front of your submittal as a cover page. Please check the appropriate box for the type of correspondence which you have submitted to the RPR Section. Check all boxes that apply if you are submitting more than one type of correspondence. If you cannot find an appropriate category, please complete the "other" section.

PROPOSALS

- ☐ Initial Abatement (1)
- ☐ Waste Treatment (4)
- ☐ VES/Sparge Testing (7)
- ☐ GW Extrac./Treatment (10)
- ☐ Site Closure (13)
- ☐ Semi-annual GW Mon. (16)*
- ☐ Tank Removal (2)
- ☐ Site Assessment (5)
- ☐ Qtrly. GW Monitoring (8)
- ☐ Soil Vapor Extrac. (11)
- ☐ Plan A Risk Ass. (14)
- ☐ Annual GW Mon. (18)
- ☐ Excavation (3)
- ☐ Aquifer Testing (6)
- ☐ CAP Prep. (9)
- ☐ Operation & Main. (12)
- ☐ Plan B Risk Ass. (15)
- ☐ Product Recovery (19)
- ☐ Other proposal _____

REPORTING FORMS

- ☐ Assessment Report Form (TNRCC-0562)
- ☐ Product Recovery Report Form (TNRCC-0016)
- ☐ Site Closure Request Form (TNRCC-0028)
- ☒ Final Site Closure Report Form (TNRCC-0038)
- ☐ Other form _____
- ☐ LPST Case Questionnaire
- ☐ Release Report Form (TNRCC-0621)
- ☐ Monitoring Event Summary and Status Report (TNRCC-0013)
- ☐ Priority 4 LPST Case Closure Request Form (TNRCC-0461)

Received
APR 16 2004
TNRCC/PST-RPR

REPORTS

- ☐ Tank Closure/Removal
- ☐ O&M/Performance Mon.
- ☐ Property Divestiture/Phase I ESA
- ☐ Plan A Risk Assessment
- ☐ Plan B Risk Assessment
- ☐ Corrective Action Plan (CAP)
- ☐ Annual Groundwater Monitoring
- ☐ CAP Installation/Modification
- ☐ Aquifer/Pilot Test Results

MISCELLANEOUS

- ☐ Off-site access assistance
- ☐ Tank tightness test results
- ☐ Request for LPST Waste Code
- ☐ Notice to Owner/Operator for CAS Services
- ☐ Notice of Continuation of Groundwater Monitoring
- ☐ Notice of Continuation of Operation and Maintenance
- ☐ Other (anything that does not fit into one of the categories above) _____
- ☐ Deadline Extension Request
- ☐ Request for State-Lead
- ☐ Class V Reinjection Request
- ☐ Petroleum-Substance Waste Manifest
- ☐ Underground Storage Tank Registration Form
- ☐ Aboveground Storage Tank Registration Form

* The proposal for semi-annual monitoring and annual report (Proposal Activity 17) has been discontinued. For semi-annual monitoring, use Proposal Activity 16.

I attest that all work has been conducted in accordance with accepted industry standards/practices and adhered to TNRCC guidance and rules. I certify that I am aware that misrepresentation of any of the above claims is a violation of 30 TAC 33.4453(b)(1)(E) and that this violation may result in the disciplinary actions set forth in 30 TAC 334.453 and or 334.463 and 334.465.

If a proposal is attached for preapproval, has the proposed work, in part or in whole, already been performed or in progress?

☐ Yes ☐ No

If yes, what work?_____

BNC Environmental Services, Inc.	*RCAS0000002*	*09/05/05*
(Registered Corrective Action Specialist)	(RCAS Reg. No.)	(Expiration date)

Jose A. Flores, Jr. — 4/6/04
(Signature) (Date)

713-734-3090	*713-734-3391*
(Telephone #)	(FAX #)

Jose A. Flores, Jr.	*CAPM00459*	*NA*
(Project Manager)	(CAPM Reg. No.)	(Expiration date)

STATE OF TEXAS
JOSE A. FLORES, JR.
GEOLOGY
414
LICENSED
PROFESSIONAL GEOSCIENTIST

Jose A. Flores, Jr. — 4/6/04
(Signature) (Date)

713-734-3090	*713-734-3391*
(Telephone #)	(FAX #)

By signature below, I certify that documents checked above are included.

Joyce Davis	*Shell Oil Products US*
(Name of Responsible Party Contact)	(Company)

Joyce Davis — 4/6/04
(Signature) (Date)

281-874-1402	*281-874-1490*
(Telephone #)	(FAX #)

Received
APR 16 2004
TNRCC/PST-RPR

Texas Natural Resource Conservation Commission
PETROLEUM STORAGE TANK DIVISION
FINAL SITE CLOSURE REPORT

Use this form to provide information on LPST site closure activities after site closure has been authorized. To request authorization for site closure, complete and submit the *Site Closure Request* form (TNRCC-0028).

Complete All Applicable Blanks.

Date: *03/23/04*

GENERAL INFORMATION

LPST ID No.: *98541* Facility ID No.: *23116*

Responsible Party: *Motiva Enterprises LLC*

RP Address: *13258 FM 1960* City: *Houston* State: *TX* Zip: *77065*

Facility Name: *Texaco Retail Fuel Facility*

Facility Address: *801 North Loop*

Facility City: *Houston* County: *Harris*

CLOSURE ACTIVITY

Was a remediation system installed? ☐ **YES** or ☒ **NO** (check one) If yes, provide a description:

Was this system removed? ☐ **YES** or ☐ **NO** (check one) If no, explain why not:

What is the intended future use/disposition and location of the system:

List the components of the remedial system removed:

List any of the remedial system components remaining at the site:

Provide a description of site restoration activities: *Monitoring well casing was removed from the ground and the boring was filled with a cement/bentonite grout. The upper six inches of the boring was filled to the ground surface with concrete.*

Received
APR 16 2004
TNRCC/PST-RPR

RECEIVED
JUN 30 2004
TCEQ - CENTRAL FILE ROOM

Complete All Applicable Blanks. **LPST ID No.:** *98541* **Date:** *03/23/04*

Total number of monitoring wells at the site (both on and off site): *13* Out of that number,

How many monitoring wells have been plugged: *12* Are there any remaining monitoring wells that have not been plugged? ☒ **YES** or ☐ **NO** (check one) If Yes, were the wells installed under the direction of the TNRCC specifically to address the confirmed release at this site? ☒ **YES** or ☐ **NO**
Attach copies of the signed State of Texas well Plugging Reports (form no. TNRCC-0055) for all wells that will no longer be utilized.

For any monitoring wells not plugged, indicate intended use: *The parking lot west of the site was repaved, monitoring well MW-11 could not be located and is assumed to be destroyed.*

Have all wastes or other materials been properly disposed of, treated or recycled? ☒ **YES** or ☐ **NO** (check one) If yes, attach documentation, if no, describe current status. Please note that site closure cannot be issued until all wastes and other materials have been properly disposed: *No regulated materials were generated during site closure activities. Construction debris (concrete, PVC) was properly disposed.*

REPORT PREPARATION

Project Manager: *Jose A. Flores, Jr.* CAPM No.: *459* Expiration date: *NA*

Company: *BNC Environmental Services, Inc.*

Address: *13431 Cullen Blvd.* City: *Houston* State: *Texas* Zip: *77047*

Telephone No: *713-734-3090* Fax No.: *713-734-3391*

Signature: Date: 4/6/04

STATE OF TEXAS ★ JOSEA. FLORES, JR ★ GEOLOGY 414 LICENSED ★ PROFESSIONAL GEOSCIENTIST

Corrective Action Specialist: *BNC Environmental Services* CAS No.: *0000002* Expiration date: *9/05/05*

Company: *BNC Environmental Services, Inc.*

Address: *13431 Cullen Blvd.* City: :*Houston* State:*Texas* Zip: *77047*

Telephone No: *713-734-3090* Fax No.: *713-734-3391*

Name of Responsible Party Contact: *Joyce Davis*

Signature: Joyce Davis Date: 4/6/04

Telephone No: *281-874-1402* Fax No.: *281-874-1490*

ATTACHMENTS:

Documentation of actual closure activities
Documentation of waste disposal, treatment or recycling (if not previously submitted)
State of Texas Plugging Reports (Form No. TNRCC-0055)

Fiesta Mart
2807 North Shepherd Drive
LPST 109139

Texas Commission on Environmental Quality

INTEROFFICE MEMORANDUM

TO: FILE

DATE: June 12, 2006,
Updated: January 11, 2007, *March 8, 2007*

THRU: Prasanthi Bollineni or Susan Longbine, TCEQ On Site Supervisor
David Bratberg, Senior Project Manager, Darcy Environmental Group

FROM: *Beth Saxena, Case Coordinator, Darcy Environmental*
Trudy Hasan, Case Coordinator, Darcy Environmental Group

RE: File Review of the Subsurface Release of Hydrocarbons at Fiesta Mart, Inc., 2807 North Shepherd, Houston (Harris County), Texas
LPST ID No. 109139; Facility ID No. 001502; Priority 4.1; R-12

Note: the case file is missing at Central Records.

Release Determination

- February 1995 - a release was reported following the removal of four USTs and associated piping. Note that only three tanks (two 8K and one 4K gasoline) are listed in registration. It appears that the fourth tank contained waste oil (see CARF dated 6/5/95).
- Maximum soil concentrations:
  - benzene 51.6 ppm (west wall, 8')
  - BTEX 1,088 ppm (west wall, 8')
  - TPH 2,337 ppm (south wall, 8').
- The excavated backfill was returned to the former tankhold.
- A NOC was issued on 2/22/05 by Region 12.

Exposure Pathways Open: None

- ☐ GW Ingestion (onsite - current)
- ☐ GW Ingestion (onsite - future)
- ☐ GW Ingestion (offsite - current)
- ☐ GW Ingestion (offsite - future)
- ☐ Construction Worker
- ☐ plume stability monitoring
- ☐ Soils- Exp. Vapor
- ☐ Soils - Health
- ☐ NAPL, DTW <15'
- ☐ GW to surface water
- ☐ Other _____

Site Characteristics

- Current use of the site is commercial/industrial.
- Anticipated future use is to remain commercial/industrial.
- Surrounding land use is mixed residential and commercial.
- Impervious cover is reported as
- Site lithology: clayey silt to silty sand of the Beaumont Formation
- Major/minor aquifer name: Gulf Coast

Soil Assessment

- Assessments were conducted in 1995-1997, 2000, and 2003.
- At least 12 soil borings installed to date; 7 completed as monitoring wells.
- Maximum soil concentrations:

		Confirmation Boring (12/2003)
Benzene	**13 ppm** (B-9, 8'-10')	*0.307 ppm (SB-10, 10-11ft)*
BTEX	402 ppm (B-9, 8'-10')	*1.762 ppm (SB-10, 10-11 ft)*
TPH	3,446 ppm (B-9, 8'-10')	*BDL (SB-10, 10-11 ft)*

- *Max soil concentrations detected during tank removal occurred at west wall of tankhold. Soil boring B-9 was installed on 1/11/00 just west of former tankhold. Benzene conc. still exceeded health-based concentrations. SB-10 was installed in same location on 12/12/03. Concentrations now protective of construction workers.*
- *A vapor survey was performed on 11/28/06. No vapors were detected.*

Groundwater Assessment

- Seven (7) MWs installed (MW-1 through MW-6, and MW-16); 6 wells remain. MW-2 has apparently been plugged (see CARF 3/3/04).
- Depth to water range: approx. 6-8 feet.
- Groundwater gradient is generally toward the west.
- TDS concentration: 1,060 ppm
- Documented use of affected zone: No
- Beneficial Use Category: Category II
- 13 gw monitoring events from Feb. 1995 to May 2006. Maximum concentrations detected were:

	Historical	*Current (5/1/2006)*
Benzene	14.32 ppm (MW-1, 11/5/96)	*0.501 ppm (MW-1)*
BTEX	28.16 ppm (MW-3, 7/8/97)	*2.94 ppm (MW-1)*
MTBE	44.8 ppm (MW-3, 10/29/97)	*2.18 ppm (MW-1)*
TPH	28 ppm (MW-1, 11/5/99)	*BDL*
PAHs	<Plan A targets (several wells)	*<Plan A targets (MW-1)*

- MW-1 and MW-3 are adjacent to the south and north wall of the former tankhold. MW-3 is also adjacent to the utility lines.

NAPL

- NAPL has been reported in MW-1 and MW-3.
- Maximum thickness was 0.26 ft. recorded in MW-1 on 9/2/98.
- November, 2006, thickness of .02 ft in MW-3.
- An 8-hour MDPE event in 2004 recovered only 1.5 gallons of product.

Receptors and Priority/Category

- One water well was identified as being within 0.5 miles of the subject property. This well is screened from 440 to 460 feet and is used as for irrigation at a commercial nursery. The well is located approx. 1,350 feet from site and does not appear.
- Underground Utilities:
- Surface Water: None within 0.5 miles.
- Municipal water is supplied by the city of Houston.
- Site priority: 4.1, formerly 2.2 but vapor survey detected no vapors.

Receptor Pathways/Plume Delineation

- Figure 1 – Groundwater Ingestion
  1) Current Onsite - no wells - closed
  2) Current Offsite - no wells - closed
  3) Future Onsite - no groundwater use, municipal supply - closed
  4) Future Offsite - no groundwater use, municipal supply - closed
- Figure 2 - GW < construction worker defaults – closed
- Figure 3 – Soils
  1) Maximum soil concentrations < health based conc. – closed
  2) *Measured vapors show no potential for explosive vapors – closed*
  3) Soil to GW exceeds, current GW impact above Cat I, refer to figure 1
- Plume delineation- Plume is adequately delineated to MCLs and appears to be stable/declining.

Conclusions and Recommendations

This site remains eligible for reimbursement (MM-EXT 10/14/05).

August 2006 MES - Report documents first monitoring event. Concentrations have decreased since last monitoring event in 2003. No NAPL was encountered. Priority will be changed from 2.2 to 4.1. Monitoring should continue to verify plume stability.

April 2006 Extension Request

- New assignment. The case file is currently missing at Central Records. Reviewed available data and updated CFM. This case will be difficult to review for closure in the future without assessment and monitoring data.
- Quarterly monitoring was preapproved on 3/30/06.
- The new RCAS (InControl Technologies) is trying to obtain copies historical documents from the previous consultant. Extension to respond to the 3/30/06 CARF requested (to 6/15/06). Issue fax. Approve cost to complete a MESSR after the 1st quarterly event, in order to obtain current data now instead of waiting for AGMR in mid-2007.

Dec 27, 2006 MPR - Proposal to place sorbent sock in MW-3. Reject P19, Request vapor survey to verify priority, close if no vapor issues.

Feb. 8, 2007 *Tech. Resp., SCR, Prop 13 - Report documents results of vapor survey. No vapors were detected. Case file is still missing. Site closure appears to be appropriate based on the following:*

- *There are no water wells within ½ a mile radius of the site that are completed in the shallow impacted groundwater zone.*
- *The groundwater contaminant plume is stable/decreasing in size and concentrations.*
- *The maximum soil and groundwater concentrations are below the default target concentrations for construction worker exposure.*
- *There appears to be no threat of explosive vapors at this site.*
- *Identified potential receptors do not appear threatened by this release.*

LPST 109139-RP

TEXAS NATURAL RESOURCE CONSERVATION COMMISSION
PETROLEUM STORAGE TANK DIVISION
CORRESPONDENCE IDENTIFICATION SHEET

Tech Resp SCR Prop Act 13

Date: 02/06/07
Site Name: Fiesta Mart
Site Address: 2807 N .Shepherd Dr. Houston, Texas

RPC ES2

LPST ID No.: 109139
Facility ID No.: 01502

This checklist **must** accompany all correspondence submitted to the RPR Section and should be affixed to the front of your submittal as a cover page. Please check the appropriate box for the type of correspondence which you have submitted to the RPR Section. Check all boxes that apply if you are submitting more than one type of correspondence. If you cannot find an appropriate category, please complete the "other" section.

PROPOSALS

☐ Initial Abatement (1)	☐ Tank Removal (2)	☐ Excavation (3)
☐ Waste Treatment (4)	☐ Site Assessment (5)	☐ Aquifer Testing (6)
☐ VES/Sparge Testing (7)	☐ Qtrly. GW Monitoring (8)	☐ CAP Prep. (9)
☐ GW Extrac./Treatment (10)	☐ Soil Vapor Extrac. (11)	☐ Operation & Main. (12)
■ Site Closure (13)	☐ Plan A Risk Ass. (14)	☐ Plan B Risk Ass. (15)
☐ Semi-annual GW Mon. (16)*	☐ Annual GW Mon. (18)	☐ Product Recovery (19)

☐ Other proposal _____

REPORTING FORMS

☐ Assessment Report Form (TNRCC-0562)	☐ LPST Case Questionnaire
☐ Product Recovery Report Form (TNRCC-0016)	☐ Release Report Form (TNRCC-0621)
☐ Site Closure Request Form (TNRCC-0028)	☐ Monitoring Event Summary and Status Report (TNRCC-0013)
☐ Final Site Closure Report Form (TNRCC-0038	■ Priority 4 LPST Case Closure Request Form (TNRCC-0461)

☐ Other form _____

WST LPST/ REPORTS 2/6/2007
1st: 0001502 2nd: 109139 Vol: 001
BBC: 100197719
IBC: 100197722

REPORTS

☐ Tank Closure/Removal	☐ Plan A Risk Assessment	☐ Annual Groundwater Monitoring
☐ O&M/Performance Mon.	☐ Plan B Risk Assessment	☐ CAP Installation/Modification
☐ Property Divestiture/Phase I ESA	☐ Corrective Action Plan (CAP)	☐ Aquifer/Pilot Test Results

MISCELLANEOUS

Received
FEB 08 2007
TCEQ/PST-RPR

☐ Off-site access assistance	☐ Deadline Extension Request
☐ Tank tightness test results	☐ Request for State-Lead
☐ Request for LPST Waste Code	☐ Class V Reinjection Request
☐ Notice to Owner/Operator for CAS Services	☐ Petroleum-Substance Waste Manifest
☐ Notice of Continuation of Groundwater Monitoring	☐ Underground Storage Tank Registration Form
☐ Notice of Continuation of Operation and Maintenance	☐ Aboveground Storage Tank Registration Form

■ Other (anything that does not fit into one of the categories above) Vapor Survey Data

* The proposal for semi-annual monitoring and annual report (Proposal Activity 17) has been discontinued. For semi-annual monitoring, use Proposal Activity 16.

DARCY ENVIRONMENTAL GROUP

FEB 12 2007

I attest that all work has been conducted in accordance with accepted industry standards/practices and adhered to TNRCC guidance and rules. I certify that I am aware that misrepresentation of any of the above claims is a violation of 30 TAC 33.4453(b)(1)(E) and that this violation may result in the disciplinary actions set forth in 30 TAC 334.453 and or 334.463 and 334.465.

If a proposal is attached for preapproval, has the proposed work, in part or in whole, already been performed or in progress? ☐ Yes ■ No

If yes, what work?_____

InControl Technologies, Inc. (Registered Corrective Action Specialist) | 00795 (RCAS Reg. No.) | 10/07 (Expiration date)

(Signature) 2/6/07 (Date)

(281) 580-8892 (Telephone #) | (281) 580-8853 (FAX #)

Thomas L. McCurdy, P.E. (Project Manager) | 01129 (CAPM Reg. No.) | PE (Expiration date)

(Signature) 2/6/07 (Date)

(281) 580-8892 (Telephone #) | (281) 580-8853 (FAX #)

By signature below, I certify that documents checked above are included.

_____ (Name of Responsible Party Contact) | Fiesta Mart, Inc. (Company)

(Signature) (Date)

(713) 869-5060 (Telephone #) | (713) 869-6197 (FAX #)

Received
FEB 08 2007
TCEQ/PST-RPR

DARCY ENVIRONMENTAL GROUP
FEB 12 2007

I attest that all work has been conducted in accordance with accepted industry standards/practices and adhered to TNRCC guidance and rules. I certify that I am aware that misrepresentation of any of the above claims is a violation of 30 TAC 33.4453(b)(1)(E) and that this violation may result in the disciplinary actions set forth in 30 TAC 334.453 and or 334.463 and 334.465.

If a proposal is attached for preapproval, has the proposed work, in part or in whole, already been performed or in progress? ☐ Yes ■ No

If yes, what work?_____

InControl Technologies, Inc. | 00795 | 10/07
(Registered Corrective Action Specialist) | (RCAS Reg. No.) | (Expiration date)

(Signature) 2/6/07 (Date)

(281) 580-8892 (Telephone #) (281) 580-8853 (FAX #)

Thomas L. McCurdy, P.E. | 01129 | PE
(Project Manager) (CAPM Reg. No.) (Expiration date)

(Signature) 2/6/07 (Date)

(281) 580-8892 (Telephone #) (281) 580-8853 (FAX #)

By signature below, I certify that documents checked above are included.

Louis Katopodis (Name of Responsible Party Contact) Fiesta Mart, Inc. (Company)

(Signature) 2/6/07 (Date)

(713) 869-5060 (Telephone #) (713) 869-6197 (FAX #)

North Shepherd Phillips 66
2802 North Shepherd Drive
LPST 091026

Site Chronology

1985 - Subsurface investigation following gasoline release.
02/89 - A remediation system was installed. System O&M, Site monitoring, PSH Recovery
07/96 - Remediation system shutdown
11/96 - Plan B Risk Assessment was submitted
03/97 - TNRCC Plan B Response Letter was received

AES is in the process of responding to TNRCC comments forwarded in the Plan B Response Letter dated March 26, 1998.

Current Work

A site vicinity map has been completed showing subsurface utilities.

A vapor assessment has been completed.

PAH analysis has been run on ground water sample collected from MW-1.

Due to the proximity of the adjacent property and the location of the Loop 610 feeder road, the area for delineation east of MW-1 is restricted.

Current work includes semiannual ground water monitoring and sampling. The June 1998 sampling event indicated that benzene concentrations are protective of the construction worker. AES will continue to monitor for plume stability.

Future Work - Closure

Monitor and sample for plume stability - CARF dated 12/31/98

Exit Criteria Flow Charts will be completed.

Drillers reports will be provided as requested in 12/98 CARF.

The flowcharts indicate that this site is eligible for closure. MW-16 located on the adjacent Fiesta Mart site has shown a steady decline in hydrocarbon concentrations since the shutdown of the remediation system and the data was included in the preparation of the flow charts.

Analysis of ground water samples (BTEX,TPH,PAH) collected from MW-1 indicate that all concentrations are protective of the construction worker.

ACTION LEVELS?

PAHs ABOVE CLEANUP LEVELS? ☒ NO ☐ YES ☐ UNKNOWN

VOCs ABOVE 30 TAC 335 CLEANUP LEVELS (Std No. 2 MSCs)? ☒ NO ☐ YES ☐ UNKNOWN

TOTAL METALS ABOVE 30 TAC 335 CLEANUP LEVELS (Std No. 2 MSCs)? ☐ NO ☐ YES ☐ UNK. ☐ N/A

REMARKS: _____

VAPOR ASSESSMENT DATA

POTENTIAL VAPOR PROBLEMS? ☐ NO ☐ YES ☒ MEASURED ☐ CALCULATED

REMARKS: — On June 2000 — O.K.

EXIT CRITERIA FLOWCHARTS

GROUNDWATER EXPOSURE PATHWAYS (FIGS. 1&2)

GW INGESTION ☐ OPEN ☒ CLOSED

CONSTRUCTION WORKER ☐ OPEN ☒ CLOSED

SOIL EXPOSURE PATHWAYS (FIG. 3)

HUMAN HEALTH LEVELS ☐ OPEN ☒ CLOSED

EXPLOSIVE LEVELS ☐ OPEN ☒ CLOSED

SOIL-TO-GW ☐ OPEN ☒ CLOSED

I guess / ?

PLAN B RISK ASSESSMENT DATA

SITE-SPECIFIC TARGET LEVELS (SSTLs) ESTABLISHED FOR OPEN PATHWAYS? ☐ YES ☐ NO

meet construction worker

SOIL SSTLs MET? ☒ YES ☐ NO

BENZENE _____ ppm **PAHs** _____

TOLUENE _____ ppm _____

ETHYLBENZENE _____ ppm

XYLENES _____ ppm

A see letter from KRK included

GROUNDWATER SSTLs MET? ☐ YES ☐ NO

BENZENE _____ ppm **PAHs** _____

TOLUENE _____ ppm _____

ETHYLBENZENE _____ ppm

XYLENES _____ ppm

REMARKS:

REMEDIATION SYSTEM OPERATION DATA

TYPE OF REMEDIATION SYSTEM OPERATED AT THE SITE? 91-96

- ☐ DUAL-PHASE EXTRACTION
- ☒ SVE / GROUNDWATER PUMP-AND-TREAT
- ☐ SVE/AIR SPARGE
- ☐ OTHER

REMEDIATION SYSTEM SHUT DOWN ONCE SSTLs WERE MET?	☐ YES	☐ NO ?
FOUR QUARTERS OF "POST-SHUTDOWN" GROUNDWATER MONITORING?	☒ YES	☐ NO
REBOUND IN GROUNDWATER CONTAMINANT LEVELS?	☐ YES	☐ NO
SITE CONCENTRATIONS MAINTAINED BELOW SSTLs?	☐ YES	☐ NO ?

REMARKS: Meto constuction Work

SMARTMAPS DATABASE UPDATES

ALL RELEVANT CORRESPONDENCE UPDATED?	☐ YES	☐ NO — Only SCR not updated
APPROPRIATE RISK-BASED SITE PRIORITY?	☐ YES	☐ NO
MAXIMUM MTBE DATA AND DATE?	☐ YES	☐ NO
DEPTH TO GROUNDWATER?	☐ YES	☐ NO
TDS?	☐ YES	☐ NO

ADDITIONAL COMMENTS:

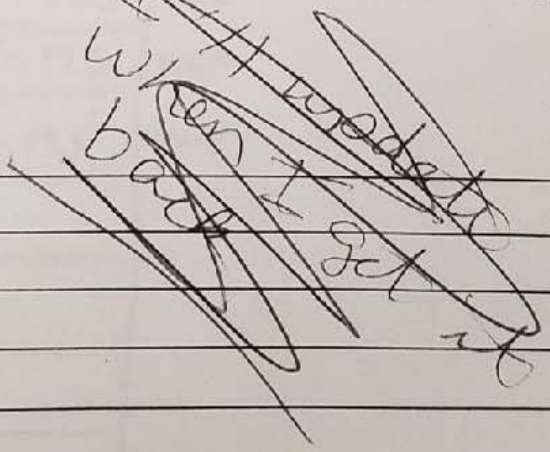

Old Service Station
2707 North Shepherd Drive
LPST 106628

TEXAS NATURAL RESOURCE CONSERVATION COMMISSION

Protecting Texas by Reducing and Preventing Pollution

May 31, 1996

CERTIFIED MAIL

Dr.Song Ahn
4444 Westchester Street
Houston, Texas 77005-3762

Re: Leaking Product Storage Tank (LPST) Case Closure of Subsurface Hydrocarbons at the Latin American Motor Company, Houston (Travis County), Texas
(LPST ID No. 106628 Facility ID No. 064543)

Dear Mr. Ahn:

This letter confirms the completion of corrective action requirements for the release incident at the above-referenced facility. Based upon the submitted information and with the provision that the documentation provided to this agency was accurate and representative of site conditions, we concur with your certification that the site has met the closure requirements. No further corrective action is necessary.

For any subsequent release after case closure from an underground or aboveground storage tank at sites eligible for reimbursement, the deductible will be increased in accordance with Section 26.3512 of the Texas Water Code. Additionally, if any storage tanks are operated at this site, the owner or operator must now secure financial assurance to cover the deductible in accordance with the appropriate provisions of Title 30, Sections 334.91-334.109 of the Texas Administrative Code.

Should you have any questions, please contact Ms. Barbara Roeling of my staff at 512/239-2200. **Please reference the LPST ID Number when making inquiries.** Your cooperation in this matter has been appreciated.

Sincerely,

Chet Clarke

Chet Clarke, Manager
Responsible Party Remediation Section
Petroleum Storage Tank Division

WDC/BOR/bor
106628.fnn

cc: Marshall Hill, TNRCC Region 12 Field Office

printed on recycled paper using soy ink

Texas Natural Resource Conservation Commission

INTEROFFICE MEMORANDUM

TO : FILE

THRU : Chet Clarke, Section Manager
Responsible Party Remediation Section
Petroleum Storage Tank Division

FROM : Delonda Alexander, Team Leader, Team III

SUBJECT : Barbara Roeling, Coordinator, RPR Unit II

File Closure of Subsurface Release of Gasoline at the Latin American Motor Company, Houston, (Harris County), Texas
(LPST ID No. 106628 Facility ID No. 064543)

DATE: April 19, 1996

On May 3, 1993, three gasoline USTs were removed from the ground at the above-referenced facility. No holes were detected in the tanks, and they were described as being in fair to good condition. Initial soil samples reflected the highest soil contaminant levels under Tank No.3, with a Benzene level of 1.93 ppm, a BTEX level of 9.66ppm, and a TPH level of 150 ppm. A hydraulic lift was also discovered and removed. Samples from beneath the hydraulic lift reflected a maximum TPH concentration of 4880 ppm.

Approximately 16,000 gallons of water were pumped from the UST before removal. The water was apparently being used as a ballast for the tanks, and after removal, was treated and discharged.

The tankpit was overexcavated to a depth of 16 feet, and another set of bottom samples was taken from underneath Tank No. 3 and the hydraulic lift. Moist sands were evident, however, no groundwater was encountered. Soil samples from under Tank No. 3 were now non-detect for both BTEX and TPH, and the hydraulic lift soil samples indicated a maximum TPH concentration of 52 ppm.

The principle aquifer in this area is found at a depth of at least 150 feet. The perched water found at depths of approximately 15-20 feet is not considered a useable water source.

Based upon this and all information available to us at the time, no further remedial action is warranted and a letter of final concurrence should be issued to the responsible party.

Barbara Roeling

BOR/bor
106628.clo

cc: Marsha Hill, TNRCC Region 12 Field Office

McQuillan Surveying
2018 North Shepherd Drive
LPST 111825

Kathleen Hartnett White, *Chairman*
R. B. "Ralph" Marquez, *Commissioner*
Larry R. Soward, *Commissioner*
Glenn Shankle, *Executive Director*

TEXAS COMMISSION ON ENVIRONMENTAL QUALITY

Protecting Texas by Reducing and Preventing Pollution

October 27, 2004

CERTIFIED MAIL
#7003 0500 0002 9932 1894
RETURN RECEIPT REQUESTED

Ms. Kathleen McQuillan
5410 Maple
Bellaire, TX 77401

Re: Leaking Petroleum Storage Tank (LPST) Case Closure of Subsurface Contamination at the Former McQuillan Surveying, Inc. Facility, 2018 North Shepherd, Houston (Harris County), Texas
(LPST ID 111825 - Facility ID 0068766 - Priority 4.1); R-12

Dear Ms. McQuillan:

This letter confirms the completion of corrective action requirements for the release incident at the above-referenced facility. Based upon the submitted information and with the provision that the documentation provided to this agency was accurate and representative of site conditions, we concur with your conclusions and recommendations that the site has met the closure requirements. Therefore, no further corrective action is necessary. The justification for final closure includes, but is not limited to, the following criteria:

- maximum soil concentrations are above Plan A Category II levels, but below commercial/industrial health-based and construction worker target levels;
- groundwater concentrations exceed Plan A Category II levels; but the maximum concentrations are below construction worker target levels;
- groundwater plume is adequately assessed and delineated; and
- identified potential receptors do not appear threatened by this release.

Please note that financial assurance must be maintained for all operational storage tanks at this site. Please be aware that case closure is based on identified exposure pathways and that any remaining contaminant levels and potential exposure pathways should be evaluated when conducting any future soil excavation or construction activities at this site. Please ensure that any wastes generated from these activities are handled in compliance with all applicable regulations.

Please be advised that all monitor wells which are not now in use and/or will not be used in the next 180 days must be properly plugged and abandoned pursuant to Chapter 32.017 of the Texas Water Code and in accordance with Title 16, Texas Administrative Code (TAC), Section 76.1004. A State of Texas Plugging Report (Form No. TCEQ-0055) is required to be submitted to the Water Well Drillers Section of the Texas Department of Licensing and Regulation, P.O. Box 12157, Capitol Station, Austin, Texas 78711, within thirty (30) days of plugging completion. If you have any questions regarding the future use of an existing monitor well, please contact the Texas Department of Licensing and Regulation at 512/463-7880 or 800/803-9202.

If any monitor well plugging or other necessary site restoration activities will be performed to complete site closure, complete a *Final Site Closure Report* and submit the report to the Central Office in Austin to document actual site closure. For sites eligible for reimbursement through the Petroleum Storage Tank

Remediation Fund, written preapproval should be obtained prior to initiation of site closure activities. Reimbursement claims for activities that are not preapproved will not be paid until all claims for preapproved work are processed and paid.

Please note that the *Final Site Closure Report*, if necessary, will be the last submittal associated with this case. This letter signifies the completion of corrective action associated with the release. No subsequent TCEQ correspondence will be issued in response to the *Final Site Closure Report*.

Should you have any questions, please contact David Bratberg of Darcy Environmental Group (TCEQ Privatization Contractor) at 512/342-8585, extension 28. **Please reference the LPST ID Number when making inquiries.** Your cooperation in this matter has been appreciated.

Sincerely,

Maria Lebron or Prasanthi Bollineni
Privatization Contract Manager
PST Responsible Party Remediation Section
Remediation Division

MCL/PVB/db2
111825.fnn

Texas Commission on Environmental Quality

INTEROFFICE MEMORANDUM

TO : FILE DATE: 02/25/04
Updated: 09/29/04

THRU : Maria Lebron, TCEQ On Site Supervisor
David Bratberg, Project Manager, Darcy Environmental Group

FROM : David Bratberg, Case Coordinator, Darcy Environmental Group

SUBJECT : File Review of Subsurface Release of Hydrocarbons at the Former McQuillan Surveying, Inc. Facility, 2018 North Shepherd, Houston (Harris County), Texas (LPST ID 111825 - Facility ID 0068766 - Priority 4.1); R-12

Not eligible for reimbursement; USTs not registered by 12/31/95

Release Determination/Assessment History

- November 1998 - UST removal. 5 Soil borings installed in preparation of AIP of 2 5K, one 4K gasoline UST, and one 550 gallon WOT. SB-1 had 5.23 ppm benzene, 35.2 ppm BTEX, and 81 ppm TPH; LPST 111825 issued. SB-5, next to WOT <VOCs, TPH
- Confirmation boring of SB-1 had 1.47 ppm benzene. USTs AIP in 06/96.
- 2002-2003 - RBA. Total of 10 SBs installed; 3 MWs, 10 SBs installed to date.

Site Characteristics

- site is a former UST site; currently vacant; future use is expected to remain commercial
- site is 75-100% paved; former UST tankhold not paved.
- surrounding land use is commercial and residential

Exposure Pathways Open:

- ☐ GW Ingestion (onsite-current)
- ☐ GW Ingestion (onsite-- future)
- ☐ GW Ingestion (offsite - current)
- ☐ GW Ingestion (offsite - future)
- ☐ Construction Worker
- ☐ plume stability monitoring
- ☐ Soils- Exp. Vapor
- ☐ Soils - Health
- ☐ NAPL, DTW <15'
- ☐ GW to surface water
- ☐ Other _____

Soil Assessment

- 3 MWs, 10 SBs
- max. soil concentrations:
  0.018 ppm benzene (MW-1, 6-8'), by SB-1, SB-1A
  3.36 ppm BTEX (MW-1, 6-8')
  51.1 ppm TPH (MW-1, 6-8')
- PAH: NA
- there appears to be no threat of explosive vapors by sample or survey results.

Groundwater Assessment

- 3 MWs, wells properly screened.
- DTW: 8-9'
- GW gradient: southeast
- TDS: <3000 ppm assumed
- GWM events: 2002-2003 (1 to 3 events)

The following are the groundwater maximums detected

groundwater maximums:	Historical (2002-2003)	Latest (09/03)
benzene	5.23 ppm (MW-2, 09/03)	5.23 ppm (MW-2)
BTEX	9.22 ppm (MW-1, 12/02)	8.24 ppm (MW-2)
MTBE	ND ppm (all)	ND ppm (all)
TPH	20. ppm (MW-1, 11/02)	16.3 ppm (MW-1)

- PAH analyses: <Plan A

NAPL

- No NAPL detected.

Receptors and Site Priority/Category

- Site is located on silty clays of the Beaumont Formation, not part of a major/minor Aquifer.
- **0** water wells within ½-mile of the site; **0**within 1200'. Deep cemented wells in area.
- Surface water receptors within 1,200 feet: **none**
- Category II groundwater, Priority 4.1
- Water provided by: City
- underground utilities along street.

Plume Delineation Requirements

- soil: construction worker targets - soils are adequately assessed. **< defaults**
- GW Plume delineation requirement: - < construction worker **MET;** decreasing concentration w/ distance **Met-**

Receptor Pathways

- groundwater pathways:
  - Figure 1:
    - onsite current - **closed**
    - onsite future - **closed**
    - offsite current - **closed**
    - offsite future - **closed**
    - GW to surface water - **closed**
  - Figure 2: - **closed;**
- soil pathways Figure 3:
  - 1: closed - < health-based concentration for Comm/Ind sites
  - 2: closed - no explosive vapors - **closed**
  - 3: closed - plume is stable and concentrations are stable/decreasing - **closed**

Conclusions/Recommendations

Current Submittals: Tech Response requesting closure; RP is elderly, limited work done at non-reimbursable site. CARF for GWM for plume stability previously approved
Send fnn.

Pathway evaluation:

- maximum soil concentrations are above Plan A Category II levels, but below commercial/industrial health-based and construction worker target levels;
- groundwater concentrations exceed Plan A Category II levels; but the maximum concentrations are below construction worker target levels;
- groundwater plume is adequately assessed and delineated; and
- identified potential receptors do not appear threatened by this release.

Based on the above evaluation, site closure is recommended.

Win Auto Sale
1815 North Durham Drive
LPST 114439

Buddy Garcia, *Chairman*
Larry R. Soward, *Commissioner*
Bryan W. Shaw, Ph.D., *Commissioner*
Glenn Shankle, *Executive Director*

TEXAS COMMISSION ON ENVIRONMENTAL QUALITY

Protecting Texas by Reducing and Preventing Pollution

June 26, 2008

Mr. Thai Van Pham
Walding Oil, Inc.
1815 N. Durham
Houston, TX 77008

RECEIVED
SEP 08 2011
TCEQ
CENTRAL FILE ROOM

CERTIFIED MAIL
*** file only***

Re: Leaking Petroleum Storage Tank (LPST) Case Closure of Subsurface Release of Hydrocarbons at Former Walding Oil Facility, 1815 N. Durham, Houston (Harris County), Texas
(LPST ID No. 114439; Facility ID No. 022869; Priority 4.1; R-12)

Dear Mr. Pham:

This letter confirms the completion of corrective action requirements for the release incident at the above-referenced facility. Based upon the submitted information and with the provision that the documentation provided to this agency was accurate and representative of site conditions, the site has met closure requirements. Therefore, no further corrective action is necessary. The justification for final closure includes, but is not limited to, the following criteria:

- The release poses no apparent threats or impacts to receptors;
- No Non-Aqueous Phase Liquid (NAPL) has been reported at the site;
- Groundwater is deeper than 10 feet below ground surface; therefore, even if current or future groundwater contaminant concentrations exceed default target levels for construction worker exposure, the potential for exposure to that contamination is minimal;

Please note that financial assurance must be maintained for all operational storage tanks at this site. Please be aware that case closure is based on identified exposure pathways and that any remaining contaminant levels and potential exposure pathways should be evaluated when conducting any future soil excavation or construction activities at this site. Please ensure that any wastes generated from these activities are handled in compliance with all applicable regulations.

Please be advised that all monitor wells which are not now in use and/or will not be used in the next 180 days must be properly plugged and abandoned pursuant to Chapter 32.017 of the Texas Water Code and in accordance with Title 16, Texas Administrative Code (TAC), Section 76.1004. A State of Texas Plugging Report (Form No. TCEQ-0055) is required to be submitted to the Water Well Drillers Section of the Texas Department of Licensing and Regulation, P.O. Box 12157, Capitol Station, Austin, Texas 78711, within thirty (30) days of plugging completion. If you have any questions regarding the future use of an existing monitor well, please contact the Texas Department of Licensing and Regulation at 512/463-7880 or 800/803-9202.

If any monitor well plugging or other necessary site restoration activities will be performed to complete site closure, complete a *Final Site Closure Report* and submit the report to the Central Office in Austin to document actual site closure. For sites eligible for reimbursement through the Petroleum Storage Tank Remediation Fund, written preapproval should be obtained prior to initiation of site closure activities.

Reimbursement claims for activities that are not preapproved will not be paid until all claims for preapproved work are processed and paid.

Please note that the *Final Site Closure Report*, if necessary, will be the last submittal associated with this case. This letter signifies the completion of corrective action associated with the release. No subsequent TCEQ correspondence will be issued in response to the *Final Site Closure Report*.

Should you have any questions, please contact Ms. Megan Bratberg of Darcy Environmental Group (TCEQ Privatization Contractor) at mbratber@tceq.state.tx.us or 512/342-8585, extension 27. **Please reference the LPST ID Number when making inquiries.** Your cooperation in this matter has been appreciated.

Sincerely,

B. V. D. Prasanthi

Prasanthi Bollineni or Susan Longbine
PST Privatization Contract Manager
Environmental Cleanup Section I
Remediation Division
Texas Commission on Environmental Quality

PVB/SNL/mwb
114439.fnn.wpd

Texas Natural Resource Conservation Commission

INTEROFFICE MEMORANDUM

TO : FILE DATE: 01/15/02, 8/6/02, 5/20/08

THRU : Prasanthi Bollineni or Susan Longbine, TCEQ Onsite Representative
David Bratberg, Project Manager, Darcy Environmental Group

FROM : *Megan Bratberg, Case Coordinator, Darcy Environmental Group*
Leigh Morgan, Case Coordinator, AES-Regulatory Services, Inc.

SUBJECT : File Review For Closure of Subsurface Release of Hydrocarbons at the Phan Thai Van property, 1815 N Durham, Houston (Harris County), Texas
(LPST ID No. 114439 - Facility ID No. 0022869 - Priority 4.1) R-12

Release Determination

- January 1999 - removal of one 1,000-gallon kerosene UST
- Soil samples
  - benzene 0.85 ppm (east wall)
  - BTEX 6.67 ppm (east wall)
  - TPH bdl (all)
- Groundwater was not encountered.
- The final disposition of the excavated soil was not reported. Clean fill material was returned to the excavations. The tank was properly disposed.

Site Assessment

- Assessment activities indicated that the site lithology consists of clayey sand and clay.
- Assessment: one confirmation boring in the location of the former east wall
- Soil sample:
  - benzene 2.96 ppm (20')
  - BTEX 68.36 ppm (20')
  - TPH 220 ppm (20')
  - PAH BDL
- One groundwater sample was taken from the installation of this boring:
  - benzene 0.093 ppm
  - BTEX 0.33 ppm
  - TPH 3.6 ppm
- Depth to groundwater is not reported and there is no documentation of waste disposal.

Groundwater Assessment

- none
- Nearby LPST 109713 and LPST 113878 have groundwater gradients to the northeast
- Depth to water > 15' at the referenced LPST sites, supported by boring log from the subject site.

Site Description and Receptors

- It appears that the site was a retail fueling facility until 2005, when the tanks were registered as temporarily out of use.
- White Oak Bayou is located > 0.25 mi to the northeast
- Water well search located 6 wells between 0.25 mi and 0.5 mi:
  - 604: ps well, screened at 610', cementing unknown
  - 607, 614: unused ps wells, screened ≥ 514', cementing unknown
  - Three wells are destroyed

Exposure Pathway Evaluation

- Soil pathway: contaminant concentrations detected in soils from 0-15 ft bgs did not exceed health-based or default construction worker target concentrations - **closed**
- Onsite GW ingestion
  Current: no onsite wells, municipal water provided - **closed**
  Future: site expected to remain commercial and municipal water is provided - **closed**

- Offsite GW Ingestion
  Current: no water wells are present within 0.25 mile; wells located > 0.25 mi are screened in deep zones - **closed**
  Future: municipal supply, no evidence of local use of affected zone - **closed**
  Groundwater Plume Delineation: unnecessary

Conclusion

May 2008 Status Review:

- There appear to be no threatened receptors. Closure is warranted.
- Most recently, facility did not appear to be operated by RP. Closure letter to file only.

4-1 site in vicinity

114439.iom

Houston Alternator
1835 North Shepherd Drive
LPST 119652

Bryan W. Shaw, Ph.D., P.E., *Chairman*
Toby Baker, *Commissioner*
Jon Niermann, *Commissioner*
Richard A. Hyde, P.E., *Executive Director*

TCEQ Final Letter

TEXAS COMMISSION ON ENVIRONMENTAL QUALITY

Protecting Texas by Reducing and Preventing Pollution

RECEIVED
MAY 23 2017
TCEQ
CENTRAL FILE ROOM

May 8, 2017

Mr. Jihad Zeibak
Pecan Mill
P.O. Box 25443
Houston, TX 77265

Re: Leaking Petroleum Storage Tank (LPST) Case Closure of Hydrocarbon Contamination at the Houston Alternator, 1835 North Shepherd Drive, Houston, Harris County, Texas
Reference Number 100551365; Customer Number 600262323
LPST ID No. 119652 - Priority 4.1 - Facility ID No. 68347; R - 12

Dear Mr. Zeibak:

The Texas Commission on Environmental Quality (TCEQ) has reviewed the corrective action information submitted in relation to the release incident at the above-referenced facility. Provided that the documentation was accurate and representative of site conditions, it appears that the closure requirements of Title 30, Texas Administrative Code (TAC), Chapter 334, (30 TAC 334)—and applicable program guidance—have been met. Therefore, the site meets the Petroleum Storage Tank (PST) Program closure requirements and no further corrective action is necessary.
The following criteria were part of the justification used for final closure:

- There is no documented beneficial use of the shallow impacted groundwater zone;
- Dissolved-phase concentrations are below the default target concentrations for construction worker exposure;
- The groundwater contaminant plume is stable/decreasing in size and concentrations; and
- Contaminant concentrations in soil are below health-based and explosive concentrations.

Please note that case closure is based on identified exposure pathways. Any contamination remaining at the site should be reevaluated if future soil excavation or construction activities are conducted. Please ensure that any wastes generated from such activities are handled in compliance with all applicable regulations.
All monitoring wells which are not now in use and/or will not be used in the next 180 days must be properly plugged and abandoned in accordance with the requirements of the Texas Department of Licensing and Regulation (TDLR).

If monitor well plugging or other necessary site restoration activities will be performed to complete site closure, please prepare and submit a Final Site Closure Report form (TCEQ-0030) to document the activities and the actual closure of the site. The Final Site Closure Report, if necessary, will be the last required submittal for this case. This final concurrence letter signifies the completion of corrective action associated with the release. No subsequent TCEQ correspondence will be issued in response to the Final Site Closure Report.

Any new or existing underground or above-ground storage tanks remaining at this site continue to be subject to TCEQ tank registration, self-certification, financial assurance, and technical standards provisions.

Please reference the LPST and facility ID numbers on future correspondence regarding this site. Should you have any questions, please contact Morgan Suhm, the Project Manager, at (512) 239-2256. Your cooperation in this matter has been appreciated.

Sincerely,

Donald R. Boothby, P.G., Team Leader
PST/DCRP Section
Remediation Division
Texas Commission on Environmental Quality

DRB/MDS/hmw
119652.Final_Bullets.doc

cc: Mr. Glenn Lowenstein, Terrain Solutions, Inc.; via fax: 713-467-2903

Former Guerrero Car Wash
1603 North Durham Drive
LPST 120006

Bryan W. Shaw, Ph.D., P.E., *Chairman*
Toby Baker, *Commissioner*
Jon Niermann, *Commissioner*
Richard A. Hyde, P.E., *Executive Director*

TCEQ Final Letter

TEXAS COMMISSION ON ENVIRONMENTAL QUALITY

Protecting Texas by Reducing and Preventing Pollution

RECEIVED
DEC 08 2016
TCEQ
CENTRAL FILE ROOM

November 21, 2016

Mr. Bryan Danna
1603 DT, LP
P.O Box 7600
Houston, TX 77270

Re: Leaking Petroleum Storage Tank (LPST) Case Closure of Hydrocarbon Contamination at the Former Car Wash, 1603 N. Durham, Houston, Harris County, Texas
Reference Number 109243709; Customer Number 605168277
LPST ID No. 120006 - Priority 4.1 - Facility ID No. 88530; R - 12

Dear Mr. Danna:

The Texas Commission on Environmental Quality (TCEQ) has reviewed the corrective action information submitted in relation to the release incident at the above-referenced facility. Provided that the documentation was accurate and representative of site conditions, it appears that the closure requirements of Title 30, Texas Administrative Code (TAC), Chapter 334, (30 TAC 334)—and applicable program guidance—have been met. Therefore, the site meets the Petroleum Storage Tank (PST) Program closure requirements and no further corrective action is necessary.

The following criteria were part of the justification used for final closure:

- The underground storage tank (UST) system has been permanently removed from the site.
- There is no documented beneficial use of the shallow impacted groundwater zone.
- Dissolved-phase concentrations are below the default target concentrations for construction worker exposure.
- The groundwater contaminant plume is stable/decreasing in size and concentrations from source.
- Contaminant concentrations in soil are below health-based and explosive concentrations.

Please note that case closure is based on identified exposure pathways. Any contamination remaining at the site should be reevaluated if future soil excavation or construction activities are conducted. Please ensure that any wastes generated from such activities are handled in compliance with all applicable regulations.

All monitoring wells which are not now in use and/or will not be used in the next 180 days must be properly plugged and abandoned in accordance with the requirements of the Texas Department of Licensing and Regulation (TDLR).

If monitor well plugging or other necessary site restoration activities will be performed to complete site closure, please prepare and submit a Final Site Closure Report form (TCEQ-0030) to document the activities and the actual closure of the site. The Final Site Closure Report, if necessary, will be the last required submittal for this case. This final concurrence letter signifies the completion of corrective action associated with the release. No subsequent TCEQ correspondence will be issued in response to the Final Site Closure Report.

Any new or existing underground or above-ground storage tanks remaining at this site continue to be subject to TCEQ tank registration, self-certification, financial assurance, and technical standards provisions.

Please reference the LPST and facility ID numbers on future correspondence regarding this site. Should you have any questions, please contact Bria Patterson the Project Manager, at (512) 239-2103 or via email at Bria.Patterson@tceq.texas.gov. Your cooperation in this matter has been appreciated.

Sincerely,

Donald R. Boothby, P.G., Team Leader
PST/DCRP Section
Remediation Division
Texas Commission on Environmental Quality

DRB/BP/hmw
120006.Final_Bullets.doc

cc: Mr. Douglas Jackson, Matrix New World Engineering, Via Email

Former Used Car Lot
1604 North Shepherd Drive
LPST 119056

FORM INSTRUCTIONS: Use this form to report suspected/confirmed PST releases to the Texas Commission on Environmental Quality (TCEQ) within 24 hours of discovery. Forms may be e-mailed (pstrpr@tceq.state.tx.us), faxed (512/239-2216), or phoned in (512/239-2200). Call 512/239-2120 for emergencies during regular business hours, or if after hours, page 512/606-9197.

TEXAS PETROLEUM STORAGE TANK PROGRAM
INCIDENT REPORT FORM

Facility Information

Facility Name: Former Used Car Lot
Address: 1604-1620 North Shepherd Drive
City: Houston County: Harris 77008
Facility ID: N/A Ghost tank(s)? ☒Y ☐N Pre-existing LPST ID? ☒N ☐Y: #

Responsible Party (RP) Information

Contact Person: Danny Klaes Phone: (713) 418-7279
Company: HKT, Ltd Fax: (713) 418-7274
Address: 3100 Edloe Street, Suite 300
City: Houston State: Texas Zip: 77027
The RP is the . . . ☒ tank owner ☐ tank operator ☒ landowner ☐ other

Release reported by (if different than RP):

Contact person: Ross Doctoroff Phone: (713) 476-9844
Company: Phase Engineering, Inc.
Address: 335 West 21st Street
City: Houston State: Texas Zip: 77008

Insurance Provider

Name of insurance provider: Policy No.:
Date insurance provider was notified about this release:

RELEASE DETAILS

☒ Confirmed ☐ Suspected ☐ AST ☒ UST Date discovered: 11/2011 Date reported to TCEQ: 11/2011 Tank system piping: ☐ pressurized ☐ suction/gravity ☒ unknown

Check all that apply:

Release discovery
- ☒ Routine tank closure or site assessment
- ☐ Free product or sheen
- ☐ Odors
- ☐ Automatic tank gauge
- ☐ Probe or sensor
- ☐ Inventory records
- ☐ Tank tightness test failure
- ☐ Line tightness test failure
- ☐ Groundwater monitoring well
- ☐ 1-mo. SIR failure or "inconclusive"
- ☐ 2-mo. inventory control discrepancy
- ☐ Vapor detection (auto or manual)
- ☐ Public or private water supply contaminated

Substance
- ☒ Gasoline (leaded, unleaded, unknown)
- ☐ Diesel/Fuel oil
- ☐ Waste oil
- ☐ Hydraulic/ transmission/ mineral oil
- ☐ Jet fuel/kerosene
- ☐ Petroleum of unknown type
- ☐ Hazardous subst. (describe in Comments)
- ☐ Unknown
- ☐ Other (describe in Comments)

Impacted media
- ☒ Groundwater
- ☐ Surface water
- ☐ Soil
- ☐ Air

Cause
- ☐ Spill
- ☐ Overfill
- ☐ Phys/mech damage
- ☐ Faulty installation
- ☐ Corrosion
- ☐ Other (describe in Comments)
- ☒ Unknown

Source
- ☐ Tank
- ☐ Dispenser
- ☐ Piping
- ☐ Submersible Turbine Pump (STP) Area
- ☐ Delivery Problem
- ☐ Other (describe in Comments)
- ☒ Unknown

Comments/Notes:
Ghost tanks pulled in circa 1960s; ESA Phase I and II submitted; Benzene concentrations in groundwater (0.082 ppm) above TCEQ Action Levels (0.005 ppm); DWSR submitted – no potentially impacted water supply wells within a ¼ mile of known extent of contamination.

RECEIVED
SEP 04 2013
TCEQ
CENTRAL FILE ROOM

<<< TCEQ USE ONLY >>> **PM**: complete this form when a PST release is reported to TCEQ, and provide to Admin Staff for LPST number assignment. Initial here to assign new LPST no.: EAE PM TL/2nd Reviewer. **ADMIN** - fax completed form to RP & enter into appropriate databases. **NEW LPST ID# :** Priority Code: Region No.: County Code:

FV
1433 North Shepherd Drive
LPST 100344

John Hall, Chairman
Pam Reed, Commissioner
Peggy Garner, Commissioner

JBC

100344

FINAL

TEXAS WATER COMMISSION

PROTECTING TEXANS' HEALTH AND SAFETY BY PREVENTING AND REDUCING POLLUTION

April 27, 1992

RECEIVED
APR 29 92
FIELD OPERATIONS DIVISION

Mr. Jim Harvey
F.V. Corporation
1433 North Sheppard
Houston, Texas 77088

Re: Underground Storage Tank Closure at the Texas Brokers Facility
Located at 1433 North Sheppard, Houston (Harris County) Texas
Tracking No. 910801019
UST Facility No. 12668
LPST No. 100344

Dear Mr. Harvey:

On November 25, 1991, the Texas Water Commission (TWC) received a closure report from U.S.T. Environmentalist, Incorporated for an underground storage tank removal at the above-referenced facility. Based on the closure report and other currently available information, we conclude that no further remedial activities are necessary at this time.

If you have questions or require further guidance, please contact Robert Burrell at 713/457-5191.

Sincerely,

Daniel J. Tibbits

Daniel J. Tibbits, Program Manager
Petroleum Storage Tank Program
District 7 - Houston

RECEIVED
APR 30 92
TWC/PST/RPR

DJT/RCB/lm

cc: Ron Pedde, Petroleum Storage Tank Division

I. REPORT SUMMARY

On September 16, 1991, the underground storage tank system was removed. Upon investigation of the site, no holes were found in the 4,000 gallon UST. The pump island appeared to be clean. The piping appeared to have some contamination in the pipe trench area. The pump island and piping trench were over-excavated into the one tank cavity. Samples were taken and submitted to an approved laboratory. All soil was replaced in the tank cavity until sample results were received.

On September 24, sample results were received and showed high levels of TPH in the tank cavity. On September 30, 1991 the sample results were reviewed with Jo English of District 7, Texas Water Commission. After review, on October 5, over-excavation was performed of approximately 3-5 feet . The soil was placed on plastic and burmed for aeration. Samples were again taken and submitted to an approved lab for analysis. On October 10, samples results were received showing contamination under 20 TPH in the tank cavity. On October 20, soil was aerated with a front-end loader and backfill samples were taken and submitted to lab. On October 22, backfill sample results showed under 20 TPH. After reviewing these samples results with Jo English, approval was given for soil to be replaced in tank cavity and tamped for compaction.

II. CHRONOLOGY OF EVENTS

September 16, 1991: Underground Storage Tank System removed

October 5, 1991: Over-excavation of Tank Cavity

October 24, 1991: Soil replaced to Tank Cavity and Site closed.

Former Tommie Vaughn Motors Ford
1145 North Shepherd Drive
LPST 95686

Robert J. Huston, *Chairman*
R. B. "Ralph" Marquez, *Commissioner*
Kathleen Hartnett White, *Commissioner*
Jeffrey A. Saitas, *Executive Director*

TEXAS NATURAL RESOURCE CONSERVATION COMMISSION

Protecting Texas by Reducing and Preventing Pollution

February 5,2002

Mr. Joe Blair
Tommy Vaughn Motors
1145 N. Shepherd
Houston, TX 77008

Re: Leaking Petroleum Storage Tank (LPST) Case Closure of Subsurface Release of Hydrocarbons at Tommy Vaughn Motors, 1145 N. Shepherd, Houston (Harris County), Texas
(LPST ID No. 095686 - Facility ID No. 0012436 - Priority 4.2) R-12

Dear Mr. Blair:

This letter confirms the completion of corrective action requirements for the release incident at the above-referenced facility. Based upon the submitted information and with the provision that the documentation provided to this agency was accurate and representative of site conditions, we concur with your recommendation that the site has met closure requirements. This letter documents that no further corrective action is necessary.

Please note that financial assurance must be maintained for all operational storage tanks at this site. Please be aware that case closure is based on identified exposure pathways and that any remaining contaminant levels and potential exposure pathways should be evaluated when conducting any future soil excavation or construction activities at this site. Please ensure that any wastes generated from these activities are handled in compliance with all applicable regulations.

Please be advised that all monitor wells which are not now in use and/or will not be used in the next 180 days must be properly plugged and abandoned pursuant to Chapter 32.017 of the Texas Water Code and in accordance with Title Title 16, Texas Administrative Code (TAC), Section 76.1004. A State of Texas Plugging Report (Form No. TNRCC-0055) is required to be submitted to the Water Well Drillers Section of the Texas Department of Licensing and Regulation, P.O. Box 12157, Capitol Station, Austin, Texas 78711, within thirty (30) days of plugging completion. If you have any questions regarding the future use of an existing monitor well, please contact the Texas Department of Licensing and Regulation at 512/463-7880 or 800/803-9202.

If there are to be any other necessary site restoration activities performed to complete site closure, complete a *Final Site Closure Report* and submit the report to the Texas Natural Resource Conservation Commission (TNRCC) Central Office in Austin to document actual site closure. For sites eligible for reimbursement through the Petroleum Storage Tank Remediation Fund, written preapproval should be obtained prior to initiation of site closure activities. Reimbursement claims for activities that are not preapproved will not be paid until all claims for preapproved work are processed and paid.

Please note that the *Final Site Closure Report*, if necessary, will be the last submittal associated with this case. This letter signifies the completion of corrective action associated with the release. No subsequent TNRCC correspondence will be issued in response to the *Final Site Closure Report*.

Please note that all correspondence must include the LPST and Facility ID Numbers and must be submitted to the TNRCC Central Office in Austin.

Should you have any questions, please contact Leigh Morgan of AES Regulatory Services, Inc (PST Privatization Contractor) at 512/990-7467. **Please reference this LPST ID Number when making inquiries.** Your cooperation in this matter has been appreciated.

Sincerely,

for Dennis Rogers
TNRCC Onsite Representative
Petroleum Storage Tank-Responsible Party Remediation Section

DRR/lem
095686.fnn

Texas Natural Resource Conservation Commission
INTEROFFICE MEMORANDUM

TO : FILE DATE: 1/24/2002

THRU : Dennis Rogers, TNRCC Onsite Representative
Veronica Fuentes, Project Manager, AES Regulatory Services, Inc.

FROM : Leigh Morgan, Case Coordinator, AES Regulatory Services, Inc.

SUBJECT : File Review of Subsurface Release of Hydrocarbons at
Tommy Vaughn Motors, 1145 N. Shepherd, Houston (Harris County), Texas
(LPST ID No. 095686 - Facility ID No. 00124436 - Priority 4.2) R-12

In December 1989, a release of hydrocarbons form the above-referenced facility was reported to the TWC subsequent to the completion of tank removal activities. Soil samples were taken after the removal of two-2,000 gallon USTs which detected maximum soil BTEX and TPH concentrations of BDL and 143.4 ppm (below fill pipe), respectively. The tankhold was completed to the surface with clean backfill and then covered with cement. There is no documentation of waste disposal.

This site is currently a car dealership. The surrounding land use is mixed residential and commercial. The site is reported to have a 75-100% impervious cover.

After tank removal was completed, the tankhold was overexcavated three times in an effort to rid the tankhold of COCs. Final maximum detected soil BTEX and TPH concentrations were BDL and 84.1 ppm (middle of bottom of the tankhold), respectively. Additional assessment was conducted in January 1990. Assessment work to date has included the installation of one monitor well and three soil borings. The maximum detected soil BTEX and TPH concentrations were BDL and 28.3 ppm (west soil boring), respectively. PAH analysis was not conducted.

One groundwater monitoring event was conducted in January 1999. Samples exhibited TPH concentrations of BDL. PAH analysis was not conducted. PSH was not reported.

The depth to groundwater is reported as being 33' below the ground surface.

Site closure is recommended at this time based on BTEX and TPH concentrations below Plan A Category I target levels. Therefore, no further corrective action is necessary and a letter of final concurrence should be issued to the RP.

Leigh E. Morgan
Case Coordinator
AES-Regulatory Services, Inc.

095686.iom

Valero Corner Store 2474
1421 West 11th Street
LPST 118887

TEXAS NATURAL RESOURCE CONSERVATION COMMISSION

TELEPHONE MEMO TO THE FILE

Please complete with typewriter or black pen.

Call to: Robin Shaver

Date of call: 9/20/12

Phone no.: (646) 344-8770

Call from: Daren Mos w/ Bricks More Property

File no.: 118887

Subject: NFA / Closure letter dated 9/18/12

Information for file: Mr. Mos represents a company that plans to make improvements to the property at the subject LPST sites. Although the RP has received a NFA letter, he still had concerns of what may be left there. I explained that a 4.1 site priority (aside from a 4.0 - soils only contaminated) was the lowest priority a (GW) case could receive, hence, indicating very little, if any risk. I also explained that my 1st draft of the closure letter included site-specific detail which should support the low to no risk contention; however, upon peer review they were eliminated to mirror the typical generic language that goes to all RPs with a 4.1 priority. Accordingly, I read him the site specific bullets of info. (attached hereto) that had been included in the original draft & he seemed more satisfied re: the actual low risk of this site. In addition we spoke of sites where institutional controls (IC) like deed recordations have to be done, but this low site/priority does not require an IC.

Signed Roli Shaver

1st draft

September 14, 2012

CERTIFIED MAIL

Mr. Chris Trinkle
Skipper Beverage Co.
P.O. Box 696000
San Antonio, Texas
78269-6000

Re: Leaking Petroleum Storage Tank (LPST) Case Closure of Hydrocarbon Contamination at Valero Corner Store #2474, 1421 West 11th St. Houston (Harris County), Texas
Reference Number 102365913; Customer Number 603359126
LPST ID No. 118887; Facility ID No. 35308; Priority 4.1; R - 12

Dear *Mr. Trinkle*:

The Texas Commission on Environmental Quality (TCEQ) has reviewed the corrective action information submitted in relation to the release incident at the above-referenced facility. Provided that the documentation was accurate and representative of site conditions, it appears that the closure requirements of Title 30, Texas Administrative Code, Chapter 334 (30 TAC 334)—and applicable program guidance—have been met. Therefore, we concur that the site meets the Petroleum Storage Tank (PST) Program closure requirements and that no further corrective action is necessary.

The following criteria were part of the justification used for final closure: site specific info.

- Three (3) 10,000 gallon underground storage tanks, associated piping, and dispensers were removed in March, 2012;
- Soil excavation activities removed 712 cubic yards of soil and remaining soil concentrations are less than Category II target clean-up levels with virtually all data being non detect;
- *Based on no phase separated hydrocarbons (PSH) present and low soil concentrations, no threat of explosive vapors;*
- *No water wells identified within a half mile radius of site, and no sensitive receptors identified within 500'; and,*

(over)

- *The groundwater contaminant plume has been delineated to Category II beneficial use clean-up target levels and data indicate decreasing concentrations from the source.*

Please note that case closure is based on identified exposure pathways. Any contamination remaining at the site should be reevaluated if future soil excavation or construction activities are conducted. Please ensure that any wastes generated from such activities are handled in compliance with all applicable regulations.

Be aware that all monitoring wells which are not now in use and/or will not be used in the next 180 days must be properly plugged and abandoned in accordance with the requirements of the Texas Department of Licensing and Regulation (TDLR). Contact TDLR at 512/ 463-6599 or 800/803-9202 (toll free in Texas), or visit their website located at **www.license.state.tx.us** for more information.

If monitor well plugging or other necessary site restoration activities will be performed to complete site closure, please prepare and submit a *Final Site Closure Report* form (TCEQ-0030) to document the activities and the actual closure of the site. The *Final Site Closure Report*, if necessary, will be the last required submittal for this case. This final concurrence letter signifies the completion of corrective action associated with the release. No subsequent TCEQ correspondence will be issued in response to the *Final Site Closure Report.*

Be aware that any new or existing underground or above-ground storage tanks remaining at this site continue to be subject to TCEQ tank registration, self-certification, financial assurance and technical standards provisions. See **www.tceq.texas.gov/nav/permits/pst_cert.html** or call 512/239-2182 for more information.

Please reference the LPST and facility ID numbers on any future correspondence regarding this site. Should you have any questions, please contact Ms. Robin Shaver, the project manager, at 512/239-2140. Your cooperation in this matter is appreciated.

Sincerely,

Don Boothby, P.G.
Team Leader
PST/DCRP Section
Remediation Division
Texas Commission on Environmental Quality

DB/RWS/Admin initials

[LPST No. 118887].334final.bullets.docx

Bryan W. Shaw, Ph.D., *Chairman*
Carlos Rubinstein, *Commissioner*
Toby Baker, *Commissioner*
Zak Covar, *Executive Director*

LPST / 118887-CO

TEXAS COMMISSION ON ENVIRONMENTAL QUALITY

Protecting Texas by Reducing and Preventing Pollution

September 18, 2012

CERTIFIED MAIL
91 7108 2133 3935 1941 2376

Mr. Chris Trinkle
Skipper Beverage Co.
P.O. Box 696000
San Antonio, TX 78269-6000

Re: Leaking Petroleum Storage Tank (LPST) Case Closure of Hydrocarbon Contamination at Valero Corner Store #2474, 1421 West 11th St. Houston (Harris County), Texas
Reference Number 102365913; Customer Number 603359126
LPST ID No. 118887; Facility ID No. 35308; Priority 4.1; R - 12

Dear Mr. Trinkle:

The Texas Commission on Environmental Quality (TCEQ) has reviewed the corrective action information submitted in relation to the release incident at the above-referenced facility. Provided that the documentation was accurate and representative of site conditions, it appears that the closure requirements of Title 30, Texas Administrative Code, Chapter 334 (30 TAC 334)—and applicable program guidance—have been met. Therefore, we concur that the site meets the Petroleum Storage Tank (PST) Program closure requirements and that no further corrective action is necessary.

The following criteria were part of the justification used for final closure:

- the maximum soil concentrations are below health-based and construction worker target levels;
- the maximum dissolved phase concentrations are below default construction worker target levels; and,
- the dissolved-phase plume is adequately delineated and stable.

Please note that case closure is based on identified exposure pathways. Any contamination remaining at the site should be reevaluated if future soil excavation or construction activities are conducted. Please ensure that any wastes generated from such activities are handled in compliance with all applicable regulations.

Be aware that all monitoring wells which are not now in use and/or will not be used in the next 180 days must be properly plugged and abandoned in accordance with the requirements of the Texas Department of Licensing and Regulation (TDLR). Contact TDLR at 512/ 463-6599 or 800/803-9202 (toll free in Texas), or visit their website located at **www.license.state.tx.us** for more information.

If monitor well plugging or other necessary site restoration activities will be performed to complete site closure, please prepare and submit a *Final Site Closure Report* form (TCEQ-0030) to document the activities and the actual closure of the site. The *Final Site Closure Report*, if necessary, will be the last required submittal for this case. This final concurrence letter signifies the completion of corrective action associated with the release. No subsequent TCEQ correspondence will be issued in response to the *Final Site Closure Report*.

Be aware that any new or existing underground or above-ground storage tanks remaining at this site continue to be subject to TCEQ tank registration, self-certification, financial assurance and technical standards provisions. See **www.tceq.texas.gov/nav/permits/pst_cert.html** or call 512/239-2182 for more information.

Please reference the LPST and facility ID numbers on any future correspondence regarding this site. Should you have any questions, please contact Ms. Robin Shaver, the project manager, at 512/239-2140. Your cooperation in this matter is appreciated.

Sincerely,

Donald R. Boothby, P.G., Team Leader
PST/DCRP Section
Remediation Division
Texas Commission on Environmental Quality

DRB/RWS/hmw
LPST No.118887.334final.bullets.docx

Shepherd ET
1049 North Shepherd Drive
LPST 107211
LPST 112625

Johnny Grigsby, Executive Director

TEXAS NATURAL RESOURCE CONSERVATION COMMISSION

Protecting Texas by Reducing and Preventing Pollution

107211

September 14, 1993

RECEIVED
SEP 16 1993
TWC/PST/RPR

Mr. Yoon Kim
1049 North Shepard
Houston, Texas 77008

Re: Hydrocarbon Contaminated Soils at the E.T.'s Texaco Located at 1049 North Shepard, Houston (Harris County), Texas
Tracking No. 930616020
Facility ID No. 0016783
LPST ID No. 107211

Dear Mr. Kim:

On August 30, 1993, the Texas Natural Resource Conservation Commission (TNRCC), formerly the Texas Water Commission (TWC) received soil sample analyses from Coastal Environmental Services obtained during the underground petroleum storage tank system upgrade activities conducted at the above-referenced facility. Two soil samples collected from the product piping trench excavation exhibit levels of total petroleum hydrocarbons (TPH) and benzene above current TNRCC limits for native soils. However, based on the soil analyses and other currently available information, we conclude that no further remedial activities are necessary at this time.

If you have questions or require further guidance, please contact Johnny Kennedy at 713/457-5191.

Sincerely,

Jonathan Kallop jr

Daniel J. Tibbits, Team Leader
Petroleum Storage Tank Program
Region 12 - Houston

DJT/JWK/lm

cc: Ron Pedde, Responsible Party Remediation Section, Petrole
Storage Tank Division, Austin
Haden Lambert, Steve's Installation Company, Incorporated, 2
Bennington, Houston, Texas 77022-4897

Kathleen Hartnett White, *Chairman*
R. B. "Ralph" Marquez, *Commissioner*
Larry R. Soward, *Commissioner*
Glenn Shankle, *Executive Director*

TEXAS COMMISSION ON ENVIRONMENTAL QUALITY

Protecting Texas by Reducing and Preventing Pollution

July 1, 2005

Mr. Yoon Kim
307 Electra Drive
Houston, TX 77024

CERTIFIED MAIL
#7003 3110 0003 0834 5493
RETURN RECEIPT REQUESTED

Re: Leaking Petroleum Storage Tank (LPST) Case Closure of Subsurface Release of Hydrocarbons at E. T. Texaco, 1049 North Shepherd, Houston (Harris County), Texas
(LPST ID No. 112625; Priority 2.2; Facility ID No. 0016738); R - 12

Dear Mr. Kim:

This letter confirms the completion of corrective action requirements for the release incident at the above-referenced facility. Based upon the submitted information and with the provision that the documentation provided to this agency was accurate and representative of site conditions, we concur with your conclusions and recommendations that the site has met the closure requirements. Therefore, no further corrective action is necessary. The justification for final closure includes, but is not limited to, the following criteria:

- The maximum soil contaminant concentrations observed within the typical construction zone of less than 15 feet below ground surface were below health-based target levels and default construction worker exposure target levels.
- There appears to be no threat of explosive vapors at this site. Vapors in utility lines were remediated via repairs and impacted soil disposal.
- There is no documented beneficial use of the affected groundwater zone within ½ mile of the site and the site is provided with municipal water.
- Identified potential receptors do not appear threatened by this release.

Please note that financial assurance must be maintained for all operational storage tanks at this site. Please be aware that case closure is based on identified exposure pathways and that any remaining contaminant levels and potential exposure pathways should be evaluated when conducting any future soil excavation or construction activities at this site. Please ensure that any wastes generated from these activities are handled in compliance with all applicable regulations.

Please be advised that all monitor wells which are not now in use and/or will not be used in the next 180 days must be properly plugged and abandoned pursuant to Chapter 32.017 of the Texas Water Code and in accordance with Title 16, Texas Administrative Code (TAC), Section 76.1004. A State of Texas Plugging Report (Form No. TCEQ-0055) is required to be submitted to the Water Well Drillers Section of the Texas Department of Licensing and Regulation, P.O. Box 12157, Capitol Station, Austin, Texas 78711, within thirty

(30) days of plugging completion. If you have any questions regarding the future use of an existing monitor well, please contact the Texas Department of Licensing and Regulation at 512/463-7880 or 800/803-9202.

If any monitor well plugging or other necessary site restoration activities will be performed to complete site closure, complete a *Final Site Closure Report* and submit the report to the Central Office in Austin to document actual site closure. For sites eligible for reimbursement through the Petroleum Storage Tank Remediation Fund, written preapproval should be obtained prior to initiation of site closure activities. Reimbursement claims for activities that are not preapproved will not be paid until all claims for preapproved work are processed and paid.

Please note that the *Final Site Closure Report*, if necessary, will be the last submittal associated with this case. This letter signifies the completion of corrective action associated with the release. No subsequent TCEQ correspondence will be issued in response to the *Final Site Closure Report.*

Should you have any questions, please contact Michael L'Heureux of Darcy Environmental Group (TCEQ Privatization Contractor) at 512/342-8585, extension 23. **Please reference the LPST ID Number when making inquiries.** Your cooperation in this matter has been appreciated.

Sincerely,

Maria Lebron or Prasanthi Bollineni
Texas Commission On Environmental Quality
Privatization Contract Manager
PST Responsible Party Remediation Section
Remediation Division

MCL/PVB/ml2
112625.fnn

Exxon RS 67233
1048 North Shepherd Drive
LPST 108256

TEXAS NATURAL RESOURCE CONSERVATION COMMISSION
PETROLEUM STORAGE TANK DIVISION
CORRESPONDENCE IDENTIFICATION SHEET

Date: February 12, 2004

Site Name: Exxon R/S 6-7233

Site Address: 1048 North Shepard
Houston, Texas

LPST ID No.: unknown

Facility ID No.: 0026411

This checklist **must** accompany all correspondence submitted to the RPR Section and should be affixed to the front of your submittal as a cover page. Please check the appropriate box for the type of correspondence which you have submitted to the RPR Section. Check all boxes that apply if you are submitting more than one type of correspondence. If you cannot find an appropriate category, please complete the "other"

PROPOSALS

- ☐ Initial Abatement (1)
- ☐ Waste Treatment (4)
- ☐ VES/Sparge Testing (7)
- ☐ GW Extrac./Treatment (10)
- ☐ Site Closure (13)
- ☐ Semi-annual GW Mon. (16)*
- ☐ Other proposal _____
- ☐ Tank Removal (2)
- ☐ Site Assessment (5)
- ☐ Qtrly. GW Monitoring (8)
- ☐ Soil Vapor Extrac. (11)
- ☐ Plan A Risk Ass. (14)
- ☐ Annual GW Mon. (18)
- ☐ Excavation (3)
- ☐ Aquifer Testing (6)
- ☐ CAP Prep. (9)
- ☐ Operation & Main. (12)
- ☐ Plan B Risk Ass. (15)
- ☐ Product Recovery (19)

REPORTING FORMS

- ☐ Assessment Report Form (TNRCC-0562)
- ☐ Product Recovery Report Form (TNRCC-0016)
- ☐ Site Closure Request Form (TNRCC-0028)
- ■ Final Site Closure Report Form (TNRCC-0038)
- ☐ Other form _____
- ☐ LPST Case Questionnaire
- ☐ Release Report Form (TNRCC-0621)
- ☐ Monitoring Event Summary and Status Report (TNRCC-0013)
- ☐ Priority 4 LPST Case Closure Request Form (TNRCC-0461)

REPORTS

- ☐ Tank Closure/Removal
- ☐ O&M/Performance Mon.
- ☐ Property Divestiture/Phase I ESA
- ☐ Plan A Risk Assessment
- ☐ Plan B Risk Assessment
- ☐ Corrective Action Plan (CAP)
- ☐ Annual Groundwater Monitoring
- ☐ CAP Installation/Modification
- ☐ Aquifer/Pilot Test Results

MISCELLANEOUS

- ☐ Off-site access assistance
- ☐ Tank tightness test results
- ☐ Request for LPST Waste Code
- ☐ Notice to Owner/Operator for CAS Services
- ☐ Notice of Continuation of Groundwater Monitoring
- ☐ Notice of Continuation of Operation and Maintenance
- ☐ Other (anything that does not fit into one of the categories above) _____
- ☐ Deadline Extension Request
- ☐ Request for State-Lead
- ☐ Class V Reinjection Request
- ☐ Petroleum-Substance Waste Manifest
- ☐ Underground Storage Tank Registration Form
- ☐ Aboveground Storage Tank Registration Form

The proposal for semi-annual monitoring and annual report (Proposal Activity 17) has been discontinued. For semi-annual monitoring, use Proposal Activity 16.

Received
MAR 08 2004
TNRCC/PST-RPR

I attest that all work has been conducted in accordance with accepted industry standards/practices and adhered to TNRCC guidance and rules. I certify that I am aware that misrepresentation of any of the above claims is a violation of 30 TAC 33.4453(b)(1)(E) and that this violation may result in the disciplinary actions set forth in 30 TAC 334.453 and or 334.463 and 334.465.

If a proposal is attached for preapproval, has the proposed work, in part or in whole, already been performed or in progress?
☐Yes ■No

If yes, what work? NA

EA Engineering, Science and Technology, Inc (Registered Corrective Action Specialist) | 0127 (RCAS Reg. No.) | 12/6/04 (Expiration date)

(Signature) | 2/20/04 (Date)

(713) 896-4111 (Telephone #) | (713) 896-4122 (FAX #)

Ravi Kommajosyula (Project Manager) | 1541 (CAPM Reg. No.) | 08/07/05 (Expiration date)

(Signature) | 2/20/04 (Date)

(713) 896-4111 (Telephone #) | (713) 896-4122 (FAX #)

By signature below, I certify that documents checked above are included.

Dale Gomm (Name of Responsible Party Contact) | Exxon Mobil Corporation (Company)

(Signature) | 2/20/04 (Date)

(281) 654-8485 (Telephone #) | (281) 654-8487 (FAX #)

RECEIVED
JUN 30 2005
TCEQ
CENTRAL FILE ROOM
Received

FINAL SITE CLOSURE REQUEST

Use this form to provide information on LPST site closure activities after site closure has been authorized. To request authorization for site closure, complete and submit the *Site Closure Request* form (TNRCC-0028).

Complete All Applicable Blanks.

Date: 2/12/04

GENERAL INFORMATION

LPST ID No.: NA Facility ID No: 26411

Responsible Party: Exxon Mobil Corporation

RP Address: PO Box 4552 City: Houston State: Texas Zip: 77210-4552

Facility Name: Former Exxon Station 6-7233

Facility Address: 1048 Shepherd

Facility City: Houston County: Harris

CLOSURE ACTIVITY

Was a remediation system installed? ☐ **YES** ■ **NO** If yes, provide a description :

Was this system removed? ☐ **YES** ☐ **NO** If no, explain why no

What is the intended future use/disposition and location of the system. NA

List the components of the remedial system removed: NA

List any of the remedial system components remaining at the site: None

Provide a description of site restoration activities: Three (3) monitoring wells (MW-1, MW-2, and MW-3) plugged and abandoned by Advanced Drilling Services, Inc. under the supervision of EA Engineering, Sci and Technology on February 11, 2003. Casing and screen were removed from the well bores and filled w concrete and bentonite slurry to within 12 inches of the ground surface, and finished to match existing co surface.

CLOSURE ACTIVITY (CONTINUED)

Total number of monitoring wells installed at the site (both on and off site): *Three* Out of that number, how many monitoring wells have been plugged: *Three*

Are there any remaining monitoring wells that have not been plugged? ☐YES ■NO

If Yes, were the wells installed under the direction of the TNRCC specifically to address the confirmed release at this site? ☐YES ■NO *Divestment Assessment*

Attach copies of the signed State of Texas Well Plugging Reports (Form No. TNRCC-0055) for all wells that will no longer be utilized. *(Plugging reports attached)*

For any monitoring wells not plugged, indicate intended use: *NA*

Have all wastes or other materials been properly disposed of, treated or recycled? ☐YES ☐NO If yes, attach documentation, if no, describe current status. Please note that site closure cannot be issued until all wastes and other materials have been properly disposed: *NA (No regulated wastes were generated during plugging activities)*

REPORT PREPARATION

Project Manager: *Ravi Kommajosyula* CAPM No.: *1541* Expiration date: *08/07/05*

Company: *EA Engineering, Science, and Technology*

Address: *6650 W. Sam Houston Parkway N., Suite 420* City: *Houston* State: *Texas* Zip: *77041*

Telephone No.: *(713) 896-4111* Fax No.: *(713) 896-4122*

Signature: *Ravi Kommajosyula* Date: *2/2/04*

Corrective Action Specialist: John Houge CAS No.: *00127* Expiration date: *12/06/04*

Company: *EA Engineering, Science, and Technology*

Address: *6650 W. Sam Houston Parkway N., Suite 420* City: *Houston* State: *Texas* Zip: *77041*

Telephone No.: *(713) 896-4111* Fax No.: *(713) 896-4122*

Signature: *John Houge* Date: *2/20/04*

Name of Responsible Party contact: *Dale Gomm - Exxon Mobil Corporation*

Telephone No.: *(281) 654- 8485* Fax No.: *(281) 654-8487*

Signature: *Dale T Gomm* Date: *2/20/04*

ATTACHMENTS:

Documentation of actual closure activities

Documentation of waste disposal, treatment or recycling (if not previously su

State of Texas Plugging Reports (Form No. TNRCC-0055)

Tommie Vaughn Motors Ford
914 North Shepherd Drive
LPST 114431

Robert J. Huston, *Chairman*
R. B. "Ralph" Marquez, *Commissioner*
Kathleen Hartnett White, *Commissioner*
Margaret Hoffman, *Executive Director*

TEXAS COMMISSION ON ENVIRONMENTAL QUALITY

Protecting Texas by Reducing and Preventing Pollution

November 21, 2002

Mr. Joe Blair
Tommie Vaughn Motors
1145 N. Shepherd
Houston, Texas 77022

Re: Leaking Petroleum Storage Tank (LPST) Case Closure of Subsurface Release of Hydrocarbons at Tommie Vaughn Ford, 914 N. Shepherd, Houston (Harris County), Texas
(LPST ID No. 114431 - Facility ID No. 059554 - Site Priority 4.1) R-12

Dear Mr. Blair:

This letter confirms the completion of corrective action requirements for the release incident at the above-referenced facility. Based upon the submitted information and with the provision that the documentation provided to this agency was accurate and representative of site conditions, we conclude that the site meets the exit criteria established in the Interoffice Memorandum entitled, *Process for Closure Evaluation for Petroleum Hydrocarbon LPST Sites Exceeding Target Concentrations*. Therefore, no further corrective action is necessary. The criteria includes, but are not limited to the following:

- adsorbed-phase impacts have been adequately delineated and do not exceed commercial health-based target levels;
- adsorbed-phase impacts do not exceed theoretical explosive limits;
- the dissolved-phase plume has been delineated to MCLs; and
- identified possible receptors do not appear threatened.

Please note that financial assurance must be maintained for all operational storage tanks at this site. Please be aware that case closure is based on identified exposure pathways and that any remaining contaminant levels and potential exposure pathways should be evaluated when conducting any future soil excavation or construction activities at this site. Please ensure that any wastes generated from these activities are handled in compliance with all applicable regulations.

Please be advised that all monitor wells which are not now in use and/or will not be used in the next 180 days must be properly plugged and abandoned pursuant to Chapter 32.017 of the Texas Water Code and in accordance with Title 16, Texas Administrative Code (TAC), Section 76.1004. A State of Texas Plugging Report (Form No. TNRCC-0055) is required to be submitted to the Water Well Drillers Section of the Texas Department of Licensing and Regulation, P.O. Box 12157, Capitol Station, Austin, Texas 78711, within thirty (30) days of plugging completion. If you have any questions regarding the future use of an existing monitor well, please contact the Texas Department of Licensing and Regulation at 512/463-7880 or 800/803-9202.

If there are to be any monitor well plugging or other necessary site restoration activities to complete site closure, complete a *Final Site Closure Report* and submit the report to the TNRCC Central Office in Austin to document actual site closure. For sites which are eligible for reimbursement through the Petroleum Storage Tank Remediation Fund, written preapproval should be obtained prior to initiation of site closure activities. Reimbursement claims for activities that are not preapproved will not be paid until all claims for preapproved work are processed and paid.

Please note that the *Final Site Closure Report*, if necessary, will be the last submittal associated with this case. This letter signifies the completion of corrective action associated with the release. No subsequent TNRCC correspondence will be issued in response to the *Final Site Closure Report*.

Please note that all correspondence must include the LPST ID Number. Should you have any questions, please contact Shelia Ward of AES-Regulatory Services, Inc. (PST Privatization Contractor) at (512) 990-7467, extension 218. **Please reference the LPST ID Number when making inquiries.** Your cooperation in this matter has been appreciated.

Sincerely,

B.V.D. Prasanthi

Dennis Rogers
TNRCC Onsite Representative
PST-Responsible Party Remediation Section
Remediation Division

DRR/slw
114431.fnn

Texas Commission On Environmental Quality

INTEROFFICE MEMORANDUM

TO : FILE DATE: 11/4/02

THRU : Dennis Rogers, TNRCC Onsite Representative
Christopher Kopec, Project Manager, AES-Regulatory Services, Inc.

FROM : Shelia Ward, Case Coordinator, AES-Regulatory Services, Inc.

SUBJECT : File Review For Closure of Subsurface Release of Hydrocarbons at Tommie Vaughn Ford, 914 N. Shepherd, Houston (Harris County), Texas (LPST ID No. 114431 - Facility ID No. 059554 - Site Priority 4.1) R-12

THIS SITE IS NOT REIMBURSABLE

Release Determination

In January 1999 a release of hydrocarbons from the above-referenced facility was reported to the TNRCC subsequent to tank removal activities. In January 1999 one 2,000 gallon gasoline UST was removed from service and a 6,000 gallon gasoline/diesel split compartment AST was put into service. Soil samples collected after over-excavation exhibited maximum soil benzene, BTEX and TPH concentrations of 0.96 ppm (east wall), 45.48 ppm (east wall), and 1891 ppm (south wall) respectively. Further excavation of the south wall was not possible as that area provided the foundation for the new AST. Excavated soils were disposed of properly and the excavated area was filled with clean material. The surface was completed with an impervious cover.

Site Characteristics

The site is currently a retail automotive sales lot with an AST onsite. The surrounding land use is mixed residential and commercial. The potential future use of the site is to remain commercial property. The site is reported to have 75-100% impervious cover. Assessment work completed to date indicates that the site lithology consists of sand, and clay of the Beaumont Formation overlying the Gulf Coast Aquifer.

Soil Assessment

A Plan A Assessment was conducted in April 2000. Assessment work to date has included the installation of nine soil borings, three of which were subsequently completed as monitor wells. Soil samples collected for analysis detected maximum benzene, BTEX and TPH concentrations of 0.985 ppm (MW-1, 5'-7.5'), 28.7 ppm (MW-1, 5'-7.5') and 293 ppm (MW-1, 5'-7.5'), respectively. PAH analysis revealed concentrations below Plan A Target Levels. MW-1 is located adjacent to the northeast of the former tankhold. Benzene was detected in only one other boring, SB-4, approximately 10' south of MW-1. Soil wastes generated during assessment activities were disposed of properly. There does not appear to be an explosive vapor hazard. Maximum adsorbed-phase impacts are protective of Plan A health-based target levels and construction worker exposure.

Groundwater Assessment

Five groundwater monitoring events were conducted between February 2000 and November 2001. The maximum benzene, BTEX, and TPH concentrations detected during the monitoring period were 3.75 ppm (MW-1, 7/9/01), 9.08 ppm (MW-1, 7/9/01), and 20.9 ppm (MW-1, 7/9/01), respectively. The maximum MTBE detected was 0.879 ppm (MW-1, 7/9/01). PAH analysis was not conducted. All other monitor wells have exhibited concentrations below MCLs during all sampling events. MW-1 is located in the inferred upgradient direction of groundwater flow from the dispenser islands and the tank basin. PSH was not reported. Fluid wastes have been properly disposed. The dissolved-phase plume has been delineated in the downgradient direction to MCLs. The only groundwater pathway at this site is the potential construction worker exposure to dissolved-phase hydrocarbons and maximum dissolved-phase concentrations do not exceed the default construction worker target levels.

Groundwater Characteristics

Depth to groundwater has varied from approximately 16 to 21 feet below the top of casing, and the groundwater gradient has generally been to the southwest. All wells are screened appropriately to have intersected the static water table.

Receptors and Site Priority/Category

A water well inventory search identified no water wells within one-half mile of the site. Other potential receptors include a storm drain and a sanitary sewer approximately 240' northeast and 170' east of the affected zone, respectively. White Oak Bayou is located approximately 0.4 mile southeast of the site. The site does not overlie, nor is the affected zone classified as a producing formation of a State designated major or minor aquifer. Based on the lack of groundwater ingestion receptors, we conclude that the appropriate site priority is 4.1. Based upon an assumed TDS concentration of <3,000 ppm and no documented use of the affected groundwater zone within one-half mile of the site, the appropriate beneficial use category for this site is Category II. The City of Houston provides municipal water to the site and site vicinity from surface water sources.

Conclusions/Recommendations

Site closure is recommended at this time based on the following criteria:

- adsorbed-phase impacts have been adequately delineated and do not exceed commercial health-based target levels;
- adsorbed-phase impacts do not exceed theoretical explosive limits;
- the dissolved-phase plume has been delineated to MCLs; and
- identified possible receptors do not appear threatened.

Therefore, no further corrective action is required and a letter of final concurrence should be sent to the RP.

Shelia Ward
Case Coordinator
AES-Regulatory Services, Inc.

114431.iom

Dons Texaco Inc.
2015 Shepherd Drive
LPST 115032

Carlos Rubinstein, *Commissioner*
Mark R. Vickery, P.G., *Executive Director*

Texas Commission on Environmental Quality

Protecting Texas by Reducing and Preventing Pollution

October 28, 2010

CERTIFIED MAIL

91 7108 2133 3935 2169 6849

Mr. Diran Elsaifi
PO Box 42224
Houston, Texas 77242

Re: Leaking Petroleum Storage Tank (LPST) Case Closure of Subsurface Release of Hydrocarbons at Dons's Texaco, 2015 Shepherd Dr., Houston, (Harris County), Texas
(LPST ID No. 115032; Priority 4.1; Facility ID No. 59539); R-12

Dear Mr. Elsaifi:

The Texas Commission on Environmental Quality (TCEQ) has reviewed the corrective action information submitted in relation to the release incident at the above-referenced facility. Provided that the documentation was accurate and representative of site conditions, it appears that the closure requirements of Title 30, Texas Administrative Code, Chapter 334 (30 TAC 334)—and applicable program guidance—have been met. Therefore, we concur that the site meets the Petroleum Storage Tank (PST) Program closure requirements and that no further corrective action is necessary.

The following criteria were part of the justification used for final closure:

- maximum soil concentrations do not exceed health-based target levels;
- NAPL has been recovered to the maximum extent practicable;
- although groundwater concentrations are above Plan A Category II levels, the maximum concentrations do not exceed default construction worker target levels;
- the groundwater plume appears to be adequately delineated to potential receptors and to decreasing concentrations from the source;
- the groundwater plume appears to be stable and/or declining in concentration; and
- identified potential receptors do not appear threatened by this release.

Please note that case closure is based on identified exposure pathways. Any contamination remaining at the site should be reevaluated if future soil excavation or construction activities are conducted. Please ensure that any wastes generated from such activities are handled in compliance with all applicable regulations.

Be aware that all monitoring wells which are not now in use and/or will not be used in the next 180 days must be properly plugged and abandoned in accordance with the requirements of the Texas Department of

RECEIVED
OCT 28 2010
TCEQ
CENTRAL FILE ROOM

Licensing and Regulation (TDLR). Contact TDLR at 512/ 463-6599 or 800/803-9202 (toll free in Texas), or visit their website located at **www.license.state.tx.us** for more information.

If monitor well plugging or other necessary site restoration activities will be performed to complete site closure, please prepare and submit a *Final Site Closure Report* form (TCEQ-0030) to document the activities and the actual closure of the site. The *Final Site Closure Report*, if necessary, will be the last required submittal for this case. This final concurrence letter signifies the completion of corrective action associated with the release. No subsequent TCEQ correspondence will be issued in response to the *Final Site Closure Report*.

Be aware that any new or existing underground or above-ground storage tanks remaining at this site continue to be subject to TCEQ tank registration, self-certification, financial assurance and technical standards provisions. See **www.tceq.state.tx.us/nav/permits/pst_cert.html** or call 512/239-2182 for more information.

Should you have any questions, please contact Mr. David Bratberg of Darcy Environmental Group (TCEQ Privatization Contractor) at 512/342-8585, extension 203. **Please reference the LPST ID Number when making inquiries.** Your cooperation in this matter has been appreciated.

Sincerely,

for Prasanthi Bollineni
PST Privatization Contract Manager
PST/DCRP Section
Remediation Division
Texas Commission on Environmental Quality

PVB/db2

115032.fnn.wpd

LPST 115032-co

Texas Commission on Environmental Quality
INTEROFFICE MEMORANDUM

TO: FILE

DATE: 08/10/09; ...; 06/14/10; September 20, 2010

THRU : Prasanthi Bollineni, TCEQ On Site Supervisor
David Bratberg, Project Manager, Darcy Environmental Group

FROM : David Bratberg, Case Coordinator, Darcy Environmental Group

RE: File Review of the Subsurface Release of Hydrocarbons at Dons's Texaco, 2015 Shepherd Dr., Houston, (Harris County), Texas
(LPST ID No. 115032; Priority 4.1; Facility ID No. 59539); R-12

Release Determination/ Site Characteristics

- 08/99: USTs removed, soil > action, LPST, not reimbursable
- Site Usage: former service station
- Paved Surface: 75-100 %
- Surrounding land use: residential and commercial

Exposure Pathways Open:

- ☐ GW Ingestion (onsite-current)
- ☐ GW Ingestion (onsite-- future)
- ☐ GW Ingestion (offsite - current)
- ☐ GW Ingestion (offsite - future)
- ☐ Construction Worker
- ☐ plume stability monitoring
- ☐ Soils- Exp. Vapor
- ☐ Soils - Health
- ☐ NAPL, DTW <15'
- ☐ GW to surface water
- ☐ Other _____

Soil Assessment

- maximum soil concentrations (ppm):
  - Benzene: 10.4 (B-2, 4')
  - Toluene: 145. (MW-1, 7-9')
  - Ethylbenzene: 85.7 (B-2, 4')
  - Xylenes: 206. (B-2, 4')
  - TPH (DRO): 185 (B2, 4') ; MW soil samples <SQL TPH
  - PAH: Not Analyzed
  - Metals and VOCs analyzed in WOT bottom, ok
- Soil disposal: waste manifests ok

Groundwater Assessment

- MWs: 6
- DTW: 19';
- GW gradient: Generally to the northeast
- TDS: 1240 mg/L
- GWM events: 05/01 to 08/10
- Groundwater maximums (mg/L):

	Historical (2001-2010)	Latest (08/03/10)
Benzene:	14.20 (MW-1, 05/04/01)	5.220 (MW-1)
Toluene:	26.80 (MW-1, 05/04/01)	1.190 (MW-1)
Ethylbenzene:	3.110 (MW-1, 05/04/01)	1.180 (MW-1)
Xylene:	14.80 (MW-1, 05/04/01)	1.620 (MW-1)
MTBE:	35.60 (MW-5, 03/12/04)	0.863 (MW-5)
TPH (DRO):	20.2 (MW-1, 05/04/01)	NA
PAH:	NA	

Liquid waste disposal: All waste manifests ok

NAPL

Historic: MW-6 (3.85' 03/04)
Recovery: 3 gal recovered w/ passive skimmers (TCEQ stated inefficient); 1.85 gal recovered in 2010 w/ skimmer in MW-6, 4.85 gal total
Current: 08/03/10: (MW-6, 0.00') none since 02/22/10

Receptors and Site Priority/Category

- Lithology: clays overlying the Beaumont Formation
- Aquifer: Overlying Gulf Coast
- Water Wells: 2 wells have been identified within 0.5-mile; 0 within 1/4 mile, 0 within 500'. Both are unused, ~558' TD and cemented.
- Groundwater Category: II
- Priority 4.1
- Water Supply: City of Houston
- Surface water w/in 1,200 feet: White Oak Bayou ~400' North of site; has been eliminated as potential receptor by previous PMs,
- Delineation Scenario: Delineation to decreasing concentrations with distance -

Pathway evaluation:

- maximum soil concentrations do not exceed health-based target levels;
- NAPL has been recovered to the maximum extent practicable;
- although groundwater concentrations are above Plan A Category II levels, the maximum concentrations do not exceed default construction worker target levels;
- the groundwater plume appears to be adequately delineated to potential receptors and to decreasing concentrations from the source;
- the groundwater plume appears to be stable and/or declining in concentration; and
- identified potential receptors do not appear threatened by this release.

Current submittal:

05/04/09: status. Call from Rick Walton (281/ 513-1772, fax 832/ 698-2900) working for landowner who is not RP but stuck w/ property). Reviewed case, developed CFM. Site is Priority 4.1, Cat II, may need to adjust based on White Oak Bayou. No responses since January 2006, called SCS consultants (Scott Stephens), no activity due to client. Send OD.

09/16/09: PA8, PA19. Approve 4Q GWM, approve 3 months of bi-weekly recovery, will need to propose MDPE if NAPL remains.

06/07/10: PRR. Skimmer in MW-6, recovered 1.85 gal NAPL, with monthly check. Ok w/ fax, request results of GWM approved in 10/05/09 GWM CARF.

09/01/10: AGWMR, PA8. 11/09, 02/10, 05/10, & 08/03/10 GWM events. No NAPL last two events, plume stable, ok to close, send fnn

115032.cfm.wpd

Johnstone Supply Warehouse
2120 Shepherd Drive
LPST 119249

UST/19249/202013/1010 TR

FORM INSTRUCTIONS: Use this form to report suspected/confirmed PST releases to the Texas Commission on Environmental Quality (TCEQ) within 24 hours of discovery. Forms may be e-mailed (pstrpr@tceq.state.tx.us), faxed (512/239-2216), or phoned in (512/239-2200). Call 512/239-2120 for emergencies during regular business hours, or if after hours, page 512/606-9197.

TEXAS PETROLEUM STORAGE TANK PROGRAM
INCIDENT REPORT FORM

RN 105007524

3rd party 07

Facility Information 19249

Facility Name: Johnstone Supply Warehouse
Address: 2120 Shepherd Drive
City: Houston County: Harris
Facility ID: ____ Ghost tank(s)? ☐Y ☐N Pre-existing LPST ID? ☒N ☐Y: #

Responsible Party (RP) Information

Contact Person: Jeffery Carroll Phone: 713-803-6208
Company: EPMA Corp dba Johnstone Supply McCall Group Fax: ____
Address: 2120 Shepherd Drive
City: Houston State: Texas Zip: 77014
The RP is the . . . ☐ tank owner ☐ tank operator ☒ landowner ☐ other

Release reported by (if different than RP):

Contact person: ____ Phone: ____
Company: ____
Address: ____
City: ____ State: ____ Zip: ____

Insurance Provider

Name of insurance provider: ____ Policy No.: ____
Date insurance provider was notified about this release: ____

RELEASE DETAILS

☐ Confirmed ☒ Suspected ☐ AST ☒ UST Date discovered: 6/1/2010 Date reported to TCEQ: 10/10/2013 Tank system piping: ☐ pressurized ☐ suction/gravity ☒ unknown

Check all that apply:

Release discovery
- ☒ Routine tank closure or site assessment
- ☐ Free product or sheen
- ☐ Odors
- ☐ Automatic tank gauge
- ☐ Probe or sensor
- ☐ Inventory records
- ☐ Tank tightness test failure
- ☐ Line tightness test failure
- ☐ Groundwater monitoring well
- ☐ 1-mo. SIR failure or "inconclusive"
- ☐ 2-mo. inventory control discrepancy
- ☐ Vapor detection (auto or manual)
- ☐ Public or private water supply contaminated

Substance
- ☒ Gasoline (leaded, unleaded, unknown)
- ☐ Diesel/Fuel oil
- ☐ Waste oil
- ☐ Hydraulic/ transmission/ mineral oil
- ☐ Jet fuel/kerosene
- ☐ Petroleum of unknown type
- ☐ Hazardous subst. (describe in Comments)
- ☐ Unknown
- ☐ Other (describe in Comments)

Impacted media
- ☒ Groundwater
- ☐ Surface water
- ☒ Soil
- ☐ Air

Cause
- ☐ Spill
- ☐ Overfill
- ☐ Phys/mech damage
- ☐ Faulty installation
- ☐ Corrosion
- ☐ Other (describe in Comments)
- ☒ Unknown

Source
- ☐ Tank
- ☐ Dispenser
- ☐ Piping
- ☐ Submersible Turbine Pump (STP) Area
- ☐ Delivery Problem
- ☐ Other (describe in Comments)
- ☒ Unknown

RECEIVED
OCT 01 2014
TCEQ CENTRAL FILE ROOM

Comments/Notes

This suspected PST release entered the Voluntary Cleanup Program (VCP) under VCP No. 2552. A Site Closure Request Form (TCEQ-0028) was submitted. An Assessment Report Form (TCEQ-0562) for the site has been requested to further assess the PST issues onsite. Two historic gas stations were present onsite near monitor well MW-2 and monitor well MW-4. Current soil and groundwater assessment demonstrate no soil exceedances above action levels but groundwater exceedances above action levels. Benzene has been detected in monitor well MW-4 near a historic service station at a maximum concentration of 0.69 mg/L. Both service stations are no longer present and no former tanks have been reported found or removed.

<<< TCEQ USE ONLY >>> **PM**: complete this form when a PST release is reported to TCEQ, and provide to Admin Staff for LPST number assignment. Initial here to assign new LPST no.: ____ PM ____ TL/2nd Reviewer. **ADMIN** - fax completed form to RP & enter into appropriate databases. **NEW LPST ID#:** ____ Priority Code: ____ Region No.: ____ County Code: ____

TCEQ-20097 December 2007 (previous versions obsolete)

x2992
TCEQ PM: Jeremy Stefek

III. RELEASE ABATEMENT/REMEDIATION, continued

f not already provided in *Release Determination Report Form* (TCEQ-0621), or if the information has changed ince submittal of the *Release Determination Report*, indicate number of tanks currently and formerly located at his site (attach pages as necessary):

	Type UST/AST	Product Type	Size (gal.)	
Current:				
None				
Former:	Type UST/AST	Product Type	Size (gal.)	Date Removed From Service
Unknown				

If the tanks were permanently removed from service, were native soil samples collected from beneath the tanks **and** the entire length of the piping? If No, explain why not: The site is associated with a historical gas station. No information is available for the location of tanks or dispenser islands.	☐ Yes ☒ No
Was a new UST system installed? If Yes, indicate the date, number of tanks and their contents:	☐ Yes ☒ No
Are there any open excavations at the site? If Yes, state size, location, purpose, and status for each of the excavations:	☐ Yes ☒ No

Type(s) of soil remediation and time periods the remediation method was operational (indicate all that apply):"

☐ Excavation ☐ Soil Vapor Extraction ☐ In-Situ Bioremediation ☐ Disposal ☐ Aboveground Bioremediation/Aeration ☐ Thermal Treatment ☒ None	Dates of operations: Some soil remediation was conducted on the site, but it was not associated with the historical gas station site.

IV. SOIL DATA VALIDATION

Are there now affected surface soils (contamination exceeding health-based target concentrations) present within 2 feet below the ground surface?	☐ Yes ☒ No ☐ Unknown
Type of surface cover over affected surface soil area:	☐ Paved (☐ asphalt or ☐ concrete) Percent of affected soils covered? ☐ Unpaved ☒ Other-Soon to be paved during construction
Is there public access to the uncovered affected surface soil area?	☐ Yes ☒ No
Total number of borings: (including those completed as monitor wells)	30
Was the vertical and horizontal extent of soil impacts defined (to the more stringent of health-based target or groundwater protective soil concentrations horizontally and to groundwater or nondetect vertically) by the borings?	☒ Yes ☐ No
Are shallow (0-15 feet below ground surface) soils affected (contaminant levels exceed health-based target concentrations) on adjacent properties (including right-of-way properties).	☐ Yes ☒ No
Were all soil sample collection, handling, transport, and analytical procedures conducted in accordance with TCEQ and EPA requirements?	☒ Yes ☐ No
If No, provide justification:	

MAXIMUM SOIL CONCENTRATION LEVELS

Soil Contaminants	Sample Date	Sample Location	Depth (ft.)	Analytical Method	Maximum Concentration (mg/kg)	Target Cleanup Goals
Benzene	5/27/10	MW-2	18-20		0.003 J	6.40
Toluene	5/27/10	MW-2	0-2		0.006	163
Ethylbenzene	5/27/10	MW-2	18-20		0.573	88.8
Total Xylenes	5/27/10	MW-2	18-20		1.22	117
BTEX						
TPH	5/28/10	SB-10	0-2	TX 1005	387	
Other						

Enter maximum soil analytical results for soils remaining beneath the site (take into account all available data, including information obtained during the release determination (tank removal from service, minimal site assessment, etc)).

If Plan A cleanup goals were used, provide the potential groundwater beneficial use category and a justification of how it was determined in Section VI.

V. GROUNDWATER DATA VALIDATION continued	
Has surface water been affected?	☐Yes ☒No
Will the groundwater contaminants likely discharge to a surface water body?	☐Yes ☒No
What is the potential impact of affected groundwater discharge on surface water?	☐ Current impact "☒ Discharges within 500 ft." ☐ Discharges within 500 to 0.25 miles ☐ No potential impact
Were groundwater sample collection, handling, transport, and analytical procedures conducted and documented in accordance with TCEQ requirements?:	☒Yes ☐No
If no, provide justification	
Is the extent of groundwater contamination defined (to MCL concentrations)? If No, provide justification for not defining the plume: Downgradient is concrete lined ditch and benzene is below the Cat III Groundwater Plan A Target Concentrations	☐Yes ☒No
Have groundwater impacts from this release been detected on adjacent properties?	☐Yes ☒No
If No, is off-site migration probable?	☒Yes ☐No
Is there documentation that off-site migration has **not** occurred (sample results from off-site sampling point)? "	☐Yes ☒No
Was the static groundwater level above the top of the well screen in any monitor wells during any of the last 4 monitoring events? Yes, in MW-5, but it has always been non-detect and is not a concern.	☒Yes ☐No
If Yes, provide a statement of validity regarding these samples:	
Have groundwater samples from all monitor wells met the target cleanup goals for the last four consecutive sampling events	☒Yes ☐No

MAXIMUM GROUNDWATER CONCENTRATIONS, (From the most recent 12 months.)

Groundwater Contaminants	Sample Date	Sample Location	Laboratory Method	Maximum (mg/l) Concentration	Target Cleanup Goals
Benzene	9/18/12	MW-4	8260	0.69	0.27 mg/L
Toluene	9/18/12	MW-4	8260	0.058	4.17 mg/L
Ethylbenzene	9/18/12	MW-4	8260	0.65	5.21 mg/L
Xylenes	9/18/12	MW-4	8260	1.4	10.4 mg/L
MTBE	8/29/13	MW-2	8260	0.02	0.521 mg/L

APPENDIX D

WHITE OAK BAYOU CITY OF HOUSTON MUNICIPAL SETTINGS DESIGNATION APPLICATION

CITY OF HOUSTON

PUBLIC WORKS AND ENGINEERING
PLANNING & DEVELOPMENT DIVISION

Application for Approval of Municipal Setting Designation

APPLICANT INFORMATION

Applicant's Name: Harris County Flood Control District

☐Individual ☐Private Entity ☒Public Entity ☐Non-Profit Entity ☐Other _____

Address: 9900 Northwest Freeway (Street) Houston (City) TX (State) 77092 (Zip)

Phone No.: (713) 684-4000 Fax No.: _____

Email: _____

Contact Information

Name of Contact: Michael D. Talbott, P.E.

Title: Director

Address: 9900 Northwest Freeway (Street) Houston (City) TX (State) 77092 (Zip)

Phone No.: (713) 684-4000 Fax No.: (713) 684-4102

Email: hcfcd@hcfcd.org

SITE INFORMATION

Site HCAD No(s): 040-035-000-002

Site Name: 6.445 acre tract (V 3171, P 125 HCDR), 0.3258 acre tract (V 2970 P 580 HCDR), 1.581 acre tract (V 2970, P 586 HCDR), 6,353 square feet tract (V 4787, P 135 HCDR), and 0.5320 acre tract (V 2970, P 577 HCDR).

Site Size: 9.293 Acres

Site Address: White Oak Bayou – Between Shepherd Drive and Patterson Street, Houston, TX
(Street) (City) (State) (Zip)

(List all owners – additional sheet is attached, if needed)

Owner: Harris County Flood Control District

Owner Address: 9900 Northwest Freeway (Street) Houston (City) TX (State) 77092 (Zip)

Name of Contact: Glenn W. Laird

Title: Director of Environmental Services Division

Organization: Harris County Flood Control District

Phone No.: (713) 684-4192 Fax No.: _____

Email: hcfcd@hcfcd.org

EXECUTIVE SUMMARY

The designated property (the Site) consists of an approximate 9.293-acre tract of land along White Oak Bayou from Shepherd Drive to Patterson Street. The Site is undeveloped and improvements to the Site are limited to re-channelization and improvements to White Oak Bayou. The Site is bordered to the north by commercial/industrial development. The Site is bordered to the east by residential development and vacant property followed by Patterson Street with commercial/industrial developments beyond. The Site is bordered to the south by residential development, industrial development and vacant land followed by Cornish Street. The Site is bordered to the west by Shepherd Drive followed by commercial/industrial development. The Site is currently heavily vegetated, with the exception of the improved White Oak Bayou Channel. The general Site vicinity consists of commercial/industrial, undeveloped, and residential properties.

Based on review of historical aerial photos, dating back to 1930, the Site has never been developed. The Site was historically the location of an oxbow of White Oak Bayou, which was cut off and filled in the 1950's when White Oak Bayou was re-channelized into its current position in 1956.

The results of previous site assessment activities indicate that surface soils within the boundaries of the Site have been impacted by arsenic, barium, cadmium, lead, mercury and silver at concentrations which exceed applicable critical TCEQ TRRP PCLs for leaching of contaminants to groundwater ($^{GW}Soil_{Ing}$). Reported metal impacts in surface soils have not exceeded the $^{Tot}Soil_{Comb}$ PCL.

Shallow groundwater underlying the Site has been impacted by antimony, arsenic, barium, cadmium, chromium, and lead at concentrations which exceed critical TRRP PCLs for direct ingestion of groundwater ($^{GW}GW_{Ing}$). The shallow groundwater gradient and/or flow direction within the assessment area is likely influenced by the concrete lined channel of White Oak Bayou as well as seasonal groundwater fluctuations and appears to be generally to the northeast. Based on historic sampling and analysis results from a network of ten (10) permanent groundwater monitor wells over four (4) historic sampling events, maximum metal concentrations have generally been reported in groundwater samples collected from monitor well MW-01 located in the apparent contaminant source area, the interior of the former oxbow.

The proposed remedy/response action for impacted groundwater is a City of Houston Municipal Setting Designation (MSD), which would restrict access to such impacted groundwater, effectively eliminating the $^{GW}GW_{Ing}$ exposure pathway from consideration.

APPENDIX B

A description of the current use, and, to the extent know, the anticipated use(s), of the designated property and properties within 500 feet of the boundary of the designated property.

The designated property (the Site) consists of an approximate 9.293-acre tract of land along White Oak Bayou from Shepherd Drive to Patterson Street. The Site is undeveloped and improvements to the Site are limited to re-channelization and improvements to White Oak Bayou. Anticipated use of the designated property will remain unchanged.

A 500-foot field survey was previously conducted in the vicinity of the designated property. The Site is bordered to the north by commercial/industrial development. The Site is bordered to the east by residential development and vacant property, followed by Patterson Street with commercial/industrial developments beyond. The Site is bordered to the south by residential development, industrial development and vacant land followed by Cornish Street. The Site is bordered to the west by Shepherd Drive followed by commercial/industrial development. The general Site vicinity consists of commercial/industrial, undeveloped, and residential properties. Underground public utilities are recorded to be located within the limits of the designated property. Potable water within 500 feet of the designated property is provided by the City of Houston. Based on the results of the field survey, no sensitive receptors exist within a 500-foot radius of the designated property, with the exception of White Oak Bayou which transects the north-central portion of the Site. The attached **Figure B-1** depicts current property use within 500 feet of the designated property boundary.

ese partners

N

LEGEND:

- Approximate Property Boundary
- Approximate 500' Boundary

500' PROPERTY USE MAP

HARRIS COUNTY FLOOD CONTROL DISTRICT
WHITE OAK BAYOU
HOUSTON, HARRIS COUNTY, TEXAS

Job Number: 10-0122
File Name: Figure B-1
Drawn By: KO
Approved: TAO
Date: 1/28/2013
Revised:

SCALE:
1" = 200'

0 200'

FIGURE B-1

APPENDIX C

A site map(s) showing:

a. The location of the designated property.
b. The topography of the designated property as indicated on publicly available sources, which must note the watershed including the nearest surface water body and whether the designated property is located in a floodplain or floodway, as those terms are defined in Chapter 19 of the Code of Ordinances.
c. The detected area of groundwater contamination.
d. The location of all soil sampling locations and all groundwater monitoring wells.
e. Groundwater gradients, to the extent known, and direction of groundwater flow.
f. The ingestion protective concentration level exceedence zone for each contaminate of concern, to the extent known.

See Attached Figures

Figure a1 – Site Location Map
Figure a2 – Site Map
Figure b1 – Topographic Map
Figure b2 – Flood Insurance Rate Map
Figure c1 – Detected Groundwater Contamination Map
Figure d1 – Groundwater Monitor Well and Soil Boring Location Map
Figure e1 – Groundwater Gradient Map (July 2012)
Figure e2 – Groundwater Gradient Map (October 2012)
Figure e3 – Groundwater Gradient Map (February 2013)
Figure f1 – PCLE Zone Map (October 2012)

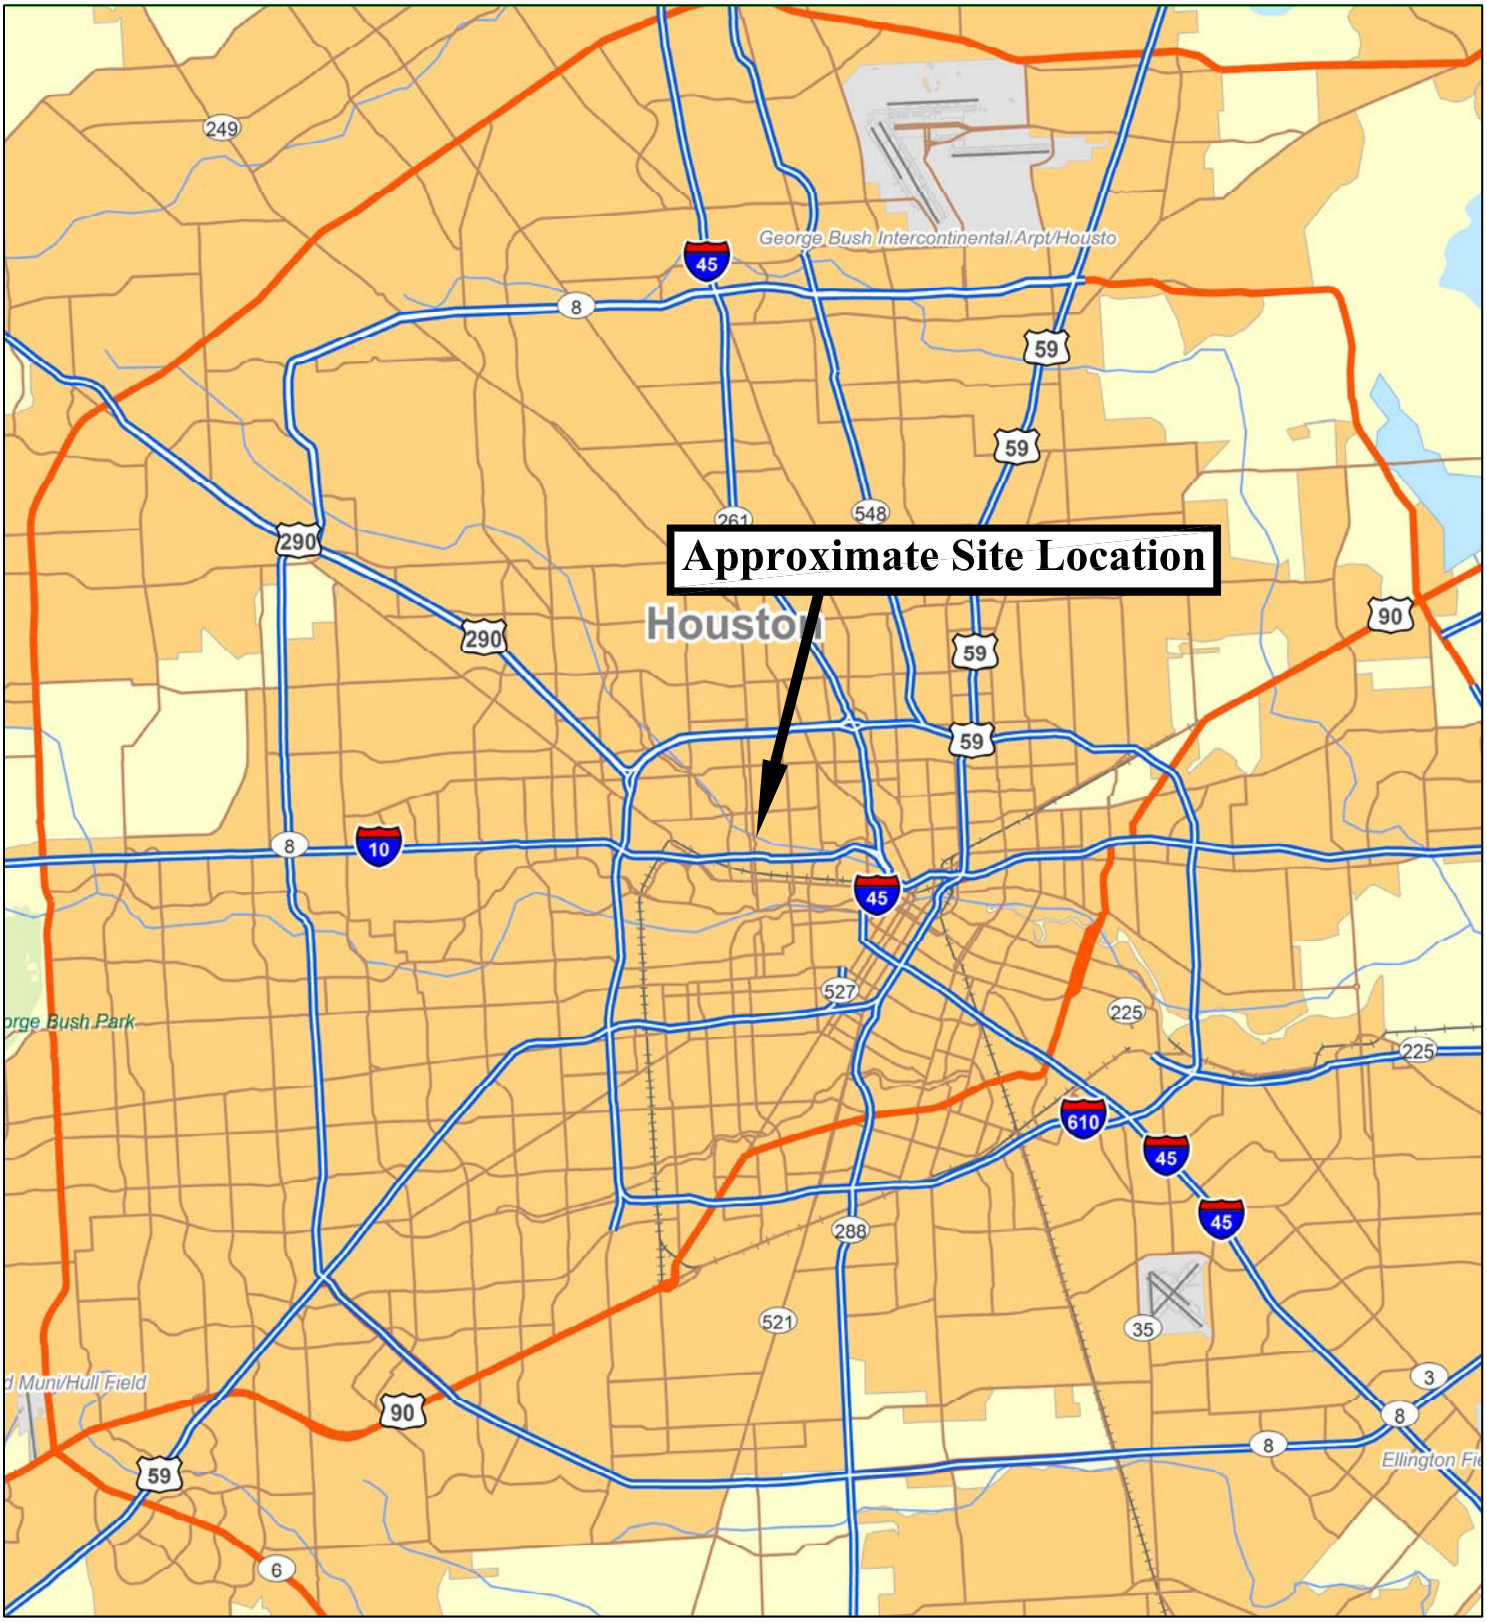

Legend:

N

ese partners

SCALE:
1" = 20,000'

0 20,000'

SITE LOCATION MAP

HARRIS COUNTY FLOOD CONTROL DISTRICT
WHITE OAK BAYOU
HOUSTON, HARRIS COUNTY, TEXAS

Job Number	File Name	Drawn By	Approved	Date	Revised
10-0122	a1-siteloc	LH	DAH	2/8/2013	

FIGURE

a1

ese partners

N

LEGEND:

Approximate Corridor/Property Boundary

SITE MAP

HARRIS COUNTY FLOOD CONTROL DISTRICT
WHITE OAK BAYOU
HOUSTON, HARRIS COUNTY, TEXAS

Job Number: 10-0122
File Name: figure a2
Drawn By: BC
Approved: DH
Date: 1/23/2013
Revised:

SCALE:
1" = 100'

0 100'

FIGURE

a2

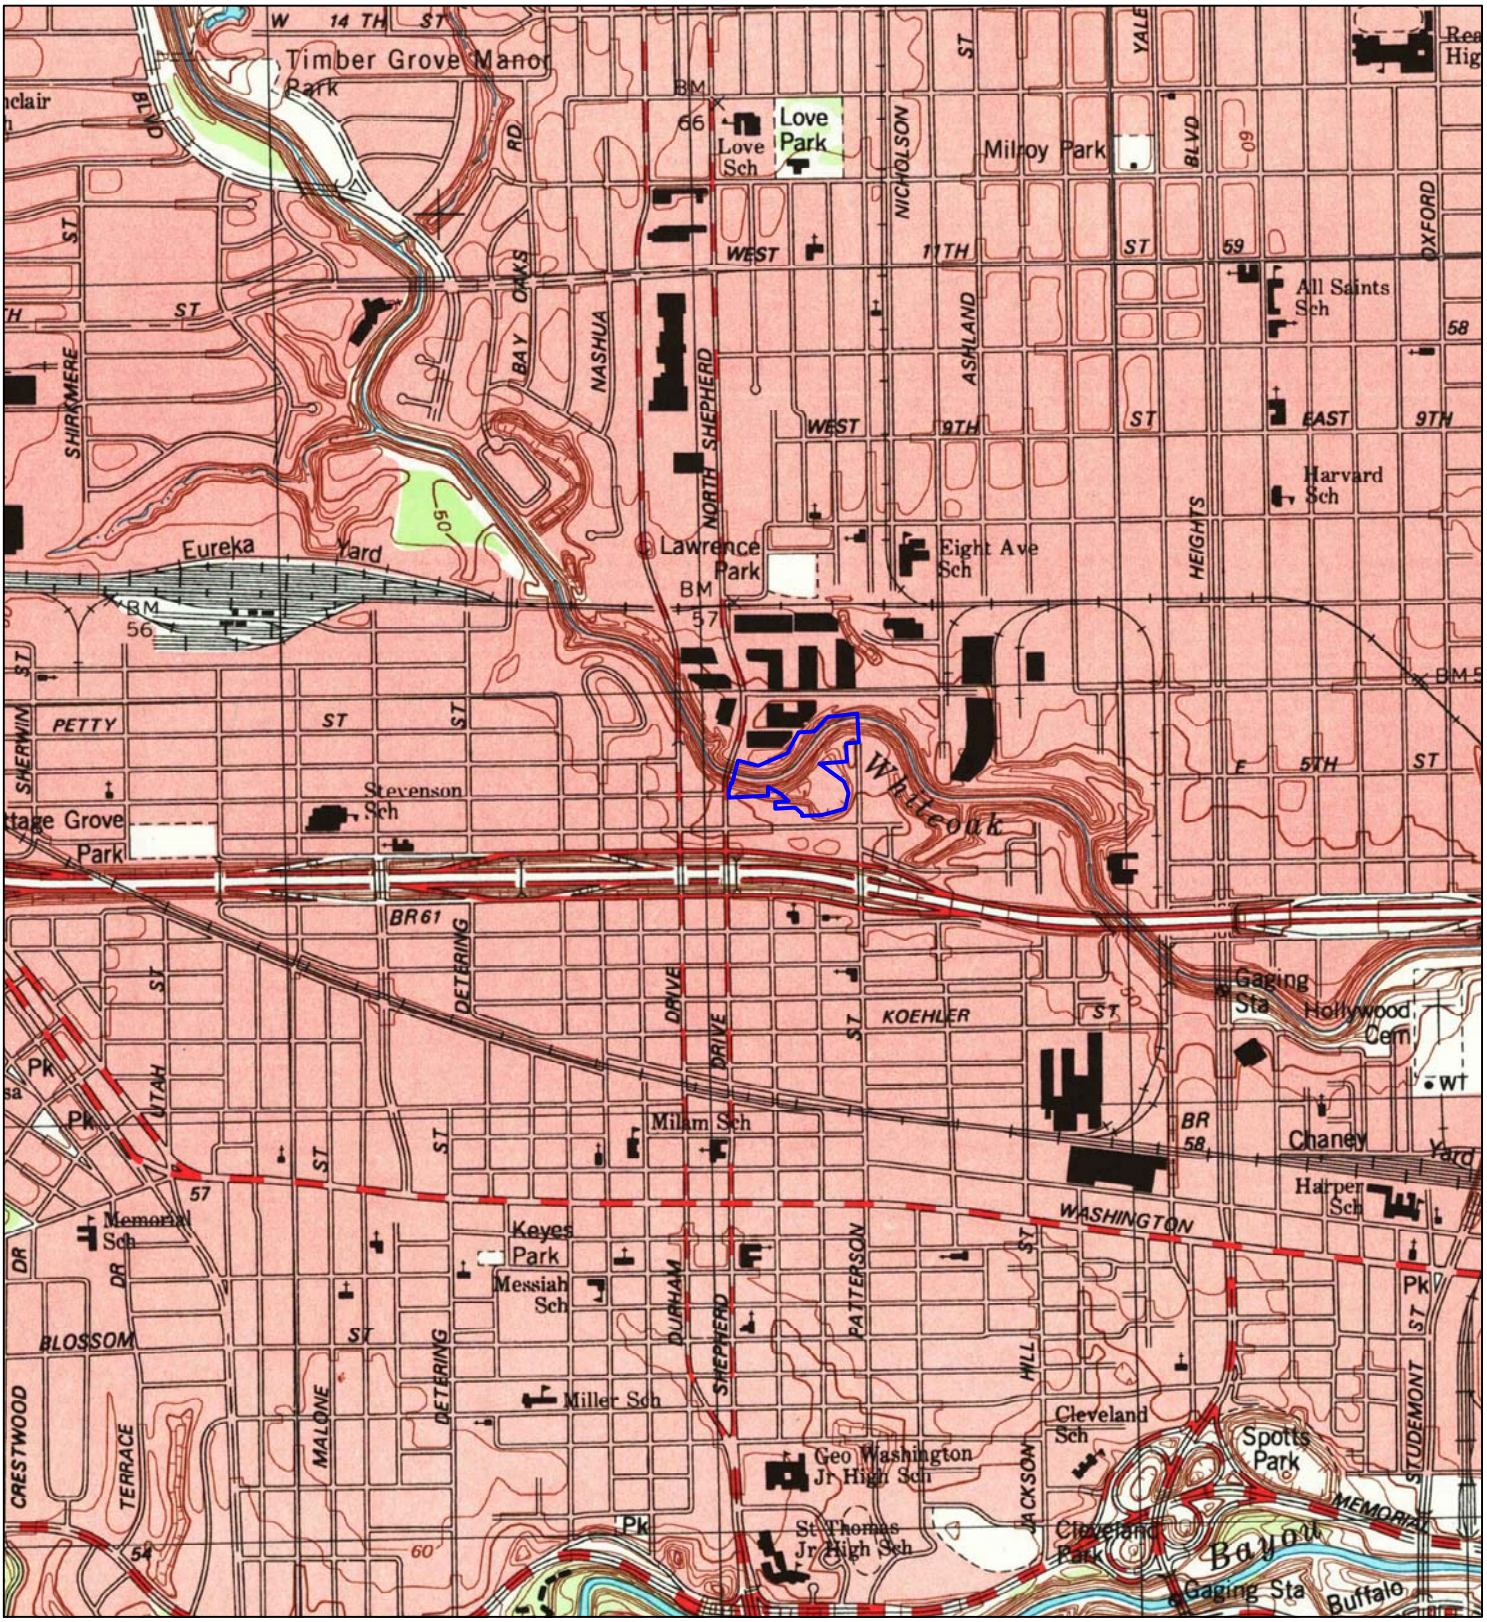

LEGEND:

Approximate Property Boundary

N

USGS 7.5 MINUTE QUADRANGLE:

HOUSTON HEIGHTS, TX 1995

ese partners

SCALE:
1" = 1,500'

0 1,500'

TOPOGRAPHIC MAP

HARRIS COUNTY FLOOD CONTROL DISTRICT
WHITE OAK BAYOU
HOUSTON, HARRIS COUNTY, TEXAS

Job Number	File Name	Drawn By	Approved	Date	Revised
10-0122	TOPO	LH	TAO	1/23/2013	

FIGURE

b1

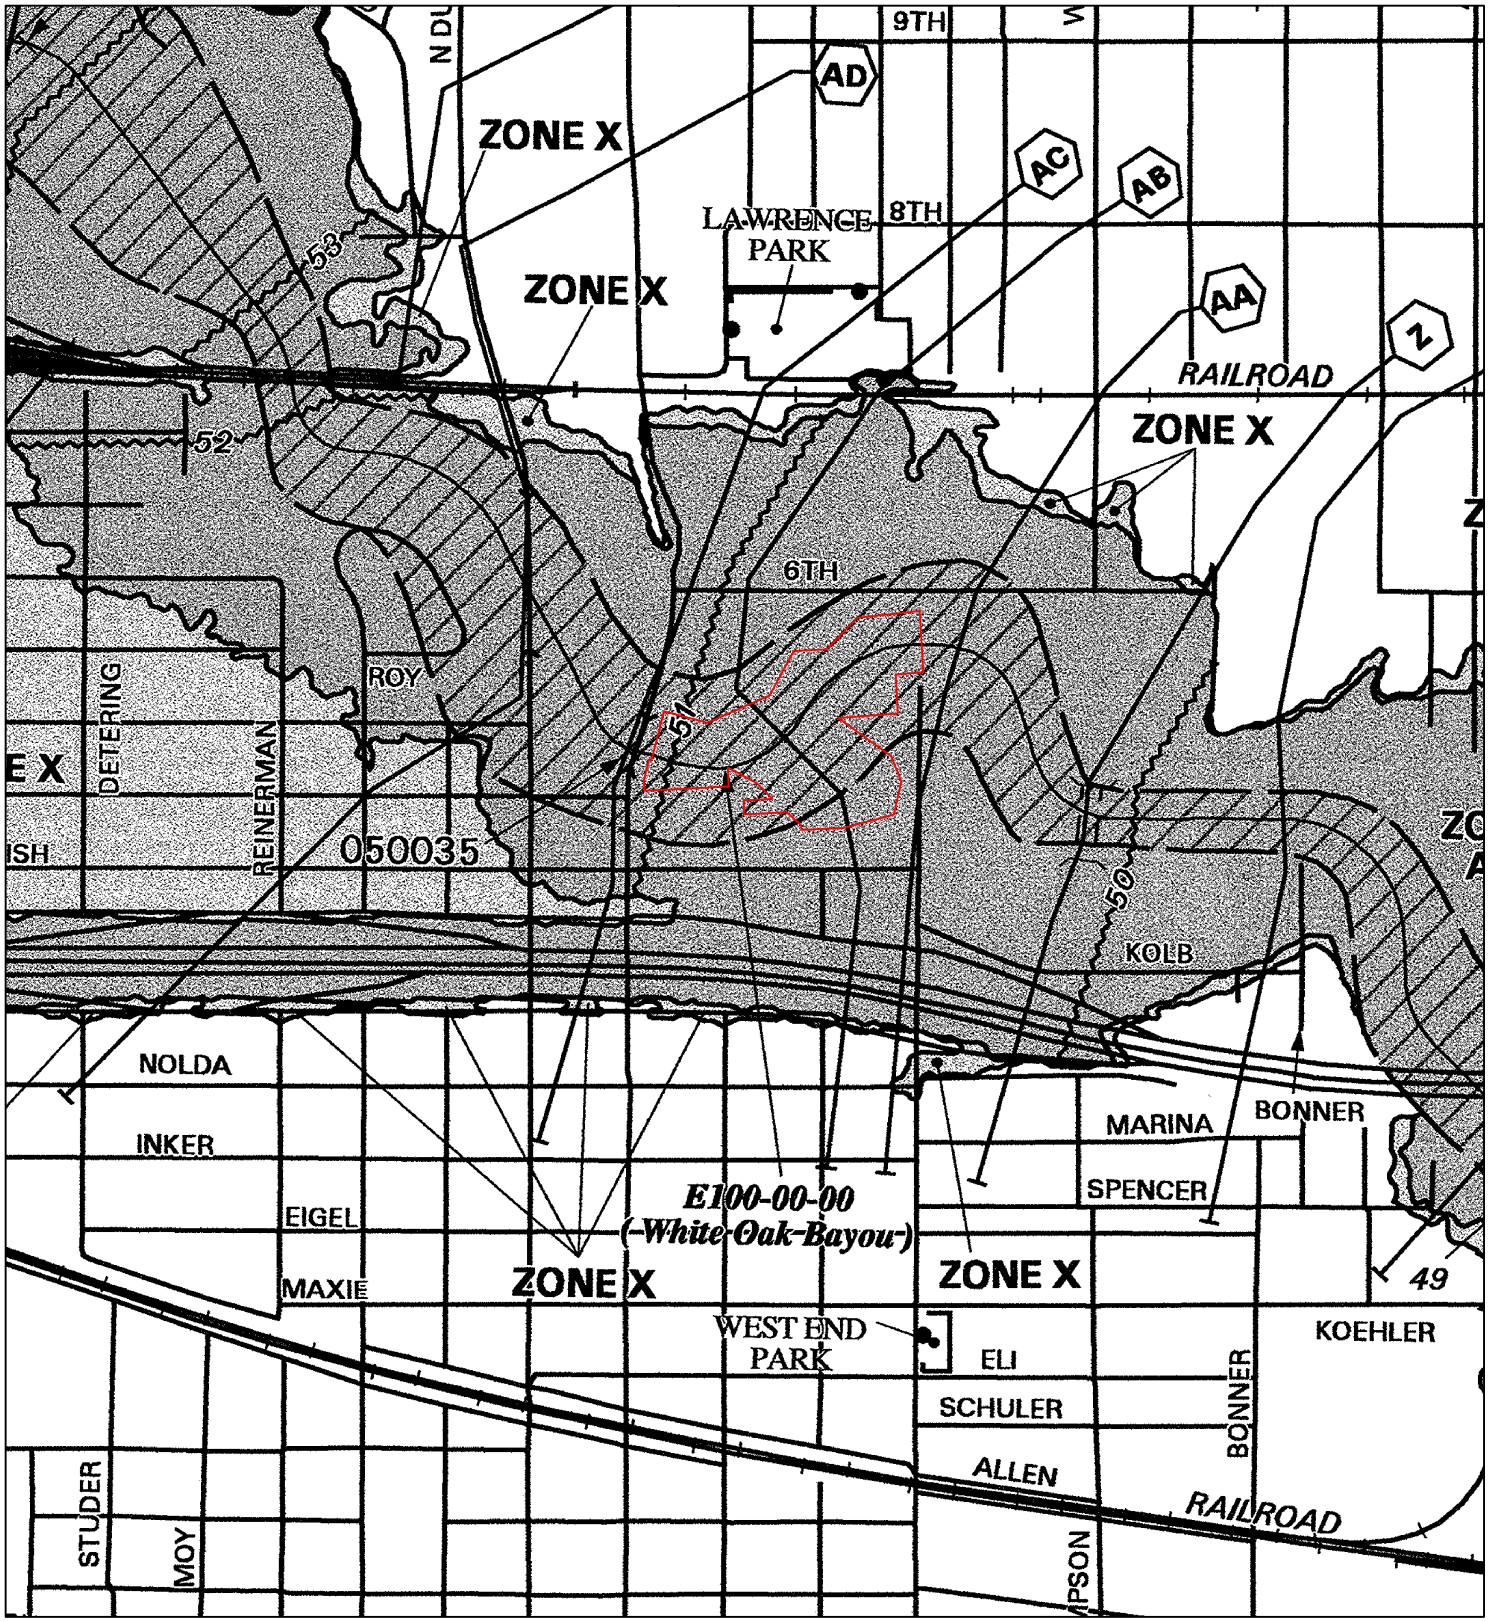

Legend:

- Approximate Site Boundary
- Zone X - Areas outside the 500-years floodplain
- Zone AE- Areas inside the 100-years floodplain
- Zone X - Areas inside the 500-years floodplain

N	ese partners	**FLOOD INSURANCE RATE MAP**	**FIGURE**
FM48201C0670L	SCALE: 1" = 700' (0 – 700')	HARRIS COUNTY FLOOD CONTROL DISTRICT WHITE OAK BAYOU HOUSTON, HARRIS COUNTY, TEXAS	**b2**

Job Number	File Name	Drawn By	Approved	Date	Revised
10-0122	fema	LH	TAO	1/23/2013	

NORTH SHEPHERD DRIVE

WHITE OAK BAYOU

PATTERSON STREET

CORNISH STREET

MW-09	3/16/12	7/5/12	10/17/12	2/18/13
Antimony (0.006)	<0.0008	<0.001	<0.001	<0.005
Arsenic (0.01)	0.00208 J	<0.001	0.0021 J	<0.005
Barium (2)	0.204	0.176 J	0.128 J	0.193 J
Cadmium (0.005)	<0.0008	<0.00009	<0.00009	0.00013 J
Chromium (0.1)	0.00621	0.00048 J	0.00071 J	0.0014 J
Copper (1.3)	0.0397	0.154	0.0059	NS
Lead (0.015)	0.00517	0.0094	0.0074	0.0018 J

MW-09

MW-10	3/16/12	4/5/12	7/5/12	10/17/12	2/18/13
Antimony (0.006)	<0.0008	---	<0.001	<0.001	<0.005
Arsenic (0.01)	0.0034 J	---	<0.001	<0.001	0.0014 J
Barium (2)	0.131	---	0.0948 J	0.0836 J	0.0934 J
Cadmium (0.005)	<0.00080	---	<0.00009	<0.00009	<0.0040
Chromium (0.1)	**0.112**	<0.0012	0.0006 J	0.00054 J	0.00075 J
Copper (1.3)	0.0597	---	0.27	<0.0059	NS
Lead (0.015)	0.00969	---	0.0075	0.0061	<0.0030

MW-10

MW-01	5/20/11	4/5/12	7/6/12	10/16/12	2/19/13
Antimony (0.006)	**0.0504**	**0.0141**	<0.0051	**0.0266**	**0.0123 J**
Arsenic (0.01)	**0.128**	**0.073**	**0.121**	**0.147**	**0.134**
Barium (2)	----	1.34	**4.29**	**2.8**	**2.56**
Cadmium (0.005)	**0.0159**	<0.004	**0.0053**	**0.006**	**0.0051 J**
Chromium (0.1)	**0.44**	**0.313**	**0.942**	**0.679**	**0.661 J**
Copper (1.3)	**1.5**	0.14	0.172	0.262	NS
Lead (0.015)	**3.23**	**0.505**	**0.989**	**0.975**	**0.719**

MW-01

MW-04	3/16/12	7/5/12	10/16/12	2/18/13
Antimony (0.006)	<0.0008	<0.001	<0.001	<0.005
Arsenic (0.01)	<0.0013	<0.001	0.0018 J	0.0019 J
Barium (2)	0.0509	0.0478 J	0.0605J	0.0437 J
Cadmium (0.005)	<0.0008	<0.00009	0.00013 J	0.0040
Chromium (0.1)	0.00317 J	0.0011 J	0.0018 J	0.0011 J
Copper (1.3)	0.0288	0.0651	<0.0059	NS
Lead (0.015)	<0.0007	0.0109	0.0113	0.0029 J

MW-04

MW-08	3/16/12	7/5/12	10/17/12	2/19/13
Antimony (0.006)	<0.0008	<0.001	<0.001	<0.005
Arsenic (0.01)	0.00204 J	0.0019 J	0.001 U	0.0053
Barium (2)	0.227	0.253	0.238	0.244
Cadmium (0.005)	<0.0008	0.0001 J	0.00014 J	<0.004
Chromium (0.1)	0.00142 J	0.0005 J	0.00084 J	0.0012 J
Copper (1.3)	0.0256	0.284	0.0059	NS
Lead (0.015)	<0.0007	**0.0231**	0.0069	0.0025 J

MW-08

MW-02	5/20/11	4/5/12	7/6/12	10/16/12	2/19/13
Antimony (0.006)	**0.0226**	**0.0113**	<0.001	0.0035 J	0.0022 J
Arsenic (0.01)	**0.127**	**0.0571**	**0.0683**	**0.0744**	**0.0778**
Barium (2)	----	0.377	0.215	0.199 J	0.244
Cadmium (0.005)	0.00494	0.00428	0.0018 J	0.0021 J	0.002 J
Chromium (0.1)	**0.24**	0.0227	0.0212	0.0224 J	0.0288
Copper (1.3)	**1.61**	0.952	0.786	0.888	NS
Lead (0.015)	**1.45**	**0.901**	**0.324**	**0.321**	**0.326**

MW-02

MW-03

MW-03	5/20/11	4/5/12	7/6/12	10/16/12	2/19/13 *
Antimony (0.006)	**0.048**	**0.0161**	0.0041 J	0.0054	<0.005 J
Arsenic (0.01)	**0.093**	**0.0615**	**0.0593**	**0.0611**	**0.246**
Barium (2)	----	0.796	0.763	0.486	**8.75**
Cadmium (0.005)	**0.00943**	0.00434 J	0.0011 J	0.0019 J	**0.0573**
Chromium (0.1)	0.0952	0.0654	0.0131	0.0096 J	**0.0492**
Copper (1.3)	1.14	0.405	0.0359	0.0364	NS
Lead (0.015)	**3.01**	**1.14**	**0.249**	**0.294**	**18.1**

* Results not representative due to poor well performance and high sample turbidity/suspended solids

MW-07	3/16/12	4/5/12	7/5/12	10/17/12	2/19/13
Antimony (0.006)	<0.00080	---	<0.001	<0.001	<0.005
Arsenic (0.01)	**0.0289**	**0.0421**	**0.048**	**0.0426**	**0.0487**
Barium (2)	0.304	---	0.33	0.266	0.296
Cadmium (0.005)	<0.00080	---	<0.00009	<0.00009	<0.004
Chromium (0.1)	<0.00120	---	0.00036 J	0.00035 J	0.00076 J
Copper (1.3)	0.0665	---	0.124	<0.0059	NS
Lead (0.015)	0.00576	---	**0.0157**	0.0067	0.0025 J

MW-07

MW-06	3/16/12	7/5/12	10/17/12	2/18/13
Antimony (0.006)	<0.0008	<0.001	<0.001	<0.005
Arsenic (0.01)	<0.0013	<0.001	0.002 J	0.0024 J
Barium (2)	0.118	0.117 J	0.108 J	0.109 J
Cadmium (0.005)	<0.0008	<0.00009	<0.00009	<0.0040
Chromium (0.1)	0.00331 J	0.0005 J	0.00085 J	0.0011 J
Copper (1.3)	0.0198	0.0194 J	0.0094 J	NS
Lead (0.015)	0.00267 J	0.0068	0.0053	0.002 J

MW-06

MW-05	3/16/12	4/5/12	7/5/12	10/17/12	2/18/13
Antimony (0.006)	<0.00080	---	<0.001	<0.001	<0.005
Arsenic (0.01)	0.00294 J	---	<0.001	0.0016 J	0.0024 J
Barium (2)	0.16	---	0.119 J	0.955 J	0.109 J
Cadmium (0.005)	<0.00080	---	<0.00009	<0.00009	<0.0040
Chromium (0.1)	0.0376	---	0.00071 J	0.00075 J	0.0011 J
Copper (1.3)	0.318	---	0.438	<0.0059	NS
Lead (0.015)	**0.0657**	<0.00070	**0.0353**	0.0045	0.002 J

MW-05

LEGEND:

- Approximate Corridor/Property Boundary
- Structures
- Roads/Pavement
- White Oak Bayou
- Fence Line
- Permanent Monitor Well Location

DETECTED GROUNDWATER CONCENTRATION MAP

HARRIS COUNTY FLOOD CONTROL DISTRICT

WHITE OAK BAYOU

HOUSTON, HARRIS COUNTY, TEXAS

Job Number: 10-0122
File Name: figure c1
Drawn By: LH
Approved: TAO
Date: 1/24/2013
Revised:

SCALE: 1" = 80'

0 80'

FIGURE

c1

ese partners

N

LEGEND:

- Approximate Corridor/Property Boundary
- Structures
- Roads/Pavement
- White Oak Bayou
- Fence Line
- Permanent Monitor Well Location
- Temporary Monitoring Well Location

GROUNDWATER MONITOR WELL AND SOIL BORING LOCATION MAP

HARRIS COUNTY FLOOD CONTROL DISTRICT
WHITE OAK BAYOU
HOUSTON, HARRIS COUNTY, TEXAS

Job Number: 10-0122
File Name: figure d1
Drawn By: LH
Approved: TAO
Date: 1/24/2013
Revised:

SCALE:
1" = 100'

0 100'

FIGURE
d1

NORTH SHEPHERD DRIVE
PATTERSON STREET
CORNISH STREET
WHITE OAK BAYOU
MW-01
MW-02
MW-03
MW-04
MW-05
MW-06
MW-07
MW-08
MW-09
MW-10
SB-01/TMW-01
SB-02
SB-03/TMW-03
SB-04/TMW-04
SB-05/TMW-05
SB-06/TMW-06
SB-07/TMW-07
SB-08/TMW-08
SB-09/TMW-09
SB-10/TMW-10
TMW-11
TMW-12
TMW-13
TMW-14
TMW-15
TMW-16
TMW-17

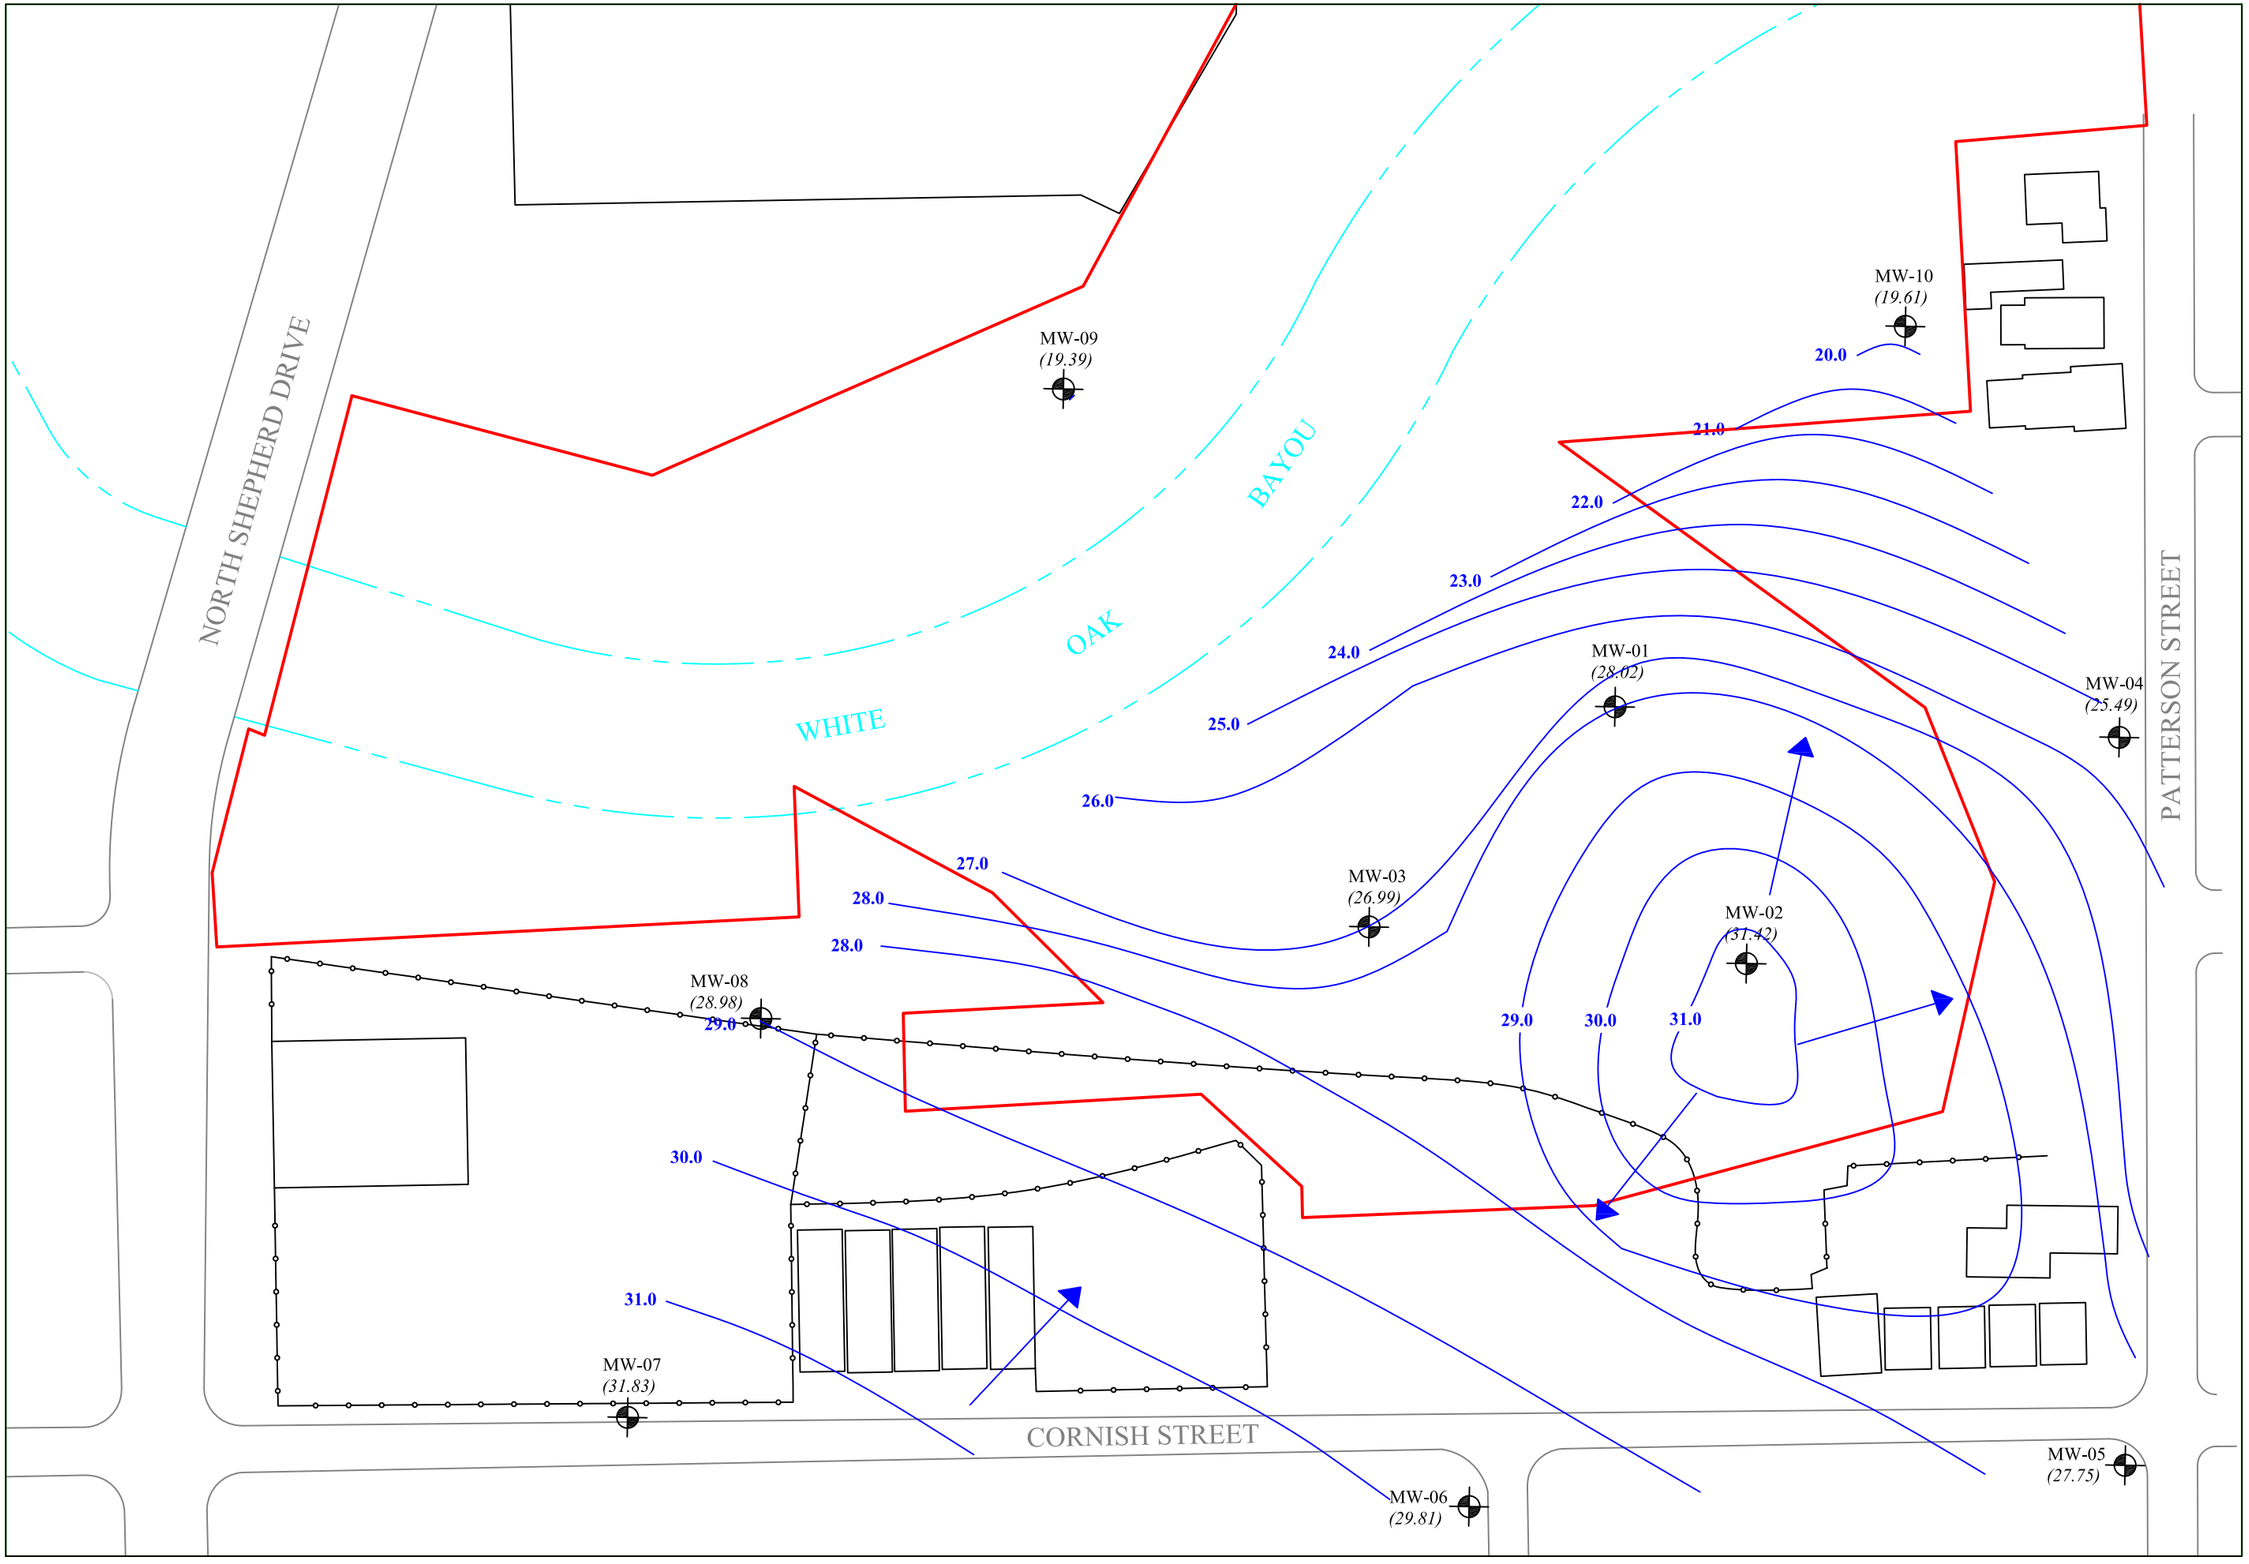

ese partners

N

LEGEND:

- Approximate Corridor/Property Boundary
- Structures
- Roads/Pavement
- White Oak Bayou
- Fence Line
- Permanent Monitor Well Location
- (25.69) Groundwater Elevation (ft)
- 22.5 GW Elevation Contour (ft)
- Estimated GW Gradient
- GW Flow Direction

GROUNDWATER GRADIENT MAP

JULY 5, 2012

HARRIS COUNTY FLOOD CONTROL DISTRICT

WHITE OAK BAYOU

HOUSTON, HARRIS COUNTY, TEXAS

Job Number: 10-0122
File Name: Figure E-1
Drawn By: KO
Approved: DH
Date: 1/28/2013
Revised:

SCALE: 1" = 80'

0 80'

FIGURE

e1

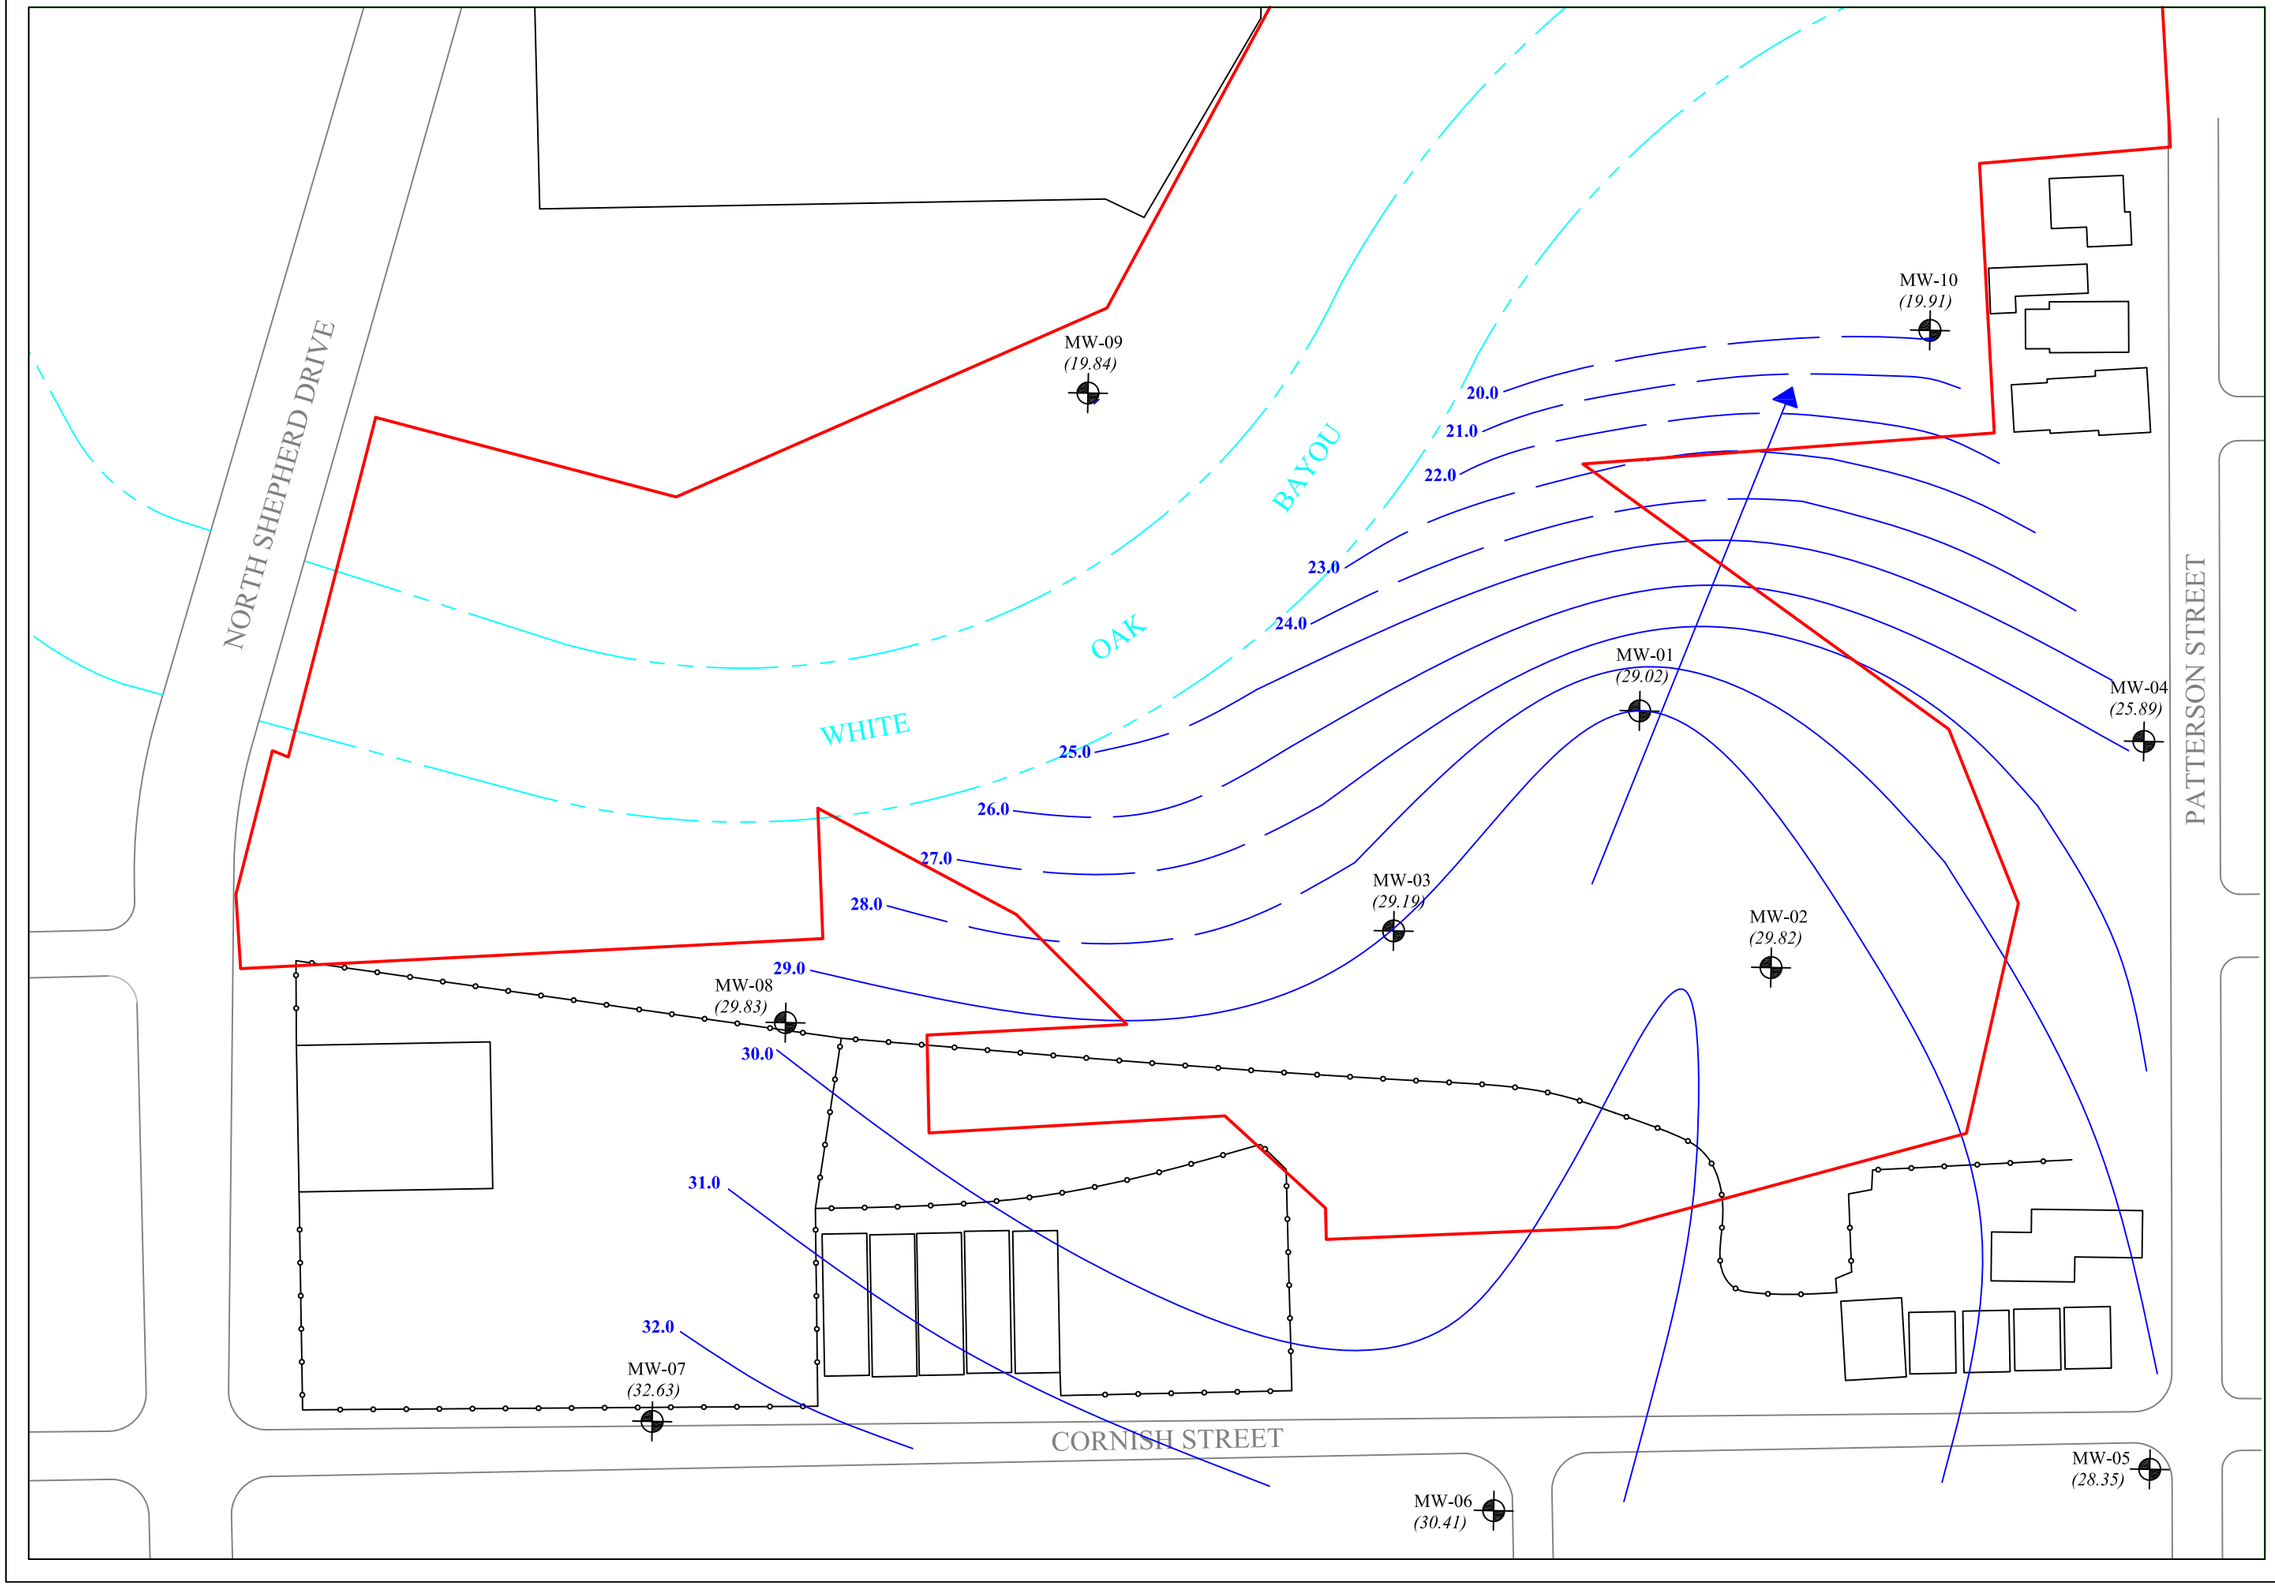

N

LEGEND:

- Approximate Corridor/Property Boundary
- Structures
- Roads/Pavement
- White Oak Bayou
- Fence Line
- Permanent Monitor Well Location
- (25.69) Groundwater Elevation (ft)
- 22.5 GW Elevation Contour (ft)
- Estimated GW Gradient
- GW Flow Direction

GROUNDWATER GRADIENT MAP

OCTOBER 17, 2012

HARRIS COUNTY FLOOD CONTROL DISTRICT

WHITE OAK BAYOU

HOUSTON, HARRIS COUNTY, TEXAS

Job Number: 10-0122
File Name: figure e2
Drawn By: BC
Approved: TAO
Date: 1/2/2013
Revised:

SCALE:
1" = 80'

0 80'

FIGURE

e2

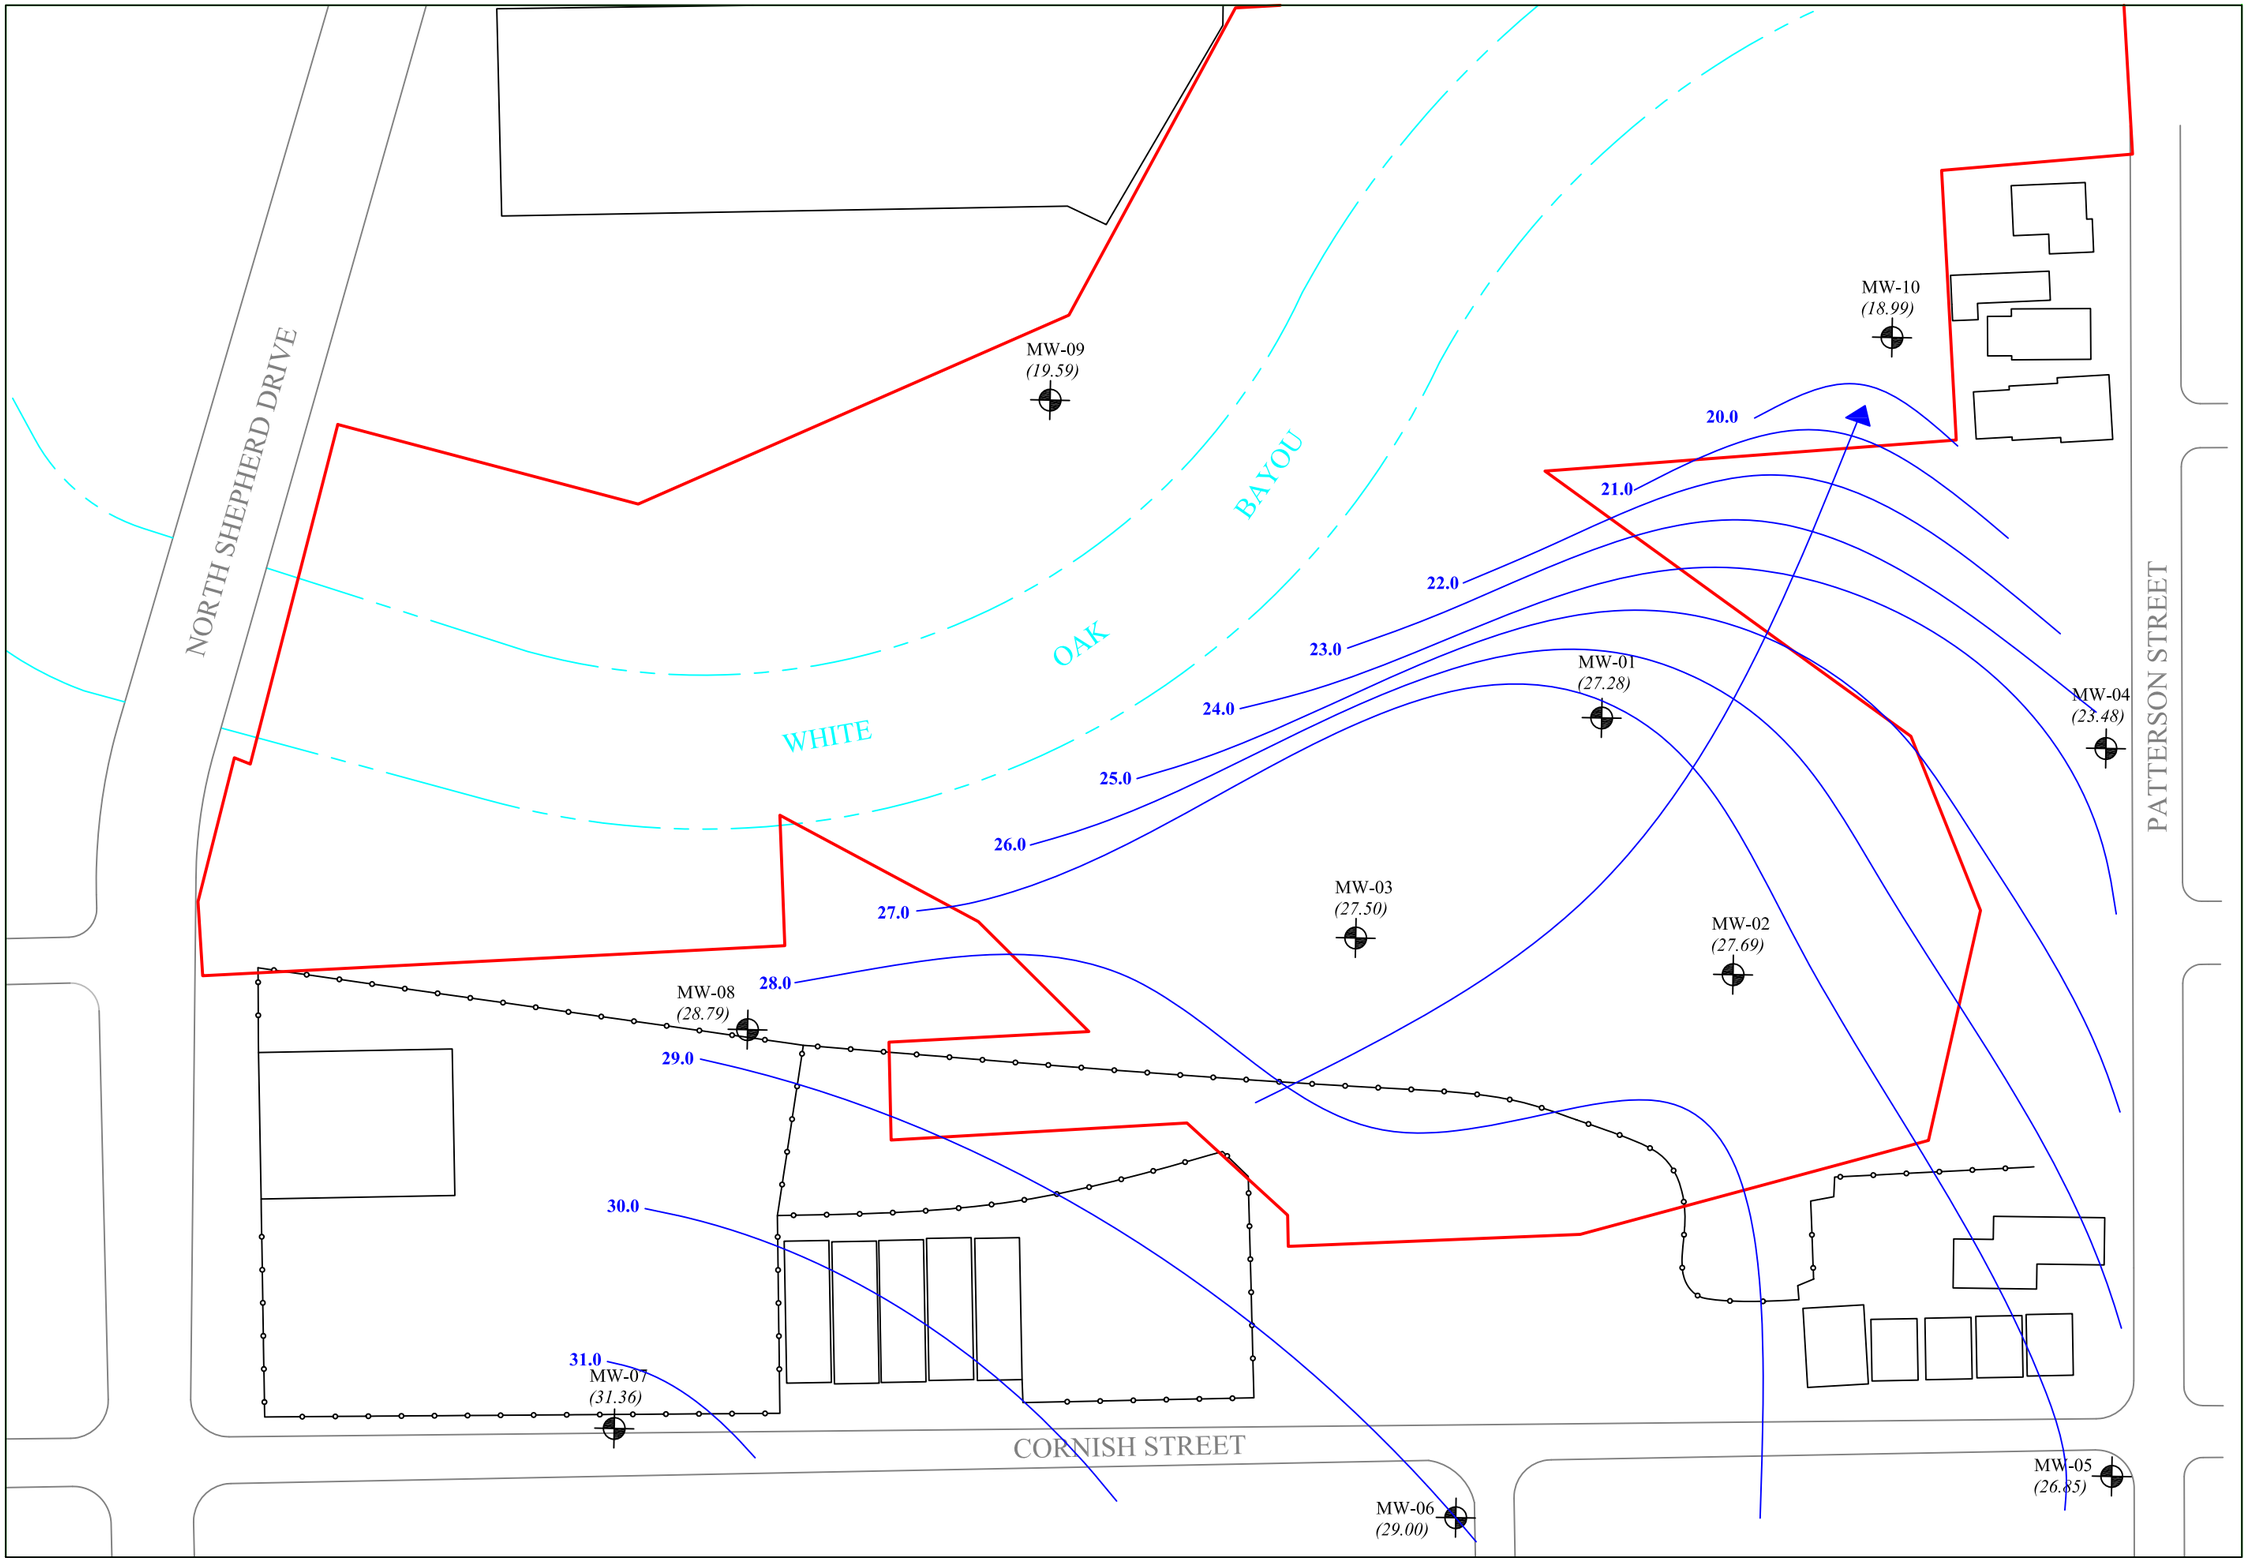

ese partners

N

LEGEND:

- Approximate Corridor/Property Boundary
- Structures
- Roads/Pavement
- White Oak Bayou
- Fence Line
- Permanent Monitor Well Location
- (25.69) Groundwater Elevation (ft)
- 22.5 GW Elevation Contour (ft)
- Estimated GW Gradient
- GW Flow Direction

GROUNDWATER GRADIENT MAP

FEBRUARY 19, 2013

HARRIS COUNTY FLOOD CONTROL DISTRICT

WHITE OAK BAYOU

HOUSTON, HARRIS COUNTY, TEXAS

Job Number: 10-0122
File Name: figure e3
Drawn By: BC
Approved: TAO
Date: 3/1/2013
Revised:

SCALE:
1" = 80'

0 80'

FIGURE

e3

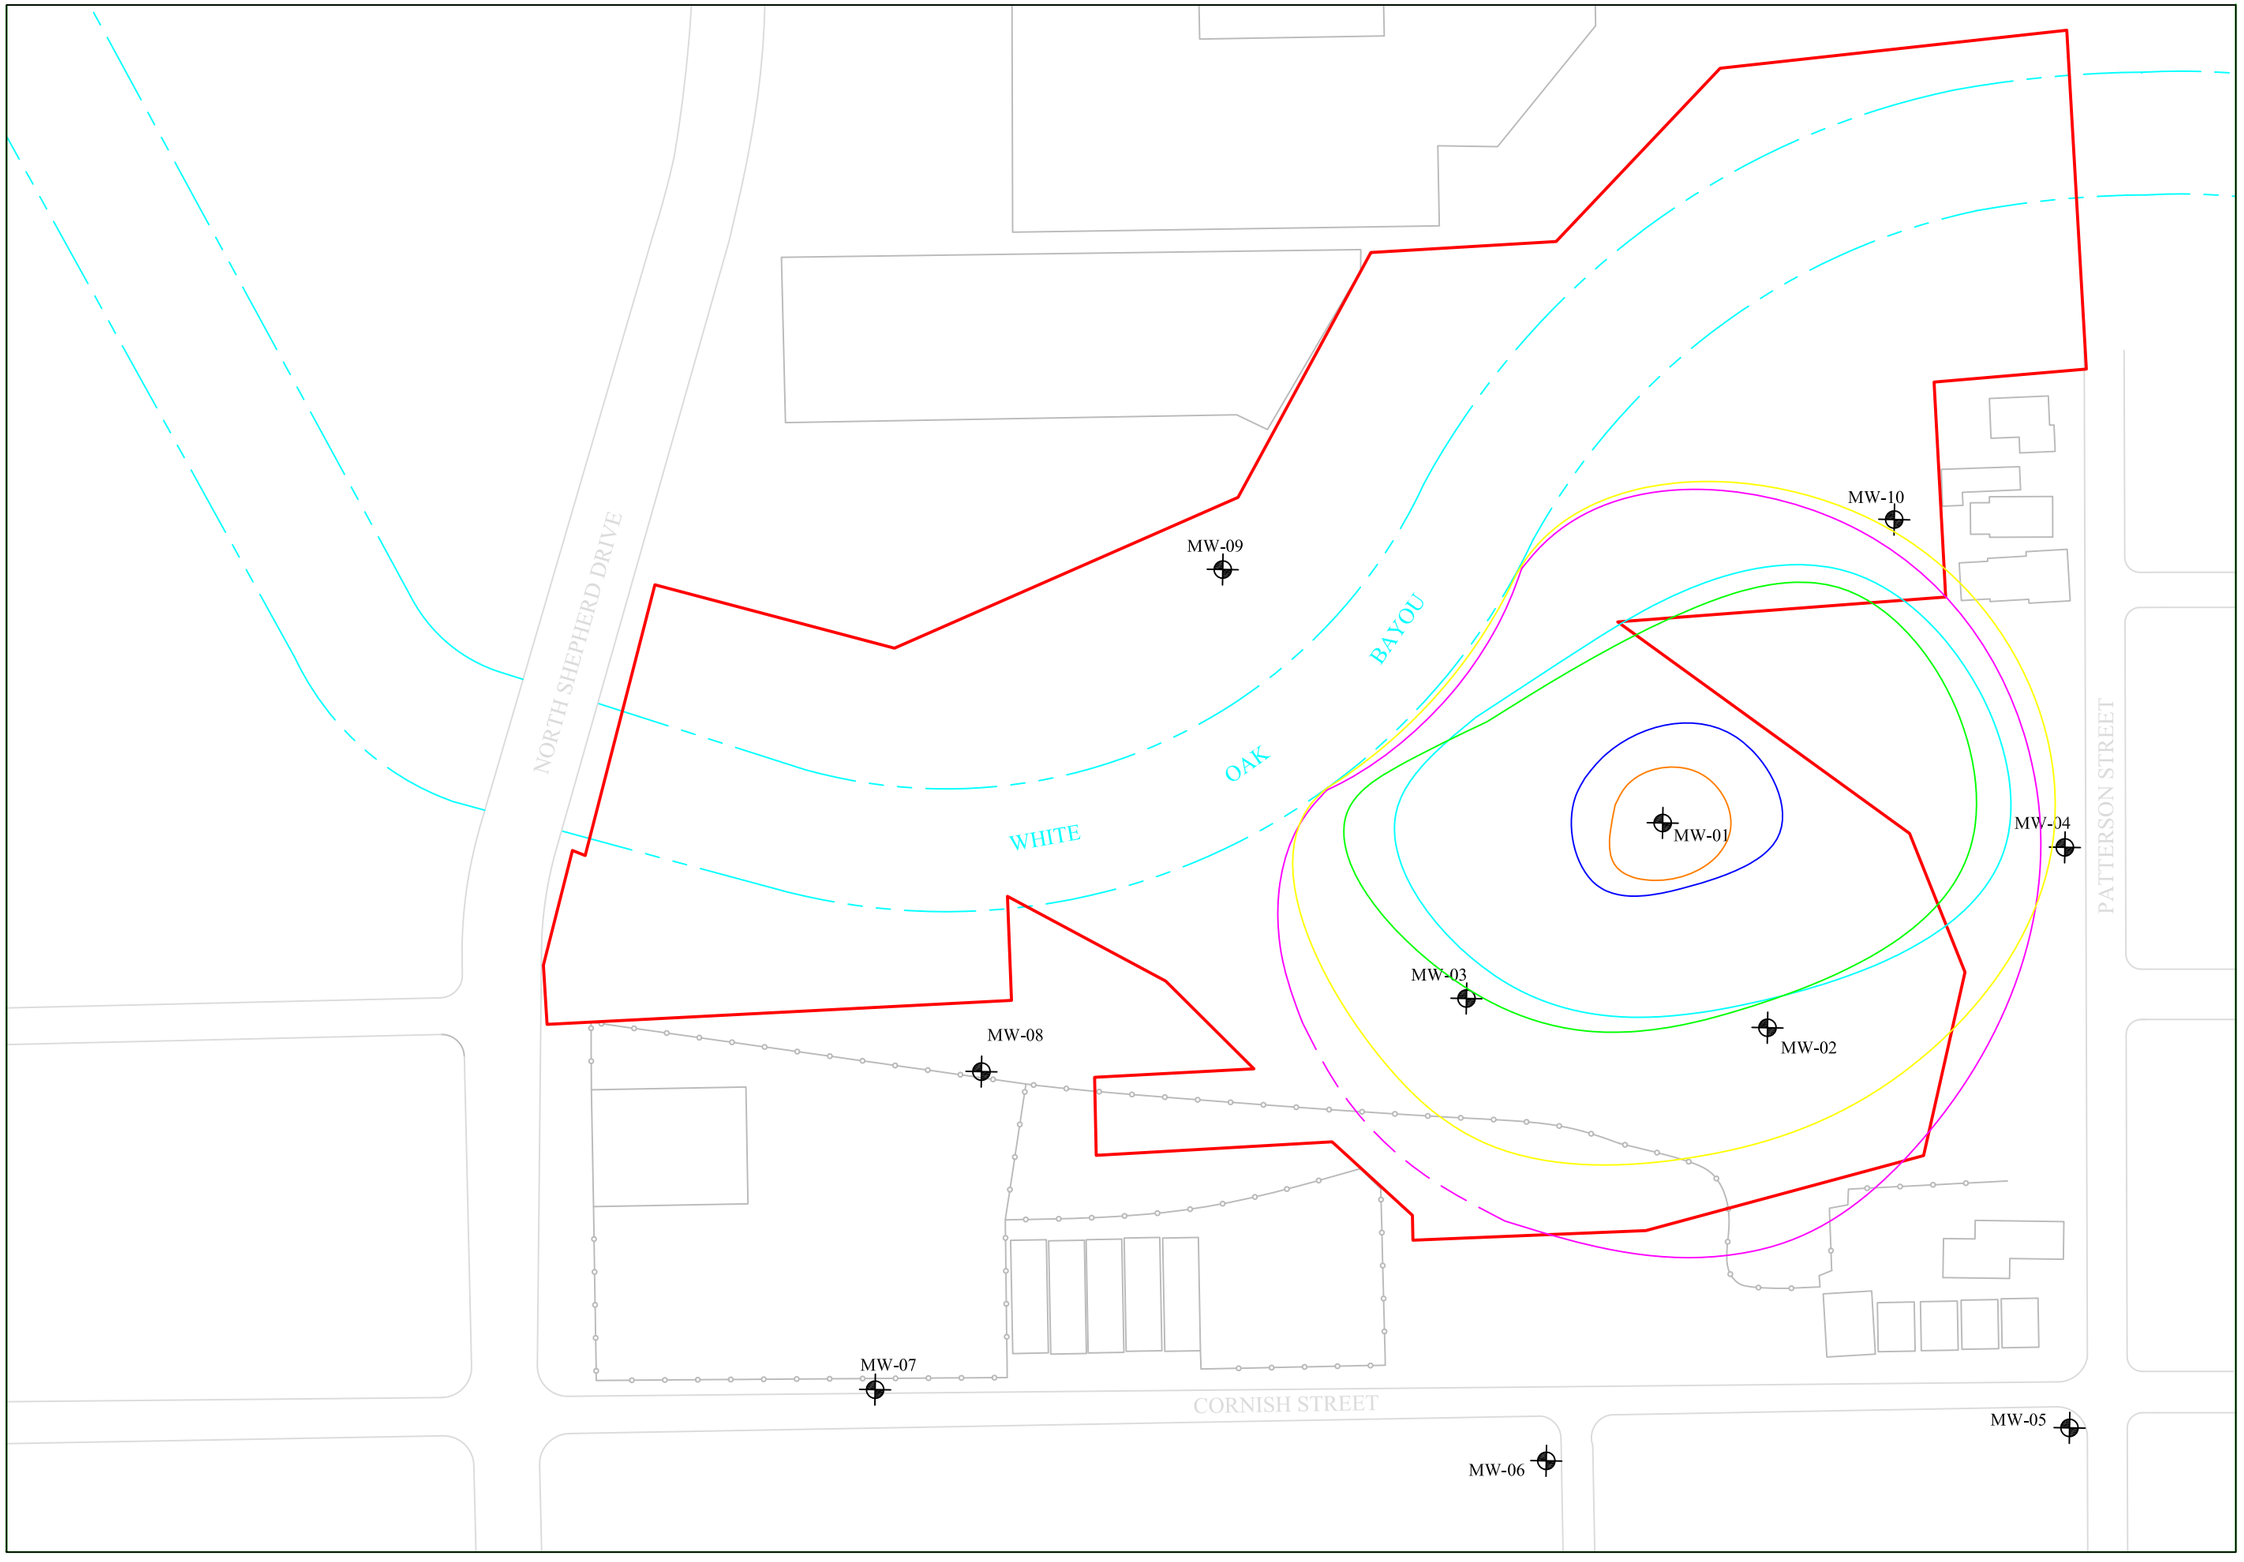

N

LEGEND:

- Approximate Corridor/Property Boundary
- White Oak Bayou
- Fence Line
- Permanent Monitor Well Location
- PCLE Zone Arsenic
- PCLE Zone Antimony
- PCLE Zone Barium
- PCLE Zone Cadmium
- PCLE Zone Chromium
- PCLE Zone Lead

PCLE ZONE MAP
OCTOBER 2012

HARRIS COUNTY FLOOD CONTROL DISTRICT
WHITE OAK BAYOU
HOUSTON, HARRIS COUNTY, TEXAS

Job Number: 10-0122
File Name: figure f1
Drawn By: LH
Approved: TAO
Date: 4/4/2013
Revised:

SCALE:
1" = 100'

0 100'

FIGURE
f1

APPENDIX D

For each contaminant of concern within the ingestion protective concentration level exceedence zone provide the following:

a. A description of the ingestion protective concentration level exceedence zone and the non-ingestion protective concentration level exceedence zone, including a specification of the horizontal area and the minimum and maximum depth below ground surface.
b. The level of contamination, the ingestion protective concentration level, and the non-ingestion protective concentration level, all expressed as mg/L units.
c. Its basic geochemical properties (e.g., whether the contaminant of concern migrates with groundwater, floats or is soluble in water).

Based on environmental investigations at the designated property, antimony, arsenic, barium, cadmium, chromium, and lead have been identified in the shallow groundwater bearing unit at concentrations which exceed the ingestion protective concentration levels ($^{GW}GW_{Ing}$). No COCs have been identified in groundwater at concentrations which exceed the non-ingestion protective concentration levels. Therefore, a non-ingestion protective concentration level exceedance zone does not exist at the site. No COCs have been identified in Site soil at concentrations with exceed the TCEQ TRRP direct exposure protective concentration levels ($^{Tot}Soil_{Comb}$).

A description of each COC, the ingestion and non-ingestion PCLE zone, vertical and horizontal extent, and geochemical properties is provided below.

COC: Antimony
Maximum Concentration: 0.0504 mg/L
Ingestion-Based PCL (Residential $^{GW}GW_{ing}$): 0.006 mg/l
Ingestion-Based PCLE Zone:
Length: 560 ft
Width: 920 ft
Min. Depth: 10 ft bgs
Max. Depth: 30 ft bgs
Total Area: 2.29 acres
Non-Ingestion - Based PCL ($^{Air}GW_{Inh-V}$): NE (no TRRP PCL Established)
Non-Ingestion - Based PCLE Zone: None
Geochemical/Physical Properties
Molecular Weight 121.75
Density/Specific Gravity 6.68 g/cm^3
Solubility in Water: Insoluble
Groundwater Migration: Low

COC: Arsenic
Maximum Concentration: 0.147 mg/L
Ingestion-Based PCL (Residential $^{GW}GW_{ing}$) 0.01 mg/L

Ingestion-Based PCLE Zone:
Length: 650 ft
Width: 600 ft
Min. Depth: 10 ft bgs
Max. Depth: 30 ft bgs
Total Area: 6.57 acres
Non-Ingestion - Based PCL ($^{Air}GW_{Inh-V}$): NE (no TRRP PCL Established)
Non-Ingestion - Based PCLE Zone None
Geochemical/Physical Properties
Molecular Weight 74.92
Density/Specific Gravity 5.72 g/cm^3
Solubility in Water: Insoluble
Groundwater Migration: Low

COC: Barium
Maximum Concentration: 4.29 mg/L
Ingestion-Based PCL (Residential $^{GW}GW_{ing}$) 2 mg/L
Ingestion-Based PCLE Zone:
Length: 220 ft
Width: 100 ft
Min. Depth: 10 ft bgs
Max Depth: 30 ft bgs
Total Area: 0.31 acres
Non-Ingestion - Based PCL ($^{Air}GW_{Inh-V}$): NE (no TRRP PCL Established)
Non-Ingestion - Based PCLE Zone None
Geochemical/Physical Properties
Molecular Weight 137.34
Density/Specific Gravity 3.51 g/cm^3
Solubility in Water: Low Solubility
Groundwater Migration: Low

COC: Cadmium
Maximum Concentration: 0.0159 mg/L
Ingestion-Based PCL (Residential $^{GW}GW_{ing}$) 0.005 mg/L
Ingestion-Based PCLE Zone:
Length: 120 ft
Width: 70 ft
Min. Depth: 10 ft bgs
Max Depth: 30 ft bgs
Total Area: 0.12 acres
Non-Ingestion - Based PCL ($^{Air}GW_{Inh-V}$): NE (no TRRP PCL Established)
Non-Ingestion - Based PCLE Zone None
Geochemical/Physical Properties
Molecular Weight 112.41
Density/Specific Gravity 8.642 g/cm^3
Solubility in Water: Insoluble
Groundwater Migration: Low

COC: Chromium
Maximum Concentration: 0.942 mg/L

Ingestion-Based PCL (Residential $^{GW}GW_{ing}$) 0.1 mg/L
Ingestion-Based PCLE Zone:
Length: 620 ft
Width: 300 ft
Min. Depth: 10 ft bgs
Max Depth: 30 ft bgs
Total Area: 2.55 acres
Non-Ingestion - Based PCL ($^{Air}GW_{Inh-V}$): NE (no TRRP PCL Established)
Non-Ingestion - Based PCLE Zone None
Geochemical/Physical Properties
Molecular Weight 51.996
Density/Specific Gravity 7.19 g/cm^3
Solubility in Water: Insoluble
Groundwater Migration: Low

COC: Lead
Maximum Concentration: 3.23 mg/L
Ingestion-Based PCL (Residential $^{GW}GW_{ing}$) 0.015 mg/L
Ingestion-Based PCLE Zone:
Length: 750 ft
Width: 640 ft
Min. Depth: 10 ft bgs
Max Depth: 30 ft bgs
Total Area: 8.07 acres
Non-Ingestion - Based PCL ($^{Air}GW_{Inh-V}$): NE (no TRRP PCL Established)
Non-Ingestion - Based PCLE Zone None
Geochemical/Physical Properties
Molecular Weight 207.21
Density/Specific Gravity 11.34 g/cm^3
Solubility in Water: Insoluble
Groundwater Migration: Low

APPENDIX E

Provide for each contaminant of concern within the designated groundwater:

a. A description of the ingestion protective concentration level exceedence zone and the non-ingestion protective concentration level exceedence zone, including a specification of the horizontal area and the minimum and maximum depth below ground surface.
b. The level of contamination, the ingestion protective concentration level, and the non-ingestion protective concentration level, all expressed as mg/L units.
c. Its basic geochemical properties (e.g., whether the contaminant of concern migrates with groundwater, floats or is soluble in water).

A description of each COC in groundwater at the designated property, as well as those COCs that are defined by a PCLE zone, along with its basic geochemical properties, is presented in ***Appendix D***. A tabular listing of the maximum concentration for each groundwater COC is provided in ***Appendix F***, **Table 1**.

APPENDIX F

A table displaying the following information for each contaminant of concern, to the extent known:

a. The maximum concentration level for soil and groundwater, the ingestion protective concentration level, and the non-ingestion protective concentration level, all expressed as mg/L units.
b. The critical protective concentration level without the municipal setting designation, highlighting any exceedences.

Groundwater

Metals, including antimony, arsenic, barium, cadmium, chromium and lead, were detected at concentrations exceeding their respective TRRP $^{GW}GW_{Ing}$ Tier 1 PCLs. Based on the proposed response actions, institutional controls such as this MSD will be used to gain closure for groundwater at the designated property, thus eliminating the groundwater ingestion pathway. **Table 1** in ***Appendix F*** presents the maximum concentration of each COC in the groundwater at the designated property.

Table 1

COC	$^{GW}GW_{Ing}$ Ingestion PCL		$^{Air}GW_{Inh-V}$ Non-Ingestion PCL		Conc (mg/L)
	(mg/L)	Tier	(mg/L)	Tier	Max
Antimony	0.006	1	NE	1	**0.0504**
Arsenic	0.01	1	NE	1	**0.147**
Barium	2	1	NE	1	**4.29**
Cadmium	0.005	1	NE	1	**0.0159**
Chromium	0.1	1	NE	1	**0.942**
Lead	0.015	1	NE	1	**3.23**

Notes:

1. Yellow highlite indicates critical PCL without MSD
2. NE – Not established (No TRRP PCL defined)

Soils

Metals, including arsenic, barium, cadmium, lead, mercury and silver were detected in surface soil at concentrations exceeding the TRRP Tier 1 $^{Soil}GW_{Ing}$ PCLs. **Table 2** in ***Appendix F*** depicts the maximum soil concentration for COCs at the site.

Table 2

COC	$^{Tot}Soil_{Comb}$ PCL			$^{GW}Soil_{Ing}$ [1] PCL			$^{Air}Soil_{Inh-V}$			TSBC	Conc (mg/kg)
	(mg/kg)	Tier	Source area size (acres)	(mg/kg)	Tier	Source area size (acres)	(mg/kg)	Tier	Source area size (acres)		Max
Arsenic	24	1	0.5	5.0	1	0.5	NE	1	0.5	5.9	**23.1**
Barium	8100	1	0.5	440	1	0.5	NE	1	0.5	300	**514**
Cadmium	52	1	0.5	1.5	1	0.5	NE	1	0.5	NE	**1.82**
Lead	500	1	0.5	3.0	1	0.5	NE	1	0.5	15	**342**
Mercury	3.6	1	0.5	0.0078	1	0.5	4.6	1	0.5	0.04	**1.7**
Silver	97	1	0.5	0.48	1	0.5	NE	1	0.5	NE	**0.728**

Notes:

1. Yellow highlite indicates critical PCL without MSD
2. TSBC – TCEQ Texas Specific Background Concentration
3. NE – Not established (No TRRP PCL and/or TSBC defined)

APPENDIX G

*A statement as to whether the plume of contamination is stable (i.e. no change), or contracting, and delineated, **with the basis for that statement**. Please include historical sampling data.*

Based on the historical groundwater monitoring that has been performed, the following conclusions have been drawn for the designated property:

Groundwater is impacted by antimony, arsenic, barium, cadmium, chromium, and lead. Based on groundwater analytical results of delineating monitor wells MW-04 through MW-10, the plume of contamination is delineated. Reported arsenic concentrations in the southwest most delineating monitor well (MW-07) appear to be the result of unrelated and unassociated sources of contamination originating from the off-site property located on the northeast corner of Shepherd Drive and Cornish Street. Current and historical uses of the off-site property include an auto salvage yard, filling station with underground fuel tanks and auto repair facility. Malcolm Pirnie, on behalf of TxDOT, has documented sources of contamination on the referenced off-site property in historical site assessment reports prepared in 2010. The reported COCs include various metals in soil and arsenic in groundwater.

Surface water samples collected from White Oak Bayou at locations upstream, adjacent to, and downstream of the apparent source area reported all COCs at concentrations below the TCEQ TRRP ingestion protective concentration levels and EPA Drinking Water Maximum Contaminant Levels (MCLs). Therefore, reported COCs in the shallow groundwater bearing unit within the apparent source area do not appear to be impacting surface water within the concrete lined channel of White Oak Bayou. Based on surveyed elevation data provided by HCFCD, the bottom of the concrete lined channel of White Oak Bayou in the vicinity of the apparent source area is at an elevation of 15 feet above mean sea level. Based on the observed lithology from soil borings associated with monitor wells MW-01 through MW-03, the top of the groundwater bearing unit is at an elevation of approximately 22 feet above mean sea level.

Based on the results of Mann-Kendall Statistical Tests performed for the four sampling events conducted from May 2011 to October 2012, concentrations of COCs, including antimony arsenic, barium, cadmium, chromium, and lead demonstrate stable to decreasing trends in the source area monitoring wells (MW-01 through MW-03). Mann-Kendall Models incorporating the most recent (February 2013) groundwater sampling data reported similar results for monitor wells MW-01 and MW-02. Due to the non-representative analytical results caused by poor well performance and high sample turbidity/suspended solids in the groundwater sample, a Mann-Kendall model incorporating the most recent (Feb 2013) groundwater data was not run for monitor well MW-03. ***Results of Mann-Kendall Statistical Tests are provided on the following pages.***

State of Wisconsin
Department of Natural Resources
Remediation and Redevelopment Program

Mann-Kendall Statistical Test
Form 4400-215 (2/2001)

Notice: This form is the DNR supplied spreadsheet referenced in Appendices A of Comm 46 and NR 746, Wis. Adm. Code. It is provided to consultants as an optional tool for groundwater contaminant trend analysis to support site closure requests under s. Comm 46.07, Comm 46.08, NR 746.07, NR 746.08, Wis. Adm. Code. Use this form or a manual method when seeking case closure under those rules. Earlier versions of this form should not be used.

Instructions: Do not change formulas or other information in cells with a blue background, only cells with a yellow background are used for data entry. To use the spreadsheet, provide at least four rounds and not more than ten rounds of data that is not seasonally affected. Use consistent units. The spreadsheet contains several error checks, and a data entry error may cause "DATA ERR" or "DATE ERR" to be displayed. Dates that are not consecutive will show an error message and will not display the test results. The spreadsheet tests the data for both increasing and decreasing trends at both 80 percent and 90 percent confidence levels. If a declining trend is present at 80 percent but not at 90 percent, a site is still eligible for closure under Comm 46 and NR 746 provided that other conditions in those rules are met. If an increasing or decreasing trend is not present, an additional coefficient of variation test is used to test for stability, as proposed by Wiedemeier et al, 1999. For additional information, refer to the Interim Guidance on Natural Attenuation for Petroleum Releases, dated October 1999. Refer to the guidance for recommendations on data entry for non-detect values.

Site Name =	White Oak Bayou - Between Shepherd and Patterson	BRRTS No. =	10-0122	Well Number =	MW-1

	Compound ->	antimony	arsenic	barium	cadmium	chromium	lead
Event Number	Sampling Date (most recent last)	Concentration (leave blank if no data)	Concentration (leave blank if no data)	Concentration (leave blank if no data)	Concentration (leave blank if no data)	Concentration (leave blank if no data)	Concentration (leave blank if no data)
1							
2							
3							
4							
5							
6	20-May-11	0.05	0.13		0.02	0.44	3.23
7	5-Apr-12	0.01	0.07	1.34	0.00	0.31	0.51
8	6-Jul-12	0.01	0.12	4.29	0.01	0.94	0.99
9	16-Oct-12	0.03	0.15	2.80	0.01	0.68	0.98
10	19-Feb-13	0.01	0.13	2.56	0.01	0.66	0.72
	Mann Kendall Statistic (S) =	-4.0	4.0	0.0	-2.0	2.0	-4.0
	Number of Rounds (n) =	5	5	4	5	5	5
	Average =	0.02	0.12	2.75	0.01	0.61	1.28
	Standard Deviation =	0.018	0.028	1.211	0.005	0.242	1.106
	Coefficient of Variation(CV)=	0.821	0.234	0.441	0.673	0.399	0.862
Error Check, Blank if No Errors Detected							
Trend ≥ 80% Confidence Level		No Trend	No Trend	No Trend	No Trend	No Trend	No Trend
Trend ≥ 90% Confidence Level		No Trend	No Trend	No Trend	No Trend	No Trend	No Trend
Stability Test, If No Trend Exists at 80% Confidence Level		**CV <= 1 STABLE**	**CV <= 1 STABLE**	**CV <= 1 STABLE**	**CV <= 1 STABLE**	**CV <= 1 STABLE**	**CV <= 1 STABLE**

Data Entry By =	TO	Date =	1-Mar-13	Checked By =	TO

State of Wisconsin
Department of Natural Resources
Remediation and Redevelopment Program

Mann-Kendall Statistical Test
Form 4400-215 (2/2001)

Notice: This form is the DNR supplied spreadsheet referenced in Appendices A of Comm 46 and NR 746, Wis. Adm. Code. It is provided to consultants as an optional tool for groundwater contaminant trend analysis to support site closure requests under s. Comm 46.07, Comm 46.08, NR 746.07, NR 746.08, Wis. Adm. Code. Use this form or a manual method when seeking case closure under those rules. Earlier versions of this form should not be used.

Instructions: Do not change formulas or other information in cells with a blue background, only cells with a yellow background are used for data entry. To use the spreadsheet, provide at least four rounds and not more than ten rounds of data that is not seasonally affected. Use consistent units. The spreadsheet contains several error checks, and a data entry error may cause "DATA ERR" or "DATE ERR" to be displayed. Dates that are not consecutive will show an error message and will not display the test results. The spreadsheet tests the data for both increasing and decreasing trends at both 80 percent and 90 percent confidence levels. If a declining trend is present at 80 percent but not at 90 percent, a site is still eligible for closure under Comm 46 and NR 746 provided that other conditions in those rules are met. If an increasing or decreasing trend is not present, an additional coefficient of variation test is used to test for stability, as proposed by Wiedemeier et al, 1999. For additional information, refer to the Interim Guidance on Natural Attenuation for Petroleum Releases, dated October 1999. Refer to the guidance for recommendations on data entry for non-detect values.

Site Name =	White Oak Bayou - Between Shepherd and Patterson	BRRTS No. =	10-0122	Well Number =	MW-2

	Compound ->	antimony	arsenic	barium	cadmium	chromium	lead
Event Number	Sampling Date (most recent last)	Concentration (leave blank if no data)	Concentration (leave blank if no data)	Concentration (leave blank if no data)	Concentration (leave blank if no data)	Concentration (leave blank if no data)	Concentration (leave blank if no data)
1							
2							
3							
4							
5							
6	20-May-11	0.02	0.13		0.00	0.24	1.45
7	5-Apr-12	0.01	0.06	0.38	0.00	0.02	0.90
8	6-Jul-12	0.00	0.07	0.22	0.00	0.02	0.32
9	16-Oct-12	0.00	0.07	0.20	0.00	0.02	0.32
10	19-Feb-13	0.00	0.08	0.24	0.00	0.03	0.33
	Mann Kendall Statistic (S) =	-6.0	2.0	-2.0	-6.0	-2.0	-6.0
	Number of Rounds (n) =	5	5	4	5	5	5
	Average =	0.01	0.08	0.26	0.00	0.07	0.66
	Standard Deviation =	0.009	0.027	0.081	0.001	0.097	0.505
	Coefficient of Variation(CV)=	1.113	0.333	0.313	0.486	1.444	0.761
Error Check, Blank if No Errors Detected							
Trend ≥ 80% Confidence Level		**DECREASING**	No Trend	No Trend	**DECREASING**	No Trend	**DECREASING**
Trend ≥ 90% Confidence Level		No Trend	No Trend	No Trend	No Trend	No Trend	No Trend
Stability Test, If No Trend Exists at 80% Confidence Level		NA	**CV <= 1 STABLE**	**CV <= 1 STABLE**	NA	**CV > 1 NON-STABLE**	NA

Data Entry By =	TO	Date =	1-Mar-13	Checked By =	TO

State of Wisconsin
Department of Natural Resources
Remediation and Redevelopment Program

Mann-Kendall Statistical Test
Form 4400-215 (2/2001)

Notice: This form is the DNR supplied spreadsheet referenced in Appendices A of Comm 46 and NR 746, Wis. Adm. Code. It is provided to consultants as an optional tool for groundwater contaminant trend analysis to support site closure requests under s. Comm 46.07, Comm 46.08, NR 746.07, NR 746.08, Wis. Adm. Code. Use this form or a manual method when seeking case closure under those rules. Earlier versions of this form should not be used.

Instructions: Do not change formulas or other information in cells with a blue background, only cells with a yellow background are used for data entry. To use the spreadsheet, provide at least four rounds and not more than ten rounds of data that is not seasonally affected. Use consistent units. The spreadsheet contains several error checks, and a data entry error may cause "DATA ERR" or "DATE ERR" to be displayed. Dates that are not consecutive will show an error message and will not display the test results. The spreadsheet tests the data for both increasing and decreasing trends at both 80 percent and 90 percent confidence levels. If a declining trend is present at 80 percent but not at 90 percent, a site is still eligible for closure under Comm 46 and NR 746 provided that other conditions in those rules are met. If an increasing or decreasing trend is not present, an additional coefficient of variation test is used to test for stability, as proposed by Wiedemeier et al, 1999. For additional information, refer to the Interim Guidance on Natural Attenuation for Petroleum Releases, dated October 1999. Refer to the guidance for recommendations on data entry for non-detect values.

Site Name =	White Oak Bayou - Between Shepherd and Patterson	BRRTS No. =	10-0122	Well Number =	MW-3

	Compound ->	antimony	arsenic	barium	cadmium	chromium	lead
Event Number	Sampling Date (most recent last)	Concentration (leave blank if no data)	Concentration (leave blank if no data)	Concentration (leave blank if no data)	Concentration (leave blank if no data)	Concentration (leave blank if no data)	Concentration (leave blank if no data)
1							
2							
3							
4							
5							
6							
7	20-May-11	0.05	0.09		0.01	0.10	3.01
8	5-Apr-12	0.02	0.06	0.80	0.00	0.07	1.14
9	6-Jul-12	0.00	0.06	0.76	0.00	0.01	0.25
10	16-Oct-12	0.01	0.06	0.49	0.00	0.01	0.29
	Mann Kendall Statistic (S) =	-4.0	-4.0	-3.0	-4.0	-6.0	-4.0
	Number of Rounds (n) =	4	4	3	4	4	4
	Average =	0.02	0.07	0.68	0.00	0.05	1.17
	Standard Deviation =	0.020	0.016	0.170	0.004	0.042	1.291
	Coefficient of Variation(CV)=	1.112	0.236	0.250	0.895	0.909	1.101
Error Check, Blank if No Errors Detected				n<4			
Trend ≥ 80% Confidence Level		**DECREASING**	**DECREASING**	n<4	**DECREASING**	**DECREASING**	**DECREASING**
Trend ≥ 90% Confidence Level		No Trend	No Trend	n<4	No Trend	**DECREASING**	No Trend
Stability Test, If No Trend Exists at 80% Confidence Level		NA	NA	n<4 n<4	NA	NA	NA

Data Entry By =	TO	Date =	24-Jan-13	Checked By =	TO

APPENDIX E

SANBORN MAPS

Please note that pages were re-ordered from original report to follow alignments from north to south

Shepherd Durham Corridor
Shepherd Drive and Durham Drive
Houston, TX 77008

Inquiry Number: 5138375.11
December 15, 2017

Certified Sanborn® Map Report

6 Armstrong Road, 4th floor
Shelton, CT 06484
Toll Free: 800.352.0050
www.edrnet.com

Certified Sanborn® Map Report

12/15/17

Site Name:

Shepherd Durham Corridor
Shepherd Drive and Durham D
Houston, TX 77008
EDR Inquiry # 5138375.11

Client Name:

THE GOODMAN CORPORATION
911 West Anderson Lane, Suite 200
Austin, TX 78757
Contact: Stephanie Kirschner

The Sanborn Library has been searched by EDR and maps covering the target property location as provided by THE GOODMAN CORPORATION were identified for the years listed below (selected maps only*). The Sanborn Library is the largest, most complete collection of fire insurance maps. The collection includes maps from Sanborn, Bromley, Perris & Browne, Hopkins, Barlow, and others. Only Environmental Data Resources Inc. (EDR) is authorized to grant rights for commercial reproduction of maps by the Sanborn Library LLC, the copyright holder for the collection. Results can be authenticated by visiting www.edrnet.com/sanborn.

The Sanborn Library is continually enhanced with newly identified map archives. This report accesses all maps in the collection as of the day this report was generated.

Certified Sanborn Results:

Certification # 26EE-4E31-8E4E

PO # MRA102

Project Shepherd Durham Phase I ESA

* Environmental Data Resources, Inc. has been instructed by THE GOODMAN CORPORATION to print ONLY the Sanborn Maps for the years listed below:

1969 (7)
1955 (1)
1925 (4)

Total Maps: 12

Sanborn® Library search results

Certification #: 26EE-4E31-8E4E

The Sanborn Library includes more than 1.2 million fire insurance maps from Sanborn, Bromley, Perris & Browne, Hopkins, Barlow and others which track historical property usage in approximately 12,000 American cities and towns. Collections searched:

- ☑ Library of Congress
- ☑ University Publications of America
- ☑ EDR Private Collection

The Sanborn Library LLC Since 1866™

Limited Permission To Make Copies

THE GOODMAN CORPORATION (the client) is permitted to make up to FIVE photocopies of this Sanborn Map transmittal and each fire insurance map accompanying this report solely for the limited use of its customer. No one other than the client is authorized to make copies. Upon request made directly to an EDR Account Executive, the client may be permitted to make a limited number of additional photocopies. This permission is conditioned upon compliance by the client, its customer and their agents with EDR's copyright policy; a copy of which is available upon request.

Disclaimer - Copyright and Trademark Notice

This Report contains certain information obtained from a variety of public and other sources reasonably available to Environmental Data Resources, Inc. It cannot be concluded from this Report that coverage information for the target and surrounding properties does not exist from other sources. NO WARRANTY EXPRESSED OR IMPLIED, IS MADE WHATSOEVER IN CONNECTION WITH THIS REPORT. ENVIRONMENTAL DATA RESOURCES, INC. SPECIFICALLY DISCLAIMS THE MAKING OF ANY SUCH WARRANTIES, INCLUDING WITHOUT LIMITATION, MERCHANTABILITY OR FITNESS FOR A PARTICULAR USE OR PURPOSE. ALL RISK IS ASSUMED BY THE USER. IN NO EVENT SHALL ENVIRONMENTAL DATA RESOURCES, INC. BE LIABLE TO ANYONE, WHETHER ARISING OUT OF ERRORS OR OMISSIONS, NEGLIGENCE, ACCIDENT OR ANY OTHER CAUSE, FOR ANY LOSS OF DAMAGE, INCLUDING, WITHOUT LIMITATION, SPECIAL, INCIDENTAL, CONSEQUENTIAL, OR EXEMPLARY DAMAGES. ANY LIABILITY ON THE PART OF ENVIRONMENTAL DATA RESOURCES, INC. IS STRICTLY LIMITED TO A REFUND OF THE AMOUNT PAID FOR THIS REPORT. Purchaser accepts this Report "AS IS". Any analyses, estimates, ratings, environmental risk levels or risk codes provided in this Report are provided for illustrative purposes only, and are not intended to provide, nor should they be interpreted as providing any facts regarding, or prediction or forecast of, any environmental risk for any property. Only a Phase I Environmental Site Assessment performed by an environmental professional can provide information regarding the environmental risk for any property. Additionally, the information provided in this Report is not to be construed as legal advice.

Copyright 2017 by Environmental Data Resources, Inc. All rights reserved. Reproduction in any media or format, in whole or in part, of any report or map of Environmental Data Resources, Inc., or its affiliates, is prohibited without prior written permission.

EDR and its logos (including Sanborn and Sanborn Map) are trademarks of Environmental Data Resources, Inc. or its affiliates. All other trademarks used herein are the property of their respective owners.

1969

North Shepherd Drive

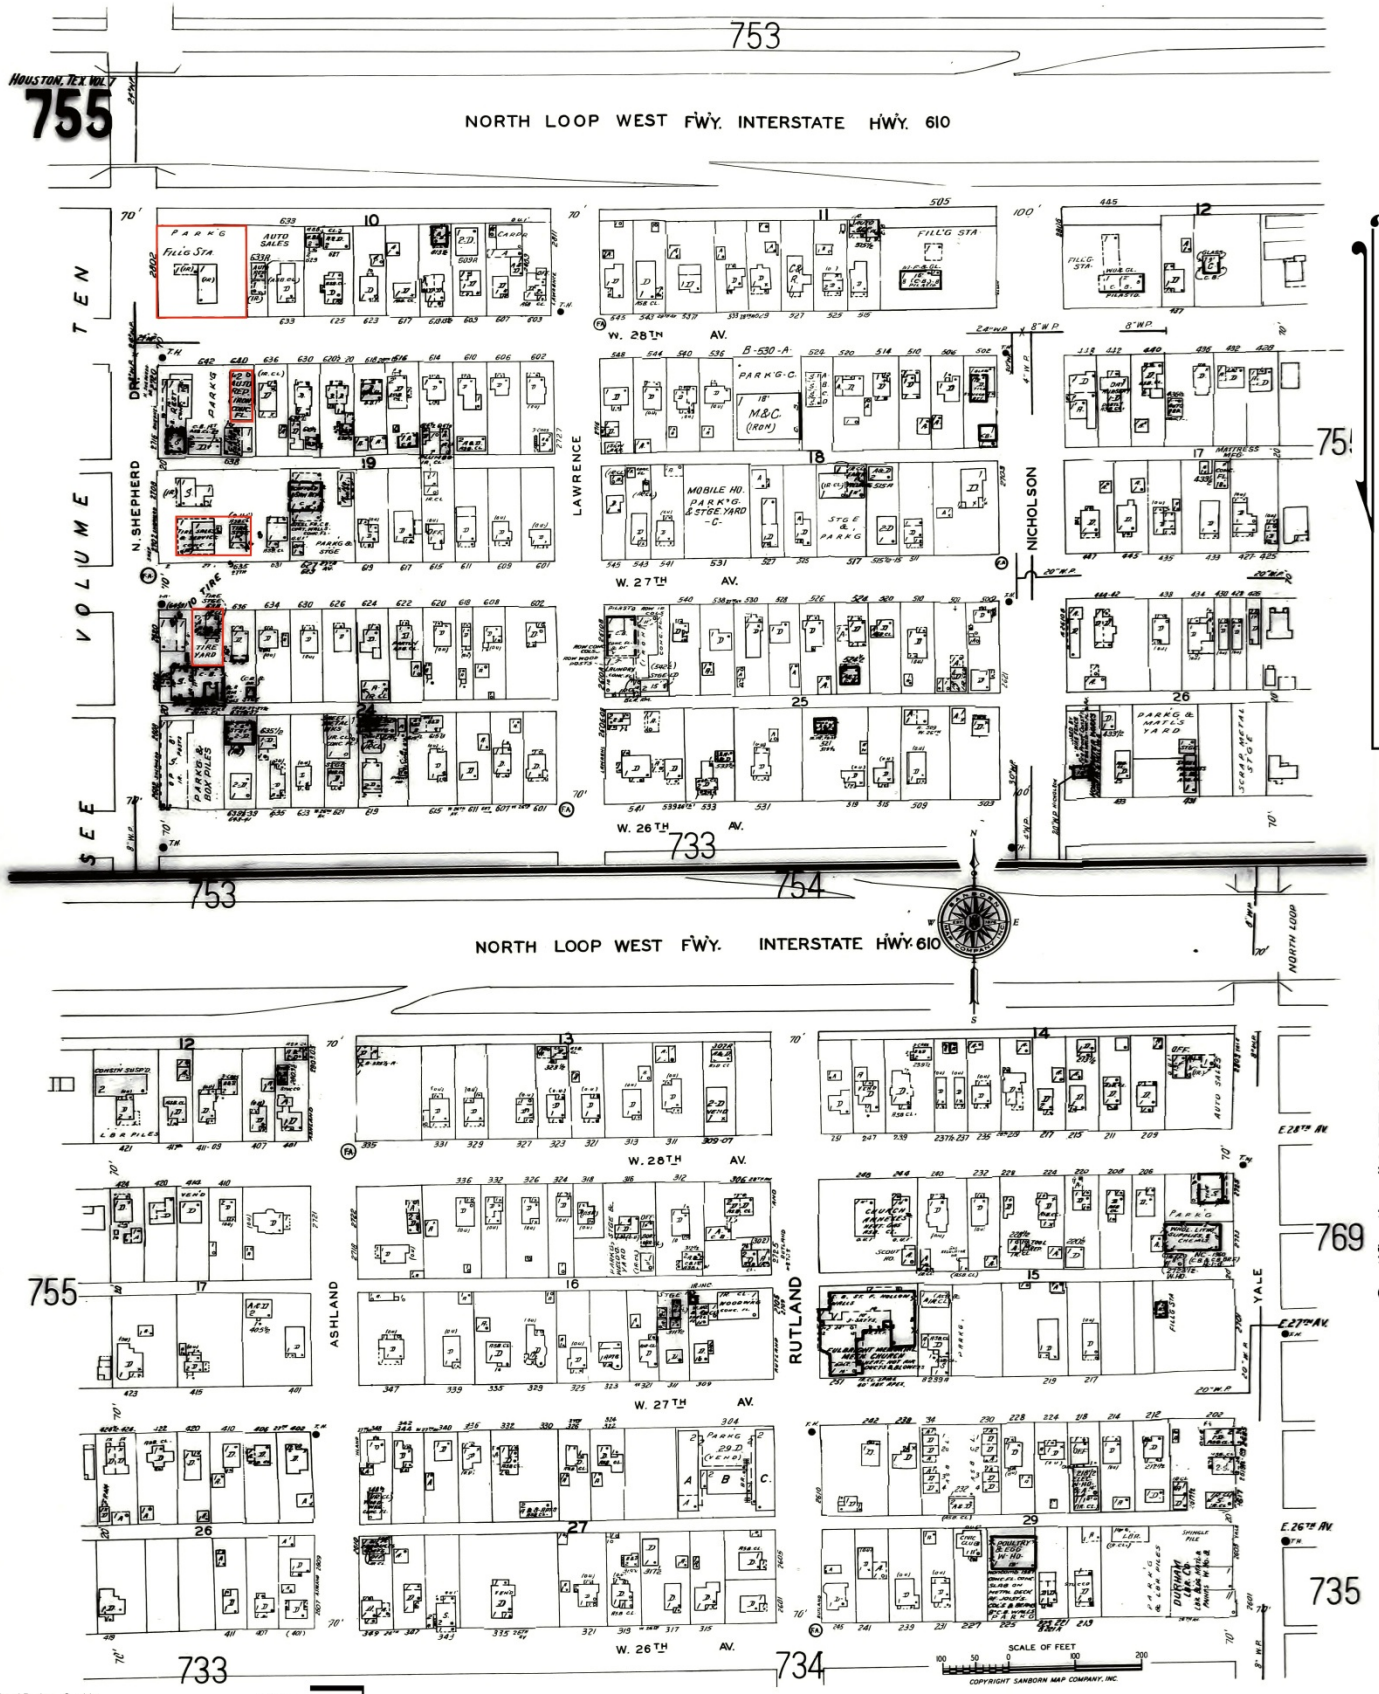

The certified Sanborn Library search results in this report can be authenticated by visiting www.edrnet.com/sanborn and entering the certification number. Only Environmental Data Resources Inc. (EDR) is authorized to grant rights for commercial reproduction of maps by The Sanborn Library LLC, the copyright holder for the collection.

Certification #26EE-4E31-8E4E

Site Name: Shepherd Durham Corridor
Address: Shepherd Drive and Durham Drive
City, ST, ZIP: Houston, TX 77008
Client: THE GOODMAN CORPORATION
EDR Inquiry: 5138375.11
Order Date: 12/15/2017
Certification #: 26EE-4E31-8E4E
Copyright 1969

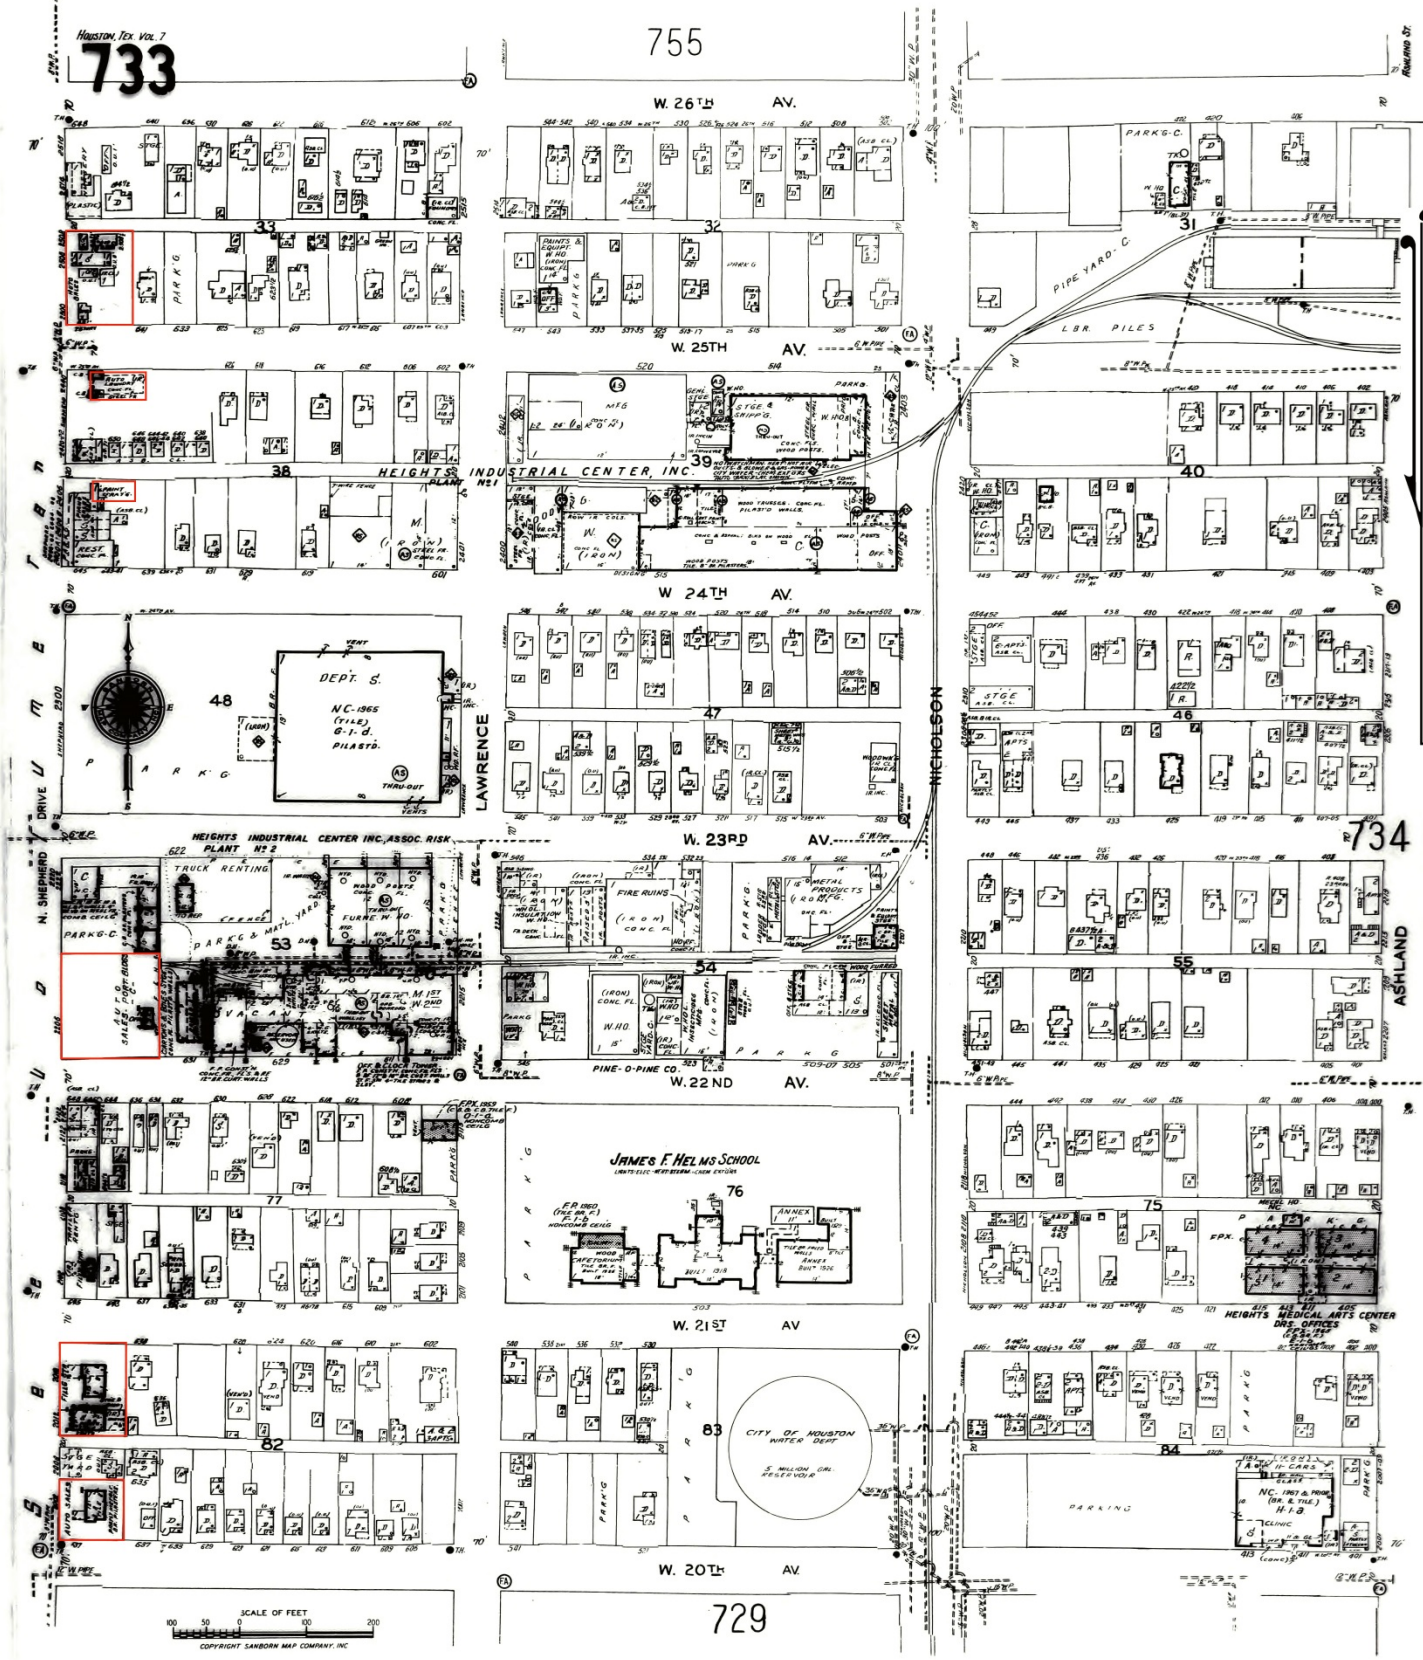

The certified Sanborn Library search results in this report can be authenticated by visiting www.edrnet.com/sanborn and entering the certification number. Only Environmental Data Resources Inc. (EDR) is authorized to grant rights for commercial reproduction of maps by The Sanborn Library LLC, the copyright holder for the collection.

Certification #26EE-4E31-8E4E

Site Name:	Shepherd Durham Corridor
Address:	Shepherd Drive and Durham Drive
City, ST, ZIP:	Houston, TX 77008
Client:	THE GOODMAN CORPORATION
EDR Inquiry:	5138375.11
Order Date:	12/15/2017
Certification #:	26EE-4E31-8E4E
Copyright	1969

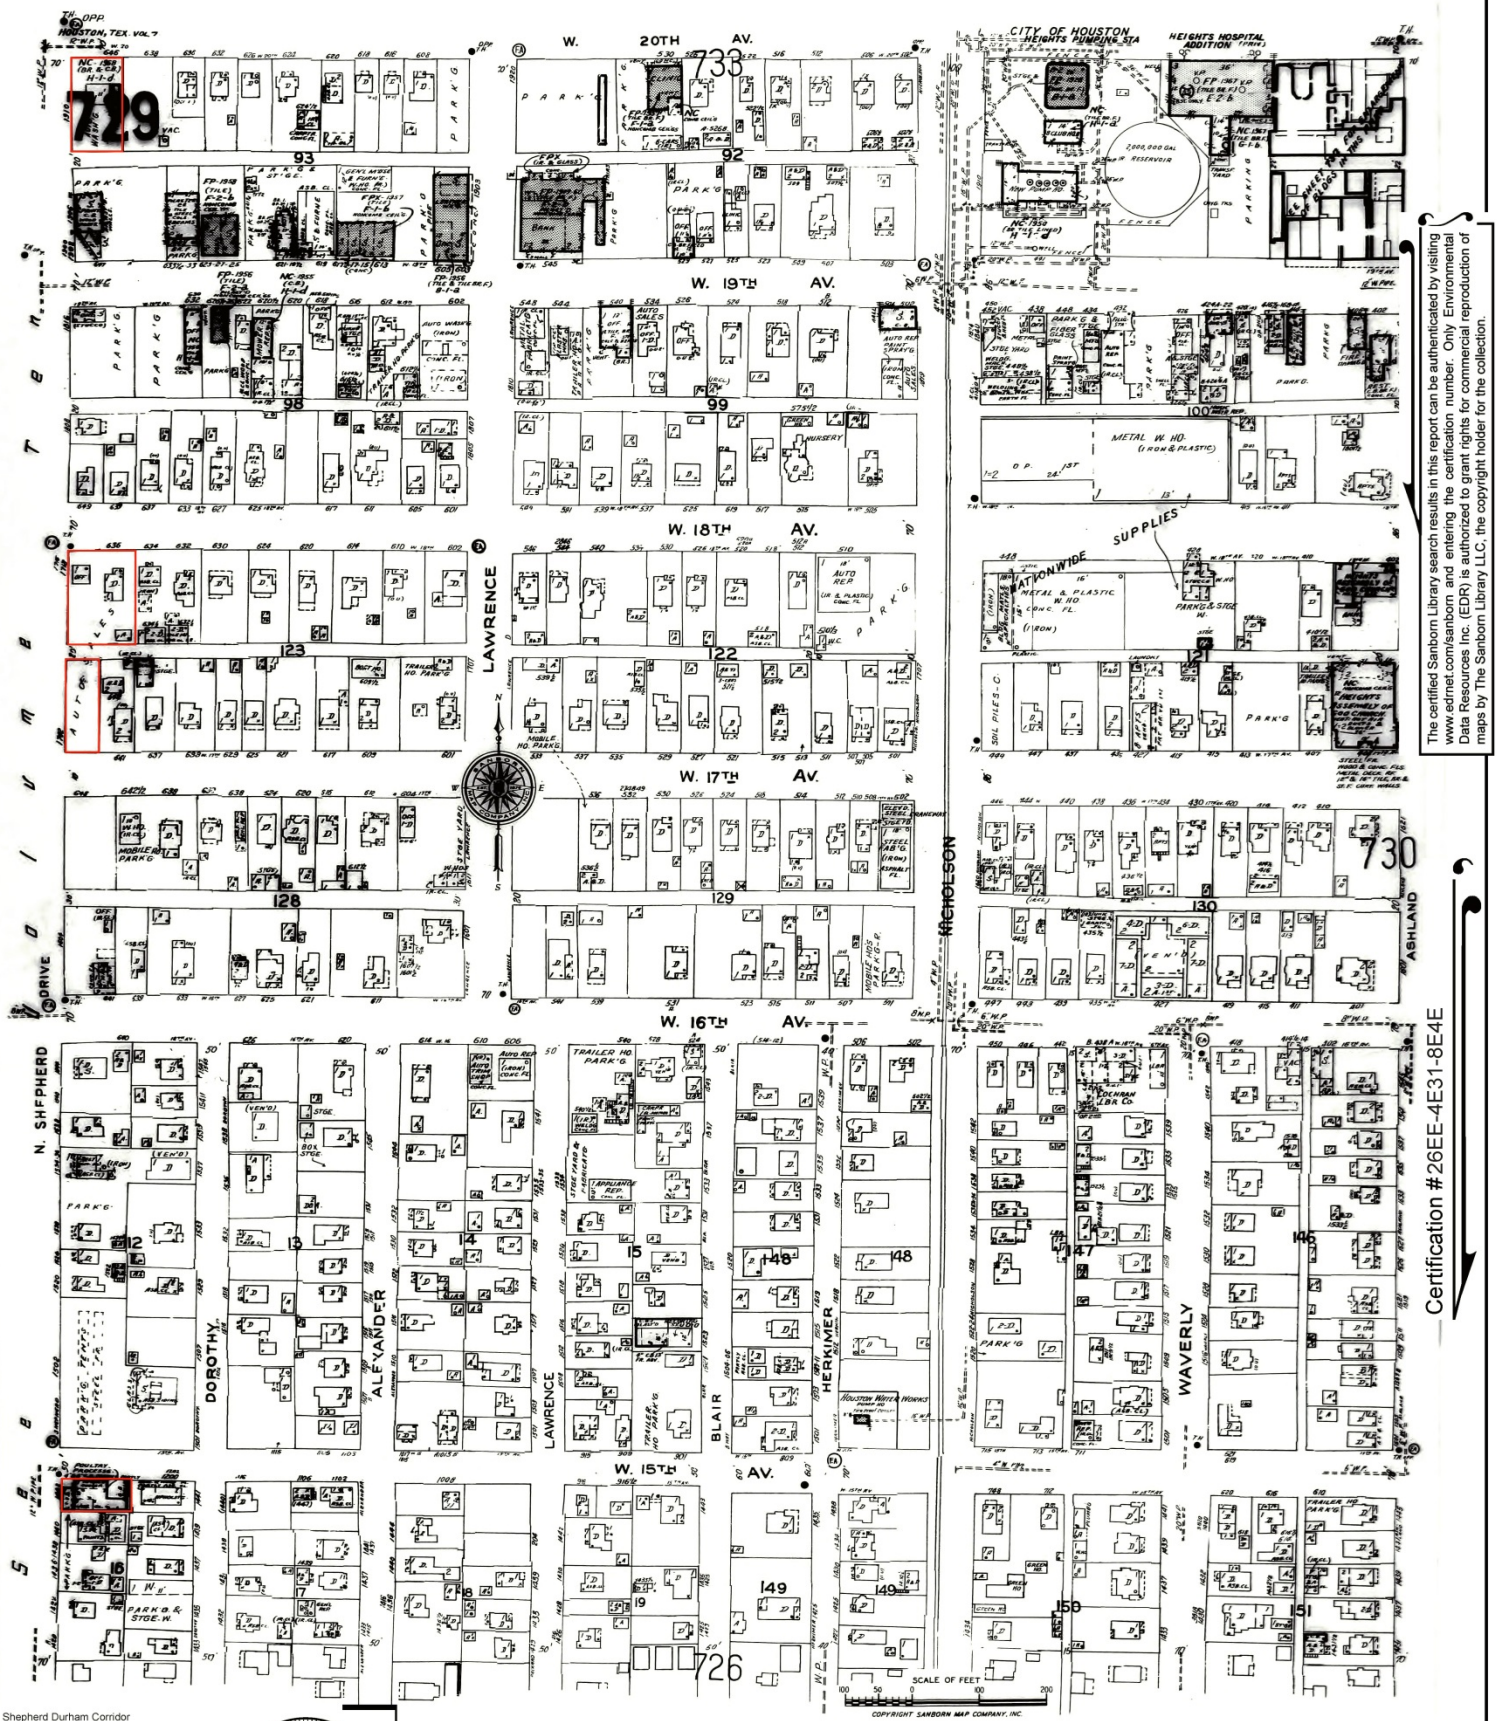

The certified Sanborn Library search results in this report can be authenticated by visiting www.edrnet.com/sanborn and entering the certification number. Only Environmental Data Resources Inc. (EDR) is authorized to grant rights for commercial reproduction of maps by The Sanborn Library LLC, the copyright holder for the collection.

Certification #26EE-4E31-8E4E

Site Name: Shepherd Durham Corridor
Address: Shepherd Drive and Durham Drive
City, ST, ZIP: Houston, TX 77008
Client: THE GOODMAN CORPORATION
EDR Inquiry: 5138375.11
Order Date: 12/15/2017
Certification #: 26EE-4E31-8E4E
Copyright 1969

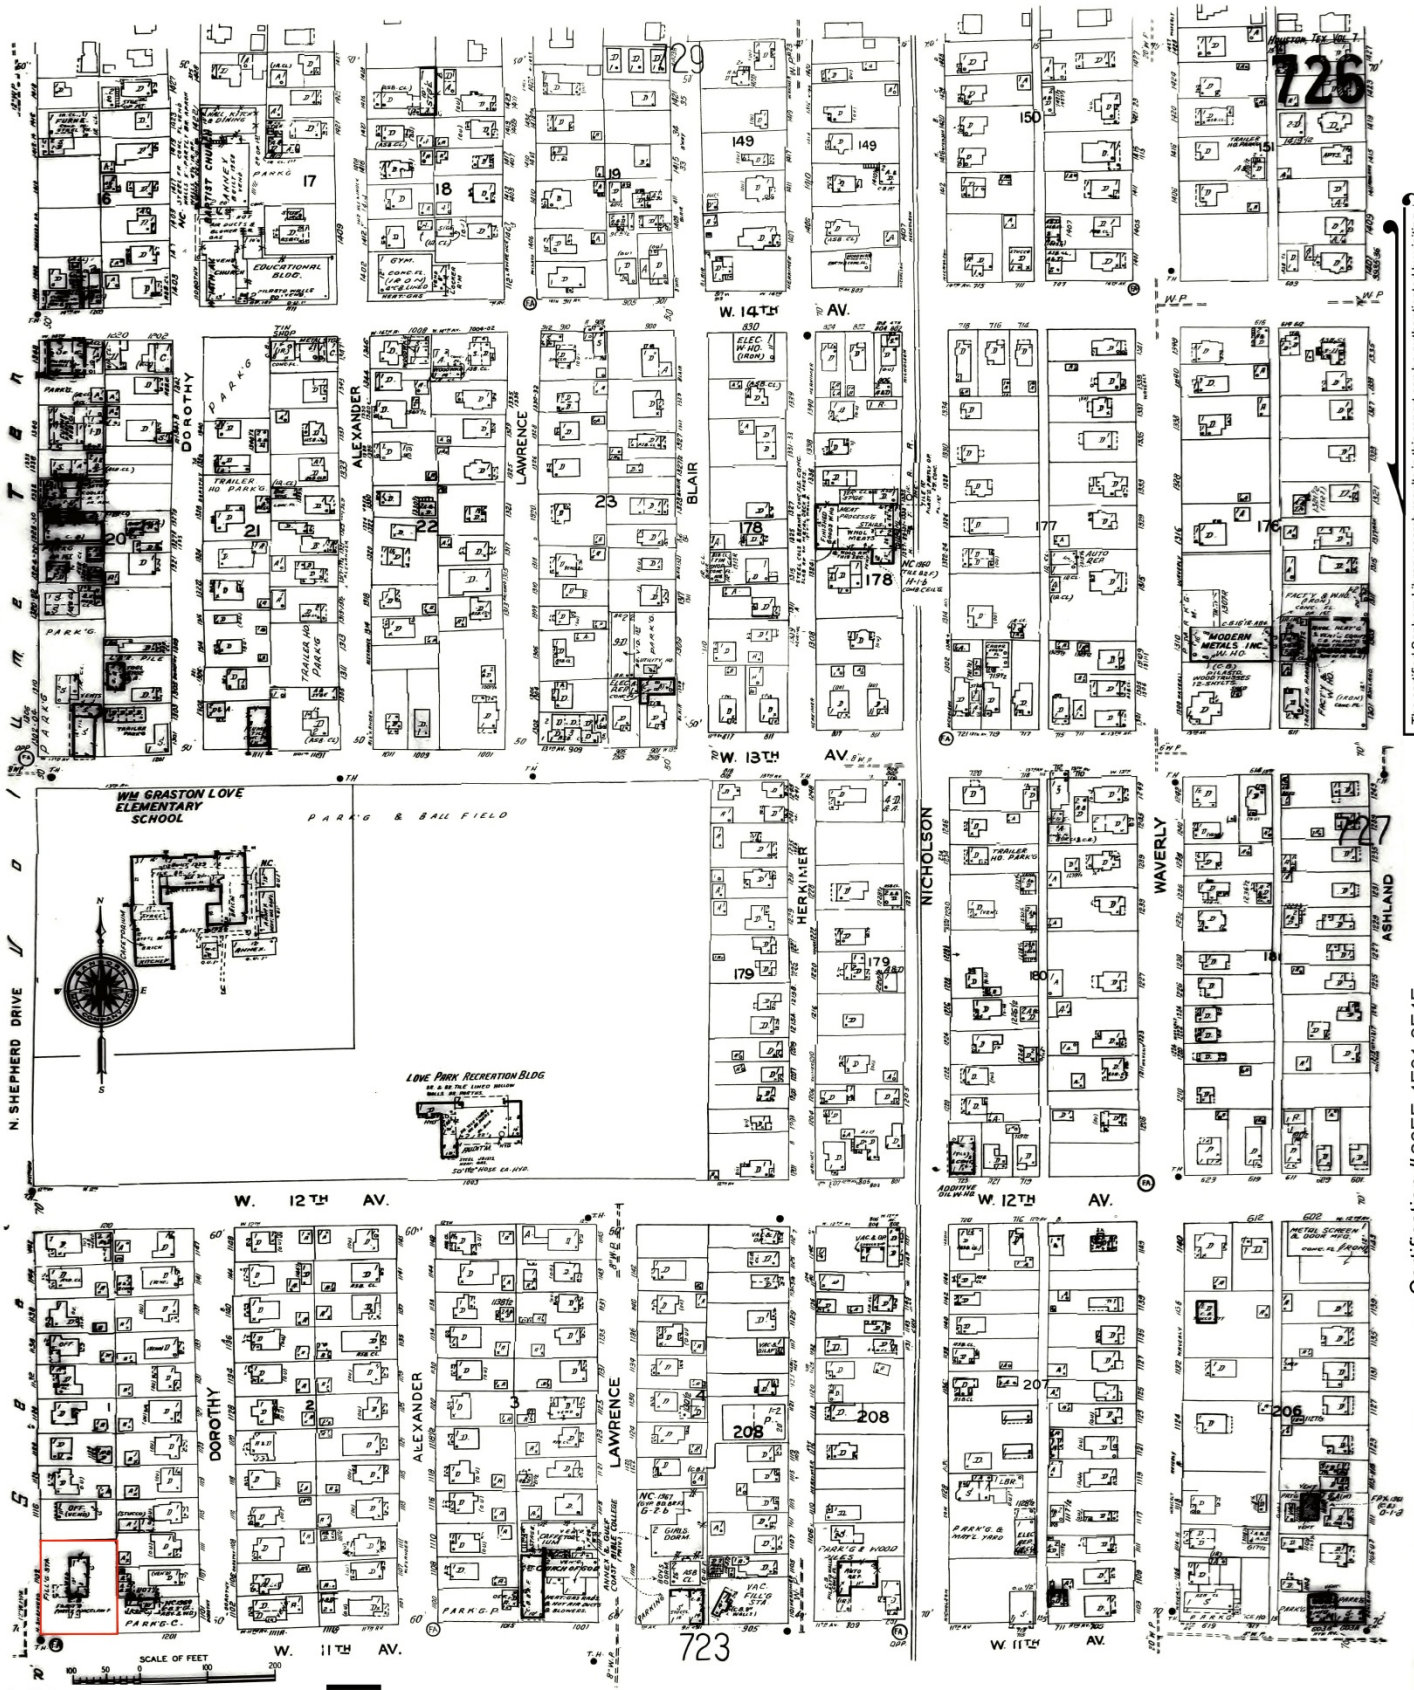

Certification #26EE-4E31-8E4E

The certified Sanborn Library search results in this report can be authenticated by visiting www.edrnet.com/sanborn and entering the certification number. Only Environmental Data Resources Inc. (EDR) is authorized to grant rights for commercial reproduction of maps by The Sanborn Library LLC, the copyright holder for the collection.

Site Name:	Shepherd Durham Corridor
Address:	Shepherd Drive and Durham Drive
City, ST, ZIP:	Houston, TX 77008
Client:	THE GOODMAN CORPORATION
EDR Inquiry:	5138375.11
Order Date:	12/15/2017
Certification #:	26EE-4E31-8E4E
Copyright	1969

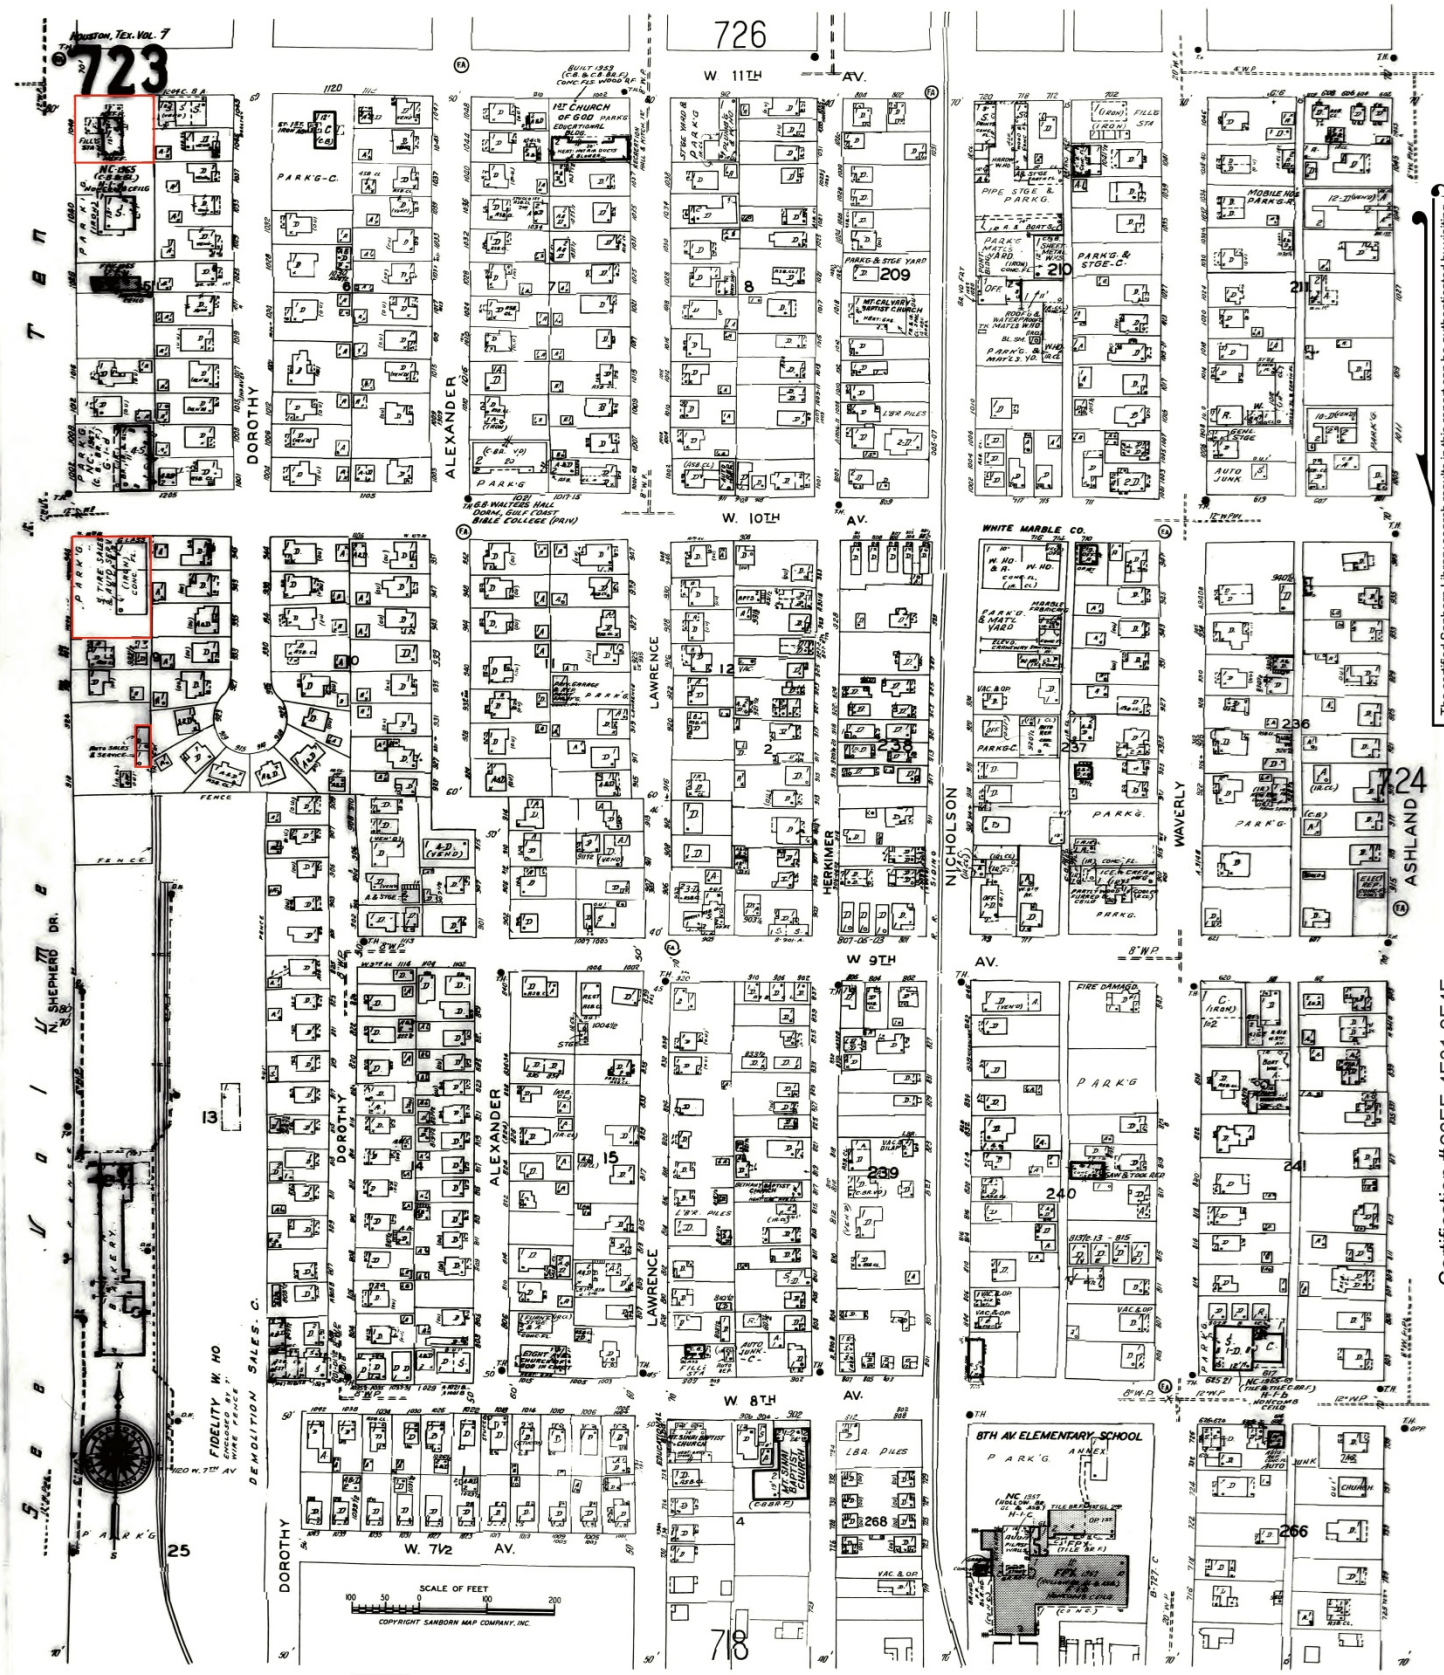

The certified Sanborn Library search results in this report can be authenticated by visiting www.edrnet.com/sanborn and entering the certification number. Only Environmental Data Resources Inc. (EDR) is authorized to grant rights for commercial reproduction of maps by The Sanborn Library LLC, the copyright holder for the collection.

Certification # 26EE-4E31-8E4E

Site Name:	Shepherd Durham Corridor
Address:	Shepherd Drive and Durham Drive
City, ST, ZIP:	Houston, TX 77008
Client:	THE GOODMAN CORPORATION
EDR Inquiry:	5138375.11
Order Date:	12/15/2017
Certification #:	26EE-4E31-8E4E
Copyright	1969

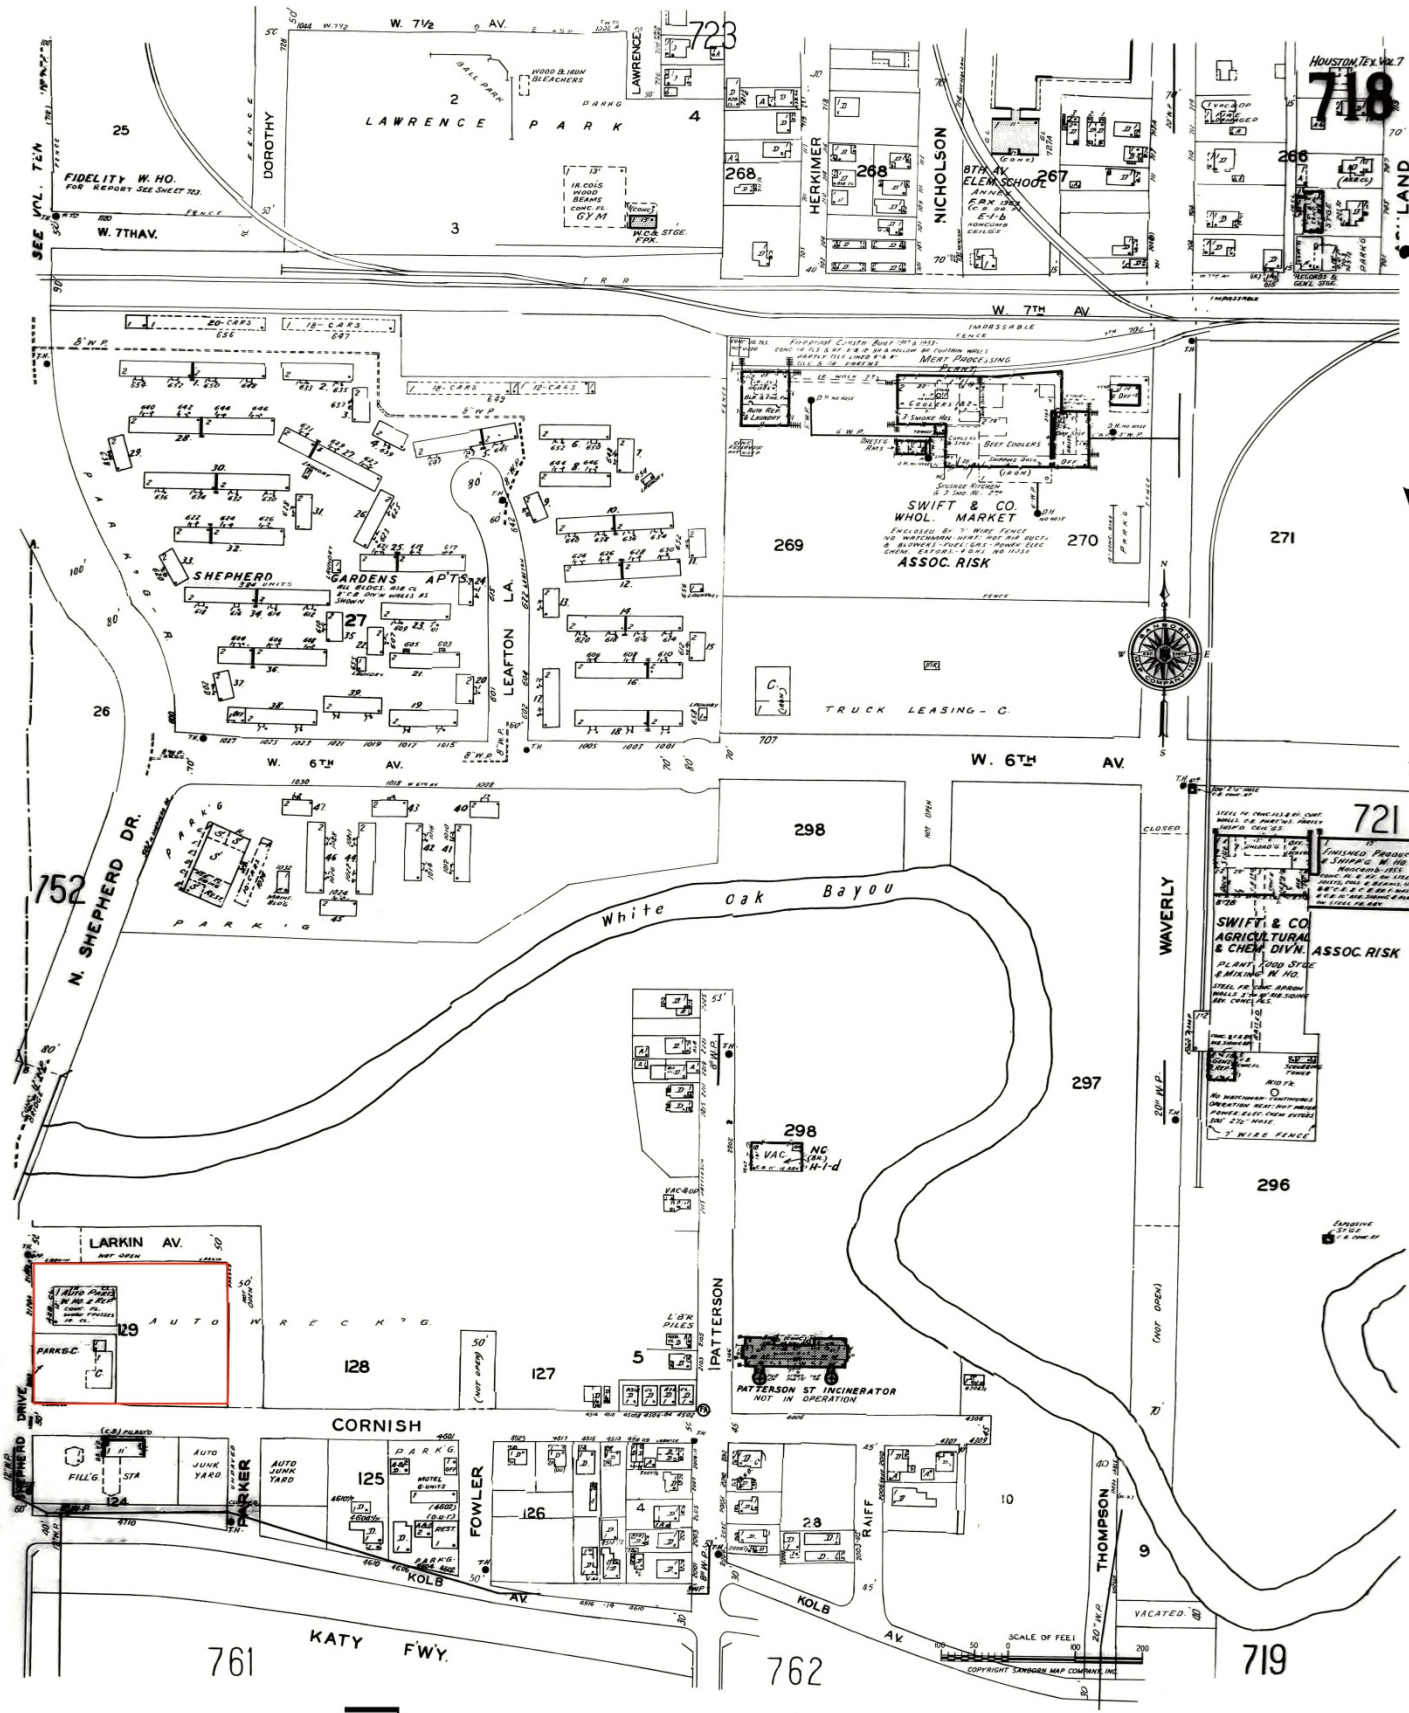

The certified Sanborn Library search results in this report can be authenticated by visiting www.edrnet.com/sanborn and entering the certification number. Only Environmental Data Resources Inc. (EDR) is authorized to grant rights for commercial reproduction of maps by The Sanborn Library LLC, the copyright holder for the collection.

Certification #26EE-4E31-8E4E

Site Name:	Shepherd Durham Corridor
Address:	Shepherd Drive and Durham Drive
City, ST, ZIP:	Houston, TX 77008
Client:	THE GOODMAN CORPORATION
EDR Inquiry:	5138375.11
Order Date:	12/15/2017
Certification #:	26EE-4E31-8E4E
Copyright	1969

THE SANBORN LIBRARY LLC
Sanborn
SEAL OF AUTHORITY

1969
North Durham Drive

The certified Sanborn Library search results in this report can be authenticated by visiting www.edrnet.com/sanborn and entering the certification number. Only Environmental Data Resources Inc. (EDR) is authorized to grant rights for commercial reproduction of maps by The Sanborn Library LLC, the copyright holder for the collection.

Certification #26EE-4E31-8E4E

Site Name:	Shepherd Durham Corridor
Address:	Shepherd Drive and Durham Drive
City, ST, ZIP:	Houston, TX 77008
Client:	THE GOODMAN CORPORATION
EDR Inquiry:	5138375.11
Order Date:	12/15/2017
Certification #:	26EE-4E31-8E4E
Copyright	1969

1955
North Shepherd Drive

MERCHANTS PARK SHOPPING CENTER

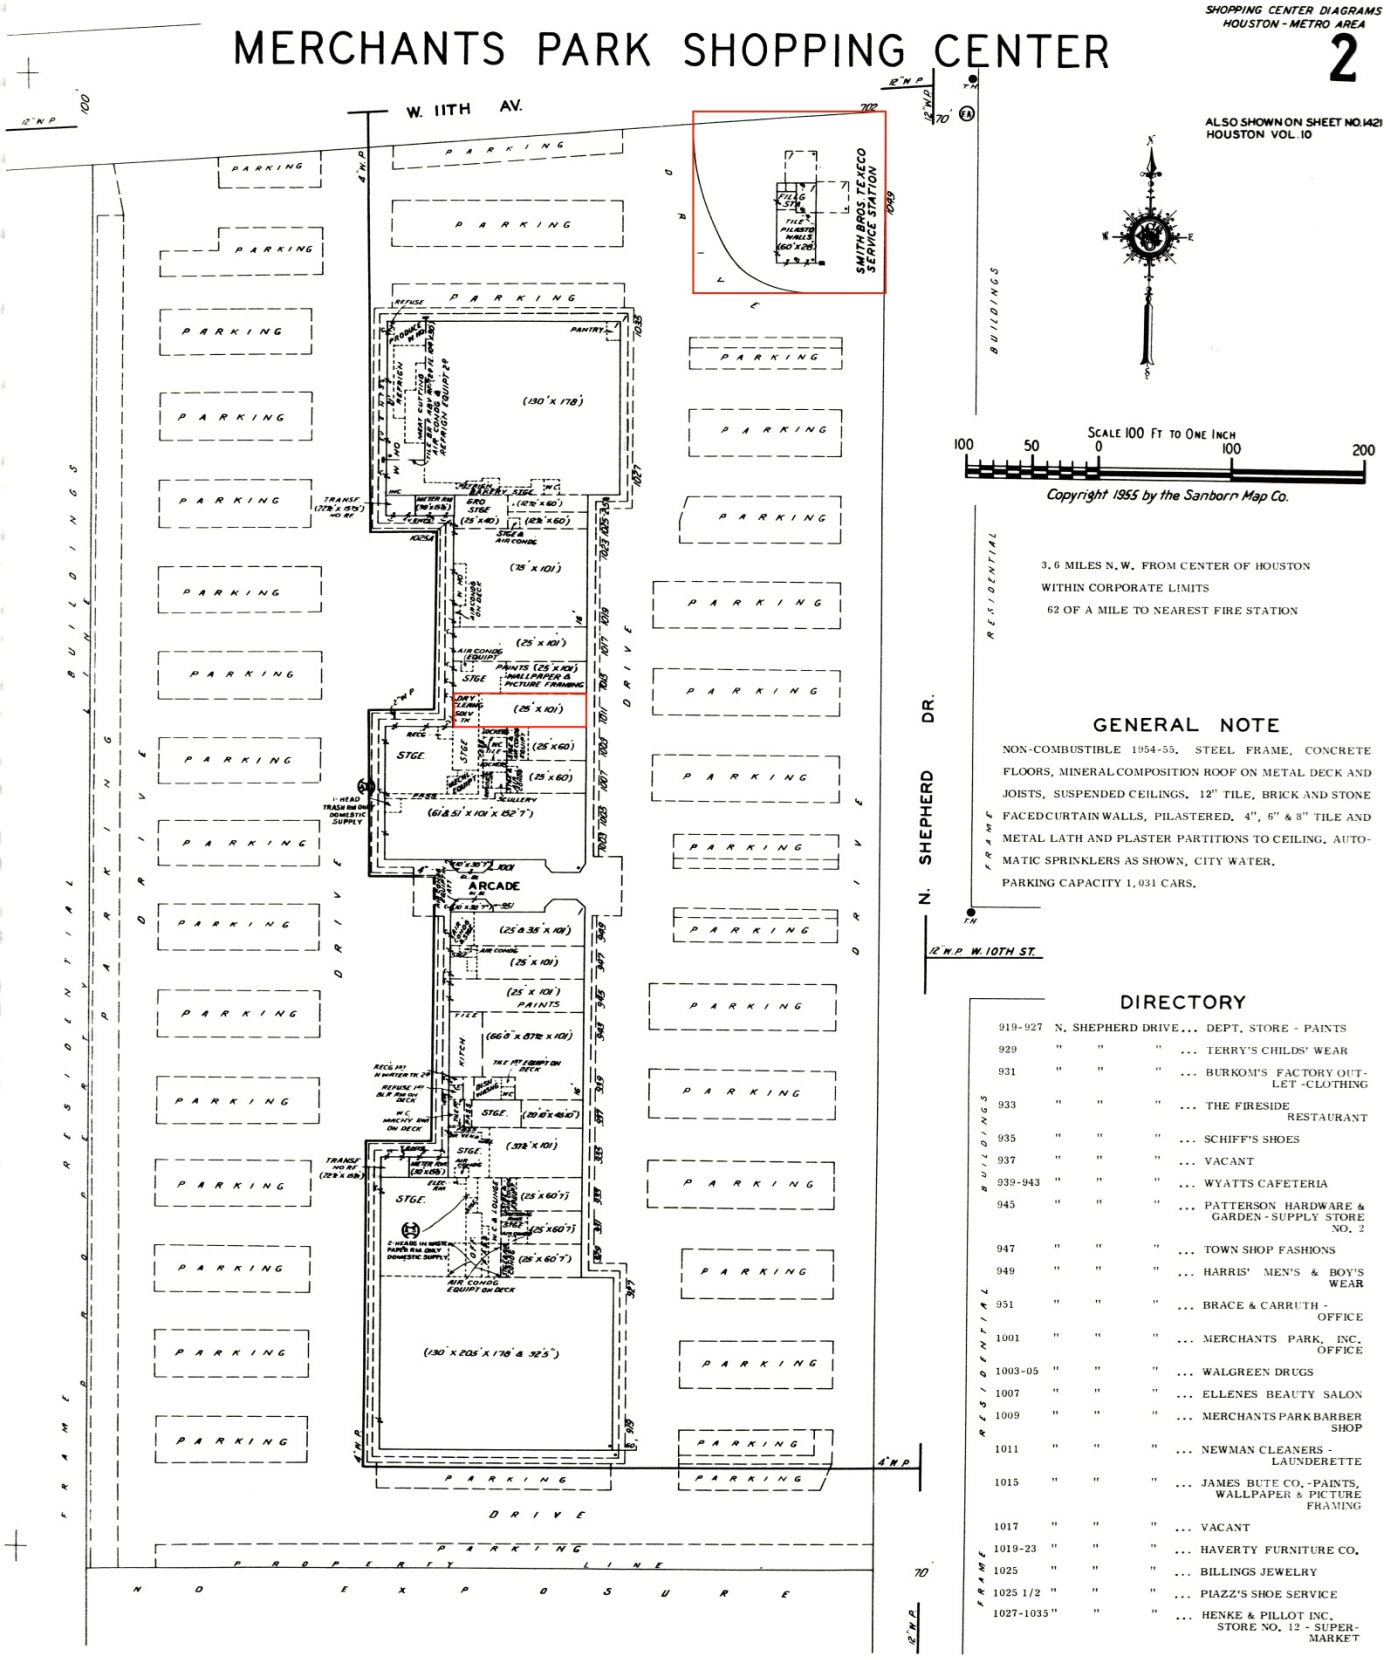

GENERAL NOTE

NON-COMBUSTIBLE 1954-55. STEEL FRAME, CONCRETE FLOORS, MINERAL COMPOSITION ROOF ON METAL DECK AND JOISTS, SUSPENDED CEILINGS. 12" TILE, BRICK AND STONE FACED CURTAIN WALLS, PILASTERED. 4", 6" & 8" TILE AND METAL LATH AND PLASTER PARTITIONS TO CEILING. AUTOMATIC SPRINKLERS AS SHOWN, CITY WATER.
PARKING CAPACITY 1,031 CARS.

DIRECTORY

919-927	N. SHEPHERD DRIVE	...	DEPT. STORE - PAINTS
929	"	"	"	... TERRY'S CHILDS' WEAR
931	"	"	"	... BURKOM'S FACTORY OUTLET -CLOTHING
933	"	"	"	... THE FIRESIDE RESTAURANT
935	"	"	"	... SCHIFF'S SHOES
937	"	"	"	... VACANT
939-943	"	"	"	... WYATTS CAFETERIA
945	"	"	"	... PATTERSON HARDWARE & GARDEN - SUPPLY STORE NO. 2
947	"	"	"	... TOWN SHOP FASHIONS
949	"	"	"	... HARRIS' MEN'S & BOY'S WEAR
951	"	"	"	... BRACE & CARRUTH - OFFICE
1001	"	"	"	... MERCHANTS PARK, INC. OFFICE
1003-05	"	"	"	... WALGREEN DRUGS
1007	"	"	"	... ELLENES BEAUTY SALON
1009	"	"	"	... MERCHANTS PARK BARBER SHOP
1011	"	"	"	... NEWMAN CLEANERS - LAUNDERETTE
1015	"	"	"	... JAMES BUTE CO. - PAINTS, WALLPAPER & PICTURE FRAMING
1017	"	"	"	... VACANT
1019-23	"	"	"	... HAVERTY FURNITURE CO.
1025	"	"	"	... BILLINGS JEWELRY
1025 1/2	"	"	"	... PIAZZ'S SHOE SERVICE
1027-1035	"	"	"	... HENKE & PILLOT INC., STORE NO. 12 - SUPERMARKET

The certified Sanborn Library search results in this report can be authenticated by visiting www.ednet.com/sanborn and entering the certification number. Only Environmental Data Resources Inc. (EDR) is authorized to grant rights for commercial reproduction of maps by The Sanborn Library LLC, the copyright holder for the collection.

Certification #26EE-4E31-8E4E

40

Site Name: Shepherd Durham Corridor
Address: Shepherd Drive and Durham Drive
City, ST, ZIP: Houston, TX 77008
Client: THE GOODMAN CORPORATION
EDR Inquiry: 5138375.11
Order Date: 12/15/2017
Certification #: 26EE-4E31-8E4E
Copyright 1955

1925
Lowell (now Shepherd)

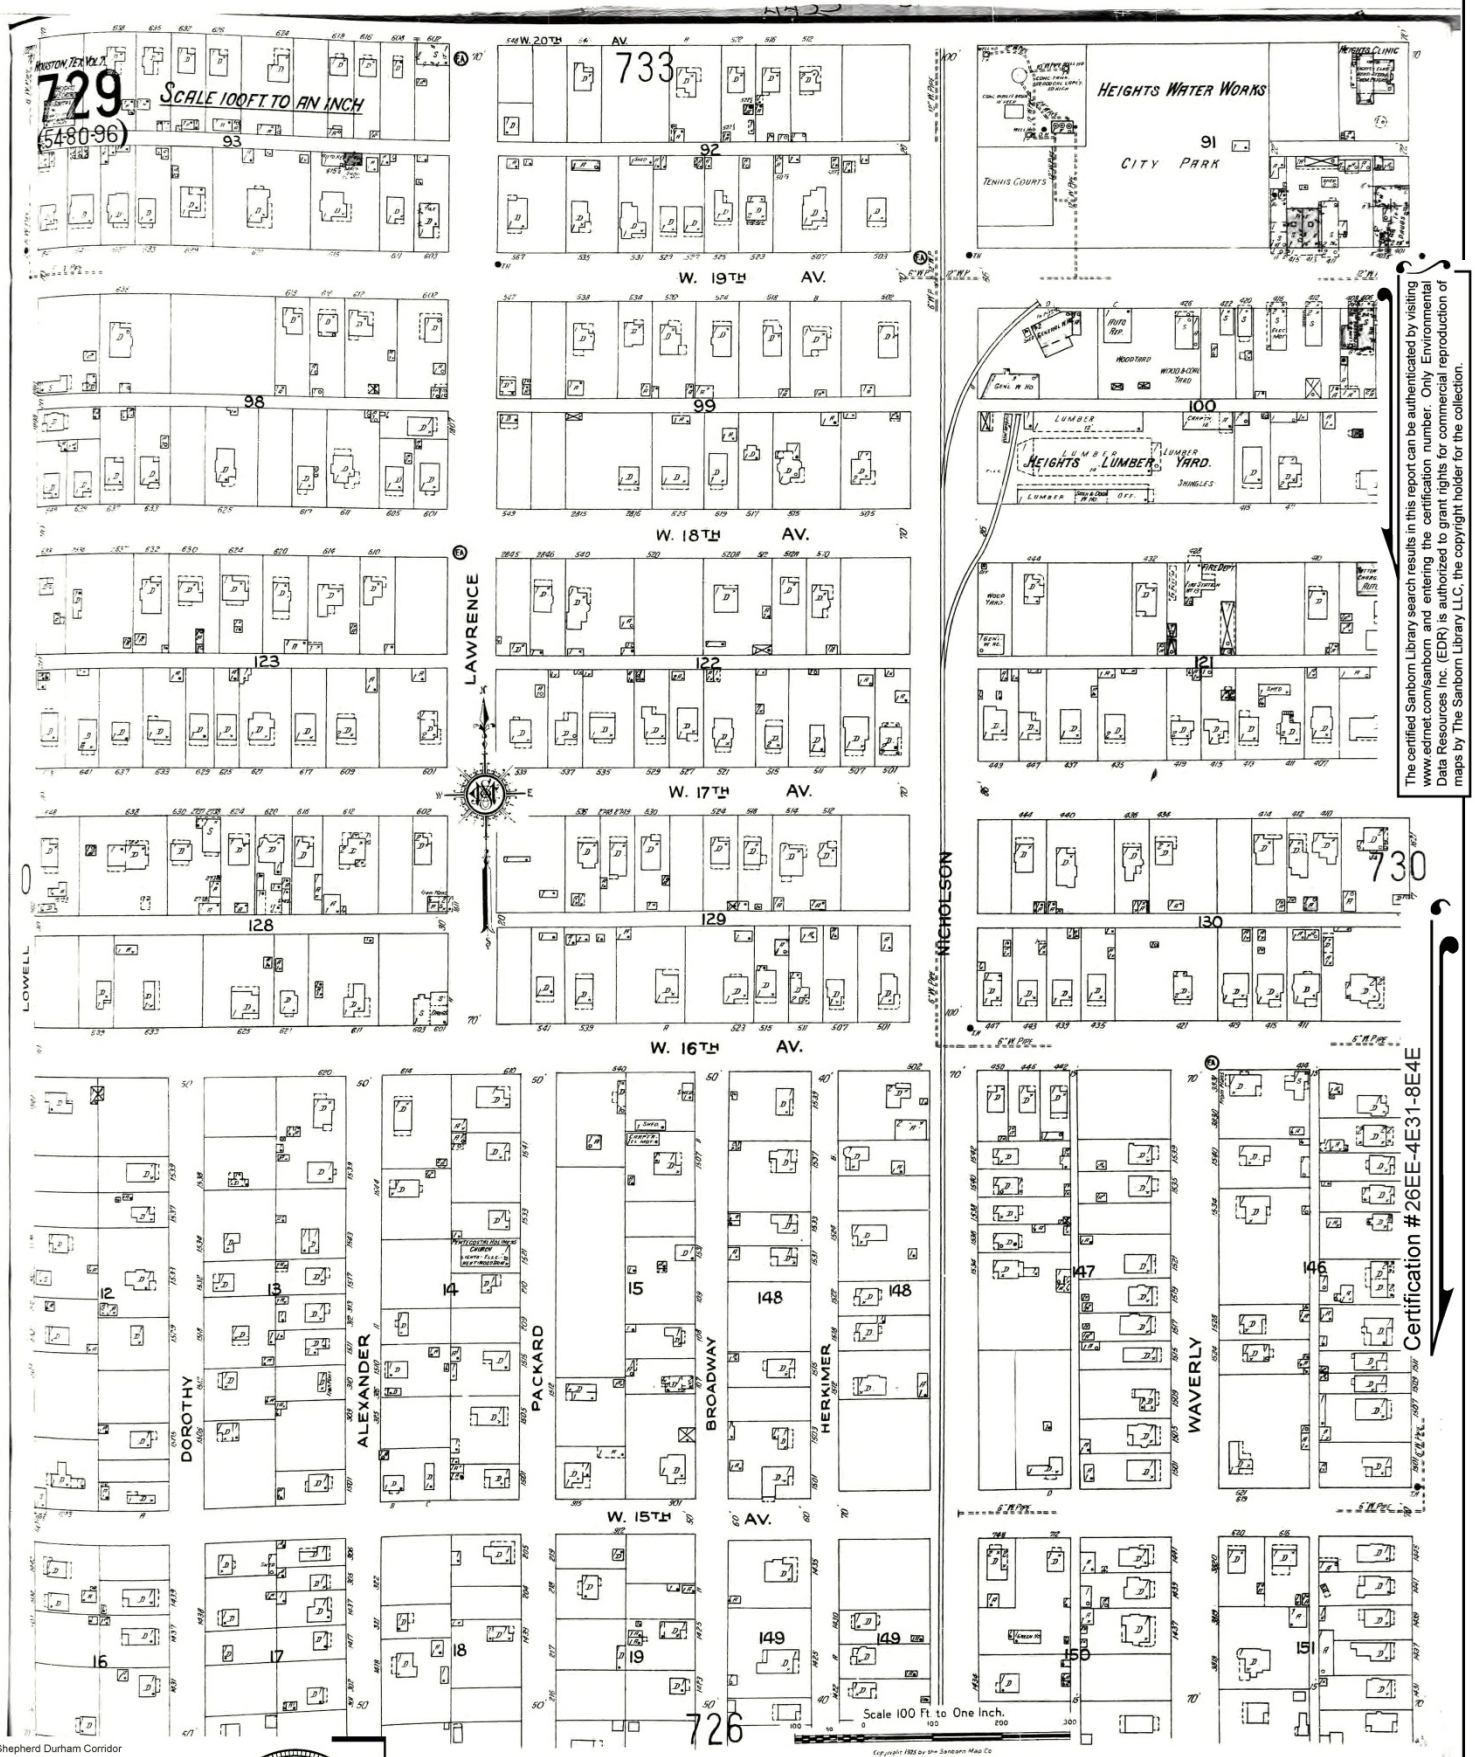

The certified Sanborn Library search results in this report can be authenticated by visiting www.edrnet.com/sanborn and entering the certification number. Only Environmental Data Resources Inc. (EDR) is authorized to grant rights for commercial reproduction of maps by The Sanborn Library LLC, the copyright holder for the collection.

Certification #26EE-4E31-8E4E

Site Name:	Shepherd Durham Corridor
Address:	Shepherd Drive and Durham Drive
City, ST, ZIP:	Houston, TX 77008
Client:	THE GOODMAN CORPORATION
EDR Inquiry:	5138375.11
Order Date:	12/15/2017
Certification #:	26EE-4E31-8E4E
Copyright	1925

Copyright 1925 by the Sanborn Map Co.

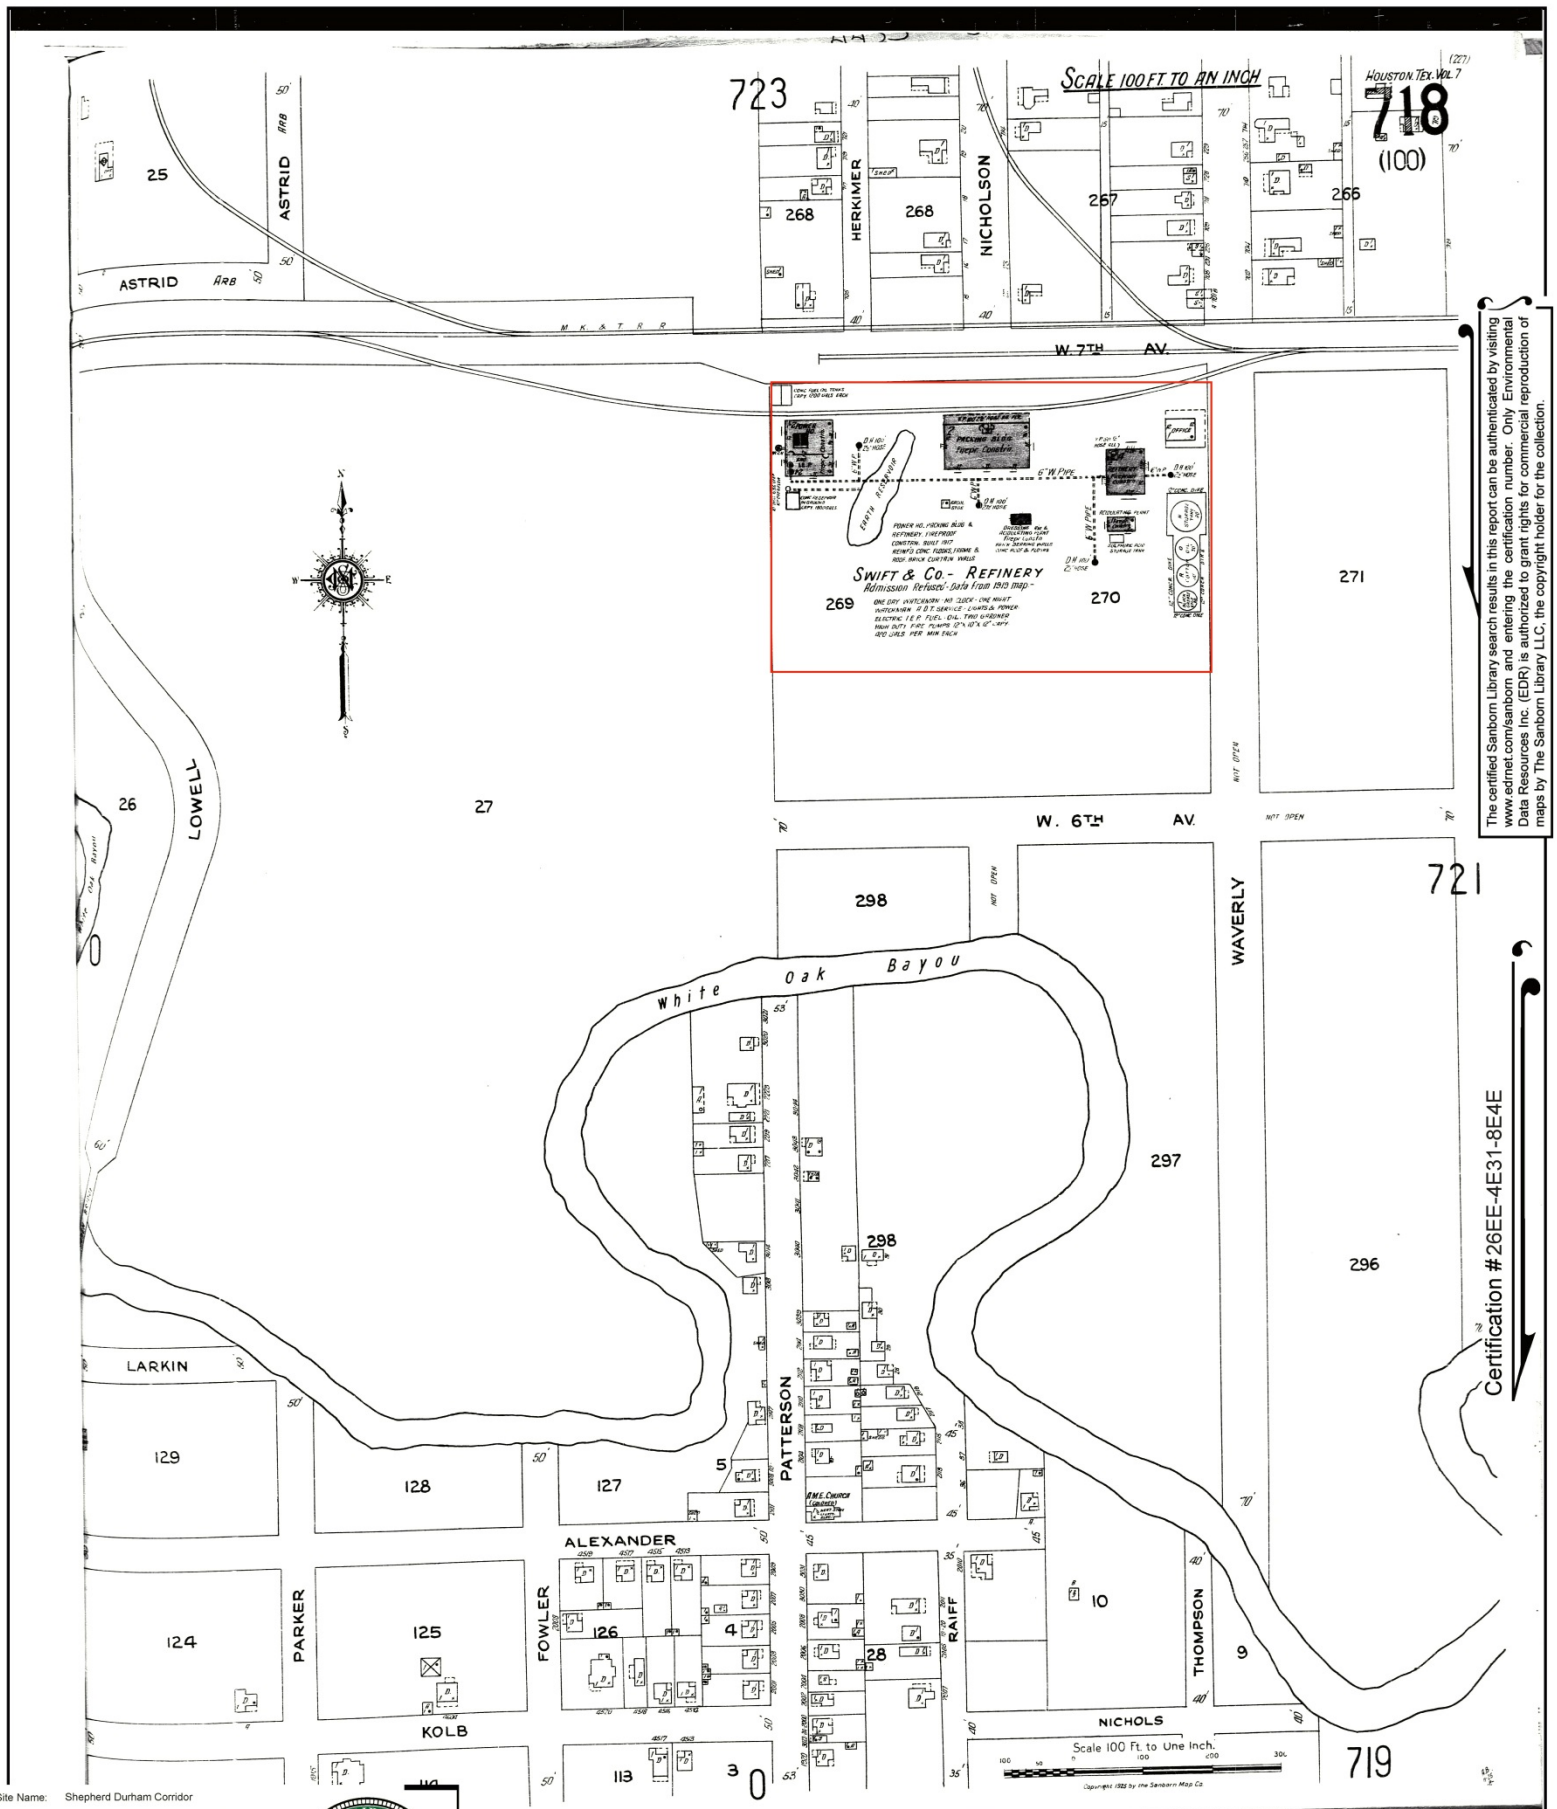

The certified Sanborn Library search results in this report can be authenticated by visiting www.edrnet.com/sanborn and entering the certification number. Only Environmental Data Resources Inc. (EDR) is authorized to grant rights for commercial reproduction of maps by The Sanborn Library LLC, the copyright holder for the collection.

Certification # 26EE-4E31-8E4E

Site Name: Shepherd Durham Corridor
Address: Shepherd Drive and Durham Drive
City, ST, ZIP: Houston, TX 77008
Client: THE GOODMAN CORPORATION
EDR Inquiry: 5138375.11
Order Date: 12/15/2017
Certification #: 26EE-4E31-8E4E
Copyright: 1925

APPENDIX F

HISTORIC AERIAL PHOTOGRAPHS

Shepherd Durham Corridor

Shepherd Drive and Durham Drive

Houston, TX 77008

Inquiry Number: 5138375.9

December 18, 2017

The EDR Aerial Photo Decade Package

6 Armstrong Road, 4th floor
Shelton, CT 06484
Toll Free: 800.352.0050
www.edrnet.com

EDR Aerial Photo Decade Package

12/18/17

Site Name:

Shepherd Durham Corridor
Shepherd Drive and Durham D
Houston, TX 77008
EDR Inquiry # 5138375.9

Client Name:

THE GOODMAN CORPORATION
911 West Anderson Lane, Suite 200
Austin, TX 78757
Contact: Stephanie Kirschner

Environmental Data Resources, Inc. (EDR) Aerial Photo Decade Package is a screening tool designed to assist environmental professionals in evaluating potential liability on a target property resulting from past activities. EDR's professional researchers provide digitally reproduced historical aerial photographs, and when available, provide one photo per decade.

Search Results:

Year	*Scale*	*Details*	*Source*
2014	1"=750'	Flight Date: January 01, 2014	USDA-CIR
2012	1"=750'	Flight Date: January 01, 2012	USDA-CIR
2010	1"=750'	Flight Date: January 01, 2010	USDA-CIR
2005	1"=750'	Flight Date: January 01, 2005	USDA-CIR
1996	1"=750'	Flight Date: January 01, 1996	USGS-CIR
1989	1"=750'	Flight Date: January 01, 1989	TXDOT
1978	1"=750'	Flight Date: January 01, 1978	TXDOT
1973	1"=750'	Flight Date: January 01, 1973	ASCS
1966	1"=750'	Flight Date: January 01, 1966	USGS
1953	1"=750'	Flight Date: January 01, 1953	USGS
1944	1"=750'	Flight Date: January 01, 1944	ASCS
1938	1"=750'	Flight Date: January 01, 1938	ASCS

When delivered electronically by EDR, the aerial photo images included with this report are for ONE TIME USE ONLY. Further reproduction of these aerial photo images is prohibited without permission from EDR. For more information contact your EDR Account Executive.

Disclaimer - Copyright and Trademark Notice

This Report contains certain information obtained from a variety of public and other sources reasonably available to Environmental Data Resources, Inc. It cannot be concluded from this Report that coverage information for the target and surrounding properties does not exist from other sources. NO WARRANTY EXPRESSED OR IMPLIED, IS MADE WHATSOEVER IN CONNECTION WITH THIS REPORT. ENVIRONMENTAL DATA RESOURCES, INC. SPECIFICALLY DISCLAIMS THE MAKING OF ANY SUCH WARRANTIES, INCLUDING WITHOUT LIMITATION, MERCHANTABILITY OR FITNESS FOR A PARTICULAR USE OR PURPOSE. ALL RISK IS ASSUMED BY THE USER. IN NO EVENT SHALL ENVIRONMENTAL DATA RESOURCES, INC. BE LIABLE TO ANYONE, WHETHER ARISING OUT OF ERRORS OR OMISSIONS, NEGLIGENCE, ACCIDENT OR ANY OTHER CAUSE, FOR ANY LOSS OF DAMAGE, INCLUDING, WITHOUT LIMITATION, SPECIAL, INCIDENTAL, CONSEQUENTIAL, OR EXEMPLARY DAMAGES. ANY LIABILITY ON THE PART OF ENVIRONMENTAL DATA RESOURCES, INC. IS STRICTLY LIMITED TO A REFUND OF THE AMOUNT PAID FOR THIS REPORT. Purchaser accepts this Report "AS IS". Any analyses, estimates, ratings, environmental risk levels or risk codes provided in this Report are provided for illustrative purposes only, and are not intended to provide, nor should they be interpreted as providing any facts regarding, or prediction or forecast of, any environmental risk for any property. Only a Phase I Environmental Site Assessment performed by an environmental professional can provide information regarding the environmental risk for any property. Additionally, the information provided in this Report is not to be construed as legal advice.

Copyright 2017 by Environmental Data Resources, Inc. All rights reserved. Reproduction in any media or format, in whole or in part, of any report or map of Environmental Data Resources, Inc., or its affiliates, is prohibited without prior written permission.

EDR and its logos (including Sanborn and Sanborn Map) are trademarks of Environmental Data Resources, Inc. or its affiliates. All other trademarks used herein are the property of their respective owners.

INQUIRY #: 5138375.9
YEAR: 2014
= 750'
N
EDR

INQUIRY #: 5138375.9

YEAR: 2014

= 750'

N

EDR

INQUIRY #: 5138375.9
YEAR: 2012
= 750'
N
EDR

INQUIRY #: 5138375.9

YEAR: 2012

= 750'

N

EDR

INQUIRY #: 5138375.9
YEAR: 2010
= 750'
N
EDR

INQUIRY #: 5138375.9

YEAR: 2010

= 750'

N

EDR

INQUIRY #: 5138375.9
YEAR: 2005
= 750'
N
EDR

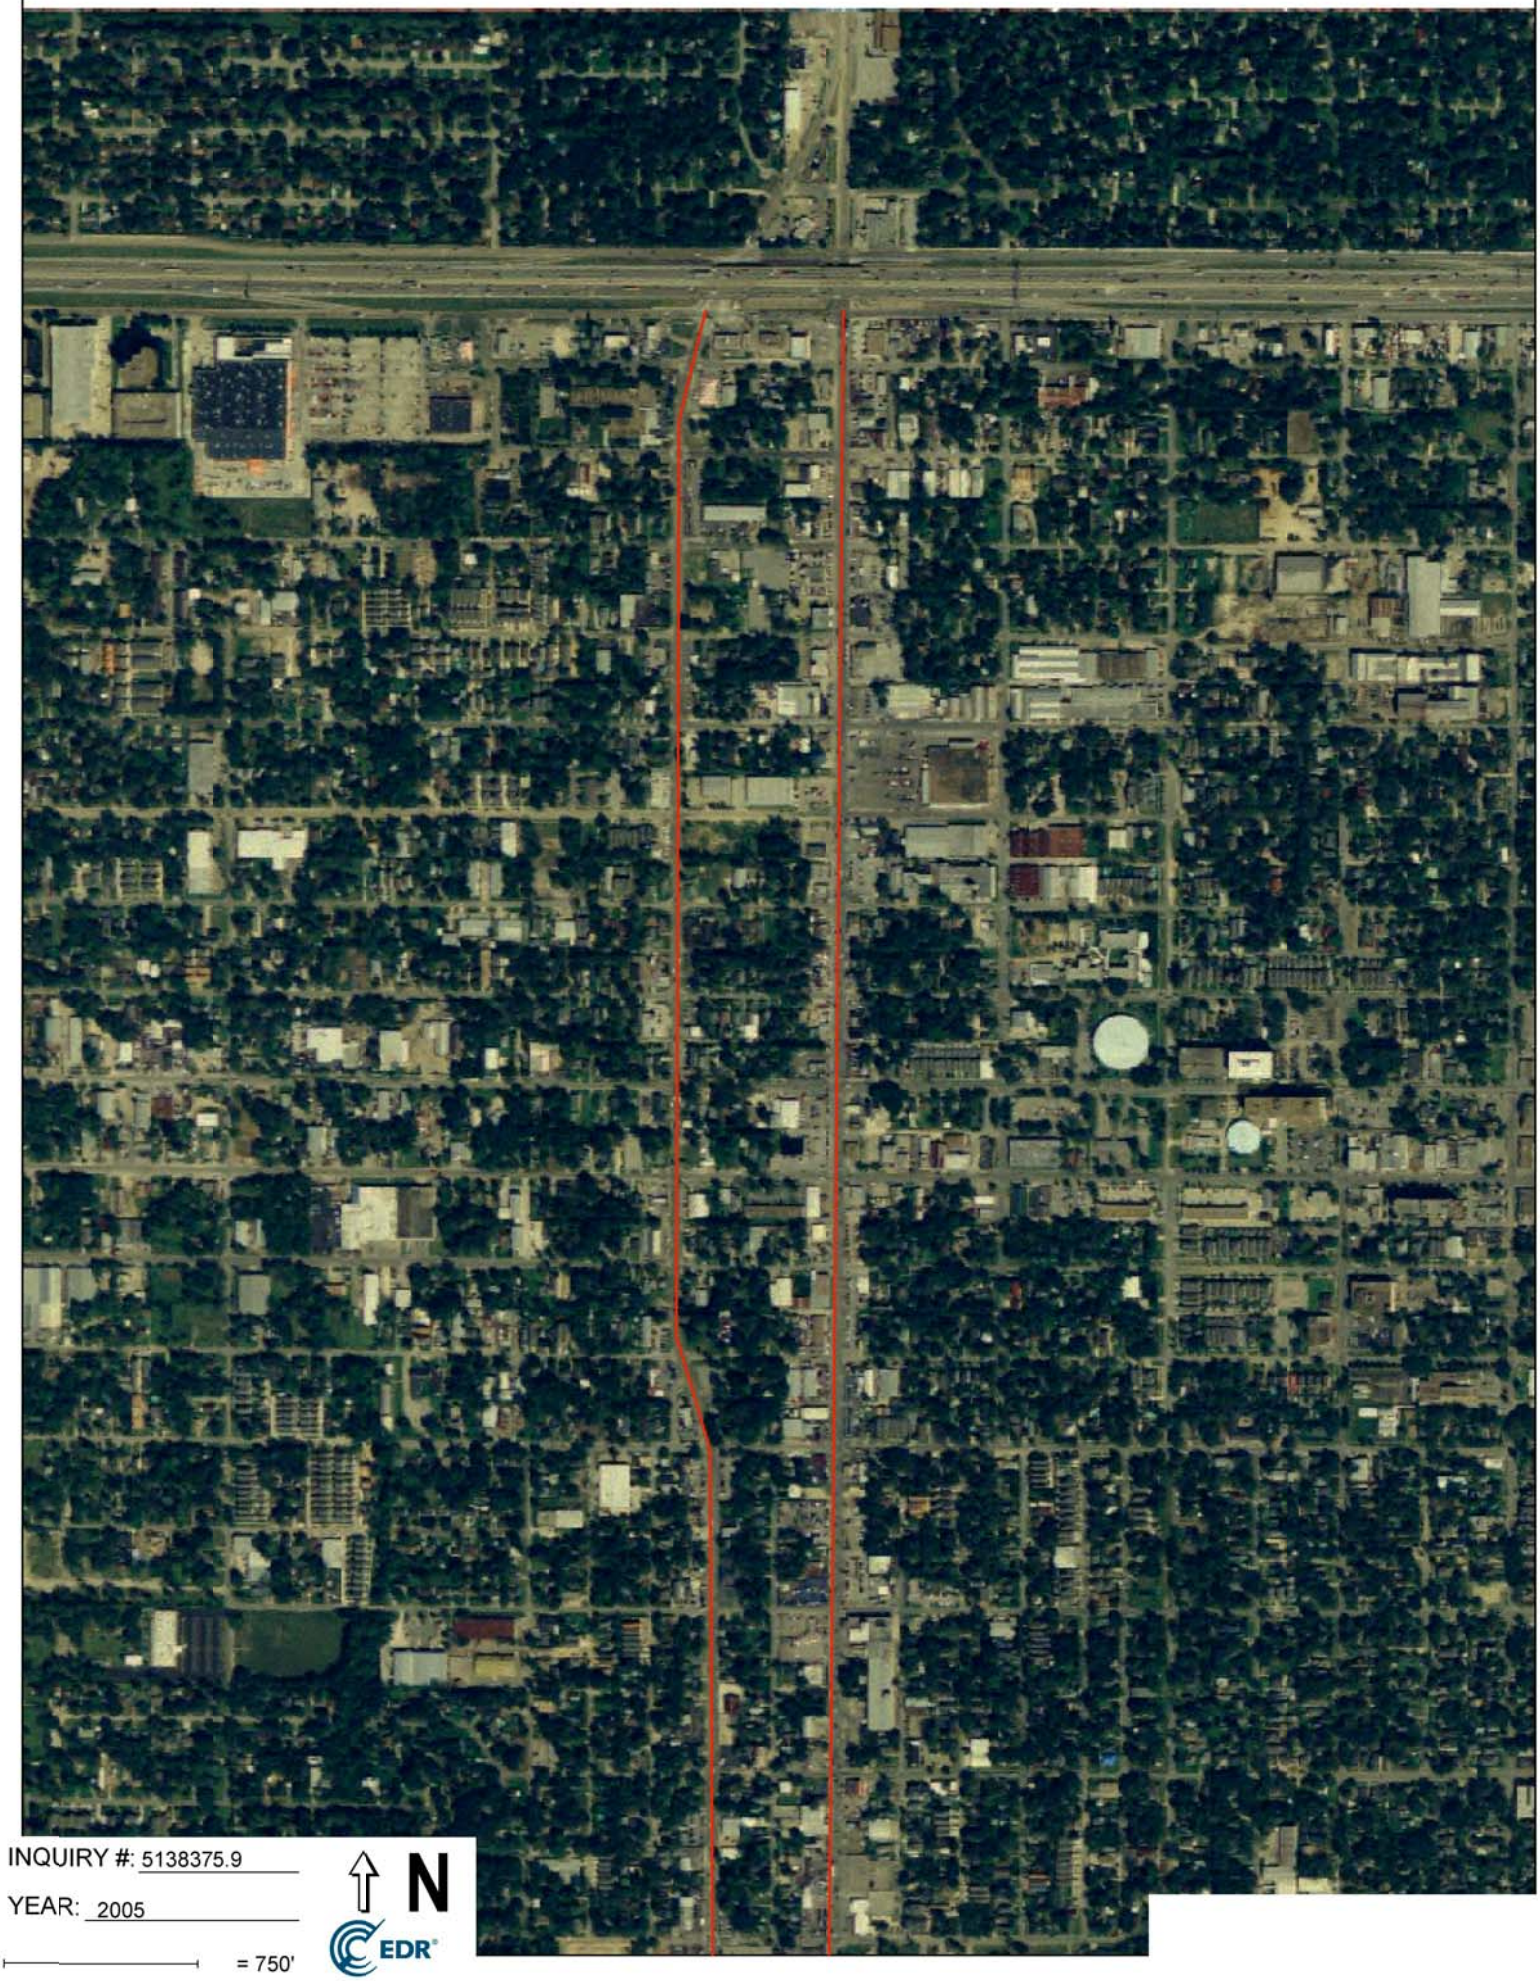

INQUIRY #: 5138375.9

YEAR: 2005

= 750'

N

EDR

INQUIRY #: 5138375.9

YEAR: 1996

= 750'

N

EDR

INQUIRY #: 5138375.9

YEAR: 1996

= 750'

N

EDR

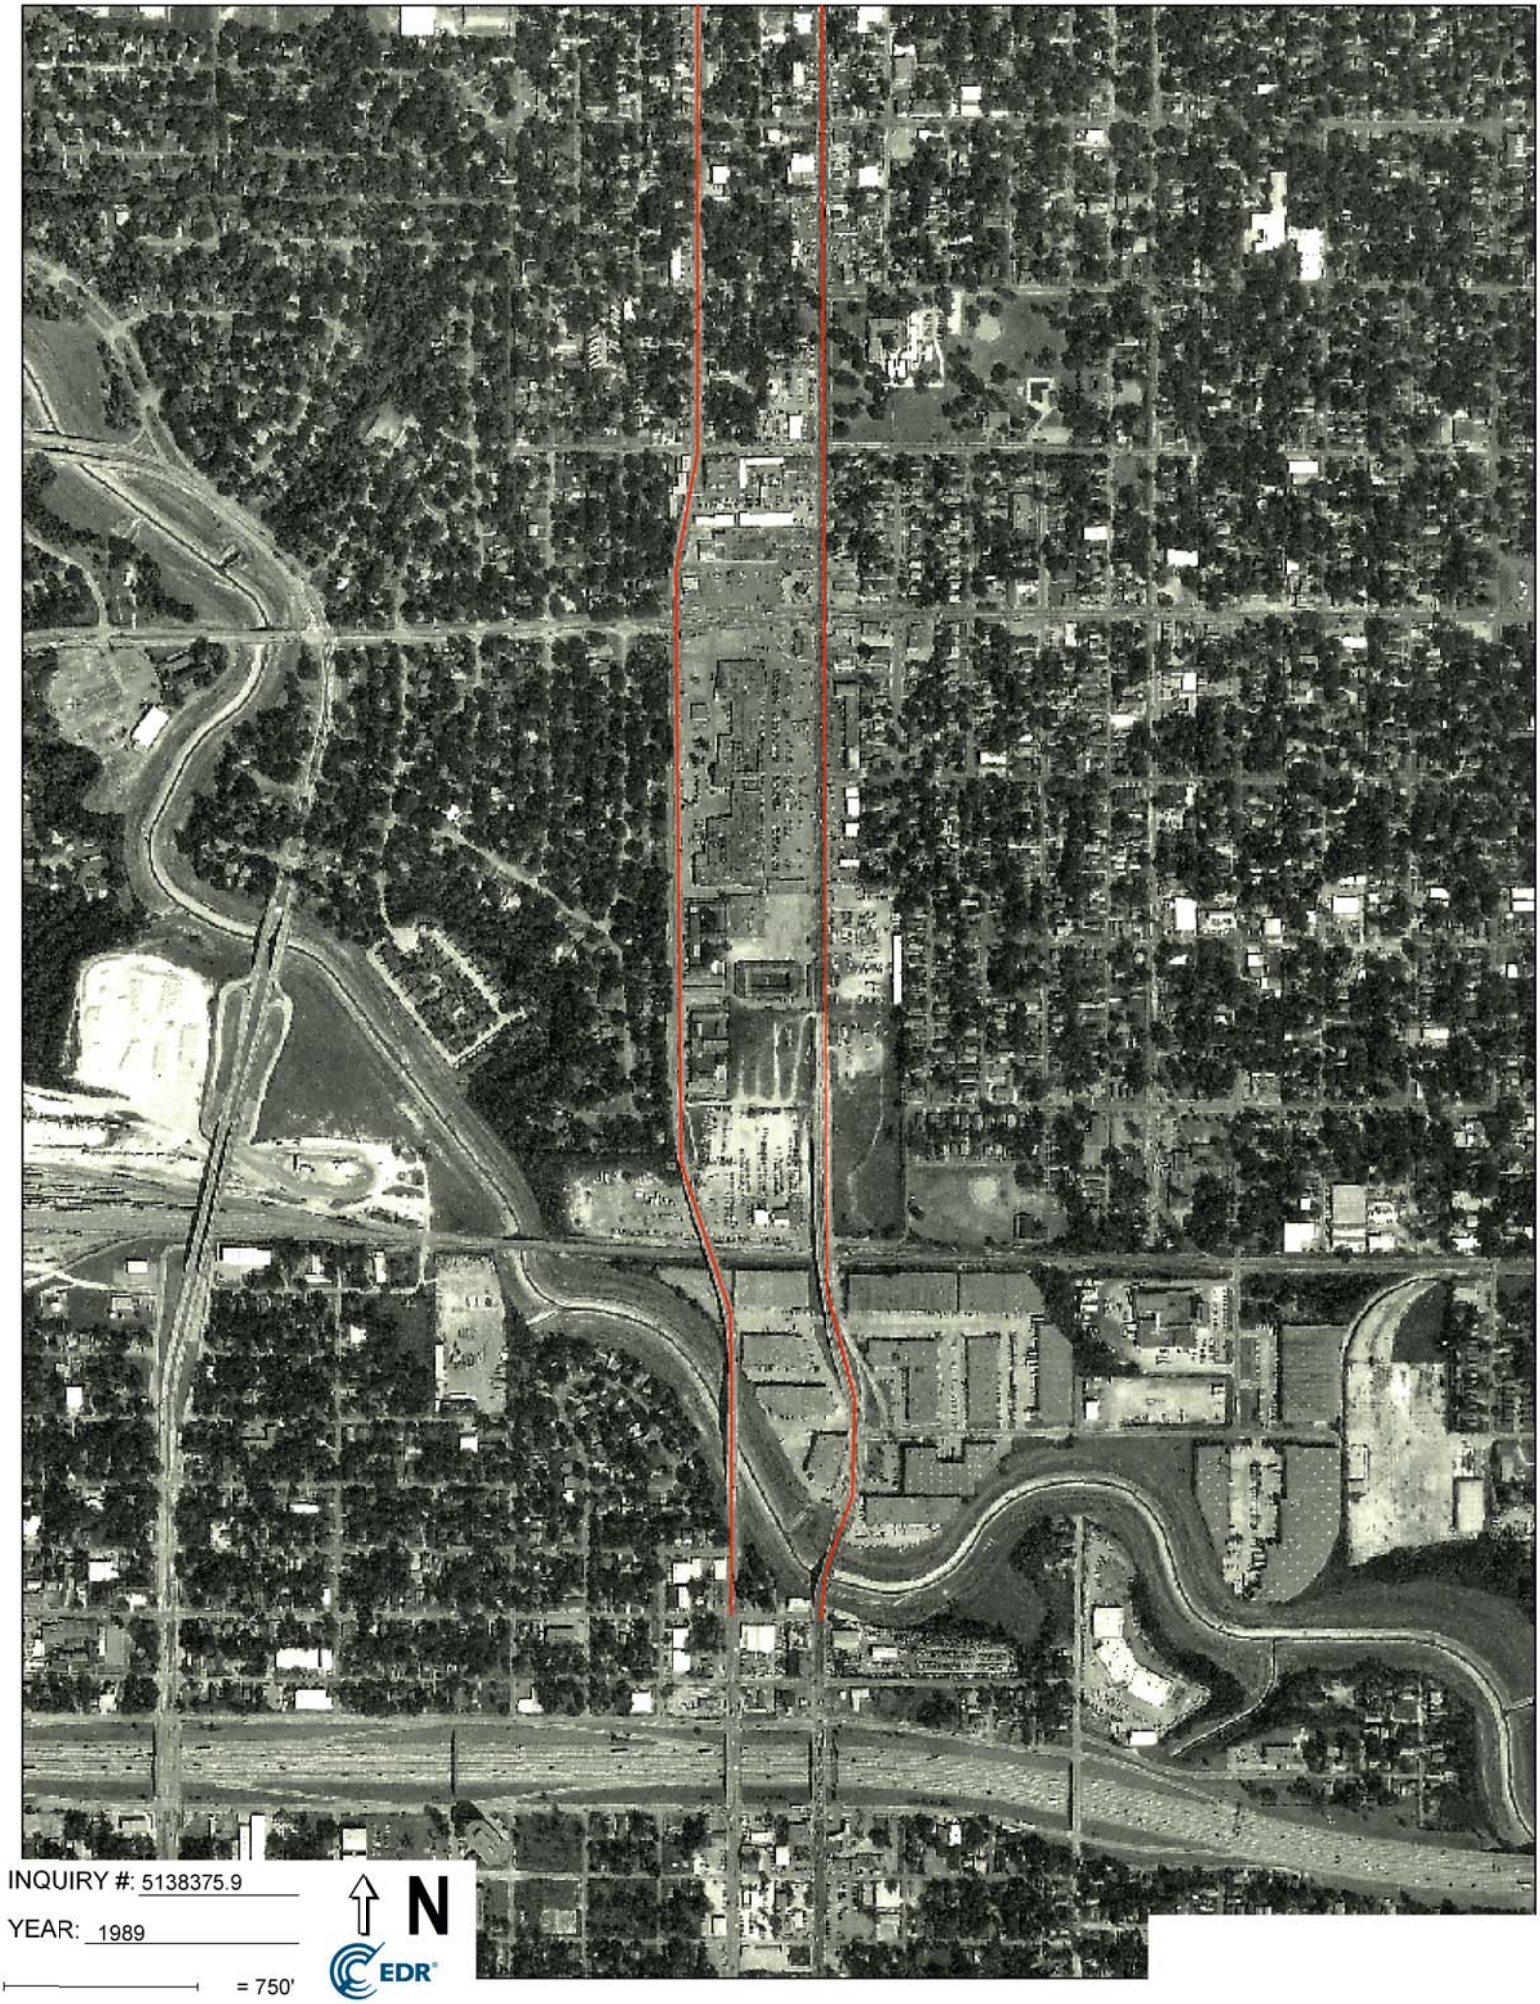
INQUIRY #: 5138375.9
YEAR: 1989
= 750'
N
EDR

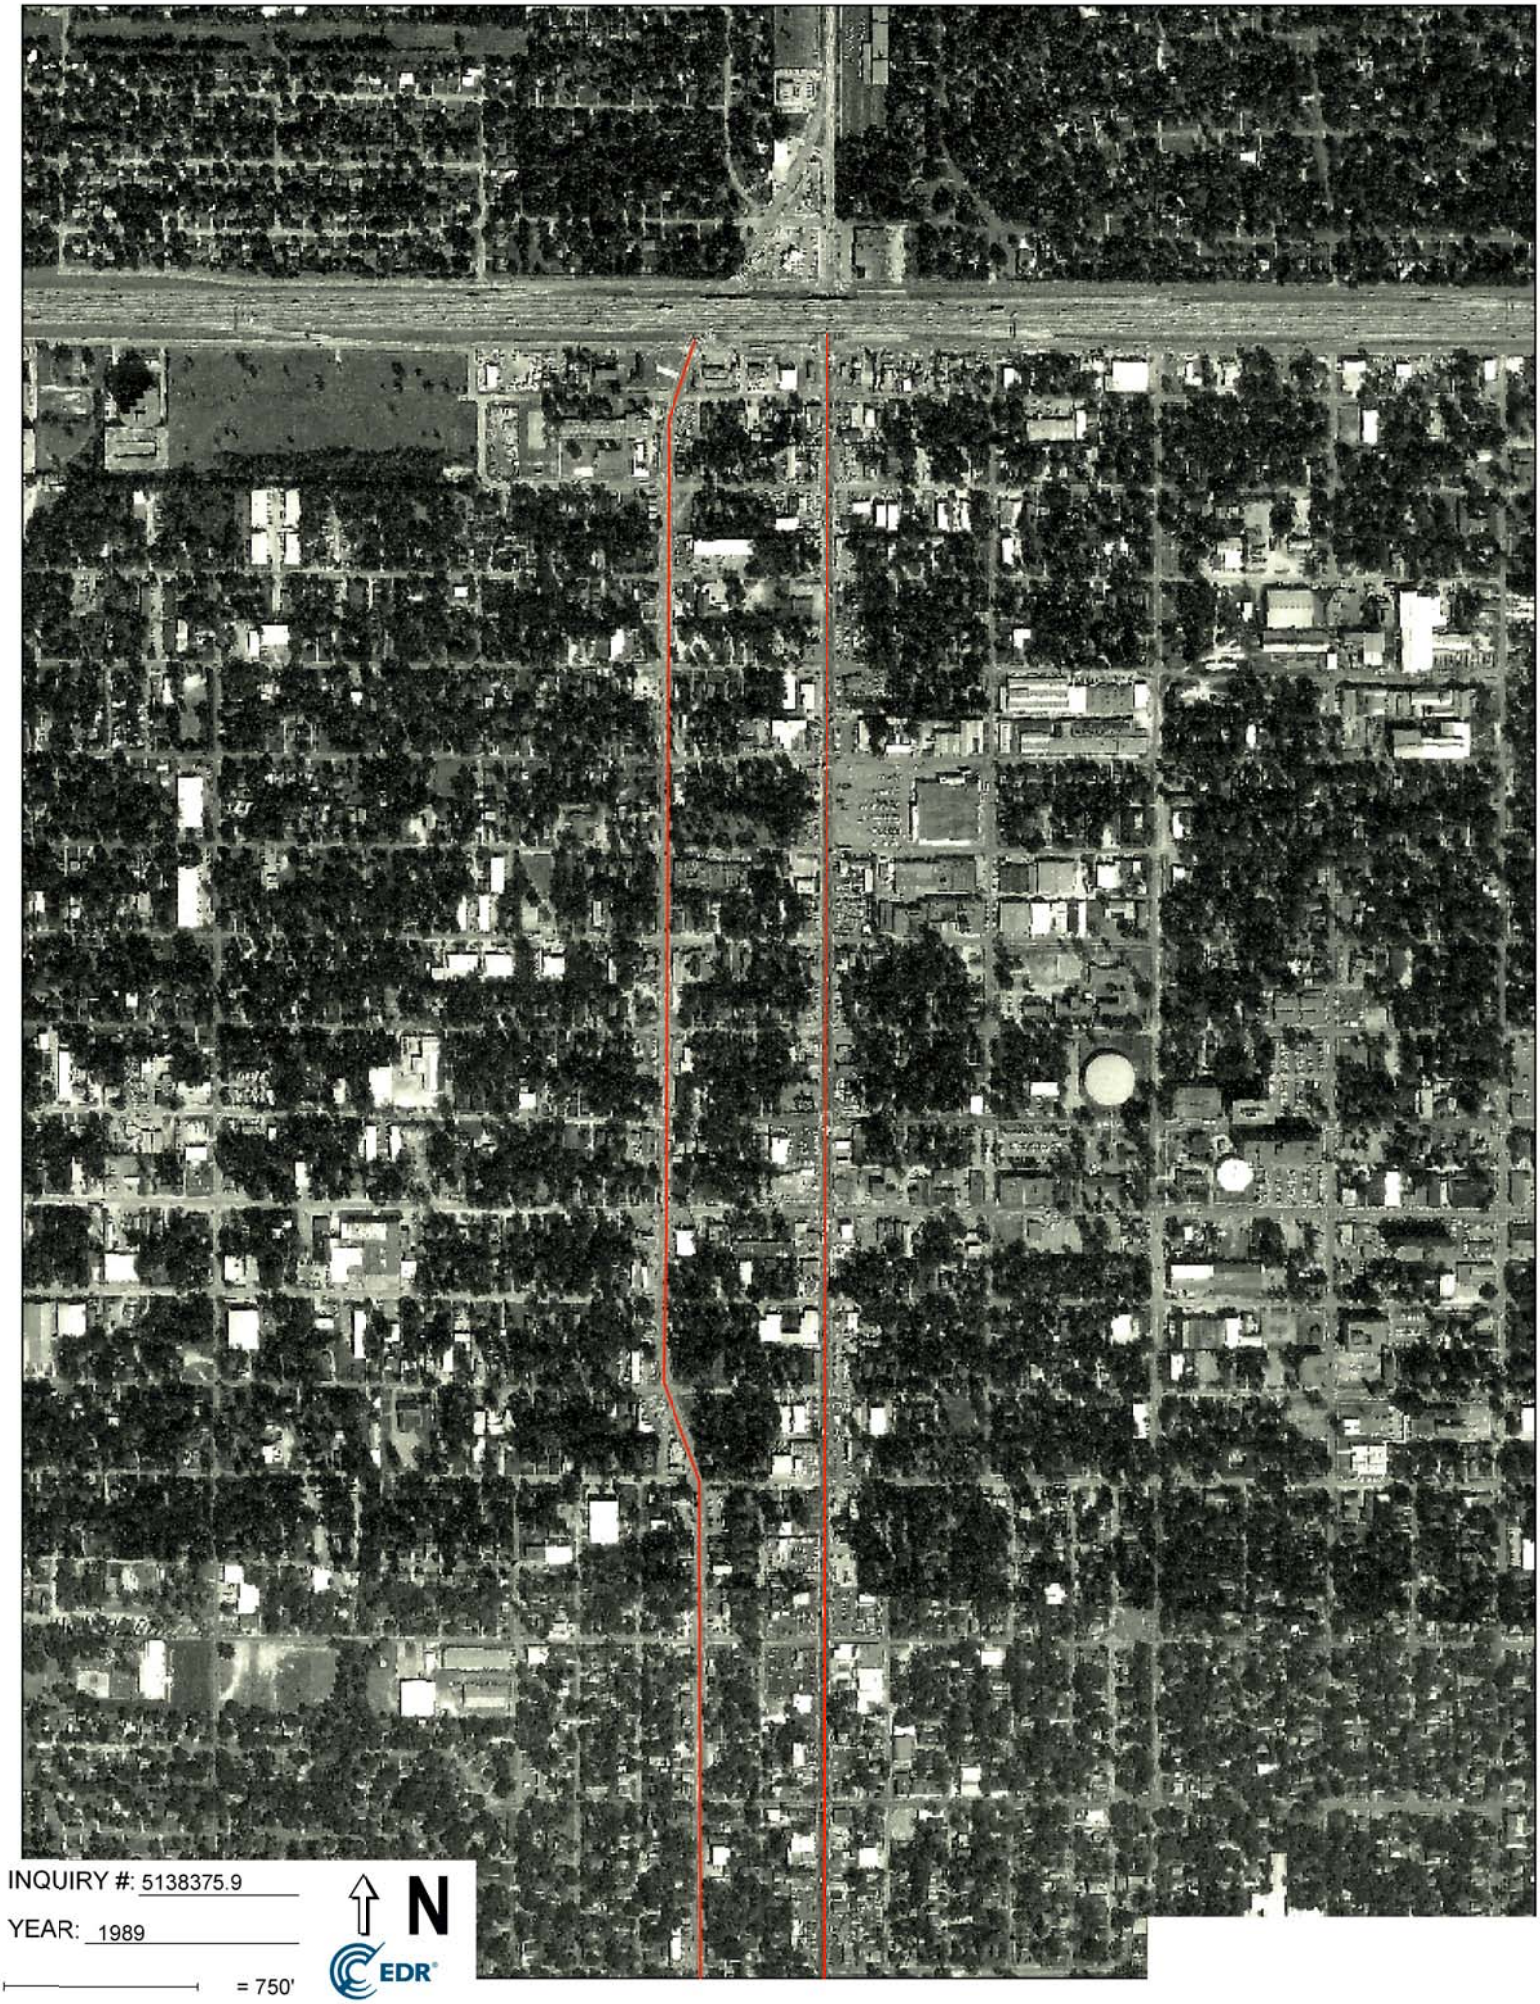

INQUIRY #: 5138375.9

YEAR: 1989

= 750'

N

EDR

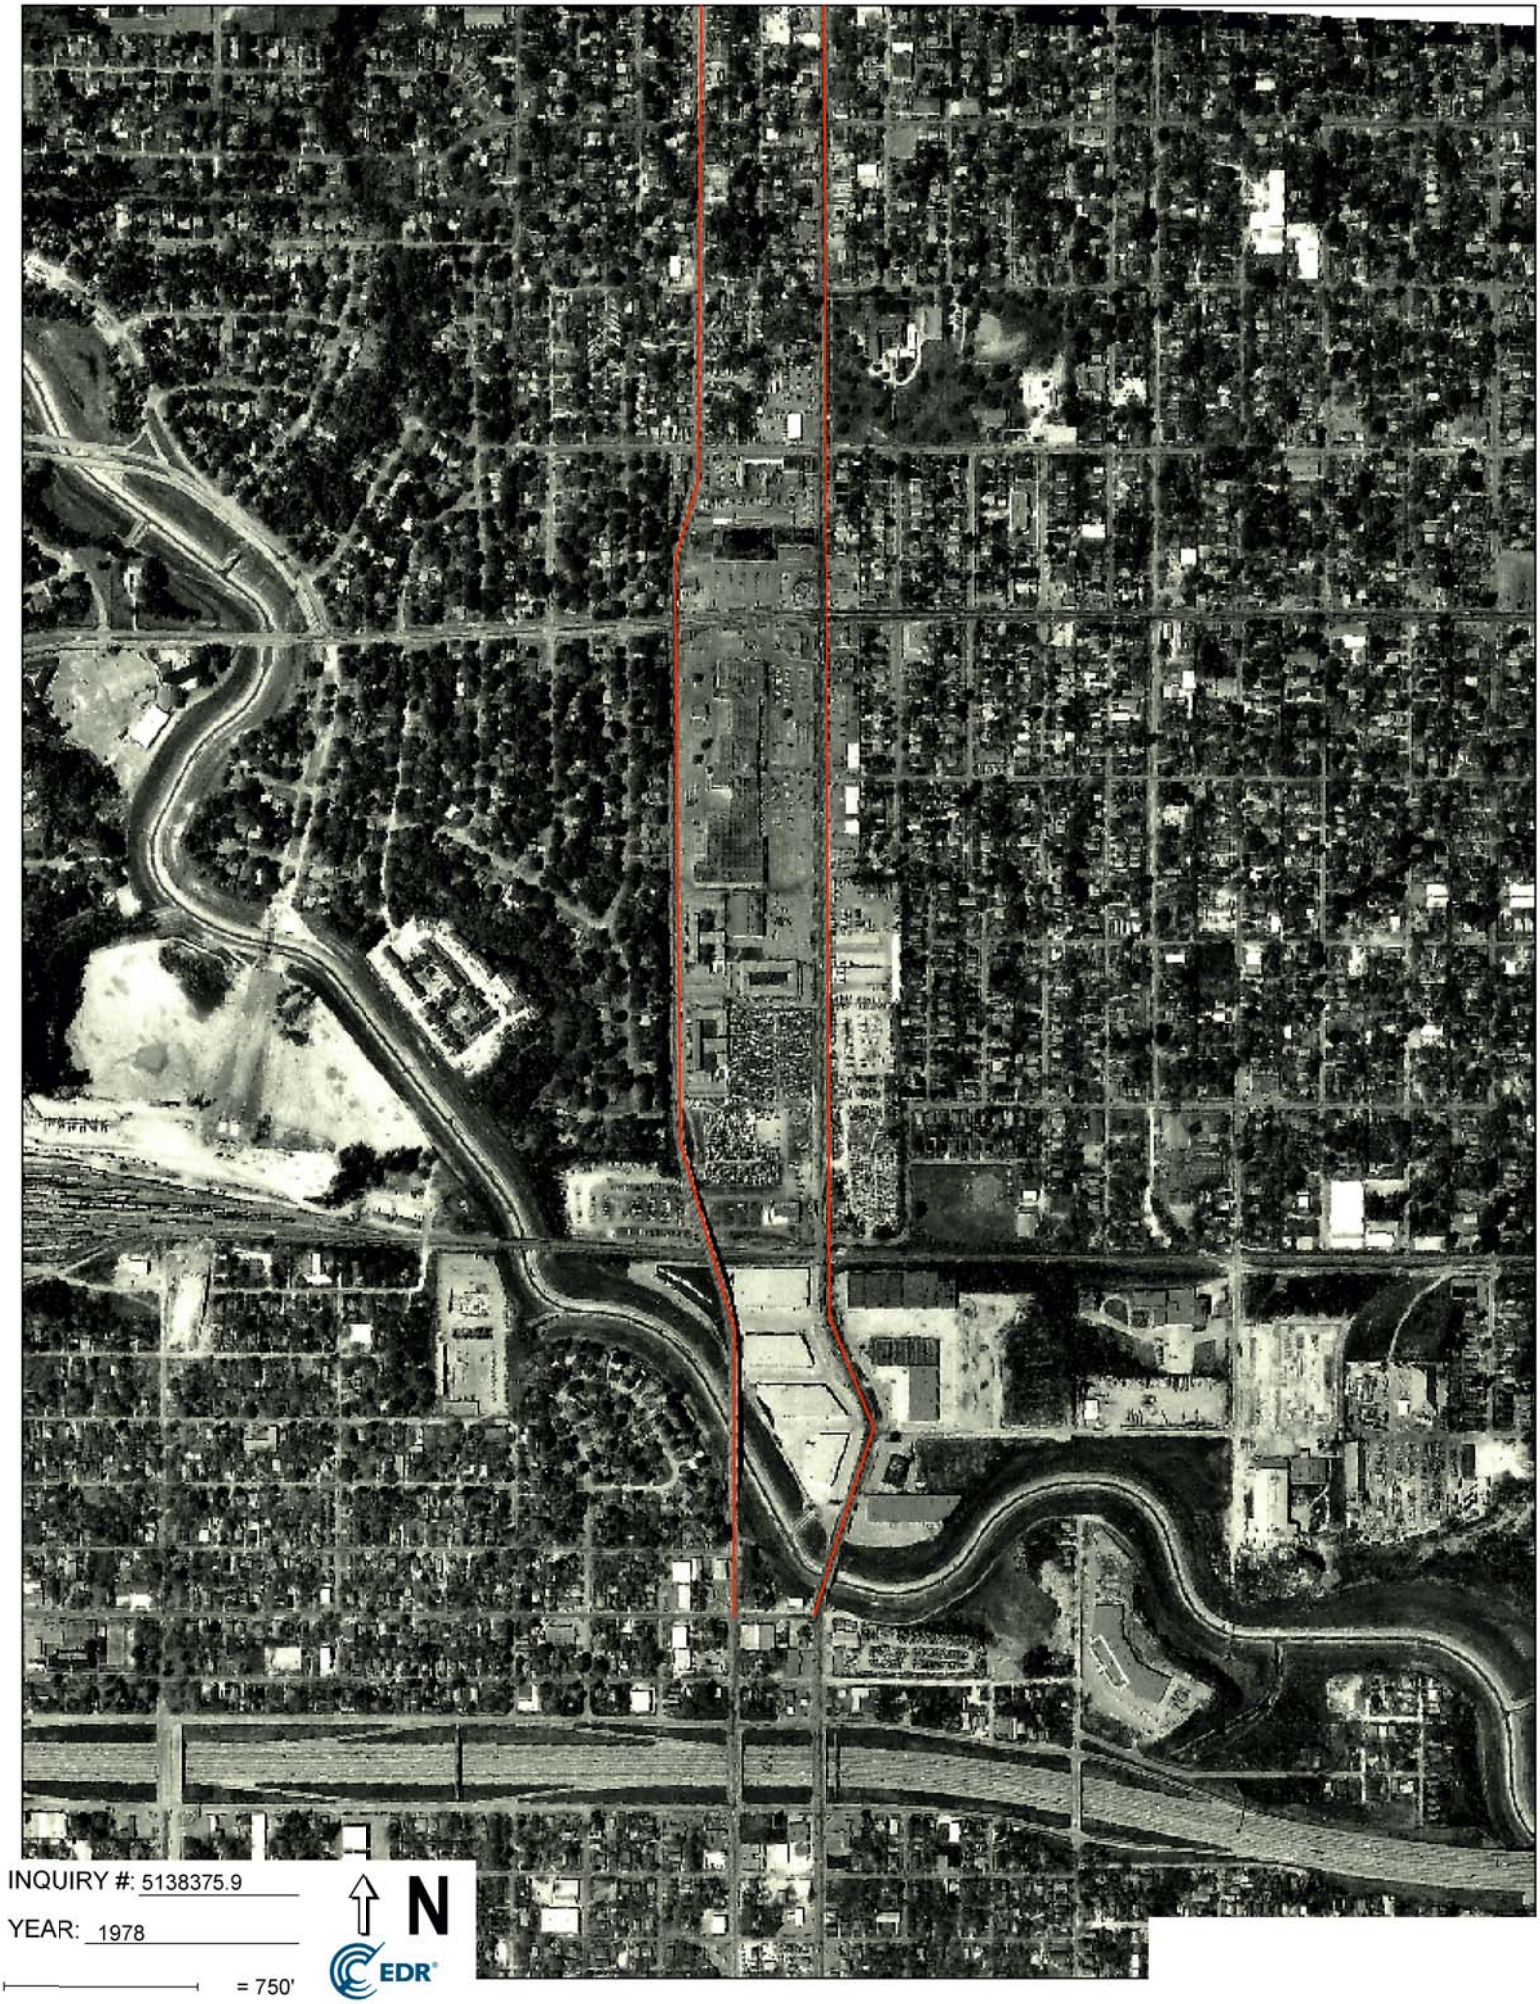
INQUIRY #: 5138375.9
YEAR: 1978
= 750'
N
EDR

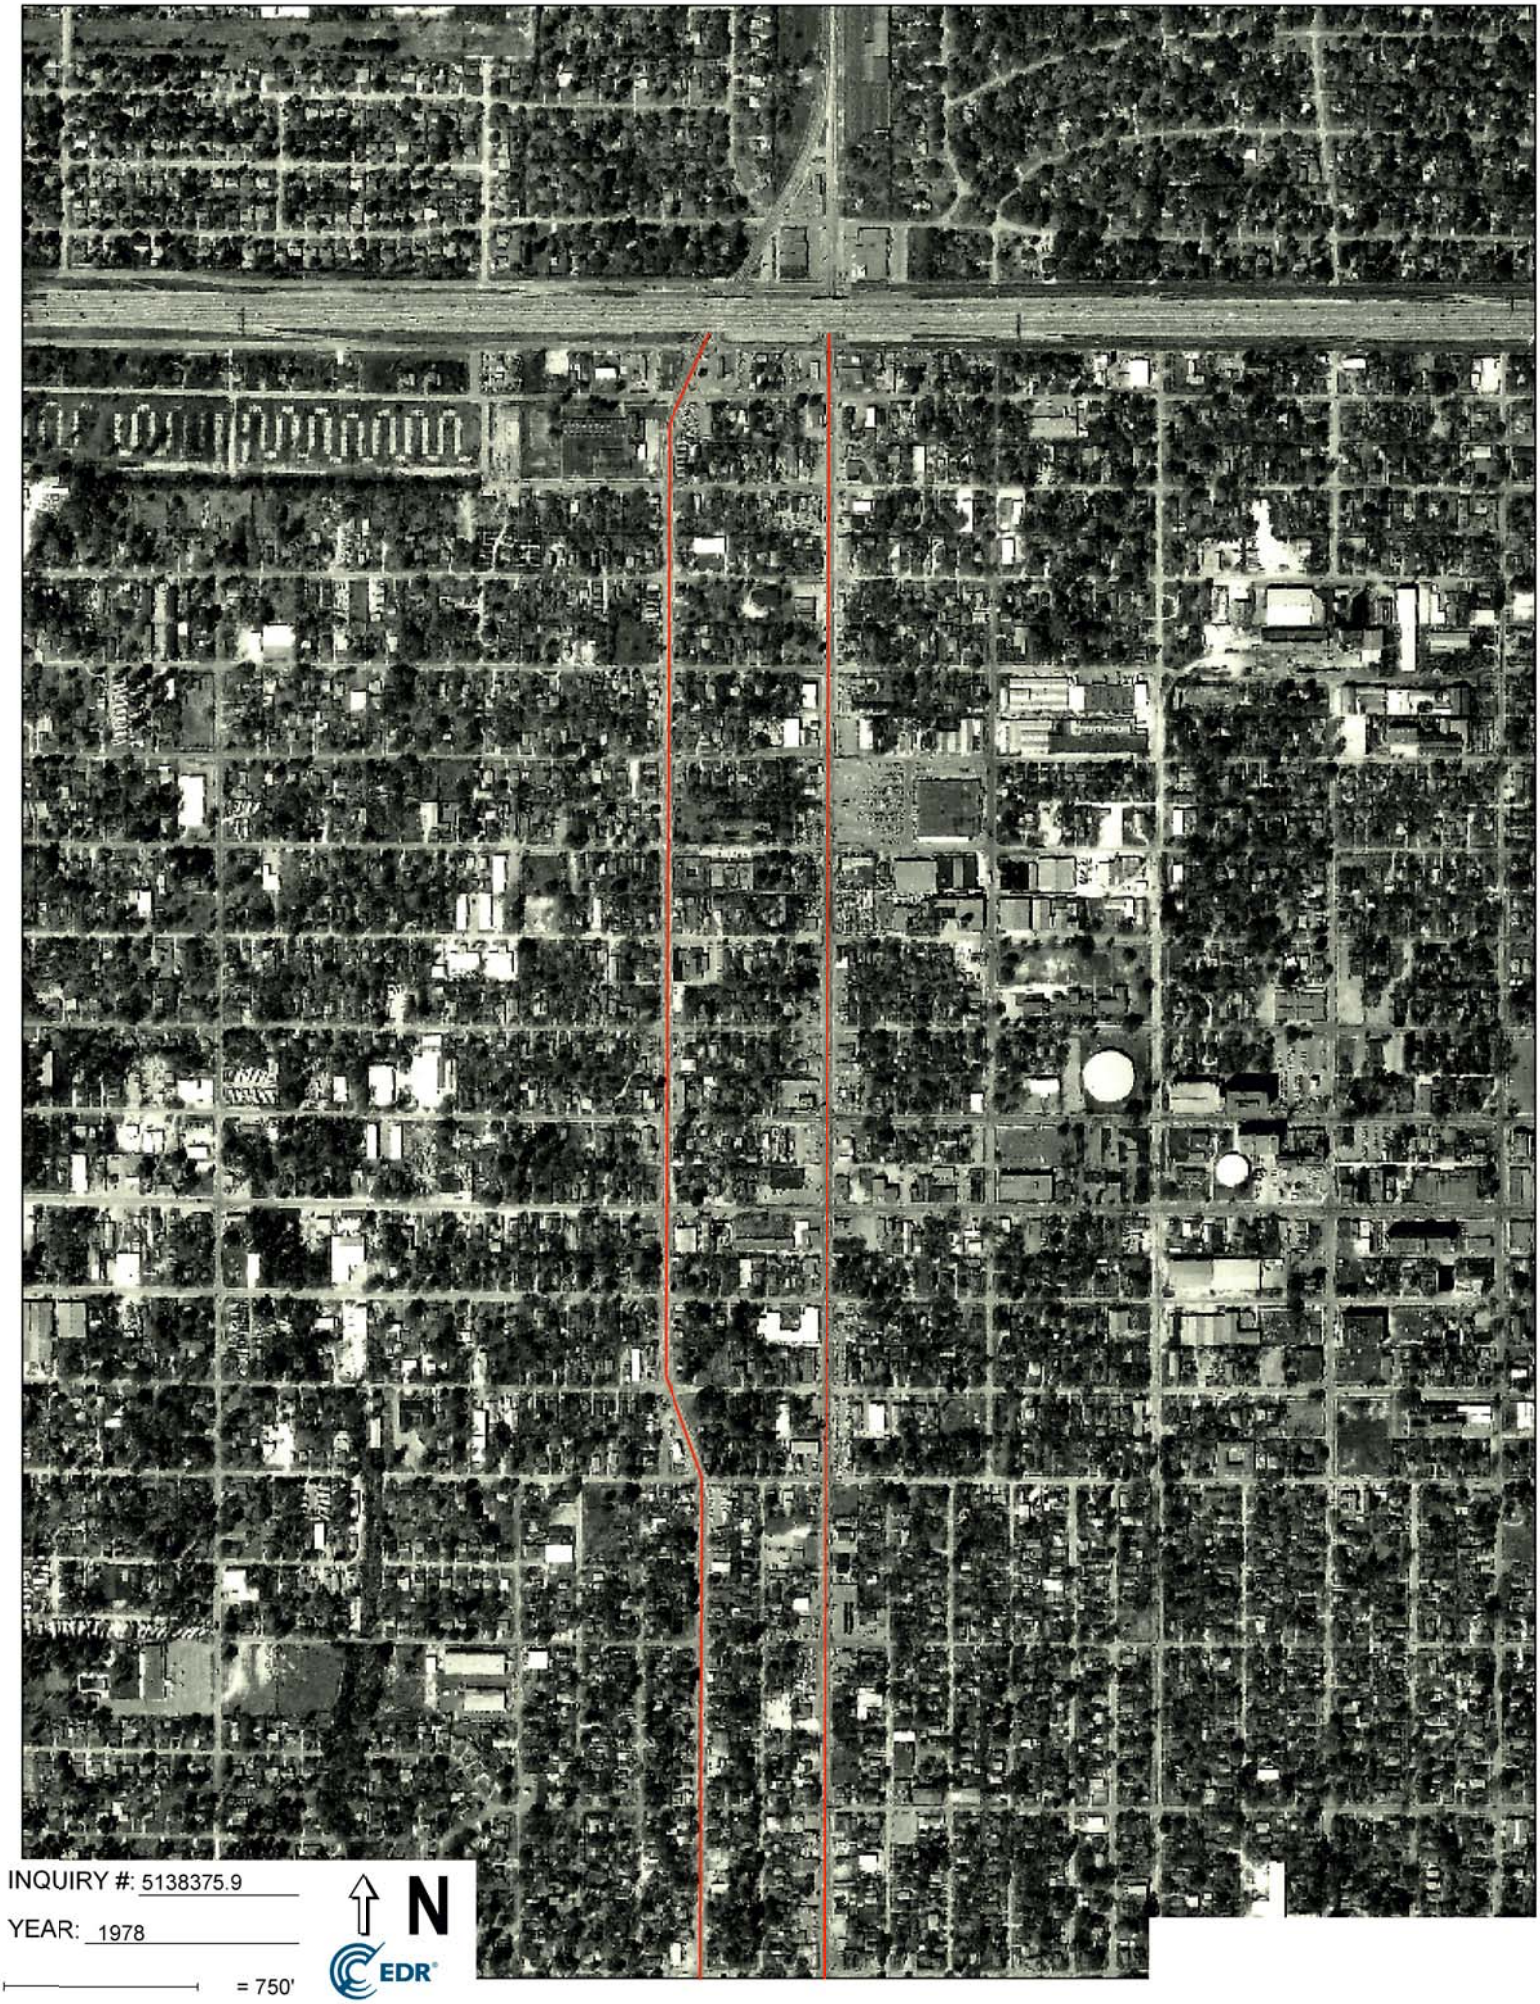

INQUIRY #: 5138375.9

YEAR: 1978

= 750'

N

EDR

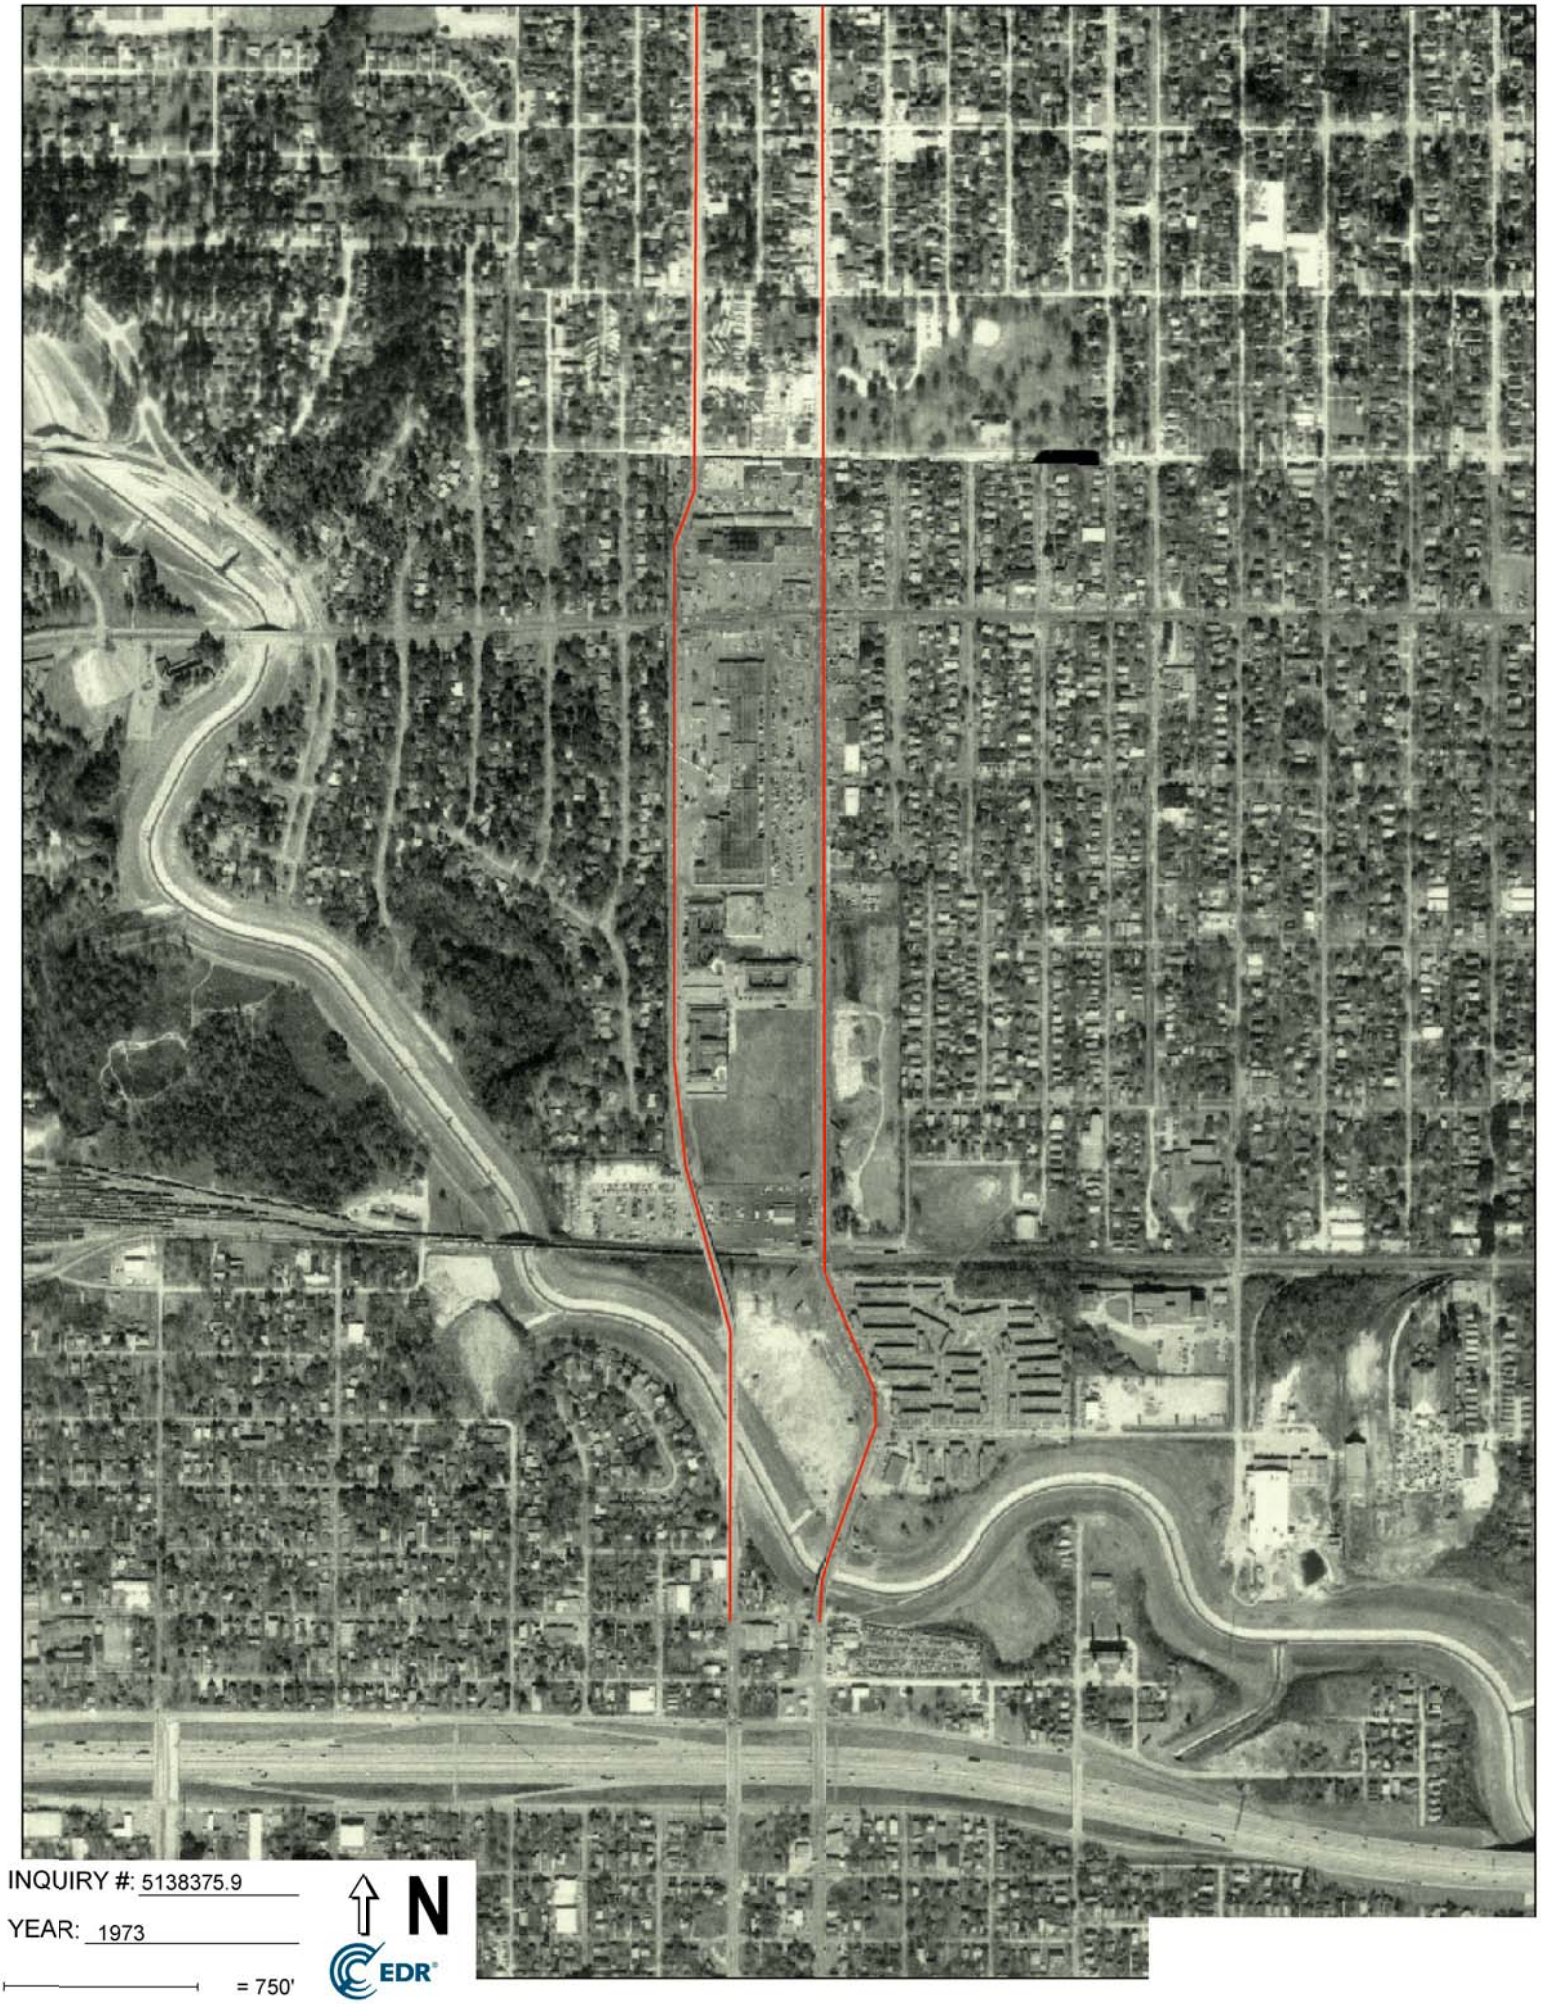
INQUIRY #: 5138375.9
YEAR: 1973
= 750'
N
EDR

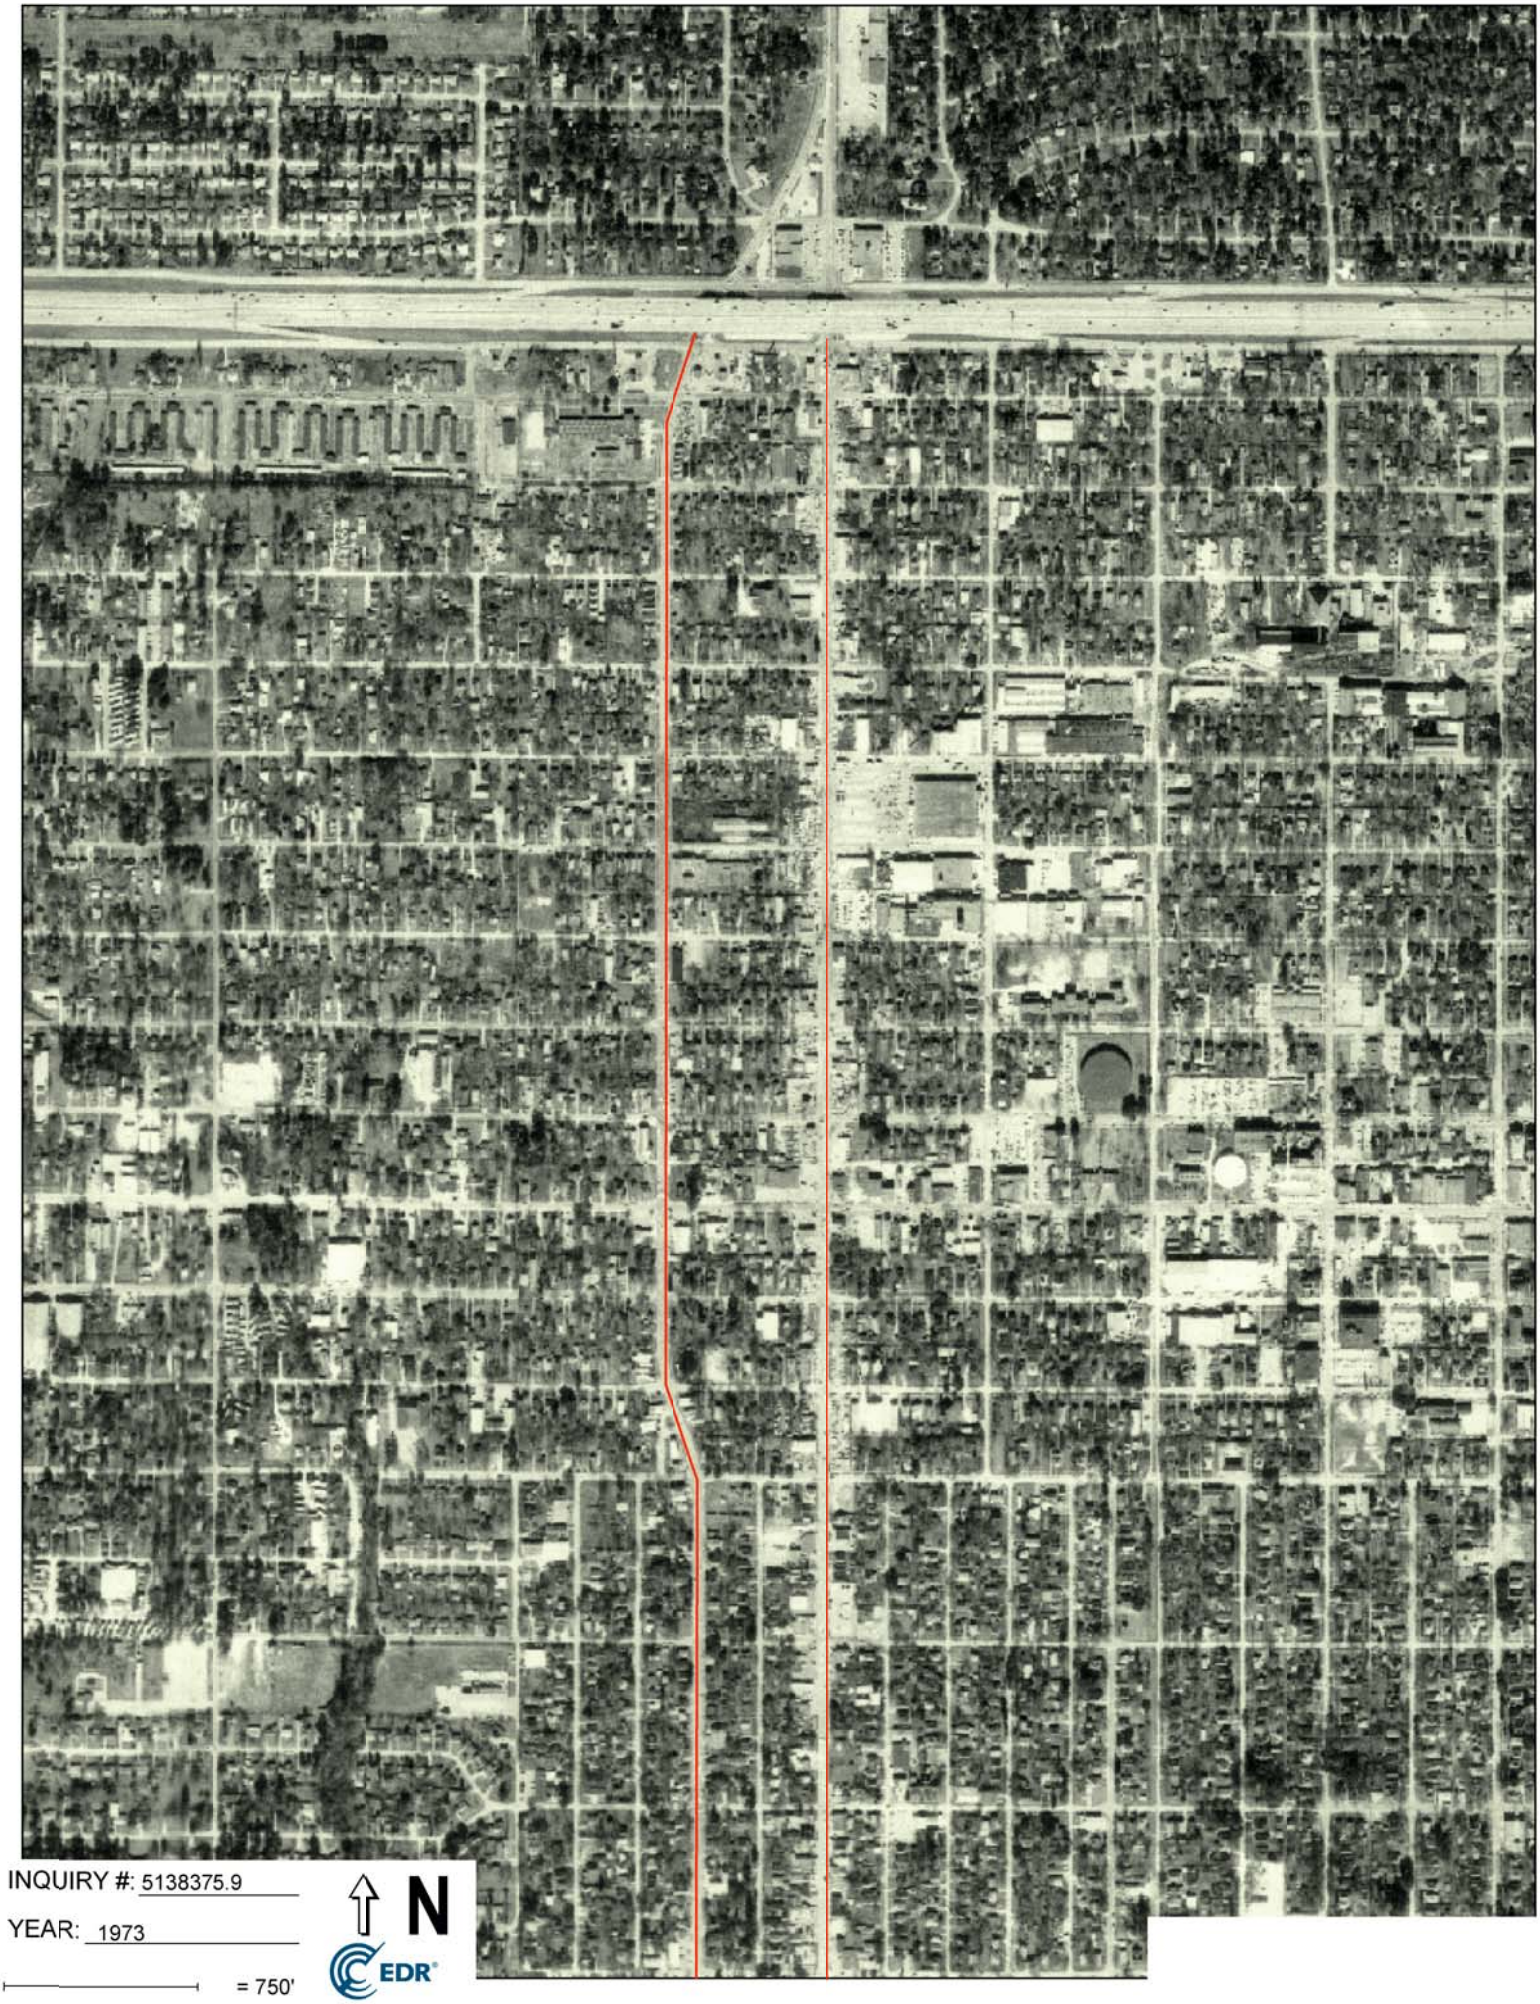

INQUIRY #: 5138375.9

YEAR: 1973

= 750'

N

EDR

INQUIRY #: 5138375.9
YEAR: 1966
= 750'
N
EDR

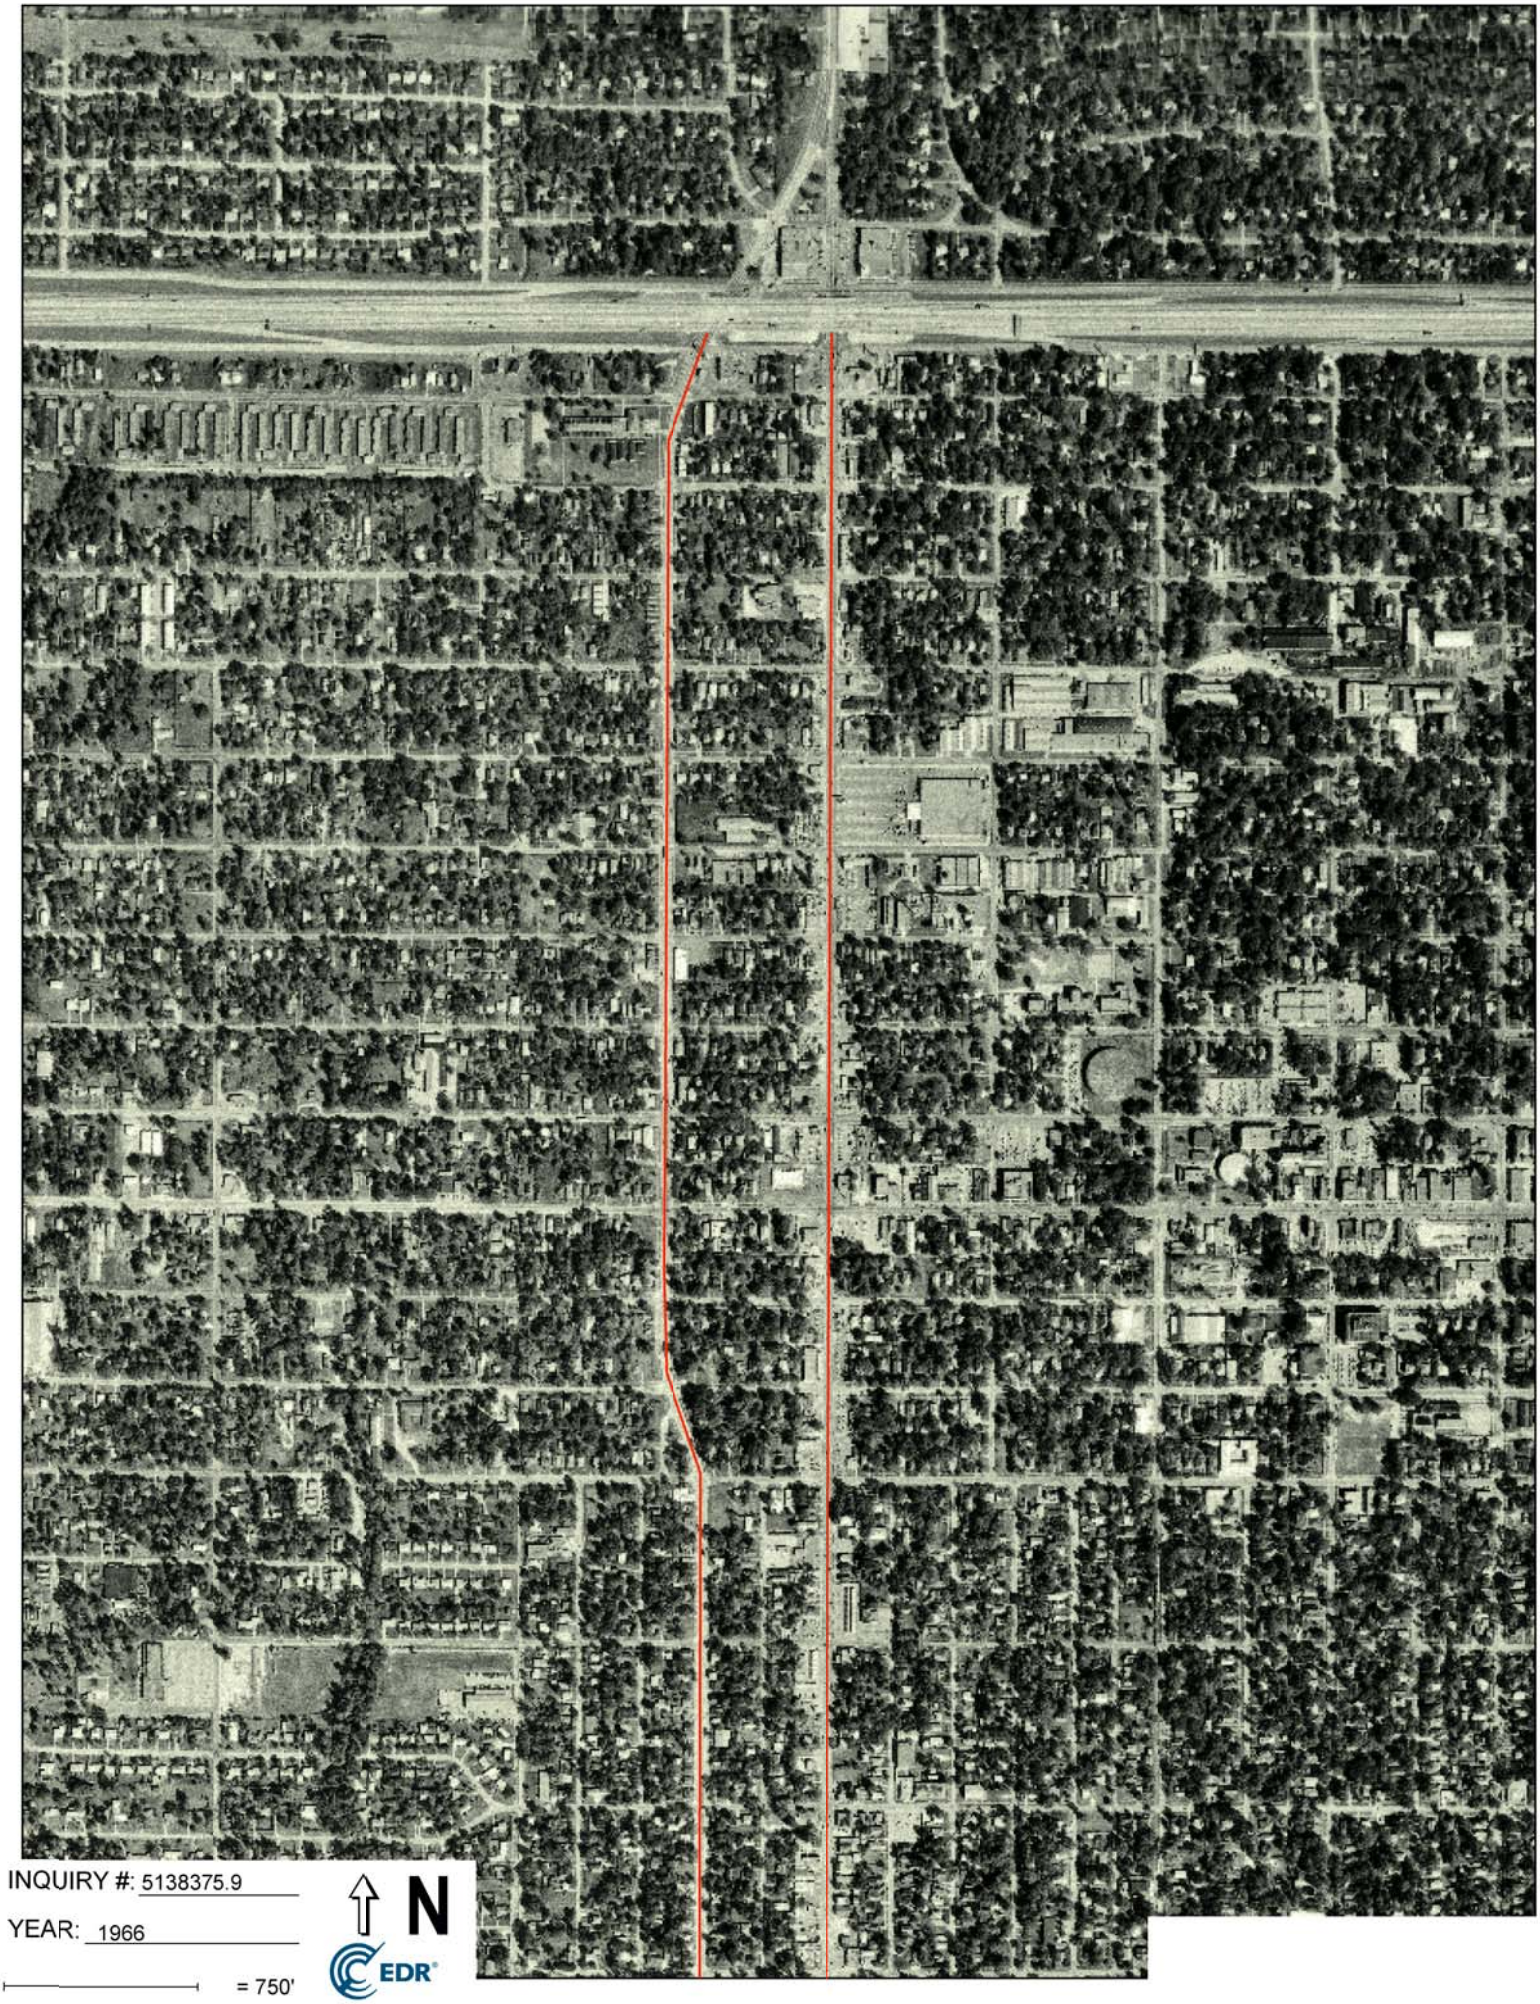

INQUIRY #: 5138375.9

YEAR: 1966

= 750'

N

EDR

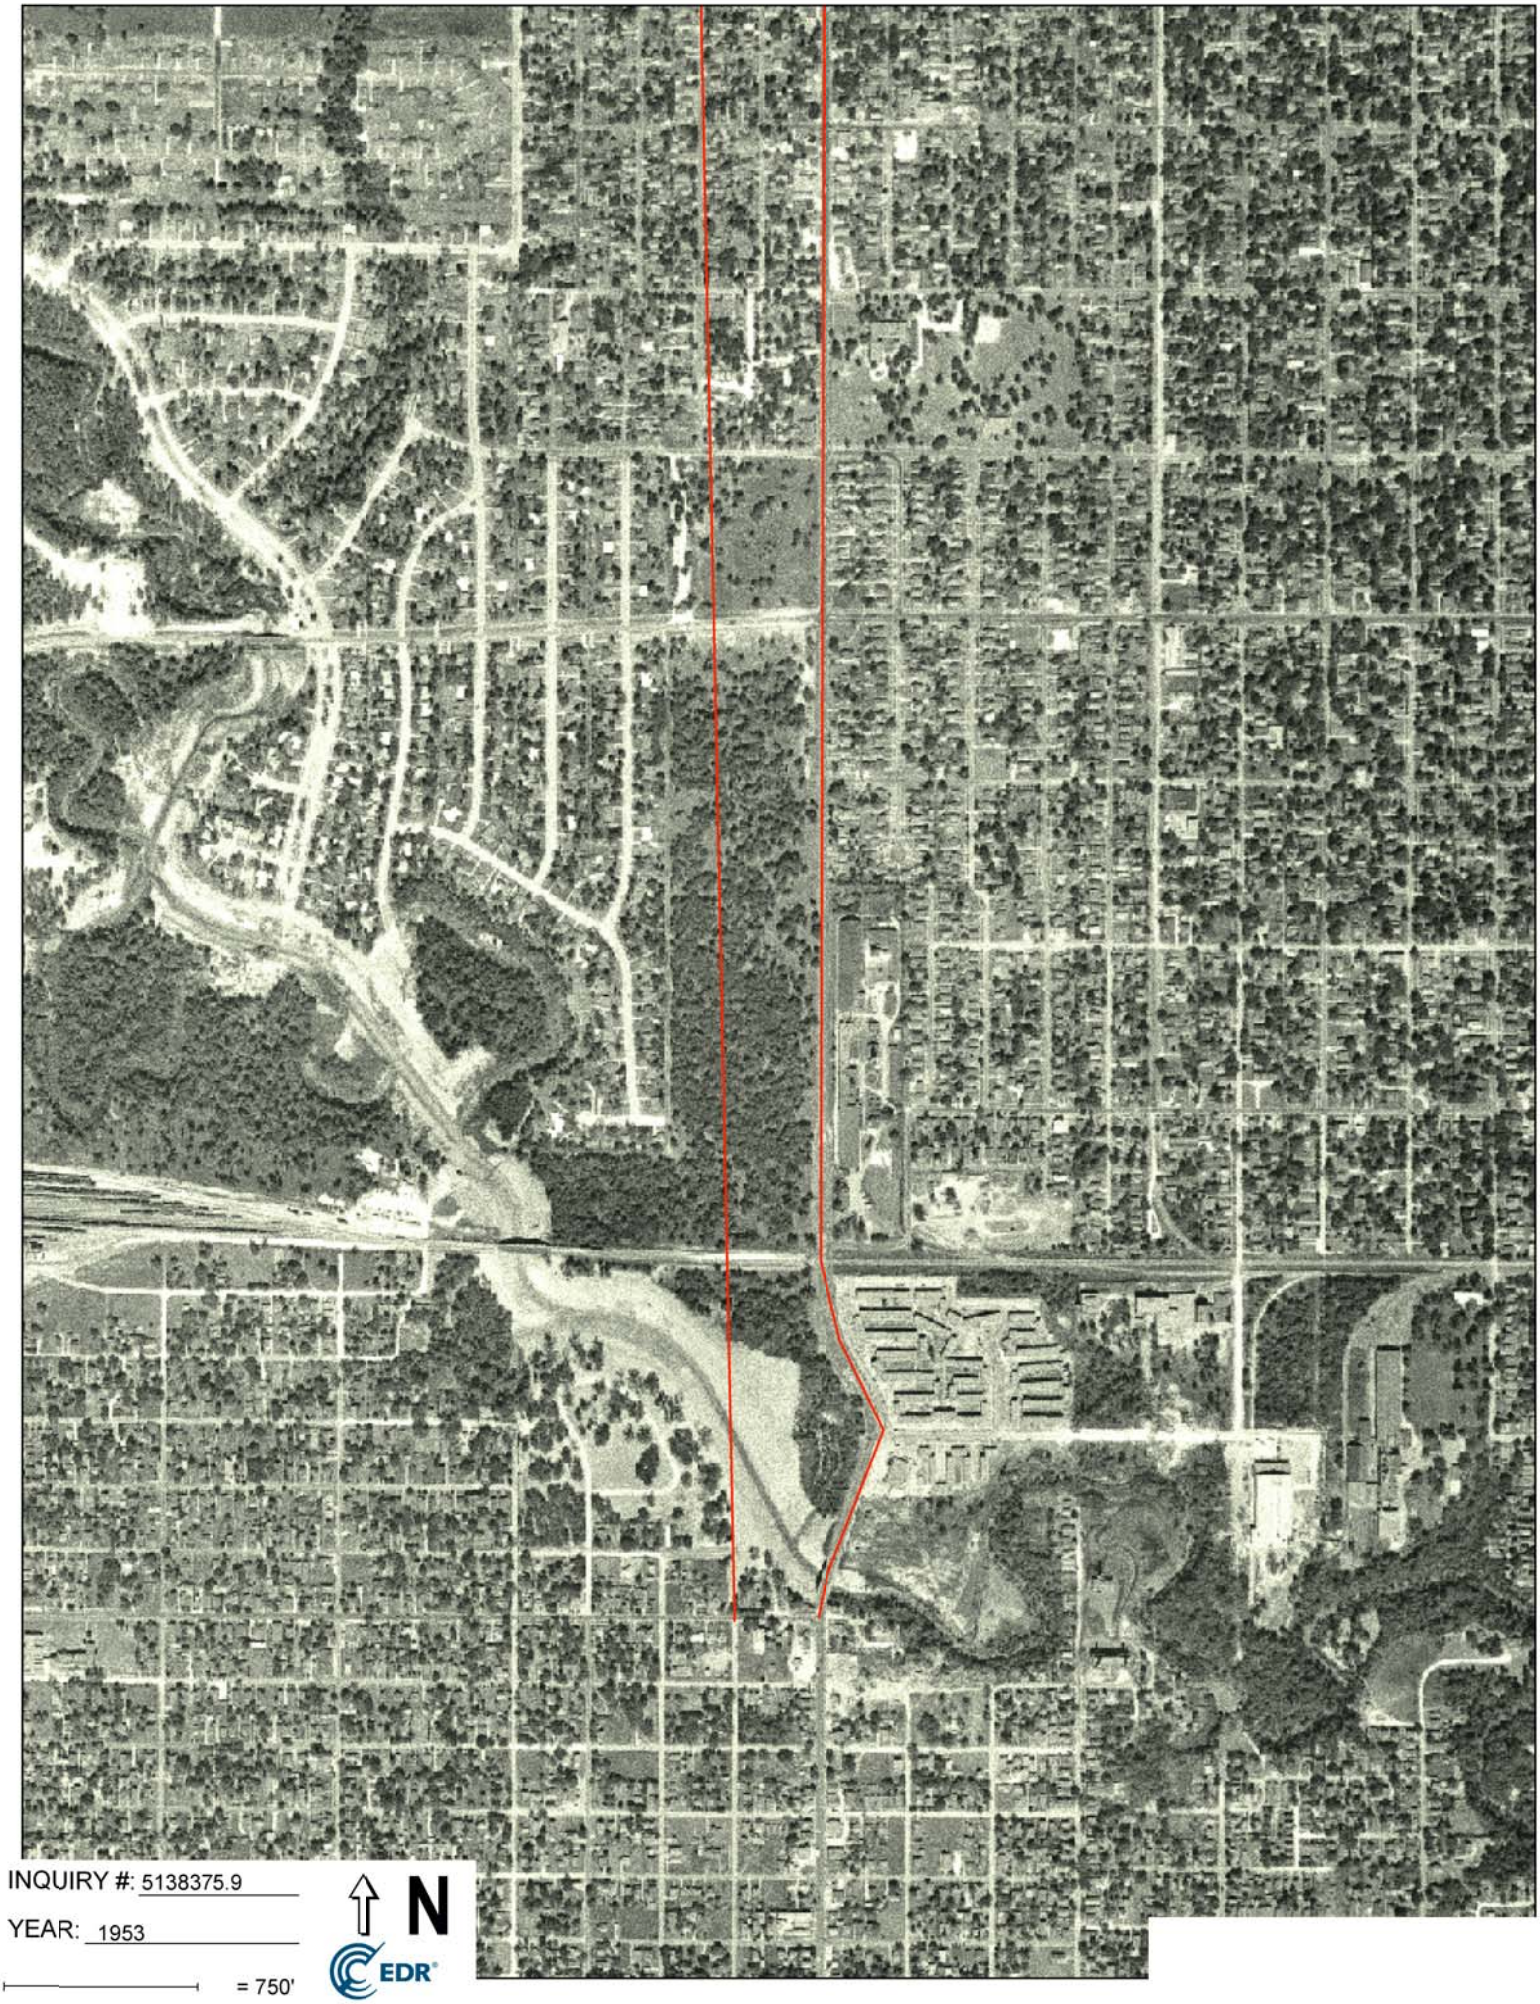

INQUIRY #: 5138375.9

YEAR: 1953

= 750'

N

EDR

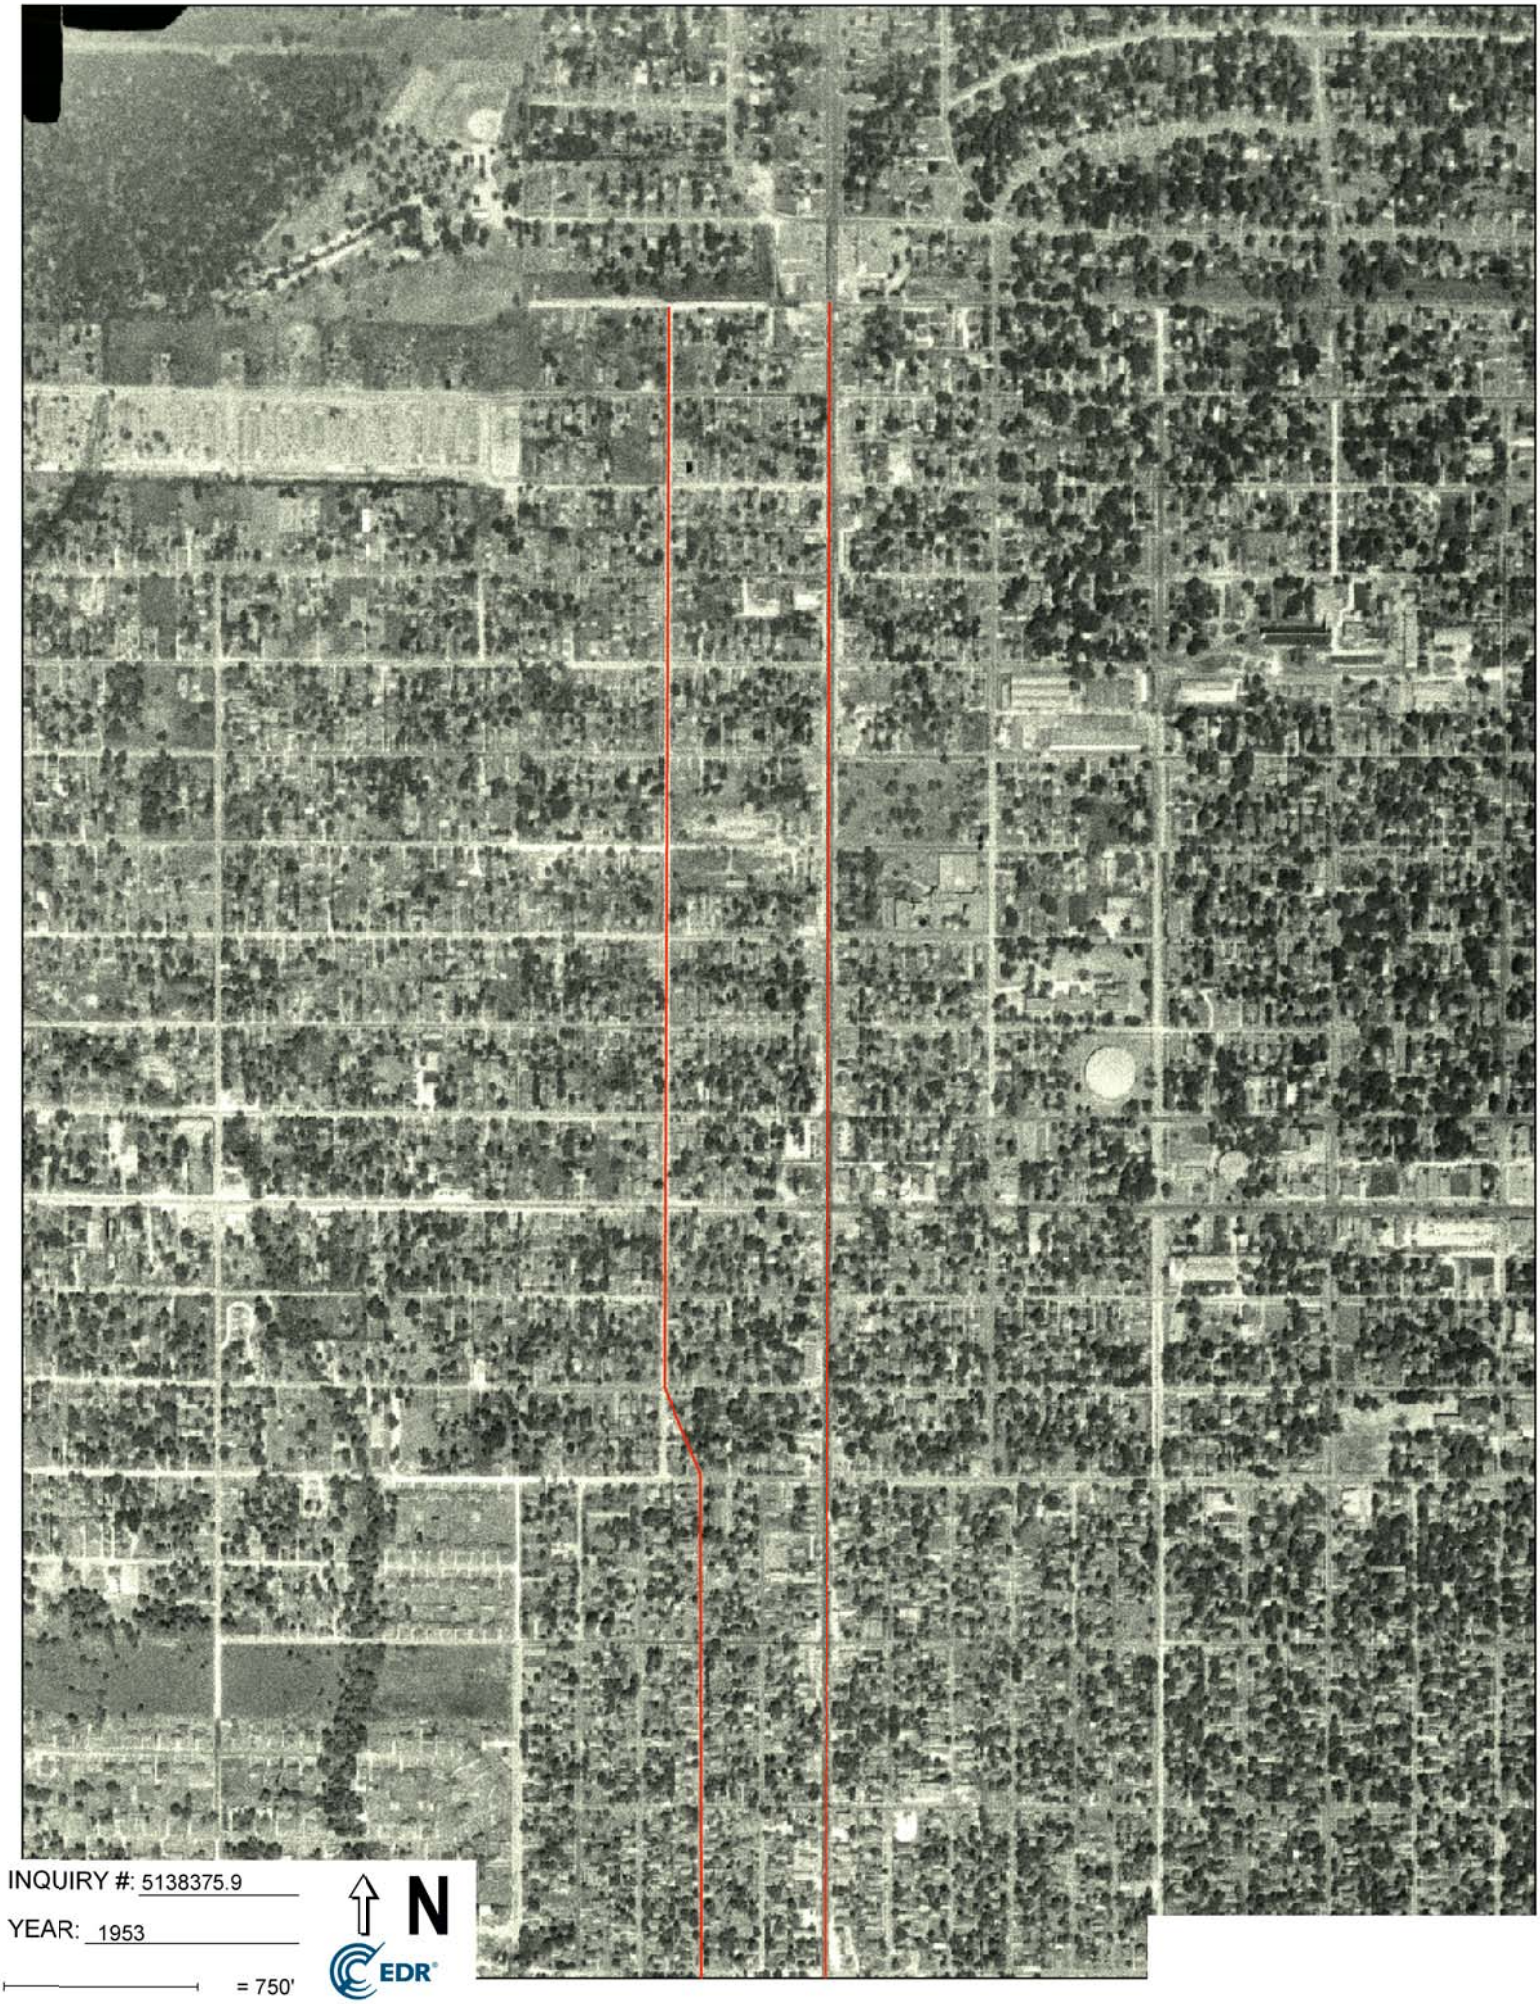
INQUIRY #: 5138375.9
YEAR: 1953
= 750'
N
EDR

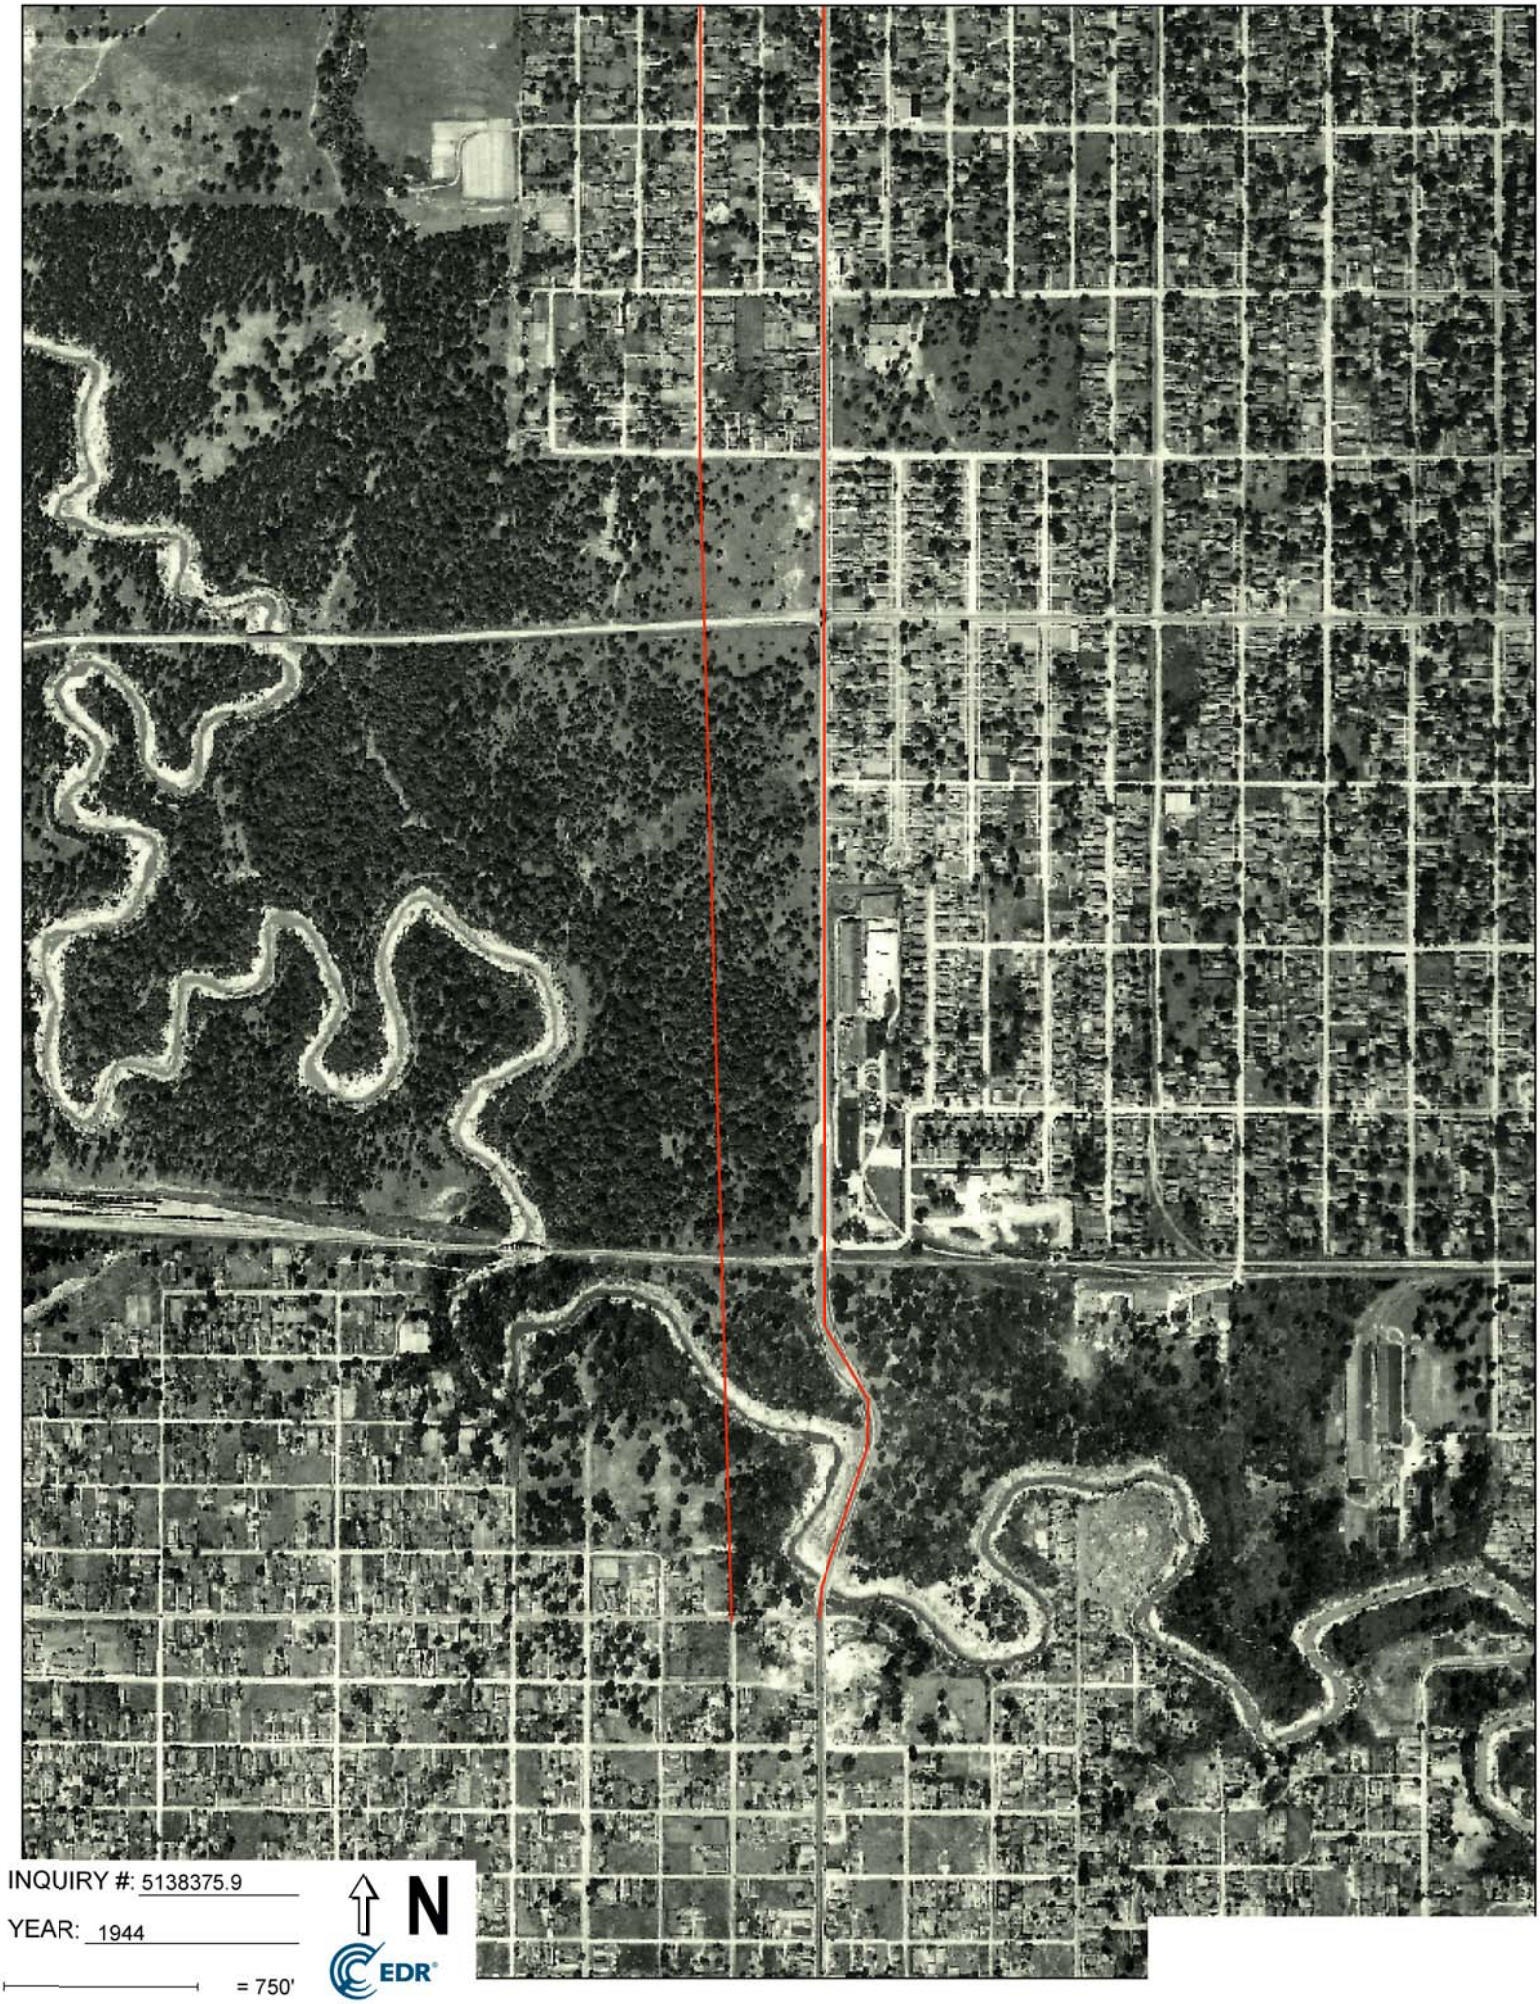
INQUIRY #: 5138375.9
YEAR: 1944
= 750'
N
EDR

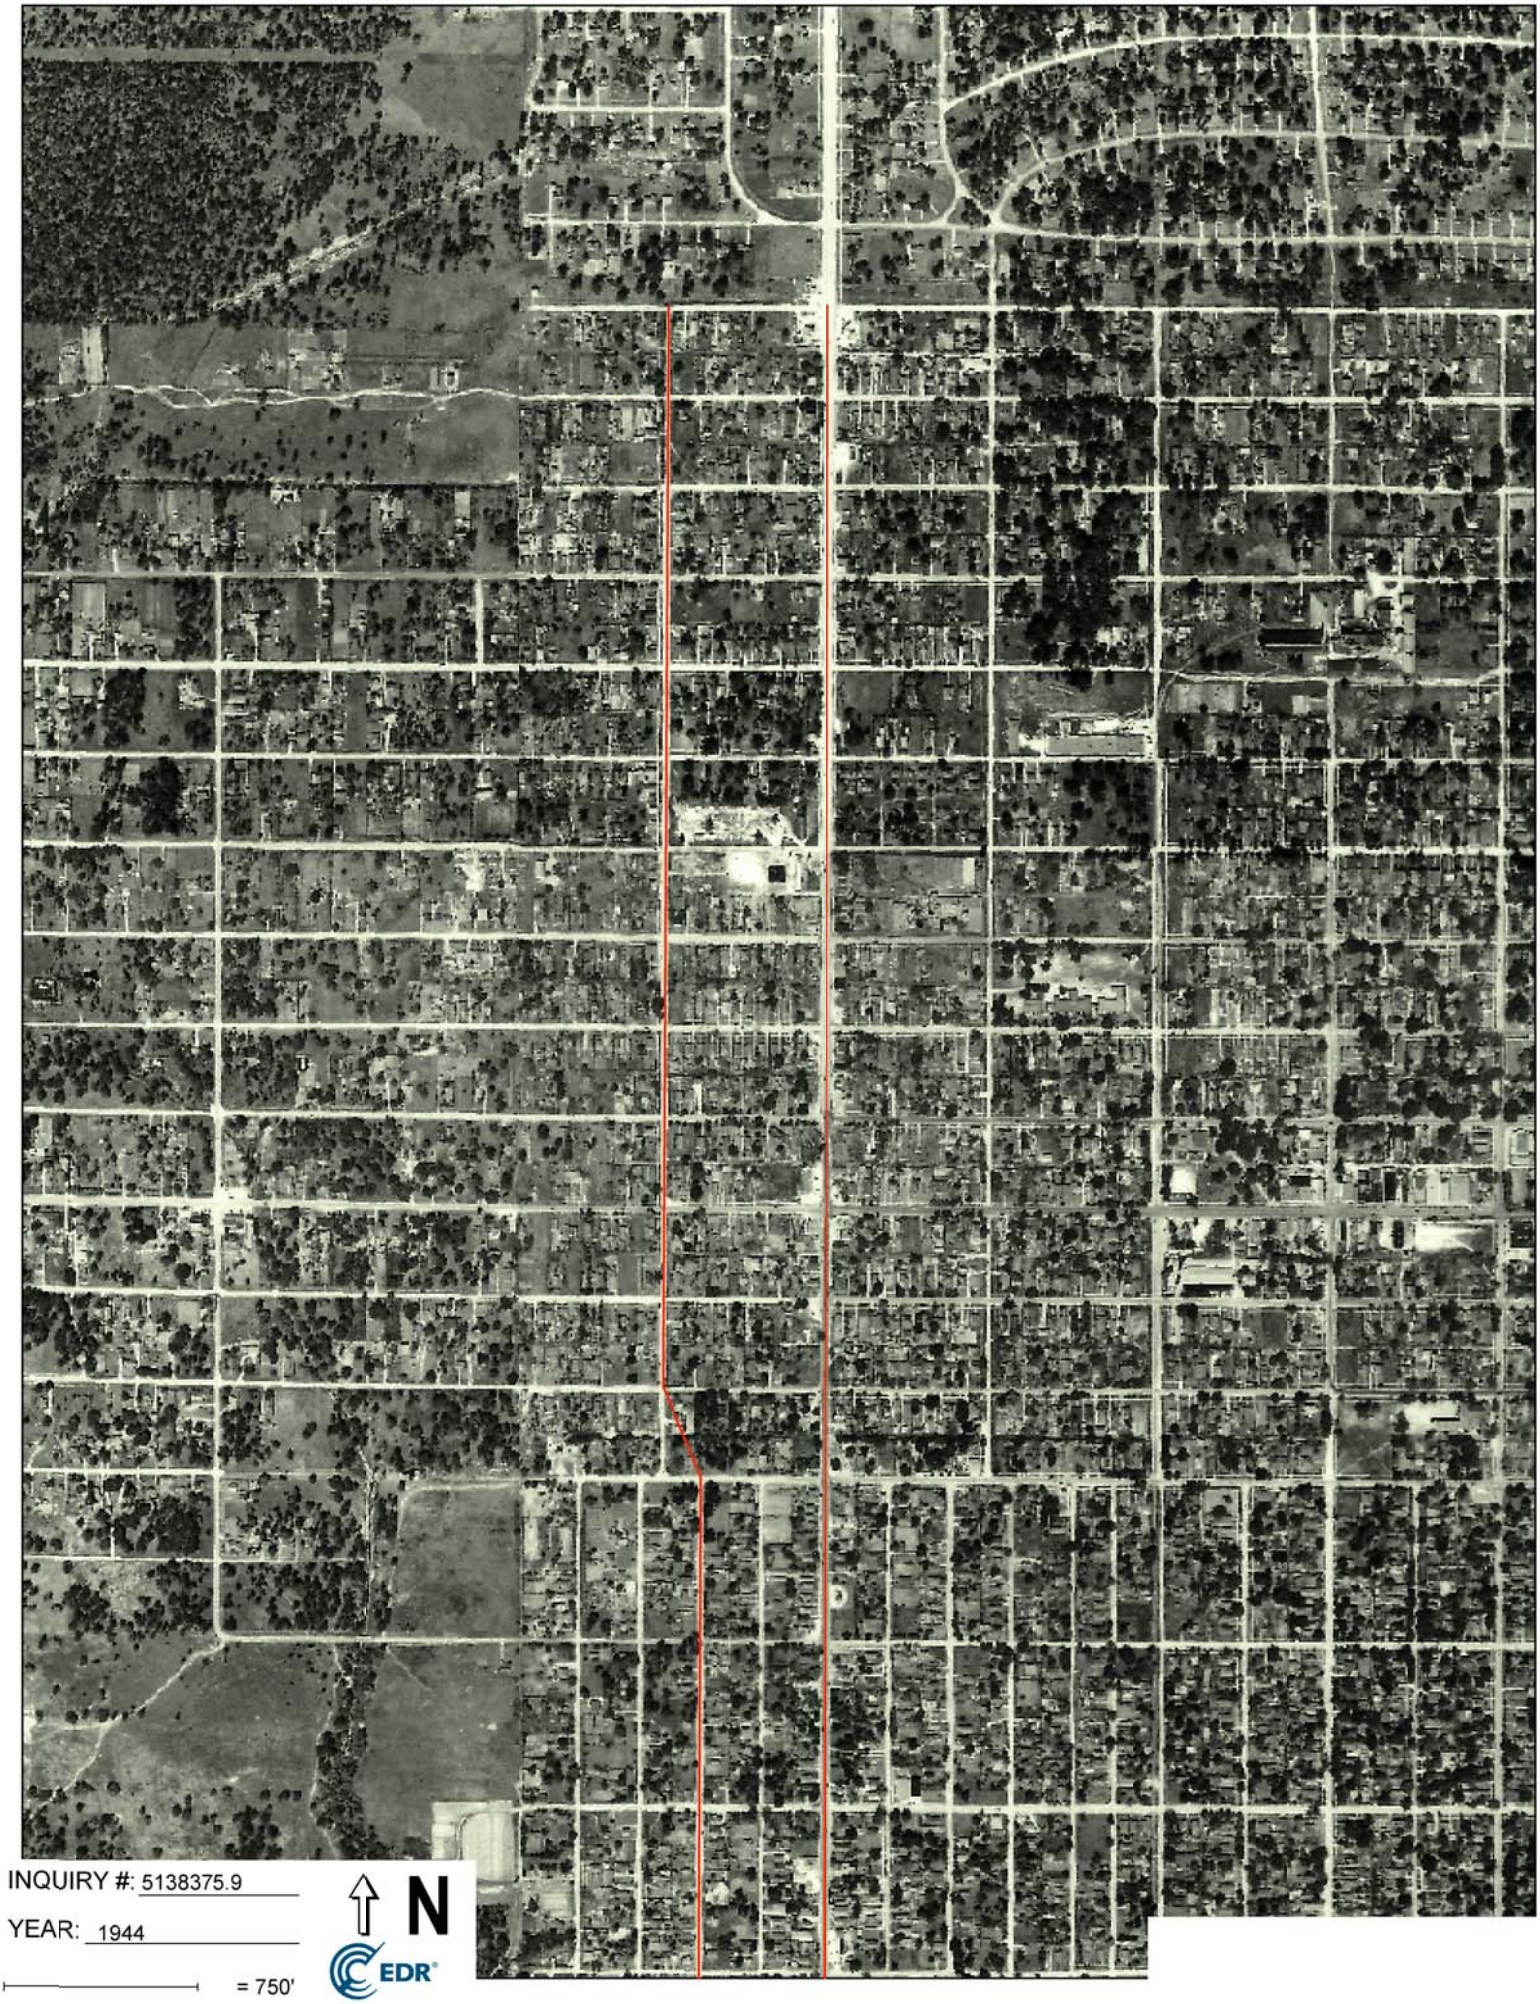

INQUIRY #: 5138375.9

YEAR: 1944

= 750'

N

EDR

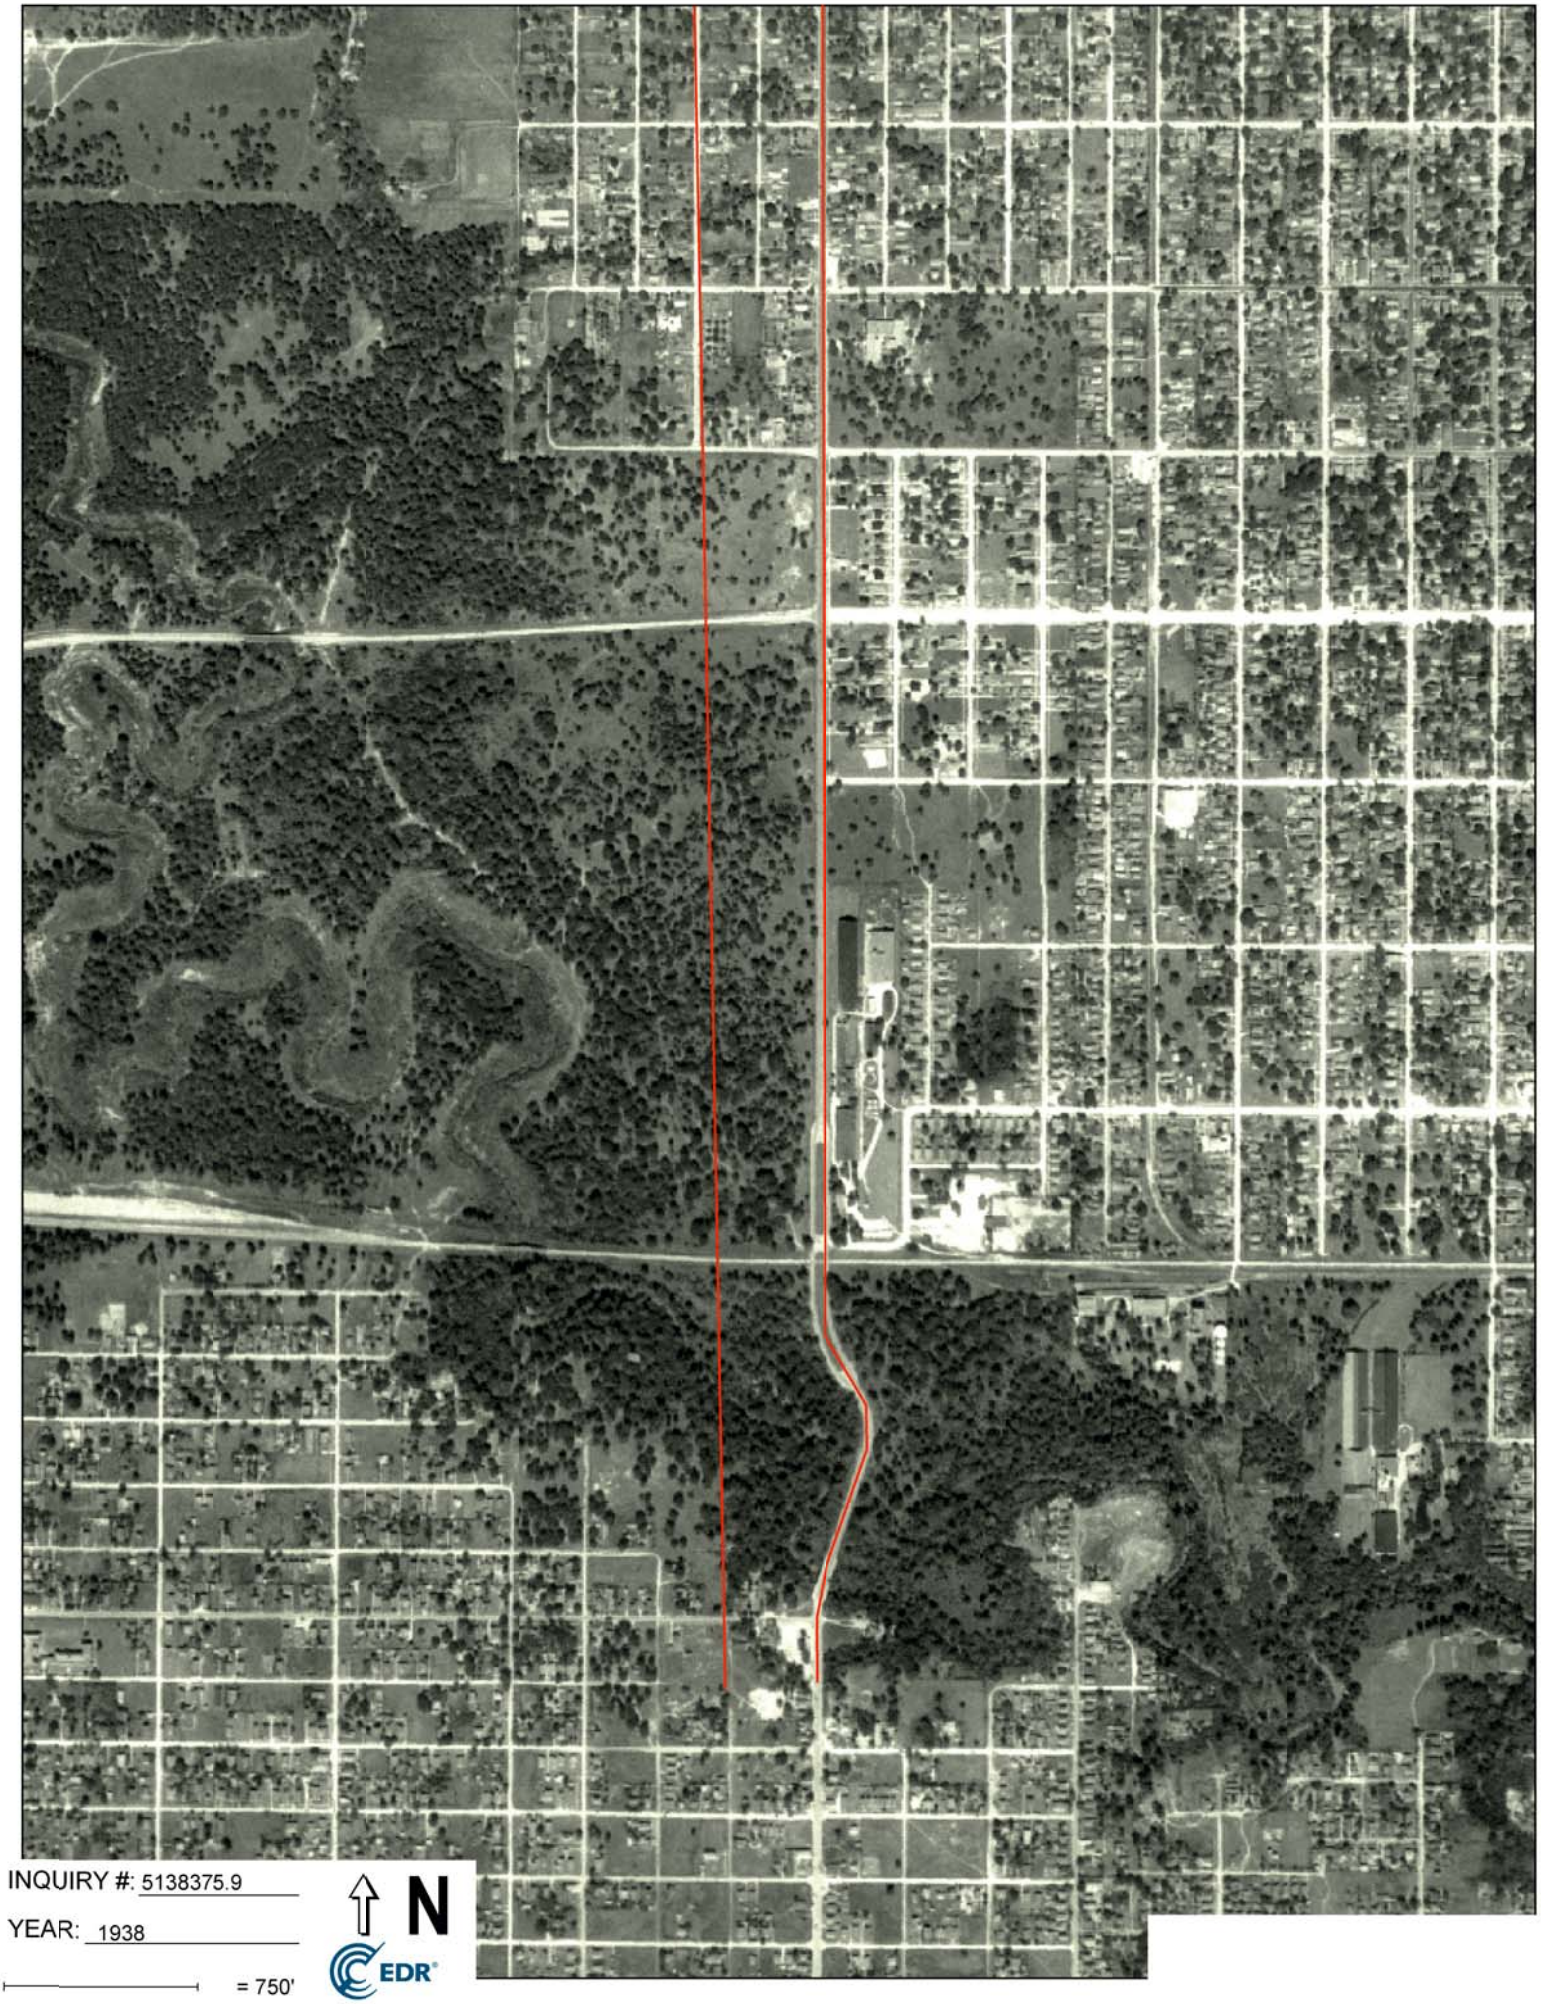

INQUIRY #: 5138375.9

YEAR: 1938

= 750'

N

EDR

INQUIRY #: 5138375.9

YEAR: 1938

= 750'

N

EDR

APPENDIX G

HISTORIC TOPOGRAPHIC MAPS

Shepherd Durham Corridor

Shepherd Drive and Durham Drive

Houston, TX 77008

Inquiry Number: 5138375.4

December 15, 2017

EDR Historical Topo Map Report

with QuadMatch™

6 Armstrong Road, 4th floor
Shelton, CT 06484
Toll Free: 800.352.0050
www.edrnet.com

EDR Historical Topo Map Report

12/15/17

Site Name:

Shepherd Durham Corridor
Shepherd Drive and Durham D
Houston, TX 77008
EDR Inquiry # 5138375.4

Client Name:

THE GOODMAN CORPORATION
911 West Anderson Lane, Suite 200
Austin, TX 78757
Contact: Stephanie Kirschner

EDR Topographic Map Library has been searched by EDR and maps covering the target property location as provided by THE GOODMAN CORPORATION were identified for the years listed below. EDR's Historical Topo Map Report is designed to assist professionals in evaluating potential liability on a target property resulting from past activities. EDRs Historical Topo Map Report includes a search of a collection of public and private color historical topographic maps, dating back to the late 1800s.

Search Results:

P.O.# MRA102

Project: Shepherd Durham Phase I ESA

Coordinates:

Latitude:	29.798732 29° 47' 55" North
Longitude:	-95.4109 -95° 24' 39" West
UTM Zone:	Zone 15 North
UTM X Meters:	266971.44
UTM Y Meters:	3298920.90
Elevation:	65.00' above sea level

Maps Provided:

2013
1995
1982
1967
1955
1946
1922
1915

Disclaimer - Copyright and Trademark Notice

This Report contains certain information obtained from a variety of public and other sources reasonably available to Environmental Data Resources, Inc. It cannot be concluded from this Report that coverage information for the target and surrounding properties does not exist from other sources. NO WARRANTY EXPRESSED OR IMPLIED, IS MADE WHATSOEVER IN CONNECTION WITH THIS REPORT. ENVIRONMENTAL DATA RESOURCES, INC. SPECIFICALLY DISCLAIMS THE MAKING OF ANY SUCH WARRANTIES, INCLUDING WITHOUT LIMITATION, MERCHANTABILITY OR FITNESS FOR A PARTICULAR USE OR PURPOSE. ALL RISK IS ASSUMED BY THE USER. IN NO EVENT SHALL ENVIRONMENTAL DATA RESOURCES, INC. BE LIABLE TO ANYONE, WHETHER ARISING OUT OF ERRORS OR OMISSIONS, NEGLIGENCE, ACCIDENT OR ANY OTHER CAUSE, FOR ANY LOSS OF DAMAGE, INCLUDING, WITHOUT LIMITATION, SPECIAL, INCIDENTAL, CONSEQUENTIAL, OR EXEMPLARY DAMAGES. ANY LIABILITY ON THE PART OF ENVIRONMENTAL DATA RESOURCES, INC. IS STRICTLY LIMITED TO A REFUND OF THE AMOUNT PAID FOR THIS REPORT. Purchaser accepts this Report "AS IS". Any analyses, estimates, ratings, environmental risk levels or risk codes provided in this Report are provided for illustrative purposes only, and are not intended to provide, nor should they be interpreted as providing any facts regarding, or prediction or forecast of, any environmental risk for any property. Only a Phase I Environmental Site Assessment performed by an environmental professional can provide information regarding the environmental risk for any property. Additionally, the information provided in this Report is not to be construed as legal advice.

Copyright 2017 by Environmental Data Resources, Inc. All rights reserved. Reproduction in any media or format, in whole or in part, of any report or map of Environmental Data Resources, Inc., or its affiliates, is prohibited without prior written permission.

EDR and its logos (including Sanborn and Sanborn Map) are trademarks of Environmental Data Resources, Inc. or its affiliates. All other trademarks used herein are the property of their respective owners.

Topo Sheet Key

This EDR Topo Map Report is based upon the following USGS topographic map sheets.

2013 Source Sheets

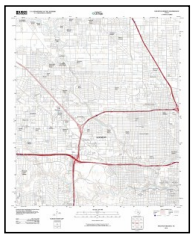

Houston Heights
2013
7.5-minute, 24000

1995 Source Sheets

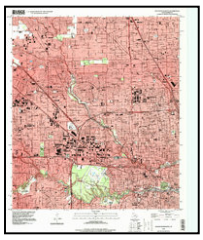

Houston Heights
1995
7.5-minute, 24000
Aerial Photo Revised 1995

1982 Source Sheets

Houston Heights
1982
7.5-minute, 24000
Aerial Photo Revised 1976

1967 Source Sheets

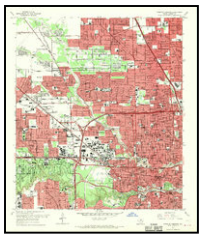

Houston Heights
1967
7.5-minute, 24000
Aerial Photo Revised 1966

Topo Sheet Key

This EDR Topo Map Report is based upon the following USGS topographic map sheets.

1955 Source Sheets

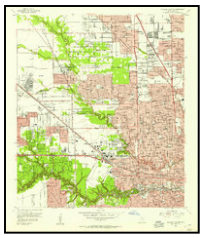

Houston Heights
1955
7.5-minute, 24000
Aerial Photo Revised 1953

1946 Source Sheets

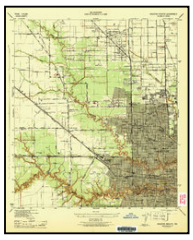

Houston Heights
1946
7.5-minute, 31680

1922 Source Sheets

Houston Heights
1922
7.5-minute, 31680

1915 Source Sheets

Houston Heights
1915
7.5-minute, 24000

Historical Topo Map

2013

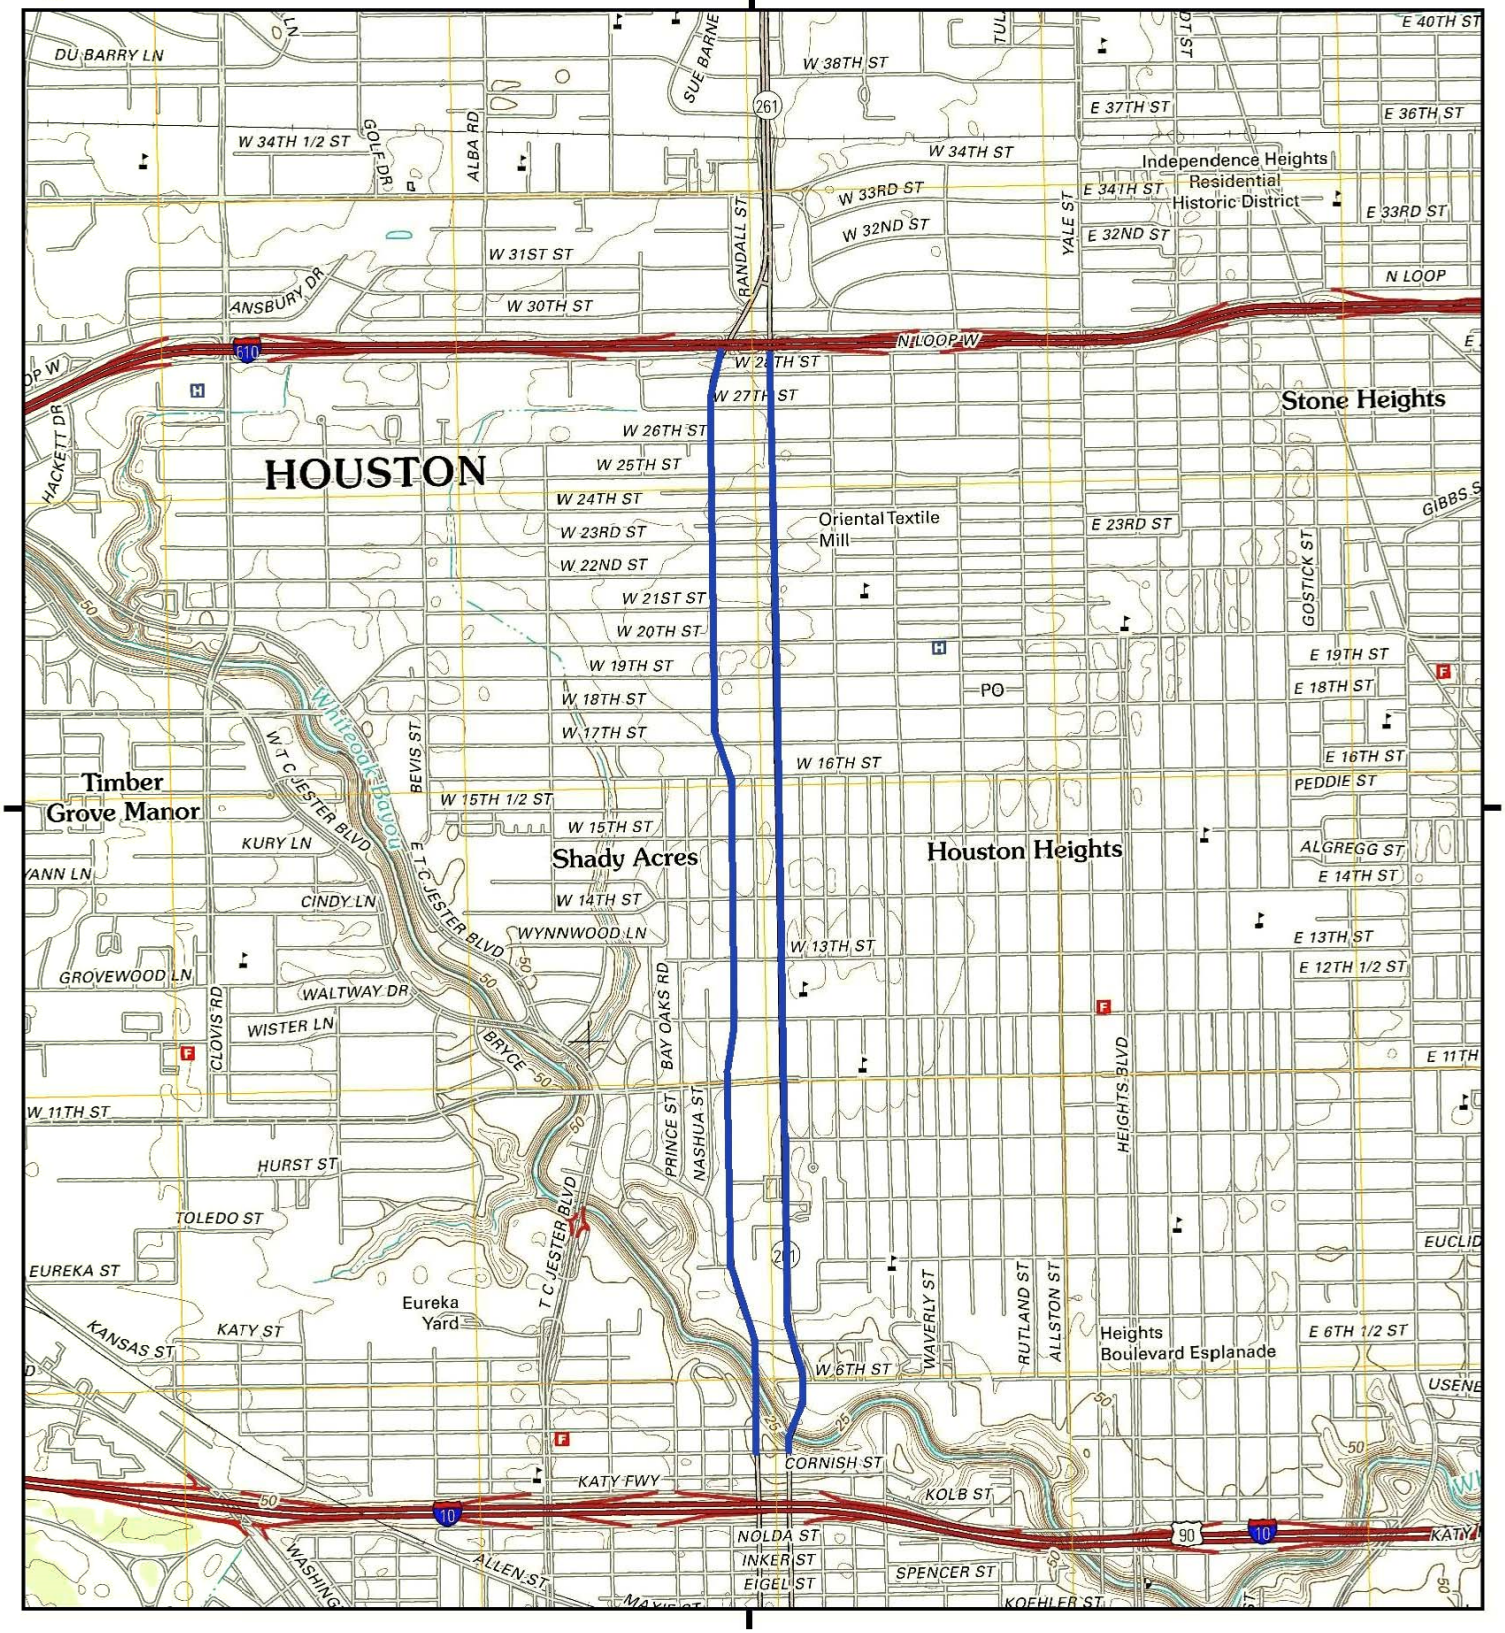

This report includes information from the following map sheet(s).

0 Miles 0.25 0.5 1 1.5

NW N NE
W E
SW S SE

TP, Houston Heights, 2013, 7.5-minute

SITE NAME: Shepherd Durham Corridor
ADDRESS: Shepherd Drive and Durham Drive
Houston, TX 77008
CLIENT: THE GOODMAN CORPORATION

N

Historical Topo Map

1995

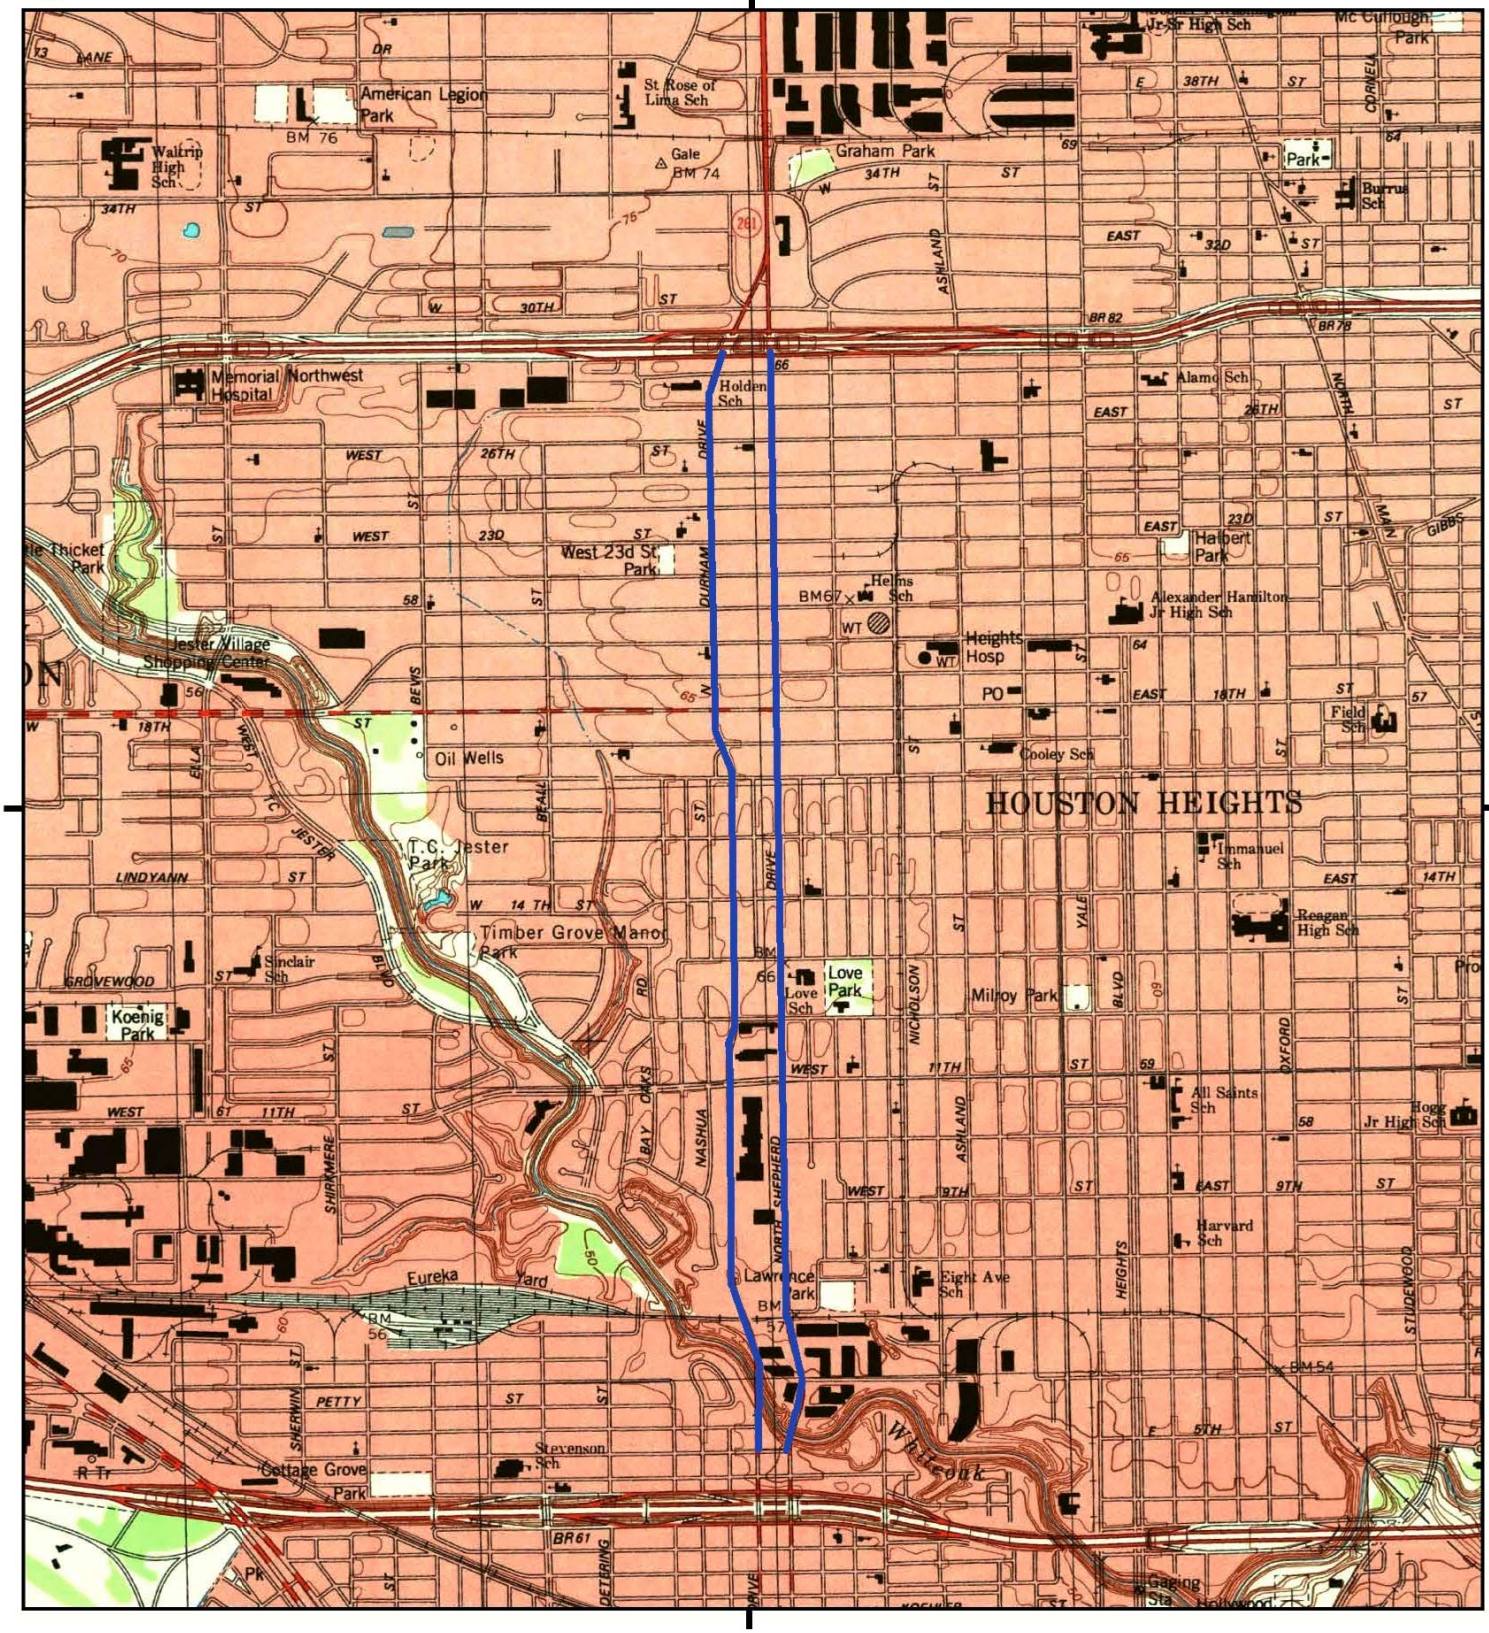

This report includes information from the following map sheet(s).

0 Miles 0.25 0.5 1 1.5

NW N NE
W E
SW S SE

TP, Houston Heights, 1995, 7.5-minute

SITE NAME: Shepherd Durham Corridor
ADDRESS: Shepherd Drive and Durham Drive
Houston, TX 77008
CLIENT: THE GOODMAN CORPORATION

N

Historical Topo Map

1982

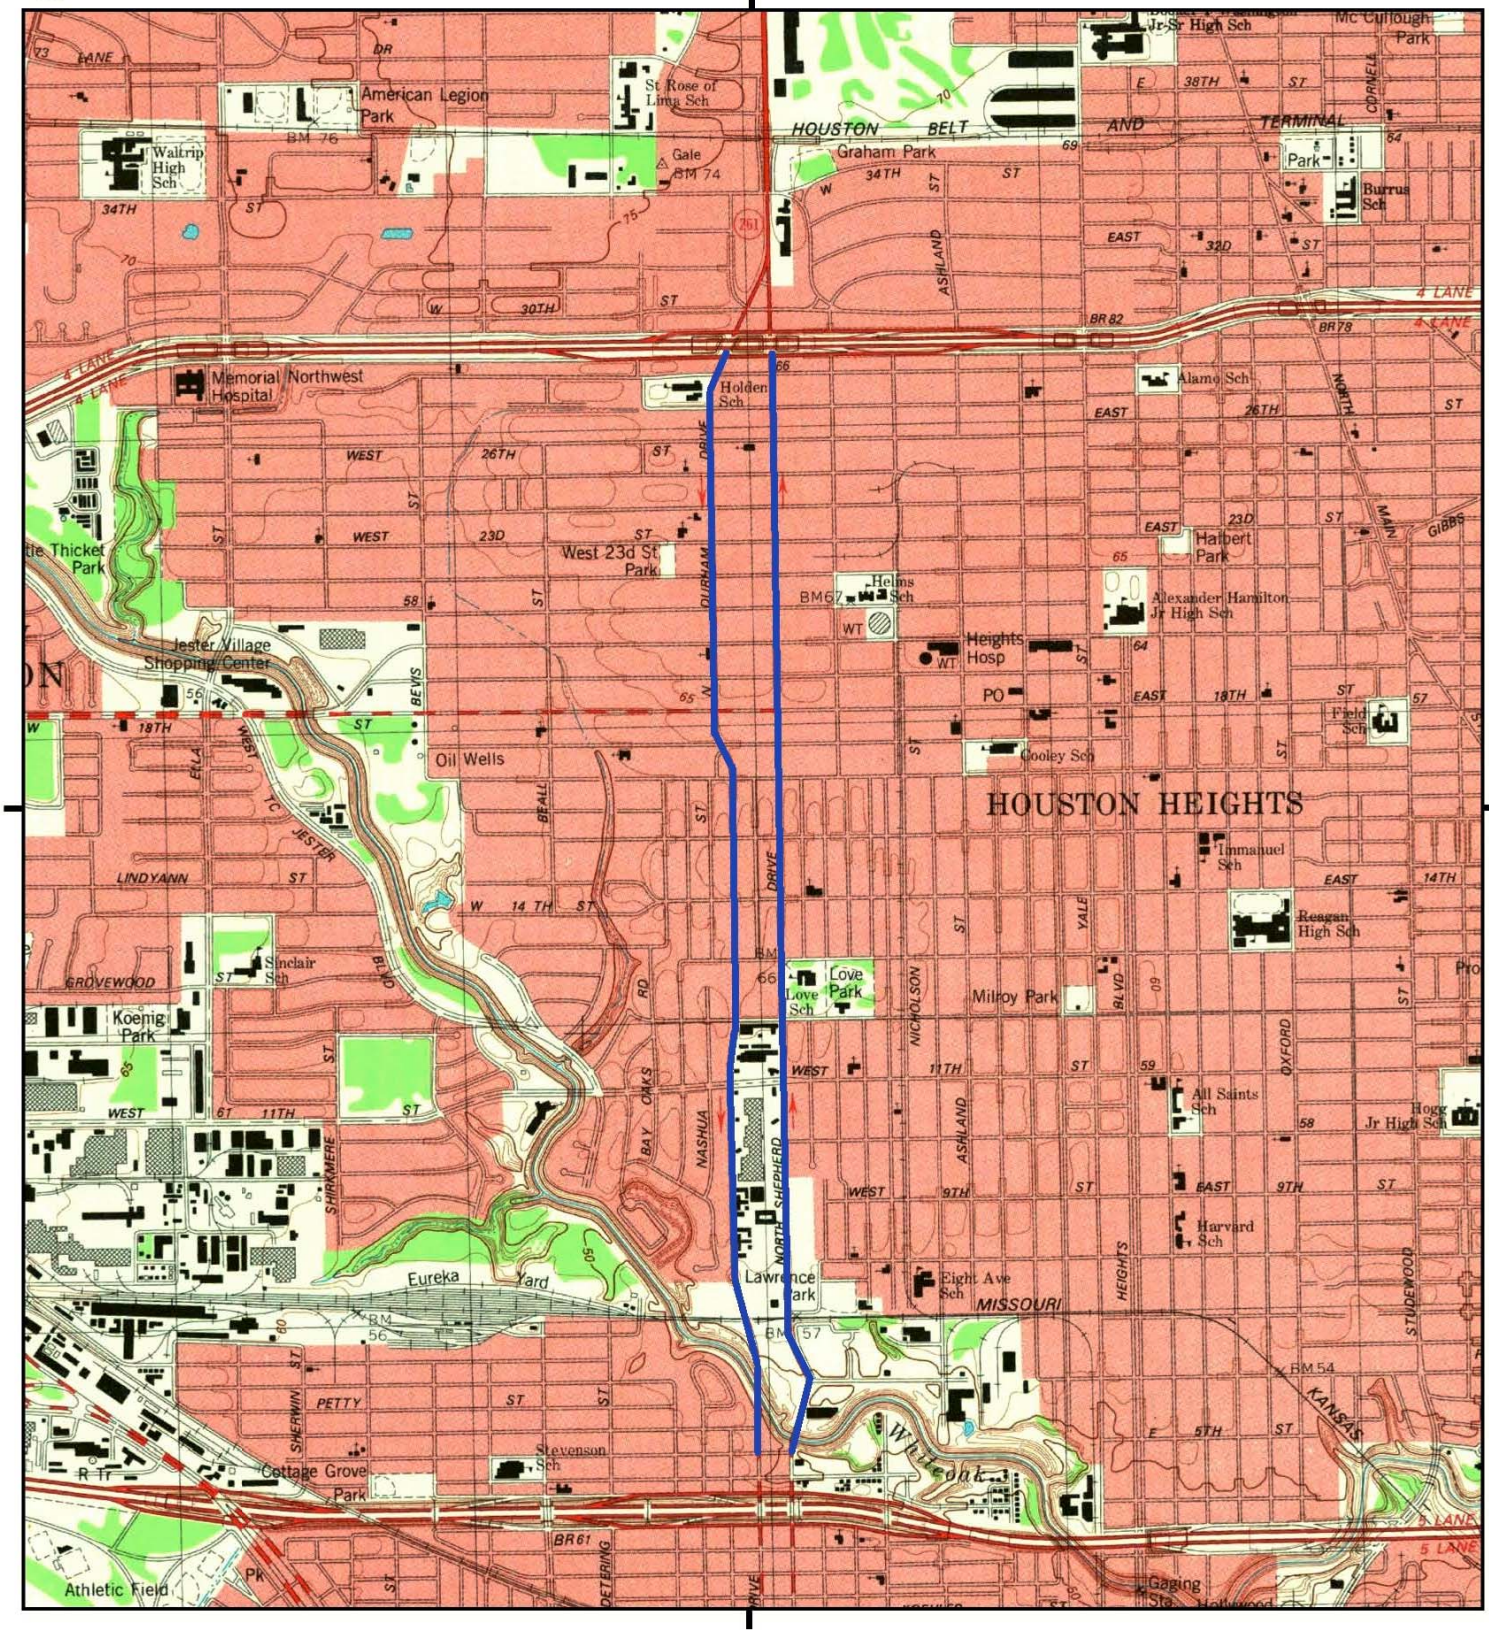

This report includes information from the following map sheet(s).

0 Miles 0.25 0.5 1 1.5

NW N NE
W E
SW S SE

TP, Houston Heights, 1982, 7.5-minute

SITE NAME: Shepherd Durham Corridor
ADDRESS: Shepherd Drive and Durham Drive
Houston, TX 77008
CLIENT: THE GOODMAN CORPORATION

N

Historical Topo Map

1967

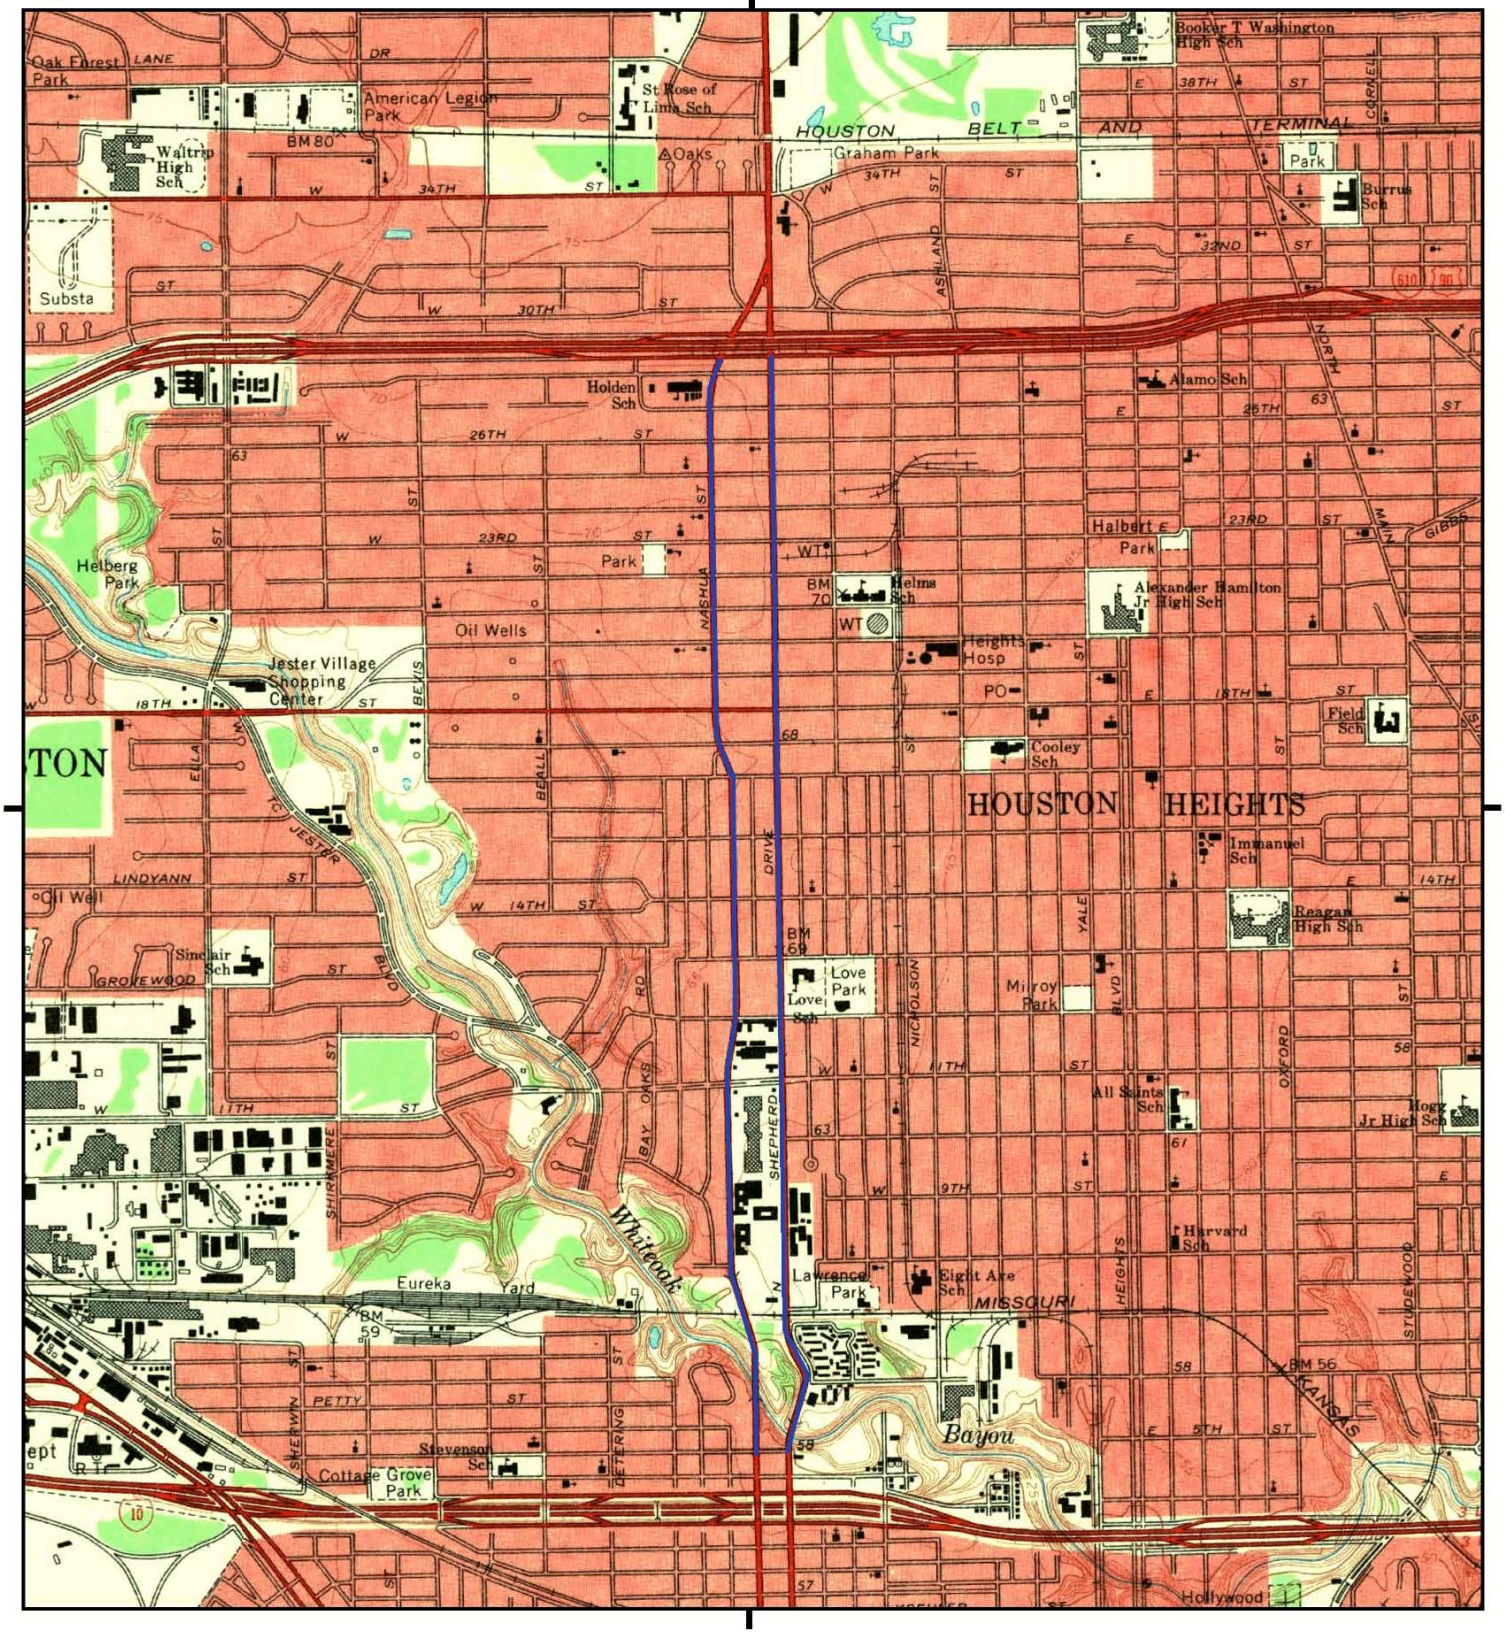

This report includes information from the following map sheet(s).

0 Miles 0.25 0.5 1 1.5

NW N NE
W E
SW S SE

TP, Houston Heights, 1967, 7.5-minute

SITE NAME: Shepherd Durham Corridor
ADDRESS: Shepherd Drive and Durham Drive
Houston, TX 77008
CLIENT: THE GOODMAN CORPORATION

N

Historical Topo Map

1955

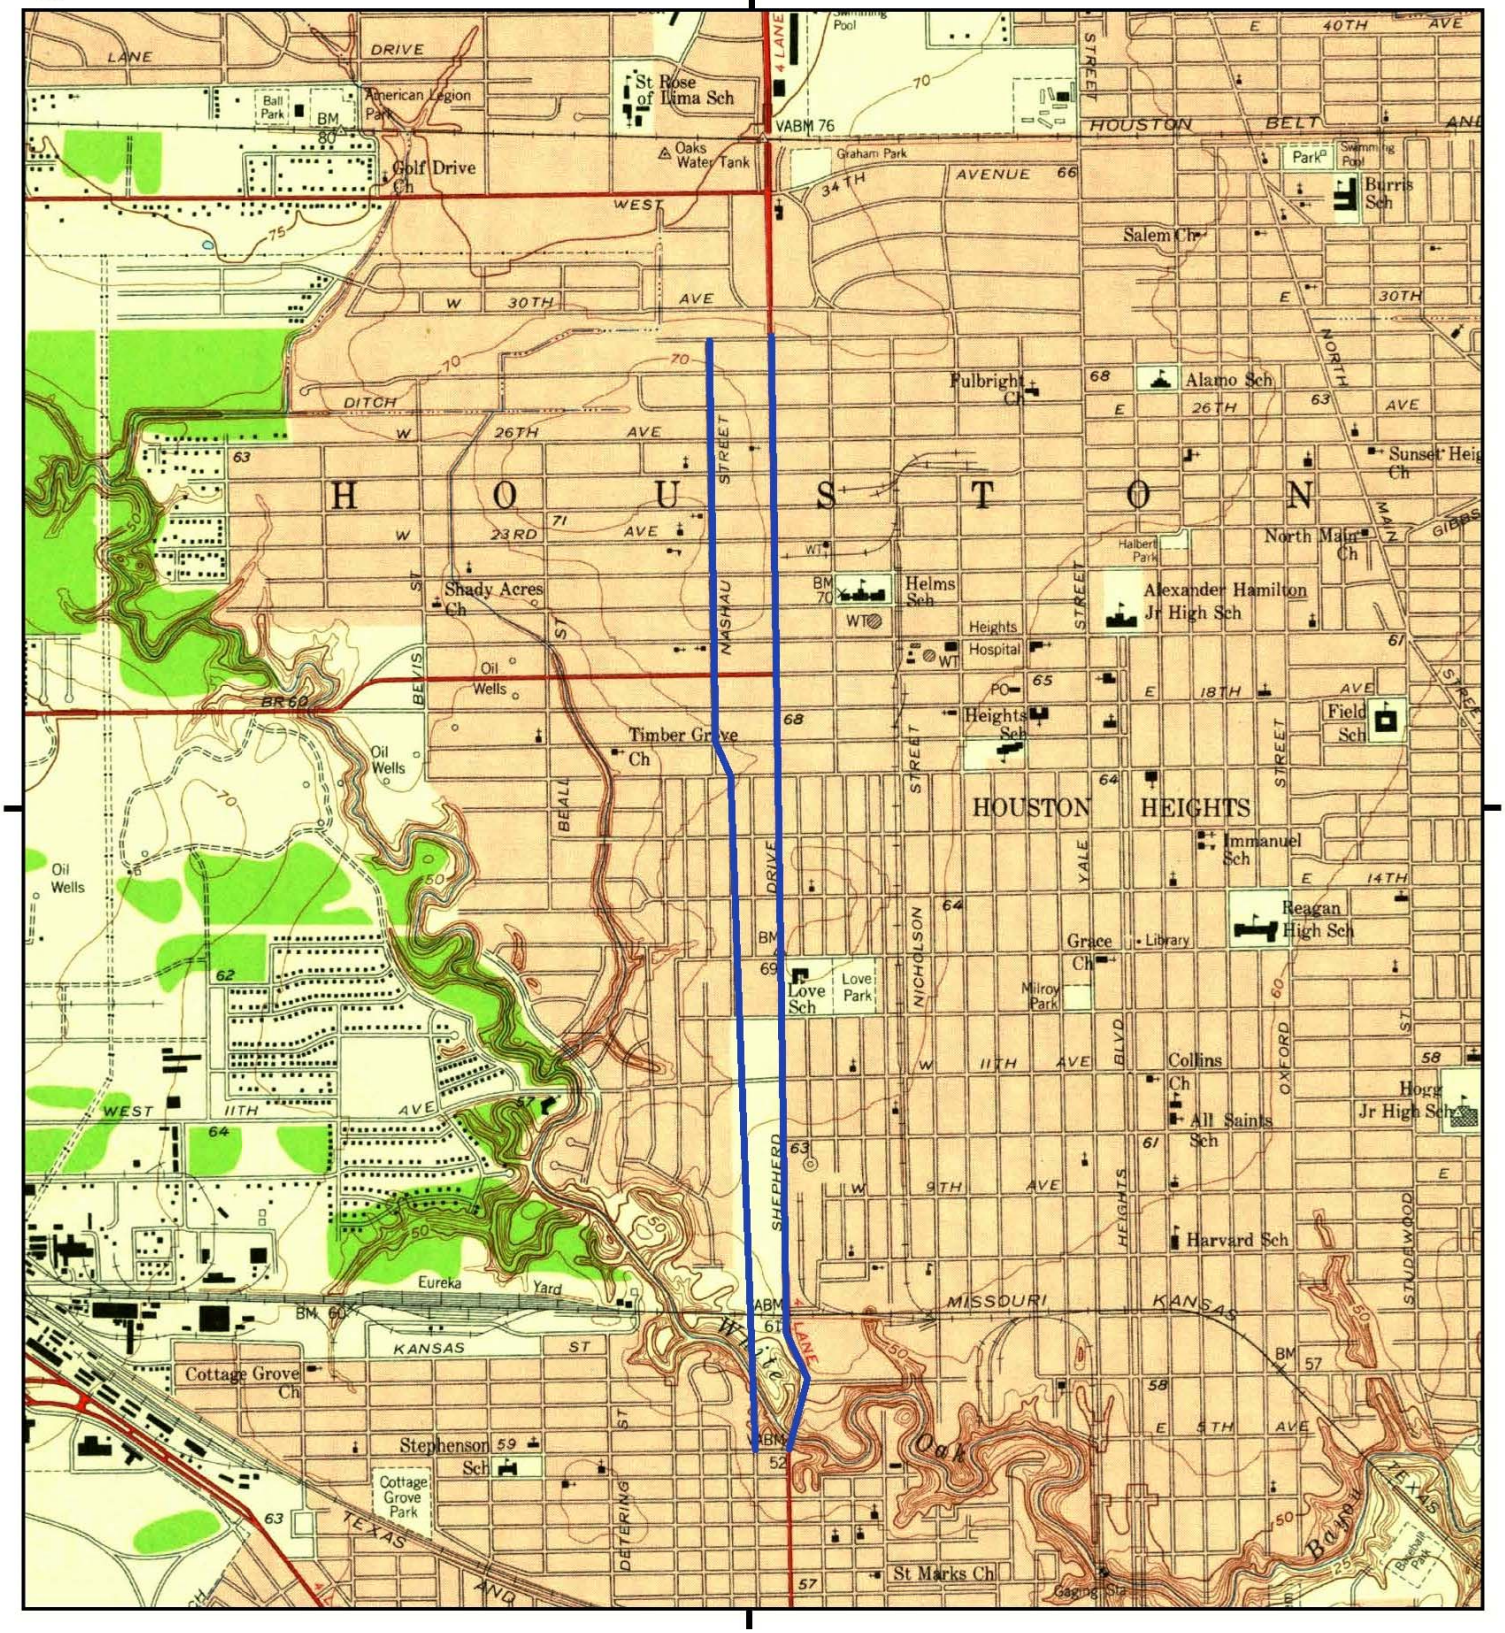

This report includes information from the following map sheet(s).

0 Miles 0.25 0.5 1 1.5

NW N NE
W E
SW S SE

TP, Houston Heights, 1955, 7.5-minute

SITE NAME: Shepherd Durham Corridor
ADDRESS: Shepherd Drive and Durham Drive
Houston, TX 77008
CLIENT: THE GOODMAN CORPORATION

N

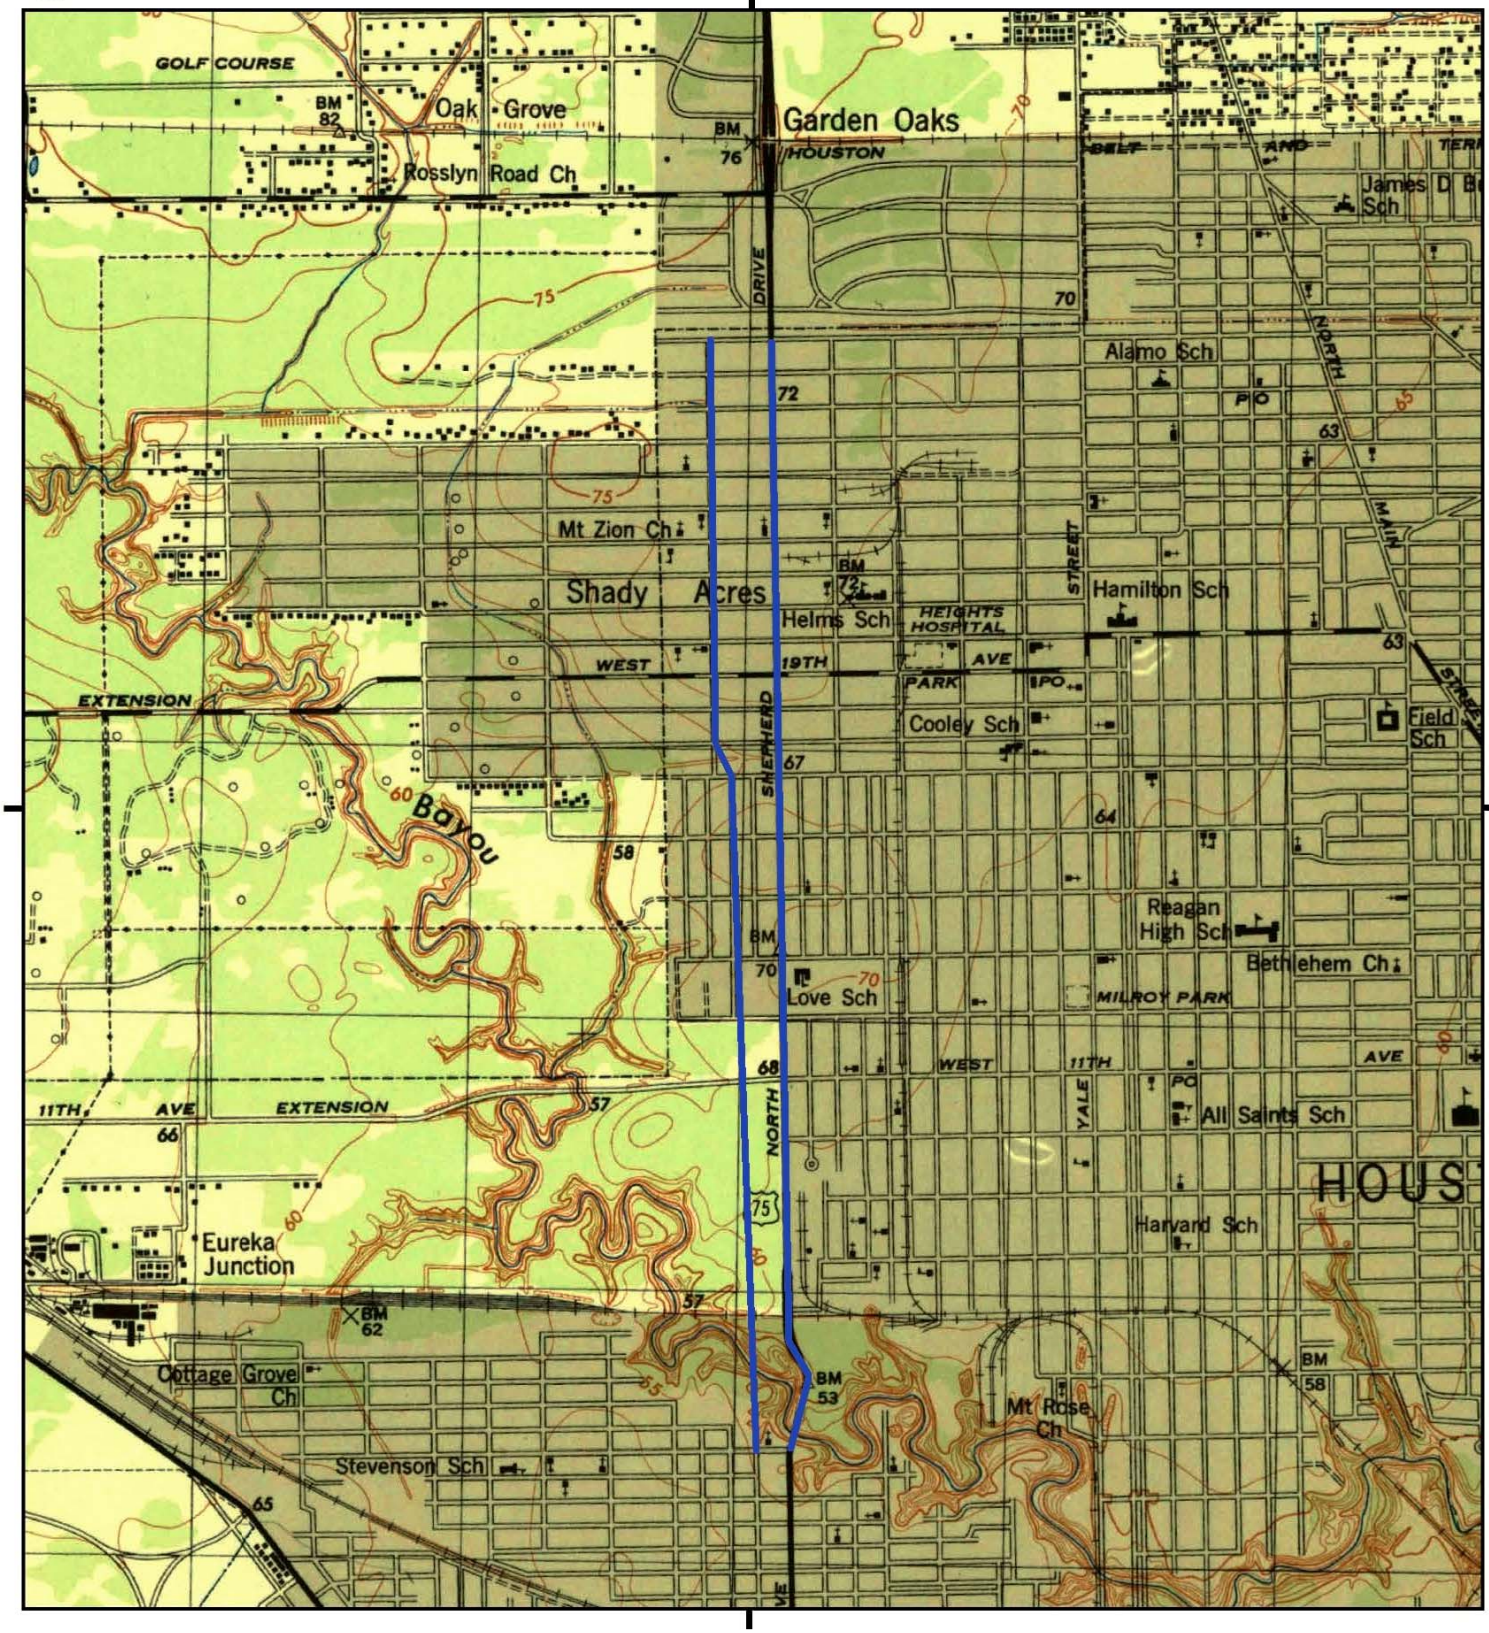

This report includes information from the following map sheet(s).

0 Miles 0.25 0.5 1 1.5

NW N NE
W E
SW S SE

TP, Houston Heights, 1946, 7.5-minute

SITE NAME: Shepherd Durham Corridor
ADDRESS: Shepherd Drive and Durham Drive
Houston, TX 77008
CLIENT: THE GOODMAN CORPORATION

N

Historical Topo Map

1922

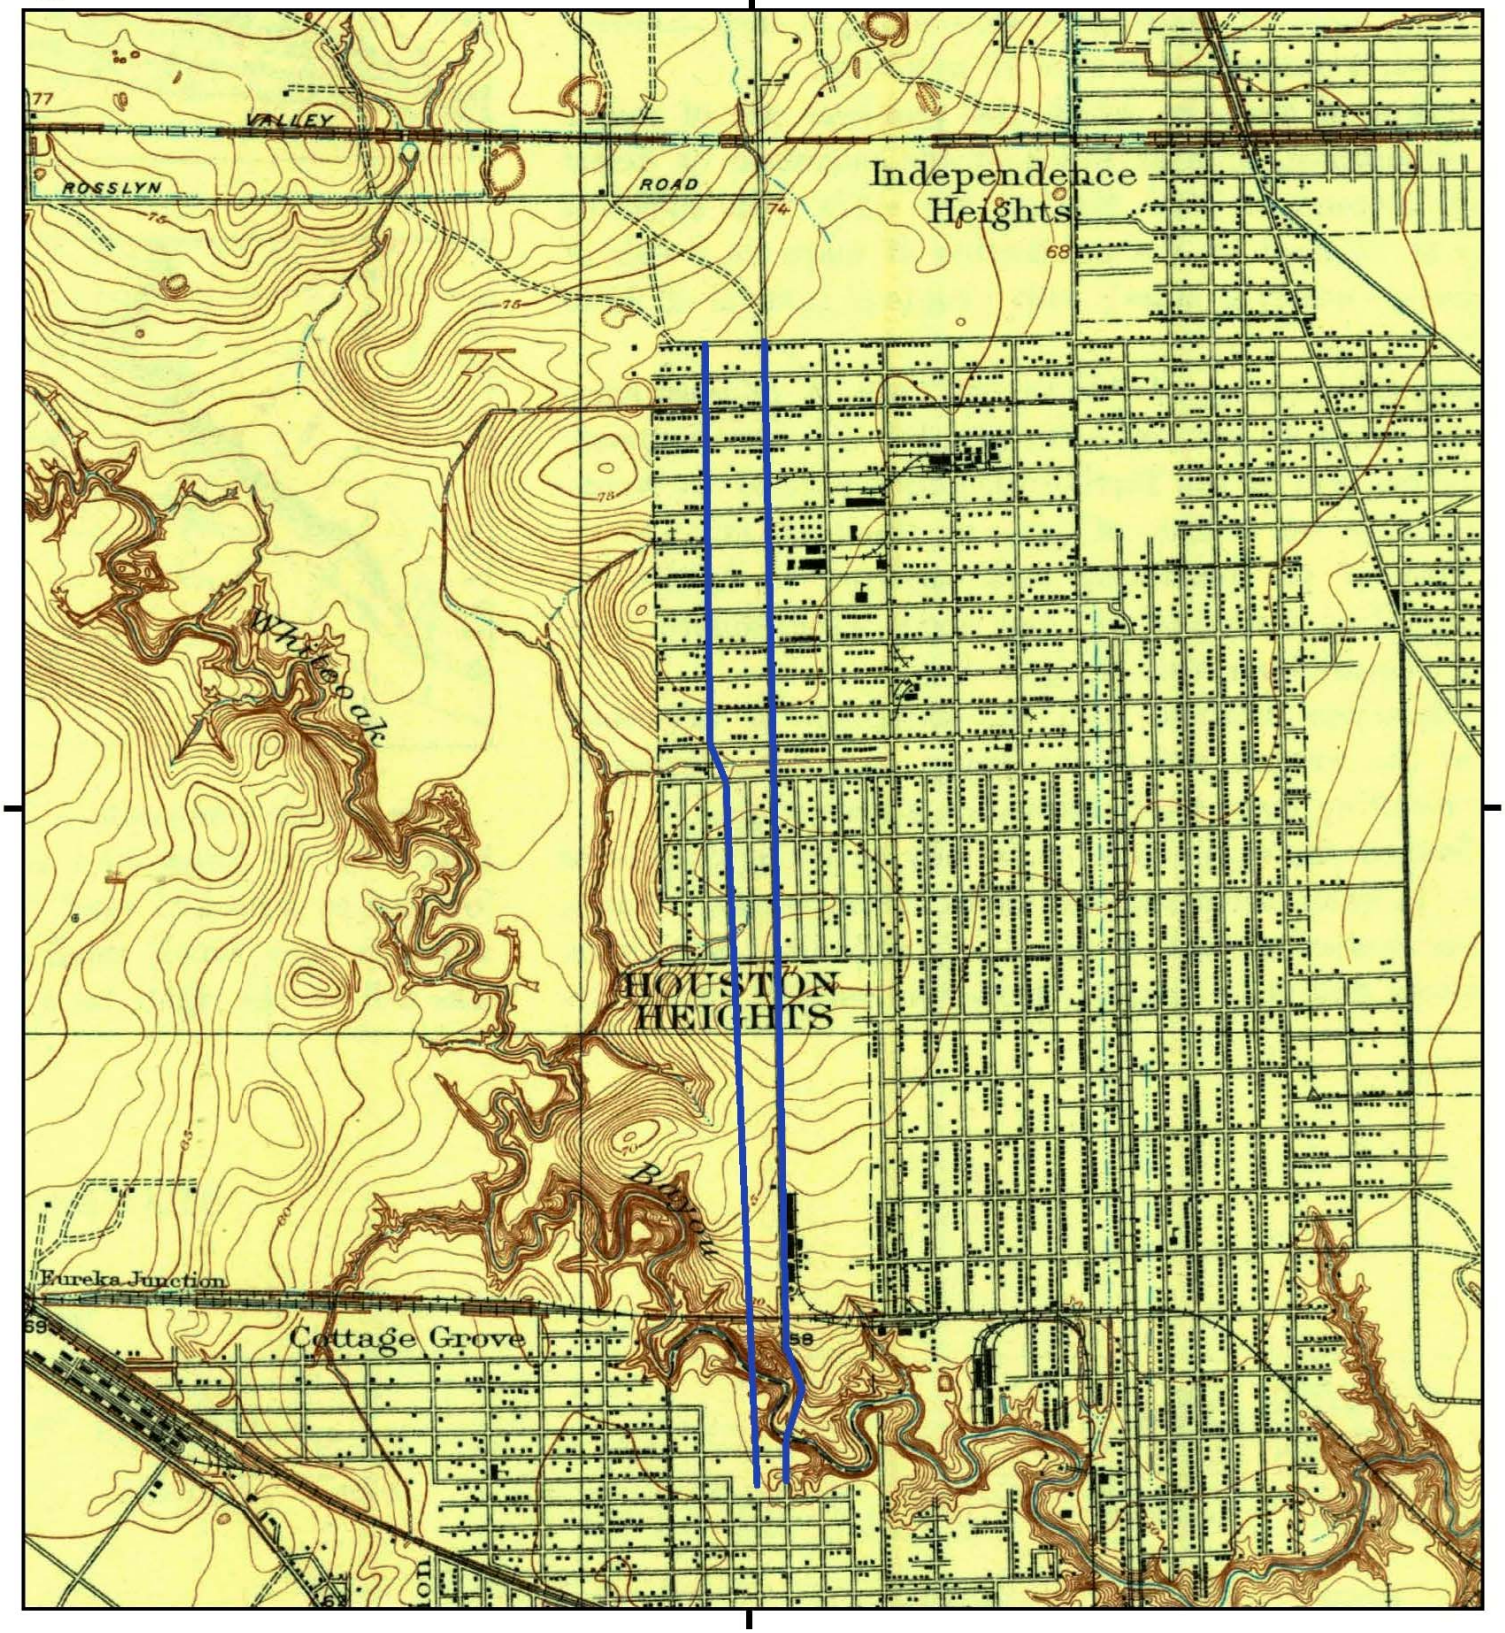

This report includes information from the following map sheet(s).

0 Miles 0.25 0.5 1 1.5

NW N NE
W E
SW S SE

TP, Houston Heights, 1922, 7.5-minute

SITE NAME: Shepherd Durham Corridor
ADDRESS: Shepherd Drive and Durham Drive
Houston, TX 77008
CLIENT: THE GOODMAN CORPORATION

N

Historical Topo Map

1915

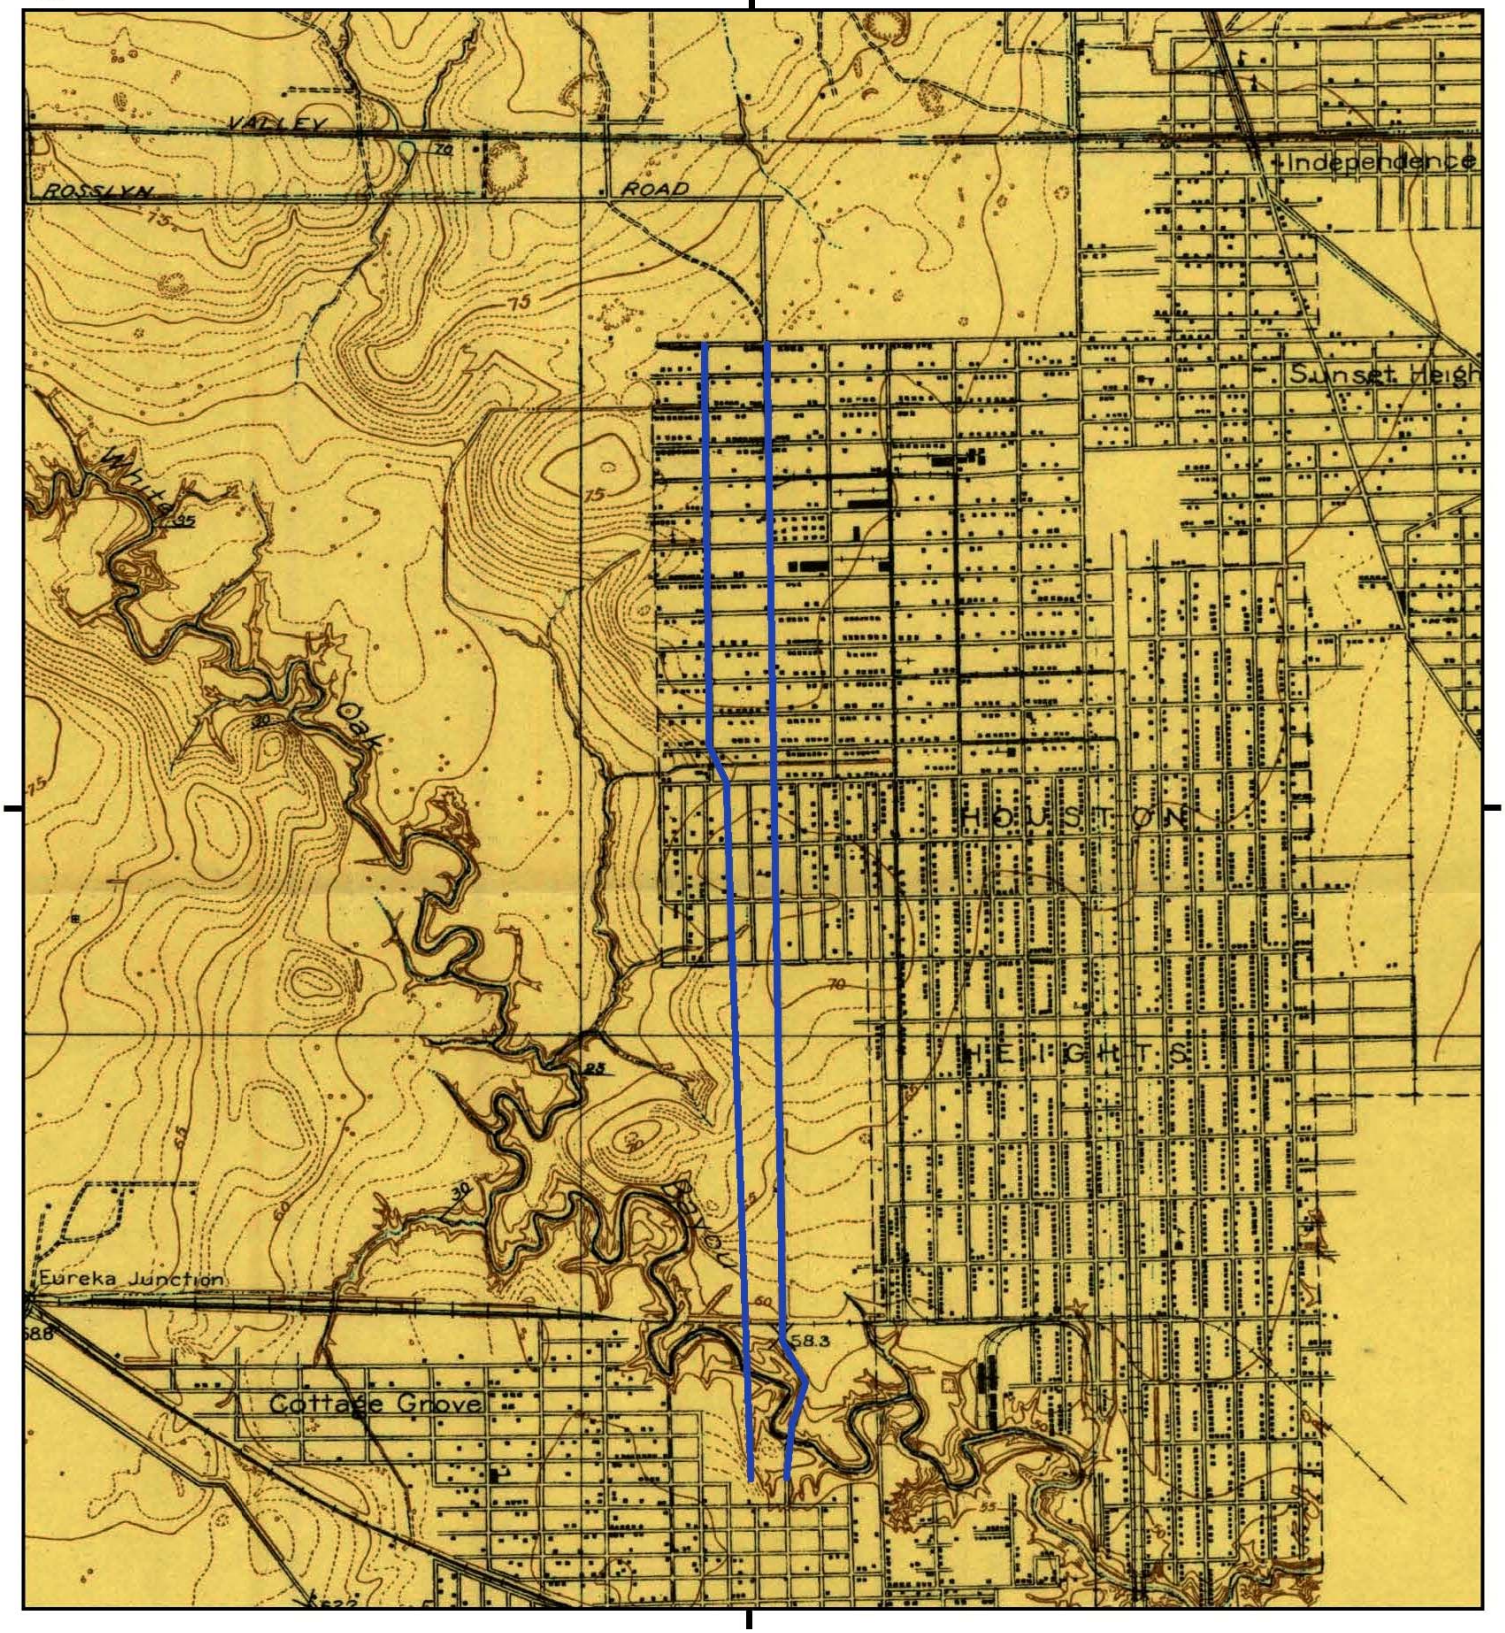

This report includes information from the following map sheet(s).

0 Miles 0.25 0.5 1 1.5

NW N NE
W E
SW S SE

TP, Houston Heights, 1915, 7.5-minute

SITE NAME: Shepherd Durham Corridor
ADDRESS: Shepherd Drive and Durham Drive
Houston, TX 77008
CLIENT: THE GOODMAN CORPORATION

N

APPENDIX H

HARRIS COUNTY APPRAISAL DISTRICT PROPERTY RECORDS

N IH 610 W
N LOOP W FWY
N DURHAM DR
N SHEPHERD DR
LAWRENCE ST
W 28TH ST
W 27TH ST
W 26TH ST
W 25TH ST
Holden Elementary School
Sprint
Wingstop
1
2
3
4
5
6

W 25TH ST
W 24TH ST
W 23RD ST
W 22ND ST
W 21ST ST
N DURHAM DR
N SHEPHERD DR
LAWRENCE ST
7
8
9
10
11
Fiesta Mart
60m
200ft

W 21ST ST
W 20TH ST
W 19TH ST
W 18TH ST
W 17TH ST
N SHEPHERD DR
N DURHAM DR
LAWRENCE ST
12
13
14
15
16
17

W 17TH ST
W 16TH ST
W 15TH ST
W 14TH ST
N DURHAM DR
N SHEPHERD DR
PRINCE ST
NASHUA ST
LAIRD ST
DOROTHY ST
ALEXANDER ST
LAWRENCE ST
18
19
20
21
22
23

W 14TH ST
PRINCE ST
NASHUA ST
LAIRD ST
N SHEPHERD DR
DOROTHY ST
ALEXANDER ST
W 13TH ST
N DURHAM DR
W 12TH ST
Love Elementary School
Love Park
Heights Charter School
24
25
26
27
28
29
30

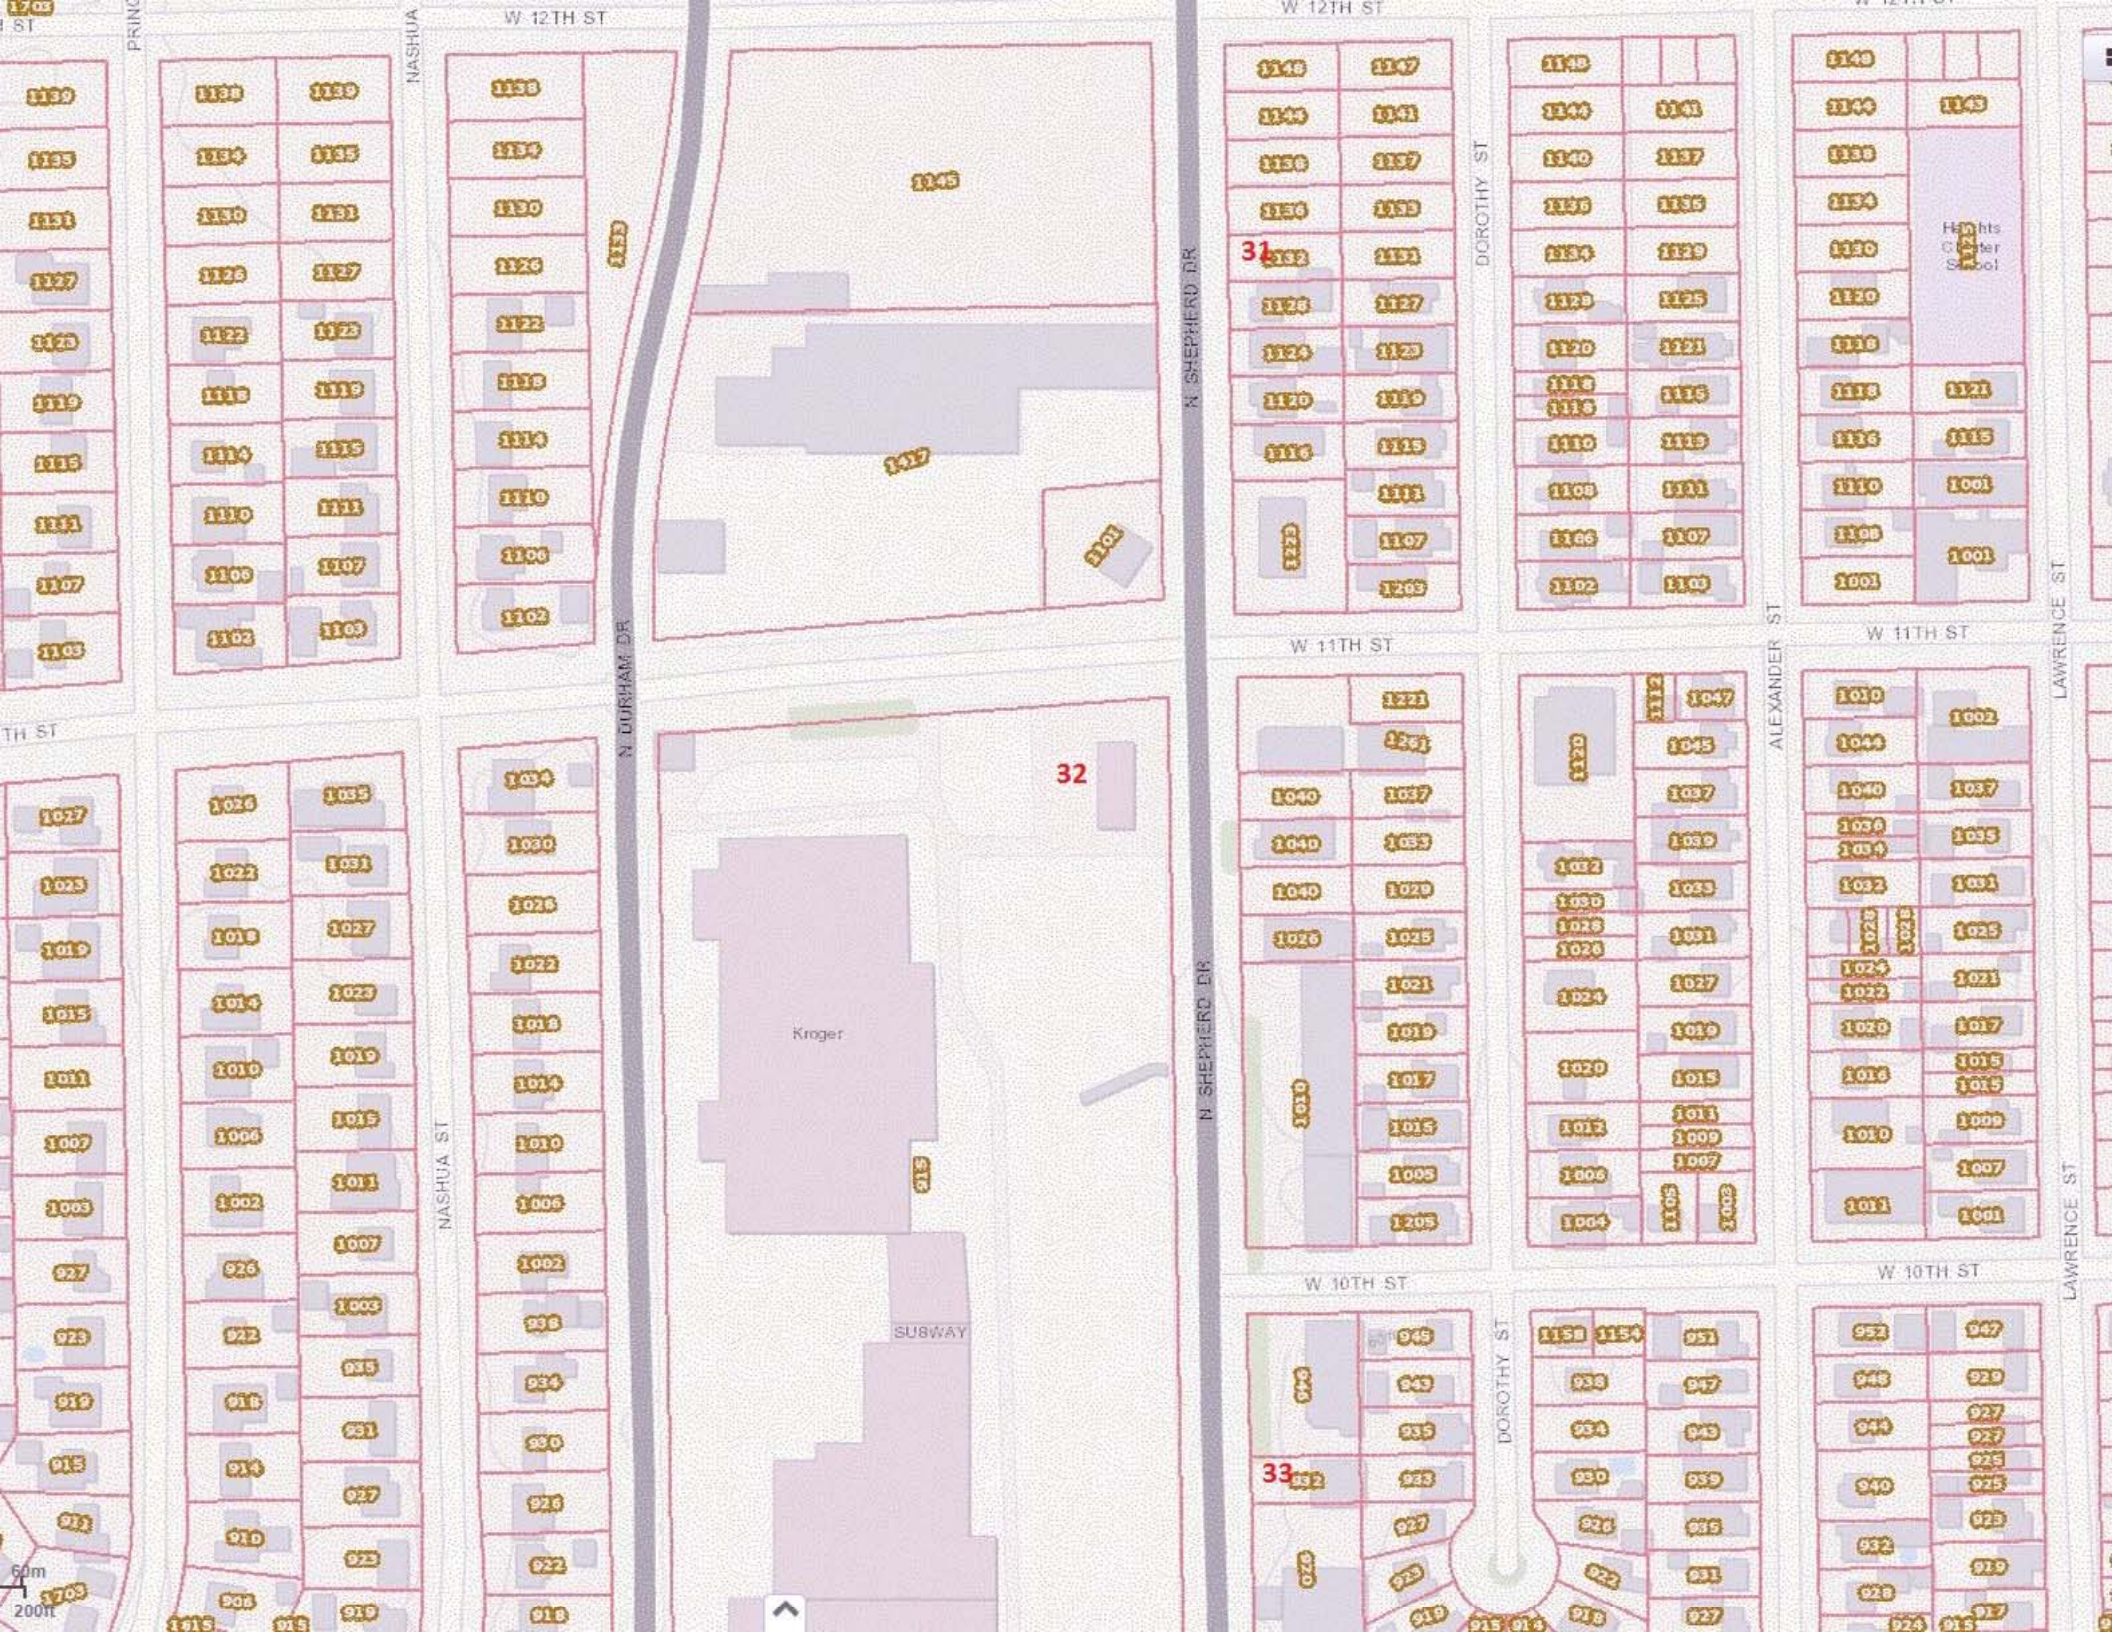
W 12TH ST
W 11TH ST
W 10TH ST
N DURHAM DR
N SHEPHERD DR
NASHUA ST
DOROTHY ST
ALEXANDER ST
LAWRENCE ST
Kroger
SUBWAY
31
32
33
60m
200ft

Big Lots
Tuesday Morning
Radio shack
34
N DURHAM DR
N SHEPHERD DR
NASHUA ST
GLEN OAKS DR
DOROTHY ST
ALEXANDER ST
LAWRENCE ST
W 8TH ST
W 7TH 1/2 ST
W 7TH ST
Lawrence Park
MKT Railroad
60m
200ft

MKT Railroad
White Oak Bayou
N DURHAM DR
N SHEPHERD DR
LEAFTON LN
W 6TH ST
ROY CIR
DARLING ST
ROY ST
LARKIN ST
SANDMAN ST
SHEPHERD DR
700
300
501
580
900
2120

Tax Year: 2017 ▼

HARRIS COUNTY APPRAISAL DISTRICT
REAL PROPERTY ACCOUNT INFORMATION
0200050000012

Print E-mail

Owner Services | Similar Owner Name | Nearby Addresses | Same Street Name | Related Map 5259B

Ownership History | **Fiduciary Information** | **Related Accounts**

Owner and Property Information

Owner Name & Mailing Address:	**PANJWANI PROPERTIES LTD** **6161 SAVOY DR STE 1111** **HOUSTON TX 77036-3360**
Legal Description:	**LTS 30 THRU 34 & TRS 28 & 29 BLK 9 HOUSTON HEIGHTS**
Property Address:	**733 N LOOP W** **HOUSTON TX 77008**

State Class Code	Land Use Code	Building Class	Total Units
F1 -- Real, Commercial	8001 -- Land Neighborhood Section 1	E	0

Land Area	Building Area	Net Rentable Area	Neighborhood	Market Area	Map Facet	Key Map®
21,477 SF	1,160	0	5938.02	5006 -- Inner Northwest	5259B	452Q

Value Status Information

Value Status	Notice Date	Shared CAD
Noticed	03/31/2017	No

Exemptions and Jurisdictions

Exemption Type	Districts	Jurisdictions	Exemption Value	ARB Status	2016 Rate	2017 Rate	Online Tax Bill
None	001	HOUSTON ISD		Certified: 08/11/2017	1.206700	1.206700	View
	040	HARRIS COUNTY		Certified: 08/11/2017	0.416560	0.418010	View
	041	HARRIS CO FLOOD CNTRL		Certified: 08/11/2017	0.028290	0.028310	View
	042	PORT OF HOUSTON AUTHY		Certified: 08/11/2017	0.013340	0.012560	View
	043	HARRIS CO HOSP DIST		Certified: 08/11/2017	0.171790	0.171100	View
	044	HARRIS CO EDUC DEPT		Certified: 08/11/2017	0.005200	0.005195	View
	048	HOU COMMUNITY COLLEGE		Certified: 08/11/2017	0.100263	0.100263	View
	061	CITY OF HOUSTON		Certified: 08/11/2017	0.586420	0.584210	View
	816	TIRZ 5 - MEMORIAL HEIGHTS ANNX 4 (061)		Certified: 08/11/2017			

Texas law prohibits us from displaying residential photographs, sketches, floor plans, or information indicating the age of a property owner on our website. You can inspect this information or get a copy at **HCAD's information center at 13013 NW Freeway**.

Valuations

Value as of January 1, 2016		Value as of January 1, 2017	
Market	Appraised	Market	Appraised

Land	987,942		Land	987,942	
Improvement	149,426		Improvement	150,215	
Total	1,137,368	1,137,368	Total	1,138,157	1,138,157

5-Year Value History

Land

Market Value Land

Line	Land Use	Unit Type	Units	Size Factor	Site Factor	Appr O/R Factor	Appr O/R Reason	Total Adj	Unit Price	Adj Unit Price	Value
1	8001 -- Land Neighborhood Section 1 4334 -- Service Station (Self)	SF	21,477	1.00	1.00	1.15	Corner or Alley	1.15	40.00	46.00	987,942.00

Building

Building	Year Built	Remodeled	Type	Style	Quality	Impr Sq Ft	Building Details
1	1970	2000	Service Station (Self)	8531 -- Mini-Mart Convenience Store	Good	800	Displayed
2	1984	--	Car Wash (Automatic)	8436 -- Car Wash - Automatic	Average	360	View

Building Details (1)

Building Data

Element	Details
Cooling Type	Central / Forced
Construction Type	Steel, Light
Functional Utility	Avg/Normal
Heating Type	Hot Air
Partition Type	Normal
Physical Condition	Avg/Normal
Plumbing Type	Adequate
Sprinkler Type	None
Exterior Wall	Metal, Light
Economic Obsolescence	Normal
Element	Units
Wall Height	12
Interior Finish Percent	100

Building Areas

Description	Area
CNPY ROOF SS GD -C	4,416
BASE AREA PRI	800

Extra Features

Line	Description	Quality	Condition	Units	Year Built
1	Petroleum Stg Tank -Coated S -Sgl Wall -12,000 Gal	Average	Average	1	1970
2	Petroleum Stg Tank -Coated S -Sgl Wall -12,000 Gal	Average	Average	1	1970
3	Electronic Dispenser	Average	Average	4	1970
5	CANOPY ROOF SERV STN GOOD	Average	Average	4,416	1970
6	Paving - Heavy Concrete	Average	Average	19,000	1970

Tax Year: 2017 ▼

HARRIS COUNTY APPRAISAL DISTRICT
REAL PROPERTY ACCOUNT INFORMATION
0200050000045

Print E-mail

Owner Services | Similar Owner Name | Nearby Addresses | Same Street Name | Related Map 5259B

Ownership History | **Fiduciary Information** | **Related Accounts**

Owner and Property Information

Owner Name & Mailing Address:	**2ML REAL ESTATE INTERESTS INC** **952 ECHO LN STE 314** **HOUSTON TX 77024-2780**
Legal Description:	**LTS 44 THRU 48 BLK 9 HOUSTON HEIGHTS**
Property Address:	**2807 N SHEPHERD DR HOUSTON TX 77008**

State Class Code	Land Use Code	Building Class	Total Units
F1 -- Real, Commercial	8001 -- Land Neighborhood Section 1	E	0

Land Area	Building Area	Net Rentable Area	Neighborhood	Market Area	Map Facet	Key Map®
16,441 SF	4,668	0	5938.02	5006 -- Inner Northwest	5259B	452R

Value Status Information

Value Status	Notice Date	Shared CAD
Noticed	03/31/2017	No

Exemptions and Jurisdictions

Exemption Type	Districts	Jurisdictions	Exemption Value	ARB Status	2016 Rate	2017 Rate	Online Tax Bill
None	001	HOUSTON ISD		Certified: 08/11/2017	1.206700	1.206700	View
	040	HARRIS COUNTY		Certified: 08/11/2017	0.416560	0.418010	View
	041	HARRIS CO FLOOD CNTRL		Certified: 08/11/2017	0.028290	0.028310	View
	042	PORT OF HOUSTON AUTHY		Certified: 08/11/2017	0.013340	0.012560	View
	043	HARRIS CO HOSP DIST		Certified: 08/11/2017	0.171790	0.171100	View
	044	HARRIS CO EDUC DEPT		Certified: 08/11/2017	0.005200	0.005195	View
	048	HOU COMMUNITY COLLEGE		Certified: 08/11/2017	0.100263	0.100263	View
	061	CITY OF HOUSTON		Certified: 08/11/2017	0.586420	0.584210	View
	816	TIRZ 5 - MEMORIAL HEIGHTS ANNX 4 (061)		Certified: 08/11/2017			

Texas law prohibits us from displaying residential photographs, sketches, floor plans, or information indicating the age of a property owner on our website. You can inspect this information or get a copy at **HCAD's information center at 13013 NW Freeway**.

Valuations

Value as of January 1, 2016		Value as of January 1, 2017	
Market	Appraised	Market	Appraised

Land	718,472		Land	756,286		
Improvement	11,528		Improvement	28,714		
Total	730,000	730,000	Total	785,000		785,000

5-Year Value History

Land

Market Value Land

Line	Land Use	Unit Type	Units	Size Factor	Site Factor	Appr O/R Factor	Appr O/R Reason	Total Adj	Unit Price	Adj Unit Price	Value
1	8001 -- Land Neighborhood Section 1 4373 -- Retail Single-Occupancy	SF	16,441	1.00	1.00	1.15	Corner or Alley	1.15	40.00	46.00	756,286.00

Building

Building	Year Built	Type	Style	Quality	Impr Sq Ft	Building Details
1	1982	Retail Single-Occupancy	8353 -- Retail Store	Low	4,668	Displayed

Building Details (1)

Building Data

Element	Details
Cooling Type	Central / Forced
Construction Type	Steel, Light
Functional Utility	Avg/Normal
Heating Type	Hot Air
Partition Type	Normal
Physical Condition	Avg/Normal
Plumbing Type	Adequate
Sprinkler Type	None
Exterior Wall	Metal, Light
Economic Obsolescence	Very Poor
Element	Units
Wall Height	14
Interior Finish Percent	100

Building Areas

Description	Area
BASE AREA PRI	4,668

Extra Features

Line	Description	Quality	Condition	Units	Year Built

1	Paving - Asphalt	Poor	Poor	11,178	1995
2	Paving - Light Concrete	Poor	Poor	3,858	1965
3	CANOPY ROOF AND SLAB	Average	Average	814	1982

Tax Year: 2017 ▼

HARRIS COUNTY APPRAISAL DISTRICT
REAL PROPERTY ACCOUNT INFORMATION
1241510010001

Print E-mail

Owner Services | Similar Owner Name | Nearby Addresses | Same Street Name | Related Map 5259B

Ownership History | **Fiduciary Information**

Owner and Property Information

Owner Name & Mailing Address:	**CROSBY LUPE LP** **3903 BELLAIRE BLVD STE A** **HOUSTON TX 77025-1154**	Legal Description:	**RES A BLK 1** **NORTH LOOP CENTER**
		Property Address:	**2802 N SHEPHERD DR** **HOUSTON TX 77008**

State Class Code	Land Use Code	Building Class	Total Units
F1 -- Real, Commercial	8001 -- Land Neighborhood Section 1	A	0

Land Area	Building Area	Net Rentable Area	Neighborhood	Market Area	Map Facet	Key Map®
19,650 SF	6,650	6,650	5938.02	5006 -- Inner Northwest	5259B	452R

Value Status Information

Value Status	Notice Date	Shared CAD
Noticed	03/31/2017	No

Exemptions and Jurisdictions

Exemption Type	Districts	Jurisdictions	Exemption Value	ARB Status	2016 Rate	2017 Rate	Online Tax Bill
None	001	HOUSTON ISD		Name Change: 09/15/2017	1.206700	1.206700	View
	040	HARRIS COUNTY		Name Change: 09/15/2017	0.416560	0.418010	View
	041	HARRIS CO FLOOD CNTRL		Name Change: 09/15/2017	0.028290	0.028310	View
	042	PORT OF HOUSTON AUTHY		Name Change: 09/15/2017	0.013340	0.012560	View
	043	HARRIS CO HOSP DIST		Name Change: 09/15/2017	0.171790	0.171100	View
	044	HARRIS CO EDUC DEPT		Name Change: 09/15/2017	0.005200	0.005195	View
	048	HOU COMMUNITY COLLEGE		Name Change: 09/15/2017	0.100263	0.100263	View
	061	CITY OF HOUSTON		Name Change: 09/15/2017	0.586420	0.584210	View
	816	TIRZ 5 - MEMORIAL HEIGHTS ANNX 4 (061)		Name Change: 09/15/2017			

Texas law prohibits us from displaying residential photographs, sketches, floor plans, or information indicating the age of a property owner on our website. You can inspect this information or get a copy at **HCAD's information center at 13013 NW Freeway**.

Valuations

Value as of January 1, 2016		Value as of January 1, 2017	
Market	Appraised	Market	Appraised

Land	903,900		Land	903,900	
Improvement	835,940		Improvement	423,154	
Total	1,739,840	1,739,840	Total	1,327,054	1,327,054

5-Year Value History

Land

Market Value Land

Line	Land Use	Unit Type	Units	Size Factor	Site Factor	Appr O/R Factor	Appr O/R Reason	Total Adj	Unit Price	Adj Unit Price	Value
1	8001 -- Land Neighborhood Section 1 4374 -- Retail Multi-Occupancy	SF	19,650	1.00	1.00	1.15	Corner or Alley	1.15	40.00	46.00	903,900.00

Building

Building	Year Built	Type	Style	Quality	Impr Sq Ft	Building Details
1	2003	Retail Multi-Occupancy	8412 -- Neighborhood Shopping Ctr	Good	6,650	Displayed

Building Details (1)

Building Data

Element	Details
Cooling Type	Central / Forced
Construction Type	Fire Resistant Steel
Functional Utility	Avg/Normal
Heating Type	Hot Air
Partition Type	Normal
Physical Condition	Avg/Normal
Plumbing Type	Adequate
Sprinkler Type	None
Exterior Wall	Concr Tilt Up
Economic Obsolescence	Normal
Element	Units
Wall Height	14
Store Front: Metal	1
Interior Finish Percent	100

Building Areas

Description	Area
BASE AREA PRI	6,650
CNPY ROOF W/ SLAB -C	475

Extra Features

Line	Description	Quality	Condition	Units	Year Built
1	Paving - Heavy Concrete	Average	Average	9,496	2003

Tax Year: 2017 ▼

HARRIS COUNTY APPRAISAL DISTRICT
REAL PROPERTY ACCOUNT INFORMATION
0200170000001

Print E-mail

File A Protest | Similar Owner Name | Nearby Addresses | Same Street Name | Related Map 5259B

Ownership History

Owner and Property Information

Owner Name & Mailing Address:	**HOUSTON ISD** **4400 W 18TH ST** **HOUSTON TX 77092-8501**
Legal Description:	**LTS 1 THRU 44 & TRS 45 & 46** **BLK 21** **HOUSTON HEIGHTS**
Property Address:	**812 W 28TH ST** **HOUSTON TX 77008**

State Class Code	Land Use Code	Building Class	Total Units
XV -- Other Exempt (Government)	8001 -- Land Neighborhood Section 1		0

Land Area	Building Area	Net Rentable Area	Neighborhood	Market Area	Map Facet	Key Map®
172,466 SF	0	0	5938.02	4008 -- Brookhollow	5259B	452U

Value Status Information

Value Status	Notice Date	Shared CAD
Noticed	04/21/2017	No

Exemptions and Jurisdictions

Exemption Type	Districts	Jurisdictions	Exemption Value	ARB Status	2016 Rate	2017 Rate	Online Tax Bill
Total	001	HOUSTON ISD	10,375,320	Certified: 08/11/2017	1.206700	1.206700	View
	040	HARRIS COUNTY	10,375,320	Certified: 08/11/2017	0.416560	0.418010	View
	041	HARRIS CO FLOOD CNTRL	10,375,320	Certified: 08/11/2017	0.028290	0.028310	View
	042	PORT OF HOUSTON AUTHY	10,375,320	Certified: 08/11/2017	0.013340	0.012560	View
	043	HARRIS CO HOSP DIST	10,375,320	Certified: 08/11/2017	0.171790	0.171100	View
	044	HARRIS CO EDUC DEPT	10,375,320	Certified: 08/11/2017	0.005200	0.005195	View
	048	HOU COMMUNITY COLLEGE	10,375,320	Certified: 08/11/2017	0.100263	0.100263	View
	061	CITY OF HOUSTON	10,375,320	Certified: 08/11/2017	0.586420	0.584210	View
	816	TIRZ 5 - MEMORIAL HEIGHTS ANNX 4 (061)	10,375,320	Certified: 08/11/2017			

Texas law prohibits us from displaying residential photographs, sketches, floor plans, or information indicating the age of a property owner on our website. You can inspect this information or get a copy at **HCAD's information center at 13013 NW Freeway**.

Valuations

Value as of January 1, 2016	Value as of January 1, 2017

	Market	Appraised		Market	Appraised
Land	0		Land	0	
Improvement	0		Improvement	0	
Total	0	0	Total	0	0

5-Year Value History

Land

Market Value Land

Line	Land Use	Unit Type	Units	Size Factor	Site Factor	Appr O/R Factor	Appr O/R Reason	Total Adj	Unit Price	Adj Unit Price	Value
1	8001 -- Land Neighborhood Section 1 4393 -- Auxiliary Improvement	SF	172,466	1.00	1.00	1.00	--	1.00	0	0	0

Building

Vacant (No Building Data)

Extra Features

Line	Description	Quality	Condition	Units	Year Built
1	HOLDEN ELEM.41500SF	Average	Average	3,442	0
2	Paving - Asphalt	Average	Average	26,000	1998
3	Paving - Light Concrete	Average	Average	10,000	2000

Tax Year: 2017 ▼

HARRIS COUNTY APPRAISAL DISTRICT
REAL PROPERTY ACCOUNT INFORMATION
0200160000021

Print E-mail

File A Protest | Similar Owner Name | Nearby Addresses | Same Street Name | Related Map 5259B

Ownership History

Owner and Property Information

Owner Name & Mailing Address:	**LITINAS NICHOLAS** **4715 FANNIN ST** **HOUSTON TX 77004**	Legal Description:	**LTS 21 & 22 & TRS 23B & 24B** **BLK 20** **HOUSTON HEIGHTS**
		Property Address:	**2716 N DURHAM DR** **HOUSTON TX 77008**

State Class Code	Land Use Code	Building Class	Total Units
F1 -- Real, Commercial	8001 -- Land Neighborhood Section 1	E	0

Land Area	Building Area	Net Rentable Area	Neighborhood	Market Area	Map Facet	Key Map®
10,001 SF	0	0	5938.02	5020 -- Heights	5259B	452U

Value Status Information

Value Status	Notice Date	Shared CAD
Noticed	03/31/2017	No

Exemptions and Jurisdictions

Exemption Type	Districts	Jurisdictions	Exemption Value	ARB Status	2016 Rate	2017 Rate	Online Tax Bill
None	001	HOUSTON ISD		Certified: 08/11/2017	1.206700	1.206700	View
	040	HARRIS COUNTY		Certified: 08/11/2017	0.416560	0.418010	View
	041	HARRIS CO FLOOD CNTRL		Certified: 08/11/2017	0.028290	0.028310	View
	042	PORT OF HOUSTON AUTHY		Certified: 08/11/2017	0.013340	0.012560	View
	043	HARRIS CO HOSP DIST		Certified: 08/11/2017	0.171790	0.171100	View
	044	HARRIS CO EDUC DEPT		Certified: 08/11/2017	0.005200	0.005195	View
	048	HOU COMMUNITY COLLEGE		Certified: 08/11/2017	0.100263	0.100263	View
	061	CITY OF HOUSTON		Certified: 08/11/2017	0.586420	0.584210	View
	816	TIRZ 5 - MEMORIAL HEIGHTS ANNX 4 (061)		Certified: 08/11/2017			

Texas law prohibits us from displaying residential photographs, sketches, floor plans, or information indicating the age of a property owner on our website. You can inspect this information or get a copy at **HCAD's information center at 13013 NW Freeway**.

Valuations

Value as of January 1, 2016	Value as of January 1, 2017

	Market	Appraised		Market	Appraised
Land	400,040		Land	400,040	
Improvement	39,701		Improvement	39,678	
Total	439,741	439,741	Total	439,718	439,718

5-Year Value History

Land

Market Value Land

Line	Land Use	Unit Type	Units	Size Factor	Site Factor	Appr O/R Factor	Appr O/R Reason	Total Adj	Unit Price	Adj Unit Price	Value
1	8001 -- Land Neighborhood Section 1 4393 -- Auxiliary Improvement	SF	10,001	1.00	1.00	1.00	--	1.00	40.00	40.00	400,040.00

Building

Vacant (No Building Data)

Extra Features

Line	Description	Quality	Condition	Units	Year Built
1	CANOPY ONLY	Average	Average	4,200	2007
2	UTILITY BLDG - BRICK/STONE	Average	Average	162	2007
3	Stabilized Gravel Paving	Average	Average	2,000	2001
4	Paving - Asphalt	Average	Average	1,500	2001

Tax Year: 2017 ▼

HARRIS COUNTY APPRAISAL DISTRICT
REAL PROPERTY ACCOUNT INFORMATION
0200160000001

Print E-mail

Owner Services | Similar Owner Name | Nearby Addresses | Same Street Name | Related Map 5259B

Ownership History | **Fiduciary Information** | **Related Accounts**

Owner and Property Information

Owner Name & Mailing Address:	**ROBERT L & SHIRLEY R JONES REVOCABLE LIVING TRUST % SHIRLEY R JONES 20971 HIGHWAY 146 N CLEVELAND TX 77327-0712**
Legal Description:	**LTS 1 & 2 BLK 20 HOUSTON HEIGHTS**
Property Address:	**2721 N SHEPHERD DR HOUSTON TX 77008**

State Class Code	Land Use Code	Building Class	Total Units
F1 -- Real, Commercial	8001 -- Land Neighborhood Section 1	E	0

Land Area	Building Area	Net Rentable Area	Neighborhood	Market Area	Map Facet	Key Map®
6,550 SF	3,632	0	5938.02	5020 -- Heights	5259B	452V

Value Status Information

Value Status	Notice Date	Shared CAD
Noticed	03/31/2017	No

Exemptions and Jurisdictions

Exemption Type	Districts	Jurisdictions	Exemption Value	ARB Status	2016 Rate	2017 Rate	Online Tax Bill
None	001	HOUSTON ISD		Supplemental: 09/15/2017	1.206700	1.206700	View
	040	HARRIS COUNTY		Supplemental: 09/15/2017	0.416560	0.418010	View
	041	HARRIS CO FLOOD CNTRL		Supplemental: 09/15/2017	0.028290	0.028310	View
	042	PORT OF HOUSTON AUTHY		Supplemental: 09/15/2017	0.013340	0.012560	View
	043	HARRIS CO HOSP DIST		Supplemental: 09/15/2017	0.171790	0.171100	View
	044	HARRIS CO EDUC DEPT		Supplemental: 09/15/2017	0.005200	0.005195	View
	048	HOU COMMUNITY COLLEGE		Supplemental: 09/15/2017	0.100263	0.100263	View
	061	CITY OF HOUSTON		Supplemental: 09/15/2017	0.586420	0.584210	View
	816	TIRZ 5 - MEMORIAL HEIGHTS ANNX 4 (061)		Supplemental: 09/15/2017			

Texas law prohibits us from displaying residential photographs, sketches, floor plans, or information indicating the age of a property owner on our website. You can inspect this information or get a copy at **HCAD's information center at 13013 NW Freeway**.

Valuations

Value as of January 1, 2016	Value as of January 1, 2017

	Market	Appraised		Market	Appraised
Land	262,000		Land	262,000	
Improvement	51,067		Improvement	55,729	
Total	313,067	313,067	Total	317,729	317,729

5-Year Value History

Land

Market Value Land

Line	Land Use	Unit Type	Units	Size Factor	Site Factor	Appr O/R Factor	Appr O/R Reason	Total Adj	Unit Price	Adj Unit Price	Value
1	8001 -- Land Neighborhood Section 1 4332 -- Auto Service Garage	SF	6,550	1.00	1.00	1.00	--	1.00	40.00	40.00	262,000.00

Building

Building	Year Built	Type	Style	Quality	Impr Sq Ft	Building Details
1	1960	Auto Service Garage	8528 -- Service Repair Garage	Average	3,632	Displayed

Building Details (1)

Building Data

Element	Details
Cooling Type	Central / Forced
Construction Type	Fire Resistant Steel
Functional Utility	Fair
Heating Type	Hot Air
Partition Type	Normal
Physical Condition	Poor
Plumbing Type	Adequate
Sprinkler Type	None
Exterior Wall	Br / Concr Block
Economic Obsolescence	Moderate
Market Adjustment	6% Market Adjustment
Element	Units
Wall Height	12
Store Front: Metal	1
OH Door: Wood / Mtl	9
Interior Finish Percent	100

Building Areas

Description	Area
CNPY ROOF W/ SLAB -C	528
BASE AREA PRI	3,632
CNPY ROOF W/ SLAB -C	1,096

Extra Features

Line	Description	Quality	Condition	Units	Year Built
1	Paving - Asphalt	Poor	Poor	8,000	1960
2	CANOPY ROOF AND SLAB	Average	Average	1,624	1960

Tax Year: 2017 ▼

HARRIS COUNTY APPRAISAL DISTRICT
REAL PROPERTY ACCOUNT INFORMATION
0200150000021

Print E-mail

Owner Services | Similar Owner Name | Nearby Addresses | Same Street Name | Related Map 5259B

Ownership History | **Fiduciary Information**

Owner and Property Information

Owner Name & Mailing Address:	**BROWN CAROLYN** **642 W 28TH ST** **HOUSTON TX 77008-1916**	Legal Description:	**LTS 19 THRU 24 & TRS J K & L BLK 19 HOUSTON HEIGHTS**
		Property Address:	**642 W 28TH ST** **HOUSTON TX 77008**

State Class Code	Land Use Code	Building Class	Total Units
F1 -- Real, Commercial	8001 -- Land Neighborhood Section 1	E	0

Land Area	Building Area	Net Rentable Area	Neighborhood	Market Area	Map Facet	Key Map®
22,500 SF	2,970	0	5938.02	5020 -- Heights	5259B	452V

Value Status Information

Value Status	Notice Date	Shared CAD
Noticed	03/31/2017	No

Exemptions and Jurisdictions

Exemption Type	Districts	Jurisdictions	Exemption Value	ARB Status	2016 Rate	2017 Rate	Online Tax Bill
None	001	HOUSTON ISD		Name Change: 09/15/2017	1.206700	1.206700	View
	040	HARRIS COUNTY		Name Change: 09/15/2017	0.416560	0.418010	View
	041	HARRIS CO FLOOD CNTRL		Name Change: 09/15/2017	0.028290	0.028310	View
	042	PORT OF HOUSTON AUTHY		Name Change: 09/15/2017	0.013340	0.012560	View
	043	HARRIS CO HOSP DIST		Name Change: 09/15/2017	0.171790	0.171100	View
	044	HARRIS CO EDUC DEPT		Name Change: 09/15/2017	0.005200	0.005195	View
	048	HOU COMMUNITY COLLEGE		Name Change: 09/15/2017	0.100263	0.100263	View
	061	CITY OF HOUSTON		Name Change: 09/15/2017	0.586420	0.584210	View
	816	TIRZ 5 - MEMORIAL HEIGHTS ANNX 4 (061)		Name Change: 09/15/2017			

Texas law prohibits us from displaying residential photographs, sketches, floor plans, or information indicating the age of a property owner on our website. You can inspect this information or get a copy at **HCAD's information center at 13013 NW Freeway**.

Valuations

Value as of January 1, 2016		Value as of January 1, 2017	
Market	Appraised	Market	Appraised

Land	900,000		Land	900,000	
Improvement	100		Improvement	35,640	
Total	900,100	900,100	Total	935,640	935,640

5-Year Value History

Land

Market Value Land

Line	Land Use	Unit Type	Units	Size Factor	Site Factor	Appr O/R Factor	Appr O/R Reason	Total Adj	Unit Price	Adj Unit Price	Value
1	8001 -- Land Neighborhood Section 1 4373 -- Retail Single-Occupancy	SF	22,500	1.00	1.00	1.00	--	1.00	40.00	40.00	900,000.00

Building

Building	Year Built	Type	Style	Quality	Impr Sq Ft	Building Details
2	1945	Retail Single-Occupancy	8353 -- Retail Store	Low	870	View
3	1965	Auto Service Garage	8528 -- Service Repair Garage	Average	2,100	View

Building Details (1)

Extra Features

Line	Description	Quality	Condition	Units	Year Built
1	CANOPY ROOF AND SLAB	Average	Average	960	1999
2	CANOPY ROOF AND SLAB	Average	Average	576	1965
3	Paving - Asphalt	Average	Average	2,900	1970

Tax Year: 2017 ▼

HARRIS COUNTY APPRAISAL DISTRICT
REAL PROPERTY ACCOUNT INFORMATION
0200160000025

Print E-mail

File A Protest | Similar Owner Name | Nearby Addresses | Same Street Name | Related Map 5259B

Ownership History | **Related Accounts**

Owner and Property Information

Owner Name & Mailing Address:	**MILLER FAMILY PARTNERSHIP** **2035 MILAM ST** **COLUMBUS TX 78934-3101**
Legal Description:	**LTS 26 27 & 28 & TR 25B BLK 20 HOUSTON HEIGHTS**
Property Address:	**2710 N DURHAM DR** **HOUSTON TX 77008**

State Class Code	Land Use Code	Building Class	Total Units
C2 -- Real, Vacant Commercial	8001 -- Land Neighborhood Section 1		0

Land Area	Building Area	Net Rentable Area	Neighborhood	Market Area	Map Facet	Key Map®
12,314 SF	0	0	5938.02	161 -- 1F Heights, Brooksmith, Norhill Areas	5259B	452U

Value Status Information

Value Status	Notice Date	Shared CAD
Noticed	03/31/2017	No

Exemptions and Jurisdictions

Exemption Type	Districts	Jurisdictions	Exemption Value	ARB Status	2016 Rate	2017 Rate	Online Tax Bill
None	001	HOUSTON ISD		Certified: 08/11/2017	1.206700	1.206700	View
	040	HARRIS COUNTY		Certified: 08/11/2017	0.416560	0.418010	View
	041	HARRIS CO FLOOD CNTRL		Certified: 08/11/2017	0.028290	0.028310	View
	042	PORT OF HOUSTON AUTHY		Certified: 08/11/2017	0.013340	0.012560	View
	043	HARRIS CO HOSP DIST		Certified: 08/11/2017	0.171790	0.171100	View
	044	HARRIS CO EDUC DEPT		Certified: 08/11/2017	0.005200	0.005195	View
	048	HOU COMMUNITY COLLEGE		Certified: 08/11/2017	0.100263	0.100263	View
	061	CITY OF HOUSTON		Certified: 08/11/2017	0.586420	0.584210	View
	816	TIRZ 5 - MEMORIAL HEIGHTS ANNX 4 (061)		Certified: 08/11/2017			

Texas law prohibits us from displaying residential photographs, sketches, floor plans, or information indicating the age of a property owner on our website. You can inspect this information or get a copy at **HCAD's information center at 13013 NW Freeway**.

Valuations

Value as of January 1, 2016		Value as of January 1, 2017	
Market	Appraised	Market	Appraised

Land	492,560		Land	492,560	
Improvement	0		Improvement	0	
Total	492,560	492,560	Total	492,560	492,560

5-Year Value History

Land

Market Value Land

Line	Land Use	Unit Type	Units	Size Factor	Site Factor	Appr O/R Factor	Appr O/R Reason	Total Adj	Unit Price	Adj Unit Price	Value
1	8001 -- Land Neighborhood Section 1 4300 -- General Commercial Vacant	SF	12,314	1.00	1.00	1.00	--	1.00	40.00	40.00	492,560.00

Building

Vacant (No Building Data)

Tax Year: 2017 ▼

HARRIS COUNTY APPRAISAL DISTRICT
REAL PROPERTY ACCOUNT INFORMATION
0200160000041

Print E-mail

File A Protest | Similar Owner Name | Nearby Addresses | Same Street Name | Related Map 5259B

Ownership History

Owner and Property Information

Owner Name & Mailing Address:	**CURRENT OWNER** **2707 N SHEPHERD DR** **HOUSTON TX 77008-1931**
Legal Description:	**LTS 41 THRU 48 BLK 20** **HOUSTON HEIGHTS**
Property Address:	**711 W 27TH ST** **HOUSTON TX 77008**

State Class Code	Land Use Code	Building Class	Total Units
F1 -- Real, Commercial	8001 -- Land Neighborhood Section 1	E	0

Land Area	Building Area	Net Rentable Area	Neighborhood	Market Area	Map Facet	Key Map®
26,200 SF	4,620	4,900	5938.02	5020 -- Heights	5259B	452V

Value Status Information

Value Status	Notice Date	Shared CAD
Noticed	03/31/2017	No

Exemptions and Jurisdictions

Exemption Type	Districts	Jurisdictions	Exemption Value	ARB Status	2016 Rate	2017 Rate	Online Tax Bill
None	001	HOUSTON ISD		Certified: 08/11/2017	1.206700	1.206700	View
	040	HARRIS COUNTY		Certified: 08/11/2017	0.416560	0.418010	View
	041	HARRIS CO FLOOD CNTRL		Certified: 08/11/2017	0.028290	0.028310	View
	042	PORT OF HOUSTON AUTHY		Certified: 08/11/2017	0.013340	0.012560	View
	043	HARRIS CO HOSP DIST		Certified: 08/11/2017	0.171790	0.171100	View
	044	HARRIS CO EDUC DEPT		Certified: 08/11/2017	0.005200	0.005195	View
	048	HOU COMMUNITY COLLEGE		Certified: 08/11/2017	0.100263	0.100263	View
	061	CITY OF HOUSTON		Certified: 08/11/2017	0.586420	0.584210	View
	816	TIRZ 5 - MEMORIAL HEIGHTS ANNX 4 (061)		Certified: 08/11/2017			

Texas law prohibits us from displaying residential photographs, sketches, floor plans, or information indicating the age of a property owner on our website. You can inspect this information or get a copy at **HCAD's information center at 13013 NW Freeway**.

Valuations

Value as of January 1, 2016		Value as of January 1, 2017	
Market	Appraised	Market	Appraised

Land	1,048,000		Land	1,048,000	
Improvement	225,083		Improvement	222,119	
Total	1,273,083	1,273,083	Total	1,270,119	1,270,119

5-Year Value History

Land

Market Value Land

Line	Land Use	Unit Type	Units	Size Factor	Site Factor	Appr O/R Factor	Appr O/R Reason	Total Adj	Unit Price	Adj Unit Price	Value
1	8001 -- Land Neighborhood Section 1 4374 -- Retail Multi-Occupancy	SF	26,200	1.00	1.00	1.00	--	1.00	40.00	40.00	1,048,000.00

Building

Building	Year Built	Type	Style	Quality	Impr Sq Ft	Building Details
1	1993	Retail Multi-Occupancy	8412 -- Neighborhood Shopping Ctr	Average	4,620	Displayed

Building Details (1)

Building Data

Element	Details
Cooling Type	Central / Forced
Construction Type	Wood / Steel Joist
Functional Utility	Avg/Normal
Heating Type	Hot Air
Partition Type	Normal
Physical Condition	Avg/Normal
Plumbing Type	Adequate
Sprinkler Type	None
Exterior Wall	Masonry / Frame
Economic Obsolescence	Normal
Element	Units
Wall Height	14
Interior Finish Percent	100

Building Areas

Description	Area
BASE AREA PRI	4,620

Extra Features

Line	Description	Quality	Condition	Units	Year Built

1	Paving - Light Concrete	Average	Poor	6,600	1993
2	Paving - Light Concrete	Average	Poor	6,900	1983

Tax Year: 2017 ▼

HARRIS COUNTY APPRAISAL DISTRICT
REAL PROPERTY ACCOUNT INFORMATION
0200150000025

Print E-mail

Owner Services | Similar Owner Name | Nearby Addresses | Same Street Name | Related Map 5259B

Ownership History | **Fiduciary Information** | **Related Accounts**

Owner and Property Information

Owner Name & Mailing Address:	**CARPENTIER RONNIE RAY** **% BETTER AUTOS** **627 W 27TH ST** **HOUSTON TX 77008-1911**	Legal Description: Property Address:	**LTS 25 26 27 & 28 & TR M** **BLK 19** **HOUSTON HEIGHTS** **2708 N SHEPHERD DR** **HOUSTON TX 77008**

State Class Code	Land Use Code	Building Class	Total Units
F1 -- Real, Commercial	8001 -- Land Neighborhood Section 1	E	0

Land Area	Building Area	Net Rentable Area	Neighborhood	Market Area	Map Facet	Key Map®
15,000 SF	2,904	0	5938.02	5020 -- Heights	5259B	452V

Value Status Information

Value Status	Notice Date	Shared CAD
Noticed	03/31/2017	No

Exemptions and Jurisdictions

Exemption Type	Districts	Jurisdictions	Exemption Value	ARB Status	2016 Rate	2017 Rate	Online Tax Bill
None	001	HOUSTON ISD		Supplemental: 10/13/2017	1.206700	1.206700	View
	040	HARRIS COUNTY		Supplemental: 10/13/2017	0.416560	0.418010	View
	041	HARRIS CO FLOOD CNTRL		Supplemental: 10/13/2017	0.028290	0.028310	View
	042	PORT OF HOUSTON AUTHY		Supplemental: 10/13/2017	0.013340	0.012560	View
	043	HARRIS CO HOSP DIST		Supplemental: 10/13/2017	0.171790	0.171100	View
	044	HARRIS CO EDUC DEPT		Supplemental: 10/13/2017	0.005200	0.005195	View
	048	HOU COMMUNITY COLLEGE		Supplemental: 10/13/2017	0.100263	0.100263	View
	061	CITY OF HOUSTON		Supplemental: 10/13/2017	0.586420	0.584210	View
	816	TIRZ 5 - MEMORIAL HEIGHTS ANNX 4 (061)		Supplemental: 10/13/2017			

Texas law prohibits us from displaying residential photographs, sketches, floor plans, or information indicating the age of a property owner on our website. You can inspect this information or get a copy at **HCAD's information center at 13013 NW Freeway**.

Valuations

Value as of January 1, 2016	Value as of January 1, 2017

	Market	Appraised		Market	Appraised
Land	525,000		Land	600,000	
Improvement	60,000		Improvement	61,910	
Total	585,000	585,000	Total	661,910	661,910

5-Year Value History

Land

Market Value Land

Line	Land Use	Unit Type	Units	Size Factor	Site Factor	Appr O/R Factor	Appr O/R Reason	Total Adj	Unit Price	Adj Unit Price	Value
1	8001 -- Land Neighborhood Section 1 4326 -- Ice House	SF	15,000	1.00	1.00	1.00	--	1.00	40.00	40.00	600,000.00

Building

Building	Year Built	Type	Style	Quality	Impr Sq Ft	Building Details
1	1984	Ice House	8442 -- Bar/Tavern	Low	2,904	Displayed

Building Details (1)

Building Data

Element	Details
Exterior Wall	Frame / Res Stucco
Construction Type	Wood / Steel Joist
Partition Type	Normal
Heating Type	None
Cooling Type	None
Plumbing Type	Adequate
Sprinkler Type	None
Physical Condition	Avg/Normal
Functional Utility	Fair
Economic Obsolescence	Fair
Market Adjustment	10% Market Adjustment
Element	Units
Interior Finish Percent	100
Wall Height	10

Building Areas

Description	Area
BASE AREA PRI	2,904
CNPY ROOF W/ SLAB -C	440

Extra Features

Line	Description	Quality	Condition	Units	Year Built
2	Paving - Asphalt	Average	Average	9,800	1985
3	Paving - Light Concrete	Average	Average	1,800	1985
4	CANOPY ROOF AND SLAB	Average	Average	440	2011

Tax Year: 2017 ▼

HARRIS COUNTY APPRAISAL DISTRICT
REAL PROPERTY ACCOUNT INFORMATION
0200180000001

Print E-mail

Owner Services | Similar Owner Name | Nearby Addresses | Same Street Name | Related Map 5259B

Ownership History | **Fiduciary Information**

Owner and Property Information

Owner Name & Mailing Address:	**GRIF LLC** **13719 SUNDOWNER DR** **HOUSTON TX 77041-5554**
Legal Description:	**LTS 1 & 2 BLK 22** **HOUSTON HEIGHTS**
Property Address:	**2611 N DURHAM DR** **HOUSTON TX 77008**

State Class Code	Land Use Code
A1 -- Real, Residential, Single-Family	1001 -- Residential Improved

Land Area	Total Living Area	Neighborhood	Neighborhood Group	Market Area	Map Facet	Key Map®
6,550 SF	2,160 SF	8305.07	1639	161 -- 1F Heights, Brooksmith, Norhill Areas	5259B	452U

Value Status Information

Value Status	Notice Date	Shared CAD
Noticed	04/07/2017	No

Exemptions and Jurisdictions

Exemption Type	Districts	Jurisdictions	Exemption Value	ARB Status	2016 Rate	2017 Rate	Online Tax Bill
None	001	HOUSTON ISD		Certified: 08/11/2017	1.206700	1.206700	View
	040	HARRIS COUNTY		Certified: 08/11/2017	0.416560	0.418010	View
	041	HARRIS CO FLOOD CNTRL		Certified: 08/11/2017	0.028290	0.028310	View
	042	PORT OF HOUSTON AUTHY		Certified: 08/11/2017	0.013340	0.012560	View
	043	HARRIS CO HOSP DIST		Certified: 08/11/2017	0.171790	0.171100	View
	044	HARRIS CO EDUC DEPT		Certified: 08/11/2017	0.005200	0.005195	View
	048	HOU COMMUNITY COLLEGE		Certified: 08/11/2017	0.100263	0.100263	View
	061	CITY OF HOUSTON		Certified: 08/11/2017	0.586420	0.584210	View
	816	TIRZ 5 - MEMORIAL HEIGHTS ANNX 4 (061)		Certified: 08/11/2017			

Texas law prohibits us from displaying residential photographs, sketches, floor plans, or information indicating the age of a property owner on our website. You can inspect this information or get a copy at **HCAD's information center at 13013 NW Freeway**.

Valuations

Value as of January 1, 2016	Value as of January 1, 2017

	Market	Appraised		Market	Appraised
Land	262,000		Land	262,000	
Improvement	88,000		Improvement	116,000	
Total	350,000	350,000	Total	378,000	378,000

5-Year Value History

Land

Market Value Land

Line	Land Use	Unit Type	Units	Size Factor	Site Factor	Appr O/R Factor	Appr O/R Reason	Total Adj	Unit Price	Adj Unit Price	Value
1	1001 -- Res Improved Table Value SF1 -- Primary SF	SF	6,550	1.00	1.00	1.00	--	1.00	40.00	40.00	262,000.00

Building

Building	Year Built	Remodeled	Type	Style	Quality	Impr Sq Ft	Building Details
1	1940	2009	Residential Single Family	101 -- Residential 1 Family	Low	720 *	Displayed
2	1940	2009	Residential Single Family	101 -- Residential 1 Family	Low	720 *	View
3	1940	2009	Residential Single Family	101 -- Residential 1 Family	Low	720 *	View

***** All HCAD residential building measurements are done from the exterior, with individual measurements rounded to the closest foot. This measurement includes all closet space, hallways, and interior staircases. Attached garages are not included in the square footage of living area, but valued separately. Living area above *attached* garages is included in the square footage living area of the dwelling. Living area above *detached* garages is not included in the square footage living area of the dwelling but is valued separately. This method is used on all residential properties in Harris County to ensure the uniformity of square footage of living area measurements district-wide. There can be a reasonable variance between the HCAD square footage and your square footage measurement, especially if your square footage measurement was an interior measurement or an exterior measurement to the inch.

Building Details (1)

Building Data

Element	Details
Cost and Design	Total
Foundation Type	Crawl Space
Exterior Wall	Frame / Concrete Blk
Heating / AC	Central Heat/AC
Grade Adjustment	D-
Physical Condition	Good
Cond / Desir / Util	Good
Element	Units
Room: Bedroom	2
Room: Total	4
Room: Full Bath	1

Building Areas

Description	Area
ONE STORY FRAME PRI	160
BASE AREA PRI	560

Tax Year: 2017 ▼

HARRIS COUNTY APPRAISAL DISTRICT
REAL PROPERTY ACCOUNT INFORMATION
0200190000022

Print E-mail

Owner Services | Similar Owner Name | Nearby Addresses | Same Street Name | Related Map 5259B

Ownership History | **Fiduciary Information**

Owner and Property Information

Owner Name & Mailing Address:	**DYNAMIC INVESTMENTS LLC** **23 LAKE STERLING GATE DR** **SPRING TX 77379-7205**	Legal Description:	**LTS 22 23 & 24 BLK 23 HOUSTON HEIGHTS**
		Property Address:	**2632 N DURHAM DR** **HOUSTON TX 77008**

State Class Code	Land Use Code	Building Class	Total Units
F1 -- Real, Commercial	8001 -- Land Neighborhood Section 1		0

Land Area	Building Area	Net Rentable Area	Neighborhood	Market Area	Map Facet	Key Map®
9,825 SF	0	0	5938.02	5020 -- Heights	5259B	452U

Value Status Information

Value Status	Notice Date	Shared CAD
Noticed	03/31/2017	No

Exemptions and Jurisdictions

Exemption Type	Districts	Jurisdictions	Exemption Value	ARB Status	2016 Rate	2017 Rate	Online Tax Bill
None	001	HOUSTON ISD		Certified: 08/11/2017	1.206700	1.206700	View
	040	HARRIS COUNTY		Certified: 08/11/2017	0.416560	0.418010	View
	041	HARRIS CO FLOOD CNTRL		Certified: 08/11/2017	0.028290	0.028310	View
	042	PORT OF HOUSTON AUTHY		Certified: 08/11/2017	0.013340	0.012560	View
	043	HARRIS CO HOSP DIST		Certified: 08/11/2017	0.171790	0.171100	View
	044	HARRIS CO EDUC DEPT		Certified: 08/11/2017	0.005200	0.005195	View
	048	HOU COMMUNITY COLLEGE		Certified: 08/11/2017	0.100263	0.100263	View
	061	CITY OF HOUSTON		Certified: 08/11/2017	0.586420	0.584210	View
	816	TIRZ 5 - MEMORIAL HEIGHTS ANNX 4 (061)		Certified: 08/11/2017			

Texas law prohibits us from displaying residential photographs, sketches, floor plans, or information indicating the age of a property owner on our website. You can inspect this information or get a copy at **HCAD's information center at 13013 NW Freeway**.

Valuations

Value as of January 1, 2016		Value as of January 1, 2017	
Market	Appraised	Market	Appraised

Land	393,000		Land	334,606	
Improvement	656		Improvement	100	
Total	393,656	393,656	Total	334,706	334,706

5-Year Value History

Land

Market Value Land

Line	Land Use	Unit Type	Units	Size Factor	Site Factor	Appr O/R Factor	Appr O/R Reason	Total Adj	Unit Price	Adj Unit Price	Value
1	8001 -- Land Neighborhood Section 1 4393 -- Auxiliary Improvement	SF	9,825	1.00	1.00	0.85	--	0.85	40.00	34.00	334,050.00

Building

Vacant (No Building Data)

Extra Features

Line	Description	Quality	Condition	Units	Year Built
1	Paving - Asphalt	Poor	Poor	7,500	1996

Tax Year: 2017 ▼

HARRIS COUNTY APPRAISAL DISTRICT
REAL PROPERTY ACCOUNT INFORMATION
0200190000003

Print E-mail

Owner Services | Similar Owner Name | Nearby Addresses | Same Street Name | Related Map 5259B

Ownership History | **Fiduciary Information** | **Related Accounts**

Owner and Property Information

Owner Name & Mailing Address: **LEWIS SHARON**
1207 TALL PINES DR
FRIENDSWOOD TX 77546-4623

Legal Description: **LTS 1 2 5 6 7 & 8 & TRS 3A & 4A BLK 23**
HOUSTON HEIGHTS

Property Address: **206 W 27TH ST**
HOUSTON TX 77008

State Class Code	Land Use Code	Building Class	Total Units
F1 -- Real, Commercial	8001 -- Land Neighborhood Section 1	E	0

Land Area	Building Area	Net Rentable Area	Neighborhood	Market Area	Map Facet	Key Map®
23,887 SF	7,392	0	5938.02	5020 -- Heights	5259B	452V

Value Status Information

Value Status	Notice Date	Shared CAD
Noticed	03/31/2017	No

Exemptions and Jurisdictions

Exemption Type	Districts	Jurisdictions	Exemption Value	ARB Status	2016 Rate	2017 Rate	Online Tax Bill
None	001	HOUSTON ISD		Certified: 08/11/2017	1.206700	1.206700	View
	040	HARRIS COUNTY		Certified: 08/11/2017	0.416560	0.418010	View
	041	HARRIS CO FLOOD CNTRL		Certified: 08/11/2017	0.028290	0.028310	View
	042	PORT OF HOUSTON AUTHY		Certified: 08/11/2017	0.013340	0.012560	View
	043	HARRIS CO HOSP DIST		Certified: 08/11/2017	0.171790	0.171100	View
	044	HARRIS CO EDUC DEPT		Certified: 08/11/2017	0.005200	0.005195	View
	048	HOU COMMUNITY COLLEGE		Certified: 08/11/2017	0.100263	0.100263	View
	061	CITY OF HOUSTON		Certified: 08/11/2017	0.586420	0.584210	View
	816	TIRZ 5 - MEMORIAL HEIGHTS ANNX 4 (061)		Certified: 08/11/2017			

Texas law prohibits us from displaying residential photographs, sketches, floor plans, or information indicating the age of a property owner on our website. You can inspect this information or get a copy at **HCAD's information center at 13013 NW Freeway**.

Valuations

Value as of January 1, 2016	Value as of January 1, 2017

	Market	Appraised		Market	Appraised
Land	955,480		Land	955,480	
Improvement	60,155		Improvement	59,762	
Total	1,015,635	1,015,635	Total	1,015,242	1,015,242

5-Year Value History

Land

Market Value Land

Line	Land Use	Unit Type	Units	Size Factor	Site Factor	Appr O/R Factor	Appr O/R Reason	Total Adj	Unit Price	Adj Unit Price	Value
1	8001 -- Land Neighborhood Section 1 4373 -- Retail Single-Occupancy	SF	23,887	1.00	1.00	1.00	--	1.00	40.00	40.00	955,480.00

Building

Building	Year Built	Type	Style	Quality	Impr Sq Ft	Building Details
1	1950	Retail Single-Occupancy	8353 -- Retail Store	Low	1,800	Displayed
2	1984	Warehouse - Metallic	8471 -- Lt. Commercial Utility Build.	Average	4,152	View
3	2010	Warehouse - Metallic	8471 -- Lt. Commercial Utility Build.	Average	1,440	View

Building Details (1)

Building Data

Element	Details
Cooling Type	Central / Forced
Construction Type	Wood / Steel Joist
Functional Utility	Fair
Heating Type	Hot Air
Partition Type	Normal
Physical Condition	Fair
Plumbing Type	Adequate
Sprinkler Type	None
Exterior Wall	Concr Block
Economic Obsolescence	Poor
Element	Units
Wall Height	12
Interior Finish Percent	100

Building Areas

Description	Area
BASE AREA PRI	1,800

Extra Features

Line	Description	Quality	Condition	Units	Year Built
1	CANOPY ROOF AND SLAB	Average	Average	24	1898
2	Paving - Asphalt	Average	Average	10,000	1970
3	Paving - Asphalt	Average	Average	3,250	1970
4	Paving - Light Concrete	Average	Average	1,000	1970

Tax Year: 2017 ▼

HARRIS COUNTY APPRAISAL DISTRICT
REAL PROPERTY ACCOUNT INFORMATION
0200190000005

Print E-mail

Owner Services | Similar Owner Name | Nearby Addresses | Same Street Name | Related Map 5259B

Ownership History | **Fiduciary Information** | **Related Accounts**

Owner and Property Information

Owner Name & Mailing Address:	**DRAUGHON HAROLD E** **1311 N SHEPHERD DR** **HOUSTON TX 77008-3751**	Legal Description:	**TRS 3 & 4 BLK 23** **HOUSTON HEIGHTS**
		Property Address:	**701 W 27TH ST** **HOUSTON TX 77008**

State Class Code	Land Use Code	Building Class	Total Units
F1 -- Real, Commercial	8001 -- Land Neighborhood Section 1	E	0

Land Area	Building Area	Net Rentable Area	Neighborhood	Market Area	Map Facet	Key Map®
2,313 SF	1,500	0	5938.02	6004 -- Inner Loop North	5259B	452V

Value Status Information

Value Status	Notice Date	Shared CAD
Noticed	03/31/2017	No

Exemptions and Jurisdictions

Exemption Type	Districts	Jurisdictions	Exemption Value	ARB Status	2016 Rate	2017 Rate	Online Tax Bill
None	001	HOUSTON ISD		Supplemental: 11/10/2017	1.206700	1.206700	View
	040	HARRIS COUNTY		Supplemental: 11/10/2017	0.416560	0.418010	View
	041	HARRIS CO FLOOD CNTRL		Supplemental: 11/10/2017	0.028290	0.028310	View
	042	PORT OF HOUSTON AUTHY		Supplemental: 11/10/2017	0.013340	0.012560	View
	043	HARRIS CO HOSP DIST		Supplemental: 11/10/2017	0.171790	0.171100	View
	044	HARRIS CO EDUC DEPT		Supplemental: 11/10/2017	0.005200	0.005195	View
	048	HOU COMMUNITY COLLEGE		Supplemental: 11/10/2017	0.100263	0.100263	View
	061	CITY OF HOUSTON		Supplemental: 11/10/2017	0.586420	0.584210	View
	816	TIRZ 5 - MEMORIAL HEIGHTS ANNX 4 (061)		Supplemental: 11/10/2017			

Texas law prohibits us from displaying residential photographs, sketches, floor plans, or information indicating the age of a property owner on our website. You can inspect this information or get a copy at **HCAD's information center at 13013 NW Freeway**.

Valuations

Value as of January 1, 2016		Value as of January 1, 2017	
Market	Appraised	Market	Appraised

Land	92,520		Land	92,520	
Improvement	16,101		Improvement	12,435	
Total	108,621	108,621	Total	104,955	104,955

5-Year Value History

Land

Market Value Land

Line	Land Use	Unit Type	Units	Size Factor	Site Factor	Appr O/R Factor	Appr O/R Reason	Total Adj	Unit Price	Adj Unit Price	Value
1	8001 -- Land Neighborhood Section 1 4399 -- Warehouse-Metallic	SF	2,313	1.00	1.00	1.00	--	1.00	40.00	40.00	92,520.00

Building

Building	Year Built	Type	Style	Quality	Impr Sq Ft	Building Details
1	1975	Warehouse - Metallic	8454 -- Shell, Industrial	Average	1,500	Displayed

Building Details (1)

Building Data

Element	Details
Cooling Type	None
Construction Type	Steel, Light
Functional Utility	Fair
Heating Type	None
Partition Type	Below Normal
Physical Condition	Fair
Plumbing Type	None
Sprinkler Type	None
Exterior Wall	Metal, Light
Economic Obsolescence	Normal
Element	Units
Wall Height	12
OH Door: Wood / Mtl	2
Interior Finish Percent	100

Building Areas

Description	Area
BASE AREA PRI	1,500

Extra Features

Line	Description	Quality	Condition	Units	Year Built
1	Stabilized Gravel Paving	Poor	Average	150	1973

Tax Year: 2017 ▼

HARRIS COUNTY APPRAISAL DISTRICT
REAL PROPERTY ACCOUNT INFORMATION
0200200000019

Print E-mail

File A Protest | Similar Owner Name | Nearby Addresses | Same Street Name | Related Map 5259B

Ownership History | **Related Accounts**

Owner and Property Information

Owner Name & Mailing Address:	**RAMIREZ OSCAR F & ERNEST E** **2616 N SHEPHERD DR** **HOUSTON TX 77008-1930**
Legal Description:	**LTS 19 & 20 & TRS 21A 22A 23A & 24A BLK 24 HOUSTON HEIGHTS**
Property Address:	**2620 N SHEPHERD DR HOUSTON TX 77008**

State Class Code	Land Use Code	Building Class	Total Units
F1 -- Real, Commercial	8001 -- Land Neighborhood Section 1	E	0

Land Area	Building Area	Net Rentable Area	Neighborhood	Market Area	Map Facet	Key Map®
14,650 SF	2,520	0	5938.02	6004 -- Inner Loop North	5259B	452V

Value Status Information

Value Status	Notice Date	Shared CAD
Noticed	03/31/2017	No

Exemptions and Jurisdictions

Exemption Type	Districts	Jurisdictions	Exemption Value	ARB Status	2016 Rate	2017 Rate	Online Tax Bill
None	001	HOUSTON ISD		Certified: 08/11/2017	1.206700	1.206700	View
	040	HARRIS COUNTY		Certified: 08/11/2017	0.416560	0.418010	View
	041	HARRIS CO FLOOD CNTRL		Certified: 08/11/2017	0.028290	0.028310	View
	042	PORT OF HOUSTON AUTHY		Certified: 08/11/2017	0.013340	0.012560	View
	043	HARRIS CO HOSP DIST		Certified: 08/11/2017	0.171790	0.171100	View
	044	HARRIS CO EDUC DEPT		Certified: 08/11/2017	0.005200	0.005195	View
	048	HOU COMMUNITY COLLEGE		Certified: 08/11/2017	0.100263	0.100263	View
	061	CITY OF HOUSTON		Certified: 08/11/2017	0.586420	0.584210	View
	816	TIRZ 5 - MEMORIAL HEIGHTS ANNX 4 (061)		Certified: 08/11/2017			

Texas law prohibits us from displaying residential photographs, sketches, floor plans, or information indicating the age of a property owner on our website. You can inspect this information or get a copy at **HCAD's information center at 13013 NW Freeway**.

Valuations

Value as of January 1, 2016	Value as of January 1, 2017

	Market	Appraised		Market	Appraised
Land	586,000		Land	586,000	
Improvement	34,981		Improvement	35,904	
Total	620,981	620,981	Total	621,904	621,904

5-Year Value History

Land

Market Value Land

Line	Land Use	Unit Type	Units	Size Factor	Site Factor	Appr O/R Factor	Appr O/R Reason	Total Adj	Unit Price	Adj Unit Price	Value
1	8001 -- Land Neighborhood Section 1 4399 -- Warehouse-Metallic	SF	14,650	1.00	1.00	1.00	--	1.00	40.00	40.00	586,000.00

Building

Building	Year Built	Type	Style	Quality	Impr Sq Ft	Building Details
1	1974	Warehouse - Metallic	8454 -- Shell, Industrial	Average	2,520	Displayed

Building Details (1)

Building Data

Element	Details
Cooling Type	None
Construction Type	Steel, Light
Functional Utility	Avg/Normal
Heating Type	None
Partition Type	Normal
Physical Condition	Avg/Normal
Plumbing Type	Adequate
Sprinkler Type	None
Exterior Wall	Metal, Light
Economic Obsolescence	Poor
Element	Units
Wall Height	12
Office Warehouse Ratio	0.38
OH Door: Wood / Mtl	2
Interior Finish Percent	100

Building Areas

Description	Area
BASE AREA PRI	2,520

Extra Features

Line	Description	Quality	Condition	Units	Year Built
1	CANOPY ROOF AND SLAB	Fair	Average	320	1994
2	Paving - Asphalt	Average	Average	6,500	1994
3	Enclosure, Retail	Good	Average	948	1974

Tax Year: 2017 ▼

HARRIS COUNTY APPRAISAL DISTRICT
REAL PROPERTY ACCOUNT INFORMATION
0200200000049

Print E-mail

File A Protest | Similar Owner Name | Nearby Addresses | Same Street Name | Related Map 5259B

Ownership History | **Related Accounts**

Owner and Property Information

Owner Name & Mailing Address:	**RAMIREZ OSCAR F & ERNEST E** **2616 N SHEPHERD DR** **HOUSTON TX 77008-1930**	Legal Description:	**TRS 21B 22B 23B & 24B BLK 24** **HOUSTON HEIGHTS**
		Property Address:	**2616 N SHEPHERD DR** **HOUSTON TX 77008**

State Class Code	Land Use Code	Building Class	Total Units
F1 -- Real, Commercial	8001 -- Land Neighborhood Section 1	E	0

Land Area	Building Area	Net Rentable Area	Neighborhood	Market Area	Map Facet	Key Map®
5,000 SF	4,000	0	5938.02	5020 -- Heights	5259B	452V

Value Status Information

Value Status	Notice Date	Shared CAD
Noticed	03/31/2017	No

Exemptions and Jurisdictions

Exemption Type	Districts	Jurisdictions	Exemption Value	ARB Status	2016 Rate	2017 Rate	Online Tax Bill
None	001	HOUSTON ISD		Certified: 08/11/2017	1.206700	1.206700	View
	040	HARRIS COUNTY		Certified: 08/11/2017	0.416560	0.418010	View
	041	HARRIS CO FLOOD CNTRL		Certified: 08/11/2017	0.028290	0.028310	View
	042	PORT OF HOUSTON AUTHY		Certified: 08/11/2017	0.013340	0.012560	View
	043	HARRIS CO HOSP DIST		Certified: 08/11/2017	0.171790	0.171100	View
	044	HARRIS CO EDUC DEPT		Certified: 08/11/2017	0.005200	0.005195	View
	048	HOU COMMUNITY COLLEGE		Certified: 08/11/2017	0.100263	0.100263	View
	061	CITY OF HOUSTON		Certified: 08/11/2017	0.586420	0.584210	View
	816	TIRZ 5 - MEMORIAL HEIGHTS ANNX 4 (061)		Certified: 08/11/2017			

Texas law prohibits us from displaying residential photographs, sketches, floor plans, or information indicating the age of a property owner on our website. You can inspect this information or get a copy at **HCAD's information center at 13013 NW Freeway**.

Valuations

Value as of January 1, 2016		Value as of January 1, 2017	
Market	Appraised	Market	Appraised

Land	200,000		Land	200,000	
Improvement	137,804		Improvement	138,218	
Total	337,804	337,804	Total	338,218	338,218

5-Year Value History

Land

Market Value Land

Line	Land Use	Unit Type	Units	Size Factor	Site Factor	Appr O/R Factor	Appr O/R Reason	Total Adj	Unit Price	Adj Unit Price	Value
1	8001 -- Land Neighborhood Section 1 4373 -- Retail Single-Occupancy	SF	5,000	1.00	1.00	1.00	--	1.00	40.00	40.00	200,000.00

Building

Building	Year Built	Type	Style	Quality	Impr Sq Ft	Building Details
1	1950	Retail Single-Occupancy	8353 -- Retail Store	Average	4,000	Displayed

Building Details (1)

Building Data

Element	Details
Cooling Type	None
Construction Type	Wood / Steel Joist
Functional Utility	Avg/Normal
Heating Type	Unit Heaters
Partition Type	Normal
Physical Condition	Avg/Normal
Plumbing Type	Adequate
Sprinkler Type	None
Exterior Wall	Masonry / Frame
Economic Obsolescence	Normal
Element	Units
Wall Height	10
Wall Height	9
Interior Finish Percent	100

Building Areas

Description	Area
BASE AREA PRI	4,000

Extra Features

Line	Description	Quality	Condition	Units	Year Built
1	Paving - Light Concrete	Average	Average	1,000	1950

Tax Year: 2017 ▼

HARRIS COUNTY APPRAISAL DISTRICT
REAL PROPERTY ACCOUNT INFORMATION
0200180000041

Print E-mail

File A Protest | Similar Owner Name | Nearby Addresses | Same Street Name | Related Map 5259B

Ownership History

Owner and Property Information

Owner Name & Mailing Address:	**PKG PROPERTIES LLC** **PO BOX 7386** **HOUSTON TX 77248-7386**
Legal Description:	**LTS 41 42 43 & 44 BLK 22** **HOUSTON HEIGHTS**
Property Address:	**803 W 26TH ST** **HOUSTON TX 77008**

State Class Code	Land Use Code
A1 -- Real, Residential, Single-Family	1001 -- Residential Improved

Land Area	Total Living Area	Neighborhood	Neighborhood Group	Market Area	Map Facet	Key Map®
13,100 SF	1,788 SF	8305.07	1639	161 -- 1F Heights, Brooksmith, Norhill Areas	5259B	452U

Value Status Information

Value Status	Notice Date	Shared CAD
Noticed	06/16/2017	No

Exemptions and Jurisdictions

Exemption Type	Districts	Jurisdictions	Exemption Value	ARB Status	2016 Rate	2017 Rate	Online Tax Bill
None	001	HOUSTON ISD		Certified: 08/11/2017	1.206700	1.206700	View
	040	HARRIS COUNTY		Certified: 08/11/2017	0.416560	0.418010	View
	041	HARRIS CO FLOOD CNTRL		Certified: 08/11/2017	0.028290	0.028310	View
	042	PORT OF HOUSTON AUTHY		Certified: 08/11/2017	0.013340	0.012560	View
	043	HARRIS CO HOSP DIST		Certified: 08/11/2017	0.171790	0.171100	View
	044	HARRIS CO EDUC DEPT		Certified: 08/11/2017	0.005200	0.005195	View
	048	HOU COMMUNITY COLLEGE		Certified: 08/11/2017	0.100263	0.100263	View
	061	CITY OF HOUSTON		Certified: 08/11/2017	0.586420	0.584210	View
	816	TIRZ 5 - MEMORIAL HEIGHTS ANNX 4 (061)		Certified: 08/11/2017			

Texas law prohibits us from displaying residential photographs, sketches, floor plans, or information indicating the age of a property owner on our website. You can inspect this information or get a copy at **HCAD's information center at 13013 NW Freeway**.

Valuations

Value as of January 1, 2016	Value as of January 1, 2017

	Market	Appraised		Market	Appraised
Land	393,000		Land	524,000	
Improvement	3,398		Improvement	14,206	
Total	396,398	396,398	Total	538,206	538,206

5-Year Value History

Land

Market Value Land

Line	Land Use	Unit Type	Units	Size Factor	Site Factor	Appr O/R Factor	Appr O/R Reason	Total Adj	Unit Price	Adj Unit Price	Value
1	1001 -- Res Improved Table Value SF1 -- Primary SF	SF	13,100	1.00	1.00	1.00	--	1.00	40.00	40.00	524,000.00

Building

Building	Year Built	Type	Style	Quality	Impr Sq Ft	Building Details
1	1939	Residential Single Family	101 -- Residential 1 Family	Low	1,144 *	Displayed
2	1939	Residential Single Family	101 -- Residential 1 Family	Low	644 *	View

***** All HCAD residential building measurements are done from the exterior, with individual measurements rounded to the closest foot. This measurement includes all closet space, hallways, and interior staircases. Attached garages are not included in the square footage of living area, but valued separately. Living area above *attached* garages is included in the square footage living area of the dwelling. Living area above *detached* garages is not included in the square footage living area of the dwelling but is valued separately. This method is used on all residential properties in Harris County to ensure the uniformity of square footage of living area measurements district-wide. There can be a reasonable variance between the HCAD square footage and your square footage measurement, especially if your square footage measurement was an interior measurement or an exterior measurement to the inch.

Building Details (1)

Building Data

Element	Details
Cond / Desir / Util	Unsound
Foundation Type	Crawl Space
Grade Adjustment	D+
Heating / AC	None
Physical Condition	Unsound
Exterior Wall	Frame / Concrete Blk
Element	Units
Room: Total	5
Room: Full Bath	1
Room: Bedroom	2

Building Areas

Description	Area
BASE AREA PRI	1,144
ENCL FRAME PORCH PRI	78

Tax Year: 2017 ▼

HARRIS COUNTY APPRAISAL DISTRICT
REAL PROPERTY ACCOUNT INFORMATION
0200190000025

Print E-mail

Owner Services | Similar Owner Name | Nearby Addresses | Same Street Name | Related Map 5259B

Ownership History | **Fiduciary Information**

Owner and Property Information

Owner Name & Mailing Address:	**DYNAMIC INVESTMENTS LLC** **23 LAKE STERLING GATE DR** **SPRING TX 77379-7205**
Legal Description:	**LTS 25 26 & 27 BLK 23 HOUSTON HEIGHTS**
Property Address:	**727 W 26TH ST** **HOUSTON TX 77008**

State Class Code	Land Use Code	Building Class	Total Units
C2 -- Real, Vacant Commercial	8001 -- Land Neighborhood Section 1		0

Land Area	Building Area	Net Rentable Area	Neighborhood	Market Area	Map Facet	Key Map®
9,825 SF	0	0	5938.02	161 -- 1F Heights, Brooksmith, Norhill Areas	5259B	452U

Value Status Information

Value Status	Notice Date	Shared CAD
Noticed	03/31/2017	No

Exemptions and Jurisdictions

Exemption Type	Districts	Jurisdictions	Exemption Value	ARB Status	2016 Rate	2017 Rate	Online Tax Bill
None	001	HOUSTON ISD		Certified: 08/11/2017	1.206700	1.206700	View
	040	HARRIS COUNTY		Certified: 08/11/2017	0.416560	0.418010	View
	041	HARRIS CO FLOOD CNTRL		Certified: 08/11/2017	0.028290	0.028310	View
	042	PORT OF HOUSTON AUTHY		Certified: 08/11/2017	0.013340	0.012560	View
	043	HARRIS CO HOSP DIST		Certified: 08/11/2017	0.171790	0.171100	View
	044	HARRIS CO EDUC DEPT		Certified: 08/11/2017	0.005200	0.005195	View
	048	HOU COMMUNITY COLLEGE		Certified: 08/11/2017	0.100263	0.100263	View
	061	CITY OF HOUSTON		Certified: 08/11/2017	0.586420	0.584210	View
	816	TIRZ 5 - MEMORIAL HEIGHTS ANNX 4 (061)		Certified: 08/11/2017			

Texas law prohibits us from displaying residential photographs, sketches, floor plans, or information indicating the age of a property owner on our website. You can inspect this information or get a copy at **HCAD's information center at 13013 NW Freeway**.

Valuations

Value as of January 1, 2016		Value as of January 1, 2017	
Market	Appraised	Market	Appraised

Land	343,875		Land	334,050	
Improvement	0		Improvement	0	
Total	343,875	343,875	Total	334,050	334,050

5-Year Value History

Land

Market Value Land

Line	Land Use	Unit Type	Units	Size Factor	Site Factor	Appr O/R Factor	Appr O/R Reason	Total Adj	Unit Price	Adj Unit Price	Value
1	8001 -- Land Neighborhood Section 1 4300 -- General Commercial Vacant	SF	9,825	1.00	1.00	0.85	--	0.85	40.00	34.00	334,050.00

Building

Vacant (No Building Data)

Tax Year: 2017 ▼

HARRIS COUNTY APPRAISAL DISTRICT
REAL PROPERTY ACCOUNT INFORMATION
0200190000046

Print E-mail

Owner Services | Similar Owner Name | Nearby Addresses | Same Street Name | Related Map 5259B

Ownership History | **Fiduciary Information** | **Related Accounts**

Owner and Property Information

Owner Name & Mailing Address:	**PARKER JOHN R** **2611 N SHEPHERD DR** **HOUSTON TX 77008-1929**	Legal Description:	**LTS 46 47 & 48 BLK 23** **HOUSTON HEIGHTS**
		Property Address:	**2611 N SHEPHERD DR** **HOUSTON TX 77008**

State Class Code	Land Use Code	Building Class	Total Units
F1 -- Real, Commercial	8001 -- Land Neighborhood Section 1	E	0

Land Area	Building Area	Net Rentable Area	Neighborhood	Market Area	Map Facet	Key Map®
9,825 SF	0	0	5938.02	5020 -- Heights	5259B	452V

Value Status Information

Value Status	Notice Date	Shared CAD
Noticed	03/31/2017	No

Exemptions and Jurisdictions

Exemption Type	Districts	Jurisdictions	Exemption Value	ARB Status	2016 Rate	2017 Rate	Online Tax Bill
None	001	HOUSTON ISD		Certified: 08/11/2017	1.206700	1.206700	View
	040	HARRIS COUNTY		Certified: 08/11/2017	0.416560	0.418010	View
	041	HARRIS CO FLOOD CNTRL		Certified: 08/11/2017	0.028290	0.028310	View
	042	PORT OF HOUSTON AUTHY		Certified: 08/11/2017	0.013340	0.012560	View
	043	HARRIS CO HOSP DIST		Certified: 08/11/2017	0.171790	0.171100	View
	044	HARRIS CO EDUC DEPT		Certified: 08/11/2017	0.005200	0.005195	View
	048	HOU COMMUNITY COLLEGE		Certified: 08/11/2017	0.100263	0.100263	View
	061	CITY OF HOUSTON		Certified: 08/11/2017	0.586420	0.584210	View
	816	TIRZ 5 - MEMORIAL HEIGHTS ANNX 4 (061)		Certified: 08/11/2017			

Texas law prohibits us from displaying residential photographs, sketches, floor plans, or information indicating the age of a property owner on our website. You can inspect this information or get a copy at **HCAD's information center at 13013 NW Freeway**.

Valuations

Value as of January 1, 2016		Value as of January 1, 2017	
Market	Appraised	Market	Appraised

Land	393,000		Land	393,000	
Improvement	7,459		Improvement	7,459	
Total	400,459	400,459	Total	400,459	400,459

5-Year Value History

Land

Market Value Land

Line	Land Use	Unit Type	Units	Size Factor	Site Factor	Appr O/R Factor	Appr O/R Reason	Total Adj	Unit Price	Adj Unit Price	Value
1	8001 -- Land Neighborhood Section 1 4393 -- Auxiliary Improvement	SF	9,825	1.00	1.00	1.00	Corner or Alley	1.00	40.00	40.00	393,000.00

Building

Vacant (No Building Data)

Extra Features

Line	Description	Quality	Condition	Units	Year Built
3	Paving - Heavy Concrete	Average	Average	5,100	1990

Tax Year: 2017 ▼

HARRIS COUNTY APPRAISAL DISTRICT
REAL PROPERTY ACCOUNT INFORMATION
0200200000025

Print E-mail

Owner Services | Similar Owner Name | Nearby Addresses | Same Street Name | Related Map 5259B

Ownership History | **Related Accounts**

Owner and Property Information

Owner Name & Mailing Address:	**CRESCENT CORP** **2720 COLLINGWOOD DR** **ROUND ROCK TX 78665-5654**
Legal Description:	**LTS 25 26 27 & 28 BLK 24 HOUSTON HEIGHTS**
Property Address:	**2608 N SHEPHERD DR HOUSTON TX 77008**

State Class Code	Land Use Code	Building Class	Total Units
F1 -- Real, Commercial	8001 -- Land Neighborhood Section 1	E	0

Land Area	Building Area	Net Rentable Area	Neighborhood	Market Area	Map Facet	Key Map®
13,100 SF	7,764	0	5938.02	6004 -- Inner Loop North	5259B	452V

Value Status Information

Value Status	Notice Date	Shared CAD
Noticed	03/31/2017	No

Exemptions and Jurisdictions

Exemption Type	Districts	Jurisdictions	Exemption Value	ARB Status	2016 Rate	2017 Rate	Online Tax Bill
None	001	HOUSTON ISD		Certified: 08/11/2017	1.206700	1.206700	View
	040	HARRIS COUNTY		Certified: 08/11/2017	0.416560	0.418010	View
	041	HARRIS CO FLOOD CNTRL		Certified: 08/11/2017	0.028290	0.028310	View
	042	PORT OF HOUSTON AUTHY		Certified: 08/11/2017	0.013340	0.012560	View
	043	HARRIS CO HOSP DIST		Certified: 08/11/2017	0.171790	0.171100	View
	044	HARRIS CO EDUC DEPT		Certified: 08/11/2017	0.005200	0.005195	View
	048	HOU COMMUNITY COLLEGE		Certified: 08/11/2017	0.100263	0.100263	View
	061	CITY OF HOUSTON		Certified: 08/11/2017	0.586420	0.584210	View
	816	TIRZ 5 - MEMORIAL HEIGHTS ANNX 4 (061)		Certified: 08/11/2017			

Texas law prohibits us from displaying residential photographs, sketches, floor plans, or information indicating the age of a property owner on our website. You can inspect this information or get a copy at **HCAD's information center at 13013 NW Freeway**.

Valuations

Value as of January 1, 2016		Value as of January 1, 2017	
Market	Appraised	Market	Appraised

Land	524,000		Land	524,000	
Improvement	50,000		Improvement	39,950	
Total	574,000	574,000	Total	563,950	563,950

5-Year Value History

Land

Market Value Land

Line	Land Use	Unit Type	Units	Size Factor	Site Factor	Appr O/R Factor	Appr O/R Reason	Total Adj	Unit Price	Adj Unit Price	Value
1	8001 -- Land Neighborhood Section 1 4398 -- Warehouse	SF	13,100	1.00	1.00	1.00	--	1.00	40.00	40.00	524,000.00

Building

Building	Year Built	Type	Style	Quality	Impr Sq Ft	Building Details
1	1940	Warehouse - Metallic	8454 -- Shell, Industrial	Average	6,744	Displayed
2	2000	Warehouse - Metallic	8454 -- Shell, Industrial	Average	1,020	View

Building Details (1)

Building Data

Element	Details
Cooling Type	None
Construction Type	Wood / Steel Joist
Functional Utility	Poor
Heating Type	None
Partition Type	Normal
Physical Condition	Poor
Plumbing Type	Adequate
Sprinkler Type	None
Exterior Wall	Frame / Res Stucco
Economic Obsolescence	Poor
Element	Units
Wall Height	12
Wall Height	10
Interior Finish Percent	100
Office Warehouse Ratio	0.03

Building Areas

Description	Area
CNPY ROOF W/ SLAB -C	740
BASE AREA PRI	6,744

Extra Features

Line	Description	Quality	Condition	Units	Year Built
1	CANOPY ROOF AND SLAB	Average	Average	740	1990
2	Enclosure, Office	Average	Average	240	1940

Tax Year: 2017 ▼

HARRIS COUNTY APPRAISAL DISTRICT
REAL PROPERTY ACCOUNT INFORMATION
0200310000001

Print E-mail

File A Protest | Similar Owner Name | Nearby Addresses | Same Street Name | Related Map 5259B

Ownership History | **Related Accounts**

Owner and Property Information

Owner Name & Mailing Address:	**FAUST FAMILY PROPERTIES IV LLC** **1439 WAKEFIELD DR** **HOUSTON TX 77018-5129**	Legal Description:	**LTS 1 2 & 3 & TR 4 BLK 35 HOUSTON HEIGHTS**
		Property Address:	**2521 N DURHAM DR** **HOUSTON TX 77008**

State Class Code	Land Use Code	Building Class	Total Units
F1 -- Real, Commercial	8001 -- Land Neighborhood Section 1	E	0

Land Area	Building Area	Net Rentable Area	Neighborhood	Market Area	Map Facet	Key Map®
11,380 SF	720	0	5938.02	5020 -- Heights	5259B	452U

Value Status Information

Value Status	Notice Date	Shared CAD
Noticed	03/31/2017	No

Exemptions and Jurisdictions

Exemption Type	Districts	Jurisdictions	Exemption Value	ARB Status	2016 Rate	2017 Rate	Online Tax Bill
None	001	HOUSTON ISD		Certified: 08/11/2017	1.206700	1.206700	View
	040	HARRIS COUNTY		Certified: 08/11/2017	0.416560	0.418010	View
	041	HARRIS CO FLOOD CNTRL		Certified: 08/11/2017	0.028290	0.028310	View
	042	PORT OF HOUSTON AUTHY		Certified: 08/11/2017	0.013340	0.012560	View
	043	HARRIS CO HOSP DIST		Certified: 08/11/2017	0.171790	0.171100	View
	044	HARRIS CO EDUC DEPT		Certified: 08/11/2017	0.005200	0.005195	View
	048	HOU COMMUNITY COLLEGE		Certified: 08/11/2017	0.100263	0.100263	View
	061	CITY OF HOUSTON		Certified: 08/11/2017	0.586420	0.584210	View
	816	TIRZ 5 - MEMORIAL HEIGHTS ANNX 4 (061)		Certified: 08/11/2017			

Texas law prohibits us from displaying residential photographs, sketches, floor plans, or information indicating the age of a property owner on our website. You can inspect this information or get a copy at **HCAD's information center at 13013 NW Freeway**.

Valuations

Value as of January 1, 2016		Value as of January 1, 2017	
Market	Appraised	Market	Appraised

Land	455,200		Land	455,200	
Improvement	45,404		Improvement	45,398	
Total	500,604	500,604	Total	500,598	500,598

5-Year Value History

Land

Market Value Land

Line	Land Use	Unit Type	Units	Size Factor	Site Factor	Appr O/R Factor	Appr O/R Reason	Total Adj	Unit Price	Adj Unit Price	Value
1	8001 -- Land Neighborhood Section 1 4375 -- Retail Miscellaneous	SF	11,380	1.00	1.00	1.00	--	1.00	40.00	40.00	455,200.00

Building

Building	Year Built	Type	Style	Quality	Impr Sq Ft	Building Details
1	1920	Retail Miscellaneous	8353 -- Retail Store	Low	720	Displayed

Building Details (1)

Building Data

Element	Details
Cooling Type	Central / Forced
Construction Type	Wood / Steel Joist
Functional Utility	Avg/Normal
Heating Type	Hot Air
Partition Type	Normal
Physical Condition	Avg/Normal
Plumbing Type	Adequate
Sprinkler Type	None
Exterior Wall	Frame / Res Stucco
Economic Obsolescence	Normal
Element	Units
Wall Height	8
Interior Finish Percent	100

Building Areas

Description	Area
CNPY ROOF W/ SLAB -C	180
BASE AREA PRI	720

Extra Features

Line	Description	Quality	Condition	Units	Year Built

2	Paving - Asphalt	Average	Average	5,000	1985
3	CANOPY ROOF AND SLAB	Average	Average	1,184	2000
4	CANOPY ROOF AND SLAB	Average	Average	1,913	2000
5	CANOPY ROOF AND SLAB	Average	Average	180	1985

Tax Year: 2017 ▼

HARRIS COUNTY APPRAISAL DISTRICT
REAL PROPERTY ACCOUNT INFORMATION
1261220010001

Print E-mail

File A Protest | Similar Owner Name | Nearby Addresses | Same Street Name | Related Map 5259B

Ownership History

Owner and Property Information

Owner Name & Mailing Address:	**SHADY ACRES CHURCH CHRIST** **730 W 26TH ST** **HOUSTON TX 77008-1702**
Legal Description:	**RES A BLK 1** **SHADY ACRES CHURCH OF CHRIST**
Property Address:	**720 W 26TH ST** **HOUSTON TX 77008**

State Class Code	Land Use Code	Building Class	Total Units
XV -- Other Exempt (Religious)	8001 -- Land Neighborhood Section 1		0

Land Area	Building Area	Net Rentable Area	Neighborhood	Market Area	Map Facet	Key Map®
55,675 SF	6,231	0	5938.02	4008 -- Brookhollow	5259B	452U

Value Status Information

Value Status	Notice Date	Shared CAD
Noticed	04/21/2017	No

Exemptions and Jurisdictions

Exemption Type	Districts	Jurisdictions	Exemption Value	ARB Status	2016 Rate	2017 Rate	Online Tax Bill
Total	001	HOUSTON ISD	2,529,266	Certified: 08/11/2017	1.206700	1.206700	View
	040	HARRIS COUNTY	2,529,266	Certified: 08/11/2017	0.416560	0.418010	View
	041	HARRIS CO FLOOD CNTRL	2,529,266	Certified: 08/11/2017	0.028290	0.028310	View
	042	PORT OF HOUSTON AUTHY	2,529,266	Certified: 08/11/2017	0.013340	0.012560	View
	043	HARRIS CO HOSP DIST	2,529,266	Certified: 08/11/2017	0.171790	0.171100	View
	044	HARRIS CO EDUC DEPT	2,529,266	Certified: 08/11/2017	0.005200	0.005195	View
	048	HOU COMMUNITY COLLEGE	2,529,266	Certified: 08/11/2017	0.100263	0.100263	View
	061	CITY OF HOUSTON	2,529,266	Certified: 08/11/2017	0.586420	0.584210	View
	816	TIRZ 5 - MEMORIAL HEIGHTS ANNX 4 (061)	2,529,266	Certified: 08/11/2017			

Texas law prohibits us from displaying residential photographs, sketches, floor plans, or information indicating the age of a property owner on our website. You can inspect this information or get a copy at **HCAD's information center at 13013 NW Freeway**.

Valuations

Value as of January 1, 2016		Value as of January 1, 2017	
Market	Appraised	Market	Appraised

Land	0		Land	0	
Improvement	0		Improvement	0	
Total	0	0	Total	0	0

5-Year Value History

Land

Market Value Land

Line	Land Use	Unit Type	Units	Size Factor	Site Factor	Appr O/R Factor	Appr O/R Reason	Total Adj	Unit Price	Adj Unit Price	Value
1	8001 -- Land Neighborhood Section 1 4620 -- Religious	SF	55,675	1.00	1.00	1.00	--	1.00	0	0	0

Building

Building	Year Built	Type	Style	Quality	Impr Sq Ft	Building Details
1	1960	Religious	8309 -- Church	Average	6,231	Displayed

Building Details (1)

Building Data

Element	Details
Functional Utility	Avg/Normal
Physical Condition	Avg/Normal
Sprinkler Type	None
Plumbing Type	Adequate
Cooling Type	Central / Forced
Heating Type	Hot Air
Partition Type	Normal
Construction Type	Wood / Steel Joist
Exterior Wall	Brick / Stone
Economic Obsolescence	Normal
Element	Units
Interior Finish Percent	100
Wall Height	10

Building Areas

Description	Area
BASE AREA PRI	6,231

Tax Year: 2017 ▼

HARRIS COUNTY APPRAISAL DISTRICT
REAL PROPERTY ACCOUNT INFORMATION
0200300000001

Print E-mail

Owner Services | Similar Owner Name | Nearby Addresses | Same Street Name | Related Map 5259B

Ownership History | **Fiduciary Information** | **Related Accounts**

Owner and Property Information

Owner Name & Mailing Address:	**PARKER JOHN** **2521 N SHEPHERD DR** **HOUSTON TX 77008-1927**	Legal Description:	**TRS 1A 2A & 3A BLK 34** **HOUSTON HEIGHTS**
		Property Address:	**2521 N SHEPHERD DR** **HOUSTON TX 77008**

State Class Code	Land Use Code	Building Class	Total Units
F1 -- Real, Commercial	8001 -- Land Neighborhood Section 1	E	0

Land Area	Building Area	Net Rentable Area	Neighborhood	Market Area	Map Facet	Key Map®
4,500 SF	4,000	0	5938.02	5020 -- Heights	5259B	452V

Value Status Information

Value Status	Notice Date	Shared CAD
Noticed	03/31/2017	No

Exemptions and Jurisdictions

Exemption Type	Districts	Jurisdictions	Exemption Value	ARB Status	2016 Rate	2017 Rate	Online Tax Bill
None	001	HOUSTON ISD		Supplemental: 09/15/2017	1.206700	1.206700	View
	040	HARRIS COUNTY		Supplemental: 09/15/2017	0.416560	0.418010	View
	041	HARRIS CO FLOOD CNTRL		Supplemental: 09/15/2017	0.028290	0.028310	View
	042	PORT OF HOUSTON AUTHY		Supplemental: 09/15/2017	0.013340	0.012560	View
	043	HARRIS CO HOSP DIST		Supplemental: 09/15/2017	0.171790	0.171100	View
	044	HARRIS CO EDUC DEPT		Supplemental: 09/15/2017	0.005200	0.005195	View
	048	HOU COMMUNITY COLLEGE		Supplemental: 09/15/2017	0.100263	0.100263	View
	061	CITY OF HOUSTON		Supplemental: 09/15/2017	0.586420	0.584210	View
	816	TIRZ 5 - MEMORIAL HEIGHTS ANNX 4 (061)		Supplemental: 09/15/2017			

Texas law prohibits us from displaying residential photographs, sketches, floor plans, or information indicating the age of a property owner on our website. You can inspect this information or get a copy at **HCAD's information center at 13013 NW Freeway**.

Valuations

Value as of January 1, 2016		Value as of January 1, 2017	
Market	Appraised	Market	Appraised

Land	157,500		Land	180,000		
Improvement	157,170		Improvement	143,902		
Total	314,670	314,670	Total	323,902		323,902

5-Year Value History

Land

Market Value Land

Line	Land Use	Unit Type	Units	Size Factor	Site Factor	Appr O/R Factor	Appr O/R Reason	Total Adj	Unit Price	Adj Unit Price	Value
1	8001 -- Land Neighborhood Section 1 4329 -- Used Car Lot	SF	4,500	1.00	1.00	1.00	--	1.00	40.00	40.00	180,000.00

Building

Building	Year Built	Type	Style	Quality	Impr Sq Ft	Building Details
1	1950	Used Car Lot	8353 -- Retail Store	Average	4,000	Displayed

Building Details (1)

Building Data

Element	Details
Cooling Type	Central / Forced
Construction Type	Fire Resistant Steel
Functional Utility	Avg/Normal
Heating Type	Hot Air
Partition Type	Normal
Physical Condition	Avg/Normal
Plumbing Type	Adequate
Sprinkler Type	None
Exterior Wall	Tile / Dressed Stone
Economic Obsolescence	Normal
Market Adjustment	10% Market Adjustment
Element	Units
Wall Height	12
Interior Finish Percent	100

Building Areas

Description	Area
BASE AREA PRI	4,000

Extra Features

Line	Description	Quality	Condition	Units	Year Built
1	Paving - Heavy Concrete	Average	Average	7,500	1950
2	Shed, Finished Metal	Average	Average	800	2010

Tax Year: 2017 ▼

HARRIS COUNTY APPRAISAL DISTRICT
REAL PROPERTY ACCOUNT INFORMATION
0200300000049

Print E-mail

Owner Services | Similar Owner Name | Nearby Addresses | Same Street Name | Related Map 5259B

Ownership History | **Fiduciary Information** | **Related Accounts**

Owner and Property Information

Owner Name & Mailing Address:	**PARKER JOHN** **2521 N SHEPHERD DR** **HOUSTON TX 77008-1927**	Legal Description:	**TRS 1B 2B 3B & 4B BLK 34 HOUSTON HEIGHTS**
		Property Address:	**2515 N SHEPHERD DR** **HOUSTON TX 77008**

State Class Code	Land Use Code	Building Class	Total Units
F1 -- Real, Commercial	8001 -- Land Neighborhood Section 1	E	0

Land Area	Building Area	Net Rentable Area	Neighborhood	Market Area	Map Facet	Key Map®
5,775 SF	0	0	5938.02	5020 -- Heights	5259B	452V

Value Status Information

Value Status	Notice Date	Shared CAD
Noticed	03/31/2017	No

Exemptions and Jurisdictions

Exemption Type	Districts	Jurisdictions	Exemption Value	ARB Status	2016 Rate	2017 Rate	Online Tax Bill
None	001	HOUSTON ISD		Supplemental: 10/13/2017	1.206700	1.206700	View
	040	HARRIS COUNTY		Supplemental: 10/13/2017	0.416560	0.418010	View
	041	HARRIS CO FLOOD CNTRL		Supplemental: 10/13/2017	0.028290	0.028310	View
	042	PORT OF HOUSTON AUTHY		Supplemental: 10/13/2017	0.013340	0.012560	View
	043	HARRIS CO HOSP DIST		Supplemental: 10/13/2017	0.171790	0.171100	View
	044	HARRIS CO EDUC DEPT		Supplemental: 10/13/2017	0.005200	0.005195	View
	048	HOU COMMUNITY COLLEGE		Supplemental: 10/13/2017	0.100263	0.100263	View
	061	CITY OF HOUSTON		Supplemental: 10/13/2017	0.586420	0.584210	View
	816	TIRZ 5 - MEMORIAL HEIGHTS ANNX 4 (061)		Supplemental: 10/13/2017			

Texas law prohibits us from displaying residential photographs, sketches, floor plans, or information indicating the age of a property owner on our website. You can inspect this information or get a copy at **HCAD's information center at 13013 NW Freeway**.

Valuations

Value as of January 1, 2016		Value as of January 1, 2017	
Market	Appraised	Market	Appraised

Land	231,000		Land	231,000	
Improvement	4,155		Improvement	4,155	
Total	235,155	235,155	Total	235,155	235,155

5-Year Value History

Land

Market Value Land

Line	Land Use	Unit Type	Units	Size Factor	Site Factor	Appr O/R Factor	Appr O/R Reason	Total Adj	Unit Price	Adj Unit Price	Value
1	8001 -- Land Neighborhood Section 1 4393 -- Auxiliary Improvement	SF	5,775	1.00	1.00	1.00	--	1.00	40.00	40.00	231,000.00

Building

Vacant (No Building Data)

Extra Features

Line	Description	Quality	Condition	Units	Year Built
1	Paving - Heavy Concrete	Average	Average	5,700	1980

Tax Year: 2017 ▼

HARRIS COUNTY APPRAISAL DISTRICT
REAL PROPERTY ACCOUNT INFORMATION
1323910010001

Print E-mail

File A Protest | Similar Owner Name | Nearby Addresses | Same Street Name | Related Map 5259B

Ownership History | **Related Accounts**

Owner and Property Information

Owner Name & Mailing Address: **CHARLES B TUBBS MARITAL DEDUCTION TRUST**
6642 SEWANEE AVE
HOUSTON TX 77005-3750

Legal Description: **RES A BLK 1**
LA FIESTA AUTO SALES SEC 1

Property Address: **2530 N SHEPHERD DR**
77008

State Class Code	Land Use Code	Building Class	Total Units
F1 -- Real, Commercial	8001 -- Land Neighborhood Section 1	E	0

Land Area	Building Area	Net Rentable Area	Neighborhood	Market Area	Map Facet	Key Map®
19,650 SF	0	0	5938.02	5000 --	5259B	452V

Value Status Information

Value Status	Notice Date	Shared CAD
Noticed	03/31/2017	No

Exemptions and Jurisdictions

Exemption Type	Districts	Jurisdictions	Exemption Value	ARB Status	2016 Rate	2017 Rate	Online Tax Bill
None	001	HOUSTON ISD		Certified: 08/11/2017	1.206700	1.206700	View
	040	HARRIS COUNTY		Certified: 08/11/2017	0.416560	0.418010	View
	041	HARRIS CO FLOOD CNTRL		Certified: 08/11/2017	0.028290	0.028310	View
	042	PORT OF HOUSTON AUTHY		Certified: 08/11/2017	0.013340	0.012560	View
	043	HARRIS CO HOSP DIST		Certified: 08/11/2017	0.171790	0.171100	View
	044	HARRIS CO EDUC DEPT		Certified: 08/11/2017	0.005200	0.005195	View
	048	HOU COMMUNITY COLLEGE		Certified: 08/11/2017	0.100263	0.100263	View
	061	CITY OF HOUSTON		Certified: 08/11/2017	0.586420	0.584210	View
	816	TIRZ 5 - MEMORIAL HEIGHTS ANNX 4 (061)		Certified: 08/11/2017			

Texas law prohibits us from displaying residential photographs, sketches, floor plans, or information indicating the age of a property owner on our website. You can inspect this information or get a copy at **HCAD's information center at 13013 NW Freeway**.

Valuations

Value as of January 1, 2016		Value as of January 1, 2017	
Market	Appraised	Market	Appraised

Land	786,000		Land	786,000	
Improvement	18,501		Improvement	18,087	
Total	804,501	804,501	Total	804,087	804,087

5-Year Value History

Land

Market Value Land

Line	Land Use	Unit Type	Units	Size Factor	Site Factor	Appr O/R Factor	Appr O/R Reason	Total Adj	Unit Price	Adj Unit Price	Value
1	8001 -- Land Neighborhood Section 1 4393 -- Auxiliary Improvement	SF	19,650	1.00	1.00	1.00	--	1.00	40.00	40.00	786,000.00

Building

Vacant (No Building Data)

Extra Features

Line	Description	Quality	Condition	Units	Year Built
1	SALES BLDG	Average	Average	2	2006
2	Paving - Asphalt	Average	Average	19,385	2000

Tax Year: 2017 ▼

HARRIS COUNTY APPRAISAL DISTRICT
REAL PROPERTY ACCOUNT INFORMATION
1289330010001

Print E-mail

Owner Services | Similar Owner Name | Nearby Addresses | Same Street Name | Related Map 5259B

Ownership History | **Fiduciary Information** | **Related Accounts**

Owner and Property Information

Owner Name & Mailing Address:	**C & D SMR REAL ESTATE INC** **% C & D SCRAP METAL RECYCLES** **815 W 25TH ST** **HOUSTON TX 77008-1741**
Legal Description:	**RES A BLK 1** **C & D SCRAP METAL INCORPORATED PAR** **R/P & EXTN**
Property Address:	**815 W 25TH ST** **HOUSTON TX 77008**

State Class Code	Land Use Code	Building Class	Total Units
F1 -- Real, Commercial	8001 -- Land Neighborhood Section 1	E	0

Land Area	Building Area	Net Rentable Area	Neighborhood	Market Area	Map Facet	Key Map®
32,635 SF	5,000	0	5938.02	6004 -- Inner Loop North	5259B	452U

Value Status Information

Value Status	Notice Date	Shared CAD
Noticed	03/31/2017	No

Exemptions and Jurisdictions

Exemption Type	Districts	Jurisdictions	Exemption Value	ARB Status	2016 Rate	2017 Rate	Online Tax Bill
None	001	HOUSTON ISD		Certified: 08/11/2017	1.206700	1.206700	View
	040	HARRIS COUNTY		Certified: 08/11/2017	0.416560	0.418010	View
	041	HARRIS CO FLOOD CNTRL		Certified: 08/11/2017	0.028290	0.028310	View
	042	PORT OF HOUSTON AUTHY		Certified: 08/11/2017	0.013340	0.012560	View
	043	HARRIS CO HOSP DIST		Certified: 08/11/2017	0.171790	0.171100	View
	044	HARRIS CO EDUC DEPT		Certified: 08/11/2017	0.005200	0.005195	View
	048	HOU COMMUNITY COLLEGE		Certified: 08/11/2017	0.100263	0.100263	View
	061	CITY OF HOUSTON		Certified: 08/11/2017	0.586420	0.584210	View
	816	TIRZ 5 - MEMORIAL HEIGHTS ANNX 4 (061)		Certified: 08/11/2017			

Texas law prohibits us from displaying residential photographs, sketches, floor plans, or information indicating the age of a property owner on our website. You can inspect this information or get a copy at **HCAD's information center at 13013 NW Freeway**.

Valuations

Value as of January 1, 2016	Value as of January 1, 2017

	Market	Appraised		Market	Appraised
Land	1,305,400		Land	1,305,400	
Improvement	76,371		Improvement	75,916	
Total	1,381,771	1,381,771	Total	1,381,316	1,381,316

5-Year Value History

Land

Market Value Land

Line	Land Use	Unit Type	Units	Size Factor	Site Factor	Appr O/R Factor	Appr O/R Reason	Total Adj	Unit Price	Adj Unit Price	Value
1	8001 -- Land Neighborhood Section 1 4399 -- Warehouse-Metallic	SF	32,635	1.00	1.00	1.00	--	1.00	40.00	40.00	1,305,400.00

Building

Building	Year Built	Type	Style	Quality	Impr Sq Ft	Building Details
1	1979	Warehouse - Metallic	8454 -- Shell, Industrial	Average	5,000	Displayed

Building Details (1)

Building Data

Element	Details
Exterior Wall	Metal, Light
Construction Type	Steel, Light
Partition Type	Normal
Heating Type	None
Cooling Type	None
Plumbing Type	Adequate
Sprinkler Type	None
Physical Condition	Avg/Normal
Functional Utility	Avg/Normal
Economic Obsolescence	Fair
Element	Units
Office Warehouse Ratio	0.3
Wall Height	14
Interior Finish Percent	100
OH Door: Motor W/M	2

Building Areas

Description	Area
BASE AREA PRI	5,000
	936
CNPY ROOF W/ SLAB -C	200
CNPY ONLY -C	208

Extra Features

Line	Description	Quality	Condition	Units	Year Built
1	CANOPY ONLY	Average	Average	320	1979
2	CANOPY ROOF AND SLAB	Average	Average	408	1979
4	Paving - Heavy Concrete	Average	Poor	18,000	1979
5	Enclosure, Office	Average	Poor	1,500	1979
6	CANOPY ROOF AND SLAB	Average	Average	936	1979
7	Stabilized Gravel Paving	Average	Average	6,000	2011

Tax Year: 2017 ▼

HARRIS COUNTY APPRAISAL DISTRICT
REAL PROPERTY ACCOUNT INFORMATION
1322460010001

Print E-mail

File A Protest | Similar Owner Name | Nearby Addresses | Same Street Name | Related Map 5259B

Ownership History | **Related Accounts**

Owner and Property Information

Owner Name & Mailing Address:	**SHADY ACRES CHURCH OF CHRIST** **730 W 26TH ST** **HOUSTON TX 77008-1702**
Legal Description:	**RES A BLK 1** **SHADY ACRES CHURCH GROVE**
Property Address:	**739 W 25TH ST** **HOUSTON TX 77008**

State Class Code	Land Use Code	Building Class	Total Units
XV -- Other Exempt (Religious)	8001 -- Land Neighborhood Section 1	E	0

Land Area	Building Area	Net Rentable Area	Neighborhood	Market Area	Map Facet	Key Map®
19,650 SF	0	0	5938.02	4008 -- Brookhollow	5259B	452U

Value Status Information

Value Status	Notice Date	Shared CAD
Noticed	04/21/2017	No

Exemptions and Jurisdictions

Exemption Type	Districts	Jurisdictions	Exemption Value	ARB Status	2016 Rate	2017 Rate	Online Tax Bill
Total	001	HOUSTON ISD	844,424	Certified: 08/11/2017	1.206700	1.206700	View
	040	HARRIS COUNTY	844,424	Certified: 08/11/2017	0.416560	0.418010	View
	041	HARRIS CO FLOOD CNTRL	844,424	Certified: 08/11/2017	0.028290	0.028310	View
	042	PORT OF HOUSTON AUTHY	844,424	Certified: 08/11/2017	0.013340	0.012560	View
	043	HARRIS CO HOSP DIST	844,424	Certified: 08/11/2017	0.171790	0.171100	View
	044	HARRIS CO EDUC DEPT	844,424	Certified: 08/11/2017	0.005200	0.005195	View
	048	HOU COMMUNITY COLLEGE	844,424	Certified: 08/11/2017	0.100263	0.100263	View
	061	CITY OF HOUSTON	844,424	Certified: 08/11/2017	0.586420	0.584210	View
	816	TIRZ 5 - MEMORIAL HEIGHTS ANNX 4 (061)	844,424	Certified: 08/11/2017			

Texas law prohibits us from displaying residential photographs, sketches, floor plans, or information indicating the age of a property owner on our website. You can inspect this information or get a copy at **HCAD's information center at 13013 NW Freeway**.

Valuations

Value as of January 1, 2016		Value as of January 1, 2017	
Market	Appraised	Market	Appraised

Land	0		Land	0	
Improvement	0		Improvement	0	
Total	0	0	Total	0	0

5-Year Value History

Land

Market Value Land

Line	Land Use	Unit Type	Units	Size Factor	Site Factor	Appr O/R Factor	Appr O/R Reason	Total Adj	Unit Price	Adj Unit Price	Value
1	8001 -- Land Neighborhood Section 1 4393 -- Auxiliary Improvement	SF	19,650	1.00	1.00	1.00	--	1.00	0	0	0

Building

Vacant (No Building Data)

Extra Features

Line	Description	Quality	Condition	Units	Year Built
1	Portable/Modular Office - Average	Average	Average	1,170	2003
2	Portable/Modular Office - Average	Average	Average	1,170	2003

Tax Year: 2017 ▼

HARRIS COUNTY APPRAISAL DISTRICT
REAL PROPERTY ACCOUNT INFORMATION
1243940010001

Print E-mail

Owner Services | Similar Owner Name | Nearby Addresses | Same Street Name | Related Map 5259B

Ownership History | **Fiduciary Information**

Owner and Property Information

Owner Name & Mailing Address:	**LOIRE LP** **PO BOX 571077** **HOUSTON TX 77257-1077**	Legal Description:	**RES A BLK 1** **CENTER SEC 1** **TEXAS AMBULATORY SURGICAL**
		Property Address:	**2505 N SHEPHERD DR** **HOUSTON TX 77008**

State Class Code	Land Use Code	Building Class	Total Units
F1 -- Real, Commercial	8001 -- Land Neighborhood Section 1	E	0

Land Area	Building Area	Net Rentable Area	Neighborhood	Market Area	Map Facet	Key Map®
26,214 SF	10,184	0	5938.02	1105 -- Heights	5259B	452V

Value Status Information

Value Status	Notice Date	Shared CAD
Noticed	03/31/2017	No

Exemptions and Jurisdictions

Exemption Type	Districts	Jurisdictions	Exemption Value	ARB Status	2016 Rate	2017 Rate	Online Tax Bill
None	001	HOUSTON ISD		Certified: 08/11/2017	1.206700	1.206700	View
	040	HARRIS COUNTY		Certified: 08/11/2017	0.416560	0.418010	View
	041	HARRIS CO FLOOD CNTRL		Certified: 08/11/2017	0.028290	0.028310	View
	042	PORT OF HOUSTON AUTHY		Certified: 08/11/2017	0.013340	0.012560	View
	043	HARRIS CO HOSP DIST		Certified: 08/11/2017	0.171790	0.171100	View
	044	HARRIS CO EDUC DEPT		Certified: 08/11/2017	0.005200	0.005195	View
	048	HOU COMMUNITY COLLEGE		Certified: 08/11/2017	0.100263	0.100263	View
	061	CITY OF HOUSTON		Certified: 08/11/2017	0.586420	0.584210	View
	816	TIRZ 5 - MEMORIAL HEIGHTS ANNX 4 (061)		Certified: 08/11/2017			

Texas law prohibits us from displaying residential photographs, sketches, floor plans, or information indicating the age of a property owner on our website. You can inspect this information or get a copy at **HCAD's information center at 13013 NW Freeway**.

Valuations

Value as of January 1, 2016	Value as of January 1, 2017

	Market	Appraised		Market	Appraised
Land	1,048,560		Land	1,048,560	
Improvement	1,021,634		Improvement	1,041,033	
Total	2,070,194	2,070,194	Total	2,089,593	2,089,593

5-Year Value History

Land

Market Value Land

Line	Land Use	Unit Type	Units	Size Factor	Site Factor	Appr O/R Factor	Appr O/R Reason	Total Adj	Unit Price	Adj Unit Price	Value
1	8001 -- Land Neighborhood Section 1 4352 -- Surgical Centers	SF	26,214	1.00	1.00	1.00	--	1.00	40.00	40.00	1,048,560.00

Building

Building	Year Built	Remodeled	Type	Style	Quality	Impr Sq Ft	Building Details
1	1981	2005	Surgery Center	8431 -- Outpatient Surgical Center	Average	10,184	Displayed

Building Details (1)

Building Data

Element	Details
Cooling Type	Central / Forced
Construction Type	Fire Resistant Steel
Economic Obsolescence	Normal
Functional Utility	Avg/Normal
Heating Type	Hot Air
Partition Type	Above Normal
Physical Condition	Avg/Normal
Plumbing Type	Adequate
Sprinkler Type	None
Exterior Wall	Concr Tilt Up
Market Adjustment	3% Market Adjustment
Element	Units
Wall Height	13
Interior Finish Percent	100
Elev: Hydro / Pass	1

Building Areas

Description	Area
BASE AREA PRI	10,184

Extra Features

Line	Description	Quality	Condition	Units	Year Built
1	CANOPY ROOF AND SLAB	Average	Average	384	1981
2	Paving - Light Concrete	Average	Average	14,180	1982

Tax Year: 2017 ▼

HARRIS COUNTY APPRAISAL DISTRICT
REAL PROPERTY ACCOUNT INFORMATION
1323910020001

Print E-mail

File A Protest | Similar Owner Name | Nearby Addresses | Same Street Name | Related Map 5259B

Ownership History | **Related Accounts**

Owner and Property Information

Owner Name & Mailing Address: **CHARLES B TUBBS MARITAL DEDUCTION TRUST**
6642 SEWANEE AVE
HOUSTON TX 77005-3750

Legal Description: **RES B BLK 2**
LA FIESTA AUTO SALES SEC 1

Property Address: **2508 N SHEPHERD DR**
77008

State Class Code	Land Use Code	Building Class	Total Units
F1 -- Real, Commercial	8001 -- Land Neighborhood Section 1	E	0

Land Area	Building Area	Net Rentable Area	Neighborhood	Market Area	Map Facet	Key Map®
26,201 SF	0	0	5938.02	0 -- Place holder	5259B	452V

Value Status Information

Value Status	Notice Date	Shared CAD
Noticed	03/31/2017	No

Exemptions and Jurisdictions

Exemption Type	Districts	Jurisdictions	Exemption Value	ARB Status	2016 Rate	2017 Rate	Online Tax Bill
None	001	HOUSTON ISD		Certified: 08/11/2017	1.206700	1.206700	View
	040	HARRIS COUNTY		Certified: 08/11/2017	0.416560	0.418010	View
	041	HARRIS CO FLOOD CNTRL		Certified: 08/11/2017	0.028290	0.028310	View
	042	PORT OF HOUSTON AUTHY		Certified: 08/11/2017	0.013340	0.012560	View
	043	HARRIS CO HOSP DIST		Certified: 08/11/2017	0.171790	0.171100	View
	044	HARRIS CO EDUC DEPT		Certified: 08/11/2017	0.005200	0.005195	View
	048	HOU COMMUNITY COLLEGE		Certified: 08/11/2017	0.100263	0.100263	View
	061	CITY OF HOUSTON		Certified: 08/11/2017	0.586420	0.584210	View
	816	TIRZ 5 - MEMORIAL HEIGHTS ANNX 4 (061)		Certified: 08/11/2017			

Texas law prohibits us from displaying residential photographs, sketches, floor plans, or information indicating the age of a property owner on our website. You can inspect this information or get a copy at **HCAD's information center at 13013 NW Freeway**.

Valuations

Value as of January 1, 2016		Value as of January 1, 2017	
Market	Appraised	Market	Appraised

Land	1,048,040		Land	1,048,040	
Improvement	24,225		Improvement	23,759	
Total	1,072,265	1,072,265	Total	1,071,799	1,071,799

5-Year Value History

Land

Market Value Land

Line	Land Use	Unit Type	Units	Size Factor	Site Factor	Appr O/R Factor	Appr O/R Reason	Total Adj	Unit Price	Adj Unit Price	Value
1	8001 -- Land Neighborhood Section 1 4393 -- Auxiliary Improvement	SF	26,201	1.00	1.00	1.00	--	1.00	40.00	40.00	1,048,040.00

Building

Vacant (No Building Data)

Extra Features

Line	Description	Quality	Condition	Units	Year Built
1	Paving - Asphalt	Average	Average	26,642	2000
3	Carport - Residential	Average	Average	216	1988

Tax Year: 2017 ▼

HARRIS COUNTY APPRAISAL DISTRICT
REAL PROPERTY ACCOUNT INFORMATION
0200320000001

Print E-mail

Owner Services | Similar Owner Name | Nearby Addresses | Same Street Name | Related Map 5259B

Ownership History | **Fiduciary Information** | **Related Accounts**

Owner and Property Information

Owner Name & Mailing Address:	**SABBAGHI GHOLAMALI & ZULEMA** **2507 BRIARHURST DR** **HOUSTON TX 77057-4424**	Legal Description: Property Address:	**LTS 1 2 3 & 4 BLK 36 HOUSTON HEIGHTS** **2415 N DURHAM DR HOUSTON TX 77008**

State Class Code	Land Use Code	Building Class	Total Units
F1 -- Real, Commercial	8001 -- Land Neighborhood Section 1	E	0

Land Area	Building Area	Net Rentable Area	Neighborhood	Market Area	Map Facet	Key Map®
13,098 SF	1,392	0	5938.02	5020 -- Heights	5259B	452U

Value Status Information

Value Status	Notice Date	Shared CAD
Noticed	03/31/2017	No

Exemptions and Jurisdictions

Exemption Type	Districts	Jurisdictions	Exemption Value	ARB Status	2016 Rate	2017 Rate	Online Tax Bill
None	001	HOUSTON ISD		Certified: 08/11/2017	1.206700	1.206700	View
	040	HARRIS COUNTY		Certified: 08/11/2017	0.416560	0.418010	View
	041	HARRIS CO FLOOD CNTRL		Certified: 08/11/2017	0.028290	0.028310	View
	042	PORT OF HOUSTON AUTHY		Certified: 08/11/2017	0.013340	0.012560	View
	043	HARRIS CO HOSP DIST		Certified: 08/11/2017	0.171790	0.171100	View
	044	HARRIS CO EDUC DEPT		Certified: 08/11/2017	0.005200	0.005195	View
	048	HOU COMMUNITY COLLEGE		Certified: 08/11/2017	0.100263	0.100263	View
	061	CITY OF HOUSTON		Certified: 08/11/2017	0.586420	0.584210	View
	816	TIRZ 5 - MEMORIAL HEIGHTS ANNX 4 (061)		Certified: 08/11/2017			

Texas law prohibits us from displaying residential photographs, sketches, floor plans, or information indicating the age of a property owner on our website. You can inspect this information or get a copy at **HCAD's information center at 13013 NW Freeway**.

Valuations

Value as of January 1, 2016		Value as of January 1, 2017	
Market	Appraised	Market	Appraised

Land	523,920		Land	523,920	
Improvement	29,580		Improvement	36,080	
Total	553,500	553,500	Total	560,000	560,000

5-Year Value History

Land

Market Value Land

Line	Land Use	Unit Type	Units	Size Factor	Site Factor	Appr O/R Factor	Appr O/R Reason	Total Adj	Unit Price	Adj Unit Price	Value
1	8001 -- Land Neighborhood Section 1 4301 -- Res. Struct. Or Conversion	SF	13,098	1.00	1.00	1.00	--	1.00	40.00	40.00	523,920.00

Building

Building	Year Built	Remodeled	Type	Style	Quality	Impr Sq Ft	Building Details
1	1940	2000	Res. Struct. Or Conversion	8351 -- Single-Family Residence	Low	1,392	Displayed

Building Details (1)

Building Data

Element	Details
Exterior Wall	Frame / Res Stucco
Construction Type	Wood / Steel Joist
Partition Type	Normal
Heating Type	None
Cooling Type	None
Plumbing Type	Adequate
Sprinkler Type	None
Physical Condition	Fair
Functional Utility	Fair
Economic Obsolescence	Normal
Market Adjustment	30% Market Adjustment
Element	Units
Wall Height	9
Interior Finish Percent	100
# Stories	2

Building Areas

Description	Area
BASE AREA UPR	696
BASE AREA PRI	696
PORCH, OPEN UPR -C	28
PORCH, OPEN -C	48

Extra Features

Line	Description	Quality	Condition	Units	Year Built
1	CANOPY ONLY	Fair	Fair	260	2007
2	CANOPY ONLY	Fair	Fair	1,060	2007
3	Shed, Farm Machinery	Fair	Fair	192	2007
4	Paving - Asphalt	Fair	Fair	10,900	2000
5	CANOPY ONLY	Fair	Fair	1,350	2012
6	CANOPY ONLY	Fair	Fair	570	2012

Tax Year: 2017 ▼

HARRIS COUNTY APPRAISAL DISTRICT
REAL PROPERTY ACCOUNT INFORMATION
0200330000023

Print E-mail

Owner Services | Similar Owner Name | Nearby Addresses | Same Street Name | Related Map 5259B

Ownership History | **Fiduciary Information**

Owner and Property Information

Owner Name & Mailing Address:	**ZUNIGA ELOY** **PO BOX 30509** **HOUSTON TX 77249-0509**	Legal Description:	**LTS 23 & 24 BLK 37** **HOUSTON HEIGHTS**
		Property Address:	**746 W 25TH ST** **HOUSTON TX 77008**

State Class Code	Land Use Code	Building Class	Total Units
F1 -- Real, Commercial	8001 -- Land Neighborhood Section 1	E	0

Land Area	Building Area	Net Rentable Area	Neighborhood	Market Area	Map Facet	Key Map®
6,550 SF	0	0	5938.02	5020 -- Heights	5259B	452U

Value Status Information

Value Status	Notice Date	Shared CAD
Noticed	03/31/2017	No

Exemptions and Jurisdictions

Exemption Type	Districts	Jurisdictions	Exemption Value	ARB Status	2016 Rate	2017 Rate	Online Tax Bill
None	001	HOUSTON ISD		Supplemental: 09/15/2017	1.206700	1.206700	View
	040	HARRIS COUNTY		Supplemental: 09/15/2017	0.416560	0.418010	View
	041	HARRIS CO FLOOD CNTRL		Supplemental: 09/15/2017	0.028290	0.028310	View
	042	PORT OF HOUSTON AUTHY		Supplemental: 09/15/2017	0.013340	0.012560	View
	043	HARRIS CO HOSP DIST		Supplemental: 09/15/2017	0.171790	0.171100	View
	044	HARRIS CO EDUC DEPT		Supplemental: 09/15/2017	0.005200	0.005195	View
	048	HOU COMMUNITY COLLEGE		Supplemental: 09/15/2017	0.100263	0.100263	View
	061	CITY OF HOUSTON		Supplemental: 09/15/2017	0.586420	0.584210	View
	816	TIRZ 5 - MEMORIAL HEIGHTS ANNX 4 (061)		Supplemental: 09/15/2017			

Texas law prohibits us from displaying residential photographs, sketches, floor plans, or information indicating the age of a property owner on our website. You can inspect this information or get a copy at **HCAD's information center at 13013 NW Freeway**.

Valuations

Value as of January 1, 2016		Value as of January 1, 2017	
Market	Appraised	Market	Appraised

Land	262,000		Land	262,000	
Improvement	8,625		Improvement	8,625	
Total	270,625	270,625	Total	270,625	270,625

5-Year Value History

Land

Market Value Land

Line	Land Use	Unit Type	Units	Size Factor	Site Factor	Appr O/R Factor	Appr O/R Reason	Total Adj	Unit Price	Adj Unit Price	Value
1	8001 -- Land Neighborhood Section 1 4393 -- Auxiliary Improvement	SF	6,550	1.00	1.00	1.00	Corner or Alley	1.00	40.00	40.00	262,000.00

Building

Vacant (No Building Data)

Extra Features

Line	Description	Quality	Condition	Units	Year Built
1	PORTABLE BLDG 12X24	Fair	Average	5	0
2	Paving - Asphalt	Average	Average	6,000	1995

Tax Year: 2017 ▼

HARRIS COUNTY APPRAISAL DISTRICT
REAL PROPERTY ACCOUNT INFORMATION
1323930010001

Print E-mail

File A Protest | Similar Owner Name | Nearby Addresses | Same Street Name | Related Map 5259B

Ownership History | **Related Accounts**

Owner and Property Information

Owner Name & Mailing Address: **CHARLES B TUBBS MARITAL DEDUCTION TRUST**
6642 SEWANEE AVE
HOUSTON TX 77005-3750

Legal Description: **RES A BLK 1**
LA FIESTA AUTO SALES SEC 3

Property Address: **2425 N SHEPHERD DR**
77008

State Class Code	Land Use Code	Building Class	Total Units
F1 -- Real, Commercial	8001 -- Land Neighborhood Section 1	E	0

Land Area	Building Area	Net Rentable Area	Neighborhood	Market Area	Map Facet	Key Map®
13,098 SF	4,446	0	5938.02	5020 -- Heights	5259B	452V

Value Status Information

Value Status	Notice Date	Shared CAD
Noticed	03/31/2017	No

Exemptions and Jurisdictions

Exemption Type	Districts	Jurisdictions	Exemption Value	ARB Status	2016 Rate	2017 Rate	Online Tax Bill
None	001	HOUSTON ISD		Certified: 08/11/2017	1.206700	1.206700	View
	040	HARRIS COUNTY		Certified: 08/11/2017	0.416560	0.418010	View
	041	HARRIS CO FLOOD CNTRL		Certified: 08/11/2017	0.028290	0.028310	View
	042	PORT OF HOUSTON AUTHY		Certified: 08/11/2017	0.013340	0.012560	View
	043	HARRIS CO HOSP DIST		Certified: 08/11/2017	0.171790	0.171100	View
	044	HARRIS CO EDUC DEPT		Certified: 08/11/2017	0.005200	0.005195	View
	048	HOU COMMUNITY COLLEGE		Certified: 08/11/2017	0.100263	0.100263	View
	061	CITY OF HOUSTON		Certified: 08/11/2017	0.586420	0.584210	View
	816	TIRZ 5 - MEMORIAL HEIGHTS ANNX 4 (061)		Certified: 08/11/2017			

Texas law prohibits us from displaying residential photographs, sketches, floor plans, or information indicating the age of a property owner on our website. You can inspect this information or get a copy at **HCAD's information center at 13013 NW Freeway**.

Valuations

Value as of January 1, 2016		Value as of January 1, 2017	
Market	Appraised	Market	Appraised

Land	523,920		Land	523,920	
Improvement	73,792		Improvement	74,196	
Total	597,712	597,712	Total	598,116	598,116

5-Year Value History

Land

Market Value Land

Line	Land Use	Unit Type	Units	Size Factor	Site Factor	Appr O/R Factor	Appr O/R Reason	Total Adj	Unit Price	Adj Unit Price	Value
1	8001 -- Land Neighborhood Section 1 4332 -- Auto Service Garage	SF	13,098	1.00	1.00	1.00	--	1.00	40.00	40.00	523,920.00

Building

Building	Year Built	Type	Style	Quality	Impr Sq Ft	Building Details
1	1970	Auto Service Garage	8528 -- Service Repair Garage	Low	4,446	Displayed

Building Details (1)

Building Data

Element	Details
Cooling Type	None
Construction Type	Steel, Light
Functional Utility	Avg/Normal
Heating Type	Unit Heaters
Partition Type	Normal
Physical Condition	Avg/Normal
Plumbing Type	Adequate
Sprinkler Type	None
Exterior Wall	Metal, Light
Economic Obsolescence	Normal
Element	Units
Wall Height	15
OH Door: Roll Steel	1
OH Door: Wood / Mtl	2
Interior Finish Percent	100

Building Areas

Description	Area
CNPY ROOF W/ SLAB -C	407
BASE AREA PRI	4,446

Extra Features

Line	Description	Quality	Condition	Units	Year Built
1	CANOPY ROOF AND SLAB	Average	Average	407	1970
2	Paving - Asphalt	Average	Average	8,000	1970

Tax Year: 2017 ▼

HARRIS COUNTY APPRAISAL DISTRICT
REAL PROPERTY ACCOUNT INFORMATION
1323940010001

Print E-mail

File A Protest | Similar Owner Name | Nearby Addresses | Same Street Name | Related Map 5259B

Ownership History | **Related Accounts**

Owner and Property Information

Owner Name & Mailing Address: **CHARLES B TUBBS MARITAL DEDUCTION TRUST**
6642 SEWANEE AVE
HOUSTON TX 77005-3750

Legal Description: **RES A BLK 1**
LA FIESTA AUTO SALES SEC 2

Property Address: **2440 N SHEPHERD DR**
77008

State Class Code	Land Use Code	Building Class	Total Units
F1 -- Real, Commercial	8001 -- Land Neighborhood Section 1	E	0

Land Area	Building Area	Net Rentable Area	Neighborhood	Market Area	Map Facet	Key Map®
29,477 SF	6,000	0	5938.02	5020 -- Heights	5259B	452V

Value Status Information

Value Status	Notice Date	Shared CAD
Noticed	03/31/2017	No

Exemptions and Jurisdictions

Exemption Type	Districts	Jurisdictions	Exemption Value	ARB Status	2016 Rate	2017 Rate	Online Tax Bill
None	001	HOUSTON ISD		Certified: 08/11/2017	1.206700	1.206700	View
	040	HARRIS COUNTY		Certified: 08/11/2017	0.416560	0.418010	View
	041	HARRIS CO FLOOD CNTRL		Certified: 08/11/2017	0.028290	0.028310	View
	042	PORT OF HOUSTON AUTHY		Certified: 08/11/2017	0.013340	0.012560	View
	043	HARRIS CO HOSP DIST		Certified: 08/11/2017	0.171790	0.171100	View
	044	HARRIS CO EDUC DEPT		Certified: 08/11/2017	0.005200	0.005195	View
	048	HOU COMMUNITY COLLEGE		Certified: 08/11/2017	0.100263	0.100263	View
	061	CITY OF HOUSTON		Certified: 08/11/2017	0.586420	0.584210	View
	816	TIRZ 5 - MEMORIAL HEIGHTS ANNX 4 (061)		Certified: 08/11/2017			

Texas law prohibits us from displaying residential photographs, sketches, floor plans, or information indicating the age of a property owner on our website. You can inspect this information or get a copy at **HCAD's information center at 13013 NW Freeway**.

Valuations

Value as of January 1, 2016		Value as of January 1, 2017	
Market	Appraised	Market	Appraised

Land	1,179,080		Land	1,179,080	
Improvement	220,810		Improvement	220,211	
Total	1,399,890	1,399,890	Total	1,399,291	1,399,291

5-Year Value History

Land

Market Value Land

Line	Land Use	Unit Type	Units	Size Factor	Site Factor	Appr O/R Factor	Appr O/R Reason	Total Adj	Unit Price	Adj Unit Price	Value
1	8001 -- Land Neighborhood Section 1 4329 -- Used Car Lot	SF	29,477	1.00	1.00	1.00	--	1.00	40.00	40.00	1,179,080.00

Building

Building	Year Built	Type	Style	Quality	Impr Sq Ft	Building Details
1	1950	Used Car Lot	8353 -- Retail Store	Average	6,000	Displayed

Building Details (1)

Building Data

Element	Details
Construction Type	Wood / Steel Joist
Functional Utility	Avg/Normal
Heating Type	Hot Air
Partition Type	Normal
Physical Condition	Avg/Normal
Plumbing Type	Adequate
Sprinkler Type	None
Exterior Wall	Masonry / Frame
Economic Obsolescence	Normal
Element	Units
Wall Height	12
Wall Height	10
Interior Finish Percent	100

Building Areas

Description	Area
BASE AREA PRI	3,600
BASE AREA UPR	2,400

Extra Features

Line	Description	Quality	Condition	Units	Year Built

2	Paving - Heavy Concrete	Average	Average	22,500	1990

Tax Year: 2017 ▼

HARRIS COUNTY APPRAISAL DISTRICT
REAL PROPERTY ACCOUNT INFORMATION
0200320000044

Print E-mail

File A Protest | Similar Owner Name | Nearby Addresses | Same Street Name | Related Map 5259B

Ownership History

Owner and Property Information

Owner Name & Mailing Address:	**MATTHEWS SANDRA J &** **WASHINGTON PHYLLIS** **WASHINGTON JACKIE** **PO BOX 328214** **FORT LAUDERDALE FL 33332-9717**
Legal Description:	**LT 44 BLK 36** **HOUSTON HEIGHTS**
Property Address:	**801 W 24TH ST** **HOUSTON TX 77008**

State Class Code	Land Use Code	Building Class	Total Units
C2 -- Real, Vacant Commercial	8001 -- Land Neighborhood Section 1		0

Land Area	Building Area	Net Rentable Area	Neighborhood	Market Area	Map Facet	Key Map®
3,276 SF	0	0	5938.02	161 -- 1F Heights, Brooksmith, Norhill Areas	5259B	452U

Value Status Information

Value Status	Notice Date	Shared CAD
Noticed	03/31/2017	No

Exemptions and Jurisdictions

Exemption Type	Districts	Jurisdictions	Exemption Value	ARB Status	2016 Rate	2017 Rate	Online Tax Bill
None	001	HOUSTON ISD		Certified: 08/11/2017	1.206700	1.206700	View
	040	HARRIS COUNTY		Certified: 08/11/2017	0.416560	0.418010	View
	041	HARRIS CO FLOOD CNTRL		Certified: 08/11/2017	0.028290	0.028310	View
	042	PORT OF HOUSTON AUTHY		Certified: 08/11/2017	0.013340	0.012560	View
	043	HARRIS CO HOSP DIST		Certified: 08/11/2017	0.171790	0.171100	View
	044	HARRIS CO EDUC DEPT		Certified: 08/11/2017	0.005200	0.005195	View
	048	HOU COMMUNITY COLLEGE		Certified: 08/11/2017	0.100263	0.100263	View
	061	CITY OF HOUSTON		Certified: 08/11/2017	0.586420	0.584210	View
	816	TIRZ 5 - MEMORIAL HEIGHTS ANNX 4 (061)		Certified: 08/11/2017			

Texas law prohibits us from displaying residential photographs, sketches, floor plans, or information indicating the age of a property owner on our website. You can inspect this information or get a copy at **HCAD's information center at 13013 NW Freeway**.

Valuations

Value as of January 1, 2016	Value as of January 1, 2017

	Market	Appraised		Market	Appraised
Land	131,040		Land	131,040	
Improvement	0		Improvement	0	
Total	131,040	131,040	Total	131,040	131,040

5-Year Value History

Land

Market Value Land

Line	Land Use	Unit Type	Units	Size Factor	Site Factor	Appr O/R Factor	Appr O/R Reason	Total Adj	Unit Price	Adj Unit Price	Value
1	8001 -- Land Neighborhood Section 1 4300 -- General Commercial Vacant	SF	3,276	1.00	1.00	1.00	--	1.00	40.00	40.00	131,040.00

Building

Vacant (No Building Data)

Tax Year: 2017 ▼

HARRIS COUNTY APPRAISAL DISTRICT
REAL PROPERTY ACCOUNT INFORMATION
0200330000025

Print E-mail

Owner Services | Similar Owner Name | Nearby Addresses | Same Street Name | Related Map 5259B

Ownership History | **Fiduciary Information**

Owner and Property Information

Owner Name & Mailing Address:	**ZUNIGA ELOY** **2400 N DURHAM DR** **HOUSTON TX 77008-1718**	Legal Description:	**LTS 25 & 26 BLK 37** **HOUSTON HEIGHTS**
		Property Address:	**2400 N DURHAM DR** **HOUSTON TX 77008**

State Class Code	Land Use Code	Building Class	Total Units
F1 -- Real, Commercial	8001 -- Land Neighborhood Section 1	E	0

Land Area	Building Area	Net Rentable Area	Neighborhood	Market Area	Map Facet	Key Map®
6,550 SF	0	0	5938.02	5020 -- Heights	5259B	452U

Value Status Information

Value Status	Notice Date	Shared CAD
Noticed	03/31/2017	No

Exemptions and Jurisdictions

Exemption Type	Districts	Jurisdictions	Exemption Value	ARB Status	2016 Rate	2017 Rate	Online Tax Bill
None	001	HOUSTON ISD		Supplemental: 09/15/2017	1.206700	1.206700	View
	040	HARRIS COUNTY		Supplemental: 09/15/2017	0.416560	0.418010	View
	041	HARRIS CO FLOOD CNTRL		Supplemental: 09/15/2017	0.028290	0.028310	View
	042	PORT OF HOUSTON AUTHY		Supplemental: 09/15/2017	0.013340	0.012560	View
	043	HARRIS CO HOSP DIST		Supplemental: 09/15/2017	0.171790	0.171100	View
	044	HARRIS CO EDUC DEPT		Supplemental: 09/15/2017	0.005200	0.005195	View
	048	HOU COMMUNITY COLLEGE		Supplemental: 09/15/2017	0.100263	0.100263	View
	061	CITY OF HOUSTON		Supplemental: 09/15/2017	0.586420	0.584210	View
	816	TIRZ 5 - MEMORIAL HEIGHTS ANNX 4 (061)		Supplemental: 09/15/2017			

Texas law prohibits us from displaying residential photographs, sketches, floor plans, or information indicating the age of a property owner on our website. You can inspect this information or get a copy at **HCAD's information center at 13013 NW Freeway**.

Valuations

Value as of January 1, 2016		Value as of January 1, 2017	
Market	Appraised	Market	Appraised

Land	262,000		Land	262,000	
Improvement	34,353		Improvement	34,877	
Total	296,353	296,353	Total	296,877	296,877

5-Year Value History

Land

Market Value Land

Line	Land Use	Unit Type	Units	Size Factor	Site Factor	Appr O/R Factor	Appr O/R Reason	Total Adj	Unit Price	Adj Unit Price	Value
1	8001 -- Land Neighborhood Section 1 4300 -- General Commercial Vacant	SF	6,550	1.00	1.00	1.00	--	1.00	40.00	40.00	262,000.00

Building

Vacant (No Building Data)

Extra Features

Line	Description	Quality	Condition	Units	Year Built
3	Paving - Heavy Concrete	Average	Average	5,000	1982
4	Portable/Modular Office - Average	Average	Average	1,104	2006

Tax Year: 2017 ▼

HARRIS COUNTY APPRAISAL DISTRICT
REAL PROPERTY ACCOUNT INFORMATION
0200330000047

Print E-mail

Owner Services | Similar Owner Name | Nearby Addresses | Same Street Name | Related Map 5259B

Ownership History | **Fiduciary Information**

Owner and Property Information

Owner Name & Mailing Address:	**2401 N SHEPHERD REALTY LTD** **3217 MONTROSE BLVD STE 200** **HOUSTON TX 77006-3944**	Legal Description:	**LTS 47 & 48 BLK 37** **HOUSTON HEIGHTS**
		Property Address:	**2401 N SHEPHERD DR** **HOUSTON TX 77008**

State Class Code	Land Use Code	Building Class	Total Units
F1 -- Real, Commercial	8001 -- Land Neighborhood Section 1	E	0

Land Area	Building Area	Net Rentable Area	Neighborhood	Market Area	Map Facet	Key Map®
6,550 SF	1,890	0	5938.02	5020 -- Heights	5259B	452V

Value Status Information

Value Status	Notice Date	Shared CAD
Noticed	03/31/2017	No

Exemptions and Jurisdictions

Exemption Type	Districts	Jurisdictions	Exemption Value	ARB Status	2016 Rate	2017 Rate	Online Tax Bill
None	001	HOUSTON ISD		Certified: 08/11/2017	1.206700	1.206700	View
	040	HARRIS COUNTY		Certified: 08/11/2017	0.416560	0.418010	View
	041	HARRIS CO FLOOD CNTRL		Certified: 08/11/2017	0.028290	0.028310	View
	042	PORT OF HOUSTON AUTHY		Certified: 08/11/2017	0.013340	0.012560	View
	043	HARRIS CO HOSP DIST		Certified: 08/11/2017	0.171790	0.171100	View
	044	HARRIS CO EDUC DEPT		Certified: 08/11/2017	0.005200	0.005195	View
	048	HOU COMMUNITY COLLEGE		Certified: 08/11/2017	0.100263	0.100263	View
	061	CITY OF HOUSTON		Certified: 08/11/2017	0.586420	0.584210	View
	816	TIRZ 5 - MEMORIAL HEIGHTS ANNX 4 (061)		Certified: 08/11/2017			

Texas law prohibits us from displaying residential photographs, sketches, floor plans, or information indicating the age of a property owner on our website. You can inspect this information or get a copy at **HCAD's information center at 13013 NW Freeway**.

Valuations

Value as of January 1, 2016		Value as of January 1, 2017	
Market	Appraised	Market	Appraised

Land	262,000		Land	262,000	
Improvement	8,604		Improvement	10,224	
Total	270,604	270,604	Total	272,224	272,224

5-Year Value History

Land

Market Value Land

Line	Land Use	Unit Type	Units	Size Factor	Site Factor	Appr O/R Factor	Appr O/R Reason	Total Adj	Unit Price	Adj Unit Price	Value
1	8001 -- Land Neighborhood Section 1 4332 -- Auto Service Garage	SF	6,550	1.00	1.00	1.00	--	1.00	40.00	40.00	262,000.00

Building

Building	Year Built	Type	Style	Quality	Impr Sq Ft	Building Details
1	1950	Auto Service Garage	8528 -- Service Repair Garage	Low	1,890	Displayed

Building Details (1)

Building Data

Element	Details
Cooling Type	None
Construction Type	Fire Resistant Steel
Functional Utility	Fair
Heating Type	Unit Heaters
Partition Type	Normal
Physical Condition	Fair
Plumbing Type	Adequate
Sprinkler Type	None
Exterior Wall	Brick / Stone
Economic Obsolescence	Very Poor
Element	Units
Wall Height	10
OH Door: Wood / Mtl	3
Interior Finish Percent	100

Building Areas

Description	Area
BASE AREA PRI	1,890

Extra Features

Line	Description	Quality	Condition	Units	Year Built
1	Paving - Asphalt	Average	Average	4,288	1950

Tax Year: 2017 ▼

HARRIS COUNTY APPRAISAL DISTRICT
REAL PROPERTY ACCOUNT INFORMATION
1336230010001

Print E-mail

Owner Services | Similar Owner Name | Nearby Addresses | Same Street Name | Related Map 5259B

Ownership History | **Related Accounts**

Owner and Property Information

Owner Name & Mailing Address:	**24TH STREET MARKET LLC** **701 RICHMOND AVE STE 250** **HOUSTON TX 77006-5556**
Legal Description:	**RES A BLK 1** **TEXAS CAFETERIA RETAIL CENTER**
Property Address:	**2400 N SHEPHERD DR** **HOUSTON TX 77008**

State Class Code	Land Use Code	Building Class	Total Units
F1 -- Real, Commercial	8001 -- Land Neighborhood Section 1	E	0

Land Area	Building Area	Net Rentable Area	Neighborhood	Market Area	Map Facet	Key Map®
19,646 SF	6,000	0	5938.02	5020 -- Heights	5259B	452V

Value Status Information

Value Status	Notice Date	Shared CAD
Noticed	03/31/2017	No

Exemptions and Jurisdictions

Exemption Type	Districts	Jurisdictions	Exemption Value	ARB Status	2016 Rate	2017 Rate	Online Tax Bill
None	001	HOUSTON ISD		Certified: 08/11/2017	1.206700	1.206700	View
	040	HARRIS COUNTY		Certified: 08/11/2017	0.416560	0.418010	View
	041	HARRIS CO FLOOD CNTRL		Certified: 08/11/2017	0.028290	0.028310	View
	042	PORT OF HOUSTON AUTHY		Certified: 08/11/2017	0.013340	0.012560	View
	043	HARRIS CO HOSP DIST		Certified: 08/11/2017	0.171790	0.171100	View
	044	HARRIS CO EDUC DEPT		Certified: 08/11/2017	0.005200	0.005195	View
	048	HOU COMMUNITY COLLEGE		Certified: 08/11/2017	0.100263	0.100263	View
	061	CITY OF HOUSTON		Certified: 08/11/2017	0.586420	0.584210	View
	816	TIRZ 5 - MEMORIAL HEIGHTS ANNX 4 (061)		Certified: 08/11/2017			

Texas law prohibits us from displaying residential photographs, sketches, floor plans, or information indicating the age of a property owner on our website. You can inspect this information or get a copy at **HCAD's information center at 13013 NW Freeway**.

Valuations

Value as of January 1, 2016		Value as of January 1, 2017	
Market	Appraised	Market	Appraised

Land	785,840		Land	785,840	
Improvement	158,969		Improvement	359,241	
Total	944,809	944,809	Total	1,145,081	1,145,081

5-Year Value History

Land

Market Value Land

Line	Land Use	Unit Type	Units	Size Factor	Site Factor	Appr O/R Factor	Appr O/R Reason	Total Adj	Unit Price	Adj Unit Price	Value
1	8001 -- Land Neighborhood Section 1 4374 -- Retail Multi-Occupancy	SF	19,646	1.00	1.00	1.00	--	1.00	40.00	40.00	785,840.00

Building

Building	Year Built	Remodeled	Type	Style	Quality	Impr Sq Ft	Building Details
1	1972	2015	Retail Multi-Occupancy	8460 -- Shell, Neigh. Shop. Ctr.	Good	6,000	Displayed

Building Details (1)

Building Data

Element	Details
Cooling Type	None
Construction Type	Fire Resistant Steel
Functional Utility	Avg/Normal
Heating Type	None
Partition Type	None
Physical Condition	Avg/Normal
Plumbing Type	Adequate
Sprinkler Type	None
Exterior Wall	Concr Block
Economic Obsolescence	Normal
Element	Units
Wall Height	10
Interior Finish Percent	0

Building Areas

Description	Area
BASE AREA PRI	6,000
CNPY ROOF W/ SLAB -C	860

Extra Features

Line	Description	Quality	Condition	Units	Year Built

2	Paving - Asphalt	Average	Average	11,500	2016
3	CANOPY ROOF AND SLAB	Average	Average	860	2016

Tax Year: 2017 ▼

HARRIS COUNTY APPRAISAL DISTRICT
REAL PROPERTY ACCOUNT INFORMATION
1345200010002

Print E-mail

Owner Services | Similar Owner Name | Nearby Addresses | Same Street Name | Related Map 5259B

Ownership History | **Fiduciary Information** | **Related Accounts**

Owner and Property Information

Owner Name & Mailing Address:	**MARKS JOSHUA L** **806 W 24TH ST** **HOUSTON TX 77008-1738**
Legal Description:	**LT 2 BLK 1** **NORTH DURHAM HOUSTON HEIGHTS R/P**
Property Address:	**806 W 24TH ST** **HOUSTON TX 77008**

State Class Code	Land Use Code
A1 -- Real, Residential, Single-Family	1001 -- Residential Improved

Land Area	Total Living Area	Neighborhood	Neighborhood Group	Market Area	Map Facet	Key Map®
1,770 SF	2,268 SF	8305.1	1644	161 -- 1F Heights, Brooksmith, Norhill Areas	5259B	452U

Value Status Information

Value Status	Notice Date	Shared CAD
Noticed	04/07/2017	No

Exemptions and Jurisdictions

Exemption Type	Districts	Jurisdictions	Exemption Value	ARB Status	2016 Rate	2017 Rate	Online Tax Bill
Residential Homestead	001	HOUSTON ISD	98,000	Certified: 08/11/2017	1.206700	1.206700	View
	040	HARRIS COUNTY	73,000	Certified: 08/11/2017	0.416560	0.418010	View
	041	HARRIS CO FLOOD CNTRL	73,000	Certified: 08/11/2017	0.028290	0.028310	View
	042	PORT OF HOUSTON AUTHY	73,000	Certified: 08/11/2017	0.013340	0.012560	View
	043	HARRIS CO HOSP DIST	73,000	Certified: 08/11/2017	0.171790	0.171100	View
	044	HARRIS CO EDUC DEPT	73,000	Certified: 08/11/2017	0.005200	0.005195	View
	048	HOU COMMUNITY COLLEGE	36,500	Certified: 08/11/2017	0.100263	0.100263	View
	061	CITY OF HOUSTON	73,000	Certified: 08/11/2017	0.586420	0.584210	View
	816	TIRZ 5 - MEMORIAL HEIGHTS ANNX 4 (061)	73,000	Certified: 08/11/2017			

Texas law prohibits us from displaying residential photographs, sketches, floor plans, or information indicating the age of a property owner on our website. You can inspect this information or get a copy at **HCAD's information center at 13013 NW Freeway**.

Valuations

Value as of January 1, 2016	Value as of January 1, 2017

	Market	Appraised		Market	Appraised
Land	92,394		Land	79,650	
Improvement	277,606		Improvement	285,350	
Total	370,000	370,000	Total	365,000	365,000

5-Year Value History

Land

Market Value Land

Line	Land Use	Unit Type	Units	Size Factor	Site Factor	Appr O/R Factor	Appr O/R Reason	Total Adj	Unit Price	Adj Unit Price	Value
1	1001 -- Res Improved Table Value SF1 -- Primary SF	SF	1,770	1.00	1.00	1.00	--	1.00	45.00	45.00	79,650.00

Building

Building	Year Built	Type	Style	Quality	Impr Sq Ft	Building Details
1	2014	Residential Single Family	101 -- Residential 1 Family	Good	2,268 *	Displayed

***** All HCAD residential building measurements are done from the exterior, with individual measurements rounded to the closest foot. This measurement includes all closet space, hallways, and interior staircases. Attached garages are not included in the square footage of living area, but valued separately. Living area above *attached* garages is included in the square footage living area of the dwelling. Living area above *detached* garages is not included in the square footage living area of the dwelling but is valued separately. This method is used on all residential properties in Harris County to ensure the uniformity of square footage of living area measurements district-wide. There can be a reasonable variance between the HCAD square footage and your square footage measurement, especially if your square footage measurement was an interior measurement or an exterior measurement to the inch.

Building Details (1)

Building Data

Element	Details
Foundation Type	Slab
Exterior Wall	Stucco
Heating / AC	Central Heat/AC
Grade Adjustment	B-
Physical Condition	Average
Cond / Desir / Util	Average
Cost and Design	New / Rebuilt
Exterior Wall	Frame / Concrete Blk
Element	Units
Room: Half Bath	1
Room: Bedroom	3
Room: Total	6
Room: Full Bath	3

Building Areas

Description	Area
BASE AREA LWR	396
BASE AREA PRI	936
BASE AREA UPR	936
FRAME GARAGE LWR	440
CANOPY LWR	100
OPEN FRAME PORCH LWR	24

Tax Year: 2017 ▼

HARRIS COUNTY APPRAISAL DISTRICT
REAL PROPERTY ACCOUNT INFORMATION
0200460000001

Print E-mail

Owner Services | Similar Owner Name | Nearby Addresses | Same Street Name | Related Map 5259B

Ownership History | **Fiduciary Information**

Owner and Property Information

Owner Name & Mailing Address:	**MATTA M THERESA** **110 E 26TH ST** **HOUSTON TX 77008-2124**
Legal Description:	**TRS 1 2 & 3 BLK 50** **HOUSTON HEIGHTS**
Property Address:	**2319 N DURHAM DR** **HOUSTON TX 77008**

State Class Code	Land Use Code
A1 -- Real, Residential, Single-Family	1001 -- Residential Improved

Land Area	Total Living Area	Neighborhood	Neighborhood Group	Market Area	Map Facet	Key Map®
5,250 SF	872 SF	8305.07	1639	161 -- 1F Heights, Brooksmith, Norhill Areas	5259B	452U

Value Status Information

Value Status	Notice Date	Shared CAD
Noticed	04/07/2017	No

Exemptions and Jurisdictions

Exemption Type	Districts	Jurisdictions	Exemption Value	ARB Status	2016 Rate	2017 Rate	Online Tax Bill
None	001	HOUSTON ISD		Certified: 08/11/2017	1.206700	1.206700	View
	040	HARRIS COUNTY		Certified: 08/11/2017	0.416560	0.418010	View
	041	HARRIS CO FLOOD CNTRL		Certified: 08/11/2017	0.028290	0.028310	View
	042	PORT OF HOUSTON AUTHY		Certified: 08/11/2017	0.013340	0.012560	View
	043	HARRIS CO HOSP DIST		Certified: 08/11/2017	0.171790	0.171100	View
	044	HARRIS CO EDUC DEPT		Certified: 08/11/2017	0.005200	0.005195	View
	048	HOU COMMUNITY COLLEGE		Certified: 08/11/2017	0.100263	0.100263	View
	061	CITY OF HOUSTON		Certified: 08/11/2017	0.586420	0.584210	View
	816	TIRZ 5 - MEMORIAL HEIGHTS ANNX 4 (061)		Certified: 08/11/2017			

Texas law prohibits us from displaying residential photographs, sketches, floor plans, or information indicating the age of a property owner on our website. You can inspect this information or get a copy at **HCAD's information center at 13013 NW Freeway**.

Valuations

Value as of January 1, 2016	Value as of January 1, 2017

	Market	Appraised		Market	Appraised
Land	201,600		Land	210,000	
Improvement	11,400		Improvement	14,000	
Total	213,000	213,000	Total	224,000	224,000

5-Year Value History

Land

Market Value Land

Line	Land Use	Unit Type	Units	Size Factor	Site Factor	Appr O/R Factor	Appr O/R Reason	Total Adj	Unit Price	Adj Unit Price	Value
1	1001 -- Res Improved Table Value SF1 -- Primary SF	SF	5,250	1.00	1.00	1.00	--	1.00	40.00	40.00	210,000.00

Building

Building	Year Built	Type	Style	Quality	Impr Sq Ft	Building Details
1	1946	Residential Single Family	101 -- Residential 1 Family	Low	872 *	Displayed

***** All HCAD residential building measurements are done from the exterior, with individual measurements rounded to the closest foot. This measurement includes all closet space, hallways, and interior staircases. Attached garages are not included in the square footage of living area, but valued separately. Living area above *attached* garages is included in the square footage living area of the dwelling. Living area above *detached* garages is not included in the square footage living area of the dwelling but is valued separately. This method is used on all residential properties in Harris County to ensure the uniformity of square footage of living area measurements district-wide. There can be a reasonable variance between the HCAD square footage and your square footage measurement, especially if your square footage measurement was an interior measurement or an exterior measurement to the inch.

Building Details (1)

Building Data

Element	Details
Cond / Desir / Util	Fair
Foundation Type	Crawl Space
Grade Adjustment	D+
Heating / AC	None
Physical Condition	Average
Exterior Wall	Asbestos
Element	Units
Room: Total	5
Room: Full Bath	1
Room: Bedroom	2

Building Areas

Description	Area
BASE AREA PRI	872
ENCL FRAME PORCH PRI	40
OPEN FRAME PORCH PRI	144

Extra Features

Line	Description	Quality	Condition	Units	Year Built
1	Frame Detached Garage	Fair	Fair	280	1946

Tax Year: 2017 ▼

HARRIS COUNTY APPRAISAL DISTRICT
REAL PROPERTY ACCOUNT INFORMATION
0200450000023

Print E-mail

File A Protest | Similar Owner Name | Nearby Addresses | Same Street Name | Related Map 5259B

Ownership History

Owner and Property Information

Owner Name & Mailing Address:	**CARRASCO ANDRES** **2320 N DURHAM DR** **HOUSTON TX 77008-1716**	Legal Description:	**LTS 23 & 24 BLK 49** **HOUSTON HEIGHTS**
		Property Address:	**2320 N DURHAM DR** **HOUSTON TX 77008**

State Class Code	Land Use Code	Building Class	Total Units
F1 -- Real, Commercial	8001 -- Land Neighborhood Section 1	E	0

Land Area	Building Area	Net Rentable Area	Neighborhood	Market Area	Map Facet	Key Map®
6,550 SF	1,550	0	5938.02	5020 -- Heights	5259B	452U

Value Status Information

Value Status	Notice Date	Shared CAD
Noticed	03/31/2017	No

Exemptions and Jurisdictions

Exemption Type	Districts	Jurisdictions	Exemption Value	ARB Status	2016 Rate	2017 Rate	Online Tax Bill
None	001	HOUSTON ISD		Certified: 08/11/2017	1.206700	1.206700	View
	040	HARRIS COUNTY		Certified: 08/11/2017	0.416560	0.418010	View
	041	HARRIS CO FLOOD CNTRL		Certified: 08/11/2017	0.028290	0.028310	View
	042	PORT OF HOUSTON AUTHY		Certified: 08/11/2017	0.013340	0.012560	View
	043	HARRIS CO HOSP DIST		Certified: 08/11/2017	0.171790	0.171100	View
	044	HARRIS CO EDUC DEPT		Certified: 08/11/2017	0.005200	0.005195	View
	048	HOU COMMUNITY COLLEGE		Certified: 08/11/2017	0.100263	0.100263	View
	061	CITY OF HOUSTON		Certified: 08/11/2017	0.586420	0.584210	View
	816	TIRZ 5 - MEMORIAL HEIGHTS ANNX 4 (061)		Certified: 08/11/2017			

Texas law prohibits us from displaying residential photographs, sketches, floor plans, or information indicating the age of a property owner on our website. You can inspect this information or get a copy at **HCAD's information center at 13013 NW Freeway**.

Valuations

Value as of January 1, 2016		Value as of January 1, 2017	
Market	Appraised	Market	Appraised

Land	262,000		Land	262,000	
Improvement	78,247		Improvement	77,309	
Total	340,247	340,247	Total	339,309	339,309

5-Year Value History

Land

Market Value Land

Line	Land Use	Unit Type	Units	Size Factor	Site Factor	Appr O/R Factor	Appr O/R Reason	Total Adj	Unit Price	Adj Unit Price	Value
1	8001 -- Land Neighborhood Section 1 4373 -- Retail Single-Occupancy	SF	6,550	1.00	1.00	1.00	--	1.00	40.00	40.00	262,000.00

Building

Building	Year Built	Type	Style	Quality	Impr Sq Ft	Building Details
1	2005	Retail Single-Occupancy	8353 -- Retail Store	Low	1,550	Displayed

Building Details (1)

Building Data

Element	Details
Functional Utility	Avg/Normal
Physical Condition	Avg/Normal
Sprinkler Type	None
Plumbing Type	Adequate
Cooling Type	Central / Forced
Heating Type	Hot Air
Partition Type	Normal
Construction Type	Steel, Light
Exterior Wall	Br / Concr Block
Economic Obsolescence	Normal
Element	Units
Store Front: Wood	87
Interior Finish Percent	100
Wall Height	14

Building Areas

Description	Area
BASE AREA PRI	1,550
CNPY ROOF W/ SLAB -C	248

Extra Features

Line	Description	Quality	Condition	Units	Year Built
1	CANOPY ROOF AND SLAB	Average	Average	248	2005
2	Paving - Heavy Concrete	Average	Average	4,000	2005

Tax Year: 2017 ▼

HARRIS COUNTY APPRAISAL DISTRICT
REAL PROPERTY ACCOUNT INFORMATION
0200450000049

Print E-mail

File A Protest | Similar Owner Name | Nearby Addresses | Same Street Name | Related Map 5259B

Ownership History | **Fiduciary Information**

Owner and Property Information

Owner Name & Mailing Address:	**MEI SHU TING** **9075 GAYLORD DR APT 71** **HOUSTON TX 77024-2950**
Legal Description:	**TR 1A BLK 49 (IMPS ONLY) (LAND*0200450000001) HOUSTON HEIGHTS**
Property Address:	**2321 N SHEPHERD DR** **HOUSTON TX 77008**

State Class Code	Land Use Code	Building Class	Total Units
F1 -- Real, Commercial	3200 -- Commercial Imps Only Land	E	0

Land Area	Building Area	Net Rentable Area	Neighborhood	Market Area	Map Facet	Key Map®
0 SF	780	0	5938.02	5020 -- Heights	5259B	452V

Value Status Information

Value Status	Notice Date	Shared CAD
Noticed	03/31/2017	No

Exemptions and Jurisdictions

Exemption Type	Districts	Jurisdictions	Exemption Value	ARB Status	2016 Rate	2017 Rate	Online Tax Bill
None	001	HOUSTON ISD		Certified: 08/11/2017	1.206700	1.206700	View
	040	HARRIS COUNTY		Certified: 08/11/2017	0.416560	0.418010	View
	041	HARRIS CO FLOOD CNTRL		Certified: 08/11/2017	0.028290	0.028310	View
	042	PORT OF HOUSTON AUTHY		Certified: 08/11/2017	0.013340	0.012560	View
	043	HARRIS CO HOSP DIST		Certified: 08/11/2017	0.171790	0.171100	View
	044	HARRIS CO EDUC DEPT		Certified: 08/11/2017	0.005200	0.005195	View
	048	HOU COMMUNITY COLLEGE		Certified: 08/11/2017	0.100263	0.100263	View
	061	CITY OF HOUSTON		Certified: 08/11/2017	0.586420	0.584210	View
	816	TIRZ 5 - MEMORIAL HEIGHTS ANNX 4 (061)		Certified: 08/11/2017			

Texas law prohibits us from displaying residential photographs, sketches, floor plans, or information indicating the age of a property owner on our website. You can inspect this information or get a copy at **HCAD's information center at 13013 NW Freeway**.

Valuations

Value as of January 1, 2016	Value as of January 1, 2017

	Market	Appraised		Market	Appraised
Land	0		Land	0	
Improvement	20,000		Improvement	23,441	
Total	20,000	20,000	Total	23,441	23,441

5-Year Value History

Land

Market Value Land

Line	Land Use	Unit Type	Units	Size Factor	Site Factor	Appr O/R Factor	Appr O/R Reason	Total Adj	Unit Price	Adj Unit Price	Value
1	3200 -- Commercial Imps Only Land	GR	0	1.00	1.00	1.00	--	1.00	0.00	0.00	0.00

Building

Building	Year Built	Type	Style	Quality	Impr Sq Ft	Building Details
1	1960	Food Stand (Below Restr. Constr.)	8529 -- Snack Bar	Average	780	Displayed

Building Details (1)

Building Data

Element	Details
Cooling Type	None
Construction Type	Wood / Steel Joist
Functional Utility	Avg/Normal
Heating Type	Unit Heaters
Partition Type	Normal
Physical Condition	Fair
Plumbing Type	Adequate
Sprinkler Type	None
Exterior Wall	Frame / Res Stucco
Economic Obsolescence	Normal
Element	Units
Wall Height	8
Interior Finish Percent	100

Building Areas

Description	Area
CNPY ROOF W/ SLAB -C	504
BASE AREA PRI	780

Extra Features

Line	Description	Quality	Condition	Units	Year Built

1	CANOPY ROOF AND SLAB	Average	Average	504	1960
2	Paving - Asphalt	Poor	Average	4,000	1960

Tax Year: 2017 ▼

HARRIS COUNTY APPRAISAL DISTRICT
REAL PROPERTY ACCOUNT INFORMATION
1341860010001

Print E-mail

Owner Services | Similar Owner Name | Nearby Addresses | Same Street Name | Related Map 5259B

Ownership History | **Related Accounts**

Owner and Property Information

Owner Name & Mailing Address:	**HALL LEWIS T JR** **2720 COLLINGWOOD DR** **ROUND ROCK TX 78665-5654**
Legal Description:	**RES A BLK 1** **CECILIA**
Property Address:	**2319 N SHEPHERD DR** **HOUSTON TX 77008**

State Class Code	Land Use Code	Building Class	Total Units
F1 -- Real, Commercial	8001 -- Land Neighborhood Section 1	E	0

Land Area	Building Area	Net Rentable Area	Neighborhood	Market Area	Map Facet	Key Map®
10,907 SF	8,372	0	5938.02	6004 -- Inner Loop North	5259B	452V

Value Status Information

Value Status	Notice Date	Shared CAD
Noticed	03/31/2017	No

Exemptions and Jurisdictions

Exemption Type	Districts	Jurisdictions	Exemption Value	ARB Status	2016 Rate	2017 Rate	Online Tax Bill
None	001	HOUSTON ISD		Certified: 08/11/2017	1.206700	1.206700	View
	040	HARRIS COUNTY		Certified: 08/11/2017	0.416560	0.418010	View
	041	HARRIS CO FLOOD CNTRL		Certified: 08/11/2017	0.028290	0.028310	View
	042	PORT OF HOUSTON AUTHY		Certified: 08/11/2017	0.013340	0.012560	View
	043	HARRIS CO HOSP DIST		Certified: 08/11/2017	0.171790	0.171100	View
	044	HARRIS CO EDUC DEPT		Certified: 08/11/2017	0.005200	0.005195	View
	048	HOU COMMUNITY COLLEGE		Certified: 08/11/2017	0.100263	0.100263	View
	061	CITY OF HOUSTON		Certified: 08/11/2017	0.586420	0.584210	View
	816	TIRZ 5 - MEMORIAL HEIGHTS ANNX 4 (061)		Certified: 08/11/2017			

Texas law prohibits us from displaying residential photographs, sketches, floor plans, or information indicating the age of a property owner on our website. You can inspect this information or get a copy at **HCAD's information center at 13013 NW Freeway**.

Valuations

Value as of January 1, 2016		Value as of January 1, 2017	
Market	Appraised	Market	Appraised

Land	436,280		Land	436,280	
Improvement	183,358		Improvement	106,301	
Total	619,638	619,638	Total	542,581	542,581

5-Year Value History

Land

Market Value Land

Line	Land Use	Unit Type	Units	Size Factor	Site Factor	Appr O/R Factor	Appr O/R Reason	Total Adj	Unit Price	Adj Unit Price	Value
1	8001 -- Land Neighborhood Section 1 4399 -- Warehouse-Metallic	SF	10,907	1.00	1.00	1.00	--	1.00	40.00	40.00	436,280.00

Building

Building	Year Built	Type	Style	Quality	Impr Sq Ft	Building Details
1	2004	Warehouse - Metallic	8454 -- Shell, Industrial	Average	1,484	Displayed
2	2010	Warehouse - Metallic	8454 -- Shell, Industrial	Average	3,360	View
5	1950	Auto Service Garage	8528 -- Service Repair Garage	Low	2,016	View
6	2009	Auto Service Garage	8528 -- Service Repair Garage	Low	1,512	View

Building Details (1)

Building Data

Element	Details
Cooling Type	None
Construction Type	Steel, Light
Economic Obsolescence	Poor
Functional Utility	Avg/Normal
Heating Type	None
Partition Type	Normal
Physical Condition	Avg/Normal
Plumbing Type	Minimum
Sprinkler Type	None
Exterior Wall	Metal, Light
Element	Units
Interior Finish Percent	100
OH Door: Roll Steel	2
Wall Height	10

Building Areas

Description	Area
BASE AREA PRI	1,484

Extra Features

Line	Description	Quality	Condition	Units	Year Built
2	Paving - Heavy Concrete	Average	Average	2,400	2010
4	CANOPY ONLY	Fair	Average	400	2012

Tax Year: 2017 ▼

HARRIS COUNTY APPRAISAL DISTRICT
REAL PROPERTY ACCOUNT INFORMATION
0200440000001

Print E-mail

Owner Services | Similar Owner Name | Nearby Addresses | Same Street Name | Related Map 5259B

Ownership History

Owner and Property Information

Owner Name & Mailing Address:	**2ML REAL ESTATE INTERESTS INC** **952 ECHO LN STE 314** **HOUSTON TX 77024-2780**	Legal Description:	**LTS 1 THRU 48 & TR 49 BLK 48 HOUSTON HEIGHTS**
		Property Address:	**2300 N SHEPHERD DR** **HOUSTON TX 77008**

State Class Code	Land Use Code	Building Class	Total Units
F1 -- Real, Commercial	8001 -- Land Neighborhood Section 1	E	0

Land Area	Building Area	Net Rentable Area	Neighborhood	Market Area	Map Facet	Key Map®
180,000 SF	0	0	5938.02	5020 -- Heights	5259B	452V

Value Status Information

Value Status	Notice Date	Shared CAD
Noticed	03/31/2017	No

Exemptions and Jurisdictions

Exemption Type	Districts	Jurisdictions	Exemption Value	ARB Status	2016 Rate	2017 Rate	Online Tax Bill
None	001	HOUSTON ISD		Certified: 08/11/2017	1.206700	1.206700	View
	040	HARRIS COUNTY		Certified: 08/11/2017	0.416560	0.418010	View
	041	HARRIS CO FLOOD CNTRL		Certified: 08/11/2017	0.028290	0.028310	View
	042	PORT OF HOUSTON AUTHY		Certified: 08/11/2017	0.013340	0.012560	View
	043	HARRIS CO HOSP DIST		Certified: 08/11/2017	0.171790	0.171100	View
	044	HARRIS CO EDUC DEPT		Certified: 08/11/2017	0.005200	0.005195	View
	048	HOU COMMUNITY COLLEGE		Certified: 08/11/2017	0.100263	0.100263	View
	061	CITY OF HOUSTON		Certified: 08/11/2017	0.586420	0.584210	View
	816	TIRZ 5 - MEMORIAL HEIGHTS ANNX 4 (061)		Certified: 08/11/2017			

Texas law prohibits us from displaying residential photographs, sketches, floor plans, or information indicating the age of a property owner on our website. You can inspect this information or get a copy at **HCAD's information center at 13013 NW Freeway**.

Valuations

Value as of January 1, 2016		Value as of January 1, 2017	
Market	Appraised	Market	Appraised

Land	7,200,000		Land	7,200,000	
Improvement	2,013,394		Improvement	116,635	
Total	9,213,394	9,213,394	Total	7,316,635	7,316,635

5-Year Value History

Land

Market Value Land

Line	Land Use	Unit Type	Units	Size Factor	Site Factor	Appr O/R Factor	Appr O/R Reason	Total Adj	Unit Price	Adj Unit Price	Value
1	8001 -- Land Neighborhood Section 1 4393 -- Auxiliary Improvement	SF	180,000	1.00	1.00	1.00	Corner/Alley&Shape/Sz	1.00	40.00	40.00	7,200,000.00

Building

Vacant (No Building Data)

Extra Features

Line	Description	Quality	Condition	Units	Year Built
2	Paving - Heavy Concrete	Fair	Fair	107,000	1975

Tax Year: 2017 ▼

HARRIS COUNTY APPRAISAL DISTRICT
REAL PROPERTY ACCOUNT INFORMATION
0200460000043

Print E-mail

Owner Services | Similar Owner Name | Nearby Addresses | Same Street Name | Related Map 5259B

Ownership History | **Fiduciary Information**

Owner and Property Information

Owner Name & Mailing Address:	**GILMORE MELVIN** **GILMORE RUSSELL L** **2221 N DURHAM DR** **HOUSTON TX 77008-1713**	Legal Description: Property Address:	**LTS 43 & 44 BLK 50** **HOUSTON HEIGHTS** **801 W 23RD ST** **HOUSTON TX 77008**

State Class Code	Land Use Code	Building Class	Total Units
F1 -- Real, Commercial	8001 -- Land Neighborhood Section 1	E	0

Land Area	Building Area	Net Rentable Area	Neighborhood	Market Area	Map Facet	Key Map®
6,551 SF	0	0	5938.02	5000 --	5259B	452U

Value Status Information

Value Status	Notice Date	Shared CAD
Noticed	03/31/2017	No

Exemptions and Jurisdictions

Exemption Type	Districts	Jurisdictions	Exemption Value	ARB Status	2016 Rate	2017 Rate	Online Tax Bill
None	001	HOUSTON ISD		Certified: 08/11/2017	1.206700	1.206700	View
	040	HARRIS COUNTY		Certified: 08/11/2017	0.416560	0.418010	View
	041	HARRIS CO FLOOD CNTRL		Certified: 08/11/2017	0.028290	0.028310	View
	042	PORT OF HOUSTON AUTHY		Certified: 08/11/2017	0.013340	0.012560	View
	043	HARRIS CO HOSP DIST		Certified: 08/11/2017	0.171790	0.171100	View
	044	HARRIS CO EDUC DEPT		Certified: 08/11/2017	0.005200	0.005195	View
	048	HOU COMMUNITY COLLEGE		Certified: 08/11/2017	0.100263	0.100263	View
	061	CITY OF HOUSTON		Certified: 08/11/2017	0.586420	0.584210	View
	816	TIRZ 5 - MEMORIAL HEIGHTS ANNX 4 (061)		Certified: 08/11/2017			

Texas law prohibits us from displaying residential photographs, sketches, floor plans, or information indicating the age of a property owner on our website. You can inspect this information or get a copy at **HCAD's information center at 13013 NW Freeway**.

Valuations

Value as of January 1, 2016		Value as of January 1, 2017	
Market	Appraised	Market	Appraised

Land	262,040		Land	262,040	
Improvement	5,355		Improvement	5,250	
Total	267,395	267,395	Total	267,290	267,290

5-Year Value History

Land

Market Value Land

Line	Land Use	Unit Type	Units	Size Factor	Site Factor	Appr O/R Factor	Appr O/R Reason	Total Adj	Unit Price	Adj Unit Price	Value
1	8001 -- Land Neighborhood Section 1 4393 -- Auxiliary Improvement	SF	6,551	1.00	1.00	1.00	Corner or Alley	1.00	40.00	40.00	262,040.00

Building

Vacant (No Building Data)

Extra Features

Line	Description	Quality	Condition	Units	Year Built
1	Paving - Asphalt	Average	Average	6,000	2000

Tax Year: 2017 ▼

HARRIS COUNTY APPRAISAL DISTRICT
REAL PROPERTY ACCOUNT INFORMATION
1371910010001

Print E-mail

File A Protest | Similar Owner Name | Nearby Addresses | Same Street Name | Related Map 5259B

Ownership History | **Related Accounts**

Owner and Property Information

Owner Name & Mailing Address:	**INGEN ENTERPRISES LLC** **21210 KINGS RIVER PT** **HUMBLE TX 77346-1494**	Legal Description: Property Address:	**RES A BLK 1** **HEIGHTS CREEK** **777 W 23RD ST** **HOUSTON TX 77008**

State Class Code	Land Use Code	Building Class	Total Units
F1 -- Real, Commercial	8001 -- Land Neighborhood Section 1	E	0

Land Area	Building Area	Net Rentable Area	Neighborhood	Market Area	Map Facet	Key Map®
24,951 SF	8,400	0	5938.02	6004 -- Inner Loop North	5259B	452U

Value Status Information

Value Status	Notice Date	Shared CAD
Noticed	04/14/2017	No

Exemptions and Jurisdictions

Exemption Type	Districts	Jurisdictions	Exemption Value	ARB Status	2016 Rate	2017 Rate	Online Tax Bill
None	001	HOUSTON ISD		Certified: 08/11/2017	1.206700	1.206700	View
	040	HARRIS COUNTY		Certified: 08/11/2017	0.416560	0.418010	View
	041	HARRIS CO FLOOD CNTRL		Certified: 08/11/2017	0.028290	0.028310	View
	042	PORT OF HOUSTON AUTHY		Certified: 08/11/2017	0.013340	0.012560	View
	043	HARRIS CO HOSP DIST		Certified: 08/11/2017	0.171790	0.171100	View
	044	HARRIS CO EDUC DEPT		Certified: 08/11/2017	0.005200	0.005195	View
	048	HOU COMMUNITY COLLEGE		Certified: 08/11/2017	0.100263	0.100263	View
	061	CITY OF HOUSTON		Certified: 08/11/2017	0.586420	0.584210	View
	816	TIRZ 5 - MEMORIAL HEIGHTS ANNX 4 (061)		Certified: 08/11/2017			

Texas law prohibits us from displaying residential photographs, sketches, floor plans, or information indicating the age of a property owner on our website. You can inspect this information or get a copy at **HCAD's information center at 13013 NW Freeway**.

Valuations

Value as of January 1, 2016		Value as of January 1, 2017	
Market	Appraised	Market	Appraised

Land	998,040		Land	998,040	
Improvement	18,261		Improvement	878,064	
Total	1,016,301	1,016,301	Total	1,876,104	1,876,104

5-Year Value History

Land

Market Value Land

Line	Land Use	Unit Type	Units	Size Factor	Site Factor	Appr O/R Factor	Appr O/R Reason	Total Adj	Unit Price	Adj Unit Price	Value
1	8001 -- Land Neighborhood Section 1 4369 -- Day Care Center	SF	24,951	1.00	1.00	1.00	--	1.00	40.00	40.00	998,040.00

Building

Building	Year Built	Remodeled	Type	Style	Quality	Impr Sq Ft	Building Details
1	1996	2016	Day Care Center	8426 -- Day Care Center	Good	8,400	Displayed

Building Details (1)

Building Data

Element	Details
Cooling Type	Central / Forced
Construction Type	Steel, Light
Functional Utility	Avg/Normal
Heating Type	Hot Air
Partition Type	Normal
Physical Condition	Avg/Normal
Plumbing Type	Good
Sprinkler Type	Wet
Exterior Wall	Metal, Light
Economic Obsolescence	Normal
Element	Units
Wall Height	14
Interior Finish Percent	100

Building Areas

Description	Area
CNPY ROOF W/ SLAB -C	120
BASE AREA PRI	8,400

Extra Features

Line	Description	Quality	Condition	Units	Year Built

1	Paving - Heavy Concrete	Average	Average	11,000	2016
2	Wet Sprinkler	Average	Average	8,400	2016
3	CANOPY ROOF AND SLAB	Average	Average	120	2016

Tax Year: 2017 ▼

HARRIS COUNTY APPRAISAL DISTRICT
REAL PROPERTY ACCOUNT INFORMATION
1221230010001

Print E-mail

File A Protest | Similar Owner Name | Nearby Addresses | Same Street Name | Related Map 5259B

Ownership History

Owner and Property Information

Owner Name & Mailing Address:	**LINSAN INC** **5425 NAIMAN PKWY** **SOLON OH 44139-1009**	Legal Description:	**RES A BLK 1** **RETAIL OUTLET AT SHEPHERD DR**
		Property Address:	**705 W 23RD DR** **HOUSTON TX 77008**

State Class Code	Land Use Code	Building Class	Total Units
F1 -- Real, Commercial	8001 -- Land Neighborhood Section 1	E	0

Land Area	Building Area	Net Rentable Area	Neighborhood	Market Area	Map Facet	Key Map®
53,650 SF	20,552	0	5938.02	5020 -- Heights	5259B	452V

Value Status Information

Value Status	Notice Date	Shared CAD
Noticed	03/31/2017	No

Exemptions and Jurisdictions

Exemption Type	Districts	Jurisdictions	Exemption Value	ARB Status	2016 Rate	2017 Rate	Online Tax Bill
None	001	HOUSTON ISD		Certified: 08/11/2017	1.206700	1.206700	View
	040	HARRIS COUNTY		Certified: 08/11/2017	0.416560	0.418010	View
	041	HARRIS CO FLOOD CNTRL		Certified: 08/11/2017	0.028290	0.028310	View
	042	PORT OF HOUSTON AUTHY		Certified: 08/11/2017	0.013340	0.012560	View
	043	HARRIS CO HOSP DIST		Certified: 08/11/2017	0.171790	0.171100	View
	044	HARRIS CO EDUC DEPT		Certified: 08/11/2017	0.005200	0.005195	View
	048	HOU COMMUNITY COLLEGE		Certified: 08/11/2017	0.100263	0.100263	View
	061	CITY OF HOUSTON		Certified: 08/11/2017	0.586420	0.584210	View
	816	TIRZ 5 - MEMORIAL HEIGHTS ANNX 4 (061)		Certified: 08/11/2017			

Texas law prohibits us from displaying residential photographs, sketches, floor plans, or information indicating the age of a property owner on our website. You can inspect this information or get a copy at **HCAD's information center at 13013 NW Freeway**.

Valuations

Value as of January 1, 2016		Value as of January 1, 2017	
Market	Appraised	Market	Appraised

Land	2,146,000		Land	2,146,000	
Improvement	1,128,865		Improvement	1,219,284	
Total	3,274,865	3,274,865	Total	3,365,284	3,365,284

5-Year Value History

Land

Market Value Land

Line	Land Use	Unit Type	Units	Size Factor	Site Factor	Appr O/R Factor	Appr O/R Reason	Total Adj	Unit Price	Adj Unit Price	Value
1	8001 -- Land Neighborhood Section 1 4373 -- Retail Single-Occupancy	SF	53,650	1.00	1.00	1.00	Corner or Alley	1.00	40.00	40.00	2,146,000.00

Building

Building	Year Built	Type	Style	Quality	Impr Sq Ft	Building Details
1	2001	Retail Single-Occupancy	8353 -- Retail Store	Good	20,552	Displayed

Building Details (1)

Building Data

Element	Details
Cooling Type	Central / Forced
Construction Type	Fire Resistant Steel
Functional Utility	Avg/Normal
Heating Type	Hot Air
Partition Type	Below Normal
Physical Condition	Avg/Normal
Plumbing Type	Adequate
Sprinkler Type	Wet
Exterior Wall	Concr Tilt Up
Economic Obsolescence	Moderate
Element	Units
Wall Height	18
Store Front: Wood	1
OH Door: Wood / Mtl	1
Interior Finish Percent	100

Building Areas

Description	Area
BASE AREA PRI	20,552
CNPY ROOF W/ SLAB -C	328

Extra Features

Line	Description	Quality	Condition	Units	Year Built
1	Paving - Heavy Concrete	Average	Average	24,000	2001
2	CANOPY ROOF AND SLAB	Average	Average	328	2001

Tax Year: 2017 ▼

HARRIS COUNTY APPRAISAL DISTRICT
REAL PROPERTY ACCOUNT INFORMATION
0200470000001

Print E-mail

Owner Services | Similar Owner Name | Nearby Addresses | Same Street Name | Related Map 5259B

Ownership History | **Fiduciary Information**

Owner and Property Information

Owner Name & Mailing Address:	**GILMORE MEL R & RUSSELL** **2221 N DURHAM DR** **HOUSTON TX 77008-1713**	Legal Description: Property Address:	**LTS 1 2 & 3 BLK 51** **HOUSTON HEIGHTS** **2221 DURHAM DR** **HOUSTON TX 77008**

State Class Code	Land Use Code	Building Class	Total Units
F1 -- Real, Commercial	8001 -- Land Neighborhood Section 1	E	0

Land Area	Building Area	Net Rentable Area	Neighborhood	Market Area	Map Facet	Key Map®
9,827 SF	2,122	0	5938.02	5020 -- Heights	5259B	452U

Value Status Information

Value Status	Notice Date	Shared CAD
Noticed	03/31/2017	No

Exemptions and Jurisdictions

Exemption Type	Districts	Jurisdictions	Exemption Value	ARB Status	2016 Rate	2017 Rate	Online Tax Bill
None	001	HOUSTON ISD		Supplemental: 10/13/2017	1.206700	1.206700	View
	040	HARRIS COUNTY		Supplemental: 10/13/2017	0.416560	0.418010	View
	041	HARRIS CO FLOOD CNTRL		Supplemental: 10/13/2017	0.028290	0.028310	View
	042	PORT OF HOUSTON AUTHY		Supplemental: 10/13/2017	0.013340	0.012560	View
	043	HARRIS CO HOSP DIST		Supplemental: 10/13/2017	0.171790	0.171100	View
	044	HARRIS CO EDUC DEPT		Supplemental: 10/13/2017	0.005200	0.005195	View
	048	HOU COMMUNITY COLLEGE		Supplemental: 10/13/2017	0.100263	0.100263	View
	061	CITY OF HOUSTON		Supplemental: 10/13/2017	0.586420	0.584210	View
	816	TIRZ 5 - MEMORIAL HEIGHTS ANNX 4 (061)		Supplemental: 10/13/2017			

Texas law prohibits us from displaying residential photographs, sketches, floor plans, or information indicating the age of a property owner on our website. You can inspect this information or get a copy at **HCAD's information center at 13013 NW Freeway**.

Valuations

Value as of January 1, 2016		Value as of January 1, 2017	
Market	Appraised	Market	Appraised

Land	393,080		Land	368,513	
Improvement	23,192		Improvement	49,878	
Total	416,272	416,272	Total	418,391	418,391

5-Year Value History

Land

Market Value Land

Line	Land Use	Unit Type	Units	Size Factor	Site Factor	Appr O/R Factor	Appr O/R Reason	Total Adj	Unit Price	Adj Unit Price	Value
1	8001 -- Land Neighborhood Section 1 4301 -- Res. Struct. Or Conversion	SF	9,827	1.00	1.00	1.00	Corner or Alley	1.00	40.00	40.00	393,080.00

Building

Building	Year Built	Type	Style	Quality	Impr Sq Ft	Building Details
1	1950	Res. Struct. Or Conversion	8351 -- Single-Family Residence	Average	658	Displayed
2	1991	Warehouse	8454 -- Shell, Industrial	Average	600	View
3	2016	Warehouse - Metallic	8454 -- Shell, Industrial	Average	864	View

Building Details (1)

Building Data

Element	Details
Cooling Type	Central / Forced
Construction Type	Wood / Steel Joist
Functional Utility	Fair
Heating Type	Hot Air
Partition Type	Normal
Physical Condition	Avg/Normal
Plumbing Type	Adequate
Sprinkler Type	None
Exterior Wall	Frame / Res Stucco
Economic Obsolescence	Poor
Element	Units
Wall Height	9
Interior Finish Percent	100

Building Areas

Description	Area
PORCH, OPEN -C	329
BASE AREA PRI	658

Extra Features

Line	Description	Quality	Condition	Units	Year Built
1	Paving - Heavy Concrete	Average	Average	6,200	1990
2	Porch, Open	Average	Average	329	1950

Tax Year: 2017 ▼

HARRIS COUNTY APPRAISAL DISTRICT
REAL PROPERTY ACCOUNT INFORMATION
1257840010001

Print E-mail

Owner Services | Similar Owner Name | Nearby Addresses | Same Street Name | Related Map 5259B

Ownership History | **Fiduciary Information**

Owner and Property Information

Owner Name & Mailing Address:	**ALLEGIANCE BANK** **8727 W SAM HOUSTON PKWY N** **HOUSTON TX 77040-5167**	Legal Description:	**RES A BLK 1** **HEIGHTS CENTER**
		Property Address:	**2222 N DURHAM DR** **HOUSTON TX 77008**

State Class Code	Land Use Code	Building Class	Total Units
F1 -- Real, Commercial	8001 -- Land Neighborhood Section 1	E	0

Land Area	Building Area	Net Rentable Area	Neighborhood	Market Area	Map Facet	Key Map®
42,741 SF	4,666	0	5938.02	5020 -- Heights	5259B	452U

Value Status Information

Value Status	Notice Date	Shared CAD
Noticed	03/31/2017	No

Exemptions and Jurisdictions

Exemption Type	Districts	Jurisdictions	Exemption Value	ARB Status	2016 Rate	2017 Rate	Online Tax Bill
None	001	HOUSTON ISD		Certified: 08/11/2017	1.206700	1.206700	View
	040	HARRIS COUNTY		Certified: 08/11/2017	0.416560	0.418010	View
	041	HARRIS CO FLOOD CNTRL		Certified: 08/11/2017	0.028290	0.028310	View
	042	PORT OF HOUSTON AUTHY		Certified: 08/11/2017	0.013340	0.012560	View
	043	HARRIS CO HOSP DIST		Certified: 08/11/2017	0.171790	0.171100	View
	044	HARRIS CO EDUC DEPT		Certified: 08/11/2017	0.005200	0.005195	View
	048	HOU COMMUNITY COLLEGE		Certified: 08/11/2017	0.100263	0.100263	View
	061	CITY OF HOUSTON		Certified: 08/11/2017	0.586420	0.584210	View
	816	TIRZ 5 - MEMORIAL HEIGHTS ANNX 4 (061)		Certified: 08/11/2017			

Texas law prohibits us from displaying residential photographs, sketches, floor plans, or information indicating the age of a property owner on our website. You can inspect this information or get a copy at **HCAD's information center at 13013 NW Freeway**.

Valuations

Value as of January 1, 2016		Value as of January 1, 2017	
Market	Appraised	Market	Appraised

Land	1,709,640		Land	1,709,640	
Improvement	906,819		Improvement	888,799	
Total	2,616,459	2,616,459	Total	2,598,439	2,598,439

5-Year Value History

Land

Market Value Land

Line	Land Use	Unit Type	Units	Size Factor	Site Factor	Appr O/R Factor	Appr O/R Reason	Total Adj	Unit Price	Adj Unit Price	Value
1	8001 -- Land Neighborhood Section 1 4351 -- Bank	SF	42,741	1.00	1.00	1.00	Corner or Alley	1.00	40.00	40.00	1,709,640.00

Building

Building	Year Built	Type	Style	Quality	Impr Sq Ft	Building Details
1	2008	Bank	8304 -- Bank	Good	4,666	Displayed

Building Details (1)

Building Data

Element	Details
Cooling Type	Central / Forced
Construction Type	Wood / Steel Joist
Economic Obsolescence	Normal
Functional Utility	Avg/Normal
Heating Type	Hot Air
Partition Type	Normal
Physical Condition	Avg/Normal
Plumbing Type	Adequate
Sprinkler Type	None
Exterior Wall	Brick / Stone
Market Adjustment	1% Market Adjustment
Element	Units
Wall Height	18
Bank: Vault Records	1
Interior Finish Percent	100
Bank: Drive-Thru	1

Building Areas

Description	Area
BASE AREA PRI	4,666
CNPY ROOF W/ SLAB -C	368
BANK CANOPY -C	1,970

Extra Features

Line	Description	Quality	Condition	Units	Year Built
1	Bank Canopy - Drive Thru	Average	Average	720	2008
2	Paving - Heavy Concrete	Average	Average	34,000	2008
3	CANOPY ROOF AND SLAB	Average	Average	368	2008

Tax Year: 2017 ▼

HARRIS COUNTY APPRAISAL DISTRICT
REAL PROPERTY ACCOUNT INFORMATION
0200480000001

Print E-mail

File A Protest | Similar Owner Name | Nearby Addresses | Same Street Name | Related Map 5259B

Ownership History | **Related Accounts**

Owner and Property Information

Owner Name & Mailing Address:	**LOTUS TRUST** **3633 E BROADWAY STE 100** **LONG BEACH CA 90803-6035**
Legal Description:	**LTS 1 & 2 BLK 52** **HOUSTON HEIGHTS**
Property Address:	**2225 N SHEPHERD DR** **HOUSTON TX 77008**

State Class Code	Land Use Code	Building Class	Total Units
F1 -- Real, Commercial	8001 -- Land Neighborhood Section 1	E	0

Land Area	Building Area	Net Rentable Area	Neighborhood	Market Area	Map Facet	Key Map®
6,550 SF	2,982	0	5938.02	5020 -- Heights	5259B	452V

Value Status Information

Value Status	Notice Date	Shared CAD
Noticed	03/31/2017	No

Exemptions and Jurisdictions

Exemption Type	Districts	Jurisdictions	Exemption Value	ARB Status	2016 Rate	2017 Rate	Online Tax Bill
None	001	HOUSTON ISD		Certified: 08/11/2017	1.206700	1.206700	View
	040	HARRIS COUNTY		Certified: 08/11/2017	0.416560	0.418010	View
	041	HARRIS CO FLOOD CNTRL		Certified: 08/11/2017	0.028290	0.028310	View
	042	PORT OF HOUSTON AUTHY		Certified: 08/11/2017	0.013340	0.012560	View
	043	HARRIS CO HOSP DIST		Certified: 08/11/2017	0.171790	0.171100	View
	044	HARRIS CO EDUC DEPT		Certified: 08/11/2017	0.005200	0.005195	View
	048	HOU COMMUNITY COLLEGE		Certified: 08/11/2017	0.100263	0.100263	View
	061	CITY OF HOUSTON		Certified: 08/11/2017	0.586420	0.584210	View
	816	TIRZ 5 - MEMORIAL HEIGHTS ANNX 4 (061)		Certified: 08/11/2017			

Texas law prohibits us from displaying residential photographs, sketches, floor plans, or information indicating the age of a property owner on our website. You can inspect this information or get a copy at **HCAD's information center at 13013 NW Freeway**.

Valuations

Value as of January 1, 2016		Value as of January 1, 2017	
Market	Appraised	Market	Appraised

Land	262,000		Land	262,000	
Improvement	154,090		Improvement	118,316	
Total	416,090	416,090	Total	380,316	380,316

5-Year Value History

Land

Market Value Land

Line	Land Use	Unit Type	Units	Size Factor	Site Factor	Appr O/R Factor	Appr O/R Reason	Total Adj	Unit Price	Adj Unit Price	Value
1	8001 -- Land Neighborhood Section 1 4373 -- Retail Single-Occupancy	SF	6,550	1.00	1.00	1.00	Corner or Alley	1.00	40.00	40.00	262,000.00

Building

Building	Year Built	Remodeled	Type	Style	Quality	Impr Sq Ft	Building Details
1	1983	2012	Retail Single-Occupancy	8353 -- Retail Store	Average	2,982	Displayed

Building Details (1)

Building Data

Element	Details
Cooling Type	Central / Forced
Construction Type	Fire Resistant Steel
Functional Utility	Fair
Heating Type	Hot Air
Partition Type	Normal
Physical Condition	Avg/Normal
Plumbing Type	Adequate
Sprinkler Type	None
Exterior Wall	Concr Block
Economic Obsolescence	Normal
Element	Units
Store Front: Wood	44
Wall Height	12
Interior Finish Percent	100

Building Areas

Description	Area
BASE AREA PRI	2,982
CNPY ROOF W/ SLAB -C	210

Extra Features

Line	Description	Quality	Condition	Units	Year Built
1	Paving - Light Concrete	Average	Average	12,000	1983
2	CANOPY ROOF AND SLAB	Average	Average	210	1983

Tax Year: 2017 ▼

HARRIS COUNTY APPRAISAL DISTRICT
REAL PROPERTY ACCOUNT INFORMATION
0200490000019

Print E-mail

Owner Services | Similar Owner Name | Nearby Addresses | Same Street Name | Related Map 5259B

Ownership History | **Fiduciary Information**

Owner and Property Information

Owner Name & Mailing Address:	**CLARK RUBY G** **1835 TATTENHALL DR** **HOUSTON TX 77008-1013**	Legal Description:	**LTS 19 THRU 30 BLK 53** **HOUSTON HEIGHTS**
		Property Address:	**2200 N SHEPHERD DR** **HOUSTON TX 77008**

State Class Code	Land Use Code	Building Class	Total Units
F1 -- Real, Commercial	8001 -- Land Neighborhood Section 1	E	0

Land Area	Building Area	Net Rentable Area	Neighborhood	Market Area	Map Facet	Key Map®
39,300 SF	8,334	0	5938.02	5020 -- Heights	5259B	452V

Value Status Information

Value Status	Notice Date	Shared CAD
Noticed	03/31/2017	No

Exemptions and Jurisdictions

Exemption Type	Districts	Jurisdictions	Exemption Value	ARB Status	2016 Rate	2017 Rate	Online Tax Bill
None	001	HOUSTON ISD		Certified: 08/11/2017	1.206700	1.206700	View
	040	HARRIS COUNTY		Certified: 08/11/2017	0.416560	0.418010	View
	041	HARRIS CO FLOOD CNTRL		Certified: 08/11/2017	0.028290	0.028310	View
	042	PORT OF HOUSTON AUTHY		Certified: 08/11/2017	0.013340	0.012560	View
	043	HARRIS CO HOSP DIST		Certified: 08/11/2017	0.171790	0.171100	View
	044	HARRIS CO EDUC DEPT		Certified: 08/11/2017	0.005200	0.005195	View
	048	HOU COMMUNITY COLLEGE		Certified: 08/11/2017	0.100263	0.100263	View
	061	CITY OF HOUSTON		Certified: 08/11/2017	0.586420	0.584210	View
	816	TIRZ 5 - MEMORIAL HEIGHTS ANNX 4 (061)		Certified: 08/11/2017			

Texas law prohibits us from displaying residential photographs, sketches, floor plans, or information indicating the age of a property owner on our website. You can inspect this information or get a copy at **HCAD's information center at 13013 NW Freeway**.

Valuations

Value as of January 1, 2016		Value as of January 1, 2017	
Market	Appraised	Market	Appraised

Land	1,375,500		Land	1,572,000	
Improvement	95,500		Improvement	62,000	
Total	1,471,000	1,471,000	Total	1,634,000	1,634,000

5-Year Value History

Land

Market Value Land

Line	Land Use	Unit Type	Units	Size Factor	Site Factor	Appr O/R Factor	Appr O/R Reason	Total Adj	Unit Price	Adj Unit Price	Value
1	8001 -- Land Neighborhood Section 1 4332 -- Auto Service Garage	SF	39,300	1.00	1.00	1.00	Corner or Alley	1.00	40.00	40.00	1,572,000.00

Building

Building	Year Built	Type	Style	Quality	Impr Sq Ft	Building Details
1	1950	Auto Service Garage	8528 -- Service Repair Garage	Low	7,974	Displayed
2	1960	Auto Service Garage	8528 -- Service Repair Garage	Low	360	View

Building Details (1)

Building Data

Element	Details
Cooling Type	None
Construction Type	Wood / Steel Joist
Construction Type	Steel, Light
Functional Utility	Poor
Heating Type	Unit Heaters
Partition Type	Normal
Physical Condition	Poor
Plumbing Type	Adequate
Sprinkler Type	None
Exterior Wall	Brick / Stone
Exterior Wall	Concr Block
Exterior Wall	Metal, Light
Economic Obsolescence	Normal
Element	Units
Wall Height	13
Wall Height	10
Interior Finish Percent	100

Building Areas

Description	Area
BASE AREA PRI	3,003
BASE AREA PRI	2,091
BASE AREA PRI	2,880

Extra Features

Line	Description	Quality	Condition	Units	Year Built
2	Paving - Asphalt	Fair	Fair	25,000	1960

Tax Year: 2017 ▼

HARRIS COUNTY APPRAISAL DISTRICT
REAL PROPERTY ACCOUNT INFORMATION
0200470000043

Print E-mail

Owner Services | Similar Owner Name | Nearby Addresses | Same Street Name | Related Map 5259B

Ownership History

Owner and Property Information

Owner Name & Mailing Address:	**SMITH EDNA LEE** **3423 SHELDON DR** **PEARLAND TX 77584-2339**	Legal Description: Property Address:	**LTS 43 & 44 BLK 51** **HOUSTON HEIGHTS** **801 W 22ND ST** **HOUSTON TX 77008**

State Class Code	Land Use Code
A1 -- Real, Residential, Single-Family	1001 -- Residential Improved

Land Area	Total Living Area	Neighborhood	Neighborhood Group	Market Area	Map Facet	Key Map®
6,550 SF	1,056 SF	8305.07	1639	161 -- 1F Heights, Brooksmith, Norhill Areas	5259B	452U

Value Status Information

Value Status	Notice Date	Shared CAD
Noticed	04/07/2017	No

Exemptions and Jurisdictions

Exemption Type	Districts	Jurisdictions	Exemption Value	ARB Status	2016 Rate	2017 Rate	Online Tax Bill
None	001	HOUSTON ISD		Certified: 08/11/2017	1.206700	1.206700	View
	040	HARRIS COUNTY		Certified: 08/11/2017	0.416560	0.418010	View
	041	HARRIS CO FLOOD CNTRL		Certified: 08/11/2017	0.028290	0.028310	View
	042	PORT OF HOUSTON AUTHY		Certified: 08/11/2017	0.013340	0.012560	View
	043	HARRIS CO HOSP DIST		Certified: 08/11/2017	0.171790	0.171100	View
	044	HARRIS CO EDUC DEPT		Certified: 08/11/2017	0.005200	0.005195	View
	048	HOU COMMUNITY COLLEGE		Certified: 08/11/2017	0.100263	0.100263	View
	061	CITY OF HOUSTON		Certified: 08/11/2017	0.586420	0.584210	View
	816	TIRZ 5 - MEMORIAL HEIGHTS ANNX 4 (061)		Certified: 08/11/2017			

Texas law prohibits us from displaying residential photographs, sketches, floor plans, or information indicating the age of a property owner on our website. You can inspect this information or get a copy at **HCAD's information center at 13013 NW Freeway**.

Valuations

Value as of January 1, 2016	Value as of January 1, 2017

	Market	Appraised		Market	Appraised
Land	262,000		Land	262,000	
Improvement	19,182		Improvement	8,000	
Total	281,182	281,182	Total	270,000	270,000

5-Year Value History

Land

Market Value Land

Line	Land Use	Unit Type	Units	Size Factor	Site Factor	Appr O/R Factor	Appr O/R Reason	Total Adj	Unit Price	Adj Unit Price	Value
1	1001 -- Res Improved Table Value SF1 -- Primary SF	SF	6,550	1.00	1.00	1.00	--	1.00	40.00	40.00	262,000.00

Building

Building	Year Built	Type	Style	Quality	Impr Sq Ft	Building Details
1	1910	Residential Single Family	101 -- Residential 1 Family	Low	1,056 *	Displayed

***** All HCAD residential building measurements are done from the exterior, with individual measurements rounded to the closest foot. This measurement includes all closet space, hallways, and interior staircases. Attached garages are not included in the square footage of living area, but valued separately. Living area above *attached* garages is included in the square footage living area of the dwelling. Living area above *detached* garages is not included in the square footage living area of the dwelling but is valued separately. This method is used on all residential properties in Harris County to ensure the uniformity of square footage of living area measurements district-wide. There can be a reasonable variance between the HCAD square footage and your square footage measurement, especially if your square footage measurement was an interior measurement or an exterior measurement to the inch.

Building Details (1)

Building Data

Element	Details
Cond / Desir / Util	Fair
Foundation Type	Crawl Space
Grade Adjustment	D
Heating / AC	None
Physical Condition	Average
Exterior Wall	Frame / Concrete Blk
Element	Units
Room: Total	5
Room: Full Bath	1
Room: Bedroom	3

Building Areas

Description	Area
BASE AREA PRI	1,008
OPEN FRAME PORCH PRI	80
ONE STORY FRAME PRI	48

Tax Year: 2017 ▼

HARRIS COUNTY APPRAISAL DISTRICT
REAL PROPERTY ACCOUNT INFORMATION
0200480000025

Print E-mail

File A Protest | Similar Owner Name | Nearby Addresses | Same Street Name | Related Map 5259B

Ownership History

Owner and Property Information

Owner Name & Mailing Address: **WESTPORT AUTOMOTIVE SALES GROUP**
6211 CANYON RUN CT
KATY TX 77450-7098

Legal Description: **LTS 25 & 26 BLK 52**
HOUSTON HEIGHTS

Property Address: **747 W 22ND ST**
HOUSTON TX 77008

State Class Code	Land Use Code
A1 -- Real, Residential, Single-Family	1001 -- Residential Improved

Land Area	Total Living Area	Neighborhood	Neighborhood Group	Market Area	Map Facet	Key Map®
6,550 SF	852 SF	8305.07	1639	161 -- 1F Heights, Brooksmith, Norhill Areas	5259B	452U

Value Status Information

Value Status	Notice Date	Shared CAD
Noticed	04/07/2017	No

Exemptions and Jurisdictions

Exemption Type	Districts	Jurisdictions	Exemption Value	ARB Status	2016 Rate	2017 Rate	Online Tax Bill
None	001	HOUSTON ISD		Certified: 08/11/2017	1.206700	1.206700	View
	040	HARRIS COUNTY		Certified: 08/11/2017	0.416560	0.418010	View
	041	HARRIS CO FLOOD CNTRL		Certified: 08/11/2017	0.028290	0.028310	View
	042	PORT OF HOUSTON AUTHY		Certified: 08/11/2017	0.013340	0.012560	View
	043	HARRIS CO HOSP DIST		Certified: 08/11/2017	0.171790	0.171100	View
	044	HARRIS CO EDUC DEPT		Certified: 08/11/2017	0.005200	0.005195	View
	048	HOU COMMUNITY COLLEGE		Certified: 08/11/2017	0.100263	0.100263	View
	061	CITY OF HOUSTON		Certified: 08/11/2017	0.586420	0.584210	View
	816	TIRZ 5 - MEMORIAL HEIGHTS ANNX 4 (061)		Certified: 08/11/2017			

Texas law prohibits us from displaying residential photographs, sketches, floor plans, or information indicating the age of a property owner on our website. You can inspect this information or get a copy at **HCAD's information center at 13013 NW Freeway**.

Valuations

Value as of January 1, 2016	Value as of January 1, 2017

	Market	Appraised		Market	Appraised
Land	262,000		Land	262,000	
Improvement	15,037		Improvement	15,037	
Total	277,037	239,939	Total	277,037	277,037

5-Year Value History

Land

Market Value Land

Line	Land Use	Unit Type	Units	Size Factor	Site Factor	Appr O/R Factor	Appr O/R Reason	Total Adj	Unit Price	Adj Unit Price	Value
1	1001 -- Res Improved Table Value SF1 -- Primary SF	SF	6,550	1.00	1.00	1.00	--	1.00	40.00	40.00	262,000.00

Building

Building	Year Built	Type	Style	Quality	Impr Sq Ft	Building Details
1	1910	Residential Single Family	101 -- Residential 1 Family	Low	852 *	Displayed

***** All HCAD residential building measurements are done from the exterior, with individual measurements rounded to the closest foot. This measurement includes all closet space, hallways, and interior staircases. Attached garages are not included in the square footage of living area, but valued separately. Living area above *attached* garages is included in the square footage living area of the dwelling. Living area above *detached* garages is not included in the square footage living area of the dwelling but is valued separately. This method is used on all residential properties in Harris County to ensure the uniformity of square footage of living area measurements district-wide. There can be a reasonable variance between the HCAD square footage and your square footage measurement, especially if your square footage measurement was an interior measurement or an exterior measurement to the inch.

Building Details (1)

Building Data

Element	Details
Cond / Desir / Util	Poor
Foundation Type	Crawl Space
Grade Adjustment	D
Heating / AC	None
Physical Condition	Poor
Exterior Wall	Frame / Concrete Blk
Element	Units
Room: Total	5
Room: Full Bath	1
Room: Bedroom	3

Building Areas

Description	Area
BASE AREA PRI	852
OPEN FRAME PORCH PRI	84

Extra Features

Line	Description	Quality	Condition	Units	Year Built
1	Carport - Residential	Fair	Average	400	1984
2	Frame Utility Shed	Fair	Average	144	1984
3	GAME ROOM	Average	Average	2	1910

Tax Year: 2017 ▼

HARRIS COUNTY APPRAISAL DISTRICT
REAL PROPERTY ACCOUNT INFORMATION
0200480000047

Print E-mail

Owner Services | Similar Owner Name | Nearby Addresses | Same Street Name | Related Map 5259B

Ownership History | **Fiduciary Information** | **Related Accounts**

Owner and Property Information

Owner Name & Mailing Address:	**NGUYEN SCOTT & LINDA** **PO BOX 55234** **HOUSTON TX 77255-5234**	Legal Description:	**LTS 45 46 47 & 48 BLK 52 HOUSTON HEIGHTS**
		Property Address:	**2203 N SHEPHERD DR** **HOUSTON TX 77008**

State Class Code	Land Use Code	Building Class	Total Units
F1 -- Real, Commercial	8001 -- Land Neighborhood Section 1	E	0

Land Area	Building Area	Net Rentable Area	Neighborhood	Market Area	Map Facet	Key Map®
13,100 SF	2,500	0	5938.02	5020 -- Heights	5259B	452V

Value Status Information

Value Status	Notice Date	Shared CAD
Noticed	03/31/2017	No

Exemptions and Jurisdictions

Exemption Type	Districts	Jurisdictions	Exemption Value	ARB Status	2016 Rate	2017 Rate	Online Tax Bill
None	001	HOUSTON ISD		Supplemental: 09/15/2017	1.206700	1.206700	View
	040	HARRIS COUNTY		Supplemental: 09/15/2017	0.416560	0.418010	View
	041	HARRIS CO FLOOD CNTRL		Supplemental: 09/15/2017	0.028290	0.028310	View
	042	PORT OF HOUSTON AUTHY		Supplemental: 09/15/2017	0.013340	0.012560	View
	043	HARRIS CO HOSP DIST		Supplemental: 09/15/2017	0.171790	0.171100	View
	044	HARRIS CO EDUC DEPT		Supplemental: 09/15/2017	0.005200	0.005195	View
	048	HOU COMMUNITY COLLEGE		Supplemental: 09/15/2017	0.100263	0.100263	View
	061	CITY OF HOUSTON		Supplemental: 09/15/2017	0.586420	0.584210	View
	816	TIRZ 5 - MEMORIAL HEIGHTS ANNX 4 (061)		Supplemental: 09/15/2017			

Texas law prohibits us from displaying residential photographs, sketches, floor plans, or information indicating the age of a property owner on our website. You can inspect this information or get a copy at **HCAD's information center at 13013 NW Freeway**.

Valuations

Value as of January 1, 2016		Value as of January 1, 2017	
Market	Appraised	Market	Appraised

Land	524,000		Land	524,000	
Improvement	87,373		Improvement	161,658	
Total	611,373	611,373	Total	685,658	685,658

5-Year Value History

Land

Market Value Land

Line	Land Use	Unit Type	Units	Size Factor	Site Factor	Appr O/R Factor	Appr O/R Reason	Total Adj	Unit Price	Adj Unit Price	Value
1	8001 -- Land Neighborhood Section 1 4321 -- Restaurant	SF	13,100	1.00	1.00	1.00	Corner or Alley	1.00	40.00	40.00	524,000.00

Building

Building	Year Built	Remodeled	Type	Style	Quality	Impr Sq Ft	Building Details
1	1950	2016	Restaurant	8350 -- Restaurant	Average	2,500	Displayed

Building Details (1)

Building Data

Element	Details
Cooling Type	Central / Forced
Construction Type	Wood / Steel Joist
Functional Utility	Avg/Normal
Heating Type	Hot Air
Partition Type	Normal
Physical Condition	Avg/Normal
Plumbing Type	Adequate
Sprinkler Type	None
Exterior Wall	Concr Block
Economic Obsolescence	Normal
Element	Units
Wall Height	12
Interior Finish Percent	100

Building Areas

Description	Area
BASE AREA PRI	2,500

Extra Features

Line	Description	Quality	Condition	Units	Year Built

1	Paving - Heavy Concrete	Average	Average	1,176	2002
2	Paving - Asphalt	Average	Average	9,010	2002

Tax Year: 2017 ▼

HARRIS COUNTY APPRAISAL DISTRICT
REAL PROPERTY ACCOUNT INFORMATION
0200750000001

Print E-mail

File A Protest | Similar Owner Name | Nearby Addresses | Same Street Name | Related Map 5259D

Ownership History

Owner and Property Information

Owner Name & Mailing Address:	**500 VENTURES LLC** **304 W 34TH ST** **HOUSTON TX 77018-7612**
Legal Description:	**TRS 1 & 2A BLK 79** **HOUSTON HEIGHTS**
Property Address:	**2121 N DURHAM DR** **HOUSTON TX 77008**

State Class Code	Land Use Code
A1 -- Real, Residential, Single-Family	1001 -- Residential Improved

Land Area	Total Living Area	Neighborhood	Neighborhood Group	Market Area	Map Facet	Key Map®
4,550 SF	1,314 SF	8305.07	1639	161 -- 1F Heights, Brooksmith, Norhill Areas	5259D	452U

Value Status Information

Value Status	Notice Date	Shared CAD
Noticed	04/07/2017	No

Exemptions and Jurisdictions

Exemption Type	Districts	Jurisdictions	Exemption Value	ARB Status	2016 Rate	2017 Rate	Online Tax Bill
None	001	HOUSTON ISD		Certified: 08/11/2017	1.206700	1.206700	View
	040	HARRIS COUNTY		Certified: 08/11/2017	0.416560	0.418010	View
	041	HARRIS CO FLOOD CNTRL		Certified: 08/11/2017	0.028290	0.028310	View
	042	PORT OF HOUSTON AUTHY		Certified: 08/11/2017	0.013340	0.012560	View
	043	HARRIS CO HOSP DIST		Certified: 08/11/2017	0.171790	0.171100	View
	044	HARRIS CO EDUC DEPT		Certified: 08/11/2017	0.005200	0.005195	View
	048	HOU COMMUNITY COLLEGE		Certified: 08/11/2017	0.100263	0.100263	View
	061	CITY OF HOUSTON		Certified: 08/11/2017	0.586420	0.584210	View
	816	TIRZ 5 - MEMORIAL HEIGHTS ANNX 4 (061)		Certified: 08/11/2017			

Texas law prohibits us from displaying residential photographs, sketches, floor plans, or information indicating the age of a property owner on our website. You can inspect this information or get a copy at **HCAD's information center at 13013 NW Freeway**.

Valuations

Value as of January 1, 2016	Value as of January 1, 2017

	Market	Appraised		Market	Appraised
Land	164,510		Land	182,000	
Improvement	94,024		Improvement	108,295	
Total	258,534	258,534	Total	290,295	290,295

5-Year Value History

Land

Market Value Land

Line	Land Use	Unit Type	Units	Size Factor	Site Factor	Appr O/R Factor	Appr O/R Reason	Total Adj	Unit Price	Adj Unit Price	Value
1	1001 -- Res Improved Table Value SF1 -- Primary SF	SF	4,550	1.00	1.00	1.00	--	1.00	40.00	40.00	182,000.00

Building

Building	Year Built	Remodeled	Type	Style	Quality	Impr Sq Ft	Building Details
1	1950	2011	Residential Single Family	101 -- Residential 1 Family	Average	1,314 *	Displayed

***** All HCAD residential building measurements are done from the exterior, with individual measurements rounded to the closest foot. This measurement includes all closet space, hallways, and interior staircases. Attached garages are not included in the square footage of living area, but valued separately. Living area above *attached* garages is included in the square footage living area of the dwelling. Living area above *detached* garages is not included in the square footage living area of the dwelling but is valued separately. This method is used on all residential properties in Harris County to ensure the uniformity of square footage of living area measurements district-wide. There can be a reasonable variance between the HCAD square footage and your square footage measurement, especially if your square footage measurement was an interior measurement or an exterior measurement to the inch.

Building Details (1)

Building Data

Element	Details
Cost and Design	Extensive
Cond / Desir / Util	Good
Foundation Type	Slab
Grade Adjustment	C-
Heating / AC	Central Heat/AC
Physical Condition	Good
Exterior Wall	Frame / Concrete Blk
Exterior Wall	Asbestos
Element	Units
Room: Total	5
Room: Full Bath	1
Room: Bedroom	2
Room: Half Bath	1

Building Areas

Description	Area
BASE AREA PRI	1,314
OPEN FRAME PORCH PRI	108

Extra Features

Line	Description	Quality	Condition	Units	Year Built
1	Carport - Residential	Average	Average	400	2011

Tax Year: 2017 ▼

HARRIS COUNTY APPRAISAL DISTRICT
REAL PROPERTY ACCOUNT INFORMATION
0200750000002

Print E-mail

Owner Services | Similar Owner Name | Nearby Addresses | Same Street Name | Related Map 5259D

Ownership History

Owner and Property Information

Owner Name & Mailing Address:	**BARNES CARI** **2115 N DURHAM DR** **HOUSTON TX 77008-3519**
Legal Description:	**TRS 1A 2 & S 91 FT OF LTS 3 4 & 5 BLK 79 HOUSTON HEIGHTS**
Property Address:	**2115 N DURHAM DR** **HOUSTON TX 77008**

State Class Code	Land Use Code
A1 -- Real, Residential, Single-Family	1001 -- Residential Improved

Land Area	Total Living Area	Neighborhood	Neighborhood Group	Market Area	Map Facet	Key Map®
8,825 SF	3,056 SF	8305.07	1639	161 -- 1F Heights, Brooksmith, Norhill Areas	5259D	452U

Value Status Information

Value Status	Notice Date	Shared CAD
Noticed	04/07/2017	No

Exemptions and Jurisdictions

Exemption Type	Districts	Jurisdictions	Exemption Value	ARB Status	2016 Rate	2017 Rate	Online Tax Bill
Residential Homestead	001	HOUSTON ISD	98,150	Certified: 08/11/2017	1.206700	1.206700	View
	040	HARRIS COUNTY	73,150	Certified: 08/11/2017	0.416560	0.418010	View
	041	HARRIS CO FLOOD CNTRL	73,150	Certified: 08/11/2017	0.028290	0.028310	View
	042	PORT OF HOUSTON AUTHY	73,150	Certified: 08/11/2017	0.013340	0.012560	View
	043	HARRIS CO HOSP DIST	73,150	Certified: 08/11/2017	0.171790	0.171100	View
	044	HARRIS CO EDUC DEPT	73,150	Certified: 08/11/2017	0.005200	0.005195	View
	048	HOU COMMUNITY COLLEGE	36,575	Certified: 08/11/2017	0.100263	0.100263	View
	061	CITY OF HOUSTON	73,150	Certified: 08/11/2017	0.586420	0.584210	View
	816	TIRZ 5 - MEMORIAL HEIGHTS ANNX 4 (061)	73,150	Certified: 08/11/2017			

Texas law prohibits us from displaying residential photographs, sketches, floor plans, or information indicating the age of a property owner on our website. You can inspect this information or get a copy at **HCAD's information center at 13013 NW Freeway**.

Valuations

Value as of January 1, 2016	Value as of January 1, 2017

	Market	Appraised		Market	Appraised
Land	307,500		Land	353,000	
Improvement	25,000		Improvement	26,000	
Total	332,500	332,500	Total	379,000	365,750

5-Year Value History

Land

Market Value Land

Line	Land Use	Unit Type	Units	Size Factor	Site Factor	Appr O/R Factor	Appr O/R Reason	Total Adj	Unit Price	Adj Unit Price	Value
1	1001 -- Res Improved Table Value SF1 -- Primary SF	SF	8,825	1.00	1.00	1.00	--	1.00	40.00	40.00	353,000.00

Building

Building	Year Built	Remodeled	Type	Style	Quality	Impr Sq Ft	Building Details
1	1955	1979	Residential Single Family	101 -- Residential 1 Family	Average	3,056 *	Displayed

***** All HCAD residential building measurements are done from the exterior, with individual measurements rounded to the closest foot. This measurement includes all closet space, hallways, and interior staircases. Attached garages are not included in the square footage of living area, but valued separately. Living area above *attached* garages is included in the square footage living area of the dwelling. Living area above *detached* garages is not included in the square footage living area of the dwelling but is valued separately. This method is used on all residential properties in Harris County to ensure the uniformity of square footage of living area measurements district-wide. There can be a reasonable variance between the HCAD square footage and your square footage measurement, especially if your square footage measurement was an interior measurement or an exterior measurement to the inch.

Building Details (1)

Building Data

Element	Details
Cond / Desir / Util	Poor
Foundation Type	Slab
Grade Adjustment	C+
Heating / AC	Central Heat/AC
Physical Condition	Poor
Exterior Wall	Brick / Veneer
Element	Units
Room: Total	6
Room: Half Bath	1
Room: Full Bath	2
Room: Bedroom	3

Building Areas

Description	Area
BASE AREA PRI	3,056
MAS/BRK GARAGE PRI	546
MAS/CONC PATIO PRI	210
OPEN MAS PORCH PRI	72

Extra Features

Line	Description	Quality	Condition	Units	Year Built
1	Canopy - Residential	Fair	Average	210	1979

Tax Year: 2017 ▼

HARRIS COUNTY APPRAISAL DISTRICT
REAL PROPERTY ACCOUNT INFORMATION
0200740000023

Print E-mail

Owner Services | Similar Owner Name | Nearby Addresses | Same Street Name | Related Map 5259D

Ownership History | **Fiduciary Information** | **Related Accounts**

Owner and Property Information

Owner Name & Mailing Address:	**BARNES CARL** **746 W 22ND ST** **HOUSTON TX 77008-1728**	Legal Description:	**LTS 23 & 24 BLK 78** **HOUSTON HEIGHTS**
		Property Address:	**746 W 22ND ST** **HOUSTON TX 77008**

State Class Code	Land Use Code	Building Class	Total Units
F1 -- Real, Commercial	8001 -- Land Neighborhood Section 1	E	0

Land Area	Building Area	Net Rentable Area	Neighborhood	Market Area	Map Facet	Key Map®
6,550 SF	10,905	0	5938.02	5020 -- Heights	5259D	452U

Value Status Information

Value Status	Notice Date	Shared CAD
Noticed	03/31/2017	No

Exemptions and Jurisdictions

Exemption Type	Districts	Jurisdictions	Exemption Value	ARB Status	2016 Rate	2017 Rate	Online Tax Bill
None	001	HOUSTON ISD		Certified: 08/11/2017	1.206700	1.206700	View
	040	HARRIS COUNTY		Certified: 08/11/2017	0.416560	0.418010	View
	041	HARRIS CO FLOOD CNTRL		Certified: 08/11/2017	0.028290	0.028310	View
	042	PORT OF HOUSTON AUTHY		Certified: 08/11/2017	0.013340	0.012560	View
	043	HARRIS CO HOSP DIST		Certified: 08/11/2017	0.171790	0.171100	View
	044	HARRIS CO EDUC DEPT		Certified: 08/11/2017	0.005200	0.005195	View
	048	HOU COMMUNITY COLLEGE		Certified: 08/11/2017	0.100263	0.100263	View
	061	CITY OF HOUSTON		Certified: 08/11/2017	0.586420	0.584210	View
	816	TIRZ 5 - MEMORIAL HEIGHTS ANNX 4 (061)		Certified: 08/11/2017			

Texas law prohibits us from displaying residential photographs, sketches, floor plans, or information indicating the age of a property owner on our website. You can inspect this information or get a copy at **HCAD's information center at 13013 NW Freeway**.

Valuations

Value as of January 1, 2016		Value as of January 1, 2017	
Market	Appraised	Market	Appraised

Land	262,000		Land	262,000	
Improvement	446,000		Improvement	314,000	
Total	708,000	708,000	Total	576,000	576,000

5-Year Value History

Land

Market Value Land

Line	Land Use	Unit Type	Units	Size Factor	Site Factor	Appr O/R Factor	Appr O/R Reason	Total Adj	Unit Price	Adj Unit Price	Value
1	8001 -- Land Neighborhood Section 1 4361 -- Funeral Home	SF	6,550	1.00	1.00	1.00	Corner or Alley	1.00	40.00	40.00	262,000.00

Building

Building	Year Built	Type	Style	Quality	Impr Sq Ft	Building Details
1	1965	Funeral Home	8342 -- Mortuary	Average	10,905	Displayed

Building Details (1)

Building Data

Element	Details
Cooling Type	Central / Forced
Construction Type	Wood / Steel Joist
Functional Utility	Avg/Normal
Heating Type	Hot Air
Partition Type	Normal
Physical Condition	Avg/Normal
Plumbing Type	Adequate
Sprinkler Type	None
Exterior Wall	Brick / Stone
Economic Obsolescence	Moderate
Element	Units
Wall Height	9
OH Door: Wood / Mtl	4
Interior Finish Percent	100

Building Areas

Description	Area
CARPORT -C	1,417
BASE AREA PRI	10,389
CNPY ROOF W/ SLAB -C	160
BASE AREA PRI	516
GARAGE - ATT MAS -C	1,456
CNPY ROOF W/ SLAB -C	200

Extra Features

Line	Description	Quality	Condition	Units	Year Built
1	Paving - Asphalt	Average	Average	11,000	1972
2	Attached Masonary Garage	Average	Average	1,456	1965
3	CANOPY ROOF AND SLAB	Average	Average	360	1965
4	Carport - Commercial	Average	Average	1,417	1965

Tax Year: 2017 ▼

HARRIS COUNTY APPRAISAL DISTRICT
REAL PROPERTY ACCOUNT INFORMATION
1328970010001

Print E-mail

Owner Services | Similar Owner Name | Nearby Addresses | Same Street Name | Related Map 5259D

Ownership History | **Fiduciary Information** | **Related Accounts**

Owner and Property Information

Owner Name & Mailing Address:	**NGUYEN SCOTT SUONG & LINDA** **PO BOX 55234** **HOUSTON TX 77255-5234**	Legal Description:	**RES A BLK 1** **SHEPHERD CENTER**
		Property Address:	**2121 N SHEPHERD DR** **HOUSTON TX 77008**

State Class Code	Land Use Code	Building Class	Total Units
F1 -- Real, Commercial	8001 -- Land Neighborhood Section 1	A	0

Land Area	Building Area	Net Rentable Area	Neighborhood	Market Area	Map Facet	Key Map®
13,098 SF	4,185	3,925	5938.02	5020 -- Heights	5259D	452V

Value Status Information

Value Status	Notice Date	Shared CAD
Noticed	03/31/2017	No

Exemptions and Jurisdictions

Exemption Type	Districts	Jurisdictions	Exemption Value	ARB Status	2016 Rate	2017 Rate	Online Tax Bill
None	001	HOUSTON ISD		Supplemental: 09/15/2017	1.206700	1.206700	View
	040	HARRIS COUNTY		Supplemental: 09/15/2017	0.416560	0.418010	View
	041	HARRIS CO FLOOD CNTRL		Supplemental: 09/15/2017	0.028290	0.028310	View
	042	PORT OF HOUSTON AUTHY		Supplemental: 09/15/2017	0.013340	0.012560	View
	043	HARRIS CO HOSP DIST		Supplemental: 09/15/2017	0.171790	0.171100	View
	044	HARRIS CO EDUC DEPT		Supplemental: 09/15/2017	0.005200	0.005195	View
	048	HOU COMMUNITY COLLEGE		Supplemental: 09/15/2017	0.100263	0.100263	View
	061	CITY OF HOUSTON		Supplemental: 09/15/2017	0.586420	0.584210	View
	816	TIRZ 5 - MEMORIAL HEIGHTS ANNX 4 (061)		Supplemental: 09/15/2017			

Texas law prohibits us from displaying residential photographs, sketches, floor plans, or information indicating the age of a property owner on our website. You can inspect this information or get a copy at **HCAD's information center at 13013 NW Freeway**.

Valuations

Value as of January 1, 2016		Value as of January 1, 2017	
Market	Appraised	Market	Appraised

Land	523,920		Land	523,920	
Improvement	296,800		Improvement	669,181	
Total	820,720	820,720	Total	1,193,101	1,193,101

5-Year Value History

Land

Market Value Land

Line	Land Use	Unit Type	Units	Size Factor	Site Factor	Appr O/R Factor	Appr O/R Reason	Total Adj	Unit Price	Adj Unit Price	Value
1	8001 -- Land Neighborhood Section 1 4344 -- Strip Shopping Center	SF	13,098	1.00	1.00	1.00	Corner or Alley	1.00	40.00	40.00	523,920.00

Building

Building	Year Built	Type	Style	Quality	Impr Sq Ft	Building Details
1	2011	Strip Shopping Center	8412 -- Neighborhood Shopping Ctr	Good	4,185	Displayed

Building Details (1)

Building Data

Element	Details
Cooling Type	Central / Forced
Construction Type	Fire Resistant Steel
Economic Obsolescence	Normal
Functional Utility	Avg/Normal
Heating Type	Hot Air
Partition Type	Normal
Physical Condition	Avg/Normal
Plumbing Type	Adequate
Sprinkler Type	None
Exterior Wall	Concr Block
Element	Units
Store Front: Metal	107
Interior Finish Percent	100
Wall Height	22

Building Areas

Description	Area
BASE AREA PRI	4,185
CNPY ROOF W/ SLAB -C	60
CNPY ROOF W/ SLAB -C	345
CNPY ROOF W/ SLAB -C	56
CNPY ROOF W/ SLAB -C	115
CNPY ROOF W/ SLAB -C	40

Extra Features

Line	Description	Quality	Condition	Units	Year Built
1	Paving - Heavy Concrete	Average	Average	7,000	2011
2	CANOPY ROOF AND SLAB	Average	Average	619	2012

Tax Year: 2017 ▼

HARRIS COUNTY APPRAISAL DISTRICT
REAL PROPERTY ACCOUNT INFORMATION
0200730000023

Print E-mail

Owner Services | Similar Owner Name | Nearby Addresses | Same Street Name | Related Map 5259D

Ownership History | **Fiduciary Information**

Owner and Property Information

Owner Name & Mailing Address:	**LAHA RONALD W & JOYCE F** **16110 WALL ST** **JERSEY VILLAGE TX 77040-1268**	Legal Description: Property Address:	**LTS 23 & 24 BLK 77** **HOUSTON HEIGHTS** **2124 N SHEPHERD DR** **HOUSTON TX 77008**

State Class Code	Land Use Code	Building Class	Total Units
F1 -- Real, Commercial	8001 -- Land Neighborhood Section 1	E	0

Land Area	Building Area	Net Rentable Area	Neighborhood	Market Area	Map Facet	Key Map®
6,550 SF	3,503	0	5938.02	5020 -- Heights	5259D	452V

Value Status Information

Value Status	Notice Date	Shared CAD
Noticed	03/31/2017	No

Exemptions and Jurisdictions

Exemption Type	Districts	Jurisdictions	Exemption Value	ARB Status	2016 Rate	2017 Rate	Online Tax Bill
None	001	HOUSTON ISD		Supplemental: 09/15/2017	1.206700	1.206700	View
	040	HARRIS COUNTY		Supplemental: 09/15/2017	0.416560	0.418010	View
	041	HARRIS CO FLOOD CNTRL		Supplemental: 09/15/2017	0.028290	0.028310	View
	042	PORT OF HOUSTON AUTHY		Supplemental: 09/15/2017	0.013340	0.012560	View
	043	HARRIS CO HOSP DIST		Supplemental: 09/15/2017	0.171790	0.171100	View
	044	HARRIS CO EDUC DEPT		Supplemental: 09/15/2017	0.005200	0.005195	View
	048	HOU COMMUNITY COLLEGE		Supplemental: 09/15/2017	0.100263	0.100263	View
	061	CITY OF HOUSTON		Supplemental: 09/15/2017	0.586420	0.584210	View
	816	TIRZ 5 - MEMORIAL HEIGHTS ANNX 4 (061)		Supplemental: 09/15/2017			

Texas law prohibits us from displaying residential photographs, sketches, floor plans, or information indicating the age of a property owner on our website. You can inspect this information or get a copy at **HCAD's information center at 13013 NW Freeway**.

Valuations

Value as of January 1, 2016		Value as of January 1, 2017	
Market	Appraised	Market	Appraised

Land	262,000		Land	262,000	
Improvement	35,033		Improvement	35,030	
Total	297,033	297,033	Total	297,030	297,030

5-Year Value History

Land

Market Value Land

Line	Land Use	Unit Type	Units	Size Factor	Site Factor	Appr O/R Factor	Appr O/R Reason	Total Adj	Unit Price	Adj Unit Price	Value
1	8001 -- Land Neighborhood Section 1 4373 -- Retail Single-Occupancy	SF	6,550	1.00	1.00	1.00	--	1.00	40.00	40.00	262,000.00

Building

Building	Year Built	Type	Style	Quality	Impr Sq Ft	Building Details
1	1940	Retail Single-Occupancy	8353 -- Retail Store	Low	3,503	Displayed

Building Details (1)

Building Data

Element	Details
Cooling Type	None
Cooling Type	Central / Forced
Construction Type	Wood / Steel Joist
Economic Obsolescence	Fair
Functional Utility	Poor
Heating Type	None
Heating Type	Hot Air
Partition Type	Normal
Physical Condition	Fair
Plumbing Type	Adequate
Sprinkler Type	None
Exterior Wall	Metal, Light
Element	Units
Wall Height	10
Interior Finish Percent	100

Building Areas

Description	Area
BASE AREA PRI	1,188
BASE AREA PRI	475
BASE AREA PRI	665
BASE AREA PRI	1,175

Extra Features

Line	Description	Quality	Condition	Units	Year Built
1	CANOPY ONLY	Average	Average	880	1998
2	Paving - Asphalt	Average	Average	2,400	1955

Tax Year: 2017 ▼

HARRIS COUNTY APPRAISAL DISTRICT
REAL PROPERTY ACCOUNT INFORMATION
0200750000044

Print E-mail

File A Protest | Similar Owner Name | Nearby Addresses | Same Street Name | Related Map 5259D

Ownership History

Owner and Property Information

Owner Name & Mailing Address:	**DO LONG V & KIEUOANH N** **5115 LOCKRIDGE SKY LN** **SUGAR LAND TX 77479**	Legal Description: Property Address:	**LT 44 BLK 79** **HOUSTON HEIGHTS** **801 W 21ST ST** **HOUSTON TX 77008**

State Class Code	Land Use Code	Building Class	Total Units
C2 -- Real, Vacant Commercial	8001 -- Land Neighborhood Section 1		0

Land Area	Building Area	Net Rentable Area	Neighborhood	Market Area	Map Facet	Key Map®
3,275 SF	0	0	5938.02	161 -- 1F Heights, Brooksmith, Norhill Areas	5259D	452U

Value Status Information

Value Status	Notice Date	Shared CAD
Noticed	03/31/2017	No

Exemptions and Jurisdictions

Exemption Type	Districts	Jurisdictions	Exemption Value	ARB Status	2016 Rate	2017 Rate	Online Tax Bill
None	001	HOUSTON ISD		Certified: 08/11/2017	1.206700	1.206700	View
	040	HARRIS COUNTY		Certified: 08/11/2017	0.416560	0.418010	View
	041	HARRIS CO FLOOD CNTRL		Certified: 08/11/2017	0.028290	0.028310	View
	042	PORT OF HOUSTON AUTHY		Certified: 08/11/2017	0.013340	0.012560	View
	043	HARRIS CO HOSP DIST		Certified: 08/11/2017	0.171790	0.171100	View
	044	HARRIS CO EDUC DEPT		Certified: 08/11/2017	0.005200	0.005195	View
	048	HOU COMMUNITY COLLEGE		Certified: 08/11/2017	0.100263	0.100263	View
	061	CITY OF HOUSTON		Certified: 08/11/2017	0.586420	0.584210	View
	816	TIRZ 5 - MEMORIAL HEIGHTS ANNX 4 (061)		Certified: 08/11/2017			

Texas law prohibits us from displaying residential photographs, sketches, floor plans, or information indicating the age of a property owner on our website. You can inspect this information or get a copy at **HCAD's information center at 13013 NW Freeway**.

Valuations

Value as of January 1, 2016		Value as of January 1, 2017	
Market	Appraised	Market	Appraised

Land	131,000		Land	131,000	
Improvement	0		Improvement	0	
Total	131,000	131,000	Total	131,000	131,000

5-Year Value History

Land

Market Value Land

Line	Land Use	Unit Type	Units	Size Factor	Site Factor	Appr O/R Factor	Appr O/R Reason	Total Adj	Unit Price	Adj Unit Price	Value
1	8001 -- Land Neighborhood Section 1 4300 -- General Commercial Vacant	SF	3,275	1.00	1.00	1.00	Corner or Alley	1.00	40.00	40.00	131,000.00

Building

Vacant (No Building Data)

Tax Year: 2017 ▼

HARRIS COUNTY APPRAISAL DISTRICT
REAL PROPERTY ACCOUNT INFORMATION
0200740000025

Print E-mail

Owner Services | Similar Owner Name | Nearby Addresses | Same Street Name | Related Map 5259D

Ownership History | **Fiduciary Information** | **Related Accounts**

Owner and Property Information

Owner Name & Mailing Address:	**CARL BARNES FURNEL HOME INC** **C/O PROPERTY TAX - 9TH FLOOR** **PO BOX 130548** **HOUSTON TX 77219-0548**	Legal Description: Property Address:	**LTS 25 & 26 BLK 78** **HOUSTON HEIGHTS** **745 W 21ST ST** **HOUSTON TX 77008**

State Class Code	Land Use Code	Building Class	Total Units
F1 -- Real, Commercial	8001 -- Land Neighborhood Section 1	E	0

Land Area	Building Area	Net Rentable Area	Neighborhood	Market Area	Map Facet	Key Map®
6,550 SF	0	0	5938.02	5020 -- Heights	5259D	452U

Value Status Information

Value Status	Notice Date	Shared CAD
Noticed	03/31/2017	No

Exemptions and Jurisdictions

Exemption Type	Districts	Jurisdictions	Exemption Value	ARB Status	2016 Rate	2017 Rate	Online Tax Bill
None	001	HOUSTON ISD		Certified: 08/11/2017	1.206700	1.206700	View
	040	HARRIS COUNTY		Certified: 08/11/2017	0.416560	0.418010	View
	041	HARRIS CO FLOOD CNTRL		Certified: 08/11/2017	0.028290	0.028310	View
	042	PORT OF HOUSTON AUTHY		Certified: 08/11/2017	0.013340	0.012560	View
	043	HARRIS CO HOSP DIST		Certified: 08/11/2017	0.171790	0.171100	View
	044	HARRIS CO EDUC DEPT		Certified: 08/11/2017	0.005200	0.005195	View
	048	HOU COMMUNITY COLLEGE		Certified: 08/11/2017	0.100263	0.100263	View
	061	CITY OF HOUSTON		Certified: 08/11/2017	0.586420	0.584210	View
	816	TIRZ 5 - MEMORIAL HEIGHTS ANNX 4 (061)		Certified: 08/11/2017			

Texas law prohibits us from displaying residential photographs, sketches, floor plans, or information indicating the age of a property owner on our website. You can inspect this information or get a copy at **HCAD's information center at 13013 NW Freeway**.

Valuations

Value as of January 1, 2016		Value as of January 1, 2017	
Market	Appraised	Market	Appraised

Land	262,000		Land	262,000	
Improvement	5,355		Improvement	5,250	
Total	267,355	267,355	Total	267,250	267,250

5-Year Value History

Land

Market Value Land

Line	Land Use	Unit Type	Units	Size Factor	Site Factor	Appr O/R Factor	Appr O/R Reason	Total Adj	Unit Price	Adj Unit Price	Value
1	8001 -- Land Neighborhood Section 1 4393 -- Auxiliary Improvement	SF	6,550	1.00	1.00	1.00	--	1.00	40.00	40.00	262,000.00

Building

Vacant (No Building Data)

Extra Features

Line	Description	Quality	Condition	Units	Year Built
1	Paving - Asphalt	Average	Average	6,000	2000

Tax Year: 2017 ▼

HARRIS COUNTY APPRAISAL DISTRICT
REAL PROPERTY ACCOUNT INFORMATION
0200740000045

Print E-mail

File A Protest | Similar Owner Name | Nearby Addresses | Same Street Name | Related Map 5259D

Ownership History

Owner and Property Information

Owner Name & Mailing Address:	**DRAPELA ENTERPRISES INC** **2101 N SHEPHERD DR** **HOUSTON TX 77008-3647**
Legal Description:	**LTS 45 46 47 & 48 BLK 78 HOUSTON HEIGHTS**
Property Address:	**2101 N SHEPHERD DR HOUSTON TX 77008**

State Class Code	Land Use Code	Building Class	Total Units
F1 -- Real, Commercial	8001 -- Land Neighborhood Section 1	E	0

Land Area	Building Area	Net Rentable Area	Neighborhood	Market Area	Map Facet	Key Map®
13,100 SF	1,232	0	5938.02	5020 -- Heights	5259D	452V

Value Status Information

Value Status	Notice Date	Shared CAD
Noticed	03/31/2017	No

Exemptions and Jurisdictions

Exemption Type	Districts	Jurisdictions	Exemption Value	ARB Status	2016 Rate	2017 Rate	Online Tax Bill
None	001	HOUSTON ISD		Certified: 08/11/2017	1.206700	1.206700	View
	040	HARRIS COUNTY		Certified: 08/11/2017	0.416560	0.418010	View
	041	HARRIS CO FLOOD CNTRL		Certified: 08/11/2017	0.028290	0.028310	View
	042	PORT OF HOUSTON AUTHY		Certified: 08/11/2017	0.013340	0.012560	View
	043	HARRIS CO HOSP DIST		Certified: 08/11/2017	0.171790	0.171100	View
	044	HARRIS CO EDUC DEPT		Certified: 08/11/2017	0.005200	0.005195	View
	048	HOU COMMUNITY COLLEGE		Certified: 08/11/2017	0.100263	0.100263	View
	061	CITY OF HOUSTON		Certified: 08/11/2017	0.586420	0.584210	View
	816	TIRZ 5 - MEMORIAL HEIGHTS ANNX 4 (061)		Certified: 08/11/2017			

Texas law prohibits us from displaying residential photographs, sketches, floor plans, or information indicating the age of a property owner on our website. You can inspect this information or get a copy at **HCAD's information center at 13013 NW Freeway**.

Valuations

Value as of January 1, 2016		Value as of January 1, 2017	
Market	Appraised	Market	Appraised

Land	524,000		Land	524,000	
Improvement	18,147		Improvement	18,192	
Total	542,147	542,147	Total	542,192	542,192

5-Year Value History

Land

Market Value Land

Line	Land Use	Unit Type	Units	Size Factor	Site Factor	Appr O/R Factor	Appr O/R Reason	Total Adj	Unit Price	Adj Unit Price	Value
1	8001 -- Land Neighborhood Section 1 4329 -- Used Car Lot	SF	13,100	1.00	1.00	1.00	Corner or Alley	1.00	40.00	40.00	524,000.00

Building

Building	Year Built	Type	Style	Quality	Impr Sq Ft	Building Details
1	1945	Used Car Lot	8408 -- Service Station	Low	1,232	Displayed

Building Details (1)

Building Data

Element	Details
Cooling Type	Central / Forced
Construction Type	Wood / Steel Joist
Functional Utility	Poor
Heating Type	Hot Air
Partition Type	Normal
Physical Condition	Poor
Plumbing Type	Adequate
Sprinkler Type	None
Exterior Wall	Brick / Stone
Economic Obsolescence	Poor
Element	Units
Wall Height	14
Interior Finish Percent	100

Building Areas

Description	Area
BASE AREA PRI	1,232
CNPY ROOF W/ SLAB -C	500

Extra Features

Line	Description	Quality	Condition	Units	Year Built

1	Paving - Asphalt & Concrete Service Stat	Poor	Poor	10,500	1945
2	UTILITY BLDG - FRAME	Poor	Poor	924	1950
3	CANOPY ROOF AND SLAB	Poor	Poor	500	2005

Tax Year: 2017 ▼

HARRIS COUNTY APPRAISAL DISTRICT
REAL PROPERTY ACCOUNT INFORMATION
0200730000025

Print E-mail

Owner Services | Similar Owner Name | Nearby Addresses | Same Street Name | Related Map 5259D

Ownership History | **Fiduciary Information**

Owner and Property Information

Owner Name & Mailing Address:	**LAHA RONALD W & JOYCE F** **16110 WALL ST** **JERSEY VILLAGE TX 77040-1268**	Legal Description: Property Address:	**LTS 25 & 26 BLK 77** **HOUSTON HEIGHTS** **2102 N SHEPHERD DR** **HOUSTON TX 77008**

State Class Code	Land Use Code	Building Class	Total Units
F1 -- Real, Commercial	8001 -- Land Neighborhood Section 1	E	0

Land Area	Building Area	Net Rentable Area	Neighborhood	Market Area	Map Facet	Key Map®
6,550 SF	504	0	5938.02	5020 -- Heights	5259D	452V

Value Status Information

Value Status	Notice Date	Shared CAD
Noticed	03/31/2017	No

Exemptions and Jurisdictions

Exemption Type	Districts	Jurisdictions	Exemption Value	ARB Status	2016 Rate	2017 Rate	Online Tax Bill
None	001	HOUSTON ISD		Supplemental: 09/15/2017	1.206700	1.206700	View
	040	HARRIS COUNTY		Supplemental: 09/15/2017	0.416560	0.418010	View
	041	HARRIS CO FLOOD CNTRL		Supplemental: 09/15/2017	0.028290	0.028310	View
	042	PORT OF HOUSTON AUTHY		Supplemental: 09/15/2017	0.013340	0.012560	View
	043	HARRIS CO HOSP DIST		Supplemental: 09/15/2017	0.171790	0.171100	View
	044	HARRIS CO EDUC DEPT		Supplemental: 09/15/2017	0.005200	0.005195	View
	048	HOU COMMUNITY COLLEGE		Supplemental: 09/15/2017	0.100263	0.100263	View
	061	CITY OF HOUSTON		Supplemental: 09/15/2017	0.586420	0.584210	View
	816	TIRZ 5 - MEMORIAL HEIGHTS ANNX 4 (061)		Supplemental: 09/15/2017			

Texas law prohibits us from displaying residential photographs, sketches, floor plans, or information indicating the age of a property owner on our website. You can inspect this information or get a copy at **HCAD's information center at 13013 NW Freeway**.

Valuations

Value as of January 1, 2016		Value as of January 1, 2017	
Market	Appraised	Market	Appraised

Land	262,000		Land	262,000	
Improvement	2,383		Improvement	2,388	
Total	264,383	264,383	Total	264,388	264,388

5-Year Value History

Land

Market Value Land

Line	Land Use	Unit Type	Units	Size Factor	Site Factor	Appr O/R Factor	Appr O/R Reason	Total Adj	Unit Price	Adj Unit Price	Value
1	8001 -- Land Neighborhood Section 1 4373 -- Retail Single-Occupancy	SF	6,550	1.00	1.00	1.00	--	1.00	40.00	40.00	262,000.00

Building

Building	Year Built	Type	Style	Quality	Impr Sq Ft	Building Details
1	1940	Retail Single-Occupancy	8353 -- Retail Store	Low	504	Displayed

Building Details (1)

Building Data

Element	Details
Cooling Type	None
Construction Type	Wood / Steel Joist
Functional Utility	Poor
Heating Type	None
Partition Type	Normal
Physical Condition	Poor
Plumbing Type	None
Sprinkler Type	None
Exterior Wall	Frame / Res Stucco
Economic Obsolescence	Very Poor
Element	Units
Wall Height	8
Interior Finish Percent	100

Building Areas

Description	Area
BASE AREA PRI	504

Extra Features

Line	Description	Quality	Condition	Units	Year Built

1	Paving - Light Concrete	Poor	Poor	5,800	1940

Tax Year: 2017 ▼

HARRIS COUNTY APPRAISAL DISTRICT
REAL PROPERTY ACCOUNT INFORMATION
0200760000001

Print E-mail

Owner Services | Similar Owner Name | Nearby Addresses | Same Street Name | Related Map 5259D

Ownership History | **Fiduciary Information**

Owner and Property Information

Owner Name & Mailing Address:	**NGUYEN SUONG QUY & HOANG** **PO BOX 55234** **HOUSTON TX 77255-5234**	Legal Description:	**LTS 1 2 3 & 4 BLK 80** **HOUSTON HEIGHTS**
		Property Address:	**2021 N DURHAM DR** **HOUSTON TX 77008**

State Class Code	Land Use Code	Building Class	Total Units
F1 -- Real, Commercial	8001 -- Land Neighborhood Section 1	E	0

Land Area	Building Area	Net Rentable Area	Neighborhood	Market Area	Map Facet	Key Map®
13,100 SF	4,320	0	5938.02	5020 -- Heights	5259D	452U

Value Status Information

Value Status	Notice Date	Shared CAD
Noticed	03/31/2017	No

Exemptions and Jurisdictions

Exemption Type	Districts	Jurisdictions	Exemption Value	ARB Status	2016 Rate	2017 Rate	Online Tax Bill
None	001	HOUSTON ISD		Supplemental: 09/15/2017	1.206700	1.206700	View
	040	HARRIS COUNTY		Supplemental: 09/15/2017	0.416560	0.418010	View
	041	HARRIS CO FLOOD CNTRL		Supplemental: 09/15/2017	0.028290	0.028310	View
	042	PORT OF HOUSTON AUTHY		Supplemental: 09/15/2017	0.013340	0.012560	View
	043	HARRIS CO HOSP DIST		Supplemental: 09/15/2017	0.171790	0.171100	View
	044	HARRIS CO EDUC DEPT		Supplemental: 09/15/2017	0.005200	0.005195	View
	048	HOU COMMUNITY COLLEGE		Supplemental: 09/15/2017	0.100263	0.100263	View
	061	CITY OF HOUSTON		Supplemental: 09/15/2017	0.586420	0.584210	View
	816	TIRZ 5 - MEMORIAL HEIGHTS ANNX 4 (061)		Supplemental: 09/15/2017			

Texas law prohibits us from displaying residential photographs, sketches, floor plans, or information indicating the age of a property owner on our website. You can inspect this information or get a copy at **HCAD's information center at 13013 NW Freeway**.

Valuations

Value as of January 1, 2016		Value as of January 1, 2017	
Market	Appraised	Market	Appraised

Land	524,000		Land	524,000	
Improvement	166,000		Improvement	182,288	
Total	690,000	690,000	Total	706,288	706,288

5-Year Value History

Land

Market Value Land

Line	Land Use	Unit Type	Units	Size Factor	Site Factor	Appr O/R Factor	Appr O/R Reason	Total Adj	Unit Price	Adj Unit Price	Value
1	8001 -- Land Neighborhood Section 1 4374 -- Retail Multi-Occupancy	SF	13,100	1.00	1.00	1.00	Corner or Alley	1.00	40.00	40.00	524,000.00

Building

Building	Year Built	Type	Style	Quality	Impr Sq Ft	Building Details
1	2004	Retail Multi-Occupancy	8412 -- Neighborhood Shopping Ctr	Low	4,320	Displayed

Building Details (1)

Building Data

Element	Details
Functional Utility	Fair
Physical Condition	Avg/Normal
Sprinkler Type	None
Plumbing Type	Adequate
Cooling Type	Central / Forced
Heating Type	Hot Air
Partition Type	Normal
Construction Type	Fire Resistant Steel
Exterior Wall	Concr Block
Economic Obsolescence	Normal
Element	Units
Wall Height	16
Store Front: Metal	1

Building Areas

Description	Area
BASE AREA PRI	4,320

Extra Features

Line	Description	Quality	Condition	Units	Year Built

1	Paving - Light Concrete	Average	Average	7,500	2004

Tax Year: 2017 ▼

HARRIS COUNTY APPRAISAL DISTRICT
REAL PROPERTY ACCOUNT INFORMATION
1329430010001

Print E-mail

Owner Services | Similar Owner Name | Nearby Addresses | Same Street Name | Related Map 5259D

Ownership History | **Fiduciary Information** | **Related Accounts**

Owner and Property Information

Owner Name & Mailing Address:	**HEIGHTS SPINE WELLNESS LLC** **% SANDEEP K PATEL** **4410 WATERLILY CT** **MISSOURI CITY TX 77459-1655**	Legal Description: Property Address:	**RES A BLK 1** **ZELAYA ESTATES** **2020 N DURHAM DR** **HOUSTON TX 77008**

State Class Code	Land Use Code	Building Class	Total Units
F1 -- Real, Commercial	8001 -- Land Neighborhood Section 1	E	0

Land Area	Building Area	Net Rentable Area	Neighborhood	Market Area	Map Facet	Key Map®
8,599 SF	3,137	0	5938.02	1105 -- Heights	5259D	452U

Value Status Information

Value Status	Notice Date	Shared CAD
Noticed	03/31/2017	No

Exemptions and Jurisdictions

Exemption Type	Districts	Jurisdictions	Exemption Value	ARB Status	2016 Rate	2017 Rate	Online Tax Bill
None	001	HOUSTON ISD		Certified: 08/11/2017	1.206700	1.206700	View
	040	HARRIS COUNTY		Certified: 08/11/2017	0.416560	0.418010	View
	041	HARRIS CO FLOOD CNTRL		Certified: 08/11/2017	0.028290	0.028310	View
	042	PORT OF HOUSTON AUTHY		Certified: 08/11/2017	0.013340	0.012560	View
	043	HARRIS CO HOSP DIST		Certified: 08/11/2017	0.171790	0.171100	View
	044	HARRIS CO EDUC DEPT		Certified: 08/11/2017	0.005200	0.005195	View
	048	HOU COMMUNITY COLLEGE		Certified: 08/11/2017	0.100263	0.100263	View
	061	CITY OF HOUSTON		Certified: 08/11/2017	0.586420	0.584210	View
	816	TIRZ 5 - MEMORIAL HEIGHTS ANNX 4 (061)		Certified: 08/11/2017			

Texas law prohibits us from displaying residential photographs, sketches, floor plans, or information indicating the age of a property owner on our website. You can inspect this information or get a copy at **HCAD's information center at 13013 NW Freeway**.

Valuations

Value as of January 1, 2016		Value as of January 1, 2017	
Market	Appraised	Market	Appraised

Land	343,960		Land	343,960	
Improvement	113,199		Improvement	104,380	
Total	457,159	457,159	Total	448,340	448,340

5-Year Value History

Land

Market Value Land

Line	Land Use	Unit Type	Units	Size Factor	Site Factor	Appr O/R Factor	Appr O/R Reason	Total Adj	Unit Price	Adj Unit Price	Value
1	8001 -- Land Neighborhood Section 1 4349 -- Medical Office	SF	8,599	1.00	1.00	1.00	--	1.00	40.00	40.00	343,960.00

Building

Building	Year Built	Remodeled	Type	Style	Quality	Impr Sq Ft	Building Details
1	1930	2013	Medical Office	8341 -- Medical Office	Low	2,145	Displayed
2	2006	--	Auto Service Garage	8454 -- Shell, Industrial	Low	992	View

Building Details (1)

Building Data

Element	Details
Cooling Type	None
Construction Type	Wood / Steel Joist
Functional Utility	Fair
Heating Type	None
Partition Type	Normal
Physical Condition	Avg/Normal
Plumbing Type	Adequate
Sprinkler Type	None
Exterior Wall	Frame / Res Stucco
Economic Obsolescence	Normal
Element	Units
Wall Height	9
Interior Finish Percent	100

Building Areas

Description	Area
BASE AREA PRI	300
BASE AREA PRI	1,845
PORCH, OPEN -C	440

Extra Features

Line	Description	Quality	Condition	Units	Year Built
1	CANOPY ONLY	Average	Average	544	2006
2	Porch, Open	Average	Average	440	2013
3	Paving - Asphalt	Average	Average	2,500	1975

Tax Year: 2017 ▼

HARRIS COUNTY APPRAISAL DISTRICT
REAL PROPERTY ACCOUNT INFORMATION
0200770000050

Print E-mail

Owner Services | Similar Owner Name | Nearby Addresses | Same Street Name | Related Map 5259D

Ownership History | **Fiduciary Information**

Owner and Property Information

Owner Name & Mailing Address:	**DAWSON DOUGLAS S & ELIZABETH A** **3122 WROXTON RD** **HOUSTON TX 77005-4029**	Legal Description:	**TRS 21A 22A 23A & 24A BLK 81 HOUSTON HEIGHTS**
		Property Address:	**2018 N DURHAM DR** **HOUSTON TX 77008**

State Class Code	Land Use Code	Building Class	Total Units
F1 -- Real, Commercial	8001 -- Land Neighborhood Section 1	E	0

Land Area	Building Area	Net Rentable Area	Neighborhood	Market Area	Map Facet	Key Map®
4,365 SF	2,400	0	5938.02	6004 -- Inner Loop North	5259D	452U

Value Status Information

Value Status	Notice Date	Shared CAD
Noticed	03/31/2017	No

Exemptions and Jurisdictions

Exemption Type	Districts	Jurisdictions	Exemption Value	ARB Status	2016 Rate	2017 Rate	Online Tax Bill
None	001	HOUSTON ISD		Supplemental: 09/15/2017	1.206700	1.206700	View
	040	HARRIS COUNTY		Supplemental: 09/15/2017	0.416560	0.418010	View
	041	HARRIS CO FLOOD CNTRL		Supplemental: 09/15/2017	0.028290	0.028310	View
	042	PORT OF HOUSTON AUTHY		Supplemental: 09/15/2017	0.013340	0.012560	View
	043	HARRIS CO HOSP DIST		Supplemental: 09/15/2017	0.171790	0.171100	View
	044	HARRIS CO EDUC DEPT		Supplemental: 09/15/2017	0.005200	0.005195	View
	048	HOU COMMUNITY COLLEGE		Supplemental: 09/15/2017	0.100263	0.100263	View
	061	CITY OF HOUSTON		Supplemental: 09/15/2017	0.586420	0.584210	View
	816	TIRZ 5 - MEMORIAL HEIGHTS ANNX 4 (061)		Supplemental: 09/15/2017			

Texas law prohibits us from displaying residential photographs, sketches, floor plans, or information indicating the age of a property owner on our website. You can inspect this information or get a copy at **HCAD's information center at 13013 NW Freeway**.

Valuations

Value as of January 1, 2016		Value as of January 1, 2017	
Market	Appraised	Market	Appraised

Land	174,600		Land	174,600	
Improvement	28,253		Improvement	22,032	
Total	202,853	202,853	Total	196,632	196,632

5-Year Value History

Land

Market Value Land

Line	Land Use	Unit Type	Units	Size Factor	Site Factor	Appr O/R Factor	Appr O/R Reason	Total Adj	Unit Price	Adj Unit Price	Value
1	8001 -- Land Neighborhood Section 1 4399 -- Warehouse-Metallic	SF	4,365	1.00	1.00	1.00	--	1.00	40.00	40.00	174,600.00

Building

Building	Year Built	Type	Style	Quality	Impr Sq Ft	Building Details
1	1972	Warehouse - Metallic	8454 -- Shell, Industrial	Average	2,400	Displayed

Building Details (1)

Building Data

Element	Details
Cooling Type	Central / Forced
Construction Type	Steel, Light
Functional Utility	Avg/Normal
Heating Type	Hot Air
Partition Type	Normal
Physical Condition	Avg/Normal
Plumbing Type	Adequate
Sprinkler Type	None
Exterior Wall	Concr Block
Economic Obsolescence	Poor
Element	Units
Wall Height	12
Office Warehouse Ratio	0.17
Interior Finish Percent	100

Building Areas

Description	Area
BASE AREA PRI	2,400
	400

Extra Features

Line	Description	Quality	Condition	Units	Year Built
1	Paving - Asphalt	Fair	Average	1,000	1975
2	Enclosure, Office	Fair	Average	400	1972

Tax Year: 2017 ▼

HARRIS COUNTY APPRAISAL DISTRICT
REAL PROPERTY ACCOUNT INFORMATION
0200770000049

Print E-mail

File A Protest | Similar Owner Name | Nearby Addresses | Same Street Name | Related Map 5259D

Ownership History | **Related Accounts**

Owner and Property Information

Owner Name & Mailing Address:	**DRAPELA ENTERPRISES INC** **2101 N SHEPHERD DR** **HOUSTON TX 77008-3647**
Legal Description:	**TRS 1A & 2A BLK 81** **HOUSTON HEIGHTS**
Property Address:	**2019 N SHEPHERD DR** **HOUSTON TX 77008**

State Class Code	Land Use Code	Building Class	Total Units
F1 -- Real, Commercial	8001 -- Land Neighborhood Section 1	E	0

Land Area	Building Area	Net Rentable Area	Neighborhood	Market Area	Map Facet	Key Map®
3,700 SF	0	0	5938.02	5000 --	5259D	452V

Value Status Information

Value Status	Notice Date	Shared CAD
Noticed	03/31/2017	No

Exemptions and Jurisdictions

Exemption Type	Districts	Jurisdictions	Exemption Value	ARB Status	2016 Rate	2017 Rate	Online Tax Bill
None	001	HOUSTON ISD		Certified: 08/11/2017	1.206700	1.206700	View
	040	HARRIS COUNTY		Certified: 08/11/2017	0.416560	0.418010	View
	041	HARRIS CO FLOOD CNTRL		Certified: 08/11/2017	0.028290	0.028310	View
	042	PORT OF HOUSTON AUTHY		Certified: 08/11/2017	0.013340	0.012560	View
	043	HARRIS CO HOSP DIST		Certified: 08/11/2017	0.171790	0.171100	View
	044	HARRIS CO EDUC DEPT		Certified: 08/11/2017	0.005200	0.005195	View
	048	HOU COMMUNITY COLLEGE		Certified: 08/11/2017	0.100263	0.100263	View
	061	CITY OF HOUSTON		Certified: 08/11/2017	0.586420	0.584210	View
	816	TIRZ 5 - MEMORIAL HEIGHTS ANNX 4 (061)		Certified: 08/11/2017			

Texas law prohibits us from displaying residential photographs, sketches, floor plans, or information indicating the age of a property owner on our website. You can inspect this information or get a copy at **HCAD's information center at 13013 NW Freeway**.

Valuations

Value as of January 1, 2016		Value as of January 1, 2017	
Market	Appraised	Market	Appraised

Land	148,000		Land	148,000	
Improvement	3,713		Improvement	3,713	
Total	151,713	151,713	Total	151,713	151,713

5-Year Value History

Land

Market Value Land

Line	Land Use	Unit Type	Units	Size Factor	Site Factor	Appr O/R Factor	Appr O/R Reason	Total Adj	Unit Price	Adj Unit Price	Value
1	8001 -- Land Neighborhood Section 1 4393 -- Auxiliary Improvement	SF	3,700	1.00	1.00	1.00	--	1.00	40.00	40.00	148,000.00

Building

Vacant (No Building Data)

Extra Features

Line	Description	Quality	Condition	Units	Year Built
1	Paving - Light Concrete	Average	Average	3,000	1975

Tax Year: 2017 ▼

HARRIS COUNTY APPRAISAL DISTRICT
REAL PROPERTY ACCOUNT INFORMATION
0200770000001

Print E-mail

Owner Services | Similar Owner Name | Nearby Addresses | Same Street Name | Related Map 5259D

Ownership History | **Fiduciary Information**

Owner and Property Information

Owner Name & Mailing Address:	**POLK GEORGE J JR** **448 W 19TH ST APT 163** **HOUSTON TX 77008-3914**	Legal Description:	**TRS 1 & 2 BLK 81** **HOUSTON HEIGHTS**
		Property Address:	**2017 N SHEPHERD DR** **HOUSTON TX 77008**

State Class Code	Land Use Code	Building Class	Total Units
F1 -- Real, Commercial	8001 -- Land Neighborhood Section 1	E	0

Land Area	Building Area	Net Rentable Area	Neighborhood	Market Area	Map Facet	Key Map®
2,850 SF	1,225	0	5938.02	5020 -- Heights	5259D	452V

Value Status Information

Value Status	Notice Date	Shared CAD
Noticed	03/31/2017	No

Exemptions and Jurisdictions

Exemption Type	Districts	Jurisdictions	Exemption Value	ARB Status	2016 Rate	2017 Rate	Online Tax Bill
None	001	HOUSTON ISD		Supplemental: 09/15/2017	1.206700	1.206700	View
	040	HARRIS COUNTY		Supplemental: 09/15/2017	0.416560	0.418010	View
	041	HARRIS CO FLOOD CNTRL		Supplemental: 09/15/2017	0.028290	0.028310	View
	042	PORT OF HOUSTON AUTHY		Supplemental: 09/15/2017	0.013340	0.012560	View
	043	HARRIS CO HOSP DIST		Supplemental: 09/15/2017	0.171790	0.171100	View
	044	HARRIS CO EDUC DEPT		Supplemental: 09/15/2017	0.005200	0.005195	View
	048	HOU COMMUNITY COLLEGE		Supplemental: 09/15/2017	0.100263	0.100263	View
	061	CITY OF HOUSTON		Supplemental: 09/15/2017	0.586420	0.584210	View
	816	TIRZ 5 - MEMORIAL HEIGHTS ANNX 4 (061)		Supplemental: 09/15/2017			

Texas law prohibits us from displaying residential photographs, sketches, floor plans, or information indicating the age of a property owner on our website. You can inspect this information or get a copy at **HCAD's information center at 13013 NW Freeway**.

Valuations

Value as of January 1, 2016		Value as of January 1, 2017	
Market	Appraised	Market	Appraised

Land	108,300		Land	114,000	
Improvement	19,944		Improvement	19,997	
Total	128,244	128,244	Total	133,997	133,997

5-Year Value History

Land

Market Value Land

Line	Land Use	Unit Type	Units	Size Factor	Site Factor	Appr O/R Factor	Appr O/R Reason	Total Adj	Unit Price	Adj Unit Price	Value
1	8001 -- Land Neighborhood Section 1 4373 -- Retail Single-Occupancy	SF	2,850	1.00	1.00	1.00	--	1.00	40.00	40.00	114,000.00

Building

Building	Year Built	Type	Style	Quality	Impr Sq Ft	Building Details
1	1950	Retail Single-Occupancy	8353 -- Retail Store	Low	1,225	Displayed

Building Details (1)

Building Data

Element	Details
Cooling Type	Central / Forced
Construction Type	Wood / Steel Joist
Economic Obsolescence	Fair
Functional Utility	Fair
Heating Type	Hot Air
Partition Type	Normal
Physical Condition	Fair
Plumbing Type	Adequate
Sprinkler Type	None
Exterior Wall	Concr Block
Element	Units
Wall Height	11
Interior Finish Percent	100

Building Areas

Description	Area
BASE AREA PRI	1,225

Extra Features

Line	Description	Quality	Condition	Units	Year Built

1	CANOPY ROOF AND SLAB	Average	Average	476	1975
2	CANOPY ROOF AND SLAB	Average	Average	125	1975
3	Paving - Light Concrete	Average	Average	1,000	1975

Tax Year: 2017 ▼

HARRIS COUNTY APPRAISAL DISTRICT
REAL PROPERTY ACCOUNT INFORMATION
0200780000021

Print E-mail

Owner Services | Similar Owner Name | Nearby Addresses | Same Street Name | Related Map 5259D

Ownership History | **Fiduciary Information**

Owner and Property Information

Owner Name & Mailing Address:	**THIRD MONTH INC** **2413 RALPH ST STE 1** **HOUSTON TX 77006-2451**
Legal Description:	**TRS 21A 22A 23A & 24A BLK 82 HOUSTON HEIGHTS**
Property Address:	**2018 N SHEPHERD DR** **HOUSTON TX 77008**

State Class Code	Land Use Code	Building Class	Total Units
F1 -- Real, Commercial	8001 -- Land Neighborhood Section 1	E	0

Land Area	Building Area	Net Rentable Area	Neighborhood	Market Area	Map Facet	Key Map®
10,000 SF	2,072	0	5938.02	5020 -- Heights	5259D	452V

Value Status Information

Value Status	Notice Date	Shared CAD
Noticed	03/31/2017	No

Exemptions and Jurisdictions

Exemption Type	Districts	Jurisdictions	Exemption Value	ARB Status	2016 Rate	2017 Rate	Online Tax Bill
None	001	HOUSTON ISD		Certified: 08/11/2017	1.206700	1.206700	View
	040	HARRIS COUNTY		Certified: 08/11/2017	0.416560	0.418010	View
	041	HARRIS CO FLOOD CNTRL		Certified: 08/11/2017	0.028290	0.028310	View
	042	PORT OF HOUSTON AUTHY		Certified: 08/11/2017	0.013340	0.012560	View
	043	HARRIS CO HOSP DIST		Certified: 08/11/2017	0.171790	0.171100	View
	044	HARRIS CO EDUC DEPT		Certified: 08/11/2017	0.005200	0.005195	View
	048	HOU COMMUNITY COLLEGE		Certified: 08/11/2017	0.100263	0.100263	View
	061	CITY OF HOUSTON		Certified: 08/11/2017	0.586420	0.584210	View
	816	TIRZ 5 - MEMORIAL HEIGHTS ANNX 4 (061)		Certified: 08/11/2017			

Texas law prohibits us from displaying residential photographs, sketches, floor plans, or information indicating the age of a property owner on our website. You can inspect this information or get a copy at **HCAD's information center at 13013 NW Freeway**.

Valuations

Value as of January 1, 2016		Value as of January 1, 2017	
Market	Appraised	Market	Appraised

Land	400,000		Land	400,000	
Improvement	58,900		Improvement	55,782	
Total	458,900	458,900	Total	455,782	455,782

5-Year Value History

Land

Market Value Land

Line	Land Use	Unit Type	Units	Size Factor	Site Factor	Appr O/R Factor	Appr O/R Reason	Total Adj	Unit Price	Adj Unit Price	Value
1	8001 -- Land Neighborhood Section 1 4373 -- Retail Single-Occupancy	SF	10,000	1.00	1.00	1.00	--	1.00	40.00	40.00	400,000.00

Building

Building	Year Built	Type	Style	Quality	Impr Sq Ft	Building Details
1	1950	Retail Single-Occupancy	8353 -- Retail Store	Low	2,072	Displayed

Building Details (1)

Building Data

Element	Details
Cooling Type	None
Construction Type	Wood / Steel Joist
Functional Utility	Avg/Normal
Heating Type	Unit Heaters
Partition Type	Normal
Physical Condition	Avg/Normal
Plumbing Type	Adequate
Sprinkler Type	None
Exterior Wall	Brick / Stone
Economic Obsolescence	Normal
Market Adjustment	20% Market Adjustment
Element	Units
Wall Height	12
Wall Height	10
Interior Finish Percent	100

Building Areas

Description	Area
BASE AREA PRI	896
BASE AREA PRI	1,176

Extra Features

Line	Description	Quality	Condition	Units	Year Built
1	CANOPY ROOF AND SLAB	Fair	Average	650	2001
2	Paving - Light Concrete	Average	Average	7,500	1950

Tax Year: 2017 ▼

HARRIS COUNTY APPRAISAL DISTRICT
REAL PROPERTY ACCOUNT INFORMATION
0200780000049

Print E-mail

Owner Services | Similar Owner Name | Nearby Addresses | Same Street Name | Related Map 5259D

Ownership History | **Fiduciary Information**

Owner and Property Information

Owner Name & Mailing Address:	**THIRD MONTH INC** **2413 RALPH ST** **HOUSTON TX 77006-2451**	Legal Description:	**TRS 21 22 23 & 24 BLK 82 HOUSTON HEIGHTS**
		Property Address:	**2012 N SHEPHERD DR** **HOUSTON TX 77008**

State Class Code	Land Use Code	Building Class	Total Units
F1 -- Real, Commercial	8001 -- Land Neighborhood Section 1	E	0

Land Area	Building Area	Net Rentable Area	Neighborhood	Market Area	Map Facet	Key Map®
3,100 SF	2,449	0	5938.02	5020 -- Heights	5259D	452V

Value Status Information

Value Status	Notice Date	Shared CAD
Noticed	03/31/2017	No

Exemptions and Jurisdictions

Exemption Type	Districts	Jurisdictions	Exemption Value	ARB Status	2016 Rate	2017 Rate	Online Tax Bill
None	001	HOUSTON ISD		Certified: 08/11/2017	1.206700	1.206700	View
	040	HARRIS COUNTY		Certified: 08/11/2017	0.416560	0.418010	View
	041	HARRIS CO FLOOD CNTRL		Certified: 08/11/2017	0.028290	0.028310	View
	042	PORT OF HOUSTON AUTHY		Certified: 08/11/2017	0.013340	0.012560	View
	043	HARRIS CO HOSP DIST		Certified: 08/11/2017	0.171790	0.171100	View
	044	HARRIS CO EDUC DEPT		Certified: 08/11/2017	0.005200	0.005195	View
	048	HOU COMMUNITY COLLEGE		Certified: 08/11/2017	0.100263	0.100263	View
	061	CITY OF HOUSTON		Certified: 08/11/2017	0.586420	0.584210	View
	816	TIRZ 5 - MEMORIAL HEIGHTS ANNX 4 (061)		Certified: 08/11/2017			

Texas law prohibits us from displaying residential photographs, sketches, floor plans, or information indicating the age of a property owner on our website. You can inspect this information or get a copy at **HCAD's information center at 13013 NW Freeway**.

Valuations

Value as of January 1, 2016		Value as of January 1, 2017	
Market	Appraised	Market	Appraised

Land	124,000		Land	124,000	
Improvement	65,415		Improvement	65,219	
Total	189,415	189,415	Total	189,219	189,219

5-Year Value History

Land

Market Value Land

Line	Land Use	Unit Type	Units	Size Factor	Site Factor	Appr O/R Factor	Appr O/R Reason	Total Adj	Unit Price	Adj Unit Price	Value
1	8001 -- Land Neighborhood Section 1 4373 -- Retail Single-Occupancy	SF	3,100	1.00	1.00	1.00	--	1.00	40.00	40.00	124,000.00

Building

Building	Year Built	Type	Style	Quality	Impr Sq Ft	Building Details
1	1950	Retail Single-Occupancy	8353 -- Retail Store	Average	2,449	Displayed

Building Details (1)

Building Data

Element	Details
Cooling Type	None
Construction Type	Wood / Steel Joist
Economic Obsolescence	Normal
Functional Utility	Fair
Heating Type	None
Heating Type	Unit Heaters
Partition Type	Normal
Physical Condition	Avg/Normal
Plumbing Type	None
Plumbing Type	Adequate
Sprinkler Type	None
Exterior Wall	Concr Block
Exterior Wall	Metal, Light
Element	Units
Wall Height	10
Wall Height	8
Interior Finish Percent	100

Building Areas

Description	Area
BASE AREA PRI	1,550
CNPY ROOF W/ SLAB -C	186
BASE AREA PRI	899

Extra Features

Line	Description	Quality	Condition	Units	Year Built
1	CANOPY ROOF AND SLAB	Average	Average	186	1950

Tax Year: 2017 ▼

HARRIS COUNTY APPRAISAL DISTRICT
REAL PROPERTY ACCOUNT INFORMATION
0200760000041

Print E-mail

Owner Services | Similar Owner Name | Nearby Addresses | Same Street Name | Related Map 5259D

Ownership History | **Fiduciary Information**

Owner and Property Information

Owner Name & Mailing Address: **GREENWOOD PRATHER PROPERTIES LLC**
6202 LINTON RD
HOUSTON TX 77008-6337

Legal Description: **TRS 41 42A 43A & 44A BLK 80 HOUSTON HEIGHTS**

Property Address: **2009 N DURHAM DR**
HOUSTON TX 77008

State Class Code	Land Use Code	Building Class	Total Units
F1 -- Real, Commercial	8001 -- Land Neighborhood Section 1	E	0

Land Area	Building Area	Net Rentable Area	Neighborhood	Market Area	Map Facet	Key Map®
4,050 SF	1,176	0	5938.02	161 -- 1F Heights, Brooksmith, Norhill Areas	5259D	452U

Value Status Information

Value Status	Notice Date	Shared CAD
Noticed	03/31/2017	No

Exemptions and Jurisdictions

Exemption Type	Districts	Jurisdictions	Exemption Value	ARB Status	2016 Rate	2017 Rate	Online Tax Bill
None	001	HOUSTON ISD		Supplemental: 10/13/2017	1.206700	1.206700	View
	040	HARRIS COUNTY		Supplemental: 10/13/2017	0.416560	0.418010	View
	041	HARRIS CO FLOOD CNTRL		Supplemental: 10/13/2017	0.028290	0.028310	View
	042	PORT OF HOUSTON AUTHY		Supplemental: 10/13/2017	0.013340	0.012560	View
	043	HARRIS CO HOSP DIST		Supplemental: 10/13/2017	0.171790	0.171100	View
	044	HARRIS CO EDUC DEPT		Supplemental: 10/13/2017	0.005200	0.005195	View
	048	HOU COMMUNITY COLLEGE		Supplemental: 10/13/2017	0.100263	0.100263	View
	061	CITY OF HOUSTON		Supplemental: 10/13/2017	0.586420	0.584210	View
	816	TIRZ 5 - MEMORIAL HEIGHTS ANNX 4 (061)		Supplemental: 10/13/2017			

Texas law prohibits us from displaying residential photographs, sketches, floor plans, or information indicating the age of a property owner on our website. You can inspect this information or get a copy at **HCAD's information center at 13013 NW Freeway**.

Valuations

Value as of January 1, 2016		Value as of January 1, 2017	
Market	Appraised	Market	Appraised

Land	223,560		Land	162,000	
Improvement	70,440		Improvement	70,944	
Total	294,000	294,000	Total	232,944	232,944

5-Year Value History

Land

Market Value Land

Line	Land Use	Unit Type	Units	Size Factor	Site Factor	Appr O/R Factor	Appr O/R Reason	Total Adj	Unit Price	Adj Unit Price	Value
1	8001 -- Land Neighborhood Section 1 4301 -- Res. Struct. Or Conversion	SF	4,050	1.00	1.00	1.00	--	1.00	40.00	40.00	162,000.00

Building

Building	Year Built	Type	Style	Quality	Impr Sq Ft	Building Details
1	1930	Res. Struct. Or Conversion	8351 -- Single-Family Residence	Average	1,176	Displayed

Building Details (1)

Building Data

Element	Details
Exterior Wall	Frame / Res Stucco
Cooling Type	Central / Forced
Construction Type	Wood / Steel Joist
Heating Type	Hot Air
Plumbing Type	Adequate
Partition Type	Normal
Sprinkler Type	None
Physical Condition	Avg/Normal
Functional Utility	Avg/Normal
Economic Obsolescence	Normal
Element	Units
Interior Finish Percent	100
Wall Height	8

Building Areas

Description	Area
PORCH, OPEN -C	154
BASE AREA PRI	1,176

Extra Features

Line	Description	Quality	Condition	Units	Year Built

1	Paving - Asphalt	Average	Average	1,300	2014
2	Porch, Open	Average	Average	168	2014

Tax Year: 2017 ▼

HARRIS COUNTY APPRAISAL DISTRICT
REAL PROPERTY ACCOUNT INFORMATION
0200760000032

Print E-mail

File A Protest | Similar Owner Name | Nearby Addresses | Same Street Name | Related Map 5259D

Ownership History

Owner and Property Information

Owner Name & Mailing Address:	**MEYER JACK L & DARLENE S** **22004 KAYHILL DR** **ANDERSON IN 46012**	Legal Description:	**TRS 42B 43 & 44 BLK 80** **HOUSTON HEIGHTS**
		Property Address:	**803 W 20TH ST** **HOUSTON TX 77008**

State Class Code	Land Use Code	Building Class	Total Units
F1 -- Real, Commercial	8001 -- Land Neighborhood Section 1	E	0

Land Area	Building Area	Net Rentable Area	Neighborhood	Market Area	Map Facet	Key Map®
5,590 SF	2,396	0	5938.02	5020 -- Heights	5259D	452U

Value Status Information

Value Status	Notice Date	Shared CAD
Noticed	03/31/2017	No

Exemptions and Jurisdictions

Exemption Type	Districts	Jurisdictions	Exemption Value	ARB Status	2016 Rate	2017 Rate	Online Tax Bill
None	001	HOUSTON ISD		Certified: 08/11/2017	1.206700	1.206700	View
	040	HARRIS COUNTY		Certified: 08/11/2017	0.416560	0.418010	View
	041	HARRIS CO FLOOD CNTRL		Certified: 08/11/2017	0.028290	0.028310	View
	042	PORT OF HOUSTON AUTHY		Certified: 08/11/2017	0.013340	0.012560	View
	043	HARRIS CO HOSP DIST		Certified: 08/11/2017	0.171790	0.171100	View
	044	HARRIS CO EDUC DEPT		Certified: 08/11/2017	0.005200	0.005195	View
	048	HOU COMMUNITY COLLEGE		Certified: 08/11/2017	0.100263	0.100263	View
	061	CITY OF HOUSTON		Certified: 08/11/2017	0.586420	0.584210	View
	816	TIRZ 5 - MEMORIAL HEIGHTS ANNX 4 (061)		Certified: 08/11/2017			

Texas law prohibits us from displaying residential photographs, sketches, floor plans, or information indicating the age of a property owner on our website. You can inspect this information or get a copy at **HCAD's information center at 13013 NW Freeway**.

Valuations

Value as of January 1, 2016		Value as of January 1, 2017	
Market	Appraised	Market	Appraised

Land	223,600		Land	223,600	
Improvement	96,477		Improvement	96,096	
Total	320,077	320,077	Total	319,696	319,696

5-Year Value History

Land

Market Value Land

Line	Land Use	Unit Type	Units	Size Factor	Site Factor	Appr O/R Factor	Appr O/R Reason	Total Adj	Unit Price	Adj Unit Price	Value
1	8001 -- Land Neighborhood Section 1 4301 -- Res. Struct. Or Conversion	SF	5,590	1.00	1.00	1.00	--	1.00	40.00	40.00	223,600.00

Building

Building	Year Built	Remodeled	Type	Style	Quality	Impr Sq Ft	Building Details
1	1950	2002	Res. Struct. Or Conversion	8351 -- Single-Family Residence	Average	2,396	Displayed

Building Details (1)

Building Data

Element	Details
Exterior Wall	Frame / Res Stucco
Construction Type	Wood / Steel Joist
Partition Type	Normal
Heating / AC	Central Heat/AC
Cooling Type	Central / Forced
Economic Obsolescence	Normal
Functional Utility	Avg/Normal
Physical Condition	Avg/Normal
Sprinkler Type	None
Plumbing Type	Adequate
Element	Units
Interior Finish Percent	100
Wall Height	8

Building Areas

Description	Area
BASE AREA PRI	1,916
CNPY ROOF W/ SLAB -C	96
BASE AREA PRI	480

Extra Features

Line	Description	Quality	Condition	Units	Year Built

1	Paving - Heavy Concrete	Average	Average	1,000	2008
2	CANOPY ROOF AND SLAB	Average	Average	96	1950

Tax Year: 2017 ▼

HARRIS COUNTY APPRAISAL DISTRICT
REAL PROPERTY ACCOUNT INFORMATION
0200770000025

Print E-mail

Owner Services | Similar Owner Name | Nearby Addresses | Same Street Name | Related Map 5259D

Ownership History

Owner and Property Information

Owner Name & Mailing Address:	**PARIKH MRUGESH R & TRUSTEE** **2802 TRAILRIDGE CT** **MISSOURI CITY TX 77459-2361**	Legal Description:	**LTS 25 & 26 BLK 81** **HOUSTON HEIGHTS**
		Property Address:	**2010 N DURHAM DR # 6** **HOUSTON TX 77008**

State Class Code	Land Use Code	Building Class	Total Units
B1 -- Real, Residential, Multi-Family	8001 -- Land Neighborhood Section 1	E	6

Land Area	Building Area	Net Rentable Area	Neighborhood	Market Area	Map Facet	Key Map®
6,550 SF	6,486	0	5938.02	1702 -- Heights/ Washington Ave	5259D	452U

Value Status Information

Value Status	Notice Date	Shared CAD
Noticed	03/31/2017	No

Exemptions and Jurisdictions

Exemption Type	Districts	Jurisdictions	Exemption Value	ARB Status	2016 Rate	2017 Rate	Online Tax Bill
None	001	HOUSTON ISD		Supplemental: 12/08/2017	1.206700	1.206700	View
	040	HARRIS COUNTY		Supplemental: 12/08/2017	0.416560	0.418010	View
	041	HARRIS CO FLOOD CNTRL		Supplemental: 12/08/2017	0.028290	0.028310	View
	042	PORT OF HOUSTON AUTHY		Supplemental: 12/08/2017	0.013340	0.012560	View
	043	HARRIS CO HOSP DIST		Supplemental: 12/08/2017	0.171790	0.171100	View
	044	HARRIS CO EDUC DEPT		Supplemental: 12/08/2017	0.005200	0.005195	View
	048	HOU COMMUNITY COLLEGE		Supplemental: 12/08/2017	0.100263	0.100263	View
	061	CITY OF HOUSTON		Supplemental: 12/08/2017	0.586420	0.584210	View
	816	TIRZ 5 - MEMORIAL HEIGHTS ANNX 4 (061)		Supplemental: 12/08/2017			

Texas law prohibits us from displaying residential photographs, sketches, floor plans, or information indicating the age of a property owner on our website. You can inspect this information or get a copy at **HCAD's information center at 13013 NW Freeway**.

Valuations

Value as of January 1, 2016		Value as of January 1, 2017	
Market	Appraised	Market	Appraised

Land	262,000		Land	262,000	
Improvement	47,930		Improvement	36,384	
Total	309,930	309,930	Total	298,384	298,384

5-Year Value History

Land

Market Value Land

Line	Land Use	Unit Type	Units	Size Factor	Site Factor	Appr O/R Factor	Appr O/R Reason	Total Adj	Unit Price	Adj Unit Price	Value
1	8001 -- Land Neighborhood Section 1 4209 -- Apartment Struct. 4-20 Units	SF	6,550	1.00	1.00	1.00	Corner or Alley	1.00	40.00	40.00	262,000.00

Building

Building	Year Built	Type	Style	Quality	Impr Sq Ft	Building Details
1	1960	Apartment Struct. 4-20 Units	8352 -- Multiple Res (Low Rise)	Average	4,692	Displayed
2	1960	Apartment Struct. 4-20 Units	8352 -- Multiple Res (Low Rise)	Average	1,794	View

Building Details (1)

Building Data

Element	Details
Cooling Type	None
Construction Type	Wood / Steel Joist
Functional Utility	Poor
Heating Type	Unit Heaters
Partition Type	Normal
Physical Condition	Poor
Plumbing Type	Adequate
Sprinkler Type	None
Exterior Wall	Concr Block
Economic Obsolescence	Poor
Market Adjustment	25% Market Adjustment
Element	Units
# Stories	2
Wall Height	9
Interior Finish Percent	100

Building Areas

Description	Area
BASE AREA PRI	2,346
BASE AREA UPR	2,346
PORCH, OPEN -C	44
PORCH, OPEN -C	80

Extra Features

Line	Description	Quality	Condition	Units	Year Built
1	Paving - Asphalt	Average	Average	2,000	1960
2	Porch, Open	Average	Poor	124	1960

Tax Year: 2017 ▼

HARRIS COUNTY APPRAISAL DISTRICT
REAL PROPERTY ACCOUNT INFORMATION
0200770000044

Print E-mail

File A Protest | Similar Owner Name | Nearby Addresses | Same Street Name | Related Map 5259D

Ownership History | **Related Accounts**

Owner and Property Information

Owner Name & Mailing Address:	**CENTRAL HOUSTON HOLDINGS LTD** **5338 FENWICK WAY CT** **SUGAR LAND TX 77479-4220**	Legal Description:	**LTS 44 THRU 48 BLK 81 HOUSTON HEIGHTS**
		Property Address:	**2001 N SHEPHERD DR HOUSTON TX 77008**

State Class Code	Land Use Code	Building Class	Total Units
F1 -- Real, Commercial	8001 -- Land Neighborhood Section 1	E	0

Land Area	Building Area	Net Rentable Area	Neighborhood	Market Area	Map Facet	Key Map®
16,375 SF	2,259	0	5938.02	5020 -- Heights	5259D	452V

Value Status Information

Value Status	Notice Date	Shared CAD
Noticed	03/31/2017	No

Exemptions and Jurisdictions

Exemption Type	Districts	Jurisdictions	Exemption Value	ARB Status	2016 Rate	2017 Rate	Online Tax Bill
None	001	HOUSTON ISD		Certified: 08/11/2017	1.206700	1.206700	View
	040	HARRIS COUNTY		Certified: 08/11/2017	0.416560	0.418010	View
	041	HARRIS CO FLOOD CNTRL		Certified: 08/11/2017	0.028290	0.028310	View
	042	PORT OF HOUSTON AUTHY		Certified: 08/11/2017	0.013340	0.012560	View
	043	HARRIS CO HOSP DIST		Certified: 08/11/2017	0.171790	0.171100	View
	044	HARRIS CO EDUC DEPT		Certified: 08/11/2017	0.005200	0.005195	View
	048	HOU COMMUNITY COLLEGE		Certified: 08/11/2017	0.100263	0.100263	View
	061	CITY OF HOUSTON		Certified: 08/11/2017	0.586420	0.584210	View
	816	TIRZ 5 - MEMORIAL HEIGHTS ANNX 4 (061)		Certified: 08/11/2017			

Texas law prohibits us from displaying residential photographs, sketches, floor plans, or information indicating the age of a property owner on our website. You can inspect this information or get a copy at **HCAD's information center at 13013 NW Freeway**.

Valuations

Value as of January 1, 2016		Value as of January 1, 2017	
Market	Appraised	Market	Appraised

Land	655,000		Land	655,000	
Improvement	175,122		Improvement	174,644	
Total	830,122	830,122	Total	829,644	829,644

5-Year Value History

Land

Market Value Land

Line	Land Use	Unit Type	Units	Size Factor	Site Factor	Appr O/R Factor	Appr O/R Reason	Total Adj	Unit Price	Adj Unit Price	Value
1	8001 -- Land Neighborhood Section 1 4325 -- Fast Food	SF	16,375	1.00	1.00	1.00	Corner or Alley	1.00	40.00	40.00	655,000.00

Building

Building	Year Built	Type	Style	Quality	Impr Sq Ft	Building Details
1	1977	Fast Food	8349 -- Fast Food Restaurant	Good	2,259	Displayed

Building Details (1)

Building Data

Element	Details
Cooling Type	Central / Forced
Construction Type	Wood / Steel Joist
Functional Utility	Avg/Normal
Heating Type	Hot Air
Partition Type	Normal
Physical Condition	Avg/Normal
Plumbing Type	Adequate
Sprinkler Type	None
Exterior Wall	Brick / Stone
Economic Obsolescence	Normal
Element	Units
Franchise Code	218
Wall Height	10
Interior Finish Percent	100

Building Areas

Description	Area
BASE AREA PRI	2,259

Extra Features

Line	Description	Quality	Condition	Units	Year Built
1	Paving - Light Concrete	Average	Average	13,300	1977

Tax Year: 2017 ▼

HARRIS COUNTY APPRAISAL DISTRICT
REAL PROPERTY ACCOUNT INFORMATION
0200780000025

Print E-mail

Owner Services | Similar Owner Name | Nearby Addresses | Same Street Name | Related Map 5259D

Ownership History | **Fiduciary Information**

Owner and Property Information

Owner Name & Mailing Address:	**THIRD MONTH INC** **2413 RALPH ST** **HOUSTON TX 77006-2451**	Legal Description:	**TRS 25 26 27 & 28 BLK 82 HOUSTON HEIGHTS**
		Property Address:	**2012 N SHEPHERD DR** **HOUSTON TX 77008**

State Class Code	Land Use Code	Building Class	Total Units
F1 -- Real, Commercial	8001 -- Land Neighborhood Section 1	E	0

Land Area	Building Area	Net Rentable Area	Neighborhood	Market Area	Map Facet	Key Map®
4,100 SF	0	0	5938.02	5020 -- Heights	5259D	452V

Value Status Information

Value Status	Notice Date	Shared CAD
Noticed	03/31/2017	No

Exemptions and Jurisdictions

Exemption Type	Districts	Jurisdictions	Exemption Value	ARB Status	2016 Rate	2017 Rate	Online Tax Bill
None	001	HOUSTON ISD		Certified: 08/11/2017	1.206700	1.206700	View
	040	HARRIS COUNTY		Certified: 08/11/2017	0.416560	0.418010	View
	041	HARRIS CO FLOOD CNTRL		Certified: 08/11/2017	0.028290	0.028310	View
	042	PORT OF HOUSTON AUTHY		Certified: 08/11/2017	0.013340	0.012560	View
	043	HARRIS CO HOSP DIST		Certified: 08/11/2017	0.171790	0.171100	View
	044	HARRIS CO EDUC DEPT		Certified: 08/11/2017	0.005200	0.005195	View
	048	HOU COMMUNITY COLLEGE		Certified: 08/11/2017	0.100263	0.100263	View
	061	CITY OF HOUSTON		Certified: 08/11/2017	0.586420	0.584210	View
	816	TIRZ 5 - MEMORIAL HEIGHTS ANNX 4 (061)		Certified: 08/11/2017			

Texas law prohibits us from displaying residential photographs, sketches, floor plans, or information indicating the age of a property owner on our website. You can inspect this information or get a copy at **HCAD's information center at 13013 NW Freeway**.

Valuations

Value as of January 1, 2016		Value as of January 1, 2017	
Market	Appraised	Market	Appraised

Land	164,000		Land	164,000	
Improvement	3,525		Improvement	3,458	
Total	167,525	167,525	Total	167,458	167,458

5-Year Value History

Land

Market Value Land

Line	Land Use	Unit Type	Units	Size Factor	Site Factor	Appr O/R Factor	Appr O/R Reason	Total Adj	Unit Price	Adj Unit Price	Value
1	8001 -- Land Neighborhood Section 1 4393 -- Auxiliary Improvement	SF	4,100	1.00	1.00	1.00	--	1.00	40.00	40.00	164,000.00

Building

Vacant (No Building Data)

Extra Features

Line	Description	Quality	Condition	Units	Year Built
1	Paving - Asphalt	Average	Fair	3,800	1995

Tax Year: 2017 ▼

HARRIS COUNTY APPRAISAL DISTRICT
REAL PROPERTY ACCOUNT INFORMATION
0200780000050

Print E-mail

Owner Services | Similar Owner Name | Nearby Addresses | Same Street Name | Related Map 5259D

Ownership History | **Fiduciary Information**

Owner and Property Information

Owner Name & Mailing Address:	**THIRD MONTH INC** **2413 RALPH ST** **HOUSTON TX 77006-2451**	Legal Description:	**TRS 25A 26A 27A & 28A BLK 82 HOUSTON HEIGHTS**
		Property Address:	**2002 N SHEPHERD DR** **HOUSTON TX 77008**

State Class Code	Land Use Code	Building Class	Total Units
F1 -- Real, Commercial	8001 -- Land Neighborhood Section 1	E	0

Land Area	Building Area	Net Rentable Area	Neighborhood	Market Area	Map Facet	Key Map®
9,000 SF	1,141	0	5938.02	5020 -- Heights	5259D	452V

Value Status Information

Value Status	Notice Date	Shared CAD
Noticed	03/31/2017	No

Exemptions and Jurisdictions

Exemption Type	Districts	Jurisdictions	Exemption Value	ARB Status	2016 Rate	2017 Rate	Online Tax Bill
None	001	HOUSTON ISD		Certified: 08/11/2017	1.206700	1.206700	View
	040	HARRIS COUNTY		Certified: 08/11/2017	0.416560	0.418010	View
	041	HARRIS CO FLOOD CNTRL		Certified: 08/11/2017	0.028290	0.028310	View
	042	PORT OF HOUSTON AUTHY		Certified: 08/11/2017	0.013340	0.012560	View
	043	HARRIS CO HOSP DIST		Certified: 08/11/2017	0.171790	0.171100	View
	044	HARRIS CO EDUC DEPT		Certified: 08/11/2017	0.005200	0.005195	View
	048	HOU COMMUNITY COLLEGE		Certified: 08/11/2017	0.100263	0.100263	View
	061	CITY OF HOUSTON		Certified: 08/11/2017	0.586420	0.584210	View
	816	TIRZ 5 - MEMORIAL HEIGHTS ANNX 4 (061)		Certified: 08/11/2017			

Texas law prohibits us from displaying residential photographs, sketches, floor plans, or information indicating the age of a property owner on our website. You can inspect this information or get a copy at **HCAD's information center at 13013 NW Freeway**.

Valuations

Value as of January 1, 2016		Value as of January 1, 2017	
Market	Appraised	Market	Appraised

Land	360,000		Land	360,000	
Improvement	28,702		Improvement	25,813	
Total	388,702	388,702	Total	385,813	385,813

5-Year Value History

Land

Market Value Land

Line	Land Use	Unit Type	Units	Size Factor	Site Factor	Appr O/R Factor	Appr O/R Reason	Total Adj	Unit Price	Adj Unit Price	Value
1	8001 -- Land Neighborhood Section 1 4329 -- Used Car Lot	SF	9,000	1.00	1.00	1.00	--	1.00	40.00	40.00	360,000.00

Building

Building	Year Built	Type	Style	Quality	Impr Sq Ft	Building Details
1	1950	Used Car Lot	8408 -- Service Station	Very Low	1,141	Displayed

Building Details (1)

Building Data

Element	Details
Cooling Type	None
Construction Type	Wood / Steel Joist
Functional Utility	Poor
Heating Type	Unit Heaters
Partition Type	Normal
Physical Condition	Fair
Plumbing Type	Adequate
Sprinkler Type	None
Exterior Wall	Concr Block
Economic Obsolescence	Moderate
Element	Units
OH Door: Roll Steel	2
Wall Height	12
Interior Finish Percent	100

Building Areas

Description	Area
BASE AREA PRI	1,141
CNPY ONLY -C	323
CNPY ONLY -C	884

Extra Features

Line	Description	Quality	Condition	Units	Year Built
1	CANOPY ONLY	Poor	Average	884	2010
2	Paving - Light Concrete	Poor	Poor	7,500	1950
3	CANOPY ROOF SERV STN ECON	Poor	Poor	323	1970

Tax Year: 2017 ▼

HARRIS COUNTY APPRAISAL DISTRICT
REAL PROPERTY ACCOUNT INFORMATION
0200910000055

Print E-mail

File A Protest | Similar Owner Name | Nearby Addresses | Same Street Name | Related Map 5259D

Ownership History

Owner and Property Information

Owner Name & Mailing Address:	**WAYMAN CHAPEL AME CHURCH** **804 W 20TH ST** **HOUSTON TX 77008-3510**
Legal Description:	**LTS 1 & 2 BLK 95** **HOUSTON HEIGHTS**
Property Address:	**804 W 20TH ST** **HOUSTON TX 77008**

State Class Code	Land Use Code	Building Class	Total Units
XV -- Other Exempt (Religious)	8001 -- Land Neighborhood Section 1	E	0

Land Area	Building Area	Net Rentable Area	Neighborhood	Market Area	Map Facet	Key Map®
6,550 SF	0	0	5938.02	4008 -- Brookhollow	5259D	452U

Value Status Information

Value Status	Notice Date	Shared CAD
Noticed	04/21/2017	No

Exemptions and Jurisdictions

Exemption Type	Districts	Jurisdictions	Exemption Value	ARB Status	2016 Rate	2017 Rate	Online Tax Bill
Total	001	HOUSTON ISD	662,000	Certified: 08/11/2017	1.206700	1.206700	View
	040	HARRIS COUNTY	662,000	Certified: 08/11/2017	0.416560	0.418010	View
	041	HARRIS CO FLOOD CNTRL	662,000	Certified: 08/11/2017	0.028290	0.028310	View
	042	PORT OF HOUSTON AUTHY	662,000	Certified: 08/11/2017	0.013340	0.012560	View
	043	HARRIS CO HOSP DIST	662,000	Certified: 08/11/2017	0.171790	0.171100	View
	044	HARRIS CO EDUC DEPT	662,000	Certified: 08/11/2017	0.005200	0.005195	View
	048	HOU COMMUNITY COLLEGE	662,000	Certified: 08/11/2017	0.100263	0.100263	View
	061	CITY OF HOUSTON	662,000	Certified: 08/11/2017	0.586420	0.584210	View
	816	TIRZ 5 - MEMORIAL HEIGHTS ANNX 4 (061)	662,000	Certified: 08/11/2017			

Texas law prohibits us from displaying residential photographs, sketches, floor plans, or information indicating the age of a property owner on our website. You can inspect this information or get a copy at **HCAD's information center at 13013 NW Freeway**.

Valuations

Value as of January 1, 2016		Value as of January 1, 2017	
Market	Appraised	Market	Appraised

Land	0		Land	0	
Improvement	0		Improvement	0	
Total	0	0	Total	0	0

5-Year Value History

Land

Market Value Land

Line	Land Use	Unit Type	Units	Size Factor	Site Factor	Appr O/R Factor	Appr O/R Reason	Total Adj	Unit Price	Adj Unit Price	Value
1	8001 -- Land Neighborhood Section 1 4393 -- Auxiliary Improvement	SF	6,550	1.00	1.00	1.00	--	1.00	0	0	0

Building

Vacant (No Building Data)

Extra Features

Line	Description	Quality	Condition	Units	Year Built
1	CHURCH	Average	Average	400	0

Tax Year: 2017 ▼

HARRIS COUNTY APPRAISAL DISTRICT
REAL PROPERTY ACCOUNT INFORMATION
0200900000023

Print E-mail

File A Protest | Similar Owner Name | Nearby Addresses | Same Street Name | Related Map 5259D

Ownership History

Owner and Property Information

Owner Name & Mailing Address:	**MARTINEZ CARMEN** **1145 W 25TH ST** **HOUSTON TX 77008-1829**	Legal Description: Property Address:	**LTS 23 & 24 BLK 94 HOUSTON HEIGHTS** **746 W 20TH ST** **HOUSTON TX 77008**

State Class Code	Land Use Code
A1 -- Real, Residential, Single-Family	1001 -- Residential Improved

Land Area	Total Living Area	Neighborhood	Neighborhood Group	Market Area	Map Facet	Key Map®
6,550 SF	1,363 SF	8305.07	1639	161 -- 1F Heights, Brooksmith, Norhill Areas	5259D	452U

Value Status Information

Value Status	Notice Date	Shared CAD
Noticed	04/07/2017	No

Exemptions and Jurisdictions

Exemption Type	Districts	Jurisdictions	Exemption Value	ARB Status	2016 Rate	2017 Rate	Online Tax Bill
None	001	HOUSTON ISD		Certified: 08/11/2017	1.206700	1.206700	View
	040	HARRIS COUNTY		Certified: 08/11/2017	0.416560	0.418010	View
	041	HARRIS CO FLOOD CNTRL		Certified: 08/11/2017	0.028290	0.028310	View
	042	PORT OF HOUSTON AUTHY		Certified: 08/11/2017	0.013340	0.012560	View
	043	HARRIS CO HOSP DIST		Certified: 08/11/2017	0.171790	0.171100	View
	044	HARRIS CO EDUC DEPT		Certified: 08/11/2017	0.005200	0.005195	View
	048	HOU COMMUNITY COLLEGE		Certified: 08/11/2017	0.100263	0.100263	View
	061	CITY OF HOUSTON		Certified: 08/11/2017	0.586420	0.584210	View
	816	TIRZ 5 - MEMORIAL HEIGHTS ANNX 4 (061)		Certified: 08/11/2017			

Texas law prohibits us from displaying residential photographs, sketches, floor plans, or information indicating the age of a property owner on our website. You can inspect this information or get a copy at **HCAD's information center at 13013 NW Freeway**.

Valuations

Value as of January 1, 2016	Value as of January 1, 2017

	Market	Appraised		Market	Appraised
Land	262,000		Land	262,000	
Improvement	21,366		Improvement	21,366	
Total	283,366	283,366	Total	283,366	283,366

5-Year Value History

Land

Market Value Land

Line	Land Use	Unit Type	Units	Size Factor	Site Factor	Appr O/R Factor	Appr O/R Reason	Total Adj	Unit Price	Adj Unit Price	Value
1	1001 -- Res Improved Table Value SF1 -- Primary SF	SF	6,550	1.00	1.00	1.00	--	1.00	40.00	40.00	262,000.00

Building

Building	Year Built	Type	Style	Quality	Impr Sq Ft	Building Details
1	1920	Residential Single Family	101 -- Residential 1 Family	Average	1,363 *	Displayed

***** All HCAD residential building measurements are done from the exterior, with individual measurements rounded to the closest foot. This measurement includes all closet space, hallways, and interior staircases. Attached garages are not included in the square footage of living area, but valued separately. Living area above *attached* garages is included in the square footage living area of the dwelling. Living area above *detached* garages is not included in the square footage living area of the dwelling but is valued separately. This method is used on all residential properties in Harris County to ensure the uniformity of square footage of living area measurements district-wide. There can be a reasonable variance between the HCAD square footage and your square footage measurement, especially if your square footage measurement was an interior measurement or an exterior measurement to the inch.

Building Details (1)

Building Data

Element	Details
Cond / Desir / Util	Very Poor
Foundation Type	Crawl Space
Grade Adjustment	C-
Heating / AC	Central Heat/AC
Physical Condition	Poor
Exterior Wall	Frame / Concrete Blk
Element	Units
Room: Total	6
Room: Half Bath	1
Room: Full Bath	1
Room: Bedroom	3

Building Areas

Description	Area
BASE AREA PRI	1,363
FRAME UTIL BLDG PRI	80
OPEN FRAME PORCH PRI	174

Extra Features

Line	Description	Quality	Condition	Units	Year Built
1	Canopy - Residential	Fair	Fair	200	1960
2	Frame Detached Garage	Fair	Poor	576	1960

Tax Year: 2017 ▼

HARRIS COUNTY APPRAISAL DISTRICT
REAL PROPERTY ACCOUNT INFORMATION
1368140010001

Print E-mail

Owner Services | Similar Owner Name | Nearby Addresses | Same Street Name | Related Map 5259D

Ownership History | **Fiduciary Information** | **Related Accounts**

Owner and Property Information

Owner Name & Mailing Address:	**1919 N SHEPHERD REALTY LTD** **3217 MONTROSE BLVD STE 200** **HOUSTON TX 77006-3944**	Legal Description:	**RES A BLK 1** **NORTH SHEPHERD PLAZA**
		Property Address:	**1919 N SHEPHERD DR** **HOUSTON TX 77008**

State Class Code	Land Use Code	Building Class	Total Units
F1 -- Real, Commercial	8001 -- Land Neighborhood Section 1	E	0

Land Area	Building Area	Net Rentable Area	Neighborhood	Market Area	Map Facet	Key Map®
26,171 SF	7,250	0	5938.02	5020 -- Heights	5259D	452V

Value Status Information

Value Status	Notice Date	Shared CAD
Noticed	04/21/2017	No

Exemptions and Jurisdictions

Exemption Type	Districts	Jurisdictions	Exemption Value	ARB Status	2016 Rate	2017 Rate	Online Tax Bill
None	001	HOUSTON ISD		Name Change: 12/08/2017	1.206700	1.206700	View
	040	HARRIS COUNTY		Name Change: 12/08/2017	0.416560	0.418010	View
	041	HARRIS CO FLOOD CNTRL		Name Change: 12/08/2017	0.028290	0.028310	View
	042	PORT OF HOUSTON AUTHY		Name Change: 12/08/2017	0.013340	0.012560	View
	043	HARRIS CO HOSP DIST		Name Change: 12/08/2017	0.171790	0.171100	View
	044	HARRIS CO EDUC DEPT		Name Change: 12/08/2017	0.005200	0.005195	View
	048	HOU COMMUNITY COLLEGE		Name Change: 12/08/2017	0.100263	0.100263	View
	061	CITY OF HOUSTON		Name Change: 12/08/2017	0.586420	0.584210	View
	816	TIRZ 5 - MEMORIAL HEIGHTS ANNX 4 (061)		Name Change: 12/08/2017			

Texas law prohibits us from displaying residential photographs, sketches, floor plans, or information indicating the age of a property owner on our website. You can inspect this information or get a copy at **HCAD's information center at 13013 NW Freeway**.

Valuations

Value as of January 1, 2016		Value as of January 1, 2017	
Market	Appraised	Market	Appraised

Land	1,046,840		Land	1,046,840	
Improvement	171,170		Improvement	527,722	
Total	1,218,010	1,218,010	Total	1,574,562	1,574,562

5-Year Value History

Land

Market Value Land

Line	Land Use	Unit Type	Units	Size Factor	Site Factor	Appr O/R Factor	Appr O/R Reason	Total Adj	Unit Price	Adj Unit Price	Value
1	8001 -- Land Neighborhood Section 1 4374 -- Retail Multi-Occupancy	SF	26,171	1.00	1.00	1.00	--	1.00	40.00	40.00	1,046,840.00

Building

Building	Year Built	Remodeled	Type	Style	Quality	Impr Sq Ft	Building Details
1	1988	2016	Retail Multi-Occupancy	8412 -- Neighborhood Shopping Ctr	Good	2,000	Displayed
2	1988	2016	Retail Multi-Occupancy	8412 -- Neighborhood Shopping Ctr	Good	5,250	View

Building Details (1)

Building Data

Element	Details
Cooling Type	Central / Forced
Construction Type	Steel, Light
Functional Utility	Avg/Normal
Heating Type	Hot Air
Partition Type	Normal
Physical Condition	Avg/Normal
Plumbing Type	Adequate
Sprinkler Type	Wet
Exterior Wall	Br / Concr Block
Economic Obsolescence	Normal
Element	Units
Wall Height	15
Interior Finish Percent	100

Building Areas

Description	Area
BASE AREA PRI	1,000
BASE AREA UPR	1,000
CNPY ROOF W/ SLAB -C	115

Extra Features

Line	Description	Quality	Condition	Units	Year Built
1	Paving - Asphalt	Average	Average	19,406	1988
2	Wet Sprinkler	Average	Average	5,250	2008
3	CANOPY ROOF AND SLAB	Average	Average	1,330	2016
4	Wet Sprinkler	Average	Average	2,000	2016
5	Paving - Heavy Concrete	Average	Average	750	2016

Tax Year: 2017 ▼

HARRIS COUNTY APPRAISAL DISTRICT
REAL PROPERTY ACCOUNT INFORMATION
0200890000022

Print E-mail

Owner Services | Similar Owner Name | Nearby Addresses | Same Street Name | Related Map 5259D

Ownership History | **Fiduciary Information**

Owner and Property Information

Owner Name & Mailing Address:	**CLEANCAR PARTNERSHIP LTD** **619 W 19TH ST** **HOUSTON TX 77008-3613**	Legal Description:	**LTS 22 23 & 24 BLK 93** **HOUSTON HEIGHTS**
		Property Address:	**1918 N SHEPHERD DR # 3** **HOUSTON TX 77008**

State Class Code	Land Use Code	Building Class	Total Units
F1 -- Real, Commercial	8001 -- Land Neighborhood Section 1	E	3

Land Area	Building Area	Net Rentable Area	Neighborhood	Market Area	Map Facet	Key Map®
9,825 SF	2,279	0	5938.02	5020 -- Heights	5259D	452V

Value Status Information

Value Status	Notice Date	Shared CAD
Noticed	03/31/2017	No

Exemptions and Jurisdictions

Exemption Type	Districts	Jurisdictions	Exemption Value	ARB Status	2016 Rate	2017 Rate	Online Tax Bill
None	001	HOUSTON ISD		Supplemental: 09/15/2017	1.206700	1.206700	View
	040	HARRIS COUNTY		Supplemental: 09/15/2017	0.416560	0.418010	View
	041	HARRIS CO FLOOD CNTRL		Supplemental: 09/15/2017	0.028290	0.028310	View
	042	PORT OF HOUSTON AUTHY		Supplemental: 09/15/2017	0.013340	0.012560	View
	043	HARRIS CO HOSP DIST		Supplemental: 09/15/2017	0.171790	0.171100	View
	044	HARRIS CO EDUC DEPT		Supplemental: 09/15/2017	0.005200	0.005195	View
	048	HOU COMMUNITY COLLEGE		Supplemental: 09/15/2017	0.100263	0.100263	View
	061	CITY OF HOUSTON		Supplemental: 09/15/2017	0.586420	0.584210	View
	816	TIRZ 5 - MEMORIAL HEIGHTS ANNX 4 (061)		Supplemental: 09/15/2017			

Texas law prohibits us from displaying residential photographs, sketches, floor plans, or information indicating the age of a property owner on our website. You can inspect this information or get a copy at **HCAD's information center at 13013 NW Freeway**.

Valuations

Value as of January 1, 2016		Value as of January 1, 2017	
Market	Appraised	Market	Appraised

Land	393,000		Land	393,000	
Improvement	24,411		Improvement	31,130	
Total	417,411	417,411	Total	424,130	424,130

5-Year Value History

Land

Market Value Land

Line	Land Use	Unit Type	Units	Size Factor	Site Factor	Appr O/R Factor	Appr O/R Reason	Total Adj	Unit Price	Adj Unit Price	Value
1	8001 -- Land Neighborhood Section 1 4336 -- Car Wash (Manual)	SF	9,825	1.00	1.00	1.00	--	1.00	40.00	40.00	393,000.00

Building

Building	Year Built	Type	Style	Quality	Impr Sq Ft	Building Details
1	1970	Car Wash (Manual)	8434 -- Car Wash - Self Serve	Average	2,279	Displayed

Building Details (1)

Building Data

Element	Details
Cooling Type	None
Construction Type	Steel, Light
Functional Utility	Poor
Heating Type	None
Partition Type	Normal
Physical Condition	Poor
Plumbing Type	Adequate
Sprinkler Type	None
Exterior Wall	Brick / Stone
Exterior Wall	Metal, Light
Economic Obsolescence	Moderate
Element	Units
Wall Height	16
Wall Height	10
Interior Finish Percent	100

Building Areas

Description	Area
BASE AREA PRI	2,279

Extra Features

Line	Description	Quality	Condition	Units	Year Built
1	CANOPY ONLY	Poor	Average	448	1970
2	CANOPY ONLY	Poor	Poor	448	1970
3	Paving - Asphalt	Poor	Average	7,360	1970
4	Paving - Heavy Concrete	Poor	Average	630	1970

Tax Year: 2017 ▼

HARRIS COUNTY APPRAISAL DISTRICT
REAL PROPERTY ACCOUNT INFORMATION
0200910000043

Print E-mail

File A Protest | Similar Owner Name | Nearby Addresses | Same Street Name | Related Map 5259D

Ownership History

Owner and Property Information

Owner Name & Mailing Address:	**PRADIA TOOD J** **KIMBERLI SCOTT** **3330 CORNELL ST** **HOUSTON TX 77022-5130**	Legal Description: Property Address:	**LTS 43 & 44 BLK 95** **HOUSTON HEIGHTS** **805 W 19TH ST** **HOUSTON TX 77008**

State Class Code	Land Use Code
A1 -- Real, Residential, Single-Family	1001 -- Residential Improved

Land Area	Total Living Area	Neighborhood	Neighborhood Group	Market Area	Map Facet	Key Map®
6,550 SF	1,417 SF	8305.07	1639	161 -- 1F Heights, Brooksmith, Norhill Areas	5259D	452U

Value Status Information

Value Status	Notice Date	Shared CAD
Noticed	04/07/2017	No

Exemptions and Jurisdictions

Exemption Type	Districts	Jurisdictions	Exemption Value	ARB Status	2016 Rate	2017 Rate	Online Tax Bill
Residential Homestead (Multiple)	001	HOUSTON ISD	101,118	Certified: 08/11/2017	1.206700	1.206700	View
	040	HARRIS COUNTY	221,118	Certified: 08/11/2017	0.416560	0.418010	View
	041	HARRIS CO FLOOD CNTRL	221,118	Certified: 08/11/2017	0.028290	0.028310	View
	042	PORT OF HOUSTON AUTHY	221,118	Certified: 08/11/2017	0.013340	0.012560	View
	043	HARRIS CO HOSP DIST	221,118	Certified: 08/11/2017	0.171790	0.171100	View
	044	HARRIS CO EDUC DEPT	221,118	Certified: 08/11/2017	0.005200	0.005195	View
	048	HOU COMMUNITY COLLEGE	150,559	Certified: 08/11/2017	0.100263	0.100263	View
	061	CITY OF HOUSTON	221,118	Certified: 08/11/2017	0.586420	0.584210	View
	816	TIRZ 5 - MEMORIAL HEIGHTS ANNX 4 (061)	221,118	Certified: 08/11/2017			

Texas law prohibits us from displaying residential photographs, sketches, floor plans, or information indicating the age of a property owner on our website. You can inspect this information or get a copy at **HCAD's information center at 13013 NW Freeway**.

Valuations

Value as of January 1, 2016	Value as of January 1, 2017

	Market	Appraised		Market	Appraised
Land	262,000		Land	262,000	
Improvement	44,851		Improvement	53,266	
Total	306,851	277,809	Total	315,266	305,589

5-Year Value History

Land

Market Value Land

Line	Land Use	Unit Type	Units	Size Factor	Site Factor	Appr O/R Factor	Appr O/R Reason	Total Adj	Unit Price	Adj Unit Price	Value
1	1001 -- Res Improved Table Value SF1 -- Primary SF	SF	6,550	1.00	1.00	1.00	--	1.00	40.00	40.00	262,000.00

Building

Building	Year Built	Remodeled	Type	Style	Quality	Impr Sq Ft	Building Details
1	1905	2000	Residential Single Family	101 -- Residential 1 Family	Average	1,417 *	Displayed

***** All HCAD residential building measurements are done from the exterior, with individual measurements rounded to the closest foot. This measurement includes all closet space, hallways, and interior staircases. Attached garages are not included in the square footage of living area, but valued separately. Living area above *attached* garages is included in the square footage living area of the dwelling. Living area above *detached* garages is not included in the square footage living area of the dwelling but is valued separately. This method is used on all residential properties in Harris County to ensure the uniformity of square footage of living area measurements district-wide. There can be a reasonable variance between the HCAD square footage and your square footage measurement, especially if your square footage measurement was an interior measurement or an exterior measurement to the inch.

Building Details (1)

Building Data

Element	Details
Cost and Design	Extensive
Cond / Desir / Util	Poor
Foundation Type	Crawl Space
Grade Adjustment	C-
Heating / AC	None
Physical Condition	Fair
Exterior Wall	Frame / Concrete Blk
Element	Units
Room: Total	6
Room: Full Bath	1
Room: Bedroom	2

Building Areas

Description	Area
BASE AREA PRI	1,120
OPEN FRAME PORCH PRI	216
ONE STORY FRAME PRI	297

Tax Year: 2017 ▼

HARRIS COUNTY APPRAISAL DISTRICT
REAL PROPERTY ACCOUNT INFORMATION
0200900000025

Print E-mail

Owner Services | Similar Owner Name | Nearby Addresses | Same Street Name | Related Map 5259D

Ownership History

Owner and Property Information

Owner Name & Mailing Address:	**LOPEZ VIRGILIO A & SILVIA B** **1806 TATTENHALL DR** **HOUSTON TX 77008-1014**	Legal Description:	**LT 25 & TR 26A BLK 94** **HOUSTON HEIGHTS**
		Property Address:	**747 W 19TH ST** **HOUSTON TX 77008**

State Class Code	Land Use Code
C1 -- Real, Vacant Lots/Tracts (In City)	1000 -- Residential Vacant

Land Area	Total Living Area	Neighborhood	Neighborhood Group	Market Area	Map Facet	Key Map®
4,323 SF	0 SF	8305.07	1639	161 -- 1F Heights, Brooksmith, Norhill Areas	5259D	452U

Value Status Information

Value Status	Notice Date	Shared CAD
Noticed	04/07/2017	No

Exemptions and Jurisdictions

Exemption Type	Districts	Jurisdictions	Exemption Value	ARB Status	2016 Rate	2017 Rate	Online Tax Bill
None	001	HOUSTON ISD		Supplemental: 09/15/2017	1.206700	1.206700	View
	040	HARRIS COUNTY		Supplemental: 09/15/2017	0.416560	0.418010	View
	041	HARRIS CO FLOOD CNTRL		Supplemental: 09/15/2017	0.028290	0.028310	View
	042	PORT OF HOUSTON AUTHY		Supplemental: 09/15/2017	0.013340	0.012560	View
	043	HARRIS CO HOSP DIST		Supplemental: 09/15/2017	0.171790	0.171100	View
	044	HARRIS CO EDUC DEPT		Supplemental: 09/15/2017	0.005200	0.005195	View
	048	HOU COMMUNITY COLLEGE		Supplemental: 09/15/2017	0.100263	0.100263	View
	061	CITY OF HOUSTON		Supplemental: 09/15/2017	0.586420	0.584210	View
	816	TIRZ 5 - MEMORIAL HEIGHTS ANNX 4 (061)		Supplemental: 09/15/2017			

Texas law prohibits us from displaying residential photographs, sketches, floor plans, or information indicating the age of a property owner on our website. You can inspect this information or get a copy at **HCAD's information center at 13013 NW Freeway**.

Valuations

Value as of January 1, 2016	Value as of January 1, 2017

	Market	Appraised		Market	Appraised
Land	161,421		Land	172,920	
Improvement	0		Improvement	0	
Total	161,421	161,421	Total	172,920	172,920

5-Year Value History

Land

Market Value Land

Line	Land Use	Unit Type	Units	Size Factor	Site Factor	Appr O/R Factor	Appr O/R Reason	Total Adj	Unit Price	Adj Unit Price	Value
1	1000 -- Res Vacant Table Value SF1 -- Primary SF	SF	4,323	1.00	1.00	1.00	--	1.00	40.00	40.00	172,920.00

Building

Vacant (No Building Data)

Tax Year: 2017 ▼

HARRIS COUNTY APPRAISAL DISTRICT
REAL PROPERTY ACCOUNT INFORMATION
0200890000025

Print E-mail

Owner Services | Similar Owner Name | Nearby Addresses | Same Street Name | Related Map 5259D

Ownership History | **Fiduciary Information**

Owner and Property Information

Owner Name & Mailing Address:	**HOANG NAM** **VU TRINH** **1906 N SHEPHERD DR** **HOUSTON TX 77008-3628**	Legal Description: Property Address:	**LTS 25 & 26 BLK 93** **HOUSTON HEIGHTS** **1906 N SHEPHERD DR** **HOUSTON TX 77008**

State Class Code	Land Use Code	Building Class	Total Units
F1 -- Real, Commercial	8001 -- Land Neighborhood Section 1	E	0

Land Area	Building Area	Net Rentable Area	Neighborhood	Market Area	Map Facet	Key Map®
6,550 SF	3,758	0	5938.02	5020 -- Heights	5259D	452V

Value Status Information

Value Status	Notice Date	Shared CAD
Noticed	03/31/2017	No

Exemptions and Jurisdictions

Exemption Type	Districts	Jurisdictions	Exemption Value	ARB Status	2016 Rate	2017 Rate	Online Tax Bill
None	001	HOUSTON ISD		Certified: 08/11/2017	1.206700	1.206700	View
	040	HARRIS COUNTY		Certified: 08/11/2017	0.416560	0.418010	View
	041	HARRIS CO FLOOD CNTRL		Certified: 08/11/2017	0.028290	0.028310	View
	042	PORT OF HOUSTON AUTHY		Certified: 08/11/2017	0.013340	0.012560	View
	043	HARRIS CO HOSP DIST		Certified: 08/11/2017	0.171790	0.171100	View
	044	HARRIS CO EDUC DEPT		Certified: 08/11/2017	0.005200	0.005195	View
	048	HOU COMMUNITY COLLEGE		Certified: 08/11/2017	0.100263	0.100263	View
	061	CITY OF HOUSTON		Certified: 08/11/2017	0.586420	0.584210	View
	816	TIRZ 5 - MEMORIAL HEIGHTS ANNX 4 (061)		Certified: 08/11/2017			

Texas law prohibits us from displaying residential photographs, sketches, floor plans, or information indicating the age of a property owner on our website. You can inspect this information or get a copy at **HCAD's information center at 13013 NW Freeway**.

Valuations

Value as of January 1, 2016		Value as of January 1, 2017	
Market	Appraised	Market	Appraised

Land	262,000		Land	262,000	
Improvement	104,543		Improvement	116,121	
Total	366,543	366,543	Total	378,121	378,121

5-Year Value History

Land

Market Value Land

Line	Land Use	Unit Type	Units	Size Factor	Site Factor	Appr O/R Factor	Appr O/R Reason	Total Adj	Unit Price	Adj Unit Price	Value
1	8001 -- Land Neighborhood Section 1 4373 -- Retail Single-Occupancy	SF	6,550	1.00	1.00	1.00	--	1.00	40.00	40.00	262,000.00

Building

Building	Year Built	Remodeled	Type	Style	Quality	Impr Sq Ft	Building Details
1	1950	2007	Retail Single-Occupancy	8353 -- Retail Store	Low	3,758	Displayed

Building Details (1)

Building Data

Element	Details
Cooling Type	Central / Forced
Market Adjustment	15% Market Adjustment
Construction Type	Wood / Steel Joist
Functional Utility	Avg/Normal
Heating Type	Hot Air
Partition Type	Normal
Physical Condition	Rehab
Plumbing Type	Adequate
Sprinkler Type	None
Exterior Wall	Concr Block
Economic Obsolescence	Normal
Element	Units
Wall Height	15
Interior Finish Percent	100

Building Areas

Description	Area
BASE AREA PRI	2,704
BASE AREA PRI	1,054

Extra Features

Line	Description	Quality	Condition	Units	Year Built
1	Paving - Asphalt	Average	Average	2,058	1950
2	Multi-Use, Storage Low Cost	Good	Average	696	1950

Tax Year: 2017 ▼

HARRIS COUNTY APPRAISAL DISTRICT
REAL PROPERTY ACCOUNT INFORMATION
0200930000021

Print E-mail

Owner Services | Similar Owner Name | Nearby Addresses | Same Street Name | Related Map 5259D

Ownership History | **Fiduciary Information**

Owner and Property Information

Owner Name & Mailing Address:	**MERRICKS JAMES N** **3346 E T C JESTER BLVD** **HOUSTON TX 77018-7135**	Legal Description:	**LTS 19 THRU 24 BLK 97 HOUSTON HEIGHTS**
		Property Address:	**1816 N DURHAM DR** **HOUSTON TX 77008**

State Class Code	Land Use Code	Building Class	Total Units
F1 -- Real, Commercial	8001 -- Land Neighborhood Section 1	E	0

Land Area	Building Area	Net Rentable Area	Neighborhood	Market Area	Map Facet	Key Map®
19,650 SF	7,524	0	5938.02	5020 -- Heights	5259D	452U

Value Status Information

Value Status	Notice Date	Shared CAD
Noticed	03/31/2017	No

Exemptions and Jurisdictions

Exemption Type	Districts	Jurisdictions	Exemption Value	ARB Status	2016 Rate	2017 Rate	Online Tax Bill
None	001	HOUSTON ISD		Supplemental: 09/15/2017	1.206700	1.206700	View
	040	HARRIS COUNTY		Supplemental: 09/15/2017	0.416560	0.418010	View
	041	HARRIS CO FLOOD CNTRL		Supplemental: 09/15/2017	0.028290	0.028310	View
	042	PORT OF HOUSTON AUTHY		Supplemental: 09/15/2017	0.013340	0.012560	View
	043	HARRIS CO HOSP DIST		Supplemental: 09/15/2017	0.171790	0.171100	View
	044	HARRIS CO EDUC DEPT		Supplemental: 09/15/2017	0.005200	0.005195	View
	048	HOU COMMUNITY COLLEGE		Supplemental: 09/15/2017	0.100263	0.100263	View
	061	CITY OF HOUSTON		Supplemental: 09/15/2017	0.586420	0.584210	View
	816	TIRZ 5 - MEMORIAL HEIGHTS ANNX 4 (061)		Supplemental: 09/15/2017			

Texas law prohibits us from displaying residential photographs, sketches, floor plans, or information indicating the age of a property owner on our website. You can inspect this information or get a copy at **HCAD's information center at 13013 NW Freeway**.

Valuations

Value as of January 1, 2016		Value as of January 1, 2017	
Market	Appraised	Market	Appraised

Land	786,000		Land	786,000	
Improvement	64,850		Improvement	40,000	
Total	850,850	850,850	Total	826,000	826,000

5-Year Value History

Land

Market Value Land

Line	Land Use	Unit Type	Units	Size Factor	Site Factor	Appr O/R Factor	Appr O/R Reason	Total Adj	Unit Price	Adj Unit Price	Value
1	8001 -- Land Neighborhood Section 1 4373 -- Retail Single-Occupancy	SF	19,650	1.00	1.00	1.00	Corner or Alley	1.00	40.00	40.00	786,000.00

Building

Building	Year Built	Type	Style	Quality	Impr Sq Ft	Building Details
1	1965	Retail Single-Occupancy	8353 -- Retail Store	Very Low	7,524	Displayed

Building Details (1)

Building Data

Element	Details
Cooling Type	Central / Forced
Construction Type	Steel, Light
Functional Utility	Fair
Heating Type	Hot Air
Partition Type	Below Normal
Physical Condition	Fair
Plumbing Type	Adequate
Sprinkler Type	None
Exterior Wall	Metal, Light
Economic Obsolescence	Poor
Element	Units
Wall Height	14
Wall Height	9
Office Warehouse Ratio	0.26
Interior Finish Percent	100
Interior Finish Percent	0

Building Areas

Description	Area
BASE AREA PRI	7,524

Extra Features

Line	Description	Quality	Condition	Units	Year Built
1	Paving - Asphalt	Average	Average	4,000	1965

Tax Year: 2017 ▼

HARRIS COUNTY APPRAISAL DISTRICT
REAL PROPERTY ACCOUNT INFORMATION
1361500010001

Print E-mail

Owner Services | Similar Owner Name | Nearby Addresses | Same Street Name | Related Map 5259D

Ownership History | **Fiduciary Information** | **Related Accounts**

Owner and Property Information

Owner Name & Mailing Address:	**PECAN MILL REALTY** **PO BOX 25443** **HOUSTON TX 77265-5443**
Legal Description:	**RES A BLK 1** **SHEPHERD AT NINETEENTH BUSINESS PARK**
Property Address:	**724 W 19TH ST** **HOUSTON TX 77008**

State Class Code	Land Use Code	Building Class	Total Units
F1 -- Real, Commercial	8001 -- Land Neighborhood Section 1	E	0

Land Area	Building Area	Net Rentable Area	Neighborhood	Market Area	Map Facet	Key Map®
45,851 SF	14,515	0	5938.02	5020 -- Heights	5259D	452V

Value Status Information

Value Status	Notice Date	Shared CAD
Noticed	03/31/2017	No

Exemptions and Jurisdictions

Exemption Type	Districts	Jurisdictions	Exemption Value	ARB Status	2016 Rate	2017 Rate	Online Tax Bill
None	001	HOUSTON ISD		Certified: 08/11/2017	1.206700	1.206700	View
	040	HARRIS COUNTY		Certified: 08/11/2017	0.416560	0.418010	View
	041	HARRIS CO FLOOD CNTRL		Certified: 08/11/2017	0.028290	0.028310	View
	042	PORT OF HOUSTON AUTHY		Certified: 08/11/2017	0.013340	0.012560	View
	043	HARRIS CO HOSP DIST		Certified: 08/11/2017	0.171790	0.171100	View
	044	HARRIS CO EDUC DEPT		Certified: 08/11/2017	0.005200	0.005195	View
	048	HOU COMMUNITY COLLEGE		Certified: 08/11/2017	0.100263	0.100263	View
	061	CITY OF HOUSTON		Certified: 08/11/2017	0.586420	0.584210	View
	816	TIRZ 5 - MEMORIAL HEIGHTS ANNX 4 (061)		Certified: 08/11/2017			

Texas law prohibits us from displaying residential photographs, sketches, floor plans, or information indicating the age of a property owner on our website. You can inspect this information or get a copy at **HCAD's information center at 13013 NW Freeway**.

Valuations

Value as of January 1, 2016	Value as of January 1, 2017

	Market	Appraised		Market	Appraised
Land	1,834,040		Land	1,834,040	
Improvement	367,523		Improvement	621,317	
Total	2,201,563	2,201,563	Total	2,455,357	2,455,357

5-Year Value History

Land

Market Value Land

Line	Land Use	Unit Type	Units	Size Factor	Site Factor	Appr O/R Factor	Appr O/R Reason	Total Adj	Unit Price	Adj Unit Price	Value
1	8001 -- Land Neighborhood Section 1 4344 -- Strip Shopping Center	SF	45,851	1.00	1.00	1.00	--	1.00	40.00	40.00	1,834,040.00

Building

Building	Year Built	Remodeled	Type	Style	Quality	Impr Sq Ft	Building Details
1	1975	--	Strip Shopping Center	8412 -- Neighborhood Shopping Ctr	Average	8,575	Displayed
2	1960	2016	Strip Shopping Center	8412 -- Neighborhood Shopping Ctr	Good	5,940	View

Building Details (1)

Building Data

Element	Details
Cooling Type	Central / Forced
Construction Type	Steel, Light
Functional Utility	Avg/Normal
Heating Type	Hot Air
Partition Type	Normal
Physical Condition	Avg/Normal
Plumbing Type	Adequate
Sprinkler Type	None
Exterior Wall	Br / Concr Block
Economic Obsolescence	Moderate
Market Adjustment	8% Market Adjustment
Element	Units
Wall Height	14
Store Front: Metal	1
Interior Finish Percent	100

Building Areas

Description	Area
BASE AREA PRI	8,575
CNPY ROOF W/ SLAB -C	1,225

Extra Features

Line	Description	Quality	Condition	Units	Year Built
1	Paving - Asphalt	Average	Average	12,000	2007
2	Paving - Heavy Concrete	Fair	Average	6,800	1960
3	CANOPY ROOF AND SLAB	Average	Average	1,225	1975

Tax Year: 2017 ▼

HARRIS COUNTY APPRAISAL DISTRICT
REAL PROPERTY ACCOUNT INFORMATION
0200940000021

Print E-mail

Owner Services | Similar Owner Name | Nearby Addresses | Same Street Name | Related Map 5259D

Ownership History

Owner and Property Information

Owner Name & Mailing Address:	**EDRY B & K 1 GP** **414 ELECTRA DR** **HOUSTON TX 77024-4711**	Legal Description:	**TRS 21 22 23 & 24 BLK 98 HOUSTON HEIGHTS**
		Property Address:	**1818 N SHEPHERD DR** **HOUSTON TX 77008**

State Class Code	Land Use Code	Building Class	Total Units
F1 -- Real, Commercial	8001 -- Land Neighborhood Section 1	E	0

Land Area	Building Area	Net Rentable Area	Neighborhood	Market Area	Map Facet	Key Map®
9,500 SF	2,475	0	5938.02	5020 -- Heights	5259D	452V

Value Status Information

Value Status	Notice Date	Shared CAD
Noticed	03/31/2017	No

Exemptions and Jurisdictions

Exemption Type	Districts	Jurisdictions	Exemption Value	ARB Status	2016 Rate	2017 Rate	Online Tax Bill
None	001	HOUSTON ISD		Supplemental: 10/13/2017	1.206700	1.206700	View
	040	HARRIS COUNTY		Supplemental: 10/13/2017	0.416560	0.418010	View
	041	HARRIS CO FLOOD CNTRL		Supplemental: 10/13/2017	0.028290	0.028310	View
	042	PORT OF HOUSTON AUTHY		Supplemental: 10/13/2017	0.013340	0.012560	View
	043	HARRIS CO HOSP DIST		Supplemental: 10/13/2017	0.171790	0.171100	View
	044	HARRIS CO EDUC DEPT		Supplemental: 10/13/2017	0.005200	0.005195	View
	048	HOU COMMUNITY COLLEGE		Supplemental: 10/13/2017	0.100263	0.100263	View
	061	CITY OF HOUSTON		Supplemental: 10/13/2017	0.586420	0.584210	View
	816	TIRZ 5 - MEMORIAL HEIGHTS ANNX 4 (061)		Supplemental: 10/13/2017			

Texas law prohibits us from displaying residential photographs, sketches, floor plans, or information indicating the age of a property owner on our website. You can inspect this information or get a copy at **HCAD's information center at 13013 NW Freeway**.

Valuations

Value as of January 1, 2016		Value as of January 1, 2017	
Market	Appraised	Market	Appraised

Land	380,000		Land	380,000	
Improvement	17,536		Improvement	248,453	
Total	397,536	397,536	Total	628,453	628,453

5-Year Value History

Land

Market Value Land

Line	Land Use	Unit Type	Units	Size Factor	Site Factor	Appr O/R Factor	Appr O/R Reason	Total Adj	Unit Price	Adj Unit Price	Value
1	8001 -- Land Neighborhood Section 1 4332 -- Auto Service Garage	SF	9,500	1.00	1.00	1.00	--	1.00	40.00	40.00	380,000.00

Building

Building	Year Built	Remodeled	Type	Style	Quality	Impr Sq Ft	Building Details
1	1984	2016	Specialized Auto Use	8423 -- Mini-Lube Garage	Average	2,475	Displayed

Building Details (1)

Building Data

Element	Details
Cooling Type	None
Construction Type	Steel, Light
Functional Utility	Avg/Normal
Heating Type	Unit Heaters
Partition Type	Normal
Physical Condition	Avg/Normal
Plumbing Type	Adequate
Sprinkler Type	None
Exterior Wall	Metal, Light
Economic Obsolescence	Normal
Element	Units
Wall Height	12
Wall Height	9
OH Door: Wood / Mtl	5
Interior Finish Percent	100

Building Areas

Description	Area
BASE AREA PRI	2,475

Extra Features

Line	Description	Quality	Condition	Units	Year Built
1	Paving - Asphalt	Poor	Average	7,025	1984
2	Basement,Commercial Stg Non Fire Proofed	Average	Average	518	1984

Tax Year: 2017 ▼

HARRIS COUNTY APPRAISAL DISTRICT
REAL PROPERTY ACCOUNT INFORMATION
0200920000041

Print E-mail

Owner Services | Similar Owner Name | Nearby Addresses | Same Street Name | Related Map 5259D

Ownership History | **Fiduciary Information**

Owner and Property Information

Owner Name & Mailing Address:	**CLEANCAR PARTNESHIP LTD** **619 W 19TH ST** **HOUSTON TX 77008-3613**	Legal Description:	**LTS 41 42 43 & 44 BLK 96 HOUSTON HEIGHTS**
		Property Address:	**801 W 18TH ST** **HOUSTON TX 77008**

State Class Code	Land Use Code	Building Class	Total Units
F1 -- Real, Commercial	8001 -- Land Neighborhood Section 1	E	0

Land Area	Building Area	Net Rentable Area	Neighborhood	Market Area	Map Facet	Key Map®
11,100 SF	1,800	0	5938.02	5020 -- Heights	5259D	452U

Value Status Information

Value Status	Notice Date	Shared CAD
Noticed	03/31/2017	No

Exemptions and Jurisdictions

Exemption Type	Districts	Jurisdictions	Exemption Value	ARB Status	2016 Rate	2017 Rate	Online Tax Bill
None	001	HOUSTON ISD		Supplemental: 10/13/2017	1.206700	1.206700	View
	040	HARRIS COUNTY		Supplemental: 10/13/2017	0.416560	0.418010	View
	041	HARRIS CO FLOOD CNTRL		Supplemental: 10/13/2017	0.028290	0.028310	View
	042	PORT OF HOUSTON AUTHY		Supplemental: 10/13/2017	0.013340	0.012560	View
	043	HARRIS CO HOSP DIST		Supplemental: 10/13/2017	0.171790	0.171100	View
	044	HARRIS CO EDUC DEPT		Supplemental: 10/13/2017	0.005200	0.005195	View
	048	HOU COMMUNITY COLLEGE		Supplemental: 10/13/2017	0.100263	0.100263	View
	061	CITY OF HOUSTON		Supplemental: 10/13/2017	0.586420	0.584210	View
	816	TIRZ 5 - MEMORIAL HEIGHTS ANNX 4 (061)		Supplemental: 10/13/2017			

Texas law prohibits us from displaying residential photographs, sketches, floor plans, or information indicating the age of a property owner on our website. You can inspect this information or get a copy at **HCAD's information center at 13013 NW Freeway**.

Valuations

Value as of January 1, 2016		Value as of January 1, 2017	
Market	Appraised	Market	Appraised

Land	401,639		Land	444,000	
Improvement	100		Improvement	31,826	
Total	401,739	401,739	Total	475,826	475,826

5-Year Value History

Land

Market Value Land

Line	Land Use	Unit Type	Units	Size Factor	Site Factor	Appr O/R Factor	Appr O/R Reason	Total Adj	Unit Price	Adj Unit Price	Value
1	8001 -- Land Neighborhood Section 1 4336 -- Car Wash (Manual)	SF	11,100	1.00	1.00	1.00	--	1.00	40.00	40.00	444,000.00

Building

Building	Year Built	Type	Style	Quality	Impr Sq Ft	Building Details
1	1983	Car Wash (Manual)	8434 -- Car Wash - Self Serve	Low	1,800	Displayed

Building Details (1)

Building Data

Element	Details
Cooling Type	None
Construction Type	Steel, Light
Functional Utility	Poor
Heating Type	None
Partition Type	Normal
Physical Condition	Poor
Plumbing Type	Adequate
Sprinkler Type	None
Exterior Wall	Brick / Stone
Economic Obsolescence	Poor
Element	Units
Wall Height	12
Interior Finish Percent	100

Building Areas

Description	Area
BASE AREA PRI	1,800

Extra Features

Line	Description	Quality	Condition	Units	Year Built

1	Paving - Light Concrete	Average	Average	10,000	1984
2	CANOPY ROOF AND SLAB	Average	Average	1,600	1984

Tax Year: 2017 ▼

HARRIS COUNTY APPRAISAL DISTRICT
REAL PROPERTY ACCOUNT INFORMATION
1349600010001

Print E-mail

Owner Services | Similar Owner Name | Nearby Addresses | Same Street Name | Related Map 5259D

Ownership History | **Fiduciary Information** | **Related Accounts**

Owner and Property Information

Owner Name & Mailing Address:	**VICTORY LUPE LP** **3903 BELLAIRE BLVD STE A** **HOUSTON TX 77025-1154**	Legal Description:	**RES A BLK 1** **HEIGHTS HOSPITALITY**
		Property Address:	**719 W 18TH ST** **HOUSTON TX 77008**

State Class Code	Land Use Code	Building Class	Total Units
F1 -- Real, Commercial	8001 -- Land Neighborhood Section 1	E	0

Land Area	Building Area	Net Rentable Area	Neighborhood	Market Area	Map Facet	Key Map®
36,050 SF	8,662	0	5938.02	5020 -- Heights	5259D	452V

Value Status Information

Value Status	Notice Date	Shared CAD
Noticed	03/31/2017	No

Exemptions and Jurisdictions

Exemption Type	Districts	Jurisdictions	Exemption Value	ARB Status	2016 Rate	2017 Rate	Online Tax Bill
None	001	HOUSTON ISD		Name Change: 09/15/2017	1.206700	1.206700	View
	040	HARRIS COUNTY		Name Change: 09/15/2017	0.416560	0.418010	View
	041	HARRIS CO FLOOD CNTRL		Name Change: 09/15/2017	0.028290	0.028310	View
	042	PORT OF HOUSTON AUTHY		Name Change: 09/15/2017	0.013340	0.012560	View
	043	HARRIS CO HOSP DIST		Name Change: 09/15/2017	0.171790	0.171100	View
	044	HARRIS CO EDUC DEPT		Name Change: 09/15/2017	0.005200	0.005195	View
	048	HOU COMMUNITY COLLEGE		Name Change: 09/15/2017	0.100263	0.100263	View
	061	CITY OF HOUSTON		Name Change: 09/15/2017	0.586420	0.584210	View
	816	TIRZ 5 - MEMORIAL HEIGHTS ANNX 4 (061)		Name Change: 09/15/2017			

Texas law prohibits us from displaying residential photographs, sketches, floor plans, or information indicating the age of a property owner on our website. You can inspect this information or get a copy at **HCAD's information center at 13013 NW Freeway**.

Valuations

Value as of January 1, 2016		Value as of January 1, 2017	
Market	Appraised	Market	Appraised

Land	1,442,000		Land	1,442,000	
Improvement	1,180,684		Improvement	1,152,152	
Total	2,622,684	2,622,684	Total	2,594,152	2,594,152

5-Year Value History

Land

Market Value Land

Line	Land Use	Unit Type	Units	Size Factor	Site Factor	Appr O/R Factor	Appr O/R Reason	Total Adj	Unit Price	Adj Unit Price	Value
1	8001 -- Land Neighborhood Section 1 4321 -- Restaurant	SF	36,050	1.00	1.00	1.00	--	1.00	40.00	40.00	1,442,000.00

Building

Building	Year Built	Type	Style	Quality	Impr Sq Ft	Building Details
1	2015	Restaurant	8350 -- Restaurant	Good	8,662	Displayed

Building Details (1)

Building Data

Element	Details
Exterior Wall	Br / Concr Block
Construction Type	Wood / Steel Joist
Partition Type	Normal
Heating Type	Hot Air
Cooling Type	Central / Forced
Plumbing Type	Adequate
Sprinkler Type	Wet
Physical Condition	Avg/Normal
Functional Utility	Avg/Normal
Economic Obsolescence	Normal
Element	Units
Interior Finish Percent	100
Wall Height	12

Building Areas

Description	Area
CNPY ROOF W/ SLAB -C	846
BASE AREA PRI	8,662
CNPY ROOF W/ SLAB -C	340

Extra Features

Line	Description	Quality	Condition	Units	Year Built

2	Paving - Heavy Concrete	Average	Average	19,000	2015
3	Wet Sprinkler	Average	Average	8,662	2015
4	CANOPY ROOF AND SLAB	Average	Average	1,186	2015

Tax Year: 2017 ▼

HARRIS COUNTY APPRAISAL DISTRICT
REAL PROPERTY ACCOUNT INFORMATION
0200940000027

Print E-mail

Owner Services | Similar Owner Name | Nearby Addresses | Same Street Name | Related Map 5259D

Ownership History | **Fiduciary Information** | **Related Accounts**

Owner and Property Information

Owner Name & Mailing Address:	**LUPE FIVE LLC** **3903 BELLAIRE BLVD STE A** **HOUSTON TX 77025-1154**	Legal Description:	**LTS 25 26 27 & 28 BLK 98 HOUSTON HEIGHTS**
		Property Address:	**1808 N SHEPHERD DR** **HOUSTON TX 77008**

State Class Code	Land Use Code	Building Class	Total Units
F1 -- Real, Commercial	8001 -- Land Neighborhood Section 1	E	0

Land Area	Building Area	Net Rentable Area	Neighborhood	Market Area	Map Facet	Key Map®
13,100 SF	1,056	0	5938.02	5020 -- Heights	5259D	452V

Value Status Information

Value Status	Notice Date	Shared CAD
Noticed	03/31/2017	No

Exemptions and Jurisdictions

Exemption Type	Districts	Jurisdictions	Exemption Value	ARB Status	2016 Rate	2017 Rate	Online Tax Bill
None	001	HOUSTON ISD		Name Change: 09/15/2017	1.206700	1.206700	View
	040	HARRIS COUNTY		Name Change: 09/15/2017	0.416560	0.418010	View
	041	HARRIS CO FLOOD CNTRL		Name Change: 09/15/2017	0.028290	0.028310	View
	042	PORT OF HOUSTON AUTHY		Name Change: 09/15/2017	0.013340	0.012560	View
	043	HARRIS CO HOSP DIST		Name Change: 09/15/2017	0.171790	0.171100	View
	044	HARRIS CO EDUC DEPT		Name Change: 09/15/2017	0.005200	0.005195	View
	048	HOU COMMUNITY COLLEGE		Name Change: 09/15/2017	0.100263	0.100263	View
	061	CITY OF HOUSTON		Name Change: 09/15/2017	0.586420	0.584210	View
	816	TIRZ 5 - MEMORIAL HEIGHTS ANNX 4 (061)		Name Change: 09/15/2017			

Texas law prohibits us from displaying residential photographs, sketches, floor plans, or information indicating the age of a property owner on our website. You can inspect this information or get a copy at **HCAD's information center at 13013 NW Freeway**.

Valuations

Value as of January 1, 2016		Value as of January 1, 2017	
Market	Appraised	Market	Appraised

Land	524,000		Land	524,000	
Improvement	4,758		Improvement	4,745	
Total	528,758	528,758	Total	528,745	528,745

5-Year Value History

Land

Market Value Land

Line	Land Use	Unit Type	Units	Size Factor	Site Factor	Appr O/R Factor	Appr O/R Reason	Total Adj	Unit Price	Adj Unit Price	Value
1	8001 -- Land Neighborhood Section 1 4301 -- Res. Struct. Or Conversion	SF	13,100	1.00	1.00	1.00	--	1.00	40.00	40.00	524,000.00

Building

Building	Year Built	Type	Style	Quality	Impr Sq Ft	Building Details
1	1920	Res. Struct. Or Conversion	8351 -- Single-Family Residence	Low	1,056	Displayed

Building Details (1)

Building Data

Element	Details
Cooling Type	None
Construction Type	Wood / Steel Joist
Functional Utility	None
Heating Type	None
Partition Type	Normal
Physical Condition	Avg/Normal
Plumbing Type	Adequate
Sprinkler Type	None
Exterior Wall	Frame / Res Stucco
Economic Obsolescence	Normal
Element	Units
Wall Height	9
Interior Finish Percent	100

Building Areas

Description	Area
BASE AREA PRI	1,056

Extra Features

Line	Description	Quality	Condition	Units	Year Built

1	Paving - Asphalt	Poor	Poor	8,600	1990

Tax Year: 2017 ▼

HARRIS COUNTY APPRAISAL DISTRICT
REAL PROPERTY ACCOUNT INFORMATION
0201210000001

Print E-mail

File A Protest | Similar Owner Name | Nearby Addresses | Same Street Name | Related Map 5259D

Ownership History

Owner and Property Information

Owner Name & Mailing Address:	**CUTAIA TRUST** **1703 BRIARMEAD DR** **HOUSTON TX 77057-2927**
Legal Description:	**LTS 1 2 & 3 BLK 125** **HOUSTON HEIGHTS**
Property Address:	**802 W 18TH ST** **HOUSTON TX 77008**

State Class Code	Land Use Code
A1 -- Real, Residential, Single-Family	1001 -- Residential Improved

Land Area	Total Living Area	Neighborhood	Neighborhood Group	Market Area	Map Facet	Key Map®
9,825 SF	1,152 SF	8305.07	1639	161 -- 1F Heights, Brooksmith, Norhill Areas	5259D	452U

Value Status Information

Value Status	Notice Date	Shared CAD
Noticed	04/07/2017	No

Exemptions and Jurisdictions

Exemption Type	Districts	Jurisdictions	Exemption Value	ARB Status	2016 Rate	2017 Rate	Online Tax Bill
None	001	HOUSTON ISD		Certified: 08/11/2017	1.206700	1.206700	View
	040	HARRIS COUNTY		Certified: 08/11/2017	0.416560	0.418010	View
	041	HARRIS CO FLOOD CNTRL		Certified: 08/11/2017	0.028290	0.028310	View
	042	PORT OF HOUSTON AUTHY		Certified: 08/11/2017	0.013340	0.012560	View
	043	HARRIS CO HOSP DIST		Certified: 08/11/2017	0.171790	0.171100	View
	044	HARRIS CO EDUC DEPT		Certified: 08/11/2017	0.005200	0.005195	View
	048	HOU COMMUNITY COLLEGE		Certified: 08/11/2017	0.100263	0.100263	View
	061	CITY OF HOUSTON		Certified: 08/11/2017	0.586420	0.584210	View
	816	TIRZ 5 - MEMORIAL HEIGHTS ANNX 4 (061)		Certified: 08/11/2017			

Texas law prohibits us from displaying residential photographs, sketches, floor plans, or information indicating the age of a property owner on our website. You can inspect this information or get a copy at **HCAD's information center at 13013 NW Freeway**.

Valuations

Value as of January 1, 2016	Value as of January 1, 2017

	Market	Appraised		Market	Appraised
Land	327,500		Land	393,000	
Improvement	13,310		Improvement	13,310	
Total	340,810	340,810	Total	406,310	406,310

5-Year Value History

Land

Market Value Land

Line	Land Use	Unit Type	Units	Size Factor	Site Factor	Appr O/R Factor	Appr O/R Reason	Total Adj	Unit Price	Adj Unit Price	Value
1	1001 -- Res Improved Table Value SF1 -- Primary SF	SF	9,825	1.00	1.00	1.00	--	1.00	40.00	40.00	393,000.00

Building

Building	Year Built	Type	Style	Quality	Impr Sq Ft	Building Details
1	1920	Residential Single Family	101 -- Residential 1 Family	Low	576 *	Displayed
2	1920	Residential Single Family	101 -- Residential 1 Family	Very Low	576 *	View

***** All HCAD residential building measurements are done from the exterior, with individual measurements rounded to the closest foot. This measurement includes all closet space, hallways, and interior staircases. Attached garages are not included in the square footage of living area, but valued separately. Living area above *attached* garages is included in the square footage living area of the dwelling. Living area above *detached* garages is not included in the square footage living area of the dwelling but is valued separately. This method is used on all residential properties in Harris County to ensure the uniformity of square footage of living area measurements district-wide. There can be a reasonable variance between the HCAD square footage and your square footage measurement, especially if your square footage measurement was an interior measurement or an exterior measurement to the inch.

Building Details (1)

Building Data

Element	Details
Cond / Desir / Util	Poor
Foundation Type	Crawl Space
Grade Adjustment	D-
Heating / AC	None
Physical Condition	Fair
Exterior Wall	Frame / Concrete Blk
Element	Units
Room: Total	4
Room: Full Bath	1
Room: Bedroom	2

Building Areas

Description	Area
BASE AREA PRI	576
OPEN FRAME PORCH PRI	60

Extra Features

Line	Description	Quality	Condition	Units	Year Built
1	Carport - Residential	Poor	Average	180	1920
2	Carport - Residential	Poor	Average	180	1920
3	Carport - Residential	Poor	Average	180	1920

Tax Year: 2017 ▼

HARRIS COUNTY APPRAISAL DISTRICT
REAL PROPERTY ACCOUNT INFORMATION
0201200000023

Print E-mail

Owner Services | Similar Owner Name | Nearby Addresses | Same Street Name | Related Map 5259D

Ownership History | **Fiduciary Information**

Owner and Property Information

Owner Name & Mailing Address:	**CURRENT OWNER** **PO BOX 20675** **HOUSTON TX 77225-0675**	Legal Description:	**LTS 23 & 24 BLK 124** **HOUSTON HEIGHTS**
		Property Address:	**744 W 18TH ST** **HOUSTON TX 77008**

State Class Code	Land Use Code	Building Class	Total Units
F1 -- Real, Commercial	8001 -- Land Neighborhood Section 1	E	0

Land Area	Building Area	Net Rentable Area	Neighborhood	Market Area	Map Facet	Key Map®
5,000 SF	2,808	0	5938.02	5020 -- Heights	5259D	452U

Value Status Information

Value Status	Notice Date	Shared CAD
Noticed	03/31/2017	No

Exemptions and Jurisdictions

Exemption Type	Districts	Jurisdictions	Exemption Value	ARB Status	2016 Rate	2017 Rate	Online Tax Bill
None	001	HOUSTON ISD		Certified: 08/11/2017	1.206700	1.206700	View
	040	HARRIS COUNTY		Certified: 08/11/2017	0.416560	0.418010	View
	041	HARRIS CO FLOOD CNTRL		Certified: 08/11/2017	0.028290	0.028310	View
	042	PORT OF HOUSTON AUTHY		Certified: 08/11/2017	0.013340	0.012560	View
	043	HARRIS CO HOSP DIST		Certified: 08/11/2017	0.171790	0.171100	View
	044	HARRIS CO EDUC DEPT		Certified: 08/11/2017	0.005200	0.005195	View
	048	HOU COMMUNITY COLLEGE		Certified: 08/11/2017	0.100263	0.100263	View
	061	CITY OF HOUSTON		Certified: 08/11/2017	0.586420	0.584210	View
	816	TIRZ 5 - MEMORIAL HEIGHTS ANNX 4 (061)		Certified: 08/11/2017			

Texas law prohibits us from displaying residential photographs, sketches, floor plans, or information indicating the age of a property owner on our website. You can inspect this information or get a copy at **HCAD's information center at 13013 NW Freeway**.

Valuations

Value as of January 1, 2016		Value as of January 1, 2017	
Market	Appraised	Market	Appraised

Land	200,000		Land	200,000	
Improvement	57,853		Improvement	57,634	
Total	257,853	257,853	Total	257,634	257,634

5-Year Value History

Land

Market Value Land

Line	Land Use	Unit Type	Units	Size Factor	Site Factor	Appr O/R Factor	Appr O/R Reason	Total Adj	Unit Price	Adj Unit Price	Value
1	8001 -- Land Neighborhood Section 1 4301 -- Res. Struct. Or Conversion	SF	5,000	1.00	1.00	1.00	--	1.00	40.00	40.00	200,000.00

Building

Building	Year Built	Type	Style	Quality	Impr Sq Ft	Building Details
1	1920	Res. Struct. Or Conversion	8351 -- Single-Family Residence	Low	792	Displayed
2	1920	Res. Struct. Or Conversion	8351 -- Single-Family Residence	Low	1,106	View
3	1920	Warehouse - Metallic	8471 -- Lt. Commercial Utility Build.	Average	910	View

Building Details (1)

Building Data

Element	Details
Cooling Type	None
Construction Type	Wood / Steel Joist
Functional Utility	Avg/Normal
Heating Type	None
Partition Type	Normal
Physical Condition	Avg/Normal
Plumbing Type	Adequate
Sprinkler Type	None
Exterior Wall	Frame / Res Stucco
Economic Obsolescence	Normal
Element	Units
Wall Height	9
Interior Finish Percent	100

Building Areas

Description	Area
BASE AREA PRI	792

Extra Features

Line	Description	Quality	Condition	Units	Year Built
1	Paving - Asphalt	Fair	Fair	600	1970
2	Porch, Open	Fair	Fair	120	1920
3	Porch,Open Upper	Fair	Fair	32	1920

Tax Year: 2017 ▼

HARRIS COUNTY APPRAISAL DISTRICT
REAL PROPERTY ACCOUNT INFORMATION
1378940010001

Print E-mail

File A Protest | Similar Owner Name | Nearby Addresses | Same Street Name | Related Map 5259D

Ownership History | **Related Accounts**

Owner and Property Information

Owner Name & Mailing Address:	**718 HEIGHTS LP** **1245 W 18TH ST** **HOUSTON TX 77008-3342**
Legal Description:	**RES A BLK 1** **LOWELL STREET MARKET**
Property Address:	**718 W 18TH ST** **HOUSTON TX 77008**

State Class Code	Land Use Code	Building Class	Total Units
F1 -- Real, Commercial	8001 -- Land Neighborhood Section 1	E	0

Land Area	Building Area	Net Rentable Area	Neighborhood	Market Area	Map Facet	Key Map®
32,748 SF	8,715	0	5938.02	6004 -- Inner Loop North	5259D	452V

Value Status Information

Value Status	Notice Date	Shared CAD
Noticed	04/07/2017	No

Exemptions and Jurisdictions

Exemption Type	Districts	Jurisdictions	Exemption Value	ARB Status	2016 Rate	2017 Rate	Online Tax Bill
None	001	HOUSTON ISD		Certified: 08/11/2017	1.206700	1.206700	View
	040	HARRIS COUNTY		Certified: 08/11/2017	0.416560	0.418010	View
	041	HARRIS CO FLOOD CNTRL		Certified: 08/11/2017	0.028290	0.028310	View
	042	PORT OF HOUSTON AUTHY		Certified: 08/11/2017	0.013340	0.012560	View
	043	HARRIS CO HOSP DIST		Certified: 08/11/2017	0.171790	0.171100	View
	044	HARRIS CO EDUC DEPT		Certified: 08/11/2017	0.005200	0.005195	View
	048	HOU COMMUNITY COLLEGE		Certified: 08/11/2017	0.100263	0.100263	View
	061	CITY OF HOUSTON		Certified: 08/11/2017	0.586420	0.584210	View
	816	TIRZ 5 - MEMORIAL HEIGHTS ANNX 4 (061)		Certified: 08/11/2017			

Texas law prohibits us from displaying residential photographs, sketches, floor plans, or information indicating the age of a property owner on our website. You can inspect this information or get a copy at **HCAD's information center at 13013 NW Freeway**.

Valuations

Value as of January 1, 2016		Value as of January 1, 2017	
Market	Appraised	Market	Appraised

Land	--	Land	1,309,920		
Improvement	--	Improvement	20,308		
Ag/Tmbr/Spc	--	Ag/Tmbr/Spc	0		
Total	--	-- Total	1,330,228	1,330,228	

5-Year Value History

Land

Market Value Land

Line	Land Use	Unit Type	Units	Size Factor	Site Factor	Appr O/R Factor	Appr O/R Reason	Total Adj	Unit Price	Adj Unit Price	Value
1	8001 -- Land Neighborhood Section 1 4399 -- Warehouse-Metallic	SF	32,748	1.00	1.00	1.00	Corner or Alley	1.00	40.00	40.00	1,309,920.00

Building

Building	Year Built	Type	Style	Quality	Impr Sq Ft	Building Details
1	1973	Warehouse - Metallic	8454 -- Shell, Industrial	Average	8,715	Displayed

Building Details (1)

Building Data

Element	Details
Exterior Wall	Metal, Light
Construction Type	Steel, Light
Partition Type	None
Heating Type	None
Cooling Type	None
Plumbing Type	None
Sprinkler Type	None
Physical Condition	Avg/Normal
Functional Utility	None
Economic Obsolescence	Normal
Element	Units
Interior Finish Percent	0
Wall Height	15

Building Areas

Description	Area
BASE AREA PRI	8,715

Tax Year: 2017 ▼

HARRIS COUNTY APPRAISAL DISTRICT
REAL PROPERTY ACCOUNT INFORMATION
0201190000021

Print E-mail

File A Protest | Similar Owner Name | Nearby Addresses | Same Street Name | Related Map 5259D

Ownership History

Owner and Property Information

Owner Name & Mailing Address:	**DRAPELA ENTERPRISES INC** **2101 N SHEPHERD DR** **HOUSTON TX 77008-3647**	Legal Description:	**LTS 21 22 23 & 24 BLK 123 HOUSTON HEIGHTS**
		Property Address:	**1718 N SHEPHERD DR** **HOUSTON TX 77008**

State Class Code	Land Use Code	Building Class	Total Units
F1 -- Real, Commercial	8001 -- Land Neighborhood Section 1	E	0

Land Area	Building Area	Net Rentable Area	Neighborhood	Market Area	Map Facet	Key Map®
13,100 SF	3,400	0	5938.02	5020 -- Heights	5259D	452V

Value Status Information

Value Status	Notice Date	Shared CAD
Noticed	03/31/2017	No

Exemptions and Jurisdictions

Exemption Type	Districts	Jurisdictions	Exemption Value	ARB Status	2016 Rate	2017 Rate	Online Tax Bill
None	001	HOUSTON ISD		Certified: 08/11/2017	1.206700	1.206700	View
	040	HARRIS COUNTY		Certified: 08/11/2017	0.416560	0.418010	View
	041	HARRIS CO FLOOD CNTRL		Certified: 08/11/2017	0.028290	0.028310	View
	042	PORT OF HOUSTON AUTHY		Certified: 08/11/2017	0.013340	0.012560	View
	043	HARRIS CO HOSP DIST		Certified: 08/11/2017	0.171790	0.171100	View
	044	HARRIS CO EDUC DEPT		Certified: 08/11/2017	0.005200	0.005195	View
	048	HOU COMMUNITY COLLEGE		Certified: 08/11/2017	0.100263	0.100263	View
	061	CITY OF HOUSTON		Certified: 08/11/2017	0.586420	0.584210	View
	816	TIRZ 5 - MEMORIAL HEIGHTS ANNX 4 (061)		Certified: 08/11/2017			

Texas law prohibits us from displaying residential photographs, sketches, floor plans, or information indicating the age of a property owner on our website. You can inspect this information or get a copy at **HCAD's information center at 13013 NW Freeway**.

Valuations

Value as of January 1, 2016		Value as of January 1, 2017	
Market	Appraised	Market	Appraised

Land	524,000		Land	524,000	
Improvement	28,689		Improvement	28,626	
Total	552,689	552,689	Total	552,626	552,626

5-Year Value History

Land

Market Value Land

Line	Land Use	Unit Type	Units	Size Factor	Site Factor	Appr O/R Factor	Appr O/R Reason	Total Adj	Unit Price	Adj Unit Price	Value
1	8001 -- Land Neighborhood Section 1 4329 -- Used Car Lot	SF	13,100	1.00	1.00	1.00	--	1.00	40.00	40.00	524,000.00

Building

Building	Year Built	Type	Style	Quality	Impr Sq Ft	Building Details
1	1960	Used Car Lot	8471 -- Lt. Commercial Utility Build.	Low	1,840	Displayed
2	1970	Used Car Lot	8344 -- Office Building	Average	1,560	View

Building Details (1)

Building Data

Element	Details
Cooling Type	None
Construction Type	Wood / Steel Joist
Functional Utility	Fair
Heating Type	None
Partition Type	Below Normal
Physical Condition	Fair
Plumbing Type	Minimum
Sprinkler Type	None
Exterior Wall	Metal, Light
Economic Obsolescence	Fair
Element	Units
Wall Height	10
OH Door: Wood / Mtl	6
Interior Finish Percent	0

Building Areas

Description	Area
BASE AREA PRI	1,840

Extra Features

Line	Description	Quality	Condition	Units	Year Built
1	CANOPY ROOF AND SLAB	Fair	Fair	400	1978
2	CANOPY ROOF AND SLAB	Fair	Fair	828	1960
3	Paving - Asphalt	Fair	Poor	3,000	1960
4	Paving - Light Concrete	Fair	Poor	1,000	1960

Tax Year: 2017 ▼

HARRIS COUNTY APPRAISAL DISTRICT
REAL PROPERTY ACCOUNT INFORMATION
0201210000041

Print E-mail

Owner Services | Similar Owner Name | Nearby Addresses | Same Street Name | Related Map 5259D

Ownership History | **Fiduciary Information**

Owner and Property Information

Owner Name & Mailing Address:	**BOBBY MINER FAMILY LIVING TRUST** **9811 MINER RD** **HIGHLANDS TX 77562-5412**	Legal Description:	**LTS 41 42 43 & 44 BLK 125 HOUSTON HEIGHTS**
		Property Address:	**1701 N DURHAM DR** **HOUSTON TX 77008**

State Class Code	Land Use Code	Building Class	Total Units
F1 -- Real, Commercial	8001 -- Land Neighborhood Section 1	E	0

Land Area	Building Area	Net Rentable Area	Neighborhood	Market Area	Map Facet	Key Map®
13,100 SF	3,750	0	5938.02	6004 -- Inner Loop North	5259D	452Y

Value Status Information

Value Status	Notice Date	Shared CAD
Noticed	03/31/2017	No

Exemptions and Jurisdictions

Exemption Type	Districts	Jurisdictions	Exemption Value	ARB Status	2016 Rate	2017 Rate	Online Tax Bill
None	001	HOUSTON ISD		Certified: 08/11/2017	1.206700	1.206700	View
	040	HARRIS COUNTY		Certified: 08/11/2017	0.416560	0.418010	View
	041	HARRIS CO FLOOD CNTRL		Certified: 08/11/2017	0.028290	0.028310	View
	042	PORT OF HOUSTON AUTHY		Certified: 08/11/2017	0.013340	0.012560	View
	043	HARRIS CO HOSP DIST		Certified: 08/11/2017	0.171790	0.171100	View
	044	HARRIS CO EDUC DEPT		Certified: 08/11/2017	0.005200	0.005195	View
	048	HOU COMMUNITY COLLEGE		Certified: 08/11/2017	0.100263	0.100263	View
	061	CITY OF HOUSTON		Certified: 08/11/2017	0.586420	0.584210	View
	816	TIRZ 5 - MEMORIAL HEIGHTS ANNX 4 (061)		Certified: 08/11/2017			

Texas law prohibits us from displaying residential photographs, sketches, floor plans, or information indicating the age of a property owner on our website. You can inspect this information or get a copy at **HCAD's information center at 13013 NW Freeway**.

Valuations

Value as of January 1, 2016		Value as of January 1, 2017	
Market	Appraised	Market	Appraised

Land	497,800		Land	524,000	
Improvement	39,974		Improvement	28,952	
Total	537,774	537,774	Total	552,952	552,952

5-Year Value History

Land

Market Value Land

Line	Land Use	Unit Type	Units	Size Factor	Site Factor	Appr O/R Factor	Appr O/R Reason	Total Adj	Unit Price	Adj Unit Price	Value
1	8001 -- Land Neighborhood Section 1 4399 -- Warehouse-Metallic	SF	13,100	1.00	1.00	1.00	Corner or Alley	1.00	40.00	40.00	524,000.00

Building

Building	Year Built	Type	Style	Quality	Impr Sq Ft	Building Details
1	1978	Warehouse - Metallic	8454 -- Shell, Industrial	Average	3,750	Displayed

Building Details (1)

Building Data

Element	Details
Cooling Type	None
Construction Type	Steel, Light
Functional Utility	Fair
Heating Type	None
Partition Type	None
Partition Type	Normal
Physical Condition	Fair
Plumbing Type	Adequate
Sprinkler Type	None
Exterior Wall	Metal, Light
Economic Obsolescence	Very Poor
Element	Units
Wall Height	16
OH Door: Wood / Mtl	6
Interior Finish Percent	100

Building Areas

Description	Area
BASE AREA PRI	3,750

Extra Features

Line	Description	Quality	Condition	Units	Year Built
1	Enclosure, Storage	Fair	Average	900	1978
2	Paving - Asphalt	Average	Average	9,300	1978
3	Enclosure, Office	Fair	Average	708	1978

Tax Year: 2017 ▼

HARRIS COUNTY APPRAISAL DISTRICT
REAL PROPERTY ACCOUNT INFORMATION
0201200000046

Print E-mail

Owner Services | Similar Owner Name | Nearby Addresses | Same Street Name | Related Map 5259D

Ownership History | **Fiduciary Information** | **Related Accounts**

Owner and Property Information

Owner Name & Mailing Address:	**HUTSON TOMMY** **1701 N SHEPHERD DR** **HOUSTON TX 77008-3639**	Legal Description:	**LTS 46 47 & 48 BLK 124** **HOUSTON HEIGHTS**
		Property Address:	**1711 N SHEPHERD DR** **HOUSTON TX 77008**

State Class Code	Land Use Code	Building Class	Total Units
F1 -- Real, Commercial	8001 -- Land Neighborhood Section 1	E	0

Land Area	Building Area	Net Rentable Area	Neighborhood	Market Area	Map Facet	Key Map®
9,825 SF	6,532	0	5938.02	5020 -- Heights	5259D	452Z

Value Status Information

Value Status	Notice Date	Shared CAD
Noticed	03/31/2017	No

Exemptions and Jurisdictions

Exemption Type	Districts	Jurisdictions	Exemption Value	ARB Status	2016 Rate	2017 Rate	Online Tax Bill
None	001	HOUSTON ISD		Supplemental: 10/13/2017	1.206700	1.206700	View
	040	HARRIS COUNTY		Supplemental: 10/13/2017	0.416560	0.418010	View
	041	HARRIS CO FLOOD CNTRL		Supplemental: 10/13/2017	0.028290	0.028310	View
	042	PORT OF HOUSTON AUTHY		Supplemental: 10/13/2017	0.013340	0.012560	View
	043	HARRIS CO HOSP DIST		Supplemental: 10/13/2017	0.171790	0.171100	View
	044	HARRIS CO EDUC DEPT		Supplemental: 10/13/2017	0.005200	0.005195	View
	048	HOU COMMUNITY COLLEGE		Supplemental: 10/13/2017	0.100263	0.100263	View
	061	CITY OF HOUSTON		Supplemental: 10/13/2017	0.586420	0.584210	View
	816	TIRZ 5 - MEMORIAL HEIGHTS ANNX 4 (061)		Supplemental: 10/13/2017			

Texas law prohibits us from displaying residential photographs, sketches, floor plans, or information indicating the age of a property owner on our website. You can inspect this information or get a copy at **HCAD's information center at 13013 NW Freeway**.

Valuations

Value as of January 1, 2016		Value as of January 1, 2017	
Market	Appraised	Market	Appraised

Land	393,000		Land	393,000	
Improvement	179,890		Improvement	195,046	
Total	572,890	572,890	Total	588,046	588,046

5-Year Value History

Land

Market Value Land

Line	Land Use	Unit Type	Units	Size Factor	Site Factor	Appr O/R Factor	Appr O/R Reason	Total Adj	Unit Price	Adj Unit Price	Value
1	8001 -- Land Neighborhood Section 1 4374 -- Retail Multi-Occupancy	SF	9,825	1.00	1.00	1.00	Corner or Alley	1.00	40.00	40.00	393,000.00

Building

Building	Year Built	Type	Style	Quality	Impr Sq Ft	Building Details
1	1943	Retail Multi-Occupancy	8412 -- Neighborhood Shopping Ctr	Average	6,532	Displayed

Building Details (1)

Building Data

Element	Details
Cooling Type	Central / Forced
Construction Type	Fire Resistant Steel
Functional Utility	Avg/Normal
Heating Type	Hot Air
Partition Type	Normal
Physical Condition	Avg/Normal
Plumbing Type	Adequate
Sprinkler Type	None
Exterior Wall	Concr Block
Economic Obsolescence	Moderate
Market Adjustment	8% Market Adjustment
Element	Units
Wall Height	12
Store Front: Wood	1
Interior Finish Percent	100

Building Areas

Description	Area
BASE AREA PRI	6,532

Extra Features

Line	Description	Quality	Condition	Units	Year Built
1	Paving - Asphalt	Average	Average	1,500	1996
2	Paving - Light Concrete	Average	Average	1,700	1996

Tax Year: 2017 ▼

HARRIS COUNTY APPRAISAL DISTRICT
REAL PROPERTY ACCOUNT INFORMATION
0201190000025

Print E-mail

File A Protest | Similar Owner Name | Nearby Addresses | Same Street Name | Related Map 5259D

Ownership History

Owner and Property Information

Owner Name & Mailing Address:	**DRAPELA ENTERPRISES INC** **2101 N SHEPHERD DR** **HOUSTON TX 77008-3647**	Legal Description: Property Address:	**LTS 25 & 26 BLK 123** **HOUSTON HEIGHTS** **1718 N SHEPHERD DR** **HOUSTON TX 77008**

State Class Code	Land Use Code	Building Class	Total Units
F1 -- Real, Commercial	8001 -- Land Neighborhood Section 1	E	0

Land Area	Building Area	Net Rentable Area	Neighborhood	Market Area	Map Facet	Key Map®
6,550 SF	0	0	5938.02	5000 --	5259D	452Z

Value Status Information

Value Status	Notice Date	Shared CAD
Noticed	03/31/2017	No

Exemptions and Jurisdictions

Exemption Type	Districts	Jurisdictions	Exemption Value	ARB Status	2016 Rate	2017 Rate	Online Tax Bill
None	001	HOUSTON ISD		Certified: 08/11/2017	1.206700	1.206700	View
	040	HARRIS COUNTY		Certified: 08/11/2017	0.416560	0.418010	View
	041	HARRIS CO FLOOD CNTRL		Certified: 08/11/2017	0.028290	0.028310	View
	042	PORT OF HOUSTON AUTHY		Certified: 08/11/2017	0.013340	0.012560	View
	043	HARRIS CO HOSP DIST		Certified: 08/11/2017	0.171790	0.171100	View
	044	HARRIS CO EDUC DEPT		Certified: 08/11/2017	0.005200	0.005195	View
	048	HOU COMMUNITY COLLEGE		Certified: 08/11/2017	0.100263	0.100263	View
	061	CITY OF HOUSTON		Certified: 08/11/2017	0.586420	0.584210	View
	816	TIRZ 5 - MEMORIAL HEIGHTS ANNX 4 (061)		Certified: 08/11/2017			

Texas law prohibits us from displaying residential photographs, sketches, floor plans, or information indicating the age of a property owner on our website. You can inspect this information or get a copy at **HCAD's information center at 13013 NW Freeway**.

Valuations

Value as of January 1, 2016		Value as of January 1, 2017	
Market	Appraised	Market	Appraised

Land	262,000		Land	262,000	
Improvement	980		Improvement	980	
Total	262,980	262,980	Total	262,980	262,980

5-Year Value History

Land

Market Value Land

Line	Land Use	Unit Type	Units	Size Factor	Site Factor	Appr O/R Factor	Appr O/R Reason	Total Adj	Unit Price	Adj Unit Price	Value
1	8001 -- Land Neighborhood Section 1 4393 -- Auxiliary Improvement	SF	6,550	1.00	1.00	1.00	Corner or Alley	1.00	40.00	40.00	262,000.00

Building

Vacant (No Building Data)

Extra Features

Line	Description	Quality	Condition	Units	Year Built
1	Paving - Asphalt	Average	Poor	5,600	1990

Tax Year: 2017 ▼

HARRIS COUNTY APPRAISAL DISTRICT
REAL PROPERTY ACCOUNT INFORMATION
0201220000001

Print E-mail

Owner Services | Similar Owner Name | Nearby Addresses | Same Street Name | Related Map 5259D

Ownership History | **Fiduciary Information**

Owner and Property Information

Owner Name & Mailing Address:	**DAVIES THOMAS E** **5403 CHINABERRY GRV** **MISSOURI CITY TX 77459-6205**	Legal Description:	**LTS 1 2 & 3 & TR 45 BLK 126** **TR B (ABANDONED ALLEYWAY)** **HOUSTON HEIGHTS**
		Property Address:	**802 W 17TH ST** **HOUSTON TX 77008**

State Class Code	Land Use Code	Building Class	Total Units
F1 -- Real, Commercial	8001 -- Land Neighborhood Section 1	E	0

Land Area	Building Area	Net Rentable Area	Neighborhood	Market Area	Map Facet	Key Map®
13,643 SF	900	0	5938.02	5020 -- Heights	5259D	452Y

Value Status Information

Value Status	Notice Date	Shared CAD
Noticed	03/31/2017	No

Exemptions and Jurisdictions

Exemption Type	Districts	Jurisdictions	Exemption Value	ARB Status	2016 Rate	2017 Rate	Online Tax Bill
None	001	HOUSTON ISD		Supplemental: 11/10/2017	1.206700	1.206700	View
	040	HARRIS COUNTY		Supplemental: 11/10/2017	0.416560	0.418010	View
	041	HARRIS CO FLOOD CNTRL		Supplemental: 11/10/2017	0.028290	0.028310	View
	042	PORT OF HOUSTON AUTHY		Supplemental: 11/10/2017	0.013340	0.012560	View
	043	HARRIS CO HOSP DIST		Supplemental: 11/10/2017	0.171790	0.171100	View
	044	HARRIS CO EDUC DEPT		Supplemental: 11/10/2017	0.005200	0.005195	View
	048	HOU COMMUNITY COLLEGE		Supplemental: 11/10/2017	0.100263	0.100263	View
	061	CITY OF HOUSTON		Supplemental: 11/10/2017	0.586420	0.584210	View
	816	TIRZ 5 - MEMORIAL HEIGHTS ANNX 4 (061)		Supplemental: 11/10/2017			

Texas law prohibits us from displaying residential photographs, sketches, floor plans, or information indicating the age of a property owner on our website. You can inspect this information or get a copy at **HCAD's information center at 13013 NW Freeway**.

Valuations

Value as of January 1, 2016	Value as of January 1, 2017

	Market	Appraised		Market	Appraised
Land	457,992		Land	491,148	
Improvement	100		Improvement	11,910	
Total	458,092	458,092	Total	503,058	503,058

5-Year Value History

Land

Market Value Land

Line	Land Use	Unit Type	Units	Size Factor	Site Factor	Appr O/R Factor	Appr O/R Reason	Total Adj	Unit Price	Adj Unit Price	Value
1	8001 -- Land Neighborhood Section 1 4332 -- Auto Service Garage	SF	13,643	1.00	1.00	0.90	Corner or Alley	0.90	40.00	36.00	491,148.00

Building

Building	Year Built	Type	Style	Quality	Impr Sq Ft	Building Details
1	1975	Auto Service Garage	8528 -- Service Repair Garage	Average	900	Displayed

Building Details (1)

Building Data

Element	Details
Cooling Type	None
Construction Type	Steel, Light
Functional Utility	Fair
Heating Type	None
Partition Type	None
Physical Condition	Fair
Plumbing Type	None
Sprinkler Type	None
Exterior Wall	Metal, Light
Economic Obsolescence	Poor
Market Adjustment	30% Market Adjustment
Element	Units
Wall Height	10
OH Door: Wood / Mtl	2
Interior Finish Percent	100

Building Areas

Description	Area
BASE AREA PRI	900

Extra Features

Line	Description	Quality	Condition	Units	Year Built
1	Portable/Modular Office - Eco (P/P only)	Poor	Poor	910	1975
2	Paving - Asphalt	Average	Poor	7,600	1980
3	CANOPY ROOF AND SLAB	Average	Poor	1,104	1975

Tax Year: 2017 ▼

HARRIS COUNTY APPRAISAL DISTRICT
REAL PROPERTY ACCOUNT INFORMATION
0202640020001

Print E-mail

Owner Services | Similar Owner Name | Nearby Addresses | Same Street Name | Related Map 5259D

Ownership History | **Fiduciary Information** | **Related Accounts**

Owner and Property Information

Owner Name & Mailing Address:	**INVESTEX CREDIT UNION** **905 ALDINE BENDER RD** **HOUSTON TX 77032-2801**	Legal Description:	**RES A BLK 1** **HOUSTON HEIGHTS 8TH PAR R/P**
		Property Address:	**1614 N DURHAM DR** **HOUSTON TX 77008**

State Class Code	Land Use Code	Building Class	Total Units
F1 -- Real, Commercial	8001 -- Land Neighborhood Section 1	E	0

Land Area	Building Area	Net Rentable Area	Neighborhood	Market Area	Map Facet	Key Map®
24,577 SF	3,464	0	5938.02	5020 -- Heights	5259D	452Y

Value Status Information

Value Status	Notice Date	Shared CAD
Noticed	03/31/2017	No

Exemptions and Jurisdictions

Exemption Type	Districts	Jurisdictions	Exemption Value	ARB Status	2016 Rate	2017 Rate	Online Tax Bill
None	001	HOUSTON ISD		Certified: 08/11/2017	1.206700	1.206700	View
	040	HARRIS COUNTY		Certified: 08/11/2017	0.416560	0.418010	View
	041	HARRIS CO FLOOD CNTRL		Certified: 08/11/2017	0.028290	0.028310	View
	042	PORT OF HOUSTON AUTHY		Certified: 08/11/2017	0.013340	0.012560	View
	043	HARRIS CO HOSP DIST		Certified: 08/11/2017	0.171790	0.171100	View
	044	HARRIS CO EDUC DEPT		Certified: 08/11/2017	0.005200	0.005195	View
	048	HOU COMMUNITY COLLEGE		Certified: 08/11/2017	0.100263	0.100263	View
	061	CITY OF HOUSTON		Certified: 08/11/2017	0.586420	0.584210	View
	816	TIRZ 5 - MEMORIAL HEIGHTS ANNX 4 (061)		Certified: 08/11/2017			

Texas law prohibits us from displaying residential photographs, sketches, floor plans, or information indicating the age of a property owner on our website. You can inspect this information or get a copy at **HCAD's information center at 13013 NW Freeway**.

Valuations

Value as of January 1, 2016		Value as of January 1, 2017	
Market	Appraised	Market	Appraised

Land	983,080		Land	983,080	
Improvement	675,706		Improvement	662,307	
Total	1,658,786	1,658,786	Total	1,645,387	1,645,387

5-Year Value History

Land

Market Value Land

Line	Land Use	Unit Type	Units	Size Factor	Site Factor	Appr O/R Factor	Appr O/R Reason	Total Adj	Unit Price	Adj Unit Price	Value
1	8001 -- Land Neighborhood Section 1 4351 -- Bank	SF	24,577	1.00	1.00	1.00	--	1.00	40.00	40.00	983,080.00

Building

Building	Year Built	Type	Style	Quality	Impr Sq Ft	Building Details
1	2010	Bank	8304 -- Bank	Good	3,464	Displayed

Building Details (1)

Building Data

Element	Details
Cooling Type	Central / Forced
Construction Type	Wood / Steel Joist
Economic Obsolescence	Normal
Functional Utility	Avg/Normal
Heating Type	Hot Air
Partition Type	Normal
Physical Condition	Avg/Normal
Plumbing Type	Adequate
Sprinkler Type	None
Exterior Wall	Brick / Stone
Element	Units
Interior Finish Percent	100
Wall Height	10
Wall Height	20
Bank: Vault No Door	0

Building Areas

Description	Area
BANK CANOPY -C	640
CNPY ROOF W/ SLAB -C	108
BASE AREA PRI	3,464

Extra Features

Line	Description	Quality	Condition	Units	Year Built
1	Bank Canopy - Drive Thru	Average	Average	640	2010
2	Paving - Heavy Concrete	Average	Average	15,000	2010
3	CANOPY ROOF AND SLAB	Average	Average	108	2011

Tax Year: 2017 ▼

HARRIS COUNTY APPRAISAL DISTRICT
REAL PROPERTY ACCOUNT INFORMATION
0201230000001

Print E-mail

File A Protest | Similar Owner Name | Nearby Addresses | Same Street Name | Related Map 5259D

Ownership History

Owner and Property Information

Owner Name & Mailing Address:	**ODOM J B** **18219 MOSSFOREST DR** **HOUSTON TX 77090-1311**	Legal Description:	**LTS 1 2 3 & 4 BLK 127** **HOUSTON HEIGHTS**
		Property Address:	**1619 SHEPHERD DR** **HOUSTON TX 77008**

State Class Code	Land Use Code	Building Class	Total Units
F1 -- Real, Commercial	8001 -- Land Neighborhood Section 1	E	0

Land Area	Building Area	Net Rentable Area	Neighborhood	Market Area	Map Facet	Key Map®
13,100 SF	4,932	0	5938.02	6004 -- Inner Loop North	5259D	452Z

Value Status Information

Value Status	Notice Date	Shared CAD
Noticed	03/31/2017	No

Exemptions and Jurisdictions

Exemption Type	Districts	Jurisdictions	Exemption Value	ARB Status	2016 Rate	2017 Rate	Online Tax Bill
None	001	HOUSTON ISD		Certified: 08/11/2017	1.206700	1.206700	View
	040	HARRIS COUNTY		Certified: 08/11/2017	0.416560	0.418010	View
	041	HARRIS CO FLOOD CNTRL		Certified: 08/11/2017	0.028290	0.028310	View
	042	PORT OF HOUSTON AUTHY		Certified: 08/11/2017	0.013340	0.012560	View
	043	HARRIS CO HOSP DIST		Certified: 08/11/2017	0.171790	0.171100	View
	044	HARRIS CO EDUC DEPT		Certified: 08/11/2017	0.005200	0.005195	View
	048	HOU COMMUNITY COLLEGE		Certified: 08/11/2017	0.100263	0.100263	View
	061	CITY OF HOUSTON		Certified: 08/11/2017	0.586420	0.584210	View
	816	TIRZ 5 - MEMORIAL HEIGHTS ANNX 4 (061)		Certified: 08/11/2017			

Texas law prohibits us from displaying residential photographs, sketches, floor plans, or information indicating the age of a property owner on our website. You can inspect this information or get a copy at **HCAD's information center at 13013 NW Freeway**.

Valuations

Value as of January 1, 2016		Value as of January 1, 2017	
Market	Appraised	Market	Appraised

Land	524,000		Land	524,000	
Improvement	98,845		Improvement	97,910	
Total	622,845	622,845	Total	621,910	621,910

5-Year Value History

Land

Market Value Land

Line	Land Use	Unit Type	Units	Size Factor	Site Factor	Appr O/R Factor	Appr O/R Reason	Total Adj	Unit Price	Adj Unit Price	Value
1	8001 -- Land Neighborhood Section 1 4399 -- Warehouse-Metallic	SF	13,100	1.00	1.00	1.00	Corner or Alley	1.00	40.00	40.00	524,000.00

Building

Building	Year Built	Type	Style	Quality	Impr Sq Ft	Building Details
1	1979	Warehouse - Metallic	8454 -- Shell, Industrial	Average	4,500	Displayed
2	1928	Retail Single-Occupancy	8353 -- Retail Store	Very Low	432	View

Building Details (1)

Building Data

Element	Details
Cooling Type	None
Construction Type	Steel, Light
Functional Utility	Avg/Normal
Heating Type	None
Partition Type	Normal
Physical Condition	Avg/Normal
Plumbing Type	Adequate
Sprinkler Type	None
Exterior Wall	Metal, Light
Economic Obsolescence	Normal
Element	Units
Wall Height	15
Interior Finish Percent	100
Office Warehouse Ratio	0.18

Building Areas

Description	Area
BASE AREA PRI	4,500
	810

Extra Features

Line	Description	Quality	Condition	Units	Year Built
1	CANOPY ONLY	Average	Average	617	1979
2	CANOPY ROOF AND SLAB	Average	Average	264	1979
3	Paving - Asphalt & Concrete Service Stat	Average	Average	6,000	1928
4	Enclosure, Office	Good	Average	810	1979
5	CANOPY ONLY	Average	Average	380	1928

Tax Year: 2017 ▼

HARRIS COUNTY APPRAISAL DISTRICT
REAL PROPERTY ACCOUNT INFORMATION
0201240000022

Print E-mail

Owner Services | Similar Owner Name | Nearby Addresses | Same Street Name | Related Map 5259D

Ownership History

Owner and Property Information

Owner Name & Mailing Address:	**HBC VENTURES LLC** **2306 TANNEHILL DR** **HOUSTON TX 77008-3049**	Legal Description:	**LTS 22 23 & 24 BLK 128** **HOUSTON HEIGHTS**
		Property Address:	**1618 N SHEPHERD DR** **HOUSTON TX 77008**

State Class Code	Land Use Code	Building Class	Total Units
F1 -- Real, Commercial	8001 -- Land Neighborhood Section 1	E	0

Land Area	Building Area	Net Rentable Area	Neighborhood	Market Area	Map Facet	Key Map®
9,825 SF	0	0	5938.02	5020 -- Heights	5259D	452Z

Value Status Information

Value Status	Notice Date	Shared CAD
Noticed	03/31/2017	No

Exemptions and Jurisdictions

Exemption Type	Districts	Jurisdictions	Exemption Value	ARB Status	2016 Rate	2017 Rate	Online Tax Bill
None	001	HOUSTON ISD		Certified: 08/11/2017	1.206700	1.206700	View
	040	HARRIS COUNTY		Certified: 08/11/2017	0.416560	0.418010	View
	041	HARRIS CO FLOOD CNTRL		Certified: 08/11/2017	0.028290	0.028310	View
	042	PORT OF HOUSTON AUTHY		Certified: 08/11/2017	0.013340	0.012560	View
	043	HARRIS CO HOSP DIST		Certified: 08/11/2017	0.171790	0.171100	View
	044	HARRIS CO EDUC DEPT		Certified: 08/11/2017	0.005200	0.005195	View
	048	HOU COMMUNITY COLLEGE		Certified: 08/11/2017	0.100263	0.100263	View
	061	CITY OF HOUSTON		Certified: 08/11/2017	0.586420	0.584210	View
	816	TIRZ 5 - MEMORIAL HEIGHTS ANNX 4 (061)		Certified: 08/11/2017			

Texas law prohibits us from displaying residential photographs, sketches, floor plans, or information indicating the age of a property owner on our website. You can inspect this information or get a copy at **HCAD's information center at 13013 NW Freeway**.

Valuations

Value as of January 1, 2016		Value as of January 1, 2017	
Market	Appraised	Market	Appraised

Land	311,900		Land	361,703	
Improvement	100		Improvement	100	
Total	312,000	312,000	Total	361,803	361,803

5-Year Value History

Land

Market Value Land

Line	Land Use	Unit Type	Units	Size Factor	Site Factor	Appr O/R Factor	Appr O/R Reason	Total Adj	Unit Price	Adj Unit Price	Value
1	8001 -- Land Neighborhood Section 1 4300 -- General Commercial Vacant	SF	9,825	1.00	1.00	0.90	--	0.90	40.00	36.00	353,700.00

Building

Vacant (No Building Data)

Extra Features

Line	Description	Quality	Condition	Units	Year Built
3	Paving - Asphalt	Average	Average	10,290	1978

Tax Year: 2017 ▼

HARRIS COUNTY APPRAISAL DISTRICT
REAL PROPERTY ACCOUNT INFORMATION
0201220000043

Print E-mail

File A Protest | Similar Owner Name | Nearby Addresses | Same Street Name | Related Map 5259D

Ownership History

Owner and Property Information

Owner Name & Mailing Address:	**ZELAYA VICTORINO** **801 W 16TH ST** **HOUSTON TX 77008-3523**
Legal Description:	**LTS 43 & 44 BLK 126** **TR Q (ABANDONED ALLEYWAY)** **HOUSTON HEIGHTS**
Property Address:	**801 W 16TH ST** **HOUSTON TX 77008**

State Class Code	Land Use Code
A1 -- Real, Residential, Single-Family	1001 -- Residential Improved

Land Area	Total Living Area	Neighborhood	Neighborhood Group	Market Area	Map Facet	Key Map®
6,550 SF	1,350 SF	8305.07	1639	161 -- 1F Heights, Brooksmith, Norhill Areas	5259D	452Y

Value Status Information

Value Status	Notice Date	Shared CAD
Noticed	04/07/2017	No

Exemptions and Jurisdictions

Exemption Type	Districts	Jurisdictions	Exemption Value	ARB Status	2016 Rate	2017 Rate	Online Tax Bill
None	001	HOUSTON ISD		Certified: 08/11/2017	1.206700	1.206700	View
	040	HARRIS COUNTY		Certified: 08/11/2017	0.416560	0.418010	View
	041	HARRIS CO FLOOD CNTRL		Certified: 08/11/2017	0.028290	0.028310	View
	042	PORT OF HOUSTON AUTHY		Certified: 08/11/2017	0.013340	0.012560	View
	043	HARRIS CO HOSP DIST		Certified: 08/11/2017	0.171790	0.171100	View
	044	HARRIS CO EDUC DEPT		Certified: 08/11/2017	0.005200	0.005195	View
	048	HOU COMMUNITY COLLEGE		Certified: 08/11/2017	0.100263	0.100263	View
	061	CITY OF HOUSTON		Certified: 08/11/2017	0.586420	0.584210	View
	816	TIRZ 5 - MEMORIAL HEIGHTS ANNX 4 (061)		Certified: 08/11/2017			

Texas law prohibits us from displaying residential photographs, sketches, floor plans, or information indicating the age of a property owner on our website. You can inspect this information or get a copy at **HCAD's information center at 13013 NW Freeway**.

Valuations

Value as of January 1, 2016	Value as of January 1, 2017

	Market	Appraised		Market	Appraised
Land	235,800		Land	262,000	
Improvement	26,773		Improvement	26,773	
Total	262,573	262,573	Total	288,773	288,773

5-Year Value History

Land

Market Value Land

Line	Land Use	Unit Type	Units	Size Factor	Site Factor	Appr O/R Factor	Appr O/R Reason	Total Adj	Unit Price	Adj Unit Price	Value
1	1001 -- Res Improved Table Value SF1 -- Primary SF	SF	6,550	1.00	1.00	1.00	--	1.00	40.00	40.00	262,000.00

Building

Building	Year Built	Type	Style	Quality	Impr Sq Ft	Building Details
1	1925	Residential Single Family	101 -- Residential 1 Family	Low	1,350 *	Displayed

***** All HCAD residential building measurements are done from the exterior, with individual measurements rounded to the closest foot. This measurement includes all closet space, hallways, and interior staircases. Attached garages are not included in the square footage of living area, but valued separately. Living area above *attached* garages is included in the square footage living area of the dwelling. Living area above *detached* garages is not included in the square footage living area of the dwelling but is valued separately. This method is used on all residential properties in Harris County to ensure the uniformity of square footage of living area measurements district-wide. There can be a reasonable variance between the HCAD square footage and your square footage measurement, especially if your square footage measurement was an interior measurement or an exterior measurement to the inch.

Building Details (1)

Building Data

Element	Details
Cond / Desir / Util	Fair
Foundation Type	Crawl Space
Grade Adjustment	D+
Heating / AC	Central Heat/AC
Physical Condition	Fair
Exterior Wall	Aluminum / Vinyl
Element	Units
Room: Total	5
Room: Full Bath	1
Room: Bedroom	2

Building Areas

Description	Area
OPEN FRAME PORCH PRI	54
BASE AREA PRI	1,350
OPEN FRAME PORCH PRI	36

Tax Year: 2017 ▼

HARRIS COUNTY APPRAISAL DISTRICT
REAL PROPERTY ACCOUNT INFORMATION
0201230000025

Print E-mail

Owner Services | Similar Owner Name | Nearby Addresses | Same Street Name | Related Map 5259D

Ownership History | **Fiduciary Information**

Owner and Property Information

Owner Name & Mailing Address:	**1603 DT LP** **PO BOX 7600** **HOUSTON TX 77270-7600**
Legal Description:	**LT 25 & TRS 26A & 27A BLK 127 HOUSTON HEIGHTS**
Property Address:	**1603 N DURHAM DR** **HOUSTON TX 77008**

State Class Code	Land Use Code	Building Class	Total Units
F1 -- Real, Commercial	8001 -- Land Neighborhood Section 1	E	0

Land Area	Building Area	Net Rentable Area	Neighborhood	Market Area	Map Facet	Key Map®
6,910 SF	952	0	5938.02	5020 -- Heights	5259D	452Y

Value Status Information

Value Status	Notice Date	Shared CAD
Noticed	03/31/2017	No

Exemptions and Jurisdictions

Exemption Type	Districts	Jurisdictions	Exemption Value	ARB Status	2016 Rate	2017 Rate	Online Tax Bill
None	001	HOUSTON ISD		Supplemental: 10/13/2017	1.206700	1.206700	View
	040	HARRIS COUNTY		Supplemental: 10/13/2017	0.416560	0.418010	View
	041	HARRIS CO FLOOD CNTRL		Supplemental: 10/13/2017	0.028290	0.028310	View
	042	PORT OF HOUSTON AUTHY		Supplemental: 10/13/2017	0.013340	0.012560	View
	043	HARRIS CO HOSP DIST		Supplemental: 10/13/2017	0.171790	0.171100	View
	044	HARRIS CO EDUC DEPT		Supplemental: 10/13/2017	0.005200	0.005195	View
	048	HOU COMMUNITY COLLEGE		Supplemental: 10/13/2017	0.100263	0.100263	View
	061	CITY OF HOUSTON		Supplemental: 10/13/2017	0.586420	0.584210	View
	816	TIRZ 5 - MEMORIAL HEIGHTS ANNX 4 (061)		Supplemental: 10/13/2017			

Texas law prohibits us from displaying residential photographs, sketches, floor plans, or information indicating the age of a property owner on our website. You can inspect this information or get a copy at **HCAD's information center at 13013 NW Freeway**.

Valuations

Value as of January 1, 2016		Value as of January 1, 2017	
Market	Appraised	Market	Appraised

Land	276,400		Land	248,760	
Improvement	45,389		Improvement	58,729	
Total	321,789	321,789	Total	307,489	307,489

5-Year Value History

Land

Market Value Land

Line	Land Use	Unit Type	Units	Size Factor	Site Factor	Appr O/R Factor	Appr O/R Reason	Total Adj	Unit Price	Adj Unit Price	Value
1	8001 -- Land Neighborhood Section 1 4329 -- Used Car Lot	SF	6,910	1.00	1.00	0.90	Corner/Alley&Shape/Sz	0.90	40.00	36.00	248,760.00

Building

Building	Year Built	Remodeled	Type	Style	Quality	Impr Sq Ft	Building Details
1	1969	2012	Used Car Lot	8531 -- Mini-Mart Convenience Store	Low	952	Displayed

Building Details (1)

Building Data

Element	Details
Cooling Type	None
Construction Type	Wood / Steel Joist
Functional Utility	Avg/Normal
Heating Type	None
Partition Type	Normal
Physical Condition	Avg/Normal
Plumbing Type	Adequate
Sprinkler Type	None
Exterior Wall	Concr Block
Economic Obsolescence	Normal
Element	Units
Wall Height	9
Interior Finish Percent	100

Building Areas

Description	Area
BASE AREA PRI	952

Extra Features

Line	Description	Quality	Condition	Units	Year Built

1	Paving - Asphalt & Concrete Service Stat	Average	Average	3,600	1969
2	CANOPY ONLY	Average	Average	1,904	1969

Tax Year: 2017 ▼

HARRIS COUNTY APPRAISAL DISTRICT
REAL PROPERTY ACCOUNT INFORMATION
0201230000049

Print E-mail

File A Protest | Similar Owner Name | Nearby Addresses | Same Street Name | Related Map 5259D

Ownership History | **Related Accounts**

Owner and Property Information

Owner Name & Mailing Address:	**ODOM J B** **1607 N SHEPHERD DR** **HOUSTON TX 77008-3637**
Legal Description:	**TRS 45A 46 47 & 48 BLK 127 HOUSTON HEIGHTS**
Property Address:	**1607 N SHEPHERD DR HOUSTON TX 77008**

State Class Code	Land Use Code	Building Class	Total Units
F1 -- Real, Commercial	8001 -- Land Neighborhood Section 1	E	0

Land Area	Building Area	Net Rentable Area	Neighborhood	Market Area	Map Facet	Key Map®
5,100 SF	5,280	0	5938.02	5020 -- Heights	5259D	452Z

Value Status Information

Value Status	Notice Date	Shared CAD
Noticed	03/31/2017	No

Exemptions and Jurisdictions

Exemption Type	Districts	Jurisdictions	Exemption Value	ARB Status	2016 Rate	2017 Rate	Online Tax Bill
None	001	HOUSTON ISD		Certified: 08/11/2017	1.206700	1.206700	View
	040	HARRIS COUNTY		Certified: 08/11/2017	0.416560	0.418010	View
	041	HARRIS CO FLOOD CNTRL		Certified: 08/11/2017	0.028290	0.028310	View
	042	PORT OF HOUSTON AUTHY		Certified: 08/11/2017	0.013340	0.012560	View
	043	HARRIS CO HOSP DIST		Certified: 08/11/2017	0.171790	0.171100	View
	044	HARRIS CO EDUC DEPT		Certified: 08/11/2017	0.005200	0.005195	View
	048	HOU COMMUNITY COLLEGE		Certified: 08/11/2017	0.100263	0.100263	View
	061	CITY OF HOUSTON		Certified: 08/11/2017	0.586420	0.584210	View
	816	TIRZ 5 - MEMORIAL HEIGHTS ANNX 4 (061)		Certified: 08/11/2017			

Texas law prohibits us from displaying residential photographs, sketches, floor plans, or information indicating the age of a property owner on our website. You can inspect this information or get a copy at **HCAD's information center at 13013 NW Freeway**.

Valuations

Value as of January 1, 2016		Value as of January 1, 2017	
Market	Appraised	Market	Appraised

Land	204,000		Land	204,000	
Improvement	67,175		Improvement	67,581	
Total	271,175	271,175	Total	271,581	271,581

5-Year Value History

Land

Market Value Land

Line	Land Use	Unit Type	Units	Size Factor	Site Factor	Appr O/R Factor	Appr O/R Reason	Total Adj	Unit Price	Adj Unit Price	Value
1	8001 -- Land Neighborhood Section 1 4332 -- Auto Service Garage	SF	5,100	1.00	1.00	1.00	--	1.00	40.00	40.00	204,000.00

Building

Building	Year Built	Type	Style	Quality	Impr Sq Ft	Building Details
1	1968	Auto Service Garage	8528 -- Service Repair Garage	Low	5,280	Displayed

Building Details (1)

Building Data

Element	Details
Cooling Type	None
Construction Type	Steel, Light
Functional Utility	Avg/Normal
Heating Type	None
Partition Type	Normal
Physical Condition	Fair
Plumbing Type	Adequate
Sprinkler Type	None
Exterior Wall	Metal, Light
Economic Obsolescence	Normal
Element	Units
Wall Height	15
OH Door: Wood / Mtl	3
Interior Finish Percent	0

Building Areas

Description	Area
BASE AREA PRI	4,656
	288
	1,008
BASE AREA PRI	624

Extra Features

Line	Description	Quality	Condition	Units	Year Built
1	Paving - Asphalt	Average	Average	200	1972
3	Multi-Use, Storage Low Cost	Poor	Average	288	1968

Tax Year: 2017 ▼

HARRIS COUNTY APPRAISAL DISTRICT
REAL PROPERTY ACCOUNT INFORMATION
0201230000045

Print E-mail

File A Protest | Similar Owner Name | Nearby Addresses | Same Street Name | Related Map 5259D

Ownership History

Owner and Property Information

Owner Name & Mailing Address:	**KAPOOR VIRINDER & PUSHPAK** **1823 PEPPER TREE CT** **SUGAR LAND TX 77479-4035**
Legal Description:	**TRS 45 46A 47A & 48A BLK 127** **HOUSTON HEIGHTS**
Property Address:	**1601 N SHEPHERD DR** **HOUSTON TX 77008**

State Class Code	Land Use Code	Building Class	Total Units
F1 -- Real, Commercial	8001 -- Land Neighborhood Section 1	E	0

Land Area	Building Area	Net Rentable Area	Neighborhood	Market Area	Map Facet	Key Map®
8,000 SF	1,344	0	5938.02	5020 -- Heights	5259D	452Z

Value Status Information

Value Status	Notice Date	Shared CAD
Noticed	03/31/2017	No

Exemptions and Jurisdictions

Exemption Type	Districts	Jurisdictions	Exemption Value	ARB Status	2016 Rate	2017 Rate	Online Tax Bill
None	001	HOUSTON ISD		Certified: 08/11/2017	1.206700	1.206700	View
	040	HARRIS COUNTY		Certified: 08/11/2017	0.416560	0.418010	View
	041	HARRIS CO FLOOD CNTRL		Certified: 08/11/2017	0.028290	0.028310	View
	042	PORT OF HOUSTON AUTHY		Certified: 08/11/2017	0.013340	0.012560	View
	043	HARRIS CO HOSP DIST		Certified: 08/11/2017	0.171790	0.171100	View
	044	HARRIS CO EDUC DEPT		Certified: 08/11/2017	0.005200	0.005195	View
	048	HOU COMMUNITY COLLEGE		Certified: 08/11/2017	0.100263	0.100263	View
	061	CITY OF HOUSTON		Certified: 08/11/2017	0.586420	0.584210	View
	816	TIRZ 5 - MEMORIAL HEIGHTS ANNX 4 (061)		Certified: 08/11/2017			

Texas law prohibits us from displaying residential photographs, sketches, floor plans, or information indicating the age of a property owner on our website. You can inspect this information or get a copy at **HCAD's information center at 13013 NW Freeway**.

Valuations

Value as of January 1, 2016		Value as of January 1, 2017	
Market	Appraised	Market	Appraised

Land	320,000		Land	320,000	
Improvement	5,065		Improvement	5,076	
Total	325,065	325,065	Total	325,076	325,076

5-Year Value History

Land

Market Value Land

Line	Land Use	Unit Type	Units	Size Factor	Site Factor	Appr O/R Factor	Appr O/R Reason	Total Adj	Unit Price	Adj Unit Price	Value
1	8001 -- Land Neighborhood Section 1 4329 -- Used Car Lot	SF	8,000	1.00	1.00	1.00	Corner or Alley	1.00	40.00	40.00	320,000.00

Building

Building	Year Built	Type	Style	Quality	Impr Sq Ft	Building Details
1	1981	Used Car Lot	8471 -- Lt. Commercial Utility Build.	Average	1,344	Displayed

Building Details (1)

Building Data

Element	Details
Cooling Type	None
Construction Type	Steel, Light
Functional Utility	Fair
Heating Type	None
Partition Type	None
Physical Condition	Poor
Plumbing Type	Minimum
Sprinkler Type	None
Exterior Wall	Metal, Light
Economic Obsolescence	Unsound
Element	Units
Wall Height	14
Wall Height	8
Office Warehouse Ratio	0.33
OH Door: Wood / Mtl	2
Interior Finish Percent	100
Interior Finish Percent	0

Building Areas

Description	Area
BASE AREA PRI	1,344
	448

Extra Features

Line	Description	Quality	Condition	Units	Year Built
1	CANOPY ROOF AND SLAB	Poor	Poor	392	2005
2	Paving - Light Concrete	Poor	Poor	6,500	1981
3	Enclosure, Office	Poor	Poor	448	1981

Tax Year: 2017 ▼

HARRIS COUNTY APPRAISAL DISTRICT
REAL PROPERTY ACCOUNT INFORMATION
0201240000025

Print E-mail

Owner Services | Similar Owner Name | Nearby Addresses | Same Street Name | Related Map 5259D

Ownership History

Owner and Property Information

Owner Name & Mailing Address:	**HBC VENTURES LLC** **2306 TANNEHILL DR** **HOUSTON TX 77008-3049**	Legal Description:	**LTS 25 26 & 27 BLK 128 HOUSTON HEIGHTS**
		Property Address:	**1604 N SHEPHERD DR** **HOUSTON TX 77008**

State Class Code	Land Use Code	Building Class	Total Units
F1 -- Real, Commercial	8001 -- Land Neighborhood Section 1	E	0

Land Area	Building Area	Net Rentable Area	Neighborhood	Market Area	Map Facet	Key Map®
9,827 SF	0	0	5938.02	5020 -- Heights	5259D	452Z

Value Status Information

Value Status	Notice Date	Shared CAD
Noticed	03/31/2017	No

Exemptions and Jurisdictions

Exemption Type	Districts	Jurisdictions	Exemption Value	ARB Status	2016 Rate	2017 Rate	Online Tax Bill
None	001	HOUSTON ISD		Certified: 08/11/2017	1.206700	1.206700	View
	040	HARRIS COUNTY		Certified: 08/11/2017	0.416560	0.418010	View
	041	HARRIS CO FLOOD CNTRL		Certified: 08/11/2017	0.028290	0.028310	View
	042	PORT OF HOUSTON AUTHY		Certified: 08/11/2017	0.013340	0.012560	View
	043	HARRIS CO HOSP DIST		Certified: 08/11/2017	0.171790	0.171100	View
	044	HARRIS CO EDUC DEPT		Certified: 08/11/2017	0.005200	0.005195	View
	048	HOU COMMUNITY COLLEGE		Certified: 08/11/2017	0.100263	0.100263	View
	061	CITY OF HOUSTON		Certified: 08/11/2017	0.586420	0.584210	View
	816	TIRZ 5 - MEMORIAL HEIGHTS ANNX 4 (061)		Certified: 08/11/2017			

Texas law prohibits us from displaying residential photographs, sketches, floor plans, or information indicating the age of a property owner on our website. You can inspect this information or get a copy at **HCAD's information center at 13013 NW Freeway**.

Valuations

Value as of January 1, 2016		Value as of January 1, 2017	
Market	Appraised	Market	Appraised

Land	337,900		Land	391,089	
Improvement	100		Improvement	100	
Total	338,000	338,000	Total	391,189	391,189

5-Year Value History

Land

Market Value Land

Line	Land Use	Unit Type	Units	Size Factor	Site Factor	Appr O/R Factor	Appr O/R Reason	Total Adj	Unit Price	Adj Unit Price	Value
1	8001 -- Land Neighborhood Section 1 4393 -- Auxiliary Improvement	SF	9,827	1.00	1.00	0.90	Corner or Alley	0.90	40.00	36.00	353,772.00

Building

Vacant (No Building Data)

Extra Features

Line	Description	Quality	Condition	Units	Year Built
1	Paving - Asphalt	Average	Average	9,000	1974
2	CANOPY ROOF AND SLAB	Average	Average	288	2012
4	Portable/Modular Office - Average	Average	Average	720	2012
5	CANOPY ROOF AND SLAB	Average	Average	540	2013

Tax Year: 2017 ▼

HARRIS COUNTY APPRAISAL DISTRICT
REAL PROPERTY ACCOUNT INFORMATION
1378310010001

Print E-mail

File A Protest | Similar Owner Name | Nearby Addresses | Same Street Name | Related Map 5259D

Ownership History | **Related Accounts**

Owner and Property Information

Owner Name & Mailing Address:	**DURHAM VENTURES INC** **7119 SILVERTHORNE DR** **SUGAR LAND TX 77479-5636**
Legal Description:	**RES A BLK 1** **FOODWAY**
Property Address:	**1535 N DURHAM ST** **HOUSTON TX 77008**

State Class Code	Land Use Code	Building Class	Total Units
C2 -- Real, Vacant Commercial	8002 -- Land Neighborhood Section 2		0

Land Area	Building Area	Net Rentable Area	Neighborhood	Market Area	Map Facet	Key Map®
25,334 SF	0	0	5938.11	161 -- 1F Heights, Brooksmith, Norhill Areas	5259D	452Y

Value Status Information

Value Status	Notice Date	Shared CAD
Noticed	04/21/2017	No

Exemptions and Jurisdictions

Exemption Type	Districts	Jurisdictions	Exemption Value	ARB Status	2016 Rate	2017 Rate	Online Tax Bill
None	001	HOUSTON ISD		Certified: 08/11/2017	1.206700	1.206700	View
	040	HARRIS COUNTY		Certified: 08/11/2017	0.416560	0.418010	View
	041	HARRIS CO FLOOD CNTRL		Certified: 08/11/2017	0.028290	0.028310	View
	042	PORT OF HOUSTON AUTHY		Certified: 08/11/2017	0.013340	0.012560	View
	043	HARRIS CO HOSP DIST		Certified: 08/11/2017	0.171790	0.171100	View
	044	HARRIS CO EDUC DEPT		Certified: 08/11/2017	0.005200	0.005195	View
	048	HOU COMMUNITY COLLEGE		Certified: 08/11/2017	0.100263	0.100263	View
	061	CITY OF HOUSTON		Certified: 08/11/2017	0.586420	0.584210	View
	816	TIRZ 5 - MEMORIAL HEIGHTS ANNX 4 (061)		Certified: 08/11/2017			

Texas law prohibits us from displaying residential photographs, sketches, floor plans, or information indicating the age of a property owner on our website. You can inspect this information or get a copy at **HCAD's information center at 13013 NW Freeway**.

Valuations

Value as of January 1, 2016		Value as of January 1, 2017	
Market	Appraised	Market	Appraised

Land	--	Land	1,013,360		
Improvement	--	Improvement	0		
Ag/Tmbr/Spc	--	Ag/Tmbr/Spc	0		
Total	--	-- Total	1,013,360	1,013,360	

5-Year Value History

Land

Market Value Land

Line	Land Use	Unit Type	Units	Size Factor	Site Factor	Appr O/R Factor	Appr O/R Reason	Total Adj	Unit Price	Adj Unit Price	Value
1	8002 -- Land Neighborhood Section 2 4300 -- General Commercial Vacant	SF	25,334	1.00	1.00	1.00	--	1.00	40.00	40.00	1,013,360.00

Building

Vacant (No Building Data)

Tax Year: 2017 ▼

HARRIS COUNTY APPRAISAL DISTRICT
REAL PROPERTY ACCOUNT INFORMATION
0391100000217

Print E-mail

File A Protest | Similar Owner Name | Nearby Addresses | Same Street Name | Related Map 5259D

Ownership History

Owner and Property Information

Owner Name & Mailing Address: **WSS MARKET AT HOUSTON HEIGHTS LLC**
6363 WOODWAY DR STE 1125
HOUSTON TX 77057-1758

Legal Description: **LTS 217 THRU 221**
HOUSTON HEIGHTS ANNEX

Property Address: **1541 N SHEPHERD DR**
HOUSTON TX 77008

State Class Code	Land Use Code	Building Class	Total Units
F1 -- Real, Commercial	8002 -- Land Neighborhood Section 2	E	0

Land Area	Building Area	Net Rentable Area	Neighborhood	Market Area	Map Facet	Key Map®
12,800 SF	0	0	5938.11	5000 --	5259D	452Z

Value Status Information

Value Status	Notice Date	Shared CAD
Noticed	03/31/2017	No

Exemptions and Jurisdictions

Exemption Type	Districts	Jurisdictions	Exemption Value	ARB Status	2016 Rate	2017 Rate	Online Tax Bill
None	001	HOUSTON ISD		Name Change: 10/13/2017	1.206700	1.206700	View
	040	HARRIS COUNTY		Name Change: 10/13/2017	0.416560	0.418010	View
	041	HARRIS CO FLOOD CNTRL		Name Change: 10/13/2017	0.028290	0.028310	View
	042	PORT OF HOUSTON AUTHY		Name Change: 10/13/2017	0.013340	0.012560	View
	043	HARRIS CO HOSP DIST		Name Change: 10/13/2017	0.171790	0.171100	View
	044	HARRIS CO EDUC DEPT		Name Change: 10/13/2017	0.005200	0.005195	View
	048	HOU COMMUNITY COLLEGE		Name Change: 10/13/2017	0.100263	0.100263	View
	061	CITY OF HOUSTON		Name Change: 10/13/2017	0.586420	0.584210	View
	816	TIRZ 5 - MEMORIAL HEIGHTS ANNX 4 (061)		Name Change: 10/13/2017			

Texas law prohibits us from displaying residential photographs, sketches, floor plans, or information indicating the age of a property owner on our website. You can inspect this information or get a copy at **HCAD's information center at 13013 NW Freeway**.

Valuations

Value as of January 1, 2016		Value as of January 1, 2017	
Market	Appraised	Market	Appraised

Land	512,000		Land	512,000	
Improvement	1,050		Improvement	1,050	
Total	513,050	513,050	Total	513,050	513,050

5-Year Value History

Land

Market Value Land

Line	Land Use	Unit Type	Units	Size Factor	Site Factor	Appr O/R Factor	Appr O/R Reason	Total Adj	Unit Price	Adj Unit Price	Value
1	8002 -- Land Neighborhood Section 2 4393 -- Auxiliary Improvement	SF	12,800	1.00	1.00	1.00	Corner or Alley	1.00	40.00	40.00	512,000.00

Building

Vacant (No Building Data)

Extra Features

Line	Description	Quality	Condition	Units	Year Built
1	Paving - Asphalt	Poor	Poor	12,000	2002

Tax Year: 2017 ▼

HARRIS COUNTY APPRAISAL DISTRICT
REAL PROPERTY ACCOUNT INFORMATION
1322440010001

Print E-mail

Owner Services | Similar Owner Name | Nearby Addresses | Same Street Name | Related Map 5259D

Ownership History | **Fiduciary Information** | **Related Accounts**

Owner and Property Information

Owner Name & Mailing Address: **SKIPPER BEVERAGE COMPANY LLC**
1 VALERO WAY BLDG D
SAN ANTONIO TX 78249-1616

Legal Description: **RES A BLK 1**
CORNER STORE NO 2591 ON SHEPHERD
AT WEST 16TH

Property Address: **1544 N SHEPHERD DR**
77008

State Class Code	Land Use Code	Building Class	Total Units
F1 -- Real, Commercial	8002 -- Land Neighborhood Section 2	E	0

Land Area	Building Area	Net Rentable Area	Neighborhood	Market Area	Map Facet	Key Map®
11,021 SF	2,480	0	5938.11	5020 -- Heights	5259D	452Z

Value Status Information

Value Status	Notice Date	Shared CAD
Noticed	03/31/2017	No

Exemptions and Jurisdictions

Exemption Type	Districts	Jurisdictions	Exemption Value	ARB Status	2016 Rate	2017 Rate	Online Tax Bill
None	001	HOUSTON ISD		Supplemental: 09/15/2017	1.206700	1.206700	View
	040	HARRIS COUNTY		Supplemental: 09/15/2017	0.416560	0.418010	View
	041	HARRIS CO FLOOD CNTRL		Supplemental: 09/15/2017	0.028290	0.028310	View
	042	PORT OF HOUSTON AUTHY		Supplemental: 09/15/2017	0.013340	0.012560	View
	043	HARRIS CO HOSP DIST		Supplemental: 09/15/2017	0.171790	0.171100	View
	044	HARRIS CO EDUC DEPT		Supplemental: 09/15/2017	0.005200	0.005195	View
	048	HOU COMMUNITY COLLEGE		Supplemental: 09/15/2017	0.100263	0.100263	View
	061	CITY OF HOUSTON		Supplemental: 09/15/2017	0.586420	0.584210	View
	816	TIRZ 5 - MEMORIAL HEIGHTS ANNX 4 (061)		Supplemental: 09/15/2017			

Texas law prohibits us from displaying residential photographs, sketches, floor plans, or information indicating the age of a property owner on our website. You can inspect this information or get a copy at **HCAD's information center at 13013 NW Freeway**.

Valuations

Value as of January 1, 2016	Value as of January 1, 2017

	Market	Appraised		Market	Appraised
Land	440,840		Land	440,840	
Improvement	149,043		Improvement	194,784	
Total	589,883	589,883	Total	635,624	635,624

5-Year Value History

Land

Market Value Land

Line	Land Use	Unit Type	Units	Size Factor	Site Factor	Appr O/R Factor	Appr O/R Reason	Total Adj	Unit Price	Adj Unit Price	Value
1	8002 -- Land Neighborhood Section 2 4334 -- Service Station (Self)	SF	11,021	1.00	1.00	1.00	--	1.00	40.00	40.00	440,840.00

Building

Building	Year Built	Type	Style	Quality	Impr Sq Ft	Building Details
1	1983	Service Station (Self)	8419 -- Convenience Market	Good	2,480	Displayed

Building Details (1)

Building Data

Element	Details
Cooling Type	Central / Forced
Construction Type	Wood / Steel Joist
Functional Utility	Avg/Normal
Heating Type	Hot Air
Partition Type	Normal
Physical Condition	Avg/Normal
Plumbing Type	Adequate
Sprinkler Type	None
Exterior Wall	Concr Block
Economic Obsolescence	Normal
Element	Units
Wall Height	14
Interior Finish Percent	100
Store Front: Metal	70

Building Areas

Description	Area
BASE AREA PRI	2,480
CNPY ROOF W/ SLAB -C	350

Extra Features

Line	Description	Quality	Condition	Units	Year Built
1	CANOPY ROOF AND SLAB	Average	Average	350	1983
2	CANOPY ROOF SERV STN ECON	Average	Average	1,152	2010
3	Petroleum Stg Tank - F-glass -Sgl Wall -12,000 Gal	Average	Average	3	1983
4	Electronic Dispenser	Average	Average	2	2007
5	Paving - Heavy Concrete	Average	Average	5,800	1983

Tax Year: 2017 ▼

HARRIS COUNTY APPRAISAL DISTRICT
REAL PROPERTY ACCOUNT INFORMATION
0391080000132

Print E-mail

Owner Services | Similar Owner Name | Nearby Addresses | Same Street Name | Related Map 5259D

Ownership History | **Fiduciary Information**

Owner and Property Information

Owner Name & Mailing Address:	**DNJM PA** **1511 N DURHAM DR** **HOUSTON TX 77008-3737**	Legal Description: Property Address:	**TRS 132 133 & 134** **HOUSTON HEIGHTS ANNEX** **1511 N DURHAM DR** **HOUSTON TX 77008**

State Class Code	Land Use Code	Building Class	Total Units
F1 -- Real, Commercial	8002 -- Land Neighborhood Section 2	E	0

Land Area	Building Area	Net Rentable Area	Neighborhood	Market Area	Map Facet	Key Map®
7,125 SF	2,535	0	5938.11	1105 -- Heights	5259D	452Y

Value Status Information

Value Status	Notice Date	Shared CAD
Noticed	03/31/2017	No

Exemptions and Jurisdictions

Exemption Type	Districts	Jurisdictions	Exemption Value	ARB Status	2016 Rate	2017 Rate	Online Tax Bill
None	001	HOUSTON ISD		Certified: 08/11/2017	1.206700	1.206700	View
	040	HARRIS COUNTY		Certified: 08/11/2017	0.416560	0.418010	View
	041	HARRIS CO FLOOD CNTRL		Certified: 08/11/2017	0.028290	0.028310	View
	042	PORT OF HOUSTON AUTHY		Certified: 08/11/2017	0.013340	0.012560	View
	043	HARRIS CO HOSP DIST		Certified: 08/11/2017	0.171790	0.171100	View
	044	HARRIS CO EDUC DEPT		Certified: 08/11/2017	0.005200	0.005195	View
	048	HOU COMMUNITY COLLEGE		Certified: 08/11/2017	0.100263	0.100263	View
	061	CITY OF HOUSTON		Certified: 08/11/2017	0.586420	0.584210	View
	816	TIRZ 5 - MEMORIAL HEIGHTS ANNX 4 (061)		Certified: 08/11/2017			

Texas law prohibits us from displaying residential photographs, sketches, floor plans, or information indicating the age of a property owner on our website. You can inspect this information or get a copy at **HCAD's information center at 13013 NW Freeway**.

Valuations

Value as of January 1, 2016		Value as of January 1, 2017	
Market	Appraised	Market	Appraised

Land	285,000		Land	285,000	
Improvement	267,417		Improvement	262,864	
Total	552,417	552,417	Total	547,864	547,864

5-Year Value History

Land

Market Value Land

Line	Land Use	Unit Type	Units	Size Factor	Site Factor	Appr O/R Factor	Appr O/R Reason	Total Adj	Unit Price	Adj Unit Price	Value
1	8002 -- Land Neighborhood Section 2 4349 -- Medical Office	SF	7,125	1.00	1.00	1.00	--	1.00	40.00	40.00	285,000.00

Building

Building	Year Built	Type	Style	Quality	Impr Sq Ft	Building Details
1	2005	Medical Office	8341 -- Medical Office	Good	2,535	Displayed

Building Details (1)

Building Data

Element	Details
Functional Utility	Avg/Normal
Physical Condition	Avg/Normal
Sprinkler Type	None
Plumbing Type	Adequate
Cooling Type	Central / Forced
Heating Type	Hot Air
Partition Type	Normal
Construction Type	Wood / Steel Joist
Exterior Wall	Frame / Res Stucco
Economic Obsolescence	Normal
Element	Units
Interior Finish Percent	100
Wall Height	12

Building Areas

Description	Area
CNPY ROOF W/ SLAB -C	105
BASE AREA PRI	2,535

Extra Features

Line	Description	Quality	Condition	Units	Year Built

1	CANOPY ROOF AND SLAB	Average	Average	105	2005
2	Paving - Heavy Concrete	Average	Average	3,300	2005

Tax Year: 2017 ▼

HARRIS COUNTY APPRAISAL DISTRICT
REAL PROPERTY ACCOUNT INFORMATION
0391090000156

Print E-mail

File A Protest | Similar Owner Name | Nearby Addresses | Same Street Name | Related Map 5259D

Ownership History

Owner and Property Information

Owner Name & Mailing Address:	**OUTLAW JESSE H & PATRICIA E** **3418 TRELAWNEY DR** **PEARLAND TX 77581-2435**	Legal Description:	**TRS 155 156 & 157** **HOUSTON HEIGHTS ANNEX**
		Property Address:	**1516 N DURHAM DR** **HOUSTON TX 77008**

State Class Code	Land Use Code	Building Class	Total Units
F1 -- Real, Commercial	8002 -- Land Neighborhood Section 2	E	0

Land Area	Building Area	Net Rentable Area	Neighborhood	Market Area	Map Facet	Key Map®
7,125 SF	3,312	0	5938.11	6004 -- Inner Loop North	5259D	452Y

Value Status Information

Value Status	Notice Date	Shared CAD
Noticed	03/31/2017	No

Exemptions and Jurisdictions

Exemption Type	Districts	Jurisdictions	Exemption Value	ARB Status	2016 Rate	2017 Rate	Online Tax Bill
None	001	HOUSTON ISD		Certified: 08/11/2017	1.206700	1.206700	View
	040	HARRIS COUNTY		Certified: 08/11/2017	0.416560	0.418010	View
	041	HARRIS CO FLOOD CNTRL		Certified: 08/11/2017	0.028290	0.028310	View
	042	PORT OF HOUSTON AUTHY		Certified: 08/11/2017	0.013340	0.012560	View
	043	HARRIS CO HOSP DIST		Certified: 08/11/2017	0.171790	0.171100	View
	044	HARRIS CO EDUC DEPT		Certified: 08/11/2017	0.005200	0.005195	View
	048	HOU COMMUNITY COLLEGE		Certified: 08/11/2017	0.100263	0.100263	View
	061	CITY OF HOUSTON		Certified: 08/11/2017	0.586420	0.584210	View
	816	TIRZ 5 - MEMORIAL HEIGHTS ANNX 4 (061)		Certified: 08/11/2017			

Texas law prohibits us from displaying residential photographs, sketches, floor plans, or information indicating the age of a property owner on our website. You can inspect this information or get a copy at **HCAD's information center at 13013 NW Freeway**.

Valuations

Value as of January 1, 2016		Value as of January 1, 2017	
Market	Appraised	Market	Appraised

Land	285,000		Land	285,000	
Improvement	79,666		Improvement	81,627	
Total	364,666	364,666	Total	366,627	366,627

5-Year Value History

Land

Market Value Land

Line	Land Use	Unit Type	Units	Size Factor	Site Factor	Appr O/R Factor	Appr O/R Reason	Total Adj	Unit Price	Adj Unit Price	Value
1	8002 -- Land Neighborhood Section 2 4399 -- Warehouse-Metallic	SF	7,125	1.00	1.00	1.00	--	1.00	40.00	40.00	285,000.00

Building

Building	Year Built	Type	Style	Quality	Impr Sq Ft	Building Details
1	1976	Warehouse - Metallic	8454 -- Shell, Industrial	Average	2,736	Displayed
2	1976	Warehouse - Metallic	8454 -- Shell, Industrial	Average	576	View

Building Details (1)

Building Data

Element	Details
Cooling Type	None
Construction Type	Steel, Light
Functional Utility	Avg/Normal
Heating Type	Unit Heaters
Partition Type	Normal
Physical Condition	Avg/Normal
Plumbing Type	Adequate
Sprinkler Type	None
Exterior Wall	Metal, Light
Economic Obsolescence	Normal
Element	Units
Wall Height	13
Office Warehouse Ratio	0.23
Interior Finish Percent	100

Building Areas

Description	Area
BASE AREA PRI	2,736
	756

Extra Features

Line	Description	Quality	Condition	Units	Year Built
1	Paving - Asphalt	Average	Average	3,000	1994
2	Enclosure, Office	Average	Average	756	1976

Tax Year: 2017 ▼

HARRIS COUNTY APPRAISAL DISTRICT
REAL PROPERTY ACCOUNT INFORMATION
0391100000197

Print E-mail

File A Protest | Similar Owner Name | Nearby Addresses | Same Street Name | Related Map 5259D

Ownership History | **Related Accounts**

Owner and Property Information

Owner Name & Mailing Address: **WSS MARKET AT HOUSTON HEIGHTS LLC**
6363 WOODWAY DR STE 1125
HOUSTON TX 77057-1758

Legal Description: **LTS 197 198 222 & 223**
HOUSTON HEIGHTS ANNEX

Property Address: **1540 LAIRD ST**
HOUSTON TX 77008

State Class Code	Land Use Code	Building Class	Total Units
F1 -- Real, Commercial	8002 -- Land Neighborhood Section 2	E	0

Land Area	Building Area	Net Rentable Area	Neighborhood	Market Area	Map Facet	Key Map®
10,000 SF	2,500	0	5938.11	6004 -- Inner Loop North	5259D	452Z

Value Status Information

Value Status	Notice Date	Shared CAD
Noticed	03/31/2017	No

Exemptions and Jurisdictions

Exemption Type	Districts	Jurisdictions	Exemption Value	ARB Status	2016 Rate	2017 Rate	Online Tax Bill
None	001	HOUSTON ISD		Name Change: 10/13/2017	1.206700	1.206700	View
	040	HARRIS COUNTY		Name Change: 10/13/2017	0.416560	0.418010	View
	041	HARRIS CO FLOOD CNTRL		Name Change: 10/13/2017	0.028290	0.028310	View
	042	PORT OF HOUSTON AUTHY		Name Change: 10/13/2017	0.013340	0.012560	View
	043	HARRIS CO HOSP DIST		Name Change: 10/13/2017	0.171790	0.171100	View
	044	HARRIS CO EDUC DEPT		Name Change: 10/13/2017	0.005200	0.005195	View
	048	HOU COMMUNITY COLLEGE		Name Change: 10/13/2017	0.100263	0.100263	View
	061	CITY OF HOUSTON		Name Change: 10/13/2017	0.586420	0.584210	View
	816	TIRZ 5 - MEMORIAL HEIGHTS ANNX 4 (061)		Name Change: 10/13/2017			

Texas law prohibits us from displaying residential photographs, sketches, floor plans, or information indicating the age of a property owner on our website. You can inspect this information or get a copy at **HCAD's information center at 13013 NW Freeway**.

Valuations

Value as of January 1, 2016		Value as of January 1, 2017	
Market	Appraised	Market	Appraised

Land	400,000		Land	400,000	
Improvement	24,299		Improvement	38,719	
Total	424,299	424,299	Total	438,719	438,719

5-Year Value History

Land

Market Value Land

Line	Land Use	Unit Type	Units	Size Factor	Site Factor	Appr O/R Factor	Appr O/R Reason	Total Adj	Unit Price	Adj Unit Price	Value
1	8002 -- Land Neighborhood Section 2 4398 -- Warehouse	SF	10,000	1.00	1.00	1.00	--	1.00	40.00	40.00	400,000.00

Building

Building	Year Built	Type	Style	Quality	Impr Sq Ft	Building Details
1	1982	Warehouse	8454 -- Shell, Industrial	Average	2,500	Displayed

Building Details (1)

Building Data

Element	Details
Cooling Type	None
Construction Type	Fire Resistant Steel
Functional Utility	Avg/Normal
Heating Type	None
Partition Type	Normal
Physical Condition	Fair
Plumbing Type	Adequate
Sprinkler Type	None
Exterior Wall	Concr Block
Economic Obsolescence	Poor
Element	Units
Wall Height	22
Interior Finish Percent	100

Building Areas

Description	Area
BASE AREA PRI	2,500
CNPY ROOF W/ SLAB -C	240
CNPY ROOF W/ SLAB -C	455

Extra Features

Line	Description	Quality	Condition	Units	Year Built

1	CANOPY ROOF AND SLAB	Average	Average	455	2010
2	CANOPY ROOF AND SLAB	Average	Average	240	2006
3	Shed, Aluminum	Average	Average	135	2014
4	Shed, Aluminum	Average	Average	240	2012

Tax Year: 2017 ▼

HARRIS COUNTY APPRAISAL DISTRICT
REAL PROPERTY ACCOUNT INFORMATION
0391320010001

Print E-mail

Owner Services | Similar Owner Name | Nearby Addresses | Same Street Name | Related Map 5259D

Ownership History | **Fiduciary Information** | **Related Accounts**

Owner and Property Information

Owner Name & Mailing Address:	**LAACO LTD** **431 W 7TH ST** **LOS ANGELES CA 90014-1601**
Legal Description:	**RES A BLK 1** **HOUSTON HEIGHTS ANNEX 2ND PAR R/P**
Property Address:	**1526 N SHEPHERD DR # 655** **HOUSTON TX 77008**

State Class Code	Land Use Code	Building Class	Total Units
F1 -- Real, Commercial	8002 -- Land Neighborhood Section 2	E	655

Land Area	Building Area	Net Rentable Area	Neighborhood	Market Area	Map Facet	Key Map®
61,533 SF	99,328	66,418	5938.11	6004 -- Inner Loop North	5259D	452Z

Value Status Information

Value Status	Notice Date	Shared CAD
Noticed	03/31/2017	No

Exemptions and Jurisdictions

Exemption Type	Districts	Jurisdictions	Exemption Value	ARB Status	2016 Rate	2017 Rate	Online Tax Bill
None	001	HOUSTON ISD		Certified: 08/11/2017	1.206700	1.206700	View
	040	HARRIS COUNTY		Certified: 08/11/2017	0.416560	0.418010	View
	041	HARRIS CO FLOOD CNTRL		Certified: 08/11/2017	0.028290	0.028310	View
	042	PORT OF HOUSTON AUTHY		Certified: 08/11/2017	0.013340	0.012560	View
	043	HARRIS CO HOSP DIST		Certified: 08/11/2017	0.171790	0.171100	View
	044	HARRIS CO EDUC DEPT		Certified: 08/11/2017	0.005200	0.005195	View
	048	HOU COMMUNITY COLLEGE		Certified: 08/11/2017	0.100263	0.100263	View
	061	CITY OF HOUSTON		Certified: 08/11/2017	0.586420	0.584210	View
	816	TIRZ 5 - MEMORIAL HEIGHTS ANNX 4 (061)		Certified: 08/11/2017			

Texas law prohibits us from displaying residential photographs, sketches, floor plans, or information indicating the age of a property owner on our website. You can inspect this information or get a copy at **HCAD's information center at 13013 NW Freeway**.

Valuations

Value as of January 1, 2016		Value as of January 1, 2017	
Market	Appraised	Market	Appraised

Land	2,461,320		Land	2,461,320	
Improvement	5,196,680		Improvement	6,786,022	
Total	7,658,000	7,658,000	Total	9,247,342	9,247,342

5-Year Value History

Land

Market Value Land

Line	Land Use	Unit Type	Units	Size Factor	Site Factor	Appr O/R Factor	Appr O/R Reason	Total Adj	Unit Price	Adj Unit Price	Value
1	8002 -- Land Neighborhood Section 2 4396 -- Mini-Warehouse	SF	61,533	1.00	1.00	1.00	Shape or Size	1.00	40.00	40.00	2,461,320.00

Building

Building	Year Built	Type	Style	Quality	Impr Sq Ft	Building Details
1	2014	Mini-Warehouse	8525 -- Mini Warehouse, High-Rise	Excellent	54,235	Displayed
2	2014	Mini-Warehouse	8525 -- Mini Warehouse, High-Rise	Excellent	44,358	View
3	2015	Mini-Warehouse	8386 -- Mini-Warehouse	Good	735	View

Building Details (1)

Building Data

Element	Details
Exterior Wall	Masonry / Frame
Construction Type	Fire Resistant Steel
Partition Type	Normal
Heating Type	Hot Air
Cooling Type	Central / Forced
Plumbing Type	Adequate
Sprinkler Type	Wet
Physical Condition	Avg/Normal
Functional Utility	Avg/Normal
Economic Obsolescence	Normal
Element	Units
Elev: Elect / Pass	2
# Stories	4
Interior Finish Percent	100
Wall Height	9

Building Areas

Description	Area
BASE AREA PRI	91
BASE AREA PRI	13,526
BASE AREA UPR	27,092
BASE AREA UPR	13,526

Extra Features

Line	Description	Quality	Condition	Units	Year Built
5	Wet Sprinkler	Average	Average	54,235	2015
6	Carport - Commercial	Average	Average	2,800	2015
7	Wet Sprinkler	Average	Average	44,358	2015
8	Paving - Heavy Concrete	Average	Average	17,000	2015
9	Enclosure, Office	Average	Average	1,050	2015

Tax Year: 2017 ▼

HARRIS COUNTY APPRAISAL DISTRICT
REAL PROPERTY ACCOUNT INFORMATION
0391080000135

Print E-mail

File A Protest | Similar Owner Name | Nearby Addresses | Same Street Name | Related Map 5259D

Ownership History

Owner and Property Information

Owner Name & Mailing Address:	**MOYE DONALD L & SHARON F** **1509 N DURHAM DR** **HOUSTON TX 77008-3737**	Legal Description: Property Address:	**TRS 135 & 136** **HOUSTON HEIGHTS ANNEX** **1509 N DURHAM DR** **HOUSTON TX 77008**

State Class Code	Land Use Code
A1 -- Real, Residential, Single-Family	1001 -- Residential Improved

Land Area	Total Living Area	Neighborhood	Neighborhood Group	Market Area	Map Facet	Key Map®
4,750 SF	1,392 SF	8304.03	1620	161 -- 1F Heights, Brooksmith, Norhill Areas	5259D	452Y

Value Status Information

Value Status	Notice Date	Shared CAD
Noticed	04/07/2017	No

Exemptions and Jurisdictions

Exemption Type	Districts	Jurisdictions	Exemption Value	ARB Status	2016 Rate	2017 Rate	Online Tax Bill
Residential Homestead (Multiple)	001	HOUSTON ISD	97,617	Certified: 08/11/2017	1.206700	1.206700	View
	040	HARRIS COUNTY	217,617	Certified: 08/11/2017	0.416560	0.418010	View
	041	HARRIS CO FLOOD CNTRL	217,617	Certified: 08/11/2017	0.028290	0.028310	View
	042	PORT OF HOUSTON AUTHY	217,617	Certified: 08/11/2017	0.013340	0.012560	View
	043	HARRIS CO HOSP DIST	217,617	Certified: 08/11/2017	0.171790	0.171100	View
	044	HARRIS CO EDUC DEPT	217,617	Certified: 08/11/2017	0.005200	0.005195	View
	048	HOU COMMUNITY COLLEGE	148,809	Certified: 08/11/2017	0.100263	0.100263	View
	061	CITY OF HOUSTON	217,617	Certified: 08/11/2017	0.586420	0.584210	View
	816	TIRZ 5 - MEMORIAL HEIGHTS ANNX 4 (061)	217,617	Certified: 08/11/2017			

Texas law prohibits us from displaying residential photographs, sketches, floor plans, or information indicating the age of a property owner on our website. You can inspect this information or get a copy at **HCAD's information center at 13013 NW Freeway**.

Valuations

Value as of January 1, 2016	Value as of January 1, 2017

	Market	Appraised		Market	Appraised
Land	247,000		Land	237,500	
Improvement	52,100		Improvement	50,586	
Total	299,100	284,963	Total	288,086	288,086

5-Year Value History

Land

Market Value Land

Line	Land Use	Unit Type	Units	Size Factor	Site Factor	Appr O/R Factor	Appr O/R Reason	Total Adj	Unit Price	Adj Unit Price	Value
1	1001 -- Res Improved Table Value SF1 -- Primary SF	SF	4,750	1.00	1.00	1.00	--	1.00	50.00	50.00	237,500.00

Building

Building	Year Built	Remodeled	Type	Style	Quality	Impr Sq Ft	Building Details
1	1925	1995	Residential Single Family	101 -- Residential 1 Family	Low	1,392 *	Displayed

***** All HCAD residential building measurements are done from the exterior, with individual measurements rounded to the closest foot. This measurement includes all closet space, hallways, and interior staircases. Attached garages are not included in the square footage of living area, but valued separately. Living area above *attached* garages is included in the square footage living area of the dwelling. Living area above *detached* garages is not included in the square footage living area of the dwelling but is valued separately. This method is used on all residential properties in Harris County to ensure the uniformity of square footage of living area measurements district-wide. There can be a reasonable variance between the HCAD square footage and your square footage measurement, especially if your square footage measurement was an interior measurement or an exterior measurement to the inch.

Building Details (1)

Building Data

Element	Details
Cost and Design	Partial
Cond / Desir / Util	Fair
Foundation Type	Crawl Space
Grade Adjustment	D+
Heating / AC	Central Heat/AC
Physical Condition	Fair
Exterior Wall	Brick / Veneer
Element	Units
Room: Total	5
Room: Half Bath	1
Room: Full Bath	1
Room: Bedroom	2
Fireplace: Masonry Firebrick	1

Building Areas

Description	Area
BASE AREA PRI	1,392
MAS/BRK GARAGE PRI	644

Tax Year: 2017 ▼

HARRIS COUNTY APPRAISAL DISTRICT
REAL PROPERTY ACCOUNT INFORMATION
0391090000158

Print E-mail

Owner Services | Similar Owner Name | Nearby Addresses | Same Street Name | Related Map 5259D

Ownership History

Owner and Property Information

Owner Name & Mailing Address:	**TODD KEVIN & TERRI A** **938 WYNNWOOD LN** **HOUSTON TX 77008-3450**	Legal Description:	**TRS 158 159 & 160** **HOUSTON HEIGHTS ANNEX**
		Property Address:	**1508 N DURHAM DR** **HOUSTON TX 77008**

State Class Code	Land Use Code
A1 -- Real, Residential, Single-Family	1001 -- Residential Improved

Land Area	Total Living Area	Neighborhood	Neighborhood Group	Market Area	Map Facet	Key Map®
7,125 SF	859 SF	8304.03	1620	161 -- 1F Heights, Brooksmith, Norhill Areas	5259D	452Y

Value Status Information

Value Status	Notice Date	Shared CAD
Noticed	04/07/2017	No

Exemptions and Jurisdictions

Exemption Type	Districts	Jurisdictions	Exemption Value	ARB Status	2016 Rate	2017 Rate	Online Tax Bill
None	001	HOUSTON ISD		Supplemental: 09/15/2017	1.206700	1.206700	View
	040	HARRIS COUNTY		Supplemental: 09/15/2017	0.416560	0.418010	View
	041	HARRIS CO FLOOD CNTRL		Supplemental: 09/15/2017	0.028290	0.028310	View
	042	PORT OF HOUSTON AUTHY		Supplemental: 09/15/2017	0.013340	0.012560	View
	043	HARRIS CO HOSP DIST		Supplemental: 09/15/2017	0.171790	0.171100	View
	044	HARRIS CO EDUC DEPT		Supplemental: 09/15/2017	0.005200	0.005195	View
	048	HOU COMMUNITY COLLEGE		Supplemental: 09/15/2017	0.100263	0.100263	View
	061	CITY OF HOUSTON		Supplemental: 09/15/2017	0.586420	0.584210	View
	816	TIRZ 5 - MEMORIAL HEIGHTS ANNX 4 (061)		Supplemental: 09/15/2017			

Texas law prohibits us from displaying residential photographs, sketches, floor plans, or information indicating the age of a property owner on our website. You can inspect this information or get a copy at **HCAD's information center at 13013 NW Freeway**.

Valuations

Value as of January 1, 2016	Value as of January 1, 2017

	Market	Appraised		Market	Appraised
Land	303,125		Land	356,250	
Improvement	10,317		Improvement	10,017	
Total	313,442	313,442	Total	366,267	366,267

5-Year Value History

Land

Market Value Land

Line	Land Use	Unit Type	Units	Size Factor	Site Factor	Appr O/R Factor	Appr O/R Reason	Total Adj	Unit Price	Adj Unit Price	Value
1	1001 -- Res Improved Table Value SF1 -- Primary SF	SF	7,125	1.00	1.00	1.00	--	1.00	50.00	50.00	356,250.00

Building

Building	Year Built	Type	Style	Quality	Impr Sq Ft	Building Details
1	1925	Residential Single Family	101 -- Residential 1 Family	Low	859 *	Displayed

***** All HCAD residential building measurements are done from the exterior, with individual measurements rounded to the closest foot. This measurement includes all closet space, hallways, and interior staircases. Attached garages are not included in the square footage of living area, but valued separately. Living area above *attached* garages is included in the square footage living area of the dwelling. Living area above *detached* garages is not included in the square footage living area of the dwelling but is valued separately. This method is used on all residential properties in Harris County to ensure the uniformity of square footage of living area measurements district-wide. There can be a reasonable variance between the HCAD square footage and your square footage measurement, especially if your square footage measurement was an interior measurement or an exterior measurement to the inch.

Building Details (1)

Building Data

Element	Details
Cond / Desir / Util	Very Poor
Foundation Type	Crawl Space
Grade Adjustment	D
Heating / AC	None
Physical Condition	Poor
Exterior Wall	Aluminum / Vinyl
Element	Units
Room: Total	4
Room: Full Bath	1
Room: Bedroom	2

Building Areas

Description	Area
BASE AREA PRI	859
OPEN FRAME PORCH PRI	42

Tax Year: 2017 ▼

HARRIS COUNTY APPRAISAL DISTRICT
REAL PROPERTY ACCOUNT INFORMATION
0391100000202

Print E-mail

File A Protest | Similar Owner Name | Nearby Addresses | Same Street Name | Related Map 5259D

Ownership History | Related Accounts

Owner and Property Information

Owner Name & Mailing Address: **WSS MARKET AT HOUSTON HEIGHTS LLC**
6363 WOODWAY DR STE 1125
HOUSTON TX 77057-1758

Legal Description: **LTS 202 203 204 205 226 227 228 & 229 HOUSTON HEIGHTS ANNEX**

Property Address: **1533 N SHEPHERD DR**
HOUSTON TX 77008

State Class Code	Land Use Code	Building Class	Total Units
F1 -- Real, Commercial	8002 -- Land Neighborhood Section 2	E	0

Land Area	Building Area	Net Rentable Area	Neighborhood	Market Area	Map Facet	Key Map®
20,000 SF	858	0	5938.11	5020 -- Heights	5259D	452Z

Value Status Information

Value Status	Notice Date	Shared CAD
Noticed	03/31/2017	No

Exemptions and Jurisdictions

Exemption Type	Districts	Jurisdictions	Exemption Value	ARB Status	2016 Rate	2017 Rate	Online Tax Bill
None	001	HOUSTON ISD		Name Change: 10/13/2017	1.206700	1.206700	View
	040	HARRIS COUNTY		Name Change: 10/13/2017	0.416560	0.418010	View
	041	HARRIS CO FLOOD CNTRL		Name Change: 10/13/2017	0.028290	0.028310	View
	042	PORT OF HOUSTON AUTHY		Name Change: 10/13/2017	0.013340	0.012560	View
	043	HARRIS CO HOSP DIST		Name Change: 10/13/2017	0.171790	0.171100	View
	044	HARRIS CO EDUC DEPT		Name Change: 10/13/2017	0.005200	0.005195	View
	048	HOU COMMUNITY COLLEGE		Name Change: 10/13/2017	0.100263	0.100263	View
	061	CITY OF HOUSTON		Name Change: 10/13/2017	0.586420	0.584210	View
	816	TIRZ 5 - MEMORIAL HEIGHTS ANNX 4 (061)		Name Change: 10/13/2017			

Texas law prohibits us from displaying residential photographs, sketches, floor plans, or information indicating the age of a property owner on our website. You can inspect this information or get a copy at **HCAD's information center at 13013 NW Freeway**.

Valuations

Value as of January 1, 2016		Value as of January 1, 2017	
Market	Appraised	Market	Appraised

Land	800,000		Land	800,000	
Improvement	37,754		Improvement	37,673	
Total	837,754	837,754	Total	837,673	837,673

5-Year Value History

Land

Market Value Land

Line	Land Use	Unit Type	Units	Size Factor	Site Factor	Appr O/R Factor	Appr O/R Reason	Total Adj	Unit Price	Adj Unit Price	Value
1	8002 -- Land Neighborhood Section 2 4373 -- Retail Single-Occupancy	SF	20,000	1.00	1.00	1.00	--	1.00	40.00	40.00	800,000.00

Building

Building	Year Built	Type	Style	Quality	Impr Sq Ft	Building Details
1	1945	Retail Single-Occupancy	8353 -- Retail Store	Average	858	Displayed

Building Details (1)

Building Data

Element	Details
Cooling Type	Central / Forced
Construction Type	Wood / Steel Joist
Functional Utility	Avg/Normal
Heating Type	Hot Air
Partition Type	Normal
Physical Condition	Avg/Normal
Plumbing Type	Adequate
Sprinkler Type	None
Exterior Wall	Frame / Res Stucco
Economic Obsolescence	Normal
Element	Units
Wall Height	9
Interior Finish Percent	100

Building Areas

Description	Area
BASE AREA PRI	858

Extra Features

Line	Description	Quality	Condition	Units	Year Built

1	Paving - Asphalt	Fair	Fair	19,000	1960

Tax Year: 2017 ▼

HARRIS COUNTY APPRAISAL DISTRICT
REAL PROPERTY ACCOUNT INFORMATION
0391080000137

Print E-mail

File A Protest | Similar Owner Name | Nearby Addresses | Same Street Name | Related Map 5259D

Ownership History

Owner and Property Information

Owner Name & Mailing Address:	**EGDPB KID ONE LLC** **1138 DANBURY RD** **HOUSTON TX 77055-6829**
Legal Description:	**TRS 137 138 139 & 140** **HOUSTON HEIGHTS ANNEX**
Property Address:	**1507 N DURHAM DR** **HOUSTON TX 77008**

State Class Code	Land Use Code
A1 -- Real, Residential, Single-Family	1001 -- Residential Improved

Land Area	Total Living Area	Neighborhood	Neighborhood Group	Market Area	Map Facet	Key Map®
9,500 SF	1,752 SF	8304.03	1620	161 -- 1F Heights, Brooksmith, Norhill Areas	5259D	452Y

Value Status Information

Value Status	Notice Date	Shared CAD
Noticed	04/07/2017	No

Exemptions and Jurisdictions

Exemption Type	Districts	Jurisdictions	Exemption Value	ARB Status	2016 Rate	2017 Rate	Online Tax Bill
None	001	HOUSTON ISD		Certified: 08/11/2017	1.206700	1.206700	View
	040	HARRIS COUNTY		Certified: 08/11/2017	0.416560	0.418010	View
	041	HARRIS CO FLOOD CNTRL		Certified: 08/11/2017	0.028290	0.028310	View
	042	PORT OF HOUSTON AUTHY		Certified: 08/11/2017	0.013340	0.012560	View
	043	HARRIS CO HOSP DIST		Certified: 08/11/2017	0.171790	0.171100	View
	044	HARRIS CO EDUC DEPT		Certified: 08/11/2017	0.005200	0.005195	View
	048	HOU COMMUNITY COLLEGE		Certified: 08/11/2017	0.100263	0.100263	View
	061	CITY OF HOUSTON		Certified: 08/11/2017	0.586420	0.584210	View
	816	TIRZ 5 - MEMORIAL HEIGHTS ANNX 4 (061)		Certified: 08/11/2017			

Texas law prohibits us from displaying residential photographs, sketches, floor plans, or information indicating the age of a property owner on our website. You can inspect this information or get a copy at **HCAD's information center at 13013 NW Freeway**.

Valuations

Value as of January 1, 2016	Value as of January 1, 2017

	Market	Appraised		Market	Appraised
Land	362,500		Land	475,000	
Improvement	28,747		Improvement	28,069	
Total	391,247	391,247	Total	503,069	503,069

5-Year Value History

Land

Market Value Land

Line	Land Use	Unit Type	Units	Size Factor	Site Factor	Appr O/R Factor	Appr O/R Reason	Total Adj	Unit Price	Adj Unit Price	Value
1	1001 -- Res Improved Table Value SF1 -- Primary SF	SF	9,500	1.00	1.00	1.00	--	1.00	50.00	50.00	475,000.00

Building

Building	Year Built	Type	Style	Quality	Impr Sq Ft	Building Details
1	1938	Residential Single Family	101 -- Residential 1 Family	Low	1,752 *	Displayed

***** All HCAD residential building measurements are done from the exterior, with individual measurements rounded to the closest foot. This measurement includes all closet space, hallways, and interior staircases. Attached garages are not included in the square footage of living area, but valued separately. Living area above *attached* garages is included in the square footage living area of the dwelling. Living area above *detached* garages is not included in the square footage living area of the dwelling but is valued separately. This method is used on all residential properties in Harris County to ensure the uniformity of square footage of living area measurements district-wide. There can be a reasonable variance between the HCAD square footage and your square footage measurement, especially if your square footage measurement was an interior measurement or an exterior measurement to the inch.

Building Details (1)

Building Data

Element	Details
Cond / Desir / Util	Poor
Foundation Type	Slab
Grade Adjustment	D+
Heating / AC	None
Physical Condition	Poor
Exterior Wall	Asbestos
Element	**Units**
Room: Total	6
Room: Full Bath	1
Room: Bedroom	3

Building Areas

Description	Area
ONE STORY FRAME PRI	744
BASE AREA UPR	504
BASE AREA PRI	504
OPEN FRAME PORCH PRI	88

Extra Features

Line	Description	Quality	Condition	Units	Year Built
1	Frame Detached Garage	Fair	Fair	324	1940
2	Frame Detached Garage	Fair	Fair	336	1970

Tax Year: 2017 ▼

HARRIS COUNTY APPRAISAL DISTRICT
REAL PROPERTY ACCOUNT INFORMATION
0391090000161

Print E-mail

File A Protest | Similar Owner Name | Nearby Addresses | Same Street Name | Related Map 5259D

Ownership History

Owner and Property Information

Owner Name & Mailing Address:	**ZELAYA VICTORINO & JULIA** **1511 N SHEPHERD DR** **HOUSTON TX 77008-3755**	Legal Description: Property Address:	**TRS 161 THRU 165** **HOUSTON HEIGHTS ANNEX** **1504 N DURHAM DR** **HOUSTON TX 77008**

State Class Code	Land Use Code
A1 -- Real, Residential, Single-Family	1001 -- Residential Improved

Land Area	Total Living Area	Neighborhood	Neighborhood Group	Market Area	Map Facet	Key Map®
11,875 SF	2,170 SF	8304.03	1620	161 -- 1F Heights, Brooksmith, Norhill Areas	5259D	452Y

Value Status Information

Value Status	Notice Date	Shared CAD
Noticed	05/12/2017	No

Exemptions and Jurisdictions

Exemption Type	Districts	Jurisdictions	Exemption Value	ARB Status	2016 Rate	2017 Rate	Online Tax Bill
None	001	HOUSTON ISD		Certified: 08/11/2017	1.206700	1.206700	View
	040	HARRIS COUNTY		Certified: 08/11/2017	0.416560	0.418010	View
	041	HARRIS CO FLOOD CNTRL		Certified: 08/11/2017	0.028290	0.028310	View
	042	PORT OF HOUSTON AUTHY		Certified: 08/11/2017	0.013340	0.012560	View
	043	HARRIS CO HOSP DIST		Certified: 08/11/2017	0.171790	0.171100	View
	044	HARRIS CO EDUC DEPT		Certified: 08/11/2017	0.005200	0.005195	View
	048	HOU COMMUNITY COLLEGE		Certified: 08/11/2017	0.100263	0.100263	View
	061	CITY OF HOUSTON		Certified: 08/11/2017	0.586420	0.584210	View
	816	TIRZ 5 - MEMORIAL HEIGHTS ANNX 4 (061)		Certified: 08/11/2017			

Texas law prohibits us from displaying residential photographs, sketches, floor plans, or information indicating the age of a property owner on our website. You can inspect this information or get a copy at **HCAD's information center at 13013 NW Freeway**.

Valuations

Value as of January 1, 2016	Value as of January 1, 2017

	Market	Appraised		Market	Appraised
Land	421,875		Land	593,750	
Improvement	43,925		Improvement	42,682	
Total	465,800	465,800	Total	636,432	636,432

5-Year Value History

Land

Market Value Land

Line	Land Use	Unit Type	Units	Size Factor	Site Factor	Appr O/R Factor	Appr O/R Reason	Total Adj	Unit Price	Adj Unit Price	Value
1	1001 -- Res Improved Table Value SF1 -- Primary SF	SF	11,875	1.00	1.00	1.00	--	1.00	50.00	50.00	593,750.00

Building

Building	Year Built	Type	Style	Quality	Impr Sq Ft	Building Details
1	1925	Mixed Residential / Commercial	105 -- Mixed Res/Com, Res Structure	Low	2,170 *	Displayed

***** All HCAD residential building measurements are done from the exterior, with individual measurements rounded to the closest foot. This measurement includes all closet space, hallways, and interior staircases. Attached garages are not included in the square footage of living area, but valued separately. Living area above *attached* garages is included in the square footage living area of the dwelling. Living area above *detached* garages is not included in the square footage living area of the dwelling but is valued separately. This method is used on all residential properties in Harris County to ensure the uniformity of square footage of living area measurements district-wide. There can be a reasonable variance between the HCAD square footage and your square footage measurement, especially if your square footage measurement was an interior measurement or an exterior measurement to the inch.

Building Details (1)

Building Data

Element	Details
Cond / Desir / Util	Fair
Foundation Type	Crawl Space
Grade Adjustment	D+
Heating / AC	Central Heat/AC
Physical Condition	Fair
Exterior Wall	Frame / Concrete Blk

Element	Units
Room: Total	9
Room: Rec	2
Room: Half Bath	1
Room: Full Bath	2
Room: Bedroom	4
Fireplace: Masonry Firebrick	1

Building Areas

Description	Area
OPEN FRAME PORCH PRI	350
ONE STORY FRAME PRI	84
ONE STORY FRAME PRI	1,008
BASE AREA PRI	1,078

Extra Features

Line	Description	Quality	Condition	Units	Year Built
1	Carport - Residential	Fair	Fair	990	1988

Tax Year: 2017 ▼

HARRIS COUNTY APPRAISAL DISTRICT
REAL PROPERTY ACCOUNT INFORMATION
0391100000231

Print E-mail

File A Protest | Similar Owner Name | Nearby Addresses | Same Street Name | Related Map 5259D

Ownership History | **Related Accounts**

Owner and Property Information

Owner Name & Mailing Address: **WSS MARKEY AT HOUSTON HEIGHTS LLC**
6363 WOODWAY DR STE 1125
HOUSTON TX 77057-1758

Legal Description: **LT 230**
HOUSTON HEIGHTS ANNEX

Property Address: **1517 N SHEPHERD DR # 1/2**
HOUSTON TX 77008

State Class Code	Land Use Code	Building Class	Total Units
C2 -- Real, Vacant Commercial	8002 -- Land Neighborhood Section 2	E	1/2

Land Area	Building Area	Net Rentable Area	Neighborhood	Market Area	Map Facet	Key Map®
2,500 SF	0	0	5938.11	161 -- 1F Heights, Brooksmith, Norhill Areas	5259D	452Z

Value Status Information

Value Status	Notice Date	Shared CAD
Noticed	03/31/2017	No

Exemptions and Jurisdictions

Exemption Type	Districts	Jurisdictions	Exemption Value	ARB Status	2016 Rate	2017 Rate	Online Tax Bill
None	001	HOUSTON ISD		Name Change: 10/13/2017	1.206700	1.206700	View
	040	HARRIS COUNTY		Name Change: 10/13/2017	0.416560	0.418010	View
	041	HARRIS CO FLOOD CNTRL		Name Change: 10/13/2017	0.028290	0.028310	View
	042	PORT OF HOUSTON AUTHY		Name Change: 10/13/2017	0.013340	0.012560	View
	043	HARRIS CO HOSP DIST		Name Change: 10/13/2017	0.171790	0.171100	View
	044	HARRIS CO EDUC DEPT		Name Change: 10/13/2017	0.005200	0.005195	View
	048	HOU COMMUNITY COLLEGE		Name Change: 10/13/2017	0.100263	0.100263	View
	061	CITY OF HOUSTON		Name Change: 10/13/2017	0.586420	0.584210	View
	816	TIRZ 5 - MEMORIAL HEIGHTS ANNX 4 (061)		Name Change: 10/13/2017			

Texas law prohibits us from displaying residential photographs, sketches, floor plans, or information indicating the age of a property owner on our website. You can inspect this information or get a copy at **HCAD's information center at 13013 NW Freeway**.

Valuations

Value as of January 1, 2016		Value as of January 1, 2017	
Market	Appraised	Market	Appraised

Land	100,000		Land	100,000	
Improvement	0		Improvement	0	
Total	100,000	100,000	Total	100,000	100,000

5-Year Value History

Land

Market Value Land

Line	Land Use	Unit Type	Units	Size Factor	Site Factor	Appr O/R Factor	Appr O/R Reason	Total Adj	Unit Price	Adj Unit Price	Value
1	8002 -- Land Neighborhood Section 2 4300 -- General Commercial Vacant	SF	2,500	1.00	1.00	1.00	--	1.00	40.00	40.00	100,000.00

Building

Vacant (No Building Data)

Tax Year: 2017 ▼

HARRIS COUNTY APPRAISAL DISTRICT
REAL PROPERTY ACCOUNT INFORMATION
0391100000233

Print E-mail

File A Protest | Similar Owner Name | Nearby Addresses | Same Street Name | Related Map 5259D

Ownership History | **Related Accounts**

Owner and Property Information

Owner Name & Mailing Address: **WSS MARKET AT HOUSTON HEIGHTS LLC**
6363 WOODWAY DR STE 1125
HOUSTON TX 77057-1758

Legal Description: **LT 231**
HOUSTON HEIGHTS ANNEX

Property Address: **1517 N SHEPHERD DR**
HOUSTON TX 77008

State Class Code	Land Use Code	Building Class	Total Units
F1 -- Real, Commercial	8002 -- Land Neighborhood Section 2	E	0

Land Area	Building Area	Net Rentable Area	Neighborhood	Market Area	Map Facet	Key Map®
2,500 SF	2,180	0	5938.11	5020 -- Heights	5259D	452Z

Value Status Information

Value Status	Notice Date	Shared CAD
Noticed	03/31/2017	No

Exemptions and Jurisdictions

Exemption Type	Districts	Jurisdictions	Exemption Value	ARB Status	2016 Rate	2017 Rate	Online Tax Bill
None	001	HOUSTON ISD		Name Change: 10/13/2017	1.206700	1.206700	View
	040	HARRIS COUNTY		Name Change: 10/13/2017	0.416560	0.418010	View
	041	HARRIS CO FLOOD CNTRL		Name Change: 10/13/2017	0.028290	0.028310	View
	042	PORT OF HOUSTON AUTHY		Name Change: 10/13/2017	0.013340	0.012560	View
	043	HARRIS CO HOSP DIST		Name Change: 10/13/2017	0.171790	0.171100	View
	044	HARRIS CO EDUC DEPT		Name Change: 10/13/2017	0.005200	0.005195	View
	048	HOU COMMUNITY COLLEGE		Name Change: 10/13/2017	0.100263	0.100263	View
	061	CITY OF HOUSTON		Name Change: 10/13/2017	0.586420	0.584210	View
	816	TIRZ 5 - MEMORIAL HEIGHTS ANNX 4 (061)		Name Change: 10/13/2017			

Texas law prohibits us from displaying residential photographs, sketches, floor plans, or information indicating the age of a property owner on our website. You can inspect this information or get a copy at **HCAD's information center at 13013 NW Freeway**.

Valuations

Value as of January 1, 2016		Value as of January 1, 2017	
Market	Appraised	Market	Appraised

Land	100,000		Land	100,000	
Improvement	49,827		Improvement	58,071	
Total	149,827	149,827	Total	158,071	158,071

5-Year Value History

Land

Market Value Land

Line	Land Use	Unit Type	Units	Size Factor	Site Factor	Appr O/R Factor	Appr O/R Reason	Total Adj	Unit Price	Adj Unit Price	Value
1	8002 -- Land Neighborhood Section 2 4301 -- Res. Struct. Or Conversion	SF	2,500	1.00	1.00	1.00	--	1.00	40.00	40.00	100,000.00

Building

Building	Year Built	Type	Style	Quality	Impr Sq Ft	Building Details
1	1945	Res. Struct. Or Conversion	8459 -- Mixed Retail w/ Resid. Units	Low	2,180	Displayed

Building Details (1)

Building Data

Element	Details
Cooling Type	Central / Forced
Construction Type	Wood / Steel Joist
Functional Utility	Avg/Normal
Heating Type	Hot Air
Partition Type	Normal
Physical Condition	Avg/Normal
Plumbing Type	Adequate
Sprinkler Type	None
Exterior Wall	Frame / Res Stucco
Economic Obsolescence	Normal
Element	Units
Wall Height	9
Interior Finish Percent	100

Building Areas

Description	Area
BASE AREA PRI	2,180

Extra Features

Line	Description	Quality	Condition	Units	Year Built

1	Paving - Light Concrete	Average	Average	1,388	2000

Tax Year: 2017 ▼

HARRIS COUNTY APPRAISAL DISTRICT
REAL PROPERTY ACCOUNT INFORMATION
1316750010001

Print E-mail

File A Protest | Similar Owner Name | Nearby Addresses | Same Street Name | Related Map 5259D

Ownership History | **Related Accounts**

Owner and Property Information

Owner Name & Mailing Address:	**CURRENT OWNER** **1501 W 15TH ST** **HOUSTON TX 77008-3729**
Legal Description:	**RES A BLK 1** **FUENTES TRUCK AND AUTO SALES**
Property Address:	**1501 W 15TH ST** **HOUSTON TX 77008**

State Class Code	Land Use Code	Building Class	Total Units
F1 -- Real, Commercial	8002 -- Land Neighborhood Section 2	E	0

Land Area	Building Area	Net Rentable Area	Neighborhood	Market Area	Map Facet	Key Map®
9,026 SF	2,312	0	5938.11	5020 -- Heights	5259D	452Y

Value Status Information

Value Status	Notice Date	Shared CAD
Noticed	03/31/2017	No

Exemptions and Jurisdictions

Exemption Type	Districts	Jurisdictions	Exemption Value	ARB Status	2016 Rate	2017 Rate	Online Tax Bill
None	001	HOUSTON ISD		Certified: 08/11/2017	1.206700	1.206700	View
	040	HARRIS COUNTY		Certified: 08/11/2017	0.416560	0.418010	View
	041	HARRIS CO FLOOD CNTRL		Certified: 08/11/2017	0.028290	0.028310	View
	042	PORT OF HOUSTON AUTHY		Certified: 08/11/2017	0.013340	0.012560	View
	043	HARRIS CO HOSP DIST		Certified: 08/11/2017	0.171790	0.171100	View
	044	HARRIS CO EDUC DEPT		Certified: 08/11/2017	0.005200	0.005195	View
	048	HOU COMMUNITY COLLEGE		Certified: 08/11/2017	0.100263	0.100263	View
	061	CITY OF HOUSTON		Certified: 08/11/2017	0.586420	0.584210	View
	816	TIRZ 5 - MEMORIAL HEIGHTS ANNX 4 (061)		Certified: 08/11/2017			

Texas law prohibits us from displaying residential photographs, sketches, floor plans, or information indicating the age of a property owner on our website. You can inspect this information or get a copy at **HCAD's information center at 13013 NW Freeway**.

Valuations

Value as of January 1, 2016		Value as of January 1, 2017	
Market	Appraised	Market	Appraised

Land	361,040		Land	361,040	
Improvement	131,135		Improvement	127,313	
Total	492,175	492,175	Total	488,353	488,353

5-Year Value History

Land

Market Value Land

Line	Land Use	Unit Type	Units	Size Factor	Site Factor	Appr O/R Factor	Appr O/R Reason	Total Adj	Unit Price	Adj Unit Price	Value
1	8002 -- Land Neighborhood Section 2 4329 -- Used Car Lot	SF	9,026	1.00	1.00	1.00	--	1.00	40.00	40.00	361,040.00

Building

Building	Year Built	Type	Style	Quality	Impr Sq Ft	Building Details
1	2009	Used Car Lot	8344 -- Office Building	Low	2,312	Displayed

Building Details (1)

Building Data

Element	Details
Cooling Type	Central / Forced
Construction Type	Fire Resistant Steel
Economic Obsolescence	Normal
Functional Utility	Avg/Normal
Heating Type	Hot Air
Partition Type	Normal
Physical Condition	Avg/Normal
Plumbing Type	Adequate
Sprinkler Type	None
Exterior Wall	None
Element	Units
Wall Height	24
Elev: Elect / Pass	1
Elev: Elect / Frght	1

Building Areas

Description	Area
BASE AREA UPR	1,156
BASE AREA PRI	1,156

Extra Features

Line	Description	Quality	Condition	Units	Year Built
1	Paving - Heavy Concrete	Average	Average	6,000	2011

Tax Year: 2017 ▼

HARRIS COUNTY APPRAISAL DISTRICT
REAL PROPERTY ACCOUNT INFORMATION
0391090000166

Print E-mail

File A Protest | Similar Owner Name | Nearby Addresses | Same Street Name | Related Map 5259D

Ownership History

Owner and Property Information

Owner Name & Mailing Address:	**ZELAYA VICTORINO & JULIA** **1511 N SHEPHERD DR** **HOUSTON TX 77008-3755**
Legal Description:	**TRS 166 167 & 168** **HOUSTON HEIGHTS ANNEX**
Property Address:	**1425 W 15TH ST** **HOUSTON TX 77008**

State Class Code	Land Use Code
C1 -- Real, Vacant Lots/Tracts (In City)	1000 -- Residential Vacant

Land Area	Total Living Area	Neighborhood	Neighborhood Group	Market Area	Map Facet	Key Map®
7,125 SF	0 SF	8304.03	1620	161 -- 1F Heights, Brooksmith, Norhill Areas	5259D	452Y

Value Status Information

Value Status	Notice Date	Shared CAD
Noticed	04/07/2017	No

Exemptions and Jurisdictions

Exemption Type	Districts	Jurisdictions	Exemption Value	ARB Status	2016 Rate	2017 Rate	Online Tax Bill
None	001	HOUSTON ISD		Certified: 08/11/2017	1.206700	1.206700	View
	040	HARRIS COUNTY		Certified: 08/11/2017	0.416560	0.418010	View
	041	HARRIS CO FLOOD CNTRL		Certified: 08/11/2017	0.028290	0.028310	View
	042	PORT OF HOUSTON AUTHY		Certified: 08/11/2017	0.013340	0.012560	View
	043	HARRIS CO HOSP DIST		Certified: 08/11/2017	0.171790	0.171100	View
	044	HARRIS CO EDUC DEPT		Certified: 08/11/2017	0.005200	0.005195	View
	048	HOU COMMUNITY COLLEGE		Certified: 08/11/2017	0.100263	0.100263	View
	061	CITY OF HOUSTON		Certified: 08/11/2017	0.586420	0.584210	View
	816	TIRZ 5 - MEMORIAL HEIGHTS ANNX 4 (061)		Certified: 08/11/2017			

Texas law prohibits us from displaying residential photographs, sketches, floor plans, or information indicating the age of a property owner on our website. You can inspect this information or get a copy at **HCAD's information center at 13013 NW Freeway**.

Valuations

Value as of January 1, 2016	Value as of January 1, 2017

	Market	Appraised		Market	Appraised
Land	303,125		Land	356,250	
Improvement	0		Improvement	0	
Total	303,125	303,125	Total	356,250	356,250

5-Year Value History

Land

Market Value Land

Line	Land Use	Unit Type	Units	Size Factor	Site Factor	Appr O/R Factor	Appr O/R Reason	Total Adj	Unit Price	Adj Unit Price	Value
1	1000 -- Res Vacant Table Value SF1 -- Primary SF	SF	7,125	1.00	1.00	1.00	--	1.00	50.00	50.00	356,250.00

Building

Vacant (No Building Data)

Tax Year: 2017 ▼

HARRIS COUNTY APPRAISAL DISTRICT
REAL PROPERTY ACCOUNT INFORMATION
0391100000232

Print E-mail

File A Protest | Similar Owner Name | Nearby Addresses | Same Street Name | Related Map 5259D

Ownership History

Owner and Property Information

Owner Name & Mailing Address: **WSS MARKET AT HOUSTON HEIGHTS LLC**
6363 WOODWAY DR STE 1125
HOUSTON TX 77057-1758

Legal Description: **LTS 232 & 233**
HOUSTON HEIGHTS ANNEX

Property Address: **1515 N SHEPHERD DR**
HOUSTON TX 77008

State Class Code	Land Use Code	Building Class	Total Units
C2 -- Real, Vacant Commercial	8002 -- Land Neighborhood Section 2	E	0

Land Area	Building Area	Net Rentable Area	Neighborhood	Market Area	Map Facet	Key Map®
5,000 SF	0	0	5938.11	161 -- 1F Heights, Brooksmith, Norhill Areas	5259D	452Z

Value Status Information

Value Status	Notice Date	Shared CAD
Noticed	03/31/2017	No

Exemptions and Jurisdictions

Exemption Type	Districts	Jurisdictions	Exemption Value	ARB Status	2016 Rate	2017 Rate	Online Tax Bill
None	001	HOUSTON ISD		Name Change: 10/13/2017	1.206700	1.206700	View
	040	HARRIS COUNTY		Name Change: 10/13/2017	0.416560	0.418010	View
	041	HARRIS CO FLOOD CNTRL		Name Change: 10/13/2017	0.028290	0.028310	View
	042	PORT OF HOUSTON AUTHY		Name Change: 10/13/2017	0.013340	0.012560	View
	043	HARRIS CO HOSP DIST		Name Change: 10/13/2017	0.171790	0.171100	View
	044	HARRIS CO EDUC DEPT		Name Change: 10/13/2017	0.005200	0.005195	View
	048	HOU COMMUNITY COLLEGE		Name Change: 10/13/2017	0.100263	0.100263	View
	061	CITY OF HOUSTON		Name Change: 10/13/2017	0.586420	0.584210	View
	816	TIRZ 5 - MEMORIAL HEIGHTS ANNX 4 (061)		Name Change: 10/13/2017			

Texas law prohibits us from displaying residential photographs, sketches, floor plans, or information indicating the age of a property owner on our website. You can inspect this information or get a copy at **HCAD's information center at 13013 NW Freeway**.

Valuations

Value as of January 1, 2016		Value as of January 1, 2017	
Market	Appraised	Market	Appraised

Land	200,000		Land	200,000	
Improvement	0		Improvement	0	
Total	200,000	200,000	Total	200,000	200,000

5-Year Value History

Land

Market Value Land

Line	Land Use	Unit Type	Units	Size Factor	Site Factor	Appr O/R Factor	Appr O/R Reason	Total Adj	Unit Price	Adj Unit Price	Value
1	8002 -- Land Neighborhood Section 2 4300 -- General Commercial Vacant	SF	5,000	1.00	1.00	1.00	--	1.00	40.00	40.00	200,000.00

Building

Vacant (No Building Data)

Tax Year: 2017 ▼

HARRIS COUNTY APPRAISAL DISTRICT
REAL PROPERTY ACCOUNT INFORMATION
0391100000234

Print E-mail

File A Protest | Similar Owner Name | Nearby Addresses | Same Street Name | Related Map 5259D

Ownership History | **Related Accounts**

Owner and Property Information

Owner Name & Mailing Address:	**ZELAYA VICTORINO** **1511 N SHEPHERD DR** **HOUSTON TX 77008-3755**	Legal Description:	**LTS 234 & 235** **HOUSTON HEIGHTS ANNEX**
		Property Address:	**1511 N SHEPHERD DR** **HOUSTON TX 77008**

State Class Code	Land Use Code	Building Class	Total Units
F1 -- Real, Commercial	8002 -- Land Neighborhood Section 2	E	0

Land Area	Building Area	Net Rentable Area	Neighborhood	Market Area	Map Facet	Key Map®
5,000 SF	3,000	0	5938.11	6004 -- Inner Loop North	5259D	452Z

Value Status Information

Value Status	Notice Date	Shared CAD
Noticed	03/31/2017	No

Exemptions and Jurisdictions

Exemption Type	Districts	Jurisdictions	Exemption Value	ARB Status	2016 Rate	2017 Rate	Online Tax Bill
None	001	HOUSTON ISD		Certified: 08/11/2017	1.206700	1.206700	View
	040	HARRIS COUNTY		Certified: 08/11/2017	0.416560	0.418010	View
	041	HARRIS CO FLOOD CNTRL		Certified: 08/11/2017	0.028290	0.028310	View
	042	PORT OF HOUSTON AUTHY		Certified: 08/11/2017	0.013340	0.012560	View
	043	HARRIS CO HOSP DIST		Certified: 08/11/2017	0.171790	0.171100	View
	044	HARRIS CO EDUC DEPT		Certified: 08/11/2017	0.005200	0.005195	View
	048	HOU COMMUNITY COLLEGE		Certified: 08/11/2017	0.100263	0.100263	View
	061	CITY OF HOUSTON		Certified: 08/11/2017	0.586420	0.584210	View
	816	TIRZ 5 - MEMORIAL HEIGHTS ANNX 4 (061)		Certified: 08/11/2017			

Texas law prohibits us from displaying residential photographs, sketches, floor plans, or information indicating the age of a property owner on our website. You can inspect this information or get a copy at **HCAD's information center at 13013 NW Freeway**.

Valuations

Value as of January 1, 2016		Value as of January 1, 2017	
Market	Appraised	Market	Appraised

Land	200,000		Land	200,000	
Improvement	36,700		Improvement	48,461	
Total	236,700	236,700	Total	248,461	248,461

5-Year Value History

Land

Market Value Land

Line	Land Use	Unit Type	Units	Size Factor	Site Factor	Appr O/R Factor	Appr O/R Reason	Total Adj	Unit Price	Adj Unit Price	Value
1	8002 -- Land Neighborhood Section 2 4399 -- Warehouse-Metallic	SF	5,000	1.00	1.00	1.00	--	1.00	40.00	40.00	200,000.00

Building

Building	Year Built	Type	Style	Quality	Impr Sq Ft	Building Details
1	1972	Warehouse - Metallic	8454 -- Shell, Industrial	Average	3,000	Displayed

Building Details (1)

Building Data

Element	Details
Cooling Type	None
Construction Type	Steel, Light
Functional Utility	Avg/Normal
Heating Type	None
Partition Type	Normal
Physical Condition	Avg/Normal
Plumbing Type	Adequate
Sprinkler Type	None
Exterior Wall	Metal, Light
Economic Obsolescence	Poor
Element	Units
Wall Height	14
Office Warehouse Ratio	0.08
OH Door: Wood / Mtl	4
Interior Finish Percent	100

Building Areas

Description	Area
BASE AREA PRI	3,000
CNPY ROOF W/ SLAB -C	300
	300

Extra Features

Line	Description	Quality	Condition	Units	Year Built
2	Paving - Heavy Concrete	Fair	Average	18,500	1972
3	Enclosure, Office	Fair	Average	300	1972
4	CANOPY ROOF AND SLAB	Average	Average	300	1972

Tax Year: 2017 ▼

HARRIS COUNTY APPRAISAL DISTRICT
REAL PROPERTY ACCOUNT INFORMATION
0391100000236

Print E-mail

File A Protest | Similar Owner Name | Nearby Addresses | Same Street Name | Related Map 5259D

Ownership History | **Related Accounts**

Owner and Property Information

Owner Name & Mailing Address:	**ZELAYA VICTORINO** **1511 N SHEPHERD DR** **HOUSTON TX 77008-3755**
Legal Description:	**LTS 236 & 237** **HOUSTON HEIGHTS ANNEX**
Property Address:	**1501 N SHEPHERD DR** **HOUSTON TX 77008**

State Class Code	Land Use Code	Building Class	Total Units
C2 -- Real, Vacant Commercial	8002 -- Land Neighborhood Section 2		0

Land Area	Building Area	Net Rentable Area	Neighborhood	Market Area	Map Facet	Key Map®
5,000 SF	0	0	5938.11	161 -- 1F Heights, Brooksmith, Norhill Areas	5259D	452Z

Value Status Information

Value Status	Notice Date	Shared CAD
Noticed	03/31/2017	No

Exemptions and Jurisdictions

Exemption Type	Districts	Jurisdictions	Exemption Value	ARB Status	2016 Rate	2017 Rate	Online Tax Bill
None	001	HOUSTON ISD		Certified: 08/11/2017	1.206700	1.206700	View
	040	HARRIS COUNTY		Certified: 08/11/2017	0.416560	0.418010	View
	041	HARRIS CO FLOOD CNTRL		Certified: 08/11/2017	0.028290	0.028310	View
	042	PORT OF HOUSTON AUTHY		Certified: 08/11/2017	0.013340	0.012560	View
	043	HARRIS CO HOSP DIST		Certified: 08/11/2017	0.171790	0.171100	View
	044	HARRIS CO EDUC DEPT		Certified: 08/11/2017	0.005200	0.005195	View
	048	HOU COMMUNITY COLLEGE		Certified: 08/11/2017	0.100263	0.100263	View
	061	CITY OF HOUSTON		Certified: 08/11/2017	0.586420	0.584210	View
	816	TIRZ 5 - MEMORIAL HEIGHTS ANNX 4 (061)		Certified: 08/11/2017			

Texas law prohibits us from displaying residential photographs, sketches, floor plans, or information indicating the age of a property owner on our website. You can inspect this information or get a copy at **HCAD's information center at 13013 NW Freeway**.

Valuations

Value as of January 1, 2016		Value as of January 1, 2017	
Market	Appraised	Market	Appraised

Land	200,000		Land	200,000	
Improvement	0		Improvement	0	
Total	200,000	200,000	Total	200,000	200,000

5-Year Value History

Land

Market Value Land

Line	Land Use	Unit Type	Units	Size Factor	Site Factor	Appr O/R Factor	Appr O/R Reason	Total Adj	Unit Price	Adj Unit Price	Value
1	8002 -- Land Neighborhood Section 2 4300 -- General Commercial Vacant	SF	5,000	1.00	1.00	1.00	--	1.00	40.00	40.00	200,000.00

Building

Vacant (No Building Data)

Tax Year: 2017 ▼

HARRIS COUNTY APPRAISAL DISTRICT
REAL PROPERTY ACCOUNT INFORMATION
0391100000238

Print E-mail

File A Protest | Similar Owner Name | Nearby Addresses | Same Street Name | Related Map 5259D

Ownership History | **Related Accounts**

Owner and Property Information

Owner Name & Mailing Address:	**ZELAYA VICTORINO** **1511 N SHEPHERD DR** **HOUSTON TX 77008-3755**
Legal Description:	**LTS 238 239 & 240** **HOUSTON HEIGHTS ANNEX**
Property Address:	**1501 N SHEPHERD DR** **HOUSTON TX 77008**

State Class Code	Land Use Code	Building Class	Total Units
C2 -- Real, Vacant Commercial	8002 -- Land Neighborhood Section 2	E	0

Land Area	Building Area	Net Rentable Area	Neighborhood	Market Area	Map Facet	Key Map®
7,500 SF	0	0	5938.11	161 -- 1F Heights, Brooksmith, Norhill Areas	5259D	452Z

Value Status Information

Value Status	Notice Date	Shared CAD
Noticed	03/31/2017	No

Exemptions and Jurisdictions

Exemption Type	Districts	Jurisdictions	Exemption Value	ARB Status	2016 Rate	2017 Rate	Online Tax Bill
None	001	HOUSTON ISD		Certified: 08/11/2017	1.206700	1.206700	View
	040	HARRIS COUNTY		Certified: 08/11/2017	0.416560	0.418010	View
	041	HARRIS CO FLOOD CNTRL		Certified: 08/11/2017	0.028290	0.028310	View
	042	PORT OF HOUSTON AUTHY		Certified: 08/11/2017	0.013340	0.012560	View
	043	HARRIS CO HOSP DIST		Certified: 08/11/2017	0.171790	0.171100	View
	044	HARRIS CO EDUC DEPT		Certified: 08/11/2017	0.005200	0.005195	View
	048	HOU COMMUNITY COLLEGE		Certified: 08/11/2017	0.100263	0.100263	View
	061	CITY OF HOUSTON		Certified: 08/11/2017	0.586420	0.584210	View
	816	TIRZ 5 - MEMORIAL HEIGHTS ANNX 4 (061)		Certified: 08/11/2017			

Texas law prohibits us from displaying residential photographs, sketches, floor plans, or information indicating the age of a property owner on our website. You can inspect this information or get a copy at **HCAD's information center at 13013 NW Freeway**.

Valuations

Value as of January 1, 2016		Value as of January 1, 2017	
Market	Appraised	Market	Appraised

Land	300,000		Land	300,000	
Improvement	0		Improvement	0	
Total	300,000	300,000	Total	300,000	300,000

5-Year Value History

Land

Market Value Land

Line	Land Use	Unit Type	Units	Size Factor	Site Factor	Appr O/R Factor	Appr O/R Reason	Total Adj	Unit Price	Adj Unit Price	Value
1	8002 -- Land Neighborhood Section 2 4300 -- General Commercial Vacant	SF	7,500	1.00	1.00	1.00	--	1.00	40.00	40.00	300,000.00

Building

Vacant (No Building Data)

Tax Year: 2017 ▼

HARRIS COUNTY APPRAISAL DISTRICT
REAL PROPERTY ACCOUNT INFORMATION
0391170000558

Print E-mail

File A Protest | Similar Owner Name | Nearby Addresses | Same Street Name | Related Map 5259D

Ownership History

Owner and Property Information

Owner Name & Mailing Address:	**CURRENT OWNER** **1501 W 15TH ST** **HOUSTON TX 77008-3729**
Legal Description:	**TRS 558 & 559** **HOUSTON HEIGHTS ANNEX**
Property Address:	**1502 W 15TH ST** **HOUSTON TX 77008**

State Class Code	Land Use Code	Building Class	Total Units
F1 -- Real, Commercial	8002 -- Land Neighborhood Section 2		0

Land Area	Building Area	Net Rentable Area	Neighborhood	Market Area	Map Facet	Key Map®
4,750 SF	0	0	5938.11	161 -- 1F Heights, Brooksmith, Norhill Areas	5259D	452Y

Value Status Information

Value Status	Notice Date	Shared CAD
Noticed	03/31/2017	No

Exemptions and Jurisdictions

Exemption Type	Districts	Jurisdictions	Exemption Value	ARB Status	2016 Rate	2017 Rate	Online Tax Bill
None	001	HOUSTON ISD		Certified: 08/11/2017	1.206700	1.206700	View
	040	HARRIS COUNTY		Certified: 08/11/2017	0.416560	0.418010	View
	041	HARRIS CO FLOOD CNTRL		Certified: 08/11/2017	0.028290	0.028310	View
	042	PORT OF HOUSTON AUTHY		Certified: 08/11/2017	0.013340	0.012560	View
	043	HARRIS CO HOSP DIST		Certified: 08/11/2017	0.171790	0.171100	View
	044	HARRIS CO EDUC DEPT		Certified: 08/11/2017	0.005200	0.005195	View
	048	HOU COMMUNITY COLLEGE		Certified: 08/11/2017	0.100263	0.100263	View
	061	CITY OF HOUSTON		Certified: 08/11/2017	0.586420	0.584210	View
	816	TIRZ 5 - MEMORIAL HEIGHTS ANNX 4 (061)		Certified: 08/11/2017			

Texas law prohibits us from displaying residential photographs, sketches, floor plans, or information indicating the age of a property owner on our website. You can inspect this information or get a copy at **HCAD's information center at 13013 NW Freeway**.

Valuations

Value as of January 1, 2016		Value as of January 1, 2017	
Market	Appraised	Market	Appraised

Land	247,000		Land	190,000	
Improvement	0		Improvement	5,686	
Total	247,000	247,000	Total	195,686	195,686

5-Year Value History

Land

Market Value Land

Line	Land Use	Unit Type	Units	Size Factor	Site Factor	Appr O/R Factor	Appr O/R Reason	Total Adj	Unit Price	Adj Unit Price	Value
1	8002 -- Land Neighborhood Section 2 4329 -- Used Car Lot	SF	4,750	1.00	1.00	1.00	--	1.00	40.00	40.00	190,000.00

Building

Vacant (No Building Data)

Extra Features

Line	Description	Quality	Condition	Units	Year Built
1	Stabilized Gravel Paving	Average	Average	4,750	2016

Tax Year: 2017 ▼

HARRIS COUNTY APPRAISAL DISTRICT
REAL PROPERTY ACCOUNT INFORMATION
0391180000634

Print E-mail

Owner Services | Similar Owner Name | Nearby Addresses | Same Street Name | Related Map 5259D

Ownership History | **Fiduciary Information**

Owner and Property Information

Owner Name & Mailing Address:	**MCCALLISTER CAREN B** **448 W 19TH ST PMB 423** **HOUSTON TX 77008-3914**	Legal Description:	**TRS 583A THRU 587A** **HOUSTON HEIGHTS ANNEX**
		Property Address:	**1420 W 15TH ST** **HOUSTON TX 77008**

State Class Code	Land Use Code
A1 -- Real, Residential, Single-Family	1001 -- Residential Improved

Land Area	Total Living Area	Neighborhood	Neighborhood Group	Market Area	Map Facet	Key Map®
6,250 SF	2,642 SF	8304.03	1620	161 -- 1F Heights, Brooksmith, Norhill Areas	5259D	452Y

Value Status Information

Value Status	Notice Date	Shared CAD
Noticed	04/07/2017	No

Exemptions and Jurisdictions

Exemption Type	Districts	Jurisdictions	Exemption Value	ARB Status	2016 Rate	2017 Rate	Online Tax Bill
Residential Homestead	001	HOUSTON ISD	60,750	Name Change: 11/10/2017	1.206700	1.206700	View
	040	HARRIS COUNTY	35,750	Name Change: 11/10/2017	0.416560	0.418010	View
	041	HARRIS CO FLOOD CNTRL	35,750	Name Change: 11/10/2017	0.028290	0.028310	View
	042	PORT OF HOUSTON AUTHY	35,750	Name Change: 11/10/2017	0.013340	0.012560	View
	043	HARRIS CO HOSP DIST	35,750	Name Change: 11/10/2017	0.171790	0.171100	View
	044	HARRIS CO EDUC DEPT	35,750	Name Change: 11/10/2017	0.005200	0.005195	View
	048	HOU COMMUNITY COLLEGE	17,875	Name Change: 11/10/2017	0.100263	0.100263	View
	061	CITY OF HOUSTON	35,750	Name Change: 11/10/2017	0.586420	0.584210	View
	816	TIRZ 5 - MEMORIAL HEIGHTS ANNX 4 (061)	35,750	Name Change: 11/10/2017			

Texas law prohibits us from displaying residential photographs, sketches, floor plans, or information indicating the age of a property owner on our website. You can inspect this information or get a copy at **HCAD's information center at 13013 NW Freeway**.

Valuations

Value as of January 1, 2016	Value as of January 1, 2017

	Market	Appraised		Market	Appraised
Land	281,250		Land	312,500	
Improvement	16,423		Improvement	12,500	
Total	297,673	297,673	Total	325,000	325,000

5-Year Value History

Land

Market Value Land

Line	Land Use	Unit Type	Units	Size Factor	Site Factor	Appr O/R Factor	Appr O/R Reason	Total Adj	Unit Price	Adj Unit Price	Value
1	1001 -- Res Improved Table Value SF1 -- Primary SF	SF	6,250	1.00	1.00	1.00	--	1.00	50.00	50.00	312,500.00

Building

Building	Year Built	Type	Style	Quality	Impr Sq Ft	Building Details
1	1930	Residential Single Family	101 -- Residential 1 Family	Average	1,298 *	Displayed
2	1930	Residential Duplex	102 -- Residential 2 Family	Low	1,344 *	View

***** All HCAD residential building measurements are done from the exterior, with individual measurements rounded to the closest foot. This measurement includes all closet space, hallways, and interior staircases. Attached garages are not included in the square footage of living area, but valued separately. Living area above *attached* garages is included in the square footage living area of the dwelling. Living area above *detached* garages is not included in the square footage living area of the dwelling but is valued separately. This method is used on all residential properties in Harris County to ensure the uniformity of square footage of living area measurements district-wide. There can be a reasonable variance between the HCAD square footage and your square footage measurement, especially if your square footage measurement was an interior measurement or an exterior measurement to the inch.

Building Details (1)

Building Data

Element	Details
Cond / Desir / Util	Fair
Foundation Type	Crawl Space
Grade Adjustment	C-
Heating / AC	Central Heat/AC
Physical Condition	Fair
Exterior Wall	Asbestos
Element	Units
Room: Total	6
Room: Full Bath	2
Room: Bedroom	3

Building Areas

Description	Area
BASE AREA PRI	1,298
OPEN FRAME PORCH PRI	56

Extra Features

Line	Description	Quality	Condition	Units	Year Built
1	Carport - Residential	Fair	Fair	320	1988
2	Carport - Residential	Fair	Fair	400	1988

Tax Year: 2017 ▼

HARRIS COUNTY APPRAISAL DISTRICT
REAL PROPERTY ACCOUNT INFORMATION
1380790010001

Print E-mail

Owner Services | Similar Owner Name | Nearby Addresses | Same Street Name | Related Map 5259D

Ownership History | **Fiduciary Information** | **Related Accounts**

Owner and Property Information

Owner Name & Mailing Address: **1433 N SHEPHERD PROPERTY LLC**
1433 N SHEPHERD DR
HOUSTON TX 77008-3753

Legal Description: **RES A BLK 1**
GARDEN HEIGHTS R/P

Property Address: **1433 N SHEPHERD DR**
HOUSTON TX 77008

State Class Code	Land Use Code	Building Class	Total Units
F1 -- Real, Commercial	8002 -- Land Neighborhood Section 2	E	0

Land Area	Building Area	Net Rentable Area	Neighborhood	Market Area	Map Facet	Key Map®
17,498 SF	4,855	0	5938.11	5020 -- Heights	5259D	452Z

Value Status Information

Value Status	Notice Date	Shared CAD
Noticed	05/26/2017	No

Exemptions and Jurisdictions

Exemption Type	Districts	Jurisdictions	Exemption Value	ARB Status	2016 Rate	2017 Rate	Online Tax Bill
None	001	HOUSTON ISD		Certified: 08/11/2017	1.206700	1.206700	View
	040	HARRIS COUNTY		Certified: 08/11/2017	0.416560	0.418010	View
	041	HARRIS CO FLOOD CNTRL		Certified: 08/11/2017	0.028290	0.028310	View
	042	PORT OF HOUSTON AUTHY		Certified: 08/11/2017	0.013340	0.012560	View
	043	HARRIS CO HOSP DIST		Certified: 08/11/2017	0.171790	0.171100	View
	044	HARRIS CO EDUC DEPT		Certified: 08/11/2017	0.005200	0.005195	View
	048	HOU COMMUNITY COLLEGE		Certified: 08/11/2017	0.100263	0.100263	View
	061	CITY OF HOUSTON		Certified: 08/11/2017	0.586420	0.584210	View
	816	TIRZ 5 - MEMORIAL HEIGHTS ANNX 4 (061)		Certified: 08/11/2017			

Texas law prohibits us from displaying residential photographs, sketches, floor plans, or information indicating the age of a property owner on our website. You can inspect this information or get a copy at **HCAD's information center at 13013 NW Freeway**.

Valuations

Value as of January 1, 2016		Value as of January 1, 2017	
Market	Appraised	Market	Appraised

Land	--	Land	699,920		
Improvement	--	Improvement	308,419		
Ag/Tmbr/Spc	--	Ag/Tmbr/Spc	0		
Total	--	-- Total	1,008,339	1,008,339	

5-Year Value History

Land

Market Value Land

Line	Land Use	Unit Type	Units	Size Factor	Site Factor	Appr O/R Factor	Appr O/R Reason	Total Adj	Unit Price	Adj Unit Price	Value
1	8002 -- Land Neighborhood Section 2 4499 -- Commercial New Construction	SF	17,498	1.00	1.00	1.00	--	1.00	40.00	40.00	699,920.00

Building

Building	Year Built	Type	Style	Quality	Impr Sq Ft	Building Details
1	1955	Commercial New Construction	8441 -- Cocktail Lounge	Good	2,052	Displayed
2	2016	Bar/Lounge	8441 -- Cocktail Lounge	Good	2,146	View
3	2016	Commercial New Construction	8441 -- Cocktail Lounge	Good	657	View

Building Details (1)

Building Data

Element	Details
Cooling Type	Central / Forced
Construction Type	Wood / Steel Joist
Functional Utility	Avg/Normal
Heating Type	Hot Air
Partition Type	Normal
Physical Condition	Poor
Plumbing Type	Adequate
Sprinkler Type	None
Exterior Wall	Frame / Res Stucco
Economic Obsolescence	Normal
Element	Units
Wall Height	9
Interior Finish Percent	100

Building Areas

Description	Area
BASE AREA PRI	2,052
CNPY ROOF W/ SLAB -C	480

Extra Features

Line	Description	Quality	Condition	Units	Year Built
1	CANOPY ROOF AND SLAB	Average	Average	480	2016
2	CANOPY ROOF AND SLAB	Average	Average	310	2016

Tax Year: 2017 ▼

HARRIS COUNTY APPRAISAL DISTRICT
REAL PROPERTY ACCOUNT INFORMATION
0391200000683

Print E-mail

File A Protest | Similar Owner Name | Nearby Addresses | Same Street Name | Related Map 5259D

Ownership History | **Related Accounts**

Owner and Property Information

Owner Name & Mailing Address:	**LIRA REAL ESTATE INC** **1202 W 15TH ST** **HOUSTON TX 77008-3816**
Legal Description:	**LTS 683 684 708 709 710 711 & 685** **HOUSTON HEIGHTS ANNEX**
Property Address:	**1202 W 15TH ST** **HOUSTON TX 77008**

State Class Code	Land Use Code	Building Class	Total Units
F1 -- Real, Commercial	8002 -- Land Neighborhood Section 2	E	0

Land Area	Building Area	Net Rentable Area	Neighborhood	Market Area	Map Facet	Key Map®
15,400 SF	62,573	0	5938.11	6004 -- Inner Loop North	5259D	452Z

Value Status Information

Value Status	Notice Date	Shared CAD
Noticed	03/31/2017	No

Exemptions and Jurisdictions

Exemption Type	Districts	Jurisdictions	Exemption Value	ARB Status	2016 Rate	2017 Rate	Online Tax Bill
None	001	HOUSTON ISD		Certified: 08/11/2017	1.206700	1.206700	View
	040	HARRIS COUNTY		Certified: 08/11/2017	0.416560	0.418010	View
	041	HARRIS CO FLOOD CNTRL		Certified: 08/11/2017	0.028290	0.028310	View
	042	PORT OF HOUSTON AUTHY		Certified: 08/11/2017	0.013340	0.012560	View
	043	HARRIS CO HOSP DIST		Certified: 08/11/2017	0.171790	0.171100	View
	044	HARRIS CO EDUC DEPT		Certified: 08/11/2017	0.005200	0.005195	View
	048	HOU COMMUNITY COLLEGE		Certified: 08/11/2017	0.100263	0.100263	View
	061	CITY OF HOUSTON		Certified: 08/11/2017	0.586420	0.584210	View
	816	TIRZ 5 - MEMORIAL HEIGHTS ANNX 4 (061)		Certified: 08/11/2017			

Texas law prohibits us from displaying residential photographs, sketches, floor plans, or information indicating the age of a property owner on our website. You can inspect this information or get a copy at **HCAD's information center at 13013 NW Freeway**.

Valuations

Value as of January 1, 2016	Value as of January 1, 2017

	Market	Appraised		Market	Appraised
Land	616,000		Land	616,000	
Improvement	1,130,933		Improvement	1,348,753	
Total	1,746,933	1,746,933	Total	1,964,753	1,964,753

5-Year Value History

Land

Market Value Land

Line	Land Use	Unit Type	Units	Size Factor	Site Factor	Appr O/R Factor	Appr O/R Reason	Total Adj	Unit Price	Adj Unit Price	Value
1	8002 -- Land Neighborhood Section 2 4398 -- Warehouse	SF	15,400	1.00	1.00	1.00	Corner or Alley	1.00	40.00	40.00	616,000.00

Building

Building	Year Built	Type	Style	Quality	Impr Sq Ft	Building Details
1	1950	Warehouse	8454 -- Shell, Industrial	Average	3,833	Displayed
2	1984	Warehouse	8454 -- Shell, Industrial	Average	10,911	View
3	1989	Warehouse	8454 -- Shell, Industrial	Average	7,308	View
4	1969	Warehouse - Metallic	8454 -- Shell, Industrial	Average	7,682	View
5	1992	Warehouse	8454 -- Shell, Industrial	Average	4,127	View
6	1994	Warehouse	8454 -- Shell, Industrial	Average	28,712	View

Building Details (1)

Building Data

Element	Details
Cooling Type	Non-Window Unit
Construction Type	Fire Resistant Steel
Economic Obsolescence	Moderate
Functional Utility	Poor
Heating Type	Unit Heaters
Partition Type	Below Normal
Physical Condition	Fair
Plumbing Type	Adequate
Sprinkler Type	None
Exterior Wall	Concr Block
Element	Units

Building Areas

Description	Area
BASE AREA PRI	3,833

Wall Height	22
Office Warehouse Ratio	0.07
OH Door: Roll Steel	3
Interior Finish Percent	100

Extra Features

Line	Description	Quality	Condition	Units	Year Built
1	Enclosure, Office	Poor	Average	1,520	1984
2	Multi-Use, Office	Poor	Average	2,900	1984
3	Truck - Train Wells	Poor	Average	1,400	1989
4	Truck - Train Wells	Poor	Average	1,400	1989
5	Loading Ramp, Concrete	Poor	Average	928	1989
6	Paving - Light Concrete	Fair	Fair	8,000	1984

Tax Year: 2017 ▼

HARRIS COUNTY APPRAISAL DISTRICT
REAL PROPERTY ACCOUNT INFORMATION
0391170000560

Print E-mail

File A Protest | Similar Owner Name | Nearby Addresses | Same Street Name | Related Map 5259D

Ownership History

Owner and Property Information

Owner Name & Mailing Address:	**CARTER DAVID F** **1441 N DURHAM DR** **HOUSTON TX 77008-3735**	Legal Description: Property Address:	**TRS 560 & 561** **HOUSTON HEIGHTS ANNEX** **1441 N DURHAM DR** **HOUSTON TX 77008**

State Class Code	Land Use Code
A1 -- Real, Residential, Single-Family	1001 -- Residential Improved

Land Area	Total Living Area	Neighborhood	Neighborhood Group	Market Area	Map Facet	Key Map®
4,750 SF	1,452 SF	8304.03	1620	161 -- 1F Heights, Brooksmith, Norhill Areas	5259D	452Y

Value Status Information

Value Status	Notice Date	Shared CAD
Noticed	04/07/2017	No

Exemptions and Jurisdictions

Exemption Type	Districts	Jurisdictions	Exemption Value	ARB Status	2016 Rate	2017 Rate	Online Tax Bill
Residential Homestead	001	HOUSTON ISD	72,117	Certified: 08/11/2017	1.206700	1.206700	View
	040	HARRIS COUNTY	47,117	Certified: 08/11/2017	0.416560	0.418010	View
	041	HARRIS CO FLOOD CNTRL	47,117	Certified: 08/11/2017	0.028290	0.028310	View
	042	PORT OF HOUSTON AUTHY	47,117	Certified: 08/11/2017	0.013340	0.012560	View
	043	HARRIS CO HOSP DIST	47,117	Certified: 08/11/2017	0.171790	0.171100	View
	044	HARRIS CO EDUC DEPT	47,117	Certified: 08/11/2017	0.005200	0.005195	View
	048	HOU COMMUNITY COLLEGE	23,559	Certified: 08/11/2017	0.100263	0.100263	View
	061	CITY OF HOUSTON	47,117	Certified: 08/11/2017	0.586420	0.584210	View
	816	TIRZ 5 - MEMORIAL HEIGHTS ANNX 4 (061)	47,117	Certified: 08/11/2017			

Texas law prohibits us from displaying residential photographs, sketches, floor plans, or information indicating the age of a property owner on our website. You can inspect this information or get a copy at **HCAD's information center at 13013 NW Freeway**.

Valuations

Value as of January 1, 2016	Value as of January 1, 2017

	Market	Appraised		Market	Appraised
Land	247,000		Land	237,500	
Improvement	19,921		Improvement	19,342	
Total	266,921	214,170	Total	256,842	235,587

5-Year Value History

Land

Market Value Land

Line	Land Use	Unit Type	Units	Size Factor	Site Factor	Appr O/R Factor	Appr O/R Reason	Total Adj	Unit Price	Adj Unit Price	Value
1	1001 -- Res Improved Table Value SF1 -- Primary SF	SF	4,750	1.00	1.00	1.00	--	1.00	50.00	50.00	237,500.00

Building

Building	Year Built	Type	Style	Quality	Impr Sq Ft	Building Details
1	1919	Residential Single Family	101 -- Residential 1 Family	Low	1,452 *	Displayed

***** All HCAD residential building measurements are done from the exterior, with individual measurements rounded to the closest foot. This measurement includes all closet space, hallways, and interior staircases. Attached garages are not included in the square footage of living area, but valued separately. Living area above *attached* garages is included in the square footage living area of the dwelling. Living area above *detached* garages is not included in the square footage living area of the dwelling but is valued separately. This method is used on all residential properties in Harris County to ensure the uniformity of square footage of living area measurements district-wide. There can be a reasonable variance between the HCAD square footage and your square footage measurement, especially if your square footage measurement was an interior measurement or an exterior measurement to the inch.

Building Details (1)

Building Data

Element	Details
Cond / Desir / Util	Poor
Foundation Type	Crawl Space
Grade Adjustment	D
Heating / AC	Central Heat/AC
Physical Condition	Poor
Exterior Wall	Frame / Concrete Blk

Element	Units
Room: Rec	1
Room: Total	6
Room: Full Bath	1
Room: Bedroom	3

Building Areas

Description	Area
ONE STORY FRAME PRI	396
OPEN FRAME PORCH PRI	112
BASE AREA PRI	1,056

Tax Year: 2017 ▼

HARRIS COUNTY APPRAISAL DISTRICT
REAL PROPERTY ACCOUNT INFORMATION
1350460010001

Print E-mail

File A Protest | Similar Owner Name | Nearby Addresses | Same Street Name | Related Map 5259D

Ownership History | **Related Accounts**

Owner and Property Information

Owner Name & Mailing Address:	**VO DONG** **1014 W 24TH ST UNIT C** **HOUSTON TX 77008-2440**
Legal Description:	**RES A BLK 1** **DURHAM COMPLEX**
Property Address:	**1437 N DURHAM DR** **HOUSTON TX 77008**

State Class Code	Land Use Code	Building Class	Total Units
C2 -- Real, Vacant Commercial	8002 -- Land Neighborhood Section 2		0

Land Area	Building Area	Net Rentable Area	Neighborhood	Market Area	Map Facet	Key Map®
4,752 SF	0	0	5938.11	161 -- 1F Heights, Brooksmith, Norhill Areas	5259D	452Y

Value Status Information

Value Status	Notice Date	Shared CAD
Noticed	03/31/2017	No

Exemptions and Jurisdictions

Exemption Type	Districts	Jurisdictions	Exemption Value	ARB Status	2016 Rate	2017 Rate	Online Tax Bill
None	001	HOUSTON ISD		Certified: 08/11/2017	1.206700	1.206700	View
	040	HARRIS COUNTY		Certified: 08/11/2017	0.416560	0.418010	View
	041	HARRIS CO FLOOD CNTRL		Certified: 08/11/2017	0.028290	0.028310	View
	042	PORT OF HOUSTON AUTHY		Certified: 08/11/2017	0.013340	0.012560	View
	043	HARRIS CO HOSP DIST		Certified: 08/11/2017	0.171790	0.171100	View
	044	HARRIS CO EDUC DEPT		Certified: 08/11/2017	0.005200	0.005195	View
	048	HOU COMMUNITY COLLEGE		Certified: 08/11/2017	0.100263	0.100263	View
	061	CITY OF HOUSTON		Certified: 08/11/2017	0.586420	0.584210	View
	816	TIRZ 5 - MEMORIAL HEIGHTS ANNX 4 (061)		Certified: 08/11/2017			

Texas law prohibits us from displaying residential photographs, sketches, floor plans, or information indicating the age of a property owner on our website. You can inspect this information or get a copy at **HCAD's information center at 13013 NW Freeway**.

Valuations

Value as of January 1, 2016		Value as of January 1, 2017	
Market	Appraised	Market	Appraised

Land	190,080		Land	190,080	
Improvement	0		Improvement	0	
Total	190,080	190,080	Total	190,080	190,080

5-Year Value History

Land

Market Value Land

Line	Land Use	Unit Type	Units	Size Factor	Site Factor	Appr O/R Factor	Appr O/R Reason	Total Adj	Unit Price	Adj Unit Price	Value
1	8002 -- Land Neighborhood Section 2 4300 -- General Commercial Vacant	SF	4,752	1.00	1.00	1.00	--	1.00	40.00	40.00	190,080.00

Building

Vacant (No Building Data)

Tax Year: 2017 ▼

HARRIS COUNTY APPRAISAL DISTRICT
REAL PROPERTY ACCOUNT INFORMATION
0391170000564

Print E-mail

Owner Services | Similar Owner Name | Nearby Addresses | Same Street Name | Related Map 5259D

Ownership History | **Fiduciary Information**

Owner and Property Information

Owner Name & Mailing Address:	**HIDALGO JAIRO** **14114 QUEENSBURY LN** **HOUSTON TX 77079-3229**
Legal Description:	**TRS 564 & 565** **HOUSTON HEIGHTS ANNEX**
Property Address:	**1435 N DURHAM DR** **HOUSTON TX 77008**

State Class Code	Land Use Code
A1 -- Real, Residential, Single-Family	1001 -- Residential Improved

Land Area	Total Living Area	Neighborhood	Neighborhood Group	Market Area	Map Facet	Key Map®
4,750 SF	1,062 SF	8304.03	1620	161 -- 1F Heights, Brooksmith, Norhill Areas	5259D	452Y

Value Status Information

Value Status	Notice Date	Shared CAD
Noticed	04/07/2017	No

Exemptions and Jurisdictions

Exemption Type	Districts	Jurisdictions	Exemption Value	ARB Status	2016 Rate	2017 Rate	Online Tax Bill
None	001	HOUSTON ISD		Certified: 08/11/2017	1.206700	1.206700	View
	040	HARRIS COUNTY		Certified: 08/11/2017	0.416560	0.418010	View
	041	HARRIS CO FLOOD CNTRL		Certified: 08/11/2017	0.028290	0.028310	View
	042	PORT OF HOUSTON AUTHY		Certified: 08/11/2017	0.013340	0.012560	View
	043	HARRIS CO HOSP DIST		Certified: 08/11/2017	0.171790	0.171100	View
	044	HARRIS CO EDUC DEPT		Certified: 08/11/2017	0.005200	0.005195	View
	048	HOU COMMUNITY COLLEGE		Certified: 08/11/2017	0.100263	0.100263	View
	061	CITY OF HOUSTON		Certified: 08/11/2017	0.586420	0.584210	View
	816	TIRZ 5 - MEMORIAL HEIGHTS ANNX 4 (061)		Certified: 08/11/2017			

Texas law prohibits us from displaying residential photographs, sketches, floor plans, or information indicating the age of a property owner on our website. You can inspect this information or get a copy at **HCAD's information center at 13013 NW Freeway**.

Valuations

Value as of January 1, 2016	Value as of January 1, 2017

	Market	Appraised		Market	Appraised
Land	247,000		Land	237,500	
Improvement	36,000		Improvement	22,500	
Total	283,000	283,000	Total	260,000	260,000

5-Year Value History

Land

Market Value Land

Line	Land Use	Unit Type	Units	Size Factor	Site Factor	Appr O/R Factor	Appr O/R Reason	Total Adj	Unit Price	Adj Unit Price	Value
1	1001 -- Res Improved Table Value SF1 -- Primary SF	SF	4,750	1.00	1.00	1.00	--	1.00	50.00	50.00	237,500.00

Building

Building	Year Built	Remodeled	Type	Style	Quality	Impr Sq Ft	Building Details
1	1930	2003	Residential Single Family	101 -- Residential 1 Family	Low	1,062 *	Displayed

***** All HCAD residential building measurements are done from the exterior, with individual measurements rounded to the closest foot. This measurement includes all closet space, hallways, and interior staircases. Attached garages are not included in the square footage of living area, but valued separately. Living area above *attached* garages is included in the square footage living area of the dwelling. Living area above *detached* garages is not included in the square footage living area of the dwelling but is valued separately. This method is used on all residential properties in Harris County to ensure the uniformity of square footage of living area measurements district-wide. There can be a reasonable variance between the HCAD square footage and your square footage measurement, especially if your square footage measurement was an interior measurement or an exterior measurement to the inch.

Building Details (1)

Building Data

Element	Details
Cost and Design	Extensive
Cond / Desir / Util	Fair
Foundation Type	Crawl Space
Grade Adjustment	D
Heating / AC	Central Heat/AC
Physical Condition	Fair
Exterior Wall	Stucco
Exterior Wall	Brick / Veneer
Element	Units
Room: Total	6
Room: Rec	1
Room: Full Bath	2
Room: Bedroom	3

Building Areas

Description	Area
BASE AREA PRI	1,062
OPEN FRAME PORCH PRI	66

Extra Features

Line	Description	Quality	Condition	Units	Year Built
1	Frame Detached Garage	Fair	Fair	312	1940

Tax Year: 2017 ▼

HARRIS COUNTY APPRAISAL DISTRICT
REAL PROPERTY ACCOUNT INFORMATION
0391170000566

Print E-mail

File A Protest | Similar Owner Name | Nearby Addresses | Same Street Name | Related Map 5259D

Ownership History

Owner and Property Information

Owner Name & Mailing Address:	**GALLEVO DOREEN D & MICHAEL R** **1431 N DURHAM DR** **HOUSTON TX 77008-3735**	Legal Description: Property Address:	**TRS 566 & 567** **HOUSTON HEIGHTS ANNEX** **1431 N DURHAM DR** **HOUSTON TX 77008**

State Class Code	Land Use Code
A1 -- Real, Residential, Single-Family	1001 -- Residential Improved

Land Area	Total Living Area	Neighborhood	Neighborhood Group	Market Area	Map Facet	Key Map®
4,750 SF	1,200 SF	8304.03	1620	161 -- 1F Heights, Brooksmith, Norhill Areas	5259D	452Y

Value Status Information

Value Status	Notice Date	Shared CAD
Noticed	04/07/2017	No

Exemptions and Jurisdictions

Exemption Type	Districts	Jurisdictions	Exemption Value	ARB Status	2016 Rate	2017 Rate	Online Tax Bill
Residential Homestead	001	HOUSTON ISD	66,535	Certified: 08/11/2017	1.206700	1.206700	View
	040	HARRIS COUNTY	41,535	Certified: 08/11/2017	0.416560	0.418010	View
	041	HARRIS CO FLOOD CNTRL	41,535	Certified: 08/11/2017	0.028290	0.028310	View
	042	PORT OF HOUSTON AUTHY	41,535	Certified: 08/11/2017	0.013340	0.012560	View
	043	HARRIS CO HOSP DIST	41,535	Certified: 08/11/2017	0.171790	0.171100	View
	044	HARRIS CO EDUC DEPT	41,535	Certified: 08/11/2017	0.005200	0.005195	View
	048	HOU COMMUNITY COLLEGE	20,768	Certified: 08/11/2017	0.100263	0.100263	View
	061	CITY OF HOUSTON	41,535	Certified: 08/11/2017	0.586420	0.584210	View
	816	TIRZ 5 - MEMORIAL HEIGHTS ANNX 4 (061)	41,535	Certified: 08/11/2017			

Texas law prohibits us from displaying residential photographs, sketches, floor plans, or information indicating the age of a property owner on our website. You can inspect this information or get a copy at **HCAD's information center at 13013 NW Freeway**.

Valuations

Value as of January 1, 2016	Value as of January 1, 2017

	Market	Appraised		Market	Appraised
Land	247,000		Land	237,500	
Improvement	60,752		Improvement	58,509	
Total	307,752	188,797	Total	296,009	207,676

5-Year Value History

Land

Market Value Land

Line	Land Use	Unit Type	Units	Size Factor	Site Factor	Appr O/R Factor	Appr O/R Reason	Total Adj	Unit Price	Adj Unit Price	Value
1	1001 -- Res Improved Table Value SF1 -- Primary SF	SF	4,750	1.00	1.00	1.00	--	1.00	50.00	50.00	237,500.00

Building

Building	Year Built	Remodeled	Type	Style	Quality	Impr Sq Ft	Building Details
1	1952	--	Residential Single Family	101 -- Residential 1 Family	Low	892 *	Displayed
2	1940	2014	Residential Single Family	101 -- Residential 1 Family	Low	308 *	View

***** All HCAD residential building measurements are done from the exterior, with individual measurements rounded to the closest foot. This measurement includes all closet space, hallways, and interior staircases. Attached garages are not included in the square footage of living area, but valued separately. Living area above *attached* garages is included in the square footage living area of the dwelling. Living area above *detached* garages is not included in the square footage living area of the dwelling but is valued separately. This method is used on all residential properties in Harris County to ensure the uniformity of square footage of living area measurements district-wide. There can be a reasonable variance between the HCAD square footage and your square footage measurement, especially if your square footage measurement was an interior measurement or an exterior measurement to the inch.

Building Details (1)

Building Data

Element	Details
Cond / Desir / Util	Good
Foundation Type	Crawl Space
Grade Adjustment	D
Heating / AC	None
Physical Condition	Good
Exterior Wall	Asbestos
Element	Units
Room: Total	5
Room: Full Bath	1
Room: Bedroom	3

Building Areas

Description	Area
BASE AREA PRI	892
OPEN FRAME PORCH PRI	80

Tax Year: 2017 ▼

HARRIS COUNTY APPRAISAL DISTRICT
REAL PROPERTY ACCOUNT INFORMATION
0391170000568

Print E-mail

File A Protest | Similar Owner Name | Nearby Addresses | Same Street Name | Related Map 5259D

Ownership History

Owner and Property Information

Owner Name & Mailing Address:	**CURIEL BAILY L** **1429 N DURHAM DR** **HOUSTON TX 77008-3735**
Legal Description:	**TRS 568 & 569** **HOUSTON HEIGHTS ANNEX**
Property Address:	**1429 N DURHAM DR** **HOUSTON TX 77008**

State Class Code	Land Use Code
A1 -- Real, Residential, Single-Family	1001 -- Residential Improved

Land Area	Total Living Area	Neighborhood	Neighborhood Group	Market Area	Map Facet	Key Map®
4,750 SF	780 SF	8304.03	1620	161 -- 1F Heights, Brooksmith, Norhill Areas	5259D	452Y

Value Status Information

Value Status	Notice Date	Shared CAD
Noticed	04/07/2017	No

Exemptions and Jurisdictions

Exemption Type	Districts	Jurisdictions	Exemption Value	ARB Status	2016 Rate	2017 Rate	Online Tax Bill
None	001	HOUSTON ISD		Certified: 08/11/2017	1.206700	1.206700	View
	040	HARRIS COUNTY		Certified: 08/11/2017	0.416560	0.418010	View
	041	HARRIS CO FLOOD CNTRL		Certified: 08/11/2017	0.028290	0.028310	View
	042	PORT OF HOUSTON AUTHY		Certified: 08/11/2017	0.013340	0.012560	View
	043	HARRIS CO HOSP DIST		Certified: 08/11/2017	0.171790	0.171100	View
	044	HARRIS CO EDUC DEPT		Certified: 08/11/2017	0.005200	0.005195	View
	048	HOU COMMUNITY COLLEGE		Certified: 08/11/2017	0.100263	0.100263	View
	061	CITY OF HOUSTON		Certified: 08/11/2017	0.586420	0.584210	View
	816	TIRZ 5 - MEMORIAL HEIGHTS ANNX 4 (061)		Certified: 08/11/2017			

Texas law prohibits us from displaying residential photographs, sketches, floor plans, or information indicating the age of a property owner on our website. You can inspect this information or get a copy at **HCAD's information center at 13013 NW Freeway**.

Valuations

Value as of January 1, 2016	Value as of January 1, 2017

	Market	Appraised		Market	Appraised
Land	247,000		Land	237,500	
Improvement	23,816		Improvement	23,132	
Total	270,816	270,816	Total	260,632	260,632

5-Year Value History

Land

Market Value Land

Line	Land Use	Unit Type	Units	Size Factor	Site Factor	Appr O/R Factor	Appr O/R Reason	Total Adj	Unit Price	Adj Unit Price	Value
1	1001 -- Res Improved Table Value SF1 -- Primary SF	SF	4,750	1.00	1.00	1.00	--	1.00	50.00	50.00	237,500.00

Building

Building	Year Built	Remodeled	Type	Style	Quality	Impr Sq Ft	Building Details
1	1930	1995	Residential Single Family	101 -- Residential 1 Family	Low	780 *	Displayed

***** All HCAD residential building measurements are done from the exterior, with individual measurements rounded to the closest foot. This measurement includes all closet space, hallways, and interior staircases. Attached garages are not included in the square footage of living area, but valued separately. Living area above *attached* garages is included in the square footage living area of the dwelling. Living area above *detached* garages is not included in the square footage living area of the dwelling but is valued separately. This method is used on all residential properties in Harris County to ensure the uniformity of square footage of living area measurements district-wide. There can be a reasonable variance between the HCAD square footage and your square footage measurement, especially if your square footage measurement was an interior measurement or an exterior measurement to the inch.

Building Details (1)

Building Data

Element	Details
Cost and Design	Partial
Cond / Desir / Util	Fair
Foundation Type	Crawl Space
Grade Adjustment	D
Heating / AC	Central Heat/AC
Physical Condition	Fair
Exterior Wall	Asbestos
Element	Units
Room: Total	4
Room: Full Bath	1
Room: Bedroom	2

Building Areas

Description	Area
BASE AREA PRI	780
OPEN FRAME PORCH PRI	27

Extra Features

Line	Description	Quality	Condition	Units	Year Built
1	Carport - Residential	Fair	Fair	220	1970

Tax Year: 2017 ▼

HARRIS COUNTY APPRAISAL DISTRICT
REAL PROPERTY ACCOUNT INFORMATION
0391170000570

Print E-mail

File A Protest | Similar Owner Name | Nearby Addresses | Same Street Name | Related Map 5259D

Ownership History

Owner and Property Information

Owner Name & Mailing Address:	**BURROUGHS EDWARD & DOROTHY** **1138 DANBURY RD** **HOUSTON TX 77055-6829**	Legal Description: Property Address:	**TRS 570 & 571** **HOUSTON HEIGHTS ANNEX** **1425 N DURHAM DR** **HOUSTON TX 77008**

State Class Code	Land Use Code
A1 -- Real, Residential, Single-Family	1001 -- Residential Improved

Land Area	Total Living Area	Neighborhood	Neighborhood Group	Market Area	Map Facet	Key Map®
4,750 SF	1,903 SF	8304.03	1620	161 -- 1F Heights, Brooksmith, Norhill Areas	5259D	452Y

Value Status Information

Value Status	Notice Date	Shared CAD
Noticed	04/07/2017	No

Exemptions and Jurisdictions

Exemption Type	Districts	Jurisdictions	Exemption Value	ARB Status	2016 Rate	2017 Rate	Online Tax Bill
None	001	HOUSTON ISD		Certified: 08/11/2017	1.206700	1.206700	View
	040	HARRIS COUNTY		Certified: 08/11/2017	0.416560	0.418010	View
	041	HARRIS CO FLOOD CNTRL		Certified: 08/11/2017	0.028290	0.028310	View
	042	PORT OF HOUSTON AUTHY		Certified: 08/11/2017	0.013340	0.012560	View
	043	HARRIS CO HOSP DIST		Certified: 08/11/2017	0.171790	0.171100	View
	044	HARRIS CO EDUC DEPT		Certified: 08/11/2017	0.005200	0.005195	View
	048	HOU COMMUNITY COLLEGE		Certified: 08/11/2017	0.100263	0.100263	View
	061	CITY OF HOUSTON		Certified: 08/11/2017	0.586420	0.584210	View
	816	TIRZ 5 - MEMORIAL HEIGHTS ANNX 4 (061)		Certified: 08/11/2017			

Texas law prohibits us from displaying residential photographs, sketches, floor plans, or information indicating the age of a property owner on our website. You can inspect this information or get a copy at **HCAD's information center at 13013 NW Freeway**.

Valuations

Value as of January 1, 2016	Value as of January 1, 2017

	Market	Appraised		Market	Appraised
Land	247,000		Land	237,500	
Improvement	71,848		Improvement	69,758	
Total	318,848	318,848	Total	307,258	307,258

5-Year Value History

Land

Market Value Land

Line	Land Use	Unit Type	Units	Size Factor	Site Factor	Appr O/R Factor	Appr O/R Reason	Total Adj	Unit Price	Adj Unit Price	Value
1	1001 -- Res Improved Table Value SF1 -- Primary SF	SF	4,750	1.00	1.00	1.00	--	1.00	50.00	50.00	237,500.00

Building

Building	Year Built	Remodeled	Type	Style	Quality	Impr Sq Ft	Building Details
1	1930	2006	Mixed Residential / Commercial	105 -- Mixed Res/Com, Res Structure	Low	1,903 *	Displayed

***** All HCAD residential building measurements are done from the exterior, with individual measurements rounded to the closest foot. This measurement includes all closet space, hallways, and interior staircases. Attached garages are not included in the square footage of living area, but valued separately. Living area above *attached* garages is included in the square footage living area of the dwelling. Living area above *detached* garages is not included in the square footage living area of the dwelling but is valued separately. This method is used on all residential properties in Harris County to ensure the uniformity of square footage of living area measurements district-wide. There can be a reasonable variance between the HCAD square footage and your square footage measurement, especially if your square footage measurement was an interior measurement or an exterior measurement to the inch.

Building Details (1)

Building Data

Element	Details
Cond / Desir / Util	Fair
Foundation Type	Crawl Space
Grade Adjustment	D
Heating / AC	None
Physical Condition	Fair
Exterior Wall	Frame / Concrete Blk
Cost and Design	Extensive
Element	Units
Room: Total	6
Room: Rec	1
Room: Half Bath	1
Room: Full Bath	2
Room: Bedroom	3

Building Areas

Description	Area
BASE AREA UPR	400
ONE STORY FRAME UPR	483
CANOPY PRI	220
BASE AREA PRI	710
ONE STORY FRAME PRI	310

Tax Year: 2017 ▼

HARRIS COUNTY APPRAISAL DISTRICT
REAL PROPERTY ACCOUNT INFORMATION
0391170000572

Print E-mail

File A Protest | Similar Owner Name | Nearby Addresses | Same Street Name | Related Map 5259D

Ownership History

Owner and Property Information

Owner Name & Mailing Address:	**ZELAYA VICTORINO SR** **ZELAYA VICTORINO JR** **1511 N SHEPHERD DR** **HOUSTON TX 77008-3755**	Legal Description: Property Address:	**TRS 572 & 573** **HOUSTON HEIGHTS ANNEX** **1423 N DURHAM DR** **HOUSTON TX 77008**

State Class Code	Land Use Code	Building Class	Total Units
F1 -- Real, Commercial	8002 -- Land Neighborhood Section 2		0

Land Area	Building Area	Net Rentable Area	Neighborhood	Market Area	Map Facet	Key Map®
4,748 SF	0	0	5938.11	3010 -- HISD Inside 610 Loop	5259D	452Y

Value Status Information

Value Status	Notice Date	Shared CAD
Noticed	03/31/2017	No

Exemptions and Jurisdictions

Exemption Type	Districts	Jurisdictions	Exemption Value	ARB Status	2016 Rate	2017 Rate	Online Tax Bill
None	001	HOUSTON ISD		Certified: 08/11/2017	1.206700	1.206700	View
	040	HARRIS COUNTY		Certified: 08/11/2017	0.416560	0.418010	View
	041	HARRIS CO FLOOD CNTRL		Certified: 08/11/2017	0.028290	0.028310	View
	042	PORT OF HOUSTON AUTHY		Certified: 08/11/2017	0.013340	0.012560	View
	043	HARRIS CO HOSP DIST		Certified: 08/11/2017	0.171790	0.171100	View
	044	HARRIS CO EDUC DEPT		Certified: 08/11/2017	0.005200	0.005195	View
	048	HOU COMMUNITY COLLEGE		Certified: 08/11/2017	0.100263	0.100263	View
	061	CITY OF HOUSTON		Certified: 08/11/2017	0.586420	0.584210	View
	816	TIRZ 5 - MEMORIAL HEIGHTS ANNX 4 (061)		Certified: 08/11/2017			

Texas law prohibits us from displaying residential photographs, sketches, floor plans, or information indicating the age of a property owner on our website. You can inspect this information or get a copy at **HCAD's information center at 13013 NW Freeway**.

Valuations

Value as of January 1, 2016		Value as of January 1, 2017	
Market	Appraised	Market	Appraised

Land	189,920		Land	189,920	
Improvement	9,259		Improvement	8,796	
Total	199,179	199,179	Total	198,716	198,716

5-Year Value History

Land

Market Value Land

Line	Land Use	Unit Type	Units	Size Factor	Site Factor	Appr O/R Factor	Appr O/R Reason	Total Adj	Unit Price	Adj Unit Price	Value
1	8002 -- Land Neighborhood Section 2 4393 -- Auxiliary Improvement	SF	4,748	1.00	1.00	1.00	--	1.00	40.00	40.00	189,920.00

Building

Vacant (No Building Data)

Extra Features

Line	Description	Quality	Condition	Units	Year Built
1	Paving - Heavy Concrete	Average	Average	4,748	2004

Tax Year: 2017 ▼

HARRIS COUNTY APPRAISAL DISTRICT
REAL PROPERTY ACCOUNT INFORMATION
0391170000574

Print E-mail

File A Protest | Similar Owner Name | Nearby Addresses | Same Street Name | Related Map 5259D

Ownership History

Owner and Property Information

Owner Name & Mailing Address:	**ZELAYA VICTORINO SR** **ZELAYA VICTORINO JR** **1511 N SHEPHERD DR** **HOUSTON TX 77008-3755**	Legal Description: Property Address:	**TRS 574 575 & 576** **HOUSTON HEIGHTS ANNEX** **1417 N DURHAM DR** **HOUSTON TX 77008**

State Class Code	Land Use Code	Building Class	Total Units
F1 -- Real, Commercial	8002 -- Land Neighborhood Section 2	E	0

Land Area	Building Area	Net Rentable Area	Neighborhood	Market Area	Map Facet	Key Map®
7,125 SF	3,588	0	5938.11	5020 -- Heights	5259D	452Y

Value Status Information

Value Status	Notice Date	Shared CAD
Noticed	03/31/2017	No

Exemptions and Jurisdictions

Exemption Type	Districts	Jurisdictions	Exemption Value	ARB Status	2016 Rate	2017 Rate	Online Tax Bill
None	001	HOUSTON ISD		Certified: 08/11/2017	1.206700	1.206700	View
	040	HARRIS COUNTY		Certified: 08/11/2017	0.416560	0.418010	View
	041	HARRIS CO FLOOD CNTRL		Certified: 08/11/2017	0.028290	0.028310	View
	042	PORT OF HOUSTON AUTHY		Certified: 08/11/2017	0.013340	0.012560	View
	043	HARRIS CO HOSP DIST		Certified: 08/11/2017	0.171790	0.171100	View
	044	HARRIS CO EDUC DEPT		Certified: 08/11/2017	0.005200	0.005195	View
	048	HOU COMMUNITY COLLEGE		Certified: 08/11/2017	0.100263	0.100263	View
	061	CITY OF HOUSTON		Certified: 08/11/2017	0.586420	0.584210	View
	816	TIRZ 5 - MEMORIAL HEIGHTS ANNX 4 (061)		Certified: 08/11/2017			

Texas law prohibits us from displaying residential photographs, sketches, floor plans, or information indicating the age of a property owner on our website. You can inspect this information or get a copy at **HCAD's information center at 13013 NW Freeway**.

Valuations

Value as of January 1, 2016		Value as of January 1, 2017	
Market	Appraised	Market	Appraised

Land	285,000		Land	285,000	
Improvement	95,489		Improvement	95,855	
Total	380,489	380,489	Total	380,855	380,855

5-Year Value History

Land

Market Value Land

Line	Land Use	Unit Type	Units	Size Factor	Site Factor	Appr O/R Factor	Appr O/R Reason	Total Adj	Unit Price	Adj Unit Price	Value
1	8002 -- Land Neighborhood Section 2 4301 -- Res. Struct. Or Conversion	SF	7,125	1.00	1.00	1.00	--	1.00	40.00	40.00	285,000.00

Building

Building	Year Built	Type	Style	Quality	Impr Sq Ft	Building Details
1	1940	Res. Struct. Or Conversion	8351 -- Single-Family Residence	Low	2,268	Displayed
2	1998	Warehouse - Metallic	8454 -- Shell, Industrial	Average	1,320	View

Building Details (1)

Building Data

Element	Details
Cooling Type	None
Construction Type	Wood / Steel Joist
Economic Obsolescence	Normal
Functional Utility	Avg/Normal
Heating Type	None
Partition Type	Normal
Physical Condition	Avg/Normal
Plumbing Type	Adequate
Sprinkler Type	None
Exterior Wall	Frame / Res Stucco
Element	Units
Wall Height	8
Interior Finish Percent	100

Building Areas

Description	Area
CARPORT PRI	360
BASE AREA PRI	1,134
BASE AREA UPR	1,134

Extra Features

Line	Description	Quality	Condition	Units	Year Built
1	Paving - Asphalt & Concrete Service Stat	Average	Average	3,400	2004
2	Carport - Commercial	Average	Average	360	2004
3	CANOPY ONLY	Average	Average	280	1998

Tax Year: 2017 ▼

HARRIS COUNTY APPRAISAL DISTRICT
REAL PROPERTY ACCOUNT INFORMATION
0391170000577

Print E-mail

File A Protest | Similar Owner Name | Nearby Addresses | Same Street Name | Related Map 5259D

Ownership History

Owner and Property Information

Owner Name & Mailing Address:	**ZELAYA VICTORINO SR** **ZELAYA VICTORINO JR** **1511 N SHEPHERD DR** **HOUSTON TX 77008-3755**	Legal Description: Property Address:	**TRS 577 & 578** **HOUSTON HEIGHTS ANNEX** **1411 N DURHAM DR** **HOUSTON TX 77008**

State Class Code	Land Use Code	Building Class	Total Units
F1 -- Real, Commercial	8002 -- Land Neighborhood Section 2		0

Land Area	Building Area	Net Rentable Area	Neighborhood	Market Area	Map Facet	Key Map®
4,750 SF	0	0	5938.11	3010 -- HISD Inside 610 Loop	5259D	452Y

Value Status Information

Value Status	Notice Date	Shared CAD
Noticed	03/31/2017	No

Exemptions and Jurisdictions

Exemption Type	Districts	Jurisdictions	Exemption Value	ARB Status	2016 Rate	2017 Rate	Online Tax Bill
None	001	HOUSTON ISD		Certified: 08/11/2017	1.206700	1.206700	View
	040	HARRIS COUNTY		Certified: 08/11/2017	0.416560	0.418010	View
	041	HARRIS CO FLOOD CNTRL		Certified: 08/11/2017	0.028290	0.028310	View
	042	PORT OF HOUSTON AUTHY		Certified: 08/11/2017	0.013340	0.012560	View
	043	HARRIS CO HOSP DIST		Certified: 08/11/2017	0.171790	0.171100	View
	044	HARRIS CO EDUC DEPT		Certified: 08/11/2017	0.005200	0.005195	View
	048	HOU COMMUNITY COLLEGE		Certified: 08/11/2017	0.100263	0.100263	View
	061	CITY OF HOUSTON		Certified: 08/11/2017	0.586420	0.584210	View
	816	TIRZ 5 - MEMORIAL HEIGHTS ANNX 4 (061)		Certified: 08/11/2017			

Texas law prohibits us from displaying residential photographs, sketches, floor plans, or information indicating the age of a property owner on our website. You can inspect this information or get a copy at **HCAD's information center at 13013 NW Freeway**.

Valuations

Value as of January 1, 2016		Value as of January 1, 2017	
Market	Appraised	Market	Appraised

Land	190,000		Land	190,000	
Improvement	3,355		Improvement	3,355	
Total	193,355	193,355	Total	193,355	193,355

5-Year Value History

Land

Market Value Land

Line	Land Use	Unit Type	Units	Size Factor	Site Factor	Appr O/R Factor	Appr O/R Reason	Total Adj	Unit Price	Adj Unit Price	Value
1	8002 -- Land Neighborhood Section 2 4393 -- Auxiliary Improvement	SF	4,750	1.00	1.00	1.00	--	1.00	40.00	40.00	190,000.00

Building

Vacant (No Building Data)

Extra Features

Line	Description	Quality	Condition	Units	Year Built
1	Paving - Asphalt	Average	Average	4,260	1989

Tax Year: 2017 ▼

HARRIS COUNTY APPRAISAL DISTRICT
REAL PROPERTY ACCOUNT INFORMATION
0391170000579

Print E-mail

File A Protest | Similar Owner Name | Nearby Addresses | Same Street Name | Related Map 5259D

Ownership History

Owner and Property Information

Owner Name & Mailing Address:	**DE LAZO MILAGRO** **22739 NORTHGATE RIDGE DR** **SPRING TX 77373-3259**
Legal Description:	**TRS 579 & 580** **HOUSTON HEIGHTS ANNEX**
Property Address:	**1407 N DURHAM DR** **HOUSTON TX 77008**

State Class Code	Land Use Code
A1 -- Real, Residential, Single-Family	1001 -- Residential Improved

Land Area	Total Living Area	Neighborhood	Neighborhood Group	Market Area	Map Facet	Key Map®
4,750 SF	704 SF	8304.03	1620	161 -- 1F Heights, Brooksmith, Norhill Areas	5259D	452Y

Value Status Information

Value Status	Notice Date	Shared CAD
Noticed	04/07/2017	No

Exemptions and Jurisdictions

Exemption Type	Districts	Jurisdictions	Exemption Value	ARB Status	2016 Rate	2017 Rate	Online Tax Bill
None	001	HOUSTON ISD		Certified: 08/11/2017	1.206700	1.206700	View
	040	HARRIS COUNTY		Certified: 08/11/2017	0.416560	0.418010	View
	041	HARRIS CO FLOOD CNTRL		Certified: 08/11/2017	0.028290	0.028310	View
	042	PORT OF HOUSTON AUTHY		Certified: 08/11/2017	0.013340	0.012560	View
	043	HARRIS CO HOSP DIST		Certified: 08/11/2017	0.171790	0.171100	View
	044	HARRIS CO EDUC DEPT		Certified: 08/11/2017	0.005200	0.005195	View
	048	HOU COMMUNITY COLLEGE		Certified: 08/11/2017	0.100263	0.100263	View
	061	CITY OF HOUSTON		Certified: 08/11/2017	0.586420	0.584210	View
	816	TIRZ 5 - MEMORIAL HEIGHTS ANNX 4 (061)		Certified: 08/11/2017			

Texas law prohibits us from displaying residential photographs, sketches, floor plans, or information indicating the age of a property owner on our website. You can inspect this information or get a copy at **HCAD's information center at 13013 NW Freeway**.

Valuations

Value as of January 1, 2016	Value as of January 1, 2017

	Market	Appraised		Market	Appraised
Land	247,000		Land	237,500	
Improvement	16,486		Improvement	16,167	
Total	263,486	263,486	Total	253,667	253,667

5-Year Value History

Land

Market Value Land

Line	Land Use	Unit Type	Units	Size Factor	Site Factor	Appr O/R Factor	Appr O/R Reason	Total Adj	Unit Price	Adj Unit Price	Value
1	1001 -- Res Improved Table Value SF1 -- Primary SF	SF	4,750	1.00	1.00	1.00	--	1.00	50.00	50.00	237,500.00

Building

Building	Year Built	Type	Style	Quality	Impr Sq Ft	Building Details
1	1930	Residential Single Family	101 -- Residential 1 Family	Low	704 *	Displayed

***** All HCAD residential building measurements are done from the exterior, with individual measurements rounded to the closest foot. This measurement includes all closet space, hallways, and interior staircases. Attached garages are not included in the square footage of living area, but valued separately. Living area above *attached* garages is included in the square footage living area of the dwelling. Living area above *detached* garages is not included in the square footage living area of the dwelling but is valued separately. This method is used on all residential properties in Harris County to ensure the uniformity of square footage of living area measurements district-wide. There can be a reasonable variance between the HCAD square footage and your square footage measurement, especially if your square footage measurement was an interior measurement or an exterior measurement to the inch.

Building Details (1)

Building Data

Element	Details
Cond / Desir / Util	Poor
Foundation Type	Crawl Space
Grade Adjustment	D
Heating / AC	None
Physical Condition	Poor
Exterior Wall	Frame / Concrete Blk
Element	Units
Room: Total	4
Room: Full Bath	1
Room: Bedroom	2

Building Areas

Description	Area
BASE AREA PRI	704
OPEN FRAME PORCH PRI	16
OPEN FRAME PORCH PRI	72

Extra Features

Line	Description	Quality	Condition	Units	Year Built
1	Metal Utility Shed	Fair	Fair	828	2007
2	Metal Utility Shed	Fair	Fair	200	2007

Tax Year: 2017 ▼

HARRIS COUNTY APPRAISAL DISTRICT
REAL PROPERTY ACCOUNT INFORMATION
0391170000582

Print E-mail

Owner Services | Similar Owner Name | Nearby Addresses | Same Street Name | Related Map 5259D

Ownership History

Owner and Property Information

Owner Name & Mailing Address:	**GUTIERREZ MARYANN** **12011 COSTA DEL REY CT** **HOUSTON TX 77041-5743**	Legal Description: Property Address:	**TRS 581A & 582** **HOUSTON HEIGHTS ANNEX** **1501 W 14TH ST** **HOUSTON TX 77008**

State Class Code	Land Use Code
A1 -- Real, Residential, Single-Family	1001 -- Residential Improved

Land Area	Total Living Area	Neighborhood	Neighborhood Group	Market Area	Map Facet	Key Map®
1,125 SF	664 SF	8304.03	1620	161 -- 1F Heights, Brooksmith, Norhill Areas	5259D	452Y

Value Status Information

Value Status	Notice Date	Shared CAD
Noticed	04/07/2017	No

Exemptions and Jurisdictions

Exemption Type	Districts	Jurisdictions	Exemption Value	ARB Status	2016 Rate	2017 Rate	Online Tax Bill
None	001	HOUSTON ISD		Supplemental: 09/15/2017	1.206700	1.206700	View
	040	HARRIS COUNTY		Supplemental: 09/15/2017	0.416560	0.418010	View
	041	HARRIS CO FLOOD CNTRL		Supplemental: 09/15/2017	0.028290	0.028310	View
	042	PORT OF HOUSTON AUTHY		Supplemental: 09/15/2017	0.013340	0.012560	View
	043	HARRIS CO HOSP DIST		Supplemental: 09/15/2017	0.171790	0.171100	View
	044	HARRIS CO EDUC DEPT		Supplemental: 09/15/2017	0.005200	0.005195	View
	048	HOU COMMUNITY COLLEGE		Supplemental: 09/15/2017	0.100263	0.100263	View
	061	CITY OF HOUSTON		Supplemental: 09/15/2017	0.586420	0.584210	View
	816	TIRZ 5 - MEMORIAL HEIGHTS ANNX 4 (061)		Supplemental: 09/15/2017			

Texas law prohibits us from displaying residential photographs, sketches, floor plans, or information indicating the age of a property owner on our website. You can inspect this information or get a copy at **HCAD's information center at 13013 NW Freeway**.

Valuations

Value as of January 1, 2016	Value as of January 1, 2017

	Market	Appraised		Market	Appraised
Land	55,969		Land	56,250	
Improvement	100		Improvement	2,500	
Total	56,069	56,069	Total	58,750	58,750

5-Year Value History

Land

Market Value Land

Line	Land Use	Unit Type	Units	Size Factor	Site Factor	Appr O/R Factor	Appr O/R Reason	Total Adj	Unit Price	Adj Unit Price	Value
1	1001 -- Res Improved Table Value SF1 -- Primary SF	SF	1,125	1.00	1.00	1.00	--	1.00	50.00	50.00	56,250.00

Building

Building	Year Built	Type	Style	Quality	Impr Sq Ft	Building Details
1	1930	Residential Single Family	101 -- Residential 1 Family	Low	664 *	Displayed

***** All HCAD residential building measurements are done from the exterior, with individual measurements rounded to the closest foot. This measurement includes all closet space, hallways, and interior staircases. Attached garages are not included in the square footage of living area, but valued separately. Living area above *attached* garages is included in the square footage living area of the dwelling. Living area above *detached* garages is not included in the square footage living area of the dwelling but is valued separately. This method is used on all residential properties in Harris County to ensure the uniformity of square footage of living area measurements district-wide. There can be a reasonable variance between the HCAD square footage and your square footage measurement, especially if your square footage measurement was an interior measurement or an exterior measurement to the inch.

Building Details (1)

Building Data

Element	Details
Cond / Desir / Util	Very Poor
Foundation Type	Crawl Space
Grade Adjustment	D
Heating / AC	None
Physical Condition	Very Poor
Exterior Wall	Frame / Concrete Blk
Element	Units
Room: Total	4
Room: Full Bath	1
Room: Bedroom	2

Building Areas

Description	Area
BASE AREA PRI	664
OPEN FRAME PORCH PRI	84

Extra Features

Line	Description	Quality	Condition	Units	Year Built
1	Frame Detached Garage	Poor	Poor	220	1940
2	Carport - Residential	Poor	Poor	220	1995

Tax Year: 2017 ▼

HARRIS COUNTY APPRAISAL DISTRICT
REAL PROPERTY ACCOUNT INFORMATION
0391180000588

Print E-mail

Owner Services | Similar Owner Name | Nearby Addresses | Same Street Name | Related Map 5259D

Ownership History

Owner and Property Information

Owner Name & Mailing Address:	**LOPEZ MARIO ANDREW** **1432 N DURHAM DR** **HOUSTON TX 77008-3736**	Legal Description: Property Address:	**TRS 588 & 589** **HOUSTON HEIGHTS ANNEX** **1432 N DURHAM DR** **HOUSTON TX 77008**

State Class Code	Land Use Code
A1 -- Real, Residential, Single-Family	1001 -- Residential Improved

Land Area	Total Living Area	Neighborhood	Neighborhood Group	Market Area	Map Facet	Key Map®
4,750 SF	720 SF	8304.03	1620	161 -- 1F Heights, Brooksmith, Norhill Areas	5259D	452Y

Value Status Information

Value Status	Notice Date	Shared CAD
Noticed	04/07/2017	No

Exemptions and Jurisdictions

Exemption Type	Districts	Jurisdictions	Exemption Value	ARB Status	2016 Rate	2017 Rate	Online Tax Bill
Residential Homestead	001	HOUSTON ISD	74,600	Supplemental: 10/13/2017	1.206700	1.206700	View
	040	HARRIS COUNTY	49,600	Supplemental: 10/13/2017	0.416560	0.418010	View
	041	HARRIS CO FLOOD CNTRL	49,600	Supplemental: 10/13/2017	0.028290	0.028310	View
	042	PORT OF HOUSTON AUTHY	49,600	Supplemental: 10/13/2017	0.013340	0.012560	View
	043	HARRIS CO HOSP DIST	49,600	Supplemental: 10/13/2017	0.171790	0.171100	View
	044	HARRIS CO EDUC DEPT	49,600	Supplemental: 10/13/2017	0.005200	0.005195	View
	048	HOU COMMUNITY COLLEGE	24,800	Supplemental: 10/13/2017	0.100263	0.100263	View
	061	CITY OF HOUSTON	49,600	Supplemental: 10/13/2017	0.586420	0.584210	View
	816	TIRZ 5 - MEMORIAL HEIGHTS ANNX 4 (061)	49,600	Supplemental: 10/13/2017			

Texas law prohibits us from displaying residential photographs, sketches, floor plans, or information indicating the age of a property owner on our website. You can inspect this information or get a copy at **HCAD's information center at 13013 NW Freeway**.

Valuations

Value as of January 1, 2016	Value as of January 1, 2017

	Market	Appraised		Market	Appraised
Land	247,000		Land	237,500	
Improvement	20,000		Improvement	10,500	
Total	267,000	267,000	Total	248,000	248,000

5-Year Value History

Land

Market Value Land

Line	Land Use	Unit Type	Units	Size Factor	Site Factor	Appr O/R Factor	Appr O/R Reason	Total Adj	Unit Price	Adj Unit Price	Value
1	1001 -- Res Improved Table Value SF1 -- Primary SF	SF	4,750	1.00	1.00	1.00	--	1.00	50.00	50.00	237,500.00

Building

Building	Year Built	Remodeled	Type	Style	Quality	Impr Sq Ft	Building Details
1	1930	2012	Residential Single Family	101 -- Residential 1 Family	Low	720 *	Displayed

***** All HCAD residential building measurements are done from the exterior, with individual measurements rounded to the closest foot. This measurement includes all closet space, hallways, and interior staircases. Attached garages are not included in the square footage of living area, but valued separately. Living area above *attached* garages is included in the square footage living area of the dwelling. Living area above *detached* garages is not included in the square footage living area of the dwelling but is valued separately. This method is used on all residential properties in Harris County to ensure the uniformity of square footage of living area measurements district-wide. There can be a reasonable variance between the HCAD square footage and your square footage measurement, especially if your square footage measurement was an interior measurement or an exterior measurement to the inch.

Building Details (1)

Building Data

Element	Details
Cond / Desir / Util	Good
Foundation Type	Crawl Space
Grade Adjustment	D-
Heating / AC	None
Physical Condition	Good
Exterior Wall	Frame / Concrete Blk
Cost and Design	Partial
Element	Units
Room: Total	5
Room: Full Bath	1
Room: Bedroom	2

Building Areas

Description	Area
BASE AREA PRI	720
OPEN FRAME PORCH PRI	21

Tax Year: 2017 ▼

HARRIS COUNTY APPRAISAL DISTRICT
REAL PROPERTY ACCOUNT INFORMATION
0391180000590

Print E-mail

Owner Services | Similar Owner Name | Nearby Addresses | Same Street Name | Related Map 5259D

Ownership History

Owner and Property Information

Owner Name & Mailing Address:	**GUTIERREZ MARYANN & PEDRO** **12011 COSTA DEL REY CT** **HOUSTON TX 77041-5743**	Legal Description:	**TRS 590 & 591** **HOUSTON HEIGHTS ANNEX**
		Property Address:	**1430 N DURHAM DR** **HOUSTON TX 77008**

State Class Code	Land Use Code
A1 -- Real, Residential, Single-Family	1001 -- Residential Improved

Land Area	Total Living Area	Neighborhood	Neighborhood Group	Market Area	Map Facet	Key Map®
4,750 SF	1,087 SF	8304.03	1620	161 -- 1F Heights, Brooksmith, Norhill Areas	5259D	452Y

Value Status Information

Value Status	Notice Date	Shared CAD
Noticed	04/07/2017	No

Exemptions and Jurisdictions

Exemption Type	Districts	Jurisdictions	Exemption Value	ARB Status	2016 Rate	2017 Rate	Online Tax Bill
None	001	HOUSTON ISD		Certified: 08/11/2017	1.206700	1.206700	View
	040	HARRIS COUNTY		Certified: 08/11/2017	0.416560	0.418010	View
	041	HARRIS CO FLOOD CNTRL		Certified: 08/11/2017	0.028290	0.028310	View
	042	PORT OF HOUSTON AUTHY		Certified: 08/11/2017	0.013340	0.012560	View
	043	HARRIS CO HOSP DIST		Certified: 08/11/2017	0.171790	0.171100	View
	044	HARRIS CO EDUC DEPT		Certified: 08/11/2017	0.005200	0.005195	View
	048	HOU COMMUNITY COLLEGE		Certified: 08/11/2017	0.100263	0.100263	View
	061	CITY OF HOUSTON		Certified: 08/11/2017	0.586420	0.584210	View
	816	TIRZ 5 - MEMORIAL HEIGHTS ANNX 4 (061)		Certified: 08/11/2017			

Texas law prohibits us from displaying residential photographs, sketches, floor plans, or information indicating the age of a property owner on our website. You can inspect this information or get a copy at **HCAD's information center at 13013 NW Freeway**.

Valuations

Value as of January 1, 2016	Value as of January 1, 2017

	Market	Appraised		Market	Appraised
Land	247,000		Land	213,750	
Improvement	100		Improvement	13,307	
Total	247,100	247,100	Total	227,057	227,057

5-Year Value History

Land

Market Value Land

Line	Land Use	Unit Type	Units	Size Factor	Site Factor	Appr O/R Factor	Appr O/R Reason	Total Adj	Unit Price	Adj Unit Price	Value
1	1001 -- Res Improved Table Value SF1 -- Primary SF	SF	4,750	1.00	1.00	1.00	--	1.00	50.00	50.00	237,500.00

Building

Building	Year Built	Type	Style	Quality	Impr Sq Ft	Building Details
1	1920	Residential Single Family	101 -- Residential 1 Family	Low	1,087 *	Displayed

***** All HCAD residential building measurements are done from the exterior, with individual measurements rounded to the closest foot. This measurement includes all closet space, hallways, and interior staircases. Attached garages are not included in the square footage of living area, but valued separately. Living area above *attached* garages is included in the square footage living area of the dwelling. Living area above *detached* garages is not included in the square footage living area of the dwelling but is valued separately. This method is used on all residential properties in Harris County to ensure the uniformity of square footage of living area measurements district-wide. There can be a reasonable variance between the HCAD square footage and your square footage measurement, especially if your square footage measurement was an interior measurement or an exterior measurement to the inch.

Building Details (1)

Building Data

Element	Details
Cond / Desir / Util	Very Poor
Foundation Type	Crawl Space
Grade Adjustment	D
Heating / AC	None
Physical Condition	Poor
Exterior Wall	Frame / Concrete Blk
Element	Units
Room: Total	5
Room: Full Bath	1
Room: Bedroom	2

Building Areas

Description	Area
ONE STORY FRAME PRI	75
BASE AREA PRI	1,012
OPEN FRAME PORCH PRI	70
OPEN FRAME PORCH PRI	72

Extra Features

Line	Description	Quality	Condition	Units	Year Built
1	Frame Detached Garage	Poor	Poor	360	1920

Tax Year: 2017 ▼

HARRIS COUNTY APPRAISAL DISTRICT
REAL PROPERTY ACCOUNT INFORMATION
0391180000592

Print E-mail

Owner Services | Similar Owner Name | Nearby Addresses | Same Street Name | Related Map 5259D

Ownership History

Owner and Property Information

Owner Name & Mailing Address:	**GUTIERREZ MARYANN & PEDRO** **12011 COSTA DEL REY CT** **HOUSTON TX 77041-5743**	Legal Description: Property Address:	**TRS 592 & 593** **HOUSTON HEIGHTS ANNEX** **1428 N DURHAM DR** **HOUSTON TX 77008**

State Class Code	Land Use Code
A1 -- Real, Residential, Single-Family	1001 -- Residential Improved

Land Area	Total Living Area	Neighborhood	Neighborhood Group	Market Area	Map Facet	Key Map®
4,750 SF	1,173 SF	8304.03	1620	161 -- 1F Heights, Brooksmith, Norhill Areas	5259D	452Y

Value Status Information

Value Status	Notice Date	Shared CAD
Noticed	04/07/2017	No

Exemptions and Jurisdictions

Exemption Type	Districts	Jurisdictions	Exemption Value	ARB Status	2016 Rate	2017 Rate	Online Tax Bill
None	001	HOUSTON ISD		Certified: 08/11/2017	1.206700	1.206700	View
	040	HARRIS COUNTY		Certified: 08/11/2017	0.416560	0.418010	View
	041	HARRIS CO FLOOD CNTRL		Certified: 08/11/2017	0.028290	0.028310	View
	042	PORT OF HOUSTON AUTHY		Certified: 08/11/2017	0.013340	0.012560	View
	043	HARRIS CO HOSP DIST		Certified: 08/11/2017	0.171790	0.171100	View
	044	HARRIS CO EDUC DEPT		Certified: 08/11/2017	0.005200	0.005195	View
	048	HOU COMMUNITY COLLEGE		Certified: 08/11/2017	0.100263	0.100263	View
	061	CITY OF HOUSTON		Certified: 08/11/2017	0.586420	0.584210	View
	816	TIRZ 5 - MEMORIAL HEIGHTS ANNX 4 (061)		Certified: 08/11/2017			

Texas law prohibits us from displaying residential photographs, sketches, floor plans, or information indicating the age of a property owner on our website. You can inspect this information or get a copy at **HCAD's information center at 13013 NW Freeway**.

Valuations

Value as of January 1, 2016	Value as of January 1, 2017

	Market	Appraised		Market	Appraised
Land	247,000		Land	213,750	
Improvement	15,000		Improvement	18,578	
Total	262,000	262,000	Total	232,328	232,328

5-Year Value History

Land

Market Value Land

Line	Land Use	Unit Type	Units	Size Factor	Site Factor	Appr O/R Factor	Appr O/R Reason	Total Adj	Unit Price	Adj Unit Price	Value
1	1001 -- Res Improved Table Value SF1 -- Primary SF	SF	4,750	1.00	1.00	1.00	--	1.00	50.00	50.00	237,500.00

Building

Building	Year Built	Type	Style	Quality	Impr Sq Ft	Building Details
1	1940	Residential Single Family	101 -- Residential 1 Family	Low	813 *	Displayed
2	1920	Residential Single Family	101 -- Residential 1 Family	Low	360 *	View

***** All HCAD residential building measurements are done from the exterior, with individual measurements rounded to the closest foot. This measurement includes all closet space, hallways, and interior staircases. Attached garages are not included in the square footage of living area, but valued separately. Living area above *attached* garages is included in the square footage living area of the dwelling. Living area above *detached* garages is not included in the square footage living area of the dwelling but is valued separately. This method is used on all residential properties in Harris County to ensure the uniformity of square footage of living area measurements district-wide. There can be a reasonable variance between the HCAD square footage and your square footage measurement, especially if your square footage measurement was an interior measurement or an exterior measurement to the inch.

Building Details (1)

Building Data

Element	Details
Cond / Desir / Util	Poor
Foundation Type	Crawl Space
Grade Adjustment	D-
Heating / AC	None
Physical Condition	Poor
Exterior Wall	Aluminum / Vinyl
Element	Units
Room: Total	4
Room: Full Bath	1
Room: Bedroom	2

Building Areas

Description	Area
BASE AREA PRI	813
OPEN FRAME PORCH PRI	144

Extra Features

Line	Description	Quality	Condition	Units	Year Built
1	Carport - Residential	Poor	Poor	600	1996

Tax Year: 2017 ▼

HARRIS COUNTY APPRAISAL DISTRICT
REAL PROPERTY ACCOUNT INFORMATION
0391180000594

Print E-mail

File A Protest | Similar Owner Name | Nearby Addresses | Same Street Name | Related Map 5259D

Ownership History

Owner and Property Information

Owner Name & Mailing Address:	**SMTM HOLDINGS LLC** **1420 N DURHAM DR** **HOUSTON TX 77008-3736**
Legal Description:	**TRS 594 & 595** **HOUSTON HEIGHTS ANNEX**
Property Address:	**1426 N DURHAM DR** **HOUSTON TX 77008**

State Class Code	Land Use Code	Building Class	Total Units
C2 -- Real, Vacant Commercial	8002 -- Land Neighborhood Section 2		0

Land Area	Building Area	Net Rentable Area	Neighborhood	Market Area	Map Facet	Key Map®
4,750 SF	0	0	5938.11	161 -- 1F Heights, Brooksmith, Norhill Areas	5259D	452Y

Value Status Information

Value Status	Notice Date	Shared CAD
Noticed	03/31/2017	No

Exemptions and Jurisdictions

Exemption Type	Districts	Jurisdictions	Exemption Value	ARB Status	2016 Rate	2017 Rate	Online Tax Bill
None	001	HOUSTON ISD		Certified: 08/11/2017	1.206700	1.206700	View
	040	HARRIS COUNTY		Certified: 08/11/2017	0.416560	0.418010	View
	041	HARRIS CO FLOOD CNTRL		Certified: 08/11/2017	0.028290	0.028310	View
	042	PORT OF HOUSTON AUTHY		Certified: 08/11/2017	0.013340	0.012560	View
	043	HARRIS CO HOSP DIST		Certified: 08/11/2017	0.171790	0.171100	View
	044	HARRIS CO EDUC DEPT		Certified: 08/11/2017	0.005200	0.005195	View
	048	HOU COMMUNITY COLLEGE		Certified: 08/11/2017	0.100263	0.100263	View
	061	CITY OF HOUSTON		Certified: 08/11/2017	0.586420	0.584210	View
	816	TIRZ 5 - MEMORIAL HEIGHTS ANNX 4 (061)		Certified: 08/11/2017			

Texas law prohibits us from displaying residential photographs, sketches, floor plans, or information indicating the age of a property owner on our website. You can inspect this information or get a copy at **HCAD's information center at 13013 NW Freeway**.

Valuations

Value as of January 1, 2016		Value as of January 1, 2017	
Market	Appraised	Market	Appraised

Land	190,000		Land	190,000	
Improvement	0		Improvement	0	
Total	190,000	190,000	Total	190,000	190,000

5-Year Value History

Land

Market Value Land

Line	Land Use	Unit Type	Units	Size Factor	Site Factor	Appr O/R Factor	Appr O/R Reason	Total Adj	Unit Price	Adj Unit Price	Value
1	8002 -- Land Neighborhood Section 2 4300 -- General Commercial Vacant	SF	4,750	1.00	1.00	1.00	--	1.00	40.00	40.00	190,000.00

Building

Vacant (No Building Data)

Tax Year: 2017 ▼

HARRIS COUNTY APPRAISAL DISTRICT
REAL PROPERTY ACCOUNT INFORMATION
0391180000596

Print E-mail

File A Protest | Similar Owner Name | Nearby Addresses | Same Street Name | Related Map 5259D

Ownership History

Owner and Property Information

Owner Name & Mailing Address:	**SMTM HOLDINGS LLC** **1420 N DURHAM DR** **HOUSTON TX 77008-3736**	Legal Description:	**TRS 596 597 & 598** **HOUSTON HEIGHTS ANNEX**
		Property Address:	**1420 N DURHAM DR** **HOUSTON TX 77008**

State Class Code	Land Use Code	Building Class	Total Units
F1 -- Real, Commercial	8002 -- Land Neighborhood Section 2	E	0

Land Area	Building Area	Net Rentable Area	Neighborhood	Market Area	Map Facet	Key Map®
7,125 SF	4,200	0	5938.11	6004 -- Inner Loop North	5259D	452Y

Value Status Information

Value Status	Notice Date	Shared CAD
Noticed	03/31/2017	No

Exemptions and Jurisdictions

Exemption Type	Districts	Jurisdictions	Exemption Value	ARB Status	2016 Rate	2017 Rate	Online Tax Bill
None	001	HOUSTON ISD		Certified: 08/11/2017	1.206700	1.206700	View
	040	HARRIS COUNTY		Certified: 08/11/2017	0.416560	0.418010	View
	041	HARRIS CO FLOOD CNTRL		Certified: 08/11/2017	0.028290	0.028310	View
	042	PORT OF HOUSTON AUTHY		Certified: 08/11/2017	0.013340	0.012560	View
	043	HARRIS CO HOSP DIST		Certified: 08/11/2017	0.171790	0.171100	View
	044	HARRIS CO EDUC DEPT		Certified: 08/11/2017	0.005200	0.005195	View
	048	HOU COMMUNITY COLLEGE		Certified: 08/11/2017	0.100263	0.100263	View
	061	CITY OF HOUSTON		Certified: 08/11/2017	0.586420	0.584210	View
	816	TIRZ 5 - MEMORIAL HEIGHTS ANNX 4 (061)		Certified: 08/11/2017			

Texas law prohibits us from displaying residential photographs, sketches, floor plans, or information indicating the age of a property owner on our website. You can inspect this information or get a copy at **HCAD's information center at 13013 NW Freeway**.

Valuations

Value as of January 1, 2016		Value as of January 1, 2017	
Market	Appraised	Market	Appraised

Land	285,000		Land	285,000	
Improvement	70,128		Improvement	71,392	
Total	355,128	355,128	Total	356,392	356,392

5-Year Value History

Land

Market Value Land

Line	Land Use	Unit Type	Units	Size Factor	Site Factor	Appr O/R Factor	Appr O/R Reason	Total Adj	Unit Price	Adj Unit Price	Value
1	8002 -- Land Neighborhood Section 2 4399 -- Warehouse-Metallic	SF	7,125	1.00	1.00	1.00	--	1.00	40.00	40.00	285,000.00

Building

Building	Year Built	Type	Style	Quality	Impr Sq Ft	Building Details
1	1960	Warehouse - Metallic	8454 -- Shell, Industrial	Very Low	4,200	Displayed

Building Details (1)

Building Data

Element	Details
Cooling Type	Non-Window Unit
Construction Type	Steel, Light
Functional Utility	Avg/Normal
Heating Type	Unit Heaters
Partition Type	Normal
Physical Condition	Avg/Normal
Plumbing Type	Adequate
Sprinkler Type	None
Exterior Wall	Metal, Light
Economic Obsolescence	Normal
Element	Units
Wall Height	12
Office Warehouse Ratio	0.17
Interior Finish Percent	100

Building Areas

Description	Area
	715
BASE AREA PRI	4,200

Extra Features

Line	Description	Quality	Condition	Units	Year Built
1	CANOPY ONLY	Average	Average	150	2006
2	Paving - Heavy Concrete	Average	Average	7,350	2006
3	Enclosure, Office	Average	Fair	715	1960

Tax Year: 2017 ▼

HARRIS COUNTY APPRAISAL DISTRICT
REAL PROPERTY ACCOUNT INFORMATION
0391180000599

Print E-mail

File A Protest | Similar Owner Name | Nearby Addresses | Same Street Name | Related Map 5259D

Ownership History | Related Accounts

Owner and Property Information

Owner Name & Mailing Address:	**ZELAYA VICTORINO** **1511 N SHEPHERD DR** **HOUSTON TX 77008-3755**
Legal Description:	**TRS 599 THRU 603** **HOUSTON HEIGHTS ANNEX**
Property Address:	**1414 N DURHAM DR** **HOUSTON TX 77008**

State Class Code	Land Use Code	Building Class	Total Units
F1 -- Real, Commercial	8002 -- Land Neighborhood Section 2	E	0

Land Area	Building Area	Net Rentable Area	Neighborhood	Market Area	Map Facet	Key Map®
10,765 SF	1,440	0	5938.11	6004 -- Inner Loop North	5259D	452Y

Value Status Information

Value Status	Notice Date	Shared CAD
Noticed	03/31/2017	No

Exemptions and Jurisdictions

Exemption Type	Districts	Jurisdictions	Exemption Value	ARB Status	2016 Rate	2017 Rate	Online Tax Bill
None	001	HOUSTON ISD		Certified: 08/11/2017	1.206700	1.206700	View
	040	HARRIS COUNTY		Certified: 08/11/2017	0.416560	0.418010	View
	041	HARRIS CO FLOOD CNTRL		Certified: 08/11/2017	0.028290	0.028310	View
	042	PORT OF HOUSTON AUTHY		Certified: 08/11/2017	0.013340	0.012560	View
	043	HARRIS CO HOSP DIST		Certified: 08/11/2017	0.171790	0.171100	View
	044	HARRIS CO EDUC DEPT		Certified: 08/11/2017	0.005200	0.005195	View
	048	HOU COMMUNITY COLLEGE		Certified: 08/11/2017	0.100263	0.100263	View
	061	CITY OF HOUSTON		Certified: 08/11/2017	0.586420	0.584210	View
	816	TIRZ 5 - MEMORIAL HEIGHTS ANNX 4 (061)		Certified: 08/11/2017			

Texas law prohibits us from displaying residential photographs, sketches, floor plans, or information indicating the age of a property owner on our website. You can inspect this information or get a copy at **HCAD's information center at 13013 NW Freeway**.

Valuations

Value as of January 1, 2016		Value as of January 1, 2017	
Market	Appraised	Market	Appraised

Land	430,600		Land	430,600	
Improvement	88,930		Improvement	89,039	
Total	519,530	519,530	Total	519,639	519,639

5-Year Value History

Land

Market Value Land

Line	Land Use	Unit Type	Units	Size Factor	Site Factor	Appr O/R Factor	Appr O/R Reason	Total Adj	Unit Price	Adj Unit Price	Value
1	8002 -- Land Neighborhood Section 2 4399 -- Warehouse-Metallic	SF	10,765	1.00	1.00	1.00	--	1.00	40.00	40.00	430,600.00

Building

Building	Year Built	Type	Style	Quality	Impr Sq Ft	Building Details
1	2006	Warehouse - Metallic	8326 -- Storage Garage	Average	1,440	Displayed

Building Details (1)

Building Data

Element	Details
Cooling Type	None
Construction Type	Steel, Light
Functional Utility	Fair
Heating Type	None
Partition Type	Normal
Physical Condition	Fair
Plumbing Type	None
Sprinkler Type	None
Exterior Wall	Metal, Light
Economic Obsolescence	Fair
Element	Units
OH Door: Wood / Mtl	3
Wall Height	14
Interior Finish Percent	100

Building Areas

Description	Area
BASE AREA PRI	1,440
CNPY ROOF W/ SLAB -C	960

Extra Features

Line	Description	Quality	Condition	Units	Year Built
3	Paving - Light Concrete	Average	Average	8,000	1940
4	CANOPY ROOF AND SLAB	Average	Average	960	2006
5	Detached Frame Garage	Average	Average	1,419	2005
6	Shed, Aluminum	Average	Average	200	2006

Tax Year: 2017 ▼

HARRIS COUNTY APPRAISAL DISTRICT
REAL PROPERTY ACCOUNT INFORMATION
0391180000604

Print E-mail

File A Protest | Similar Owner Name | Nearby Addresses | Same Street Name | Related Map 5259D

Ownership History | **Related Accounts**

Owner and Property Information

Owner Name & Mailing Address:	**ZELAYA VICTORINO** **1511 N SHEPHERD DR** **HOUSTON TX 77008-3755**	Legal Description:	**TRS 604 605 606 & 607** **HOUSTON HEIGHTS ANNEX**
		Property Address:	**1423 W 14TH ST** **HOUSTON TX 77008**

State Class Code	Land Use Code	Building Class	Total Units
F1 -- Real, Commercial	8002 -- Land Neighborhood Section 2	E	0

Land Area	Building Area	Net Rentable Area	Neighborhood	Market Area	Map Facet	Key Map®
9,500 SF	960	0	5938.11	5020 -- Heights	5259D	452Y

Value Status Information

Value Status	Notice Date	Shared CAD
Noticed	03/31/2017	No

Exemptions and Jurisdictions

Exemption Type	Districts	Jurisdictions	Exemption Value	ARB Status	2016 Rate	2017 Rate	Online Tax Bill
None	001	HOUSTON ISD		Certified: 08/11/2017	1.206700	1.206700	View
	040	HARRIS COUNTY		Certified: 08/11/2017	0.416560	0.418010	View
	041	HARRIS CO FLOOD CNTRL		Certified: 08/11/2017	0.028290	0.028310	View
	042	PORT OF HOUSTON AUTHY		Certified: 08/11/2017	0.013340	0.012560	View
	043	HARRIS CO HOSP DIST		Certified: 08/11/2017	0.171790	0.171100	View
	044	HARRIS CO EDUC DEPT		Certified: 08/11/2017	0.005200	0.005195	View
	048	HOU COMMUNITY COLLEGE		Certified: 08/11/2017	0.100263	0.100263	View
	061	CITY OF HOUSTON		Certified: 08/11/2017	0.586420	0.584210	View
	816	TIRZ 5 - MEMORIAL HEIGHTS ANNX 4 (061)		Certified: 08/11/2017			

Texas law prohibits us from displaying residential photographs, sketches, floor plans, or information indicating the age of a property owner on our website. You can inspect this information or get a copy at **HCAD's information center at 13013 NW Freeway**.

Valuations

Value as of January 1, 2016		Value as of January 1, 2017	
Market	Appraised	Market	Appraised

Land	380,000		Land	380,000	
Improvement	39,215		Improvement	38,842	
Total	419,215	419,215	Total	418,842	418,842

5-Year Value History

Land

Market Value Land

Line	Land Use	Unit Type	Units	Size Factor	Site Factor	Appr O/R Factor	Appr O/R Reason	Total Adj	Unit Price	Adj Unit Price	Value
1	8002 -- Land Neighborhood Section 2 4301 -- Res. Struct. Or Conversion	SF	9,500	1.00	1.00	1.00	Corner or Alley	1.00	40.00	40.00	380,000.00

Building

Building	Year Built	Type	Style	Quality	Impr Sq Ft	Building Details
1	1950	Res. Struct. Or Conversion	8351 -- Single-Family Residence	Average	960	Displayed

Building Details (1)

Building Data

Element	Details
Cooling Type	Central / Forced
Construction Type	Wood / Steel Joist
Functional Utility	Good
Heating Type	Hot Air
Partition Type	Normal
Physical Condition	Rehab
Plumbing Type	Adequate
Sprinkler Type	None
Exterior Wall	Frame / Res Stucco
Economic Obsolescence	Normal
Element	Units
Wall Height	8
Interior Finish Percent	100

Building Areas

Description	Area
BASE AREA PRI	480
PORCH, OPEN UPR -C	112
PORCH, OPEN -C	112
BASE AREA UPR	480

Extra Features

Line	Description	Quality	Condition	Units	Year Built

1	Paving - Asphalt	Average	Average	8,000	1998
2	Porch, Open	Average	Average	112	1950
3	Porch,Open Upper	Average	Average	112	1950

Tax Year: 2017 ▼

HARRIS COUNTY APPRAISAL DISTRICT
REAL PROPERTY ACCOUNT INFORMATION
1251220010001

Print E-mail

Owner Services | Similar Owner Name | Nearby Addresses | Same Street Name | Related Map 5259D

Ownership History | **Fiduciary Information**

Owner and Property Information

Owner Name & Mailing Address:	**BRESHEL LTD** **2330 TANNEHILL DR** **HOUSTON TX 77008-3049**	Legal Description:	**RES A BLK 1** **HEIGHTS VETERINARY**
		Property Address:	**1431 N SHEPHERD DR** **HOUSTON TX 77008**

State Class Code	Land Use Code	Building Class	Total Units
F1 -- Real, Commercial	8002 -- Land Neighborhood Section 2	E	0

Land Area	Building Area	Net Rentable Area	Neighborhood	Market Area	Map Facet	Key Map®
27,325 SF	6,601	0	5938.11	1120 -- Clear Creek	5259D	452Z

Value Status Information

Value Status	Notice Date	Shared CAD
Noticed	03/31/2017	No

Exemptions and Jurisdictions

Exemption Type	Districts	Jurisdictions	Exemption Value	ARB Status	2016 Rate	2017 Rate	Online Tax Bill
None	001	HOUSTON ISD		Certified: 08/11/2017	1.206700	1.206700	View
	040	HARRIS COUNTY		Certified: 08/11/2017	0.416560	0.418010	View
	041	HARRIS CO FLOOD CNTRL		Certified: 08/11/2017	0.028290	0.028310	View
	042	PORT OF HOUSTON AUTHY		Certified: 08/11/2017	0.013340	0.012560	View
	043	HARRIS CO HOSP DIST		Certified: 08/11/2017	0.171790	0.171100	View
	044	HARRIS CO EDUC DEPT		Certified: 08/11/2017	0.005200	0.005195	View
	048	HOU COMMUNITY COLLEGE		Certified: 08/11/2017	0.100263	0.100263	View
	061	CITY OF HOUSTON		Certified: 08/11/2017	0.586420	0.584210	View
	816	TIRZ 5 - MEMORIAL HEIGHTS ANNX 4 (061)		Certified: 08/11/2017			

Texas law prohibits us from displaying residential photographs, sketches, floor plans, or information indicating the age of a property owner on our website. You can inspect this information or get a copy at **HCAD's information center at 13013 NW Freeway**.

Valuations

Value as of January 1, 2016		Value as of January 1, 2017	
Market	Appraised	Market	Appraised

Land	1,093,000		Land	1,093,000	
Improvement	120,231		Improvement	116,088	
Total	1,213,231	1,213,231	Total	1,209,088	1,209,088

5-Year Value History

Land

Market Value Land

Line	Land Use	Unit Type	Units	Size Factor	Site Factor	Appr O/R Factor	Appr O/R Reason	Total Adj	Unit Price	Adj Unit Price	Value
1	8002 -- Land Neighborhood Section 2 4362 -- Veterinary Clinic	SF	27,325	1.00	1.00	1.00	--	1.00	40.00	40.00	1,093,000.00

Building

Building	Year Built	Type	Style	Quality	Impr Sq Ft	Building Details
1	1928	Veterinary Clinic	8381 -- Veterinary Hospital	Low	4,819	Displayed
2	2005	Veterinary Clinic	8381 -- Veterinary Hospital	Low	1,782	View

Building Details (1)

Building Data

Element	Details
Functional Utility	Poor
Physical Condition	Avg/Normal
Sprinkler Type	None
Plumbing Type	Adequate
Cooling Type	Central / Forced
Heating Type	Hot Air
Partition Type	Normal
Construction Type	Wood / Steel Joist
Exterior Wall	Frame / Res Stucco
Economic Obsolescence	Poor
Market Adjustment	5% Market Adjustment
Element	Units
Interior Finish Percent	100
Wall Height	10

Building Areas

Description	Area
BASE AREA PRI	656
CNPY ROOF W/ SLAB -C	1,560
BASE AREA PRI	4,163

Extra Features

Line	Description	Quality	Condition	Units	Year Built
1	CANOPY ROOF AND SLAB	Average	Average	1,358	1965
2	Paving - Light Concrete	Average	Average	5,668	1965
3	Detached Frame Garage	Average	Average	340	1965

Tax Year: 2017 ▼

HARRIS COUNTY APPRAISAL DISTRICT
REAL PROPERTY ACCOUNT INFORMATION
0391190000697

Print E-mail

Owner Services | Similar Owner Name | Nearby Addresses | Same Street Name | Related Map 5259D

Ownership History | **Fiduciary Information**

Owner and Property Information

Owner Name & Mailing Address:	**BRESHEL LTD** **1431 N SHEPHERD DR** **HOUSTON TX 77008-3753**
Legal Description:	**LTS 672 & 673** **HOUSTON HEIGHTS ANNEX**
Property Address:	**1419 N SHEPHERD DR** **HOUSTON TX 77008**

State Class Code	Land Use Code
A1 -- Real, Residential, Single-Family	1001 -- Residential Improved

Land Area	Total Living Area	Neighborhood	Neighborhood Group	Market Area	Map Facet	Key Map®
5,000 SF	960 SF	8304.03	1620	161 -- 1F Heights, Brooksmith, Norhill Areas	5259D	452Z

Value Status Information

Value Status	Notice Date	Shared CAD
Noticed	04/07/2017	No

Exemptions and Jurisdictions

Exemption Type	Districts	Jurisdictions	Exemption Value	ARB Status	2016 Rate	2017 Rate	Online Tax Bill
None	001	HOUSTON ISD		Certified: 08/11/2017	1.206700	1.206700	View
	040	HARRIS COUNTY		Certified: 08/11/2017	0.416560	0.418010	View
	041	HARRIS CO FLOOD CNTRL		Certified: 08/11/2017	0.028290	0.028310	View
	042	PORT OF HOUSTON AUTHY		Certified: 08/11/2017	0.013340	0.012560	View
	043	HARRIS CO HOSP DIST		Certified: 08/11/2017	0.171790	0.171100	View
	044	HARRIS CO EDUC DEPT		Certified: 08/11/2017	0.005200	0.005195	View
	048	HOU COMMUNITY COLLEGE		Certified: 08/11/2017	0.100263	0.100263	View
	061	CITY OF HOUSTON		Certified: 08/11/2017	0.586420	0.584210	View
	816	TIRZ 5 - MEMORIAL HEIGHTS ANNX 4 (061)		Certified: 08/11/2017			

Texas law prohibits us from displaying residential photographs, sketches, floor plans, or information indicating the age of a property owner on our website. You can inspect this information or get a copy at **HCAD's information center at 13013 NW Freeway**.

Valuations

Value as of January 1, 2016	Value as of January 1, 2017

	Market	Appraised		Market	Appraised
Land	250,000		Land	239,372	
Improvement	5,000		Improvement	7,628	
Total	255,000	255,000	Total	247,000	247,000

5-Year Value History

Land

Market Value Land

Line	Land Use	Unit Type	Units	Size Factor	Site Factor	Appr O/R Factor	Appr O/R Reason	Total Adj	Unit Price	Adj Unit Price	Value
1	1001 -- Res Improved Table Value SF1 -- Primary SF	SF	5,000	1.00	1.00	1.00	--	1.00	50.00	50.00	250,000.00

Building

Building	Year Built	Type	Style	Quality	Impr Sq Ft	Building Details
1	1950	Residential Single Family	101 -- Residential 1 Family	Very Low	960 *	Displayed

***** All HCAD residential building measurements are done from the exterior, with individual measurements rounded to the closest foot. This measurement includes all closet space, hallways, and interior staircases. Attached garages are not included in the square footage of living area, but valued separately. Living area above *attached* garages is included in the square footage living area of the dwelling. Living area above *detached* garages is not included in the square footage living area of the dwelling but is valued separately. This method is used on all residential properties in Harris County to ensure the uniformity of square footage of living area measurements district-wide. There can be a reasonable variance between the HCAD square footage and your square footage measurement, especially if your square footage measurement was an interior measurement or an exterior measurement to the inch.

Building Details (1)

Building Data

Element	Details
Cond / Desir / Util	Poor
Foundation Type	Crawl Space
Grade Adjustment	E-
Heating / AC	None
Physical Condition	Poor
Exterior Wall	Frame / Concrete Blk
Element	Units
Room: Total	4
Room: Full Bath	1
Room: Bedroom	1

Building Areas

Description	Area
FRAME UTIL BLDG PRI	100
BASE AREA PRI	960

Tax Year: 2017 ▼

HARRIS COUNTY APPRAISAL DISTRICT
REAL PROPERTY ACCOUNT INFORMATION
0391190000674

Print E-mail

Owner Services | Similar Owner Name | Nearby Addresses | Same Street Name | Related Map 5259D

Ownership History | **Fiduciary Information** | **Related Accounts**

Owner and Property Information

Owner Name & Mailing Address:	**HEUGATTER FRANK DONALD** **803 SHAWNEE DR** **MONTGOMERY TX 77316-4858**	Legal Description:	**LTS 674 & 675** **HOUSTON HEIGHTS ANNEX**
		Property Address:	**1407 N SHEPHERD DR** **HOUSTON TX 77008**

State Class Code	Land Use Code	Building Class	Total Units
F1 -- Real, Commercial	8002 -- Land Neighborhood Section 2	E	0

Land Area	Building Area	Net Rentable Area	Neighborhood	Market Area	Map Facet	Key Map®
5,000 SF	0	0	5938.11	5020 -- Heights	5259D	452Z

Value Status Information

Value Status	Notice Date	Shared CAD
Noticed	03/31/2017	No

Exemptions and Jurisdictions

Exemption Type	Districts	Jurisdictions	Exemption Value	ARB Status	2016 Rate	2017 Rate	Online Tax Bill
None	001	HOUSTON ISD		Supplemental: 09/15/2017	1.206700	1.206700	View
	040	HARRIS COUNTY		Supplemental: 09/15/2017	0.416560	0.418010	View
	041	HARRIS CO FLOOD CNTRL		Supplemental: 09/15/2017	0.028290	0.028310	View
	042	PORT OF HOUSTON AUTHY		Supplemental: 09/15/2017	0.013340	0.012560	View
	043	HARRIS CO HOSP DIST		Supplemental: 09/15/2017	0.171790	0.171100	View
	044	HARRIS CO EDUC DEPT		Supplemental: 09/15/2017	0.005200	0.005195	View
	048	HOU COMMUNITY COLLEGE		Supplemental: 09/15/2017	0.100263	0.100263	View
	061	CITY OF HOUSTON		Supplemental: 09/15/2017	0.586420	0.584210	View
	816	TIRZ 5 - MEMORIAL HEIGHTS ANNX 4 (061)		Supplemental: 09/15/2017			

Texas law prohibits us from displaying residential photographs, sketches, floor plans, or information indicating the age of a property owner on our website. You can inspect this information or get a copy at **HCAD's information center at 13013 NW Freeway**.

Valuations

Value as of January 1, 2016		Value as of January 1, 2017	
Market	Appraised	Market	Appraised

Land	198,300		Land	200,000	
Improvement	100		Improvement	4,351	
Total	198,400	198,400	Total	204,351	204,351

5-Year Value History

Land

Market Value Land

Line	Land Use	Unit Type	Units	Size Factor	Site Factor	Appr O/R Factor	Appr O/R Reason	Total Adj	Unit Price	Adj Unit Price	Value
1	8002 -- Land Neighborhood Section 2 4393 -- Auxiliary Improvement	SF	5,000	1.00	1.00	1.00	--	1.00	40.00	40.00	200,000.00

Building

Vacant (No Building Data)

Extra Features

Line	Description	Quality	Condition	Units	Year Built
1	Paving - Heavy Concrete	Average	Average	2,975	1986

Tax Year: 2017 ▼

HARRIS COUNTY APPRAISAL DISTRICT
REAL PROPERTY ACCOUNT INFORMATION
0391190000676

Print E-mail

Owner Services | Similar Owner Name | Nearby Addresses | Same Street Name | Related Map 5259D

Ownership History | **Fiduciary Information** | **Related Accounts**

Owner and Property Information

Owner Name & Mailing Address:	**HEUGATTER FRANK DONALD** **803 SHAWNEE DR** **MONTGOMERY TX 77316-4858**	Legal Description: Property Address:	**LTS 676 & 677** **HOUSTON HEIGHTS ANNEX** **1407 N SHEPHERD DR** **HOUSTON TX 77008**

State Class Code	Land Use Code	Building Class	Total Units
F1 -- Real, Commercial	8002 -- Land Neighborhood Section 2	E	0

Land Area	Building Area	Net Rentable Area	Neighborhood	Market Area	Map Facet	Key Map®
5,000 SF	2,700	0	5938.11	5020 -- Heights	5259D	452Z

Value Status Information

Value Status	Notice Date	Shared CAD
Noticed	03/31/2017	No

Exemptions and Jurisdictions

Exemption Type	Districts	Jurisdictions	Exemption Value	ARB Status	2016 Rate	2017 Rate	Online Tax Bill
None	001	HOUSTON ISD		Supplemental: 09/15/2017	1.206700	1.206700	View
	040	HARRIS COUNTY		Supplemental: 09/15/2017	0.416560	0.418010	View
	041	HARRIS CO FLOOD CNTRL		Supplemental: 09/15/2017	0.028290	0.028310	View
	042	PORT OF HOUSTON AUTHY		Supplemental: 09/15/2017	0.013340	0.012560	View
	043	HARRIS CO HOSP DIST		Supplemental: 09/15/2017	0.171790	0.171100	View
	044	HARRIS CO EDUC DEPT		Supplemental: 09/15/2017	0.005200	0.005195	View
	048	HOU COMMUNITY COLLEGE		Supplemental: 09/15/2017	0.100263	0.100263	View
	061	CITY OF HOUSTON		Supplemental: 09/15/2017	0.586420	0.584210	View
	816	TIRZ 5 - MEMORIAL HEIGHTS ANNX 4 (061)		Supplemental: 09/15/2017			

Texas law prohibits us from displaying residential photographs, sketches, floor plans, or information indicating the age of a property owner on our website. You can inspect this information or get a copy at **HCAD's information center at 13013 NW Freeway**.

Valuations

Value as of January 1, 2016		Value as of January 1, 2017	
Market	Appraised	Market	Appraised

Land	200,000		Land	200,000	
Improvement	21,846		Improvement	45,169	
Total	221,846	221,846	Total	245,169	245,169

5-Year Value History

Land

Market Value Land

Line	Land Use	Unit Type	Units	Size Factor	Site Factor	Appr O/R Factor	Appr O/R Reason	Total Adj	Unit Price	Adj Unit Price	Value
1	8002 -- Land Neighborhood Section 2 4332 -- Auto Service Garage	SF	5,000	1.00	1.00	1.00	--	1.00	40.00	40.00	200,000.00

Building

Building	Year Built	Type	Style	Quality	Impr Sq Ft	Building Details
1	1986	Auto Service Garage	8528 -- Service Repair Garage	Low	2,700	Displayed

Building Details (1)

Building Data

Element	Details
Cooling Type	None
Construction Type	Fire Resistant Steel
Functional Utility	Avg/Normal
Heating Type	None
Partition Type	Below Normal
Physical Condition	Avg/Normal
Plumbing Type	Minimum
Sprinkler Type	None
Exterior Wall	Metal, Light
Economic Obsolescence	Normal
Market Adjustment	5% Market Adjustment
Element	Units
Wall Height	20
Wall Height	8
OH Door: Wood / Mtl	3
Interior Finish Percent	100
Interior Finish Percent	0

Building Areas

Description	Area
BASE AREA PRI	2,700
CNPY ROOF W/ SLAB -C	1,156

Extra Features

Line	Description	Quality	Condition	Units	Year Built
1	CANOPY ROOF AND SLAB	Fair	Fair	1,156	1986
2	Paving - Heavy Concrete	Fair	Fair	2,627	1986

Tax Year: 2017 ▼

HARRIS COUNTY APPRAISAL DISTRICT
REAL PROPERTY ACCOUNT INFORMATION
0391190000678

Print E-mail

Owner Services | Similar Owner Name | Nearby Addresses | Same Street Name | Related Map 5259D

Ownership History | **Fiduciary Information**

Owner and Property Information

Owner Name & Mailing Address:	**1415 NORTH SHEPHERD LLC** **815 W 25TH ST** **HOUSTON TX 77008-1741**	Legal Description:	**LTS 678 & 679** **HOUSTON HEIGHTS ANNEX**
		Property Address:	**1405 N SHEPHERD DR** **HOUSTON TX 77008**

State Class Code	Land Use Code	Building Class	Total Units
F1 -- Real, Commercial	8002 -- Land Neighborhood Section 2	E	0

Land Area	Building Area	Net Rentable Area	Neighborhood	Market Area	Map Facet	Key Map®
5,000 SF	788	0	5938.11	5020 -- Heights	5259D	452Z

Value Status Information

Value Status	Notice Date	Shared CAD
Noticed	03/31/2017	No

Exemptions and Jurisdictions

Exemption Type	Districts	Jurisdictions	Exemption Value	ARB Status	2016 Rate	2017 Rate	Online Tax Bill
None	001	HOUSTON ISD		Certified: 08/11/2017	1.206700	1.206700	View
	040	HARRIS COUNTY		Certified: 08/11/2017	0.416560	0.418010	View
	041	HARRIS CO FLOOD CNTRL		Certified: 08/11/2017	0.028290	0.028310	View
	042	PORT OF HOUSTON AUTHY		Certified: 08/11/2017	0.013340	0.012560	View
	043	HARRIS CO HOSP DIST		Certified: 08/11/2017	0.171790	0.171100	View
	044	HARRIS CO EDUC DEPT		Certified: 08/11/2017	0.005200	0.005195	View
	048	HOU COMMUNITY COLLEGE		Certified: 08/11/2017	0.100263	0.100263	View
	061	CITY OF HOUSTON		Certified: 08/11/2017	0.586420	0.584210	View
	816	TIRZ 5 - MEMORIAL HEIGHTS ANNX 4 (061)		Certified: 08/11/2017			

Texas law prohibits us from displaying residential photographs, sketches, floor plans, or information indicating the age of a property owner on our website. You can inspect this information or get a copy at **HCAD's information center at 13013 NW Freeway**.

Valuations

Value as of January 1, 2016		Value as of January 1, 2017	
Market	Appraised	Market	Appraised

Land	200,000		Land	200,000	
Improvement	18,073		Improvement	19,221	
Total	218,073	218,073	Total	219,221	219,221

5-Year Value History

Land

Market Value Land

Line	Land Use	Unit Type	Units	Size Factor	Site Factor	Appr O/R Factor	Appr O/R Reason	Total Adj	Unit Price	Adj Unit Price	Value
1	8002 -- Land Neighborhood Section 2 4301 -- Res. Struct. Or Conversion	SF	5,000	1.00	1.00	1.00	--	1.00	40.00	40.00	200,000.00

Building

Building	Year Built	Remodeled	Type	Style	Quality	Impr Sq Ft	Building Details
1	1906	1985	Res. Struct. Or Conversion	8351 -- Single-Family Residence	Low	788	Displayed

Building Details (1)

Building Data

Element	Details
Exterior Wall	Frame / Res Stucco
Construction Type	Wood / Steel Joist
Partition Type	Normal
Heating Type	Hot Air
Cooling Type	Central / Forced
Plumbing Type	Adequate
Economic Obsolescence	Normal
Functional Utility	Fair
Physical Condition	Fair
Sprinkler Type	None
Element	Units
Interior Finish Percent	100
# Stories	1
Wall Height	8

Building Areas

Description	Area
BASE AREA PRI	788
CNPY ROOF W/ SLAB -C	84

Extra Features

Line	Description	Quality	Condition	Units	Year Built
1	Paving - Light Concrete	Fair	Poor	2,000	2008
3	CANOPY ROOF AND SLAB	Average	Average	84	1906
4	Detached Frame Garage	Average	Average	420	1940

Tax Year: 2017 ▼

HARRIS COUNTY APPRAISAL DISTRICT
REAL PROPERTY ACCOUNT INFORMATION
0391190000680

Print E-mail

Owner Services | Similar Owner Name | Nearby Addresses | Same Street Name | Related Map 5259D

Ownership History | **Fiduciary Information**

Owner and Property Information

Owner Name & Mailing Address:	**1415 NORTH SHEPHERD LLC** **815 W 25TH ST** **HOUSTON TX 77008-1741**	Legal Description:	**LTS 680 681 & 682** **HOUSTON HEIGHTS ANNEX**
		Property Address:	**1401 N SHEPHERD DR** **HOUSTON TX 77008**

State Class Code	Land Use Code	Building Class	Total Units
C2 -- Real, Vacant Commercial	8002 -- Land Neighborhood Section 2		0

Land Area	Building Area	Net Rentable Area	Neighborhood	Market Area	Map Facet	Key Map®
7,500 SF	0	0	5938.11	161 -- 1F Heights, Brooksmith, Norhill Areas	5259D	452Z

Value Status Information

Value Status	Notice Date	Shared CAD
Noticed	03/31/2017	No

Exemptions and Jurisdictions

Exemption Type	Districts	Jurisdictions	Exemption Value	ARB Status	2016 Rate	2017 Rate	Online Tax Bill
None	001	HOUSTON ISD		Supplemental: 09/15/2017	1.206700	1.206700	View
	040	HARRIS COUNTY		Supplemental: 09/15/2017	0.416560	0.418010	View
	041	HARRIS CO FLOOD CNTRL		Supplemental: 09/15/2017	0.028290	0.028310	View
	042	PORT OF HOUSTON AUTHY		Supplemental: 09/15/2017	0.013340	0.012560	View
	043	HARRIS CO HOSP DIST		Supplemental: 09/15/2017	0.171790	0.171100	View
	044	HARRIS CO EDUC DEPT		Supplemental: 09/15/2017	0.005200	0.005195	View
	048	HOU COMMUNITY COLLEGE		Supplemental: 09/15/2017	0.100263	0.100263	View
	061	CITY OF HOUSTON		Supplemental: 09/15/2017	0.586420	0.584210	View
	816	TIRZ 5 - MEMORIAL HEIGHTS ANNX 4 (061)		Supplemental: 09/15/2017			

Texas law prohibits us from displaying residential photographs, sketches, floor plans, or information indicating the age of a property owner on our website. You can inspect this information or get a copy at **HCAD's information center at 13013 NW Freeway**.

Valuations

Value as of January 1, 2016		Value as of January 1, 2017	
Market	Appraised	Market	Appraised

Land	300,000		Land	300,000	
Improvement	0		Improvement	0	
Total	300,000	300,000	Total	300,000	300,000

5-Year Value History

Land

Market Value Land

Line	Land Use	Unit Type	Units	Size Factor	Site Factor	Appr O/R Factor	Appr O/R Reason	Total Adj	Unit Price	Adj Unit Price	Value
1	8002 -- Land Neighborhood Section 2 4300 -- General Commercial Vacant	SF	7,500	1.00	1.00	1.00	Corner or Alley	1.00	40.00	40.00	300,000.00

Building

Vacant (No Building Data)

Tax Year: 2017 ▼

HARRIS COUNTY APPRAISAL DISTRICT
REAL PROPERTY ACCOUNT INFORMATION
0391200000685

Print E-mail

File A Protest | Similar Owner Name | Nearby Addresses | Same Street Name | Related Map 5259D

Ownership History | **Related Accounts**

Owner and Property Information

Owner Name & Mailing Address:	**LIRA REAL ESTATE INC** **1202 W 15TH ST** **HOUSTON TX 77008-3816**
Legal Description:	**LT 686 & TR 685A** **HOUSTON HEIGHTS ANNEX**
Property Address:	**1438 N SHEPHERD DR** **HOUSTON TX 77008**

State Class Code	Land Use Code	Building Class	Total Units
C2 -- Real, Vacant Commercial	8002 -- Land Neighborhood Section 2		0

Land Area	Building Area	Net Rentable Area	Neighborhood	Market Area	Map Facet	Key Map®
4,646 SF	0	0	5938.11	161 -- 1F Heights, Brooksmith, Norhill Areas	5259D	452Z

Value Status Information

Value Status	Notice Date	Shared CAD
Noticed	03/31/2017	No

Exemptions and Jurisdictions

Exemption Type	Districts	Jurisdictions	Exemption Value	ARB Status	2016 Rate	2017 Rate	Online Tax Bill
None	001	HOUSTON ISD		Certified: 08/11/2017	1.206700	1.206700	View
	040	HARRIS COUNTY		Certified: 08/11/2017	0.416560	0.418010	View
	041	HARRIS CO FLOOD CNTRL		Certified: 08/11/2017	0.028290	0.028310	View
	042	PORT OF HOUSTON AUTHY		Certified: 08/11/2017	0.013340	0.012560	View
	043	HARRIS CO HOSP DIST		Certified: 08/11/2017	0.171790	0.171100	View
	044	HARRIS CO EDUC DEPT		Certified: 08/11/2017	0.005200	0.005195	View
	048	HOU COMMUNITY COLLEGE		Certified: 08/11/2017	0.100263	0.100263	View
	061	CITY OF HOUSTON		Certified: 08/11/2017	0.586420	0.584210	View
	816	TIRZ 5 - MEMORIAL HEIGHTS ANNX 4 (061)		Certified: 08/11/2017			

Texas law prohibits us from displaying residential photographs, sketches, floor plans, or information indicating the age of a property owner on our website. You can inspect this information or get a copy at **HCAD's information center at 13013 NW Freeway**.

Valuations

Value as of January 1, 2016		Value as of January 1, 2017	
Market	Appraised	Market	Appraised

Land	185,840		Land	185,840	
Improvement	0		Improvement	0	
Total	185,840	185,840	Total	185,840	185,840

5-Year Value History

Land

Market Value Land

Line	Land Use	Unit Type	Units	Size Factor	Site Factor	Appr O/R Factor	Appr O/R Reason	Total Adj	Unit Price	Adj Unit Price	Value
1	8002 -- Land Neighborhood Section 2 4300 -- General Commercial Vacant	SF	4,646	1.00	1.00	1.00	--	1.00	40.00	40.00	185,840.00

Building

Vacant (No Building Data)

Tax Year: 2017 ▼

HARRIS COUNTY APPRAISAL DISTRICT
REAL PROPERTY ACCOUNT INFORMATION
0391200000687

Print E-mail

File A Protest | Similar Owner Name | Nearby Addresses | Same Street Name | Related Map 5259D

Ownership History | Related Accounts

Owner and Property Information

Owner Name & Mailing Address:	**LIRA REAL ESTATE INC** **1202 W 15TH ST** **HOUSTON TX 77008-3816**
Legal Description:	**LT 687 & TR 688A** **HOUSTON HEIGHTS ANNEX**
Property Address:	**1438 N SHEPHERD DR** **HOUSTON TX 77008**

State Class Code	Land Use Code	Building Class	Total Units
C2 -- Real, Vacant Commercial	8002 -- Land Neighborhood Section 2		0

Land Area	Building Area	Net Rentable Area	Neighborhood	Market Area	Map Facet	Key Map®
3,700 SF	0	0	5938.11	161 -- 1F Heights, Brooksmith, Norhill Areas	5259D	452Z

Value Status Information

Value Status	Notice Date	Shared CAD
Noticed	03/31/2017	No

Exemptions and Jurisdictions

Exemption Type	Districts	Jurisdictions	Exemption Value	ARB Status	2016 Rate	2017 Rate	Online Tax Bill
None	001	HOUSTON ISD		Certified: 08/11/2017	1.206700	1.206700	View
	040	HARRIS COUNTY		Certified: 08/11/2017	0.416560	0.418010	View
	041	HARRIS CO FLOOD CNTRL		Certified: 08/11/2017	0.028290	0.028310	View
	042	PORT OF HOUSTON AUTHY		Certified: 08/11/2017	0.013340	0.012560	View
	043	HARRIS CO HOSP DIST		Certified: 08/11/2017	0.171790	0.171100	View
	044	HARRIS CO EDUC DEPT		Certified: 08/11/2017	0.005200	0.005195	View
	048	HOU COMMUNITY COLLEGE		Certified: 08/11/2017	0.100263	0.100263	View
	061	CITY OF HOUSTON		Certified: 08/11/2017	0.586420	0.584210	View
	816	TIRZ 5 - MEMORIAL HEIGHTS ANNX 4 (061)		Certified: 08/11/2017			

Texas law prohibits us from displaying residential photographs, sketches, floor plans, or information indicating the age of a property owner on our website. You can inspect this information or get a copy at **HCAD's information center at 13013 NW Freeway**.

Valuations

Value as of January 1, 2016		Value as of January 1, 2017	
Market	Appraised	Market	Appraised

Land	148,000		Land	148,000	
Improvement	0		Improvement	0	
Total	148,000	148,000	Total	148,000	148,000

5-Year Value History

Land

Market Value Land

Line	Land Use	Unit Type	Units	Size Factor	Site Factor	Appr O/R Factor	Appr O/R Reason	Total Adj	Unit Price	Adj Unit Price	Value
1	8002 -- Land Neighborhood Section 2 4300 -- General Commercial Vacant	SF	3,700	1.00	1.00	1.00	--	1.00	40.00	40.00	148,000.00

Building

Vacant (No Building Data)

Tax Year: 2017 ▼

HARRIS COUNTY APPRAISAL DISTRICT
REAL PROPERTY ACCOUNT INFORMATION
0391200000688

Print E-mail

File A Protest | Similar Owner Name | Nearby Addresses | Same Street Name | Related Map 5259D

Ownership History

Owner and Property Information

Owner Name & Mailing Address:	**LIRA REAL ESTATE INC** **1202 W 15TH ST** **HOUSTON TX 77008-3816**
Legal Description:	**LT 689 & TR 688** **HOUSTON HEIGHTS ANNEX**
Property Address:	**1436 N SHEPHERD DR** **HOUSTON TX 77008**

State Class Code	Land Use Code	Building Class	Total Units
C2 -- Real, Vacant Commercial	8002 -- Land Neighborhood Section 2		0

Land Area	Building Area	Net Rentable Area	Neighborhood	Market Area	Map Facet	Key Map®
3,700 SF	0	0	5938.11	161 -- 1F Heights, Brooksmith, Norhill Areas	5259D	452Z

Value Status Information

Value Status	Notice Date	Shared CAD
Noticed	03/31/2017	No

Exemptions and Jurisdictions

Exemption Type	Districts	Jurisdictions	Exemption Value	ARB Status	2016 Rate	2017 Rate	Online Tax Bill
None	001	HOUSTON ISD		Certified: 08/11/2017	1.206700	1.206700	View
	040	HARRIS COUNTY		Certified: 08/11/2017	0.416560	0.418010	View
	041	HARRIS CO FLOOD CNTRL		Certified: 08/11/2017	0.028290	0.028310	View
	042	PORT OF HOUSTON AUTHY		Certified: 08/11/2017	0.013340	0.012560	View
	043	HARRIS CO HOSP DIST		Certified: 08/11/2017	0.171790	0.171100	View
	044	HARRIS CO EDUC DEPT		Certified: 08/11/2017	0.005200	0.005195	View
	048	HOU COMMUNITY COLLEGE		Certified: 08/11/2017	0.100263	0.100263	View
	061	CITY OF HOUSTON		Certified: 08/11/2017	0.586420	0.584210	View
	816	TIRZ 5 - MEMORIAL HEIGHTS ANNX 4 (061)		Certified: 08/11/2017			

Texas law prohibits us from displaying residential photographs, sketches, floor plans, or information indicating the age of a property owner on our website. You can inspect this information or get a copy at **HCAD's information center at 13013 NW Freeway**.

Valuations

Value as of January 1, 2016		Value as of January 1, 2017	
Market	Appraised	Market	Appraised

Land	148,000		Land	148,000	
Improvement	0		Improvement	0	
Total	148,000	148,000	Total	148,000	148,000

5-Year Value History

Land

Market Value Land

Line	Land Use	Unit Type	Units	Size Factor	Site Factor	Appr O/R Factor	Appr O/R Reason	Total Adj	Unit Price	Adj Unit Price	Value
1	8002 -- Land Neighborhood Section 2 4300 -- General Commercial Vacant	SF	3,700	1.00	1.00	1.00	--	1.00	40.00	40.00	148,000.00

Building

Vacant (No Building Data)

Tax Year: 2017 ▼

HARRIS COUNTY APPRAISAL DISTRICT
REAL PROPERTY ACCOUNT INFORMATION
0391200000690

Print E-mail

File A Protest | Similar Owner Name | Nearby Addresses | Same Street Name | Related Map 5259D

Ownership History

Owner and Property Information

Owner Name & Mailing Address:	**CISNEROS FEDERICO & GRACE** **1422 N SHEPHERD DR** **HOUSTON TX 77008-3754**
Legal Description:	**LTS 690 & 691** **HOUSTON HEIGHTS ANNEX**
Property Address:	**1422 N SHEPHERD DR** **HOUSTON TX 77008**

State Class Code	Land Use Code
A1 -- Real, Residential, Single-Family	1001 -- Residential Improved

Land Area	Total Living Area	Neighborhood	Neighborhood Group	Market Area	Map Facet	Key Map®
5,000 SF	1,234 SF	8304.03	1620	161 -- 1F Heights, Brooksmith, Norhill Areas	5259D	452Z

Value Status Information

Value Status	Notice Date	Shared CAD
Noticed	04/07/2017	No

Exemptions and Jurisdictions

Exemption Type	Districts	Jurisdictions	Exemption Value	ARB Status	2016 Rate	2017 Rate	Online Tax Bill
Residential Homestead (Multiple)	001	HOUSTON ISD	88,271	Certified: 08/11/2017	1.206700	1.206700	View
	040	HARRIS COUNTY	208,271	Certified: 08/11/2017	0.416560	0.418010	View
	041	HARRIS CO FLOOD CNTRL	208,271	Certified: 08/11/2017	0.028290	0.028310	View
	042	PORT OF HOUSTON AUTHY	208,271	Certified: 08/11/2017	0.013340	0.012560	View
	043	HARRIS CO HOSP DIST	208,271	Certified: 08/11/2017	0.171790	0.171100	View
	044	HARRIS CO EDUC DEPT	208,271	Certified: 08/11/2017	0.005200	0.005195	View
	048	HOU COMMUNITY COLLEGE	144,136	Certified: 08/11/2017	0.100263	0.100263	View
	061	CITY OF HOUSTON	208,271	Certified: 08/11/2017	0.586420	0.584210	View
	816	TIRZ 5 - MEMORIAL HEIGHTS ANNX 4 (061)	208,271	Certified: 08/11/2017			

Texas law prohibits us from displaying residential photographs, sketches, floor plans, or information indicating the age of a property owner on our website. You can inspect this information or get a copy at **HCAD's information center at 13013 NW Freeway**.

Valuations

Value as of January 1, 2016	Value as of January 1, 2017

	Market	Appraised		Market	Appraised
Land	250,000		Land	250,000	
Improvement	14,241		Improvement	13,860	
Total	264,241	219,414	Total	263,860	241,355

5-Year Value History

Land

Market Value Land

Line	Land Use	Unit Type	Units	Size Factor	Site Factor	Appr O/R Factor	Appr O/R Reason	Total Adj	Unit Price	Adj Unit Price	Value
1	1001 -- Res Improved Table Value SF1 -- Primary SF	SF	5,000	1.00	1.00	1.00	--	1.00	50.00	50.00	250,000.00

Building

Building	Year Built	Type	Style	Quality	Impr Sq Ft	Building Details
1	1940	Residential Single Family	101 -- Residential 1 Family	Low	1,234 *	Displayed

***** All HCAD residential building measurements are done from the exterior, with individual measurements rounded to the closest foot. This measurement includes all closet space, hallways, and interior staircases. Attached garages are not included in the square footage of living area, but valued separately. Living area above *attached* garages is included in the square footage living area of the dwelling. Living area above *detached* garages is not included in the square footage living area of the dwelling but is valued separately. This method is used on all residential properties in Harris County to ensure the uniformity of square footage of living area measurements district-wide. There can be a reasonable variance between the HCAD square footage and your square footage measurement, especially if your square footage measurement was an interior measurement or an exterior measurement to the inch.

Building Details (1)

Building Data

Element	Details
Cond / Desir / Util	Very Poor
Foundation Type	Crawl Space
Grade Adjustment	D
Heating / AC	None
Physical Condition	Poor
Exterior Wall	Aluminum / Vinyl
Element	Units
Room: Total	5
Room: Full Bath	1
Room: Bedroom	2

Building Areas

Description	Area
ONE STORY FRAME PRI	244
BASE AREA PRI	990
OPEN FRAME PORCH PRI	40

Extra Features

Line	Description	Quality	Condition	Units	Year Built
1	Frame Detached Garage	Poor	Poor	280	1940
2	Carport - Residential	Poor	Poor	396	1988

Tax Year: 2017 ▼

HARRIS COUNTY APPRAISAL DISTRICT
REAL PROPERTY ACCOUNT INFORMATION
0391200000692

Print E-mail

Owner Services | Similar Owner Name | Nearby Addresses | Same Street Name | Related Map 5259D

Ownership History | **Fiduciary Information**

Owner and Property Information

Owner Name & Mailing Address:	**DEMIR CELALETTIN & SAFIYE** **7707 INTREPID ST** **HOUSTON TX 77072-3227**
Legal Description:	**LTS 692 693 694 & 695** **HOUSTON HEIGHTS ANNEX**
Property Address:	**1420 N SHEPHERD DR** **HOUSTON TX 77008**

State Class Code	Land Use Code
A1 -- Real, Residential, Single-Family	1001 -- Residential Improved

Land Area	Total Living Area	Neighborhood	Neighborhood Group	Market Area	Map Facet	Key Map®
10,000 SF	1,086 SF	8304.03	1620	161 -- 1F Heights, Brooksmith, Norhill Areas	5259D	452Z

Value Status Information

Value Status	Notice Date	Shared CAD
Noticed	04/07/2017	No

Exemptions and Jurisdictions

Exemption Type	Districts	Jurisdictions	Exemption Value	ARB Status	2016 Rate	2017 Rate	Online Tax Bill
None	001	HOUSTON ISD		Certified: 08/11/2017	1.206700	1.206700	View
	040	HARRIS COUNTY		Certified: 08/11/2017	0.416560	0.418010	View
	041	HARRIS CO FLOOD CNTRL		Certified: 08/11/2017	0.028290	0.028310	View
	042	PORT OF HOUSTON AUTHY		Certified: 08/11/2017	0.013340	0.012560	View
	043	HARRIS CO HOSP DIST		Certified: 08/11/2017	0.171790	0.171100	View
	044	HARRIS CO EDUC DEPT		Certified: 08/11/2017	0.005200	0.005195	View
	048	HOU COMMUNITY COLLEGE		Certified: 08/11/2017	0.100263	0.100263	View
	061	CITY OF HOUSTON		Certified: 08/11/2017	0.586420	0.584210	View
	816	TIRZ 5 - MEMORIAL HEIGHTS ANNX 4 (061)		Certified: 08/11/2017			

Texas law prohibits us from displaying residential photographs, sketches, floor plans, or information indicating the age of a property owner on our website. You can inspect this information or get a copy at **HCAD's information center at 13013 NW Freeway**.

Valuations

Value as of January 1, 2016	Value as of January 1, 2017

	Market	Appraised		Market	Appraised
Land	434,900		Land	500,000	
Improvement	100		Improvement	1,000	
Total	435,000	435,000	Total	501,000	501,000

5-Year Value History

Land

Market Value Land

Line	Land Use	Unit Type	Units	Size Factor	Site Factor	Appr O/R Factor	Appr O/R Reason	Total Adj	Unit Price	Adj Unit Price	Value
1	1001 -- Res Improved Table Value SF1 -- Primary SF	SF	10,000	1.00	1.00	1.00	--	1.00	50.00	50.00	500,000.00

Building

Building	Year Built	Type	Style	Quality	Impr Sq Ft	Building Details
1	1920	Residential Single Family	101 -- Residential 1 Family	Low	1,086 *	Displayed

***** All HCAD residential building measurements are done from the exterior, with individual measurements rounded to the closest foot. This measurement includes all closet space, hallways, and interior staircases. Attached garages are not included in the square footage of living area, but valued separately. Living area above *attached* garages is included in the square footage living area of the dwelling. Living area above *detached* garages is not included in the square footage living area of the dwelling but is valued separately. This method is used on all residential properties in Harris County to ensure the uniformity of square footage of living area measurements district-wide. There can be a reasonable variance between the HCAD square footage and your square footage measurement, especially if your square footage measurement was an interior measurement or an exterior measurement to the inch.

Building Details (1)

Building Data

Element	Details
Cond / Desir / Util	Very Poor
Foundation Type	Crawl Space
Grade Adjustment	D
Heating / AC	None
Physical Condition	Poor
Exterior Wall	Asbestos
Element	Units
Room: Total	5
Room: Full Bath	1
Room: Bedroom	2

Building Areas

Description	Area
BASE AREA PRI	1,086
OPEN FRAME PORCH PRI	36
OPEN FRAME PORCH PRI	220

Extra Features

Line	Description	Quality	Condition	Units	Year Built
1	Frame Utility Shed	Poor	Poor	400	1950

Tax Year: 2017 ▼

HARRIS COUNTY APPRAISAL DISTRICT
REAL PROPERTY ACCOUNT INFORMATION
0391200000696

Print E-mail

File A Protest | Similar Owner Name | Nearby Addresses | Same Street Name | Related Map 5259D

Ownership History

Owner and Property Information

Owner Name & Mailing Address:	**LIRA REAL ESTATE INC** **1202 W 15TH ST # 1** **HOUSTON TX 77008-3816**
Legal Description:	**LTS 696 THRU 704** **HOUSTON HEIGHTS ANNEX**
Property Address:	**1414 N SHEPHERD DR** **HOUSTON TX 77008**

State Class Code	Land Use Code	Building Class	Total Units
F1 -- Real, Commercial	8002 -- Land Neighborhood Section 2	E	0

Land Area	Building Area	Net Rentable Area	Neighborhood	Market Area	Map Facet	Key Map®
22,500 SF	0	0	5938.11	5000 --	5259D	452Z

Value Status Information

Value Status	Notice Date	Shared CAD
Noticed	03/31/2017	No

Exemptions and Jurisdictions

Exemption Type	Districts	Jurisdictions	Exemption Value	ARB Status	2016 Rate	2017 Rate	Online Tax Bill
None	001	HOUSTON ISD		Certified: 08/11/2017	1.206700	1.206700	View
	040	HARRIS COUNTY		Certified: 08/11/2017	0.416560	0.418010	View
	041	HARRIS CO FLOOD CNTRL		Certified: 08/11/2017	0.028290	0.028310	View
	042	PORT OF HOUSTON AUTHY		Certified: 08/11/2017	0.013340	0.012560	View
	043	HARRIS CO HOSP DIST		Certified: 08/11/2017	0.171790	0.171100	View
	044	HARRIS CO EDUC DEPT		Certified: 08/11/2017	0.005200	0.005195	View
	048	HOU COMMUNITY COLLEGE		Certified: 08/11/2017	0.100263	0.100263	View
	061	CITY OF HOUSTON		Certified: 08/11/2017	0.586420	0.584210	View
	816	TIRZ 5 - MEMORIAL HEIGHTS ANNX 4 (061)		Certified: 08/11/2017			

Texas law prohibits us from displaying residential photographs, sketches, floor plans, or information indicating the age of a property owner on our website. You can inspect this information or get a copy at **HCAD's information center at 13013 NW Freeway**.

Valuations

Value as of January 1, 2016		Value as of January 1, 2017	
Market	Appraised	Market	Appraised

Land	900,000		Land	900,000	
Improvement	16,853		Improvement	16,853	
Total	916,853	916,853	Total	916,853	916,853

5-Year Value History

Land

Market Value Land

Line	Land Use	Unit Type	Units	Size Factor	Site Factor	Appr O/R Factor	Appr O/R Reason	Total Adj	Unit Price	Adj Unit Price	Value
1	8002 -- Land Neighborhood Section 2 4393 -- Auxiliary Improvement	SF	22,500	1.00	1.00	1.00	--	1.00	40.00	40.00	900,000.00

Building

Vacant (No Building Data)

Extra Features

Line	Description	Quality	Condition	Units	Year Built
1	Paving - Asphalt	Average	Average	21,400	1990

Tax Year: 2017 ▼

HARRIS COUNTY APPRAISAL DISTRICT
REAL PROPERTY ACCOUNT INFORMATION
0391200000734

Print E-mail

Owner Services | Similar Owner Name | Nearby Addresses | Same Street Name | Related Map 5259D

Ownership History | **Fiduciary Information**

Owner and Property Information

Owner Name & Mailing Address:	**NGUYEN SUONG QUY & HOANG T** **PO BOX 55234** **HOUSTON TX 77255-5234**	Legal Description:	**TRS 705A 706 & 707** **HOUSTON HEIGHTS ANNEX**
		Property Address:	**1400 N SHEPHERD DR** **HOUSTON TX 77008**

State Class Code	Land Use Code	Building Class	Total Units
F1 -- Real, Commercial	8002 -- Land Neighborhood Section 2	E	0

Land Area	Building Area	Net Rentable Area	Neighborhood	Market Area	Map Facet	Key Map®
4,875 SF	1,456	0	5938.11	5020 -- Heights	5259D	452Z

Value Status Information

Value Status	Notice Date	Shared CAD
Noticed	03/31/2017	No

Exemptions and Jurisdictions

Exemption Type	Districts	Jurisdictions	Exemption Value	ARB Status	2016 Rate	2017 Rate	Online Tax Bill
None	001	HOUSTON ISD		Supplemental: 09/15/2017	1.206700	1.206700	View
	040	HARRIS COUNTY		Supplemental: 09/15/2017	0.416560	0.418010	View
	041	HARRIS CO FLOOD CNTRL		Supplemental: 09/15/2017	0.028290	0.028310	View
	042	PORT OF HOUSTON AUTHY		Supplemental: 09/15/2017	0.013340	0.012560	View
	043	HARRIS CO HOSP DIST		Supplemental: 09/15/2017	0.171790	0.171100	View
	044	HARRIS CO EDUC DEPT		Supplemental: 09/15/2017	0.005200	0.005195	View
	048	HOU COMMUNITY COLLEGE		Supplemental: 09/15/2017	0.100263	0.100263	View
	061	CITY OF HOUSTON		Supplemental: 09/15/2017	0.586420	0.584210	View
	816	TIRZ 5 - MEMORIAL HEIGHTS ANNX 4 (061)		Supplemental: 09/15/2017			

Texas law prohibits us from displaying residential photographs, sketches, floor plans, or information indicating the age of a property owner on our website. You can inspect this information or get a copy at **HCAD's information center at 13013 NW Freeway**.

Valuations

Value as of January 1, 2016		Value as of January 1, 2017	
Market	Appraised	Market	Appraised

Land	195,000		Land	195,000	
Improvement	18,080		Improvement	29,120	
Total	213,080	213,080	Total	224,120	224,120

5-Year Value History

Land

Market Value Land

Line	Land Use	Unit Type	Units	Size Factor	Site Factor	Appr O/R Factor	Appr O/R Reason	Total Adj	Unit Price	Adj Unit Price	Value
1	8002 -- Land Neighborhood Section 2 4353 -- Office Bldgs. Low-Rise (1 to 4 Stories)	SF	4,875	1.00	1.00	1.00	--	1.00	40.00	40.00	195,000.00

Building

Building	Year Built	Type	Style	Quality	Impr Sq Ft	Building Details
1	1940	Office Bldgs. Low-Rise (1 to 4 Stories)	8344 -- Office Building	Low	1,456	Displayed

Building Details (1)

Building Data

Element	Details
Cooling Type	None
Construction Type	Wood / Steel Joist
Functional Utility	Avg/Normal
Heating Type	None
Partition Type	Normal
Physical Condition	Avg/Normal
Plumbing Type	Adequate
Sprinkler Type	None
Exterior Wall	Metal, Light
Economic Obsolescence	Moderate
Element	Units
Wall Height	10
Interior Finish Percent	100

Building Areas

Description	Area
BASE AREA PRI	1,456
CNPY ONLY -C	140

Extra Features

Line	Description	Quality	Condition	Units	Year Built

1	Paving - Asphalt	Average	Average	1,000	1975
2	CANOPY ONLY	Average	Average	140	1940

Tax Year: 2017 ▼

HARRIS COUNTY APPRAISAL DISTRICT
REAL PROPERTY ACCOUNT INFORMATION
1252400010001

Print E-mail

Owner Services | Similar Owner Name | Nearby Addresses | Same Street Name | Related Map 5259D

Ownership History

Owner and Property Information

Owner Name & Mailing Address:	**GUTIERREZ MARYANN** **12011 COSTA DEL REY CT** **HOUSTON TX 77041-5743**	Legal Description:	**RES A BLK 1** **GUTIERREZ**
		Property Address:	**1500 W 14TH ST** **HOUSTON TX 77008**

State Class Code	Land Use Code	Building Class	Total Units
F1 -- Real, Commercial	8002 -- Land Neighborhood Section 2	E	0

Land Area	Building Area	Net Rentable Area	Neighborhood	Market Area	Map Facet	Key Map®
9,000 SF	2,360	0	5938.11	5020 -- Heights	5259D	452Y

Value Status Information

Value Status	Notice Date	Shared CAD
Noticed	03/31/2017	No

Exemptions and Jurisdictions

Exemption Type	Districts	Jurisdictions	Exemption Value	ARB Status	2016 Rate	2017 Rate	Online Tax Bill
None	001	HOUSTON ISD		Certified: 08/11/2017	1.206700	1.206700	View
	040	HARRIS COUNTY		Certified: 08/11/2017	0.416560	0.418010	View
	041	HARRIS CO FLOOD CNTRL		Certified: 08/11/2017	0.028290	0.028310	View
	042	PORT OF HOUSTON AUTHY		Certified: 08/11/2017	0.013340	0.012560	View
	043	HARRIS CO HOSP DIST		Certified: 08/11/2017	0.171790	0.171100	View
	044	HARRIS CO EDUC DEPT		Certified: 08/11/2017	0.005200	0.005195	View
	048	HOU COMMUNITY COLLEGE		Certified: 08/11/2017	0.100263	0.100263	View
	061	CITY OF HOUSTON		Certified: 08/11/2017	0.586420	0.584210	View
	816	TIRZ 5 - MEMORIAL HEIGHTS ANNX 4 (061)		Certified: 08/11/2017			

Texas law prohibits us from displaying residential photographs, sketches, floor plans, or information indicating the age of a property owner on our website. You can inspect this information or get a copy at **HCAD's information center at 13013 NW Freeway**.

Valuations

Value as of January 1, 2016		Value as of January 1, 2017	
Market	Appraised	Market	Appraised

Land	288,000		Land	330,750		
Improvement	12,636		Improvement	12,632		
Total	300,636	300,636	Total	343,382		343,382

5-Year Value History

Land

Market Value Land

Line	Land Use	Unit Type	Units	Size Factor	Site Factor	Appr O/R Factor	Appr O/R Reason	Total Adj	Unit Price	Adj Unit Price	Value
1	8002 -- Land Neighborhood Section 2 4301 -- Res. Struct. Or Conversion	SF	9,000	1.00	1.00	0.92	--	0.92	40.00	36.80	331,200.00

Building

Building	Year Built	Type	Style	Quality	Impr Sq Ft	Building Details
1	1940	Res. Struct. Or Conversion	8351 -- Single-Family Residence	Very Low	1,138	Displayed
2	1940	Res. Struct. Or Conversion	8351 -- Single-Family Residence	Very Low	1,222	View

Building Details (1)

Building Data

Element	Details
Functional Utility	None
Physical Condition	Unsound
Sprinkler Type	None
Plumbing Type	Minimum
Cooling Type	None
Heating Type	None
Partition Type	Below Normal
Construction Type	Wood / Steel Joist
Exterior Wall	Frame / Res Stucco
Economic Obsolescence	Unsound
Element	Units
Interior Finish Percent	100
Wall Height	9

Building Areas

Description	Area
BASE AREA PRI	1,138
PORCH, OPEN -C	304

Extra Features

Line	Description	Quality	Condition	Units	Year Built
1	Detached Frame Garage	Poor	Unsound	1,222	1940
2	Porch, Open	Poor	Unsound	304	1940

Tax Year: 2017 ▼

HARRIS COUNTY APPRAISAL DISTRICT
REAL PROPERTY ACCOUNT INFORMATION
1252400010002

Print E-mail

Owner Services | Similar Owner Name | Nearby Addresses | Same Street Name | Related Map 5259D

Ownership History

Owner and Property Information

Owner Name & Mailing Address:	**GUTIERREZ MARYANN** **12011 COSTA DEL REY CT** **HOUSTON TX 77041-5743**	Legal Description:	**RES B BLK 1** **GUTIERREZ**
		Property Address:	**1331 N DURHAM DR** **HOUSTON TX 77008**

State Class Code	Land Use Code	Building Class	Total Units
F1 -- Real, Commercial	8002 -- Land Neighborhood Section 2	E	0

Land Area	Building Area	Net Rentable Area	Neighborhood	Market Area	Map Facet	Key Map®
19,000 SF	736	0	5938.11	5020 -- Heights	5259D	452Y

Value Status Information

Value Status	Notice Date	Shared CAD
Noticed	03/31/2017	No

Exemptions and Jurisdictions

Exemption Type	Districts	Jurisdictions	Exemption Value	ARB Status	2016 Rate	2017 Rate	Online Tax Bill
None	001	HOUSTON ISD		Certified: 08/11/2017	1.206700	1.206700	View
	040	HARRIS COUNTY		Certified: 08/11/2017	0.416560	0.418010	View
	041	HARRIS CO FLOOD CNTRL		Certified: 08/11/2017	0.028290	0.028310	View
	042	PORT OF HOUSTON AUTHY		Certified: 08/11/2017	0.013340	0.012560	View
	043	HARRIS CO HOSP DIST		Certified: 08/11/2017	0.171790	0.171100	View
	044	HARRIS CO EDUC DEPT		Certified: 08/11/2017	0.005200	0.005195	View
	048	HOU COMMUNITY COLLEGE		Certified: 08/11/2017	0.100263	0.100263	View
	061	CITY OF HOUSTON		Certified: 08/11/2017	0.586420	0.584210	View
	816	TIRZ 5 - MEMORIAL HEIGHTS ANNX 4 (061)		Certified: 08/11/2017			

Texas law prohibits us from displaying residential photographs, sketches, floor plans, or information indicating the age of a property owner on our website. You can inspect this information or get a copy at **HCAD's information center at 13013 NW Freeway**.

Valuations

Value as of January 1, 2016		Value as of January 1, 2017	
Market	Appraised	Market	Appraised

Land	665,000		Land	698,150		
Improvement	2,281		Improvement	100		
Total	667,281	667,281	Total	698,250		698,250

5-Year Value History

Land

Market Value Land

Line	Land Use	Unit Type	Units	Size Factor	Site Factor	Appr O/R Factor	Appr O/R Reason	Total Adj	Unit Price	Adj Unit Price	Value
1	8002 -- Land Neighborhood Section 2 4301 -- Res. Struct. Or Conversion	SF	19,000	1.00	1.00	0.90	--	0.90	40.00	36.00	684,000.00

Building

Building	Year Built	Type	Style	Quality	Impr Sq Ft	Building Details
1	1940	Res. Struct. Or Conversion	8351 -- Single-Family Residence	Poor	736	Displayed

Building Details (1)

Building Data

Element	Details
Functional Utility	None
Physical Condition	Unsound
Sprinkler Type	None
Plumbing Type	Minimum
Cooling Type	None
Heating Type	None
Partition Type	Below Normal
Construction Type	Wood / Steel Joist
Exterior Wall	Frame / Res Stucco
Economic Obsolescence	Unsound
Element	Units
Interior Finish Percent	100
Wall Height	9

Building Areas

Description	Area
BASE AREA PRI	736

Extra Features

Line	Description	Quality	Condition	Units	Year Built

1	4PORT OFF 1992 14X24	Poor	Unsound	4	1992
2	Detached Frame Garage	Poor	Unsound	280	1950
3	Paving - Asphalt	Poor	Unsound	14,000	1980

Tax Year: 2017 ▼

HARRIS COUNTY APPRAISAL DISTRICT
REAL PROPERTY ACCOUNT INFORMATION
1252400010003

Print E-mail

Owner Services | Similar Owner Name | Nearby Addresses | Same Street Name | Related Map 5259D

Ownership History

Owner and Property Information

Owner Name & Mailing Address:	**GUTIERREZ MARYANN & PEDRO** **12011 COSTA DEL REY CT** **HOUSTON TX 77041-5743**	Legal Description: Property Address:	**RES C BLK 1** **GUTIERREZ** **1321 N DURHAM DR** **HOUSTON TX 77008**

State Class Code	Land Use Code	Building Class	Total Units
F1 -- Real, Commercial	8002 -- Land Neighborhood Section 2	E	0

Land Area	Building Area	Net Rentable Area	Neighborhood	Market Area	Map Facet	Key Map®
9,500 SF	1,500	0	5938.11	6004 -- Inner Loop North	5259D	452Y

Value Status Information

Value Status	Notice Date	Shared CAD
Noticed	03/31/2017	No

Exemptions and Jurisdictions

Exemption Type	Districts	Jurisdictions	Exemption Value	ARB Status	2016 Rate	2017 Rate	Online Tax Bill
None	001	HOUSTON ISD		Certified: 08/11/2017	1.206700	1.206700	View
	040	HARRIS COUNTY		Certified: 08/11/2017	0.416560	0.418010	View
	041	HARRIS CO FLOOD CNTRL		Certified: 08/11/2017	0.028290	0.028310	View
	042	PORT OF HOUSTON AUTHY		Certified: 08/11/2017	0.013340	0.012560	View
	043	HARRIS CO HOSP DIST		Certified: 08/11/2017	0.171790	0.171100	View
	044	HARRIS CO EDUC DEPT		Certified: 08/11/2017	0.005200	0.005195	View
	048	HOU COMMUNITY COLLEGE		Certified: 08/11/2017	0.100263	0.100263	View
	061	CITY OF HOUSTON		Certified: 08/11/2017	0.586420	0.584210	View
	816	TIRZ 5 - MEMORIAL HEIGHTS ANNX 4 (061)		Certified: 08/11/2017			

Texas law prohibits us from displaying residential photographs, sketches, floor plans, or information indicating the age of a property owner on our website. You can inspect this information or get a copy at **HCAD's information center at 13013 NW Freeway**.

Valuations

Value as of January 1, 2016		Value as of January 1, 2017	
Market	Appraised	Market	Appraised

Land	304,000		Land	349,125	
Improvement	11,834		Improvement	11,660	
Total	315,834	315,834	Total	360,785	360,785

5-Year Value History

Land

Market Value Land

Line	Land Use	Unit Type	Units	Size Factor	Site Factor	Appr O/R Factor	Appr O/R Reason	Total Adj	Unit Price	Adj Unit Price	Value
1	8002 -- Land Neighborhood Section 2 4399 -- Warehouse-Metallic	SF	9,500	1.00	1.00	0.92	--	0.92	40.00	36.80	349,600.00

Building

Building	Year Built	Type	Style	Quality	Impr Sq Ft	Building Details
1	2004	Warehouse - Metallic	8454 -- Shell, Industrial	Average	1,500	Displayed

Building Details (1)

Building Data

Element	Details
Functional Utility	Avg/Normal
Physical Condition	Avg/Normal
Sprinkler Type	None
Plumbing Type	None
Cooling Type	None
Heating Type	None
Partition Type	Normal
Construction Type	Steel, Light
Exterior Wall	Metal, Light
Economic Obsolescence	Very Poor
Element	Units
Interior Finish Percent	100
OH Door: Wood / Mtl	3
Wall Height	14

Building Areas

Description	Area
BASE AREA PRI	1,500
	450

Extra Features

Line	Description	Quality	Condition	Units	Year Built
1	Enclosure, Retail	Fair	Unsound	450	2004
2	Paving - Asphalt	Average	Unsound	8,000	2004

Tax Year: 2017 ▼

HARRIS COUNTY APPRAISAL DISTRICT
REAL PROPERTY ACCOUNT INFORMATION
0391260000123

Print E-mail

Owner Services | Similar Owner Name | Nearby Addresses | Same Street Name | Related Map 5259D

Ownership History | **Fiduciary Information**

Owner and Property Information

Owner Name & Mailing Address: **VAZQUEZ BRUNO & GUADALUPE**
1317 N DURHAM DR
HOUSTON TX 77008-3733

Legal Description: **TRS 1023 & 1024**
HOUSTON HEIGHTS ANNEX

Property Address: **1317 N DURHAM DR**
HOUSTON TX 77008

State Class Code	Land Use Code
A1 -- Real, Residential, Single-Family	1001 -- Residential Improved

Land Area	Total Living Area	Neighborhood	Neighborhood Group	Market Area	Map Facet	Key Map®
4,750 SF	930 SF	8304.03	1620	161 -- 1F Heights, Brooksmith, Norhill Areas	5259D	452Y

Value Status Information

Value Status	Notice Date	Shared CAD
Noticed	04/07/2017	No

Exemptions and Jurisdictions

Exemption Type	Districts	Jurisdictions	Exemption Value	ARB Status	2016 Rate	2017 Rate	Online Tax Bill
None	001	HOUSTON ISD		Supplemental: 09/15/2017	1.206700	1.206700	View
	040	HARRIS COUNTY		Supplemental: 09/15/2017	0.416560	0.418010	View
	041	HARRIS CO FLOOD CNTRL		Supplemental: 09/15/2017	0.028290	0.028310	View
	042	PORT OF HOUSTON AUTHY		Supplemental: 09/15/2017	0.013340	0.012560	View
	043	HARRIS CO HOSP DIST		Supplemental: 09/15/2017	0.171790	0.171100	View
	044	HARRIS CO EDUC DEPT		Supplemental: 09/15/2017	0.005200	0.005195	View
	048	HOU COMMUNITY COLLEGE		Supplemental: 09/15/2017	0.100263	0.100263	View
	061	CITY OF HOUSTON		Supplemental: 09/15/2017	0.586420	0.584210	View
	816	TIRZ 5 - MEMORIAL HEIGHTS ANNX 4 (061)		Supplemental: 09/15/2017			

Texas law prohibits us from displaying residential photographs, sketches, floor plans, or information indicating the age of a property owner on our website. You can inspect this information or get a copy at **HCAD's information center at 13013 NW Freeway**.

Valuations

Value as of January 1, 2016

Value as of January 1, 2017

	Market	Appraised		Market	Appraised
Land	247,000		Land	237,500	
Improvement	12,000		Improvement	12,000	
Total	259,000	259,000	Total	249,500	249,500

5-Year Value History

Land

Market Value Land

Line	Land Use	Unit Type	Units	Size Factor	Site Factor	Appr O/R Factor	Appr O/R Reason	Total Adj	Unit Price	Adj Unit Price	Value
1	1001 -- Res Improved Table Value SF1 -- Primary SF	SF	4,750	1.00	1.00	1.00	--	1.00	50.00	50.00	237,500.00

Building

Building	Year Built	Type	Style	Quality	Impr Sq Ft	Building Details
1	1950	Residential Single Family	101 -- Residential 1 Family	Low	930 *	Displayed

***** All HCAD residential building measurements are done from the exterior, with individual measurements rounded to the closest foot. This measurement includes all closet space, hallways, and interior staircases. Attached garages are not included in the square footage of living area, but valued separately. Living area above *attached* garages is included in the square footage living area of the dwelling. Living area above *detached* garages is not included in the square footage living area of the dwelling but is valued separately. This method is used on all residential properties in Harris County to ensure the uniformity of square footage of living area measurements district-wide. There can be a reasonable variance between the HCAD square footage and your square footage measurement, especially if your square footage measurement was an interior measurement or an exterior measurement to the inch.

Building Details (1)

Building Data

Element	Details
Cond / Desir / Util	Poor
Foundation Type	Slab
Grade Adjustment	D
Heating / AC	Central Heat/AC
Physical Condition	Poor
Exterior Wall	Aluminum / Vinyl
Element	**Units**
Room: Total	5
Room: Full Bath	1
Room: Bedroom	2

Building Areas

Description	Area
BASE AREA PRI	930
CARPORT PRI	228
OPEN FRAME PORCH PRI	72

Extra Features

Line	Description	Quality	Condition	Units	Year Built
1	Frame Detached Garage	Poor	Poor	300	1950

Tax Year: 2017 ▼

HARRIS COUNTY APPRAISAL DISTRICT
REAL PROPERTY ACCOUNT INFORMATION
0391260000110

Print E-mail

Owner Services | Similar Owner Name | Nearby Addresses | Same Street Name | Related Map 5259D

Ownership History | **Fiduciary Information** | **Related Accounts**

Owner and Property Information

Owner Name & Mailing Address:	**VAZQUEZ BRUNO & GUADALUPE** **1309 N DURHAM DR** **HOUSTON TX 77008-3733**	Legal Description:	**LT 1001 & TRS 1000 1025 1026 1027 & 1028** **HOUSTON HEIGHTS ANNEX**
		Property Address:	**1309 N DURHAM DR** **HOUSTON TX 77008**

State Class Code	Land Use Code	Building Class	Total Units
F1 -- Real, Commercial	8002 -- Land Neighborhood Section 2	E	0

Land Area	Building Area	Net Rentable Area	Neighborhood	Market Area	Map Facet	Key Map®
13,250 SF	2,482	0	5938.11	5020 -- Heights	5259D	452Y

Value Status Information

Value Status	Notice Date	Shared CAD
Noticed	04/07/2017	No

Exemptions and Jurisdictions

Exemption Type	Districts	Jurisdictions	Exemption Value	ARB Status	2016 Rate	2017 Rate	Online Tax Bill
None	001	HOUSTON ISD		Supplemental: 10/13/2017	1.206700	1.206700	View
	040	HARRIS COUNTY		Supplemental: 10/13/2017	0.416560	0.418010	View
	041	HARRIS CO FLOOD CNTRL		Supplemental: 10/13/2017	0.028290	0.028310	View
	042	PORT OF HOUSTON AUTHY		Supplemental: 10/13/2017	0.013340	0.012560	View
	043	HARRIS CO HOSP DIST		Supplemental: 10/13/2017	0.171790	0.171100	View
	044	HARRIS CO EDUC DEPT		Supplemental: 10/13/2017	0.005200	0.005195	View
	048	HOU COMMUNITY COLLEGE		Supplemental: 10/13/2017	0.100263	0.100263	View
	061	CITY OF HOUSTON		Supplemental: 10/13/2017	0.586420	0.584210	View
	816	TIRZ 5 - MEMORIAL HEIGHTS ANNX 4 (061)		Supplemental: 10/13/2017			

Texas law prohibits us from displaying residential photographs, sketches, floor plans, or information indicating the age of a property owner on our website. You can inspect this information or get a copy at **HCAD's information center at 13013 NW Freeway**.

Valuations

Value as of January 1, 2016	Value as of January 1, 2017

	Market	Appraised		Market	Appraised
Land	190,000		Land	487,600	
Improvement	15,807		Improvement	57,453	
Total	205,807	205,807	Total	545,053	545,053

5-Year Value History

Land

Market Value Land

Line	Land Use	Unit Type	Units	Size Factor	Site Factor	Appr O/R Factor	Appr O/R Reason	Total Adj	Unit Price	Adj Unit Price	Value
1	8002 -- Land Neighborhood Section 2 4301 -- Res. Struct. Or Conversion	SF	13,250	1.00	1.00	0.92	--	0.92	40.00	36.80	487,600.00

Building

Building	Year Built	Remodeled	Type	Style	Quality	Impr Sq Ft	Building Details
1	1935	1985	Res. Struct. Or Conversion	8351 -- Single-Family Residence	Low	882	Displayed
2	1984	--	Auto Service Garage	8528 -- Service Repair Garage	Average	1,600	View

Building Details (1)

Building Data

Element	Details
Cooling Type	Non-Window Unit
Construction Type	Wood / Steel Joist
Economic Obsolescence	Normal
Functional Utility	Fair
Heating Type	Unit Heaters
Partition Type	Normal
Physical Condition	Fair
Plumbing Type	Adequate
Sprinkler Type	None
Exterior Wall	Brick / Stone
Element	Units
Interior Finish Percent	100
Wall Height	9

Building Areas

Description	Area
BASE AREA PRI	882
PORCH, OPEN -C	140

Extra Features

Line	Description	Quality	Condition	Units	Year Built
1	Stabilized Gravel Paving	Average	Average	2,000	1990
2	Paving - Light Concrete	Average	Average	2,500	1984
3	Detached Frame Garage	Average	Average	462	1960

Tax Year: 2017 ▼

HARRIS COUNTY APPRAISAL DISTRICT
REAL PROPERTY ACCOUNT INFORMATION
0391260000112

Print E-mail

File A Protest | Similar Owner Name | Nearby Addresses | Same Street Name | Related Map 5259D

Ownership History

Owner and Property Information

Owner Name & Mailing Address:	**CIELO EL REY LP** **409 E 24TH ST** **HOUSTON TX 77008-2348**
Legal Description:	**TRS 1029 1030 1031 & 1032 HOUSTON HEIGHTS ANNEX**
Property Address:	**1303 N DURHAM DR** **HOUSTON TX 77008**

State Class Code	Land Use Code	Building Class	Total Units
F1 -- Real, Commercial	8002 -- Land Neighborhood Section 2	E	0

Land Area	Building Area	Net Rentable Area	Neighborhood	Market Area	Map Facet	Key Map®
9,500 SF	3,320	0	5938.11	5020 -- Heights	5259D	452Y

Value Status Information

Value Status	Notice Date	Shared CAD
Noticed	03/31/2017	No

Exemptions and Jurisdictions

Exemption Type	Districts	Jurisdictions	Exemption Value	ARB Status	2016 Rate	2017 Rate	Online Tax Bill
None	001	HOUSTON ISD		Certified: 08/11/2017	1.206700	1.206700	View
	040	HARRIS COUNTY		Certified: 08/11/2017	0.416560	0.418010	View
	041	HARRIS CO FLOOD CNTRL		Certified: 08/11/2017	0.028290	0.028310	View
	042	PORT OF HOUSTON AUTHY		Certified: 08/11/2017	0.013340	0.012560	View
	043	HARRIS CO HOSP DIST		Certified: 08/11/2017	0.171790	0.171100	View
	044	HARRIS CO EDUC DEPT		Certified: 08/11/2017	0.005200	0.005195	View
	048	HOU COMMUNITY COLLEGE		Certified: 08/11/2017	0.100263	0.100263	View
	061	CITY OF HOUSTON		Certified: 08/11/2017	0.586420	0.584210	View
	816	TIRZ 5 - MEMORIAL HEIGHTS ANNX 4 (061)		Certified: 08/11/2017			

Texas law prohibits us from displaying residential photographs, sketches, floor plans, or information indicating the age of a property owner on our website. You can inspect this information or get a copy at **HCAD's information center at 13013 NW Freeway**.

Valuations

Value as of January 1, 2016		Value as of January 1, 2017	
Market	Appraised	Market	Appraised

Land	380,000		Land	380,000	
Improvement	14,473		Improvement	14,548	
Total	394,473	394,473	Total	394,548	394,548

5-Year Value History

Land

Market Value Land

Line	Land Use	Unit Type	Units	Size Factor	Site Factor	Appr O/R Factor	Appr O/R Reason	Total Adj	Unit Price	Adj Unit Price	Value
1	8002 -- Land Neighborhood Section 2 4348 -- Convenience Food Market	SF	9,500	1.00	1.00	1.00	Corner or Alley	1.00	40.00	40.00	380,000.00

Building

Building	Year Built	Type	Style	Quality	Impr Sq Ft	Building Details
1	1970	Convenience Food Market	8419 -- Convenience Market	Low	3,320	Displayed

Building Details (1)

Building Data

Element	Details
Cooling Type	None
Construction Type	Steel, Light
Functional Utility	Poor
Heating Type	Unit Heaters
Partition Type	Normal
Physical Condition	Poor
Plumbing Type	Adequate
Sprinkler Type	None
Exterior Wall	Metal, Light
Economic Obsolescence	Very Poor
Element	Units
Wall Height	12
Store Front: Metal	1
Interior Finish Percent	100

Building Areas

Description	Area
CNPY ROOF W/ SLAB -C	415
BASE AREA PRI	3,320

Extra Features

Line	Description	Quality	Condition	Units	Year Built
1	CANOPY ROOF AND SLAB	Average	Poor	200	1974
2	Paving - Asphalt	Average	Poor	5,000	1970
3	CANOPY ROOF AND SLAB	Average	Poor	415	1970

Tax Year: 2017 ▼

HARRIS COUNTY APPRAISAL DISTRICT
REAL PROPERTY ACCOUNT INFORMATION
0391270000001

Print E-mail

Owner Services | Similar Owner Name | Nearby Addresses | Same Street Name | Related Map 5259D

Ownership History | **Fiduciary Information**

Owner and Property Information

Owner Name & Mailing Address:	**GUILLEN MARY A** **1340 N DURHAM DR** **HOUSTON TX 77008-3734**
Legal Description:	**TRS 1033 & 1034** **HOUSTON HEIGHTS ANNEX**
Property Address:	**1424 W 14TH ST** **HOUSTON TX 77008**

State Class Code	Land Use Code
A1 -- Real, Residential, Single-Family	1001 -- Residential Improved

Land Area	Total Living Area	Neighborhood	Neighborhood Group	Market Area	Map Facet	Key Map®
4,750 SF	1,140 SF	8304.03	1620	161 -- 1F Heights, Brooksmith, Norhill Areas	5259D	452Y

Value Status Information

Value Status	Notice Date	Shared CAD
Noticed	04/07/2017	No

Exemptions and Jurisdictions

Exemption Type	Districts	Jurisdictions	Exemption Value	ARB Status	2016 Rate	2017 Rate	Online Tax Bill
Residential Homestead	001	HOUSTON ISD	74,500	Certified: 08/11/2017	1.206700	1.206700	View
	040	HARRIS COUNTY	49,500	Certified: 08/11/2017	0.416560	0.418010	View
	041	HARRIS CO FLOOD CNTRL	49,500	Certified: 08/11/2017	0.028290	0.028310	View
	042	PORT OF HOUSTON AUTHY	49,500	Certified: 08/11/2017	0.013340	0.012560	View
	043	HARRIS CO HOSP DIST	49,500	Certified: 08/11/2017	0.171790	0.171100	View
	044	HARRIS CO EDUC DEPT	49,500	Certified: 08/11/2017	0.005200	0.005195	View
	048	HOU COMMUNITY COLLEGE	24,750	Certified: 08/11/2017	0.100263	0.100263	View
	061	CITY OF HOUSTON	49,500	Certified: 08/11/2017	0.586420	0.584210	View
	816	TIRZ 5 - MEMORIAL HEIGHTS ANNX 4 (061)	49,500	Certified: 08/11/2017			

Texas law prohibits us from displaying residential photographs, sketches, floor plans, or information indicating the age of a property owner on our website. You can inspect this information or get a copy at **HCAD's information center at 13013 NW Freeway**.

Valuations

Value as of January 1, 2016	Value as of January 1, 2017

	Market	Appraised		Market	Appraised
Land	247,000		Land	237,500	
Improvement	10,000		Improvement	10,000	
Total	257,000	257,000	Total	247,500	247,500

5-Year Value History

Land

Market Value Land

Line	Land Use	Unit Type	Units	Size Factor	Site Factor	Appr O/R Factor	Appr O/R Reason	Total Adj	Unit Price	Adj Unit Price	Value
1	1001 -- Res Improved Table Value SF1 -- Primary SF	SF	4,750	1.00	1.00	1.00	--	1.00	50.00	50.00	237,500.00

Building

Building	Year Built	Type	Style	Quality	Impr Sq Ft	Building Details
1	1940	Mixed Residential / Commercial	105 -- Mixed Res/Com, Res Structure	Low	1,140 *	Displayed

***** All HCAD residential building measurements are done from the exterior, with individual measurements rounded to the closest foot. This measurement includes all closet space, hallways, and interior staircases. Attached garages are not included in the square footage of living area, but valued separately. Living area above *attached* garages is included in the square footage living area of the dwelling. Living area above *detached* garages is not included in the square footage living area of the dwelling but is valued separately. This method is used on all residential properties in Harris County to ensure the uniformity of square footage of living area measurements district-wide. There can be a reasonable variance between the HCAD square footage and your square footage measurement, especially if your square footage measurement was an interior measurement or an exterior measurement to the inch.

Building Details (1)

Building Data

Element	Details
Cond / Desir / Util	Fair
Foundation Type	Crawl Space
Grade Adjustment	D
Heating / AC	None
Physical Condition	Fair
Exterior Wall	Aluminum / Vinyl
Element	Units
Room: Total	5
Room: Full Bath	1
Room: Bedroom	2

Building Areas

Description	Area
BASE AREA PRI	1,140
OPEN FRAME PORCH PRI	112

Extra Features

Line	Description	Quality	Condition	Units	Year Built
1	Metal Utility Shed	Fair	Fair	192	1981

Tax Year: 2017 ▼

HARRIS COUNTY APPRAISAL DISTRICT
REAL PROPERTY ACCOUNT INFORMATION
0391270000003

Print E-mail

Owner Services | Similar Owner Name | Nearby Addresses | Same Street Name | Related Map 5259D

Ownership History | **Fiduciary Information**

Owner and Property Information

Owner Name & Mailing Address:	**SANDOVAL RODOLFO** **1344 N DURHAM DR** **HOUSTON TX 77008-3734**
Legal Description:	**TRS 1035 & 1036** **HOUSTON HEIGHTS ANNEX**
Property Address:	**1344 N DURHAM DR** **HOUSTON TX 77008**

State Class Code	Land Use Code
A1 -- Real, Residential, Single-Family	1001 -- Residential Improved

Land Area	Total Living Area	Neighborhood	Neighborhood Group	Market Area	Map Facet	Key Map®
4,750 SF	1,980 SF	8304.03	1620	161 -- 1F Heights, Brooksmith, Norhill Areas	5259D	452Y

Value Status Information

Value Status	Notice Date	Shared CAD
Noticed	04/07/2017	No

Exemptions and Jurisdictions

Exemption Type	Districts	Jurisdictions	Exemption Value	ARB Status	2016 Rate	2017 Rate	Online Tax Bill
None	001	HOUSTON ISD		Certified: 08/11/2017	1.206700	1.206700	View
	040	HARRIS COUNTY		Certified: 08/11/2017	0.416560	0.418010	View
	041	HARRIS CO FLOOD CNTRL		Certified: 08/11/2017	0.028290	0.028310	View
	042	PORT OF HOUSTON AUTHY		Certified: 08/11/2017	0.013340	0.012560	View
	043	HARRIS CO HOSP DIST		Certified: 08/11/2017	0.171790	0.171100	View
	044	HARRIS CO EDUC DEPT		Certified: 08/11/2017	0.005200	0.005195	View
	048	HOU COMMUNITY COLLEGE		Certified: 08/11/2017	0.100263	0.100263	View
	061	CITY OF HOUSTON		Certified: 08/11/2017	0.586420	0.584210	View
	816	TIRZ 5 - MEMORIAL HEIGHTS ANNX 4 (061)		Certified: 08/11/2017			

Texas law prohibits us from displaying residential photographs, sketches, floor plans, or information indicating the age of a property owner on our website. You can inspect this information or get a copy at **HCAD's information center at 13013 NW Freeway**.

Valuations

Value as of January 1, 2016	Value as of January 1, 2017

	Market	Appraised		Market	Appraised
Land	237,500		Land	237,500	
Improvement	25,500		Improvement	25,500	
Total	263,000	263,000	Total	263,000	263,000

5-Year Value History

Land

Market Value Land

Line	Land Use	Unit Type	Units	Size Factor	Site Factor	Appr O/R Factor	Appr O/R Reason	Total Adj	Unit Price	Adj Unit Price	Value
1	1001 -- Res Improved Table Value SF1 -- Primary SF	SF	4,750	1.00	1.00	1.00	--	1.00	50.00	50.00	237,500.00

Building

Building	Year Built	Type	Style	Quality	Impr Sq Ft	Building Details
1	1936	Residential Single Family	101 -- Residential 1 Family	Low	1,056 *	Displayed
2	1942	Residential Single Family	101 -- Residential 1 Family	Low	924 *	View

***** All HCAD residential building measurements are done from the exterior, with individual measurements rounded to the closest foot. This measurement includes all closet space, hallways, and interior staircases. Attached garages are not included in the square footage of living area, but valued separately. Living area above *attached* garages is included in the square footage living area of the dwelling. Living area above *detached* garages is not included in the square footage living area of the dwelling but is valued separately. This method is used on all residential properties in Harris County to ensure the uniformity of square footage of living area measurements district-wide. There can be a reasonable variance between the HCAD square footage and your square footage measurement, especially if your square footage measurement was an interior measurement or an exterior measurement to the inch.

Building Details (1)

Building Data

Element	Details
Cond / Desir / Util	Fair
Foundation Type	Crawl Space
Grade Adjustment	D
Heating / AC	Central Heat/AC
Physical Condition	Fair
Exterior Wall	Aluminum / Vinyl
Element	Units
Room: Total	5
Room: Full Bath	1
Room: Bedroom	3

Building Areas

Description	Area
BASE AREA PRI	1,056
CANOPY PRI	48
OPEN FRAME PORCH PRI	72

Extra Features

Line	Description	Quality	Condition	Units	Year Built
1	Carport - Residential	Fair	Fair	384	1980

Tax Year: 2017 ▼

HARRIS COUNTY APPRAISAL DISTRICT
REAL PROPERTY ACCOUNT INFORMATION
0391270000005

Print E-mail

Owner Services | Similar Owner Name | Nearby Addresses | Same Street Name | Related Map 5259D

Ownership History | **Fiduciary Information**

Owner and Property Information

Owner Name & Mailing Address:	**GUILLEN MARY ANN** **PO BOX 925602** **HOUSTON TX 77292-5602**	Legal Description: Property Address:	**TRS 1037 & 1038** **HOUSTON HEIGHTS ANNEX** **1340 N DURHAM DR** **HOUSTON TX 77008**

State Class Code	Land Use Code
A1 -- Real, Residential, Single-Family	1001 -- Residential Improved

Land Area	Total Living Area	Neighborhood	Neighborhood Group	Market Area	Map Facet	Key Map®
4,750 SF	720 SF	8304.03	1620	161 -- 1F Heights, Brooksmith, Norhill Areas	5259D	452Y

Value Status Information

Value Status	Notice Date	Shared CAD
Noticed	04/07/2017	No

Exemptions and Jurisdictions

Exemption Type	Districts	Jurisdictions	Exemption Value	ARB Status	2016 Rate	2017 Rate	Online Tax Bill
None	001	HOUSTON ISD		Certified: 08/11/2017	1.206700	1.206700	View
	040	HARRIS COUNTY		Certified: 08/11/2017	0.416560	0.418010	View
	041	HARRIS CO FLOOD CNTRL		Certified: 08/11/2017	0.028290	0.028310	View
	042	PORT OF HOUSTON AUTHY		Certified: 08/11/2017	0.013340	0.012560	View
	043	HARRIS CO HOSP DIST		Certified: 08/11/2017	0.171790	0.171100	View
	044	HARRIS CO EDUC DEPT		Certified: 08/11/2017	0.005200	0.005195	View
	048	HOU COMMUNITY COLLEGE		Certified: 08/11/2017	0.100263	0.100263	View
	061	CITY OF HOUSTON		Certified: 08/11/2017	0.586420	0.584210	View
	816	TIRZ 5 - MEMORIAL HEIGHTS ANNX 4 (061)		Certified: 08/11/2017			

Texas law prohibits us from displaying residential photographs, sketches, floor plans, or information indicating the age of a property owner on our website. You can inspect this information or get a copy at **HCAD's information center at 13013 NW Freeway**.

Valuations

Value as of January 1, 2016	Value as of January 1, 2017

	Market	Appraised		Market	Appraised
Land	247,000		Land	237,500	
Improvement	2,300		Improvement	2,300	
Total	249,300	249,300	Total	239,800	239,800

5-Year Value History

Land

Market Value Land

Line	Land Use	Unit Type	Units	Size Factor	Site Factor	Appr O/R Factor	Appr O/R Reason	Total Adj	Unit Price	Adj Unit Price	Value
1	1001 -- Res Improved Table Value SF1 -- Primary SF	SF	4,750	1.00	1.00	1.00	--	1.00	50.00	50.00	237,500.00

Building

Building	Year Built	Type	Style	Quality	Impr Sq Ft	Building Details
1	1940	Residential Single Family	101 -- Residential 1 Family	Low	720 *	Displayed

***** All HCAD residential building measurements are done from the exterior, with individual measurements rounded to the closest foot. This measurement includes all closet space, hallways, and interior staircases. Attached garages are not included in the square footage of living area, but valued separately. Living area above *attached* garages is included in the square footage living area of the dwelling. Living area above *detached* garages is not included in the square footage living area of the dwelling but is valued separately. This method is used on all residential properties in Harris County to ensure the uniformity of square footage of living area measurements district-wide. There can be a reasonable variance between the HCAD square footage and your square footage measurement, especially if your square footage measurement was an interior measurement or an exterior measurement to the inch.

Building Details (1)

Building Data

Element	Details
Cond / Desir / Util	Poor
Foundation Type	Crawl Space
Grade Adjustment	D-
Heating / AC	None
Physical Condition	Poor
Exterior Wall	Aluminum / Vinyl
Element	Units
Room: Total	4
Room: Full Bath	1
Room: Bedroom	2

Building Areas

Description	Area
BASE AREA PRI	648
ONE STORY FRAME PRI	72

Tax Year: 2017 ▼

HARRIS COUNTY APPRAISAL DISTRICT
REAL PROPERTY ACCOUNT INFORMATION
0391270000008

Print E-mail

File A Protest | Similar Owner Name | Nearby Addresses | Same Street Name | Related Map 5259D

Ownership History | Related Accounts

Owner and Property Information

Owner Name & Mailing Address:	**FABREGAS THOMAS J** **1326 N DURHAM DR** **HOUSTON TX 77008-3734**
Legal Description:	**TRS 1039 1040 & 1041** **HOUSTON HEIGHTS ANNEX**
Property Address:	**1330 N DURHAM DR** **HOUSTON TX 77008**

State Class Code	Land Use Code	Building Class	Total Units
F1 -- Real, Commercial	8002 -- Land Neighborhood Section 2	E	0

Land Area	Building Area	Net Rentable Area	Neighborhood	Market Area	Map Facet	Key Map®
7,125 SF	5,041	0	5938.11	6004 -- Inner Loop North	5259D	452Y

Value Status Information

Value Status	Notice Date	Shared CAD
Noticed	03/31/2017	No

Exemptions and Jurisdictions

Exemption Type	Districts	Jurisdictions	Exemption Value	ARB Status	2016 Rate	2017 Rate	Online Tax Bill
None	001	HOUSTON ISD		Certified: 08/11/2017	1.206700	1.206700	View
	040	HARRIS COUNTY		Certified: 08/11/2017	0.416560	0.418010	View
	041	HARRIS CO FLOOD CNTRL		Certified: 08/11/2017	0.028290	0.028310	View
	042	PORT OF HOUSTON AUTHY		Certified: 08/11/2017	0.013340	0.012560	View
	043	HARRIS CO HOSP DIST		Certified: 08/11/2017	0.171790	0.171100	View
	044	HARRIS CO EDUC DEPT		Certified: 08/11/2017	0.005200	0.005195	View
	048	HOU COMMUNITY COLLEGE		Certified: 08/11/2017	0.100263	0.100263	View
	061	CITY OF HOUSTON		Certified: 08/11/2017	0.586420	0.584210	View
	816	TIRZ 5 - MEMORIAL HEIGHTS ANNX 4 (061)		Certified: 08/11/2017			

Texas law prohibits us from displaying residential photographs, sketches, floor plans, or information indicating the age of a property owner on our website. You can inspect this information or get a copy at **HCAD's information center at 13013 NW Freeway**.

Valuations

Value as of January 1, 2016		Value as of January 1, 2017	
Market	Appraised	Market	Appraised

Land	285,000		Land	285,000	
Improvement	85,695		Improvement	100,950	
Total	370,695	370,695	Total	385,950	385,950

5-Year Value History

Land

Market Value Land

Line	Land Use	Unit Type	Units	Size Factor	Site Factor	Appr O/R Factor	Appr O/R Reason	Total Adj	Unit Price	Adj Unit Price	Value
1	8002 -- Land Neighborhood Section 2 4399 -- Warehouse-Metallic	SF	7,125	1.00	1.00	1.00	--	1.00	40.00	40.00	285,000.00

Building

Building	Year Built	Type	Style	Quality	Impr Sq Ft	Building Details
1	1978	Warehouse - Metallic	8454 -- Shell, Industrial	Average	5,041	Displayed

Building Details (1)

Building Data

Element	Details
Construction Type	Steel, Light
Functional Utility	Avg/Normal
Heating Type	None
Partition Type	Normal
Physical Condition	Avg/Normal
Plumbing Type	Adequate
Sprinkler Type	None
Exterior Wall	Metal, Light
Economic Obsolescence	Normal
Element	Units
Wall Height	16
Office Warehouse Ratio	0.19
OH Door: Wood / Mtl	2
Interior Finish Percent	100

Building Areas

Description	Area
BASE AREA PRI	5,041
	945

Extra Features

Line	Description	Quality	Condition	Units	Year Built
1	Paving - Heavy Concrete	Average	Average	1,500	1978
2	Enclosure, Retail	Average	Average	972	1978

Tax Year: 2017 ▼

HARRIS COUNTY APPRAISAL DISTRICT
REAL PROPERTY ACCOUNT INFORMATION
0391270000010

Print E-mail

File A Protest | Similar Owner Name | Nearby Addresses | Same Street Name | Related Map 5259D

Ownership History | **Related Accounts**

Owner and Property Information

Owner Name & Mailing Address:	**FABREGAS THOMAS J** **1326 N DURHAM DR** **HOUSTON TX 77008-3734**	Legal Description: Property Address:	**TRS 1042 & 1043** **HOUSTON HEIGHTS ANNEX** **1328 N DURHAM DR** **HOUSTON TX 77008**

State Class Code	Land Use Code	Building Class	Total Units
C2 -- Real, Vacant Commercial	8002 -- Land Neighborhood Section 2		0

Land Area	Building Area	Net Rentable Area	Neighborhood	Market Area	Map Facet	Key Map®
4,750 SF	0	0	5938.11	161 -- 1F Heights, Brooksmith, Norhill Areas	5259D	452Y

Value Status Information

Value Status	Notice Date	Shared CAD
Noticed	03/31/2017	No

Exemptions and Jurisdictions

Exemption Type	Districts	Jurisdictions	Exemption Value	ARB Status	2016 Rate	2017 Rate	Online Tax Bill
None	001	HOUSTON ISD		Certified: 08/11/2017	1.206700	1.206700	View
	040	HARRIS COUNTY		Certified: 08/11/2017	0.416560	0.418010	View
	041	HARRIS CO FLOOD CNTRL		Certified: 08/11/2017	0.028290	0.028310	View
	042	PORT OF HOUSTON AUTHY		Certified: 08/11/2017	0.013340	0.012560	View
	043	HARRIS CO HOSP DIST		Certified: 08/11/2017	0.171790	0.171100	View
	044	HARRIS CO EDUC DEPT		Certified: 08/11/2017	0.005200	0.005195	View
	048	HOU COMMUNITY COLLEGE		Certified: 08/11/2017	0.100263	0.100263	View
	061	CITY OF HOUSTON		Certified: 08/11/2017	0.586420	0.584210	View
	816	TIRZ 5 - MEMORIAL HEIGHTS ANNX 4 (061)		Certified: 08/11/2017			

Texas law prohibits us from displaying residential photographs, sketches, floor plans, or information indicating the age of a property owner on our website. You can inspect this information or get a copy at **HCAD's information center at 13013 NW Freeway**.

Valuations

Value as of January 1, 2016		Value as of January 1, 2017	
Market	Appraised	Market	Appraised

Land	182,400		Land	190,000	
Improvement	0		Improvement	0	
Total	182,400	182,400	Total	190,000	190,000

5-Year Value History

Land

Market Value Land

Line	Land Use	Unit Type	Units	Size Factor	Site Factor	Appr O/R Factor	Appr O/R Reason	Total Adj	Unit Price	Adj Unit Price	Value
1	8002 -- Land Neighborhood Section 2 4300 -- General Commercial Vacant	SF	4,750	1.00	1.00	1.00	--	1.00	40.00	40.00	190,000.00

Building

Vacant (No Building Data)

Tax Year: 2017 ▼

HARRIS COUNTY APPRAISAL DISTRICT
REAL PROPERTY ACCOUNT INFORMATION
0391270000012

Print E-mail

File A Protest | Similar Owner Name | Nearby Addresses | Same Street Name | Related Map 5259D

Ownership History | **Related Accounts**

Owner and Property Information

Owner Name & Mailing Address:	**FABREGAS THOMAS J** **1326 N DURHAM DR** **HOUSTON TX 77008-3734**	Legal Description:	**TRS 1044 & 1045** **HOUSTON HEIGHTS ANNEX**
		Property Address:	**1326 N DURHAM DR** **HOUSTON TX 77008**

State Class Code	Land Use Code	Building Class	Total Units
F1 -- Real, Commercial	8002 -- Land Neighborhood Section 2	E	0

Land Area	Building Area	Net Rentable Area	Neighborhood	Market Area	Map Facet	Key Map®
4,750 SF	2,800	0	5938.11	6004 -- Inner Loop North	5259D	452Y

Value Status Information

Value Status	Notice Date	Shared CAD
Noticed	03/31/2017	No

Exemptions and Jurisdictions

Exemption Type	Districts	Jurisdictions	Exemption Value	ARB Status	2016 Rate	2017 Rate	Online Tax Bill
None	001	HOUSTON ISD		Certified: 08/11/2017	1.206700	1.206700	View
	040	HARRIS COUNTY		Certified: 08/11/2017	0.416560	0.418010	View
	041	HARRIS CO FLOOD CNTRL		Certified: 08/11/2017	0.028290	0.028310	View
	042	PORT OF HOUSTON AUTHY		Certified: 08/11/2017	0.013340	0.012560	View
	043	HARRIS CO HOSP DIST		Certified: 08/11/2017	0.171790	0.171100	View
	044	HARRIS CO EDUC DEPT		Certified: 08/11/2017	0.005200	0.005195	View
	048	HOU COMMUNITY COLLEGE		Certified: 08/11/2017	0.100263	0.100263	View
	061	CITY OF HOUSTON		Certified: 08/11/2017	0.586420	0.584210	View
	816	TIRZ 5 - MEMORIAL HEIGHTS ANNX 4 (061)		Certified: 08/11/2017			

Texas law prohibits us from displaying residential photographs, sketches, floor plans, or information indicating the age of a property owner on our website. You can inspect this information or get a copy at **HCAD's information center at 13013 NW Freeway**.

Valuations

Value as of January 1, 2016		Value as of January 1, 2017	
Market	Appraised	Market	Appraised

Land	190,000		Land	190,000	
Improvement	39,394		Improvement	39,559	
Total	229,394	229,394	Total	229,559	229,559

5-Year Value History

Land

Market Value Land

Line	Land Use	Unit Type	Units	Size Factor	Site Factor	Appr O/R Factor	Appr O/R Reason	Total Adj	Unit Price	Adj Unit Price	Value
1	8002 -- Land Neighborhood Section 2 4399 -- Warehouse-Metallic	SF	4,750	1.00	1.00	1.00	--	1.00	40.00	40.00	190,000.00

Building

Building	Year Built	Type	Style	Quality	Impr Sq Ft	Building Details
1	1970	Warehouse - Metallic	8454 -- Shell, Industrial	Average	2,800	Displayed

Building Details (1)

Building Data

Element	Details
Cooling Type	Central / Forced
Construction Type	Steel, Light
Functional Utility	Avg/Normal
Heating Type	Hot Air
Partition Type	Normal
Physical Condition	Avg/Normal
Plumbing Type	Adequate
Sprinkler Type	None
Exterior Wall	Metal, Light
Economic Obsolescence	Poor
Element	Units
Wall Height	14
Office Warehouse Ratio	0.71
OH Door: Wood / Mtl	1
Interior Finish Percent	100

Building Areas

Description	Area
BASE AREA PRI	2,800
	1,200
	1,200

Extra Features

Line	Description	Quality	Condition	Units	Year Built
1	Paving - Light Concrete	Fair	Average	2,000	1970
2	Enclosure, Office	Fair	Average	1,200	1970
3	Multi-Use, Storage Low Cost	Fair	Average	1,200	1970

Tax Year: 2017 ▼

HARRIS COUNTY APPRAISAL DISTRICT
REAL PROPERTY ACCOUNT INFORMATION
0391270000014

Print E-mail

File A Protest | Similar Owner Name | Nearby Addresses | Same Street Name | Related Map 5259D

Ownership History

Owner and Property Information

Owner Name & Mailing Address:	**FABREGAS THOMAS J** **1326 N DURHAM DR** **HOUSTON TX 77008-3734**	Legal Description: Property Address:	**TRS 1046 & 1047** **HOUSTON HEIGHTS ANNEX** **1320 N DURHAM DR** **HOUSTON TX 77008**

State Class Code	Land Use Code
A1 -- Real, Residential, Single-Family	1001 -- Residential Improved

Land Area	Total Living Area	Neighborhood	Neighborhood Group	Market Area	Map Facet	Key Map®
4,750 SF	886 SF	8304.03	1620	161 -- 1F Heights, Brooksmith, Norhill Areas	5259D	452Y

Value Status Information

Value Status	Notice Date	Shared CAD
Noticed	05/12/2017	No

Exemptions and Jurisdictions

Exemption Type	Districts	Jurisdictions	Exemption Value	ARB Status	2016 Rate	2017 Rate	Online Tax Bill
None	001	HOUSTON ISD		Certified: 08/11/2017	1.206700	1.206700	View
	040	HARRIS COUNTY		Certified: 08/11/2017	0.416560	0.418010	View
	041	HARRIS CO FLOOD CNTRL		Certified: 08/11/2017	0.028290	0.028310	View
	042	PORT OF HOUSTON AUTHY		Certified: 08/11/2017	0.013340	0.012560	View
	043	HARRIS CO HOSP DIST		Certified: 08/11/2017	0.171790	0.171100	View
	044	HARRIS CO EDUC DEPT		Certified: 08/11/2017	0.005200	0.005195	View
	048	HOU COMMUNITY COLLEGE		Certified: 08/11/2017	0.100263	0.100263	View
	061	CITY OF HOUSTON		Certified: 08/11/2017	0.586420	0.584210	View
	816	TIRZ 5 - MEMORIAL HEIGHTS ANNX 4 (061)		Certified: 08/11/2017			

Texas law prohibits us from displaying residential photographs, sketches, floor plans, or information indicating the age of a property owner on our website. You can inspect this information or get a copy at **HCAD's information center at 13013 NW Freeway**.

Valuations

Value as of January 1, 2016	Value as of January 1, 2017

	Market	Appraised		Market	Appraised
Land	182,400		Land	237,500	
Improvement	17,600		Improvement	25,357	
Total	200,000	200,000	Total	262,857	262,857

5-Year Value History

Land

Market Value Land

Line	Land Use	Unit Type	Units	Size Factor	Site Factor	Appr O/R Factor	Appr O/R Reason	Total Adj	Unit Price	Adj Unit Price	Value
1	1001 -- Res Improved Table Value SF1 -- Primary SF	SF	4,750	1.00	1.00	1.00	--	1.00	50.00	50.00	237,500.00

Building

Building	Year Built	Type	Style	Quality	Impr Sq Ft	Building Details
1	1955	Residential Single Family	101 -- Residential 1 Family	Average	886 *	Displayed

***** All HCAD residential building measurements are done from the exterior, with individual measurements rounded to the closest foot. This measurement includes all closet space, hallways, and interior staircases. Attached garages are not included in the square footage of living area, but valued separately. Living area above *attached* garages is included in the square footage living area of the dwelling. Living area above *detached* garages is not included in the square footage living area of the dwelling but is valued separately. This method is used on all residential properties in Harris County to ensure the uniformity of square footage of living area measurements district-wide. There can be a reasonable variance between the HCAD square footage and your square footage measurement, especially if your square footage measurement was an interior measurement or an exterior measurement to the inch.

Building Details (1)

Building Data

Element	Details
Foundation Type	Slab
Exterior Wall	Frame / Concrete Blk
Heating / AC	None
Grade Adjustment	C
Physical Condition	Fair
Cond / Desir / Util	Fair
Element	Units
Room: Bedroom	3
Room: Total	6
Room: Full Bath	1

Building Areas

Description	Area
BASE AREA PRI	886

Tax Year: 2017 ▼

HARRIS COUNTY APPRAISAL DISTRICT
REAL PROPERTY ACCOUNT INFORMATION
1371780010001

Print E-mail

File A Protest | Similar Owner Name | Nearby Addresses | Same Street Name | Related Map 5259D

Ownership History | **Related Accounts**

Owner and Property Information

Owner Name & Mailing Address:	**LEXINGTON 26 LP** **1314 N DURHAM DR STE 200** **HOUSTON TX 77008-3734**
Legal Description:	**RES A BLK 1** **DURHAM COURT**
Property Address:	**1314 N DURHAM DR** **HOUSTON TX 77008**

State Class Code	Land Use Code	Building Class	Total Units
F1 -- Real, Commercial	8002 -- Land Neighborhood Section 2	E	0

Land Area	Building Area	Net Rentable Area	Neighborhood	Market Area	Map Facet	Key Map®
9,500 SF	7,221	0	5938.11	161 -- 1F Heights, Brooksmith, Norhill Areas	5259D	452Y

Value Status Information

Value Status	Notice Date	Shared CAD
Noticed	03/31/2017	No

Exemptions and Jurisdictions

Exemption Type	Districts	Jurisdictions	Exemption Value	ARB Status	2016 Rate	2017 Rate	Online Tax Bill
None	001	HOUSTON ISD		Name Change: 11/10/2017	1.206700	1.206700	View
	040	HARRIS COUNTY		Name Change: 11/10/2017	0.416560	0.418010	View
	041	HARRIS CO FLOOD CNTRL		Name Change: 11/10/2017	0.028290	0.028310	View
	042	PORT OF HOUSTON AUTHY		Name Change: 11/10/2017	0.013340	0.012560	View
	043	HARRIS CO HOSP DIST		Name Change: 11/10/2017	0.171790	0.171100	View
	044	HARRIS CO EDUC DEPT		Name Change: 11/10/2017	0.005200	0.005195	View
	048	HOU COMMUNITY COLLEGE		Name Change: 11/10/2017	0.100263	0.100263	View
	061	CITY OF HOUSTON		Name Change: 11/10/2017	0.586420	0.584210	View
	816	TIRZ 5 - MEMORIAL HEIGHTS ANNX 4 (061)		Name Change: 11/10/2017			

Texas law prohibits us from displaying residential photographs, sketches, floor plans, or information indicating the age of a property owner on our website. You can inspect this information or get a copy at **HCAD's information center at 13013 NW Freeway**.

Valuations

Value as of January 1, 2016		Value as of January 1, 2017	
Market	Appraised	Market	Appraised

Land	380,000		Land	380,000	
Improvement	0		Improvement	458,086	
Total	380,000	380,000	Total	838,086	838,086

5-Year Value History

Land

Market Value Land

Line	Land Use	Unit Type	Units	Size Factor	Site Factor	Appr O/R Factor	Appr O/R Reason	Total Adj	Unit Price	Adj Unit Price	Value
1	8002 -- Land Neighborhood Section 2 4353 -- Office Bldgs. Low-Rise (1 to 4 Stories)	SF	9,500	1.00	1.00	1.00	--	1.00	40.00	40.00	380,000.00

Building

Building	Year Built	Type	Style	Quality	Impr Sq Ft	Building Details
1	2016	Office Bldgs. Low-Rise (1 to 4 Stories)	8344 -- Office Building	Good	7,221	Displayed

Building Details (1)

Building Data

Element	Details
Exterior Wall	None
Construction Type	Fire Resistant Steel
Partition Type	Normal
Heating Type	Hot Air
Cooling Type	Central / Forced
Plumbing Type	Adequate
Sprinkler Type	None
Physical Condition	Avg/Normal
Functional Utility	Avg/Normal
Economic Obsolescence	Normal
Element	Units
Interior Finish Percent	15
# Stories	2
Wall Height	11
Elev: Elect / Frght	0
Elev: Elect / Pass	0

Building Areas

Description	Area
BASE AREA PRI	2,453
BASE AREA PRI	2,453
BASE AREA PRI	2,315
CNPY ROOF W/ SLAB -C	39

Extra Features

Line	Description	Quality	Condition	Units	Year Built
1	CANOPY ROOF AND SLAB	Average	Average	39	2016

Tax Year: 2017 ▼

HARRIS COUNTY APPRAISAL DISTRICT
REAL PROPERTY ACCOUNT INFORMATION
0391270000020

Print E-mail

File A Protest | Similar Owner Name | Nearby Addresses | Same Street Name | Related Map 5259D

Ownership History

Owner and Property Information

Owner Name & Mailing Address:	**BAUERLE CARLOS E & LISA MARIE** **1312 N DURHAM DR** **HOUSTON TX 77008-3734**	Legal Description: Property Address:	**TRS 1052 & 1053** **HOUSTON HEIGHTS ANNEX** **1312 DURHAM DR** **HOUSTON TX 77008**

State Class Code	Land Use Code
A1 -- Real, Residential, Single-Family	1001 -- Residential Improved

Land Area	Total Living Area	Neighborhood	Neighborhood Group	Market Area	Map Facet	Key Map®
4,750 SF	1,521 SF	8304.03	1620	161 -- 1F Heights, Brooksmith, Norhill Areas	5259D	452Y

Value Status Information

Value Status	Notice Date	Shared CAD
Noticed	04/07/2017	No

Exemptions and Jurisdictions

Exemption Type	Districts	Jurisdictions	Exemption Value	ARB Status	2016 Rate	2017 Rate	Online Tax Bill
Residential Homestead	001	HOUSTON ISD	76,236	Certified: 08/11/2017	1.206700	1.206700	View
	040	HARRIS COUNTY	51,236	Certified: 08/11/2017	0.416560	0.418010	View
	041	HARRIS CO FLOOD CNTRL	51,236	Certified: 08/11/2017	0.028290	0.028310	View
	042	PORT OF HOUSTON AUTHY	51,236	Certified: 08/11/2017	0.013340	0.012560	View
	043	HARRIS CO HOSP DIST	51,236	Certified: 08/11/2017	0.171790	0.171100	View
	044	HARRIS CO EDUC DEPT	51,236	Certified: 08/11/2017	0.005200	0.005195	View
	048	HOU COMMUNITY COLLEGE	25,618	Certified: 08/11/2017	0.100263	0.100263	View
	061	CITY OF HOUSTON	51,236	Certified: 08/11/2017	0.586420	0.584210	View
	816	TIRZ 5 - MEMORIAL HEIGHTS ANNX 4 (061)	51,236	Certified: 08/11/2017			

Texas law prohibits us from displaying residential photographs, sketches, floor plans, or information indicating the age of a property owner on our website. You can inspect this information or get a copy at **HCAD's information center at 13013 NW Freeway**.

Valuations

Value as of January 1, 2016	Value as of January 1, 2017

	Market	Appraised		Market	Appraised
Land	247,000		Land	237,500	
Improvement	23,522		Improvement	22,840	
Total	270,522	232,893	Total	260,340	256,182

5-Year Value History

Land

Market Value Land

Line	Land Use	Unit Type	Units	Size Factor	Site Factor	Appr O/R Factor	Appr O/R Reason	Total Adj	Unit Price	Adj Unit Price	Value
1	1001 -- Res Improved Table Value SF1 -- Primary SF	SF	4,750	1.00	1.00	1.00	--	1.00	50.00	50.00	237,500.00

Building

Building	Year Built	Type	Style	Quality	Impr Sq Ft	Building Details
1	1930	Residential Single Family	101 -- Residential 1 Family	Low	992 *	Displayed
2	1950	Residential Single Family	101 -- Residential 1 Family	Low	529 *	View

***** All HCAD residential building measurements are done from the exterior, with individual measurements rounded to the closest foot. This measurement includes all closet space, hallways, and interior staircases. Attached garages are not included in the square footage of living area, but valued separately. Living area above *attached* garages is included in the square footage living area of the dwelling. Living area above *detached* garages is not included in the square footage living area of the dwelling but is valued separately. This method is used on all residential properties in Harris County to ensure the uniformity of square footage of living area measurements district-wide. There can be a reasonable variance between the HCAD square footage and your square footage measurement, especially if your square footage measurement was an interior measurement or an exterior measurement to the inch.

Building Details (1)

Building Data

Element	Details
Cond / Desir / Util	Poor
Foundation Type	Crawl Space
Grade Adjustment	D
Heating / AC	None
Physical Condition	Poor
Exterior Wall	Frame / Concrete Blk
Element	Units
Room: Total	4
Room: Full Bath	1
Room: Bedroom	2

Building Areas

Description	Area
ONE STORY FRAME PRI	120
BASE AREA PRI	872
OPEN FRAME PORCH PRI	40

Tax Year: 2017 ▼

HARRIS COUNTY APPRAISAL DISTRICT
REAL PROPERTY ACCOUNT INFORMATION
0391270000024

Print E-mail

File A Protest | Similar Owner Name | Nearby Addresses | Same Street Name | Related Map 5259D

Ownership History

Owner and Property Information

Owner Name & Mailing Address:	**ZELAYA VICTORINO SR & JULIE** **812 LEHMAN ST** **HOUSTON TX 77018-1516**	Legal Description:	**TRS 1054 1055 1056 & 1057** **HOUSTON HEIGHTS ANNEX**
		Property Address:	**1423 W 13TH ST** **HOUSTON TX 77008**

State Class Code	Land Use Code	Building Class	Total Units
F1 -- Real, Commercial	8002 -- Land Neighborhood Section 2	E	0

Land Area	Building Area	Net Rentable Area	Neighborhood	Market Area	Map Facet	Key Map®
9,500 SF	982	0	5938.11	5020 -- Heights	5259D	452Y

Value Status Information

Value Status	Notice Date	Shared CAD
Noticed	03/31/2017	No

Exemptions and Jurisdictions

Exemption Type	Districts	Jurisdictions	Exemption Value	ARB Status	2016 Rate	2017 Rate	Online Tax Bill
None	001	HOUSTON ISD		Certified: 08/11/2017	1.206700	1.206700	View
	040	HARRIS COUNTY		Certified: 08/11/2017	0.416560	0.418010	View
	041	HARRIS CO FLOOD CNTRL		Certified: 08/11/2017	0.028290	0.028310	View
	042	PORT OF HOUSTON AUTHY		Certified: 08/11/2017	0.013340	0.012560	View
	043	HARRIS CO HOSP DIST		Certified: 08/11/2017	0.171790	0.171100	View
	044	HARRIS CO EDUC DEPT		Certified: 08/11/2017	0.005200	0.005195	View
	048	HOU COMMUNITY COLLEGE		Certified: 08/11/2017	0.100263	0.100263	View
	061	CITY OF HOUSTON		Certified: 08/11/2017	0.586420	0.584210	View
	816	TIRZ 5 - MEMORIAL HEIGHTS ANNX 4 (061)		Certified: 08/11/2017			

Texas law prohibits us from displaying residential photographs, sketches, floor plans, or information indicating the age of a property owner on our website. You can inspect this information or get a copy at **HCAD's information center at 13013 NW Freeway**.

Valuations

Value as of January 1, 2016		Value as of January 1, 2017	
Market	Appraised	Market	Appraised

Land	380,000		Land	380,000	
Improvement	31,976		Improvement	31,913	
Total	411,976	411,976	Total	411,913	411,913

5-Year Value History

Land

Market Value Land

Line	Land Use	Unit Type	Units	Size Factor	Site Factor	Appr O/R Factor	Appr O/R Reason	Total Adj	Unit Price	Adj Unit Price	Value
1	8002 -- Land Neighborhood Section 2 4329 -- Used Car Lot	SF	9,500	1.00	1.00	1.00	--	1.00	40.00	40.00	380,000.00

Building

Building	Year Built	Type	Style	Quality	Impr Sq Ft	Building Details
1	1985	Used Car Lot	8353 -- Retail Store	Low	982	Displayed

Building Details (1)

Building Data

Element	Details
Cooling Type	None
Construction Type	Wood / Steel Joist
Functional Utility	Avg/Normal
Heating Type	None
Partition Type	Normal
Physical Condition	Avg/Normal
Plumbing Type	Adequate
Sprinkler Type	None
Exterior Wall	Frame / Res Stucco
Economic Obsolescence	Normal
Element	Units
Wall Height	9
Interior Finish Percent	100

Building Areas

Description	Area
CNPY ONLY -C	112
BASE AREA PRI	640
BASE AREA PRI	342

Extra Features

Line	Description	Quality	Condition	Units	Year Built

1	CANOPY ROOF AND SLAB	Average	Average	468	1993
2	CANOPY ONLY	Average	Average	112	1985
3	Paving - Asphalt	Average	Average	6,500	1985

Tax Year: 2017 ▼

HARRIS COUNTY APPRAISAL DISTRICT
REAL PROPERTY ACCOUNT INFORMATION
0391280000048

Print E-mail

File A Protest | Similar Owner Name | Nearby Addresses | Same Street Name | Related Map 5259D

Ownership History | **Related Accounts**

Owner and Property Information

Owner Name & Mailing Address:	**DAVALOS SERVANDO** **2220 BERING DR APT 18** **HOUSTON TX 77057-4711**	Legal Description: Property Address:	**LTS 1108 THRU 1111** **HOUSTON HEIGHTS ANNEX** **1345 N SHEPHERD DR** **HOUSTON TX 77008**

State Class Code	Land Use Code	Building Class	Total Units
F1 -- Real, Commercial	8002 -- Land Neighborhood Section 2	E	0

Land Area	Building Area	Net Rentable Area	Neighborhood	Market Area	Map Facet	Key Map®
10,000 SF	3,226	0	5938.11	5020 -- Heights	5259D	452Z

Value Status Information

Value Status	Notice Date	Shared CAD
Noticed	03/31/2017	No

Exemptions and Jurisdictions

Exemption Type	Districts	Jurisdictions	Exemption Value	ARB Status	2016 Rate	2017 Rate	Online Tax Bill
None	001	HOUSTON ISD		Certified: 08/11/2017	1.206700	1.206700	View
	040	HARRIS COUNTY		Certified: 08/11/2017	0.416560	0.418010	View
	041	HARRIS CO FLOOD CNTRL		Certified: 08/11/2017	0.028290	0.028310	View
	042	PORT OF HOUSTON AUTHY		Certified: 08/11/2017	0.013340	0.012560	View
	043	HARRIS CO HOSP DIST		Certified: 08/11/2017	0.171790	0.171100	View
	044	HARRIS CO EDUC DEPT		Certified: 08/11/2017	0.005200	0.005195	View
	048	HOU COMMUNITY COLLEGE		Certified: 08/11/2017	0.100263	0.100263	View
	061	CITY OF HOUSTON		Certified: 08/11/2017	0.586420	0.584210	View
	816	TIRZ 5 - MEMORIAL HEIGHTS ANNX 4 (061)		Certified: 08/11/2017			

Texas law prohibits us from displaying residential photographs, sketches, floor plans, or information indicating the age of a property owner on our website. You can inspect this information or get a copy at **HCAD's information center at 13013 NW Freeway**.

Valuations

Value as of January 1, 2016		Value as of January 1, 2017	
Market	Appraised	Market	Appraised

Land	400,000		Land	400,000	
Improvement	116,559		Improvement	114,052	
Total	516,559	516,559	Total	514,052	514,052

5-Year Value History

Land

Market Value Land

Line	Land Use	Unit Type	Units	Size Factor	Site Factor	Appr O/R Factor	Appr O/R Reason	Total Adj	Unit Price	Adj Unit Price	Value
1	8002 -- Land Neighborhood Section 2 4319 -- Commercial Bldg. - Mixed Res.	SF	10,000	1.00	1.00	1.00	--	1.00	40.00	40.00	400,000.00

Building

Building	Year Built	Type	Style	Quality	Impr Sq Ft	Building Details
1	1933	Commercial Bldg. - Mixed Res.	8459 -- Mixed Retail w/ Resid. Units	Low	3,226	Displayed

Building Details (1)

Building Data

Element	Details
Cooling Type	Central / Forced
Construction Type	Wood / Steel Joist
Functional Utility	Avg/Normal
Heating Type	Hot Air
Partition Type	Normal
Physical Condition	Avg/Normal
Plumbing Type	Adequate
Sprinkler Type	None
Exterior Wall	Frame / Res Stucco
Economic Obsolescence	Normal
Element	Units
Wall Height	9
Interior Finish Percent	100

Building Areas

Description	Area
BASE AREA UPR	1,613
BASE AREA PRI	1,613

Extra Features

Line	Description	Quality	Condition	Units	Year Built

1	Detached Frame Garage	Average	Average	1,040	2001
2	Paving - Asphalt	Average	Average	5,300	1998

Tax Year: 2017 ▼

HARRIS COUNTY APPRAISAL DISTRICT
REAL PROPERTY ACCOUNT INFORMATION
0391280000032

Print E-mail

Owner Services | Similar Owner Name | Nearby Addresses | Same Street Name | Related Map 5259D

Ownership History | **Fiduciary Information** | **Related Accounts**

Owner and Property Information

Owner Name & Mailing Address:	**CROWLEY JOHN D & FELICIA D** **2344 SHERIDAN ST** **HOUSTON TX 77030-2018**	Legal Description:	**LTS 1115 & 1116** **HOUSTON HEIGHTS ANNEX**
		Property Address:	**1331 N SHEPHERD DR** **HOUSTON TX 77008**

State Class Code	Land Use Code	Building Class	Total Units
F1 -- Real, Commercial	8002 -- Land Neighborhood Section 2	E	0

Land Area	Building Area	Net Rentable Area	Neighborhood	Market Area	Map Facet	Key Map®
5,000 SF	4,630	0	5938.11	6004 -- Inner Loop North	5259D	452Z

Value Status Information

Value Status	Notice Date	Shared CAD
Noticed	03/31/2017	No

Exemptions and Jurisdictions

Exemption Type	Districts	Jurisdictions	Exemption Value	ARB Status	2016 Rate	2017 Rate	Online Tax Bill
None	001	HOUSTON ISD		Supplemental: 11/10/2017	1.206700	1.206700	View
	040	HARRIS COUNTY		Supplemental: 11/10/2017	0.416560	0.418010	View
	041	HARRIS CO FLOOD CNTRL		Supplemental: 11/10/2017	0.028290	0.028310	View
	042	PORT OF HOUSTON AUTHY		Supplemental: 11/10/2017	0.013340	0.012560	View
	043	HARRIS CO HOSP DIST		Supplemental: 11/10/2017	0.171790	0.171100	View
	044	HARRIS CO EDUC DEPT		Supplemental: 11/10/2017	0.005200	0.005195	View
	048	HOU COMMUNITY COLLEGE		Supplemental: 11/10/2017	0.100263	0.100263	View
	061	CITY OF HOUSTON		Supplemental: 11/10/2017	0.586420	0.584210	View
	816	TIRZ 5 - MEMORIAL HEIGHTS ANNX 4 (061)		Supplemental: 11/10/2017			

Texas law prohibits us from displaying residential photographs, sketches, floor plans, or information indicating the age of a property owner on our website. You can inspect this information or get a copy at **HCAD's information center at 13013 NW Freeway**.

Valuations

Value as of January 1, 2016		Value as of January 1, 2017	
Market	Appraised	Market	Appraised

Land	200,000		Land	190,000	
Improvement	42,437		Improvement	46,958	
Total	242,437	242,437	Total	236,958	236,958

5-Year Value History

Land

Market Value Land

Line	Land Use	Unit Type	Units	Size Factor	Site Factor	Appr O/R Factor	Appr O/R Reason	Total Adj	Unit Price	Adj Unit Price	Value
1	8002 -- Land Neighborhood Section 2 4398 -- Warehouse	SF	5,000	1.00	1.00	0.95	--	0.95	40.00	38.00	190,000.00

Building

Building	Year Built	Type	Style	Quality	Impr Sq Ft	Building Details
1	1940	Warehouse	8454 -- Shell, Industrial	Average	4,630	Displayed

Building Details (1)

Building Data

Element	Details
Cooling Type	None
Construction Type	Wood / Steel Joist
Functional Utility	Avg/Normal
Heating Type	None
Partition Type	Normal
Physical Condition	Fair
Plumbing Type	Adequate
Sprinkler Type	None
Exterior Wall	Concr Block
Exterior Wall	Tile / Dressed Stone
Economic Obsolescence	Poor
Element	Units
Wall Height	14
Office Warehouse Ratio	0.17
Interior Finish Percent	100

Building Areas

Description	Area
BASE AREA PRI	1,600
BASE AREA PRI	630
BASE AREA PRI	2,400
	766

Extra Features

Line	Description	Quality	Condition	Units	Year Built
3	Enclosure, Office	Average	Average	766	1940

Tax Year: 2017 ▼

HARRIS COUNTY APPRAISAL DISTRICT
REAL PROPERTY ACCOUNT INFORMATION
0391280000034

Print E-mail

Owner Services | Similar Owner Name | Nearby Addresses | Same Street Name | Related Map 5259D

Ownership History | **Fiduciary Information**

Owner and Property Information

Owner Name & Mailing Address:	**DRAUGHON HAROLD E** **1311 N SHEPHERD DR** **HOUSTON TX 77008-3751**	Legal Description: Property Address:	**LTS 1117 & 1118** **HOUSTON HEIGHTS ANNEX** **1329 N SHEPHERD** **HOUSTON TX 77008**

State Class Code	Land Use Code	Building Class	Total Units
F1 -- Real, Commercial	8002 -- Land Neighborhood Section 2	E	0

Land Area	Building Area	Net Rentable Area	Neighborhood	Market Area	Map Facet	Key Map®
5,000 SF	3,324	0	5938.11	6004 -- Inner Loop North	5259D	452Z

Value Status Information

Value Status	Notice Date	Shared CAD
Noticed	03/31/2017	No

Exemptions and Jurisdictions

Exemption Type	Districts	Jurisdictions	Exemption Value	ARB Status	2016 Rate	2017 Rate	Online Tax Bill
None	001	HOUSTON ISD		Supplemental: 09/15/2017	1.206700	1.206700	View
	040	HARRIS COUNTY		Supplemental: 09/15/2017	0.416560	0.418010	View
	041	HARRIS CO FLOOD CNTRL		Supplemental: 09/15/2017	0.028290	0.028310	View
	042	PORT OF HOUSTON AUTHY		Supplemental: 09/15/2017	0.013340	0.012560	View
	043	HARRIS CO HOSP DIST		Supplemental: 09/15/2017	0.171790	0.171100	View
	044	HARRIS CO EDUC DEPT		Supplemental: 09/15/2017	0.005200	0.005195	View
	048	HOU COMMUNITY COLLEGE		Supplemental: 09/15/2017	0.100263	0.100263	View
	061	CITY OF HOUSTON		Supplemental: 09/15/2017	0.586420	0.584210	View
	816	TIRZ 5 - MEMORIAL HEIGHTS ANNX 4 (061)		Supplemental: 09/15/2017			

Texas law prohibits us from displaying residential photographs, sketches, floor plans, or information indicating the age of a property owner on our website. You can inspect this information or get a copy at **HCAD's information center at 13013 NW Freeway**.

Valuations

Value as of January 1, 2016		Value as of January 1, 2017	
Market	Appraised	Market	Appraised

Land	200,000		Land	200,000	
Improvement	8,623		Improvement	9,277	
Total	208,623	208,623	Total	209,277	209,277

5-Year Value History

Land

Market Value Land

Line	Land Use	Unit Type	Units	Size Factor	Site Factor	Appr O/R Factor	Appr O/R Reason	Total Adj	Unit Price	Adj Unit Price	Value
1	8002 -- Land Neighborhood Section 2 4399 -- Warehouse-Metallic	SF	5,000	1.00	1.00	1.00	--	1.00	40.00	40.00	200,000.00

Building

Building	Year Built	Type	Style	Quality	Impr Sq Ft	Building Details
1	1931	Warehouse - Metallic	8454 -- Shell, Industrial	Very Low	3,324	Displayed

Building Details (1)

Building Data

Element	Details
Cooling Type	None
Construction Type	Wood / Steel Joist
Functional Utility	Poor
Heating Type	None
Partition Type	Normal
Physical Condition	Poor
Plumbing Type	Adequate
Sprinkler Type	None
Exterior Wall	Metal, Light
Economic Obsolescence	Poor
Element	Units
Wall Height	10
Office Warehouse Ratio	0.1
Interior Finish Percent	100

Building Areas

Description	Area
BASE AREA PRI	3,324
	330

Extra Features

Line	Description	Quality	Condition	Units	Year Built
1	Paving - Asphalt	Fair	Average	1,000	1960
2	Enclosure, Retail	Poor	Average	330	1931

Tax Year: 2017 ▼

HARRIS COUNTY APPRAISAL DISTRICT
REAL PROPERTY ACCOUNT INFORMATION
0391280000036

Print E-mail

Owner Services | Similar Owner Name | Nearby Addresses | Same Street Name | Related Map 5259D

Ownership History | **Fiduciary Information**

Owner and Property Information

Owner Name & Mailing Address:	**DRAUGHON HAROLD E** **1311 N SHEPHERD DR** **HOUSTON TX 77008-3751**	Legal Description: Property Address:	**LTS 1119 & 1120** **HOUSTON HEIGHTS ANNEX** **1327 N SHEPHERD DR** **HOUSTON TX 77008**

State Class Code	Land Use Code	Building Class	Total Units
F1 -- Real, Commercial	8002 -- Land Neighborhood Section 2	E	0

Land Area	Building Area	Net Rentable Area	Neighborhood	Market Area	Map Facet	Key Map®
5,000 SF	0	0	5938.11	5000 --	5259D	452Z

Value Status Information

Value Status	Notice Date	Shared CAD
Noticed	03/31/2017	No

Exemptions and Jurisdictions

Exemption Type	Districts	Jurisdictions	Exemption Value	ARB Status	2016 Rate	2017 Rate	Online Tax Bill
None	001	HOUSTON ISD		Certified: 08/11/2017	1.206700	1.206700	View
	040	HARRIS COUNTY		Certified: 08/11/2017	0.416560	0.418010	View
	041	HARRIS CO FLOOD CNTRL		Certified: 08/11/2017	0.028290	0.028310	View
	042	PORT OF HOUSTON AUTHY		Certified: 08/11/2017	0.013340	0.012560	View
	043	HARRIS CO HOSP DIST		Certified: 08/11/2017	0.171790	0.171100	View
	044	HARRIS CO EDUC DEPT		Certified: 08/11/2017	0.005200	0.005195	View
	048	HOU COMMUNITY COLLEGE		Certified: 08/11/2017	0.100263	0.100263	View
	061	CITY OF HOUSTON		Certified: 08/11/2017	0.586420	0.584210	View
	816	TIRZ 5 - MEMORIAL HEIGHTS ANNX 4 (061)		Certified: 08/11/2017			

Texas law prohibits us from displaying residential photographs, sketches, floor plans, or information indicating the age of a property owner on our website. You can inspect this information or get a copy at **HCAD's information center at 13013 NW Freeway**.

Valuations

Value as of January 1, 2016		Value as of January 1, 2017	
Market	Appraised	Market	Appraised

Land	200,000		Land	200,000	
Improvement	4,200		Improvement	4,025	
Total	204,200	204,200	Total	204,025	204,025

5-Year Value History

Land

Market Value Land

Line	Land Use	Unit Type	Units	Size Factor	Site Factor	Appr O/R Factor	Appr O/R Reason	Total Adj	Unit Price	Adj Unit Price	Value
1	8002 -- Land Neighborhood Section 2 4393 -- Auxiliary Improvement	SF	5,000	1.00	1.00	1.00	--	1.00	40.00	40.00	200,000.00

Building

Vacant (No Building Data)

Extra Features

Line	Description	Quality	Condition	Units	Year Built
1	Paving - Asphalt	Average	Average	5,000	1998

Tax Year: 2017 ▼

HARRIS COUNTY APPRAISAL DISTRICT
REAL PROPERTY ACCOUNT INFORMATION
0391280000038

Print E-mail

Owner Services | Similar Owner Name | Nearby Addresses | Same Street Name | Related Map 5259D

Ownership History | **Fiduciary Information**

Owner and Property Information

Owner Name & Mailing Address:	**DRAUGHON HAROLD E** **1311 N SHEPHERD DR** **HOUSTON TX 77008-3751**	Legal Description: Property Address:	**LTS 1121 & 1122** **HOUSTON HEIGHTS ANNEX** **1325 N SHEPHERD DR** **HOUSTON TX 77008**

State Class Code	Land Use Code	Building Class	Total Units
F1 -- Real, Commercial	8002 -- Land Neighborhood Section 2	E	0

Land Area	Building Area	Net Rentable Area	Neighborhood	Market Area	Map Facet	Key Map®
5,000 SF	0	0	5938.11	5000 --	5259D	452Z

Value Status Information

Value Status	Notice Date	Shared CAD
Noticed	03/31/2017	No

Exemptions and Jurisdictions

Exemption Type	Districts	Jurisdictions	Exemption Value	ARB Status	2016 Rate	2017 Rate	Online Tax Bill
None	001	HOUSTON ISD		Supplemental: 09/15/2017	1.206700	1.206700	View
	040	HARRIS COUNTY		Supplemental: 09/15/2017	0.416560	0.418010	View
	041	HARRIS CO FLOOD CNTRL		Supplemental: 09/15/2017	0.028290	0.028310	View
	042	PORT OF HOUSTON AUTHY		Supplemental: 09/15/2017	0.013340	0.012560	View
	043	HARRIS CO HOSP DIST		Supplemental: 09/15/2017	0.171790	0.171100	View
	044	HARRIS CO EDUC DEPT		Supplemental: 09/15/2017	0.005200	0.005195	View
	048	HOU COMMUNITY COLLEGE		Supplemental: 09/15/2017	0.100263	0.100263	View
	061	CITY OF HOUSTON		Supplemental: 09/15/2017	0.586420	0.584210	View
	816	TIRZ 5 - MEMORIAL HEIGHTS ANNX 4 (061)		Supplemental: 09/15/2017			

Texas law prohibits us from displaying residential photographs, sketches, floor plans, or information indicating the age of a property owner on our website. You can inspect this information or get a copy at **HCAD's information center at 13013 NW Freeway**.

Valuations

Value as of January 1, 2016		Value as of January 1, 2017	
Market	Appraised	Market	Appraised

Land	199,900		Land	200,000	
Improvement	100		Improvement	10,833	
Total	200,000	200,000	Total	210,833	210,833

5-Year Value History

Land

Market Value Land

Line	Land Use	Unit Type	Units	Size Factor	Site Factor	Appr O/R Factor	Appr O/R Reason	Total Adj	Unit Price	Adj Unit Price	Value
1	8002 -- Land Neighborhood Section 2 4393 -- Auxiliary Improvement	SF	5,000	1.00	1.00	1.00	--	1.00	40.00	40.00	200,000.00

Building

Vacant (No Building Data)

Extra Features

Line	Description	Quality	Condition	Units	Year Built
1	Paving - Asphalt	Fair	Fair	3,800	1960
2	Carport - Commercial	Fair	Fair	800	2012

Tax Year: 2017 ▼

HARRIS COUNTY APPRAISAL DISTRICT
REAL PROPERTY ACCOUNT INFORMATION
0391280000042

Print E-mail

File A Protest | Similar Owner Name | Nearby Addresses | Same Street Name | Related Map 5259D

Ownership History

Owner and Property Information

Owner Name & Mailing Address:	**MCKINNEY THOMAS M & DONNA M** **3366 PRINCE GEORGE DR** **FRIENDSWOOD TX 77546-4179**	Legal Description: Property Address:	**LTS 1123 1124 1125 & 1126 HOUSTON HEIGHTS ANNEX** **1311 N SHEPHERD DR HOUSTON TX 77008**

State Class Code	Land Use Code	Building Class	Total Units
F1 -- Real, Commercial	8002 -- Land Neighborhood Section 2	E	0

Land Area	Building Area	Net Rentable Area	Neighborhood	Market Area	Map Facet	Key Map®
10,000 SF	776	0	5938.11	5020 -- Heights	5259D	452Z

Value Status Information

Value Status	Notice Date	Shared CAD
Noticed	03/31/2017	No

Exemptions and Jurisdictions

Exemption Type	Districts	Jurisdictions	Exemption Value	ARB Status	2016 Rate	2017 Rate	Online Tax Bill
None	001	HOUSTON ISD		Certified: 08/11/2017	1.206700	1.206700	View
	040	HARRIS COUNTY		Certified: 08/11/2017	0.416560	0.418010	View
	041	HARRIS CO FLOOD CNTRL		Certified: 08/11/2017	0.028290	0.028310	View
	042	PORT OF HOUSTON AUTHY		Certified: 08/11/2017	0.013340	0.012560	View
	043	HARRIS CO HOSP DIST		Certified: 08/11/2017	0.171790	0.171100	View
	044	HARRIS CO EDUC DEPT		Certified: 08/11/2017	0.005200	0.005195	View
	048	HOU COMMUNITY COLLEGE		Certified: 08/11/2017	0.100263	0.100263	View
	061	CITY OF HOUSTON		Certified: 08/11/2017	0.586420	0.584210	View
	816	TIRZ 5 - MEMORIAL HEIGHTS ANNX 4 (061)		Certified: 08/11/2017			

Texas law prohibits us from displaying residential photographs, sketches, floor plans, or information indicating the age of a property owner on our website. You can inspect this information or get a copy at **HCAD's information center at 13013 NW Freeway**.

Valuations

Value as of January 1, 2016		Value as of January 1, 2017	
Market	Appraised	Market	Appraised

Land	400,000		Land	400,000		
Improvement	8,034		Improvement	7,776		
Total	408,034	408,034	Total	407,776		407,776

5-Year Value History

Land

Market Value Land

Line	Land Use	Unit Type	Units	Size Factor	Site Factor	Appr O/R Factor	Appr O/R Reason	Total Adj	Unit Price	Adj Unit Price	Value
1	8002 -- Land Neighborhood Section 2 4329 -- Used Car Lot	SF	10,000	1.00	1.00	1.00	--	1.00	40.00	40.00	400,000.00

Building

Building	Year Built	Type	Style	Quality	Impr Sq Ft	Building Details
1	1986	Used Car Lot	8353 -- Retail Store	Low	776	Displayed

Building Details (1)

Building Data

Element	Details
Cooling Type	Non-Window Unit
Construction Type	Wood / Steel Joist
Functional Utility	Avg/Normal
Heating Type	Unit Heaters
Partition Type	Normal
Physical Condition	Avg/Normal
Plumbing Type	Adequate
Sprinkler Type	None
Exterior Wall	Metal, Light
Economic Obsolescence	Unsound
Element	Units
Wall Height	8
Interior Finish Percent	100

Building Areas

Description	Area
CNPY ROOF W/ SLAB -C	440
BASE AREA PRI	776

Extra Features

Line	Description	Quality	Condition	Units	Year Built

1	Paving - Asphalt	Poor	Average	9,224	1970
2	CANOPY ROOF AND SLAB	Average	Average	440	1986

Tax Year: 2017 ▼

HARRIS COUNTY APPRAISAL DISTRICT
REAL PROPERTY ACCOUNT INFORMATION
0391280000044

Print E-mail

File A Protest | Similar Owner Name | Nearby Addresses | Same Street Name | Related Map 5259D

Ownership History

Owner and Property Information

Owner Name & Mailing Address:	**MCKINNEY THOMAS M & DONNA M** **3366 PRINCE GEORGE DR** **FRIENDSWOOD TX 77546-4179**	Legal Description: Property Address:	**LTS 1127 & 1128** **HOUSTON HEIGHTS ANNEX** **1311 N SHEPHERD DR** **HOUSTON TX 77008**

State Class Code	Land Use Code	Building Class	Total Units
F1 -- Real, Commercial	8002 -- Land Neighborhood Section 2	E	0

Land Area	Building Area	Net Rentable Area	Neighborhood	Market Area	Map Facet	Key Map®
5,000 SF	1,800	0	5938.11	5020 -- Heights	5259D	452Z

Value Status Information

Value Status	Notice Date	Shared CAD
Noticed	03/31/2017	No

Exemptions and Jurisdictions

Exemption Type	Districts	Jurisdictions	Exemption Value	ARB Status	2016 Rate	2017 Rate	Online Tax Bill
None	001	HOUSTON ISD		Certified: 08/11/2017	1.206700	1.206700	View
	040	HARRIS COUNTY		Certified: 08/11/2017	0.416560	0.418010	View
	041	HARRIS CO FLOOD CNTRL		Certified: 08/11/2017	0.028290	0.028310	View
	042	PORT OF HOUSTON AUTHY		Certified: 08/11/2017	0.013340	0.012560	View
	043	HARRIS CO HOSP DIST		Certified: 08/11/2017	0.171790	0.171100	View
	044	HARRIS CO EDUC DEPT		Certified: 08/11/2017	0.005200	0.005195	View
	048	HOU COMMUNITY COLLEGE		Certified: 08/11/2017	0.100263	0.100263	View
	061	CITY OF HOUSTON		Certified: 08/11/2017	0.586420	0.584210	View
	816	TIRZ 5 - MEMORIAL HEIGHTS ANNX 4 (061)		Certified: 08/11/2017			

Texas law prohibits us from displaying residential photographs, sketches, floor plans, or information indicating the age of a property owner on our website. You can inspect this information or get a copy at **HCAD's information center at 13013 NW Freeway**.

Valuations

Value as of January 1, 2016		Value as of January 1, 2017	
Market	Appraised	Market	Appraised

Land	200,000		Land	200,000	
Improvement	17,327		Improvement	17,416	
Total	217,327	217,327	Total	217,416	217,416

5-Year Value History

Land

Market Value Land

Line	Land Use	Unit Type	Units	Size Factor	Site Factor	Appr O/R Factor	Appr O/R Reason	Total Adj	Unit Price	Adj Unit Price	Value
1	8002 -- Land Neighborhood Section 2 4329 -- Used Car Lot	SF	5,000	1.00	1.00	1.00	--	1.00	40.00	40.00	200,000.00

Building

Building	Year Built	Type	Style	Quality	Impr Sq Ft	Building Details
1	1984	Used Car Lot	8471 -- Lt. Commercial Utility Build.	Average	1,800	Displayed

Building Details (1)

Building Data

Element	Details
Cooling Type	Central / Forced
Construction Type	Steel, Light
Functional Utility	Avg/Normal
Heating Type	Hot Air
Partition Type	Normal
Physical Condition	Avg/Normal
Plumbing Type	Adequate
Sprinkler Type	None
Exterior Wall	Metal, Light
Economic Obsolescence	Normal
Element	Units
Wall Height	12
Interior Finish Percent	100

Building Areas

Description	Area
BASE AREA PRI	1,800

Extra Features

Line	Description	Quality	Condition	Units	Year Built

1	Paving - Asphalt	Average	Average	3,200	1950

Tax Year: 2017 ▼

HARRIS COUNTY APPRAISAL DISTRICT
REAL PROPERTY ACCOUNT INFORMATION
0391280000044

Print E-mail

File A Protest | Similar Owner Name | Nearby Addresses | Same Street Name | Related Map 5259D

Ownership History

Owner and Property Information

Owner Name & Mailing Address:	**MCKINNEY THOMAS M & DONNA M** **3366 PRINCE GEORGE DR** **FRIENDSWOOD TX 77546-4179**	Legal Description: Property Address:	**LTS 1127 & 1128** **HOUSTON HEIGHTS ANNEX** **1311 N SHEPHERD DR** **HOUSTON TX 77008**

State Class Code	Land Use Code	Building Class	Total Units
F1 -- Real, Commercial	8002 -- Land Neighborhood Section 2	E	0

Land Area	Building Area	Net Rentable Area	Neighborhood	Market Area	Map Facet	Key Map®
5,000 SF	1,800	0	5938.11	5020 -- Heights	5259D	452Z

Value Status Information

Value Status	Notice Date	Shared CAD
Noticed	03/31/2017	No

Exemptions and Jurisdictions

Exemption Type	Districts	Jurisdictions	Exemption Value	ARB Status	2016 Rate	2017 Rate	Online Tax Bill
None	001	HOUSTON ISD		Certified: 08/11/2017	1.206700	1.206700	View
	040	HARRIS COUNTY		Certified: 08/11/2017	0.416560	0.418010	View
	041	HARRIS CO FLOOD CNTRL		Certified: 08/11/2017	0.028290	0.028310	View
	042	PORT OF HOUSTON AUTHY		Certified: 08/11/2017	0.013340	0.012560	View
	043	HARRIS CO HOSP DIST		Certified: 08/11/2017	0.171790	0.171100	View
	044	HARRIS CO EDUC DEPT		Certified: 08/11/2017	0.005200	0.005195	View
	048	HOU COMMUNITY COLLEGE		Certified: 08/11/2017	0.100263	0.100263	View
	061	CITY OF HOUSTON		Certified: 08/11/2017	0.586420	0.584210	View
	816	TIRZ 5 - MEMORIAL HEIGHTS ANNX 4 (061)		Certified: 08/11/2017			

Texas law prohibits us from displaying residential photographs, sketches, floor plans, or information indicating the age of a property owner on our website. You can inspect this information or get a copy at **HCAD's information center at 13013 NW Freeway**.

Valuations

Value as of January 1, 2016		Value as of January 1, 2017	
Market	Appraised	Market	Appraised

Land	200,000		Land	200,000	
Improvement	17,327		Improvement	17,416	
Total	217,327	217,327	Total	217,416	217,416

5-Year Value History

Land

Market Value Land

Line	Land Use	Unit Type	Units	Size Factor	Site Factor	Appr O/R Factor	Appr O/R Reason	Total Adj	Unit Price	Adj Unit Price	Value
1	8002 -- Land Neighborhood Section 2 4329 -- Used Car Lot	SF	5,000	1.00	1.00	1.00	--	1.00	40.00	40.00	200,000.00

Building

Building	Year Built	Type	Style	Quality	Impr Sq Ft	Building Details
1	1984	Used Car Lot	8471 -- Lt. Commercial Utility Build.	Average	1,800	Displayed

Building Details (1)

Building Data

Element	Details
Cooling Type	Central / Forced
Construction Type	Steel, Light
Functional Utility	Avg/Normal
Heating Type	Hot Air
Partition Type	Normal
Physical Condition	Avg/Normal
Plumbing Type	Adequate
Sprinkler Type	None
Exterior Wall	Metal, Light
Economic Obsolescence	Normal
Element	Units
Wall Height	12
Interior Finish Percent	100

Building Areas

Description	Area
BASE AREA PRI	1,800

Extra Features

Line	Description	Quality	Condition	Units	Year Built

1	Paving - Asphalt	Average	Average	3,200	1950

Tax Year: 2017 ▼

HARRIS COUNTY APPRAISAL DISTRICT
REAL PROPERTY ACCOUNT INFORMATION
0391280000046

Print E-mail

Owner Services | Similar Owner Name | Nearby Addresses | Same Street Name | Related Map 5259D

Ownership History | **Fiduciary Information**

Owner and Property Information

Owner Name & Mailing Address:	**BAKER JERRY M** **615 E 19TH ST** **HOUSTON TX 77008-4422**	Legal Description: Property Address:	**LTS 1129 1130 1131 & 1132 HOUSTON HEIGHTS ANNEX** **1301 N SHEPHERD DR HOUSTON TX 77008**

State Class Code	Land Use Code	Building Class	Total Units
F1 -- Real, Commercial	8002 -- Land Neighborhood Section 2	E	0

Land Area	Building Area	Net Rentable Area	Neighborhood	Market Area	Map Facet	Key Map®
10,000 SF	0	0	5938.11	5020 -- Heights	5259D	452Z

Value Status Information

Value Status	Notice Date	Shared CAD
Noticed	03/31/2017	No

Exemptions and Jurisdictions

Exemption Type	Districts	Jurisdictions	Exemption Value	ARB Status	2016 Rate	2017 Rate	Online Tax Bill
None	001	HOUSTON ISD		Certified: 08/11/2017	1.206700	1.206700	View
	040	HARRIS COUNTY		Certified: 08/11/2017	0.416560	0.418010	View
	041	HARRIS CO FLOOD CNTRL		Certified: 08/11/2017	0.028290	0.028310	View
	042	PORT OF HOUSTON AUTHY		Certified: 08/11/2017	0.013340	0.012560	View
	043	HARRIS CO HOSP DIST		Certified: 08/11/2017	0.171790	0.171100	View
	044	HARRIS CO EDUC DEPT		Certified: 08/11/2017	0.005200	0.005195	View
	048	HOU COMMUNITY COLLEGE		Certified: 08/11/2017	0.100263	0.100263	View
	061	CITY OF HOUSTON		Certified: 08/11/2017	0.586420	0.584210	View
	816	TIRZ 5 - MEMORIAL HEIGHTS ANNX 4 (061)		Certified: 08/11/2017			

Texas law prohibits us from displaying residential photographs, sketches, floor plans, or information indicating the age of a property owner on our website. You can inspect this information or get a copy at **HCAD's information center at 13013 NW Freeway**.

Valuations

Value as of January 1, 2016		Value as of January 1, 2017	
Market	Appraised	Market	Appraised

Land	300,000		Land	360,000	
Improvement	10,000		Improvement	12,375	
Total	310,000	310,000	Total	372,375	372,375

5-Year Value History

Land

Market Value Land

Line	Land Use	Unit Type	Units	Size Factor	Site Factor	Appr O/R Factor	Appr O/R Reason	Total Adj	Unit Price	Adj Unit Price	Value
1	8002 -- Land Neighborhood Section 2 4393 -- Auxiliary Improvement	SF	10,000	1.00	1.00	0.90	--	0.90	40.00	36.00	360,000.00

Building

Vacant (No Building Data)

Extra Features

Line	Description	Quality	Condition	Units	Year Built
1	Paving - Light Concrete	Average	Average	10,000	1990

Tax Year: 2017 ▼

HARRIS COUNTY APPRAISAL DISTRICT
REAL PROPERTY ACCOUNT INFORMATION
0391290000001

Print E-mail

Owner Services | Similar Owner Name | Nearby Addresses | Same Street Name | Related Map 5259D

Ownership History | **Fiduciary Information**

Owner and Property Information

Owner Name & Mailing Address:	**ROADE PROPERTIES LTD** **8845 LONG POINT RD STE B** **HOUSTON TX 77055-3031**
Legal Description:	**LTS 1133 1134 1135 & 1136 HOUSTON HEIGHTS ANNEX**
Property Address:	**1348 N SHEPHERD DR** **HOUSTON TX 77008**

State Class Code	Land Use Code	Building Class	Total Units
F1 -- Real, Commercial	8002 -- Land Neighborhood Section 2	E	0

Land Area	Building Area	Net Rentable Area	Neighborhood	Market Area	Map Facet	Key Map®
10,000 SF	4,371	0	5938.11	5020 -- Heights	5259D	452Z

Value Status Information

Value Status	Notice Date	Shared CAD
Noticed	03/31/2017	No

Exemptions and Jurisdictions

Exemption Type	Districts	Jurisdictions	Exemption Value	ARB Status	2016 Rate	2017 Rate	Online Tax Bill
None	001	HOUSTON ISD		Certified: 08/11/2017	1.206700	1.206700	View
	040	HARRIS COUNTY		Certified: 08/11/2017	0.416560	0.418010	View
	041	HARRIS CO FLOOD CNTRL		Certified: 08/11/2017	0.028290	0.028310	View
	042	PORT OF HOUSTON AUTHY		Certified: 08/11/2017	0.013340	0.012560	View
	043	HARRIS CO HOSP DIST		Certified: 08/11/2017	0.171790	0.171100	View
	044	HARRIS CO EDUC DEPT		Certified: 08/11/2017	0.005200	0.005195	View
	048	HOU COMMUNITY COLLEGE		Certified: 08/11/2017	0.100263	0.100263	View
	061	CITY OF HOUSTON		Certified: 08/11/2017	0.586420	0.584210	View
	816	TIRZ 5 - MEMORIAL HEIGHTS ANNX 4 (061)		Certified: 08/11/2017			

Texas law prohibits us from displaying residential photographs, sketches, floor plans, or information indicating the age of a property owner on our website. You can inspect this information or get a copy at **HCAD's information center at 13013 NW Freeway**.

Valuations

Value as of January 1, 2016		Value as of January 1, 2017	
Market	Appraised	Market	Appraised

Land	400,000		Land	400,000	
Improvement	67,721		Improvement	30,000	
Total	467,721	467,721	Total	430,000	430,000

5-Year Value History

Land

Market Value Land

Line	Land Use	Unit Type	Units	Size Factor	Site Factor	Appr O/R Factor	Appr O/R Reason	Total Adj	Unit Price	Adj Unit Price	Value
1	8002 -- Land Neighborhood Section 2 4373 -- Retail Single-Occupancy	SF	10,000	1.00	1.00	1.00	--	1.00	40.00	40.00	400,000.00

Building

Building	Year Built	Type	Style	Quality	Impr Sq Ft	Building Details
1	1945	Retail Single-Occupancy	8353 -- Retail Store	Low	4,371	Displayed

Building Details (1)

Building Data

Element	Details
Cooling Type	Central / Forced
Construction Type	Wood / Steel Joist
Functional Utility	Fair
Heating Type	Unit Heaters
Partition Type	Normal
Physical Condition	Fair
Plumbing Type	Adequate
Sprinkler Type	None
Exterior Wall	Concr Block
Economic Obsolescence	Fair
Element	Units
Wall Height	14
Wall Height	10
Wall Height	8
Interior Finish Percent	100

Building Areas

Description	Area
BASE AREA PRI	2,121
CNPY ROOF W/ SLAB -C	594
BASE AREA PRI	825
BASE AREA PRI	600
BASE AREA UPR	825

Extra Features

Line	Description	Quality	Condition	Units	Year Built
1	Paving - Heavy Concrete	Average	Average	4,976	1960
2	CANOPY ROOF AND SLAB	Average	Average	594	1945

Tax Year: 2017 ▼

HARRIS COUNTY APPRAISAL DISTRICT
REAL PROPERTY ACCOUNT INFORMATION
0391290000003

Print E-mail

Owner Services | Similar Owner Name | Nearby Addresses | Same Street Name | Related Map 5259D

Ownership History

Owner and Property Information

Owner Name & Mailing Address:	**TRUCKS USA INC** **1340 N SHEPHERD DR** **HOUSTON TX 77008-3752**	Legal Description:	**LTS 1137 & 1138 & TR 1139** **HOUSTON HEIGHTS ANNEX**
		Property Address:	**1340 N SHEPHERD DR** **HOUSTON TX 77008**

State Class Code	Land Use Code	Building Class	Total Units
F1 -- Real, Commercial	8002 -- Land Neighborhood Section 2	E	0

Land Area	Building Area	Net Rentable Area	Neighborhood	Market Area	Map Facet	Key Map®
6,000 SF	988	0	5938.11	5020 -- Heights	5259D	452Z

Value Status Information

Value Status	Notice Date	Shared CAD
Noticed	03/31/2017	No

Exemptions and Jurisdictions

Exemption Type	Districts	Jurisdictions	Exemption Value	ARB Status	2016 Rate	2017 Rate	Online Tax Bill
None	001	HOUSTON ISD		Certified: 08/11/2017	1.206700	1.206700	View
	040	HARRIS COUNTY		Certified: 08/11/2017	0.416560	0.418010	View
	041	HARRIS CO FLOOD CNTRL		Certified: 08/11/2017	0.028290	0.028310	View
	042	PORT OF HOUSTON AUTHY		Certified: 08/11/2017	0.013340	0.012560	View
	043	HARRIS CO HOSP DIST		Certified: 08/11/2017	0.171790	0.171100	View
	044	HARRIS CO EDUC DEPT		Certified: 08/11/2017	0.005200	0.005195	View
	048	HOU COMMUNITY COLLEGE		Certified: 08/11/2017	0.100263	0.100263	View
	061	CITY OF HOUSTON		Certified: 08/11/2017	0.586420	0.584210	View
	816	TIRZ 5 - MEMORIAL HEIGHTS ANNX 4 (061)		Certified: 08/11/2017			

Texas law prohibits us from displaying residential photographs, sketches, floor plans, or information indicating the age of a property owner on our website. You can inspect this information or get a copy at **HCAD's information center at 13013 NW Freeway**.

Valuations

Value as of January 1, 2016		Value as of January 1, 2017	
Market	Appraised	Market	Appraised

Land	216,000		Land	219,286			
Improvement	5,661		Improvement	100			
Total	221,661	221,661	Total	219,386	219,386		

5-Year Value History

Land

Market Value Land

Line	Land Use	Unit Type	Units	Size Factor	Site Factor	Appr O/R Factor	Appr O/R Reason	Total Adj	Unit Price	Adj Unit Price	Value
1	8002 -- Land Neighborhood Section 2 4329 -- Used Car Lot	SF	6,000	1.00	1.00	0.90	--	0.90	40.00	36.00	216,000.00

Building

Building	Year Built	Type	Style	Quality	Impr Sq Ft	Building Details
1	1978	Used Car Lot	8353 -- Retail Store	Very Low	988	Displayed

Building Details (1)

Building Data

Element	Details
Cooling Type	None
Construction Type	Wood / Steel Joist
Functional Utility	Poor
Heating Type	None
Partition Type	Normal
Physical Condition	Poor
Plumbing Type	Adequate
Sprinkler Type	None
Exterior Wall	Frame / Res Stucco
Economic Obsolescence	Very Poor
Element	Units
Wall Height	9
Interior Finish Percent	100

Building Areas

Description	Area
BASE AREA PRI	988
CNPY ONLY -C	220
CNPY ROOF W/ SLAB -C	420

Extra Features

Line	Description	Quality	Condition	Units	Year Built

2	CANOPY ONLY	Poor	Average	220	1978
3	Paving - Light Concrete	Poor	Average	1,000	1978

Tax Year: 2017 ▼

HARRIS COUNTY APPRAISAL DISTRICT
REAL PROPERTY ACCOUNT INFORMATION
0391290000005

Print E-mail

Owner Services | Similar Owner Name | Nearby Addresses | Same Street Name | Related Map 5259D

Ownership History | **Fiduciary Information** | **Related Accounts**

Owner and Property Information

Owner Name & Mailing Address:	**NORTHWEST INFECTIOUS DISEASE & TRAVEL MEDICINE PA** **5509 CORNISH ST** **HOUSTON TX 77007-4303**	Legal Description:	**LTS 1140 1164 & 1165 & TRS 1139A & 1166** **HOUSTON HEIGHTS ANNEX**
		Property Address:	**1339 DOROTHY ST** **HOUSTON TX 77008**

State Class Code	Land Use Code	Building Class	Total Units
F1 -- Real, Commercial	8002 -- Land Neighborhood Section 2	E	0

Land Area	Building Area	Net Rentable Area	Neighborhood	Market Area	Map Facet	Key Map®
10,000 SF	6,435	0	5938.11	6004 -- Inner Loop North	5259D	452Z

Value Status Information

Value Status	Notice Date	Shared CAD
Noticed	03/31/2017	No

Exemptions and Jurisdictions

Exemption Type	Districts	Jurisdictions	Exemption Value	ARB Status	2016 Rate	2017 Rate	Online Tax Bill
None	001	HOUSTON ISD		Certified: 08/11/2017	1.206700	1.206700	View
	040	HARRIS COUNTY		Certified: 08/11/2017	0.416560	0.418010	View
	041	HARRIS CO FLOOD CNTRL		Certified: 08/11/2017	0.028290	0.028310	View
	042	PORT OF HOUSTON AUTHY		Certified: 08/11/2017	0.013340	0.012560	View
	043	HARRIS CO HOSP DIST		Certified: 08/11/2017	0.171790	0.171100	View
	044	HARRIS CO EDUC DEPT		Certified: 08/11/2017	0.005200	0.005195	View
	048	HOU COMMUNITY COLLEGE		Certified: 08/11/2017	0.100263	0.100263	View
	061	CITY OF HOUSTON		Certified: 08/11/2017	0.586420	0.584210	View
	816	TIRZ 5 - MEMORIAL HEIGHTS ANNX 4 (061)		Certified: 08/11/2017			

Texas law prohibits us from displaying residential photographs, sketches, floor plans, or information indicating the age of a property owner on our website. You can inspect this information or get a copy at **HCAD's information center at 13013 NW Freeway**.

Valuations

Value as of January 1, 2016	Value as of January 1, 2017

	Market	Appraised		Market	Appraised
Land	400,000		Land	400,000	
Improvement	39,259		Improvement	39,405	
Total	439,259	439,259	Total	439,405	439,405

5-Year Value History

Land

Market Value Land

Line	Land Use	Unit Type	Units	Size Factor	Site Factor	Appr O/R Factor	Appr O/R Reason	Total Adj	Unit Price	Adj Unit Price	Value
1	8002 -- Land Neighborhood Section 2 4399 -- Warehouse-Metallic	SF	10,000	1.00	1.00	1.00	--	1.00	40.00	40.00	400,000.00

Building

Building	Year Built	Type	Style	Quality	Impr Sq Ft	Building Details
1	1960	Warehouse - Metallic	8454 -- Shell, Industrial	Average	810	Displayed
2	1977	Warehouse - Metallic	8454 -- Shell, Industrial	Average	5,625	View

Building Details (1)

Building Data

Element	Details
Economic Obsolescence	Normal
Cooling Type	Central / Forced
Construction Type	Wood / Steel Joist
Functional Utility	Avg/Normal
Heating Type	Hot Air
Partition Type	Normal
Physical Condition	Avg/Normal
Plumbing Type	Adequate
Sprinkler Type	None
Exterior Wall	Brick / Stone
Market Adjustment	15% Market Adjustment
Element	Units
Wall Height	12
Office Warehouse Ratio	0.14
Interior Finish Percent	100

Building Areas

Description	Area
CARPORT -C	810
BASE AREA PRI	810

Extra Features

Line	Description	Quality	Condition	Units	Year Built
1	Paving - Light Concrete	Average	Average	2,000	1988
2	Carport - Commercial	Average	Average	810	1988
3	Enclosure, Office	Very Good	Average	800	1977

Tax Year: 2017 ▼

HARRIS COUNTY APPRAISAL DISTRICT
REAL PROPERTY ACCOUNT INFORMATION
0391290000008

Print E-mail

Owner Services | Similar Owner Name | Nearby Addresses | Same Street Name | Related Map 5259D

Ownership History | **Fiduciary Information**

Owner and Property Information

Owner Name & Mailing Address:	**NORTHWEST INFECTIOUS DISEASE & TRAVEL MEDICINE PA** **5509 CORNISH ST** **HOUSTON TX 77007-4303**	Legal Description:	**LTS 1143 & 1144 HOUSTON HEIGHTS ANNEX**
		Property Address:	**1340 N SHEPHERD DR** **HOUSTON TX 77008**

State Class Code	Land Use Code	Building Class	Total Units
C2 -- Real, Vacant Commercial	8002 -- Land Neighborhood Section 2	E	0

Land Area	Building Area	Net Rentable Area	Neighborhood	Market Area	Map Facet	Key Map®
5,000 SF	0	0	5938.11	161 -- 1F Heights, Brooksmith, Norhill Areas	5259D	452Z

Value Status Information

Value Status	Notice Date	Shared CAD
Noticed	03/31/2017	No

Exemptions and Jurisdictions

Exemption Type	Districts	Jurisdictions	Exemption Value	ARB Status	2016 Rate	2017 Rate	Online Tax Bill
None	001	HOUSTON ISD		Certified: 08/11/2017	1.206700	1.206700	View
	040	HARRIS COUNTY		Certified: 08/11/2017	0.416560	0.418010	View
	041	HARRIS CO FLOOD CNTRL		Certified: 08/11/2017	0.028290	0.028310	View
	042	PORT OF HOUSTON AUTHY		Certified: 08/11/2017	0.013340	0.012560	View
	043	HARRIS CO HOSP DIST		Certified: 08/11/2017	0.171790	0.171100	View
	044	HARRIS CO EDUC DEPT		Certified: 08/11/2017	0.005200	0.005195	View
	048	HOU COMMUNITY COLLEGE		Certified: 08/11/2017	0.100263	0.100263	View
	061	CITY OF HOUSTON		Certified: 08/11/2017	0.586420	0.584210	View
	816	TIRZ 5 - MEMORIAL HEIGHTS ANNX 4 (061)		Certified: 08/11/2017			

Texas law prohibits us from displaying residential photographs, sketches, floor plans, or information indicating the age of a property owner on our website. You can inspect this information or get a copy at **HCAD's information center at 13013 NW Freeway**.

Valuations

Value as of January 1, 2016		Value as of January 1, 2017	
Market	Appraised	Market	Appraised

Land	196,559		Land	200,000	
Improvement	0		Improvement	0	
Total	196,559	196,559	Total	200,000	200,000

5-Year Value History

Land

Market Value Land

Line	Land Use	Unit Type	Units	Size Factor	Site Factor	Appr O/R Factor	Appr O/R Reason	Total Adj	Unit Price	Adj Unit Price	Value
1	8002 -- Land Neighborhood Section 2 4300 -- General Commercial Vacant	SF	5,000	1.00	1.00	1.00	--	1.00	40.00	40.00	200,000.00

Building

Vacant (No Building Data)

Tax Year: 2017 ▼

HARRIS COUNTY APPRAISAL DISTRICT
REAL PROPERTY ACCOUNT INFORMATION
0391290000010

Print E-mail

Owner Services | Similar Owner Name | Nearby Addresses | Same Street Name | Related Map 5259D

Ownership History | **Fiduciary Information**

Owner and Property Information

Owner Name & Mailing Address:	**DRAUGHON HAROLD E** **1311 N SHEPHERD DR** **HOUSTON TX 77008-3751**	Legal Description: Property Address:	**LTS 1145 THRU 1149** **HOUSTON HEIGHTS ANNEX** **1310 N SHEPHERD DR** **HOUSTON TX 77008**

State Class Code	Land Use Code	Building Class	Total Units
F1 -- Real, Commercial	8002 -- Land Neighborhood Section 2	E	0

Land Area	Building Area	Net Rentable Area	Neighborhood	Market Area	Map Facet	Key Map®
12,500 SF	0	0	5938.11	5000 --	5259D	452Z

Value Status Information

Value Status	Notice Date	Shared CAD
Noticed	03/31/2017	No

Exemptions and Jurisdictions

Exemption Type	Districts	Jurisdictions	Exemption Value	ARB Status	2016 Rate	2017 Rate	Online Tax Bill
None	001	HOUSTON ISD		Supplemental: 09/15/2017	1.206700	1.206700	View
	040	HARRIS COUNTY		Supplemental: 09/15/2017	0.416560	0.418010	View
	041	HARRIS CO FLOOD CNTRL		Supplemental: 09/15/2017	0.028290	0.028310	View
	042	PORT OF HOUSTON AUTHY		Supplemental: 09/15/2017	0.013340	0.012560	View
	043	HARRIS CO HOSP DIST		Supplemental: 09/15/2017	0.171790	0.171100	View
	044	HARRIS CO EDUC DEPT		Supplemental: 09/15/2017	0.005200	0.005195	View
	048	HOU COMMUNITY COLLEGE		Supplemental: 09/15/2017	0.100263	0.100263	View
	061	CITY OF HOUSTON		Supplemental: 09/15/2017	0.586420	0.584210	View
	816	TIRZ 5 - MEMORIAL HEIGHTS ANNX 4 (061)		Supplemental: 09/15/2017			

Texas law prohibits us from displaying residential photographs, sketches, floor plans, or information indicating the age of a property owner on our website. You can inspect this information or get a copy at **HCAD's information center at 13013 NW Freeway**.

Valuations

Value as of January 1, 2016		Value as of January 1, 2017	
Market	Appraised	Market	Appraised

Land	500,000		Land	500,000	
Improvement	9,450		Improvement	9,450	
Total	509,450	509,450	Total	509,450	509,450

5-Year Value History

Land

Market Value Land

Line	Land Use	Unit Type	Units	Size Factor	Site Factor	Appr O/R Factor	Appr O/R Reason	Total Adj	Unit Price	Adj Unit Price	Value
1	8002 -- Land Neighborhood Section 2 4393 -- Auxiliary Improvement	SF	12,500	1.00	1.00	1.00	--	1.00	40.00	40.00	500,000.00

Building

Vacant (No Building Data)

Extra Features

Line	Description	Quality	Condition	Units	Year Built
1	Paving - Asphalt	Average	Average	12,000	1990

Tax Year: 2017 ▼

HARRIS COUNTY APPRAISAL DISTRICT
REAL PROPERTY ACCOUNT INFORMATION
0391290000016

Print E-mail

Owner Services | Similar Owner Name | Nearby Addresses | Same Street Name | Related Map 5259D

Ownership History | **Fiduciary Information**

Owner and Property Information

Owner Name & Mailing Address:	**DRAUGHON HAROLD E** **1311 N SHEPHERD DR** **HOUSTON TX 77008-3751**	Legal Description: Property Address:	**LTS 1150 & 1151** **HOUSTON HEIGHTS ANNEX** **1310 N SHEPHERD DR** **HOUSTON TX 77008**

State Class Code	Land Use Code	Building Class	Total Units
F1 -- Real, Commercial	8002 -- Land Neighborhood Section 2	E	0

Land Area	Building Area	Net Rentable Area	Neighborhood	Market Area	Map Facet	Key Map®
5,000 SF	0	0	5938.11	5000 --	5259D	452Z

Value Status Information

Value Status	Notice Date	Shared CAD
Noticed	03/31/2017	No

Exemptions and Jurisdictions

Exemption Type	Districts	Jurisdictions	Exemption Value	ARB Status	2016 Rate	2017 Rate	Online Tax Bill
None	001	HOUSTON ISD		Supplemental: 09/15/2017	1.206700	1.206700	View
	040	HARRIS COUNTY		Supplemental: 09/15/2017	0.416560	0.418010	View
	041	HARRIS CO FLOOD CNTRL		Supplemental: 09/15/2017	0.028290	0.028310	View
	042	PORT OF HOUSTON AUTHY		Supplemental: 09/15/2017	0.013340	0.012560	View
	043	HARRIS CO HOSP DIST		Supplemental: 09/15/2017	0.171790	0.171100	View
	044	HARRIS CO EDUC DEPT		Supplemental: 09/15/2017	0.005200	0.005195	View
	048	HOU COMMUNITY COLLEGE		Supplemental: 09/15/2017	0.100263	0.100263	View
	061	CITY OF HOUSTON		Supplemental: 09/15/2017	0.586420	0.584210	View
	816	TIRZ 5 - MEMORIAL HEIGHTS ANNX 4 (061)		Supplemental: 09/15/2017			

Texas law prohibits us from displaying residential photographs, sketches, floor plans, or information indicating the age of a property owner on our website. You can inspect this information or get a copy at **HCAD's information center at 13013 NW Freeway**.

Valuations

Value as of January 1, 2016		Value as of January 1, 2017	
Market	Appraised	Market	Appraised

Land	194,900		Land	200,000	
Improvement	100		Improvement	3,938	
Total	195,000	195,000	Total	203,938	203,938

5-Year Value History

Land

Market Value Land

Line	Land Use	Unit Type	Units	Size Factor	Site Factor	Appr O/R Factor	Appr O/R Reason	Total Adj	Unit Price	Adj Unit Price	Value
1	8002 -- Land Neighborhood Section 2 4393 -- Auxiliary Improvement	SF	5,000	1.00	1.00	1.00	--	1.00	40.00	40.00	200,000.00

Building

Vacant (No Building Data)

Extra Features

Line	Description	Quality	Condition	Units	Year Built
1	Paving - Asphalt	Average	Average	5,000	1988

Tax Year: 2017 ▼

HARRIS COUNTY APPRAISAL DISTRICT
REAL PROPERTY ACCOUNT INFORMATION
0391290000018

Print E-mail

Owner Services | Similar Owner Name | Nearby Addresses | Same Street Name | Related Map 5259D

Ownership History | **Fiduciary Information**

Owner and Property Information

Owner Name & Mailing Address:	**DRAUGHON HAROLD E** **1311 N SHEPHERD DR** **HOUSTON TX 77008-3751**	Legal Description: Property Address:	**LTS 1152 1153 & 1154** **HOUSTON HEIGHTS ANNEX** **1310 N SHEPHERD DR** **HOUSTON TX 77008**

State Class Code	Land Use Code	Building Class	Total Units
F1 -- Real, Commercial	8002 -- Land Neighborhood Section 2	E	0

Land Area	Building Area	Net Rentable Area	Neighborhood	Market Area	Map Facet	Key Map®
7,500 SF	0	0	5938.11	5020 -- Heights	5259D	452Z

Value Status Information

Value Status	Notice Date	Shared CAD
Noticed	03/31/2017	No

Exemptions and Jurisdictions

Exemption Type	Districts	Jurisdictions	Exemption Value	ARB Status	2016 Rate	2017 Rate	Online Tax Bill
None	001	HOUSTON ISD		Supplemental: 09/15/2017	1.206700	1.206700	View
	040	HARRIS COUNTY		Supplemental: 09/15/2017	0.416560	0.418010	View
	041	HARRIS CO FLOOD CNTRL		Supplemental: 09/15/2017	0.028290	0.028310	View
	042	PORT OF HOUSTON AUTHY		Supplemental: 09/15/2017	0.013340	0.012560	View
	043	HARRIS CO HOSP DIST		Supplemental: 09/15/2017	0.171790	0.171100	View
	044	HARRIS CO EDUC DEPT		Supplemental: 09/15/2017	0.005200	0.005195	View
	048	HOU COMMUNITY COLLEGE		Supplemental: 09/15/2017	0.100263	0.100263	View
	061	CITY OF HOUSTON		Supplemental: 09/15/2017	0.586420	0.584210	View
	816	TIRZ 5 - MEMORIAL HEIGHTS ANNX 4 (061)		Supplemental: 09/15/2017			

Texas law prohibits us from displaying residential photographs, sketches, floor plans, or information indicating the age of a property owner on our website. You can inspect this information or get a copy at **HCAD's information center at 13013 NW Freeway**.

Valuations

Value as of January 1, 2016		Value as of January 1, 2017	
Market	Appraised	Market	Appraised

Land	300,000		Land	300,000	
Improvement	31,859		Improvement	31,911	
Total	331,859	331,859	Total	331,911	331,911

5-Year Value History

Land

Market Value Land

Line	Land Use	Unit Type	Units	Size Factor	Site Factor	Appr O/R Factor	Appr O/R Reason	Total Adj	Unit Price	Adj Unit Price	Value
1	8002 -- Land Neighborhood Section 2 4393 -- Auxiliary Improvement	SF	7,500	1.00	1.00	1.00	--	1.00	40.00	40.00	300,000.00

Building

Vacant (No Building Data)

Extra Features

Line	Description	Quality	Condition	Units	Year Built
1	CANOPY ONLY	Fair	Fair	2,240	1990
2	Portable/Modular Office - Good	Fair	Fair	956	2000
3	Paving - Asphalt	Fair	Fair	5,560	1988

Tax Year: 2017 ▼

HARRIS COUNTY APPRAISAL DISTRICT
REAL PROPERTY ACCOUNT INFORMATION
1288420010001

Print E-mail

Owner Services | Similar Owner Name | Nearby Addresses | Same Street Name | Related Map 5259D

Ownership History

Owner and Property Information

Owner Name & Mailing Address:	**ARANGO GABRIEL** **RAMOS ANTONIO** **RAMOS ROBERTO** **BRUNA MAGDALENA** **1302 N SHEPHERD DR** **HOUSTON TX 77008-3752**	Legal Description: Property Address:	**RES A BLK 1** **RAMOS SQUARE** **1302 N SHEPHERD DR** **HOUSTON TX 77008**

State Class Code	Land Use Code	Building Class	Total Units
F1 -- Real, Commercial	8002 -- Land Neighborhood Section 2	E	0

Land Area	Building Area	Net Rentable Area	Neighborhood	Market Area	Map Facet	Key Map®
13,791 SF	11,465	0	5938.11	1105 -- Heights	5259D	452Z

Value Status Information

Value Status	Notice Date	Shared CAD
Noticed	03/31/2017	No

Exemptions and Jurisdictions

Exemption Type	Districts	Jurisdictions	Exemption Value	ARB Status	2016 Rate	2017 Rate	Online Tax Bill
None	001	HOUSTON ISD		Certified: 08/11/2017	1.206700	1.206700	View
	040	HARRIS COUNTY		Certified: 08/11/2017	0.416560	0.418010	View
	041	HARRIS CO FLOOD CNTRL		Certified: 08/11/2017	0.028290	0.028310	View
	042	PORT OF HOUSTON AUTHY		Certified: 08/11/2017	0.013340	0.012560	View
	043	HARRIS CO HOSP DIST		Certified: 08/11/2017	0.171790	0.171100	View
	044	HARRIS CO EDUC DEPT		Certified: 08/11/2017	0.005200	0.005195	View
	048	HOU COMMUNITY COLLEGE		Certified: 08/11/2017	0.100263	0.100263	View
	061	CITY OF HOUSTON		Certified: 08/11/2017	0.586420	0.584210	View
	816	TIRZ 5 - MEMORIAL HEIGHTS ANNX 4 (061)		Certified: 08/11/2017			

Texas law prohibits us from displaying residential photographs, sketches, floor plans, or information indicating the age of a property owner on our website. You can inspect this information or get a copy at **HCAD's information center at 13013 NW Freeway**.

Valuations

Value as of January 1, 2016	Value as of January 1, 2017

	Market	Appraised		Market	Appraised
Land	551,640		Land	551,640	
Improvement	648,360		Improvement	648,360	
Total	1,200,000	1,200,000	Total	1,200,000	1,200,000

5-Year Value History

Land

Market Value Land

Line	Land Use	Unit Type	Units	Size Factor	Site Factor	Appr O/R Factor	Appr O/R Reason	Total Adj	Unit Price	Adj Unit Price	Value
1	8002 -- Land Neighborhood Section 2 4349 -- Medical Office	SF	13,791	1.00	1.00	1.00	--	1.00	40.00	40.00	551,640.00

Building

Building	Year Built	Type	Style	Quality	Impr Sq Ft	Building Details
1	2004	Medical Office	8341 -- Medical Office	Average	11,465	Displayed

Building Details (1)

Building Data

Element	Details
Exterior Wall	Frame / Res Stucco
Exterior Wall	Brick / Stone
Construction Type	Wood / Steel Joist
Partition Type	Normal
Heating Type	Hot Air
Cooling Type	Central / Forced
Plumbing Type	Adequate
Sprinkler Type	None
Physical Condition	Avg/Normal
Functional Utility	Avg/Normal
Economic Obsolescence	Normal
Element	Units
Wall Height	9
Interior Finish Percent	80

Building Areas

Description	Area
BASE AREA UPR	3,938
BASE AREA PRI	3,679
BASE AREA UPR	3,848
CNPY ROOF W/ SLAB -C	132
CNPY ROOF W/ SLAB -C	90

Extra Features

Line	Description	Quality	Condition	Units	Year Built
1	Paving - Heavy Concrete	Average	Average	8,000	2009
2	Porch,Open Upper	Average	Average	90	2004
3	CANOPY ROOF AND SLAB	Average	Average	132	2009

Tax Year: 2017 ▼

HARRIS COUNTY APPRAISAL DISTRICT
REAL PROPERTY ACCOUNT INFORMATION
0400350000021

Print E-mail

File A Protest | Similar Owner Name | Nearby Addresses | Same Street Name | Related Map 5258B

Ownership History

Owner and Property Information

Owner Name & Mailing Address:	**LARA ANA MARIA** **1239 N DURHAM DR** **HOUSTON TX 77008-6522**	Legal Description: Property Address:	**TR 5** **ABST 1 J AUSTIN** **1239 N DURHAM DR** **HOUSTON TX 77008**

State Class Code	Land Use Code	Building Class	Total Units
F1 -- Real, Commercial	8002 -- Land Neighborhood Section 2	E	0

Land Area	Building Area	Net Rentable Area	Neighborhood	Market Area	Map Facet	Key Map®
10,550 SF	960	0	5938.11	5020 -- Heights	5258B	452Y

Value Status Information

Value Status	Notice Date	Shared CAD
Noticed	03/31/2017	No

Exemptions and Jurisdictions

Exemption Type	Districts	Jurisdictions	Exemption Value	ARB Status	2016 Rate	2017 Rate	Online Tax Bill
None	001	HOUSTON ISD		Certified: 08/11/2017	1.206700	1.206700	View
	040	HARRIS COUNTY		Certified: 08/11/2017	0.416560	0.418010	View
	041	HARRIS CO FLOOD CNTRL		Certified: 08/11/2017	0.028290	0.028310	View
	042	PORT OF HOUSTON AUTHY		Certified: 08/11/2017	0.013340	0.012560	View
	043	HARRIS CO HOSP DIST		Certified: 08/11/2017	0.171790	0.171100	View
	044	HARRIS CO EDUC DEPT		Certified: 08/11/2017	0.005200	0.005195	View
	048	HOU COMMUNITY COLLEGE		Certified: 08/11/2017	0.100263	0.100263	View
	061	CITY OF HOUSTON		Certified: 08/11/2017	0.586420	0.584210	View
	816	TIRZ 5 - MEMORIAL HEIGHTS ANNX 4 (061)		Certified: 08/11/2017			

Texas law prohibits us from displaying residential photographs, sketches, floor plans, or information indicating the age of a property owner on our website. You can inspect this information or get a copy at **HCAD's information center at 13013 NW Freeway**.

Valuations

Value as of January 1, 2016		Value as of January 1, 2017	
Market	Appraised	Market	Appraised

Land	422,000		Land	422,000	
Improvement	34,804		Improvement	43,202	
Total	456,804	456,804	Total	465,202	465,202

5-Year Value History

Land

Market Value Land

Line	Land Use	Unit Type	Units	Size Factor	Site Factor	Appr O/R Factor	Appr O/R Reason	Total Adj	Unit Price	Adj Unit Price	Value
1	8002 -- Land Neighborhood Section 2 4373 -- Retail Single-Occupancy	SF	10,550	1.00	1.00	1.00	--	1.00	40.00	40.00	422,000.00

Building

Building	Year Built	Type	Style	Quality	Impr Sq Ft	Building Details
1	1993	Retail Single-Occupancy	8353 -- Retail Store	Low	576	Displayed
2	1994	Retail Single-Occupancy	8353 -- Retail Store	Low	384	View

Building Details (1)

Building Data

Element	Details
Cooling Type	None
Construction Type	Wood / Steel Joist
Functional Utility	Fair
Heating Type	Unit Heaters
Partition Type	Above Normal
Physical Condition	Fair
Plumbing Type	Adequate
Sprinkler Type	None
Exterior Wall	Frame / Res Stucco
Economic Obsolescence	Normal
Element	Units
Wall Height	11
Interior Finish Percent	100

Building Areas

Description	Area
BASE AREA PRI	576

Extra Features

Line	Description	Quality	Condition	Units	Year Built
1	CANOPY ROOF AND SLAB	Poor	Poor	1,250	1993
2	Detached Frame Garage	Poor	Average	544	1940
3	CANOPY ONLY	Fair	Average	1,064	2009
4	Paving - Asphalt	Fair	Fair	15,000	1993

Tax Year: 2017 ▼

HARRIS COUNTY APPRAISAL DISTRICT
REAL PROPERTY ACCOUNT INFORMATION
0400350000022

Print E-mail

File A Protest | Similar Owner Name | Nearby Addresses | Same Street Name | Related Map 5258B

Ownership History

Owner and Property Information

Owner Name & Mailing Address:	**LARA ANA MARIA** **1239 N DURHAM DR** **HOUSTON TX 77008-6522**
Legal Description:	**TR 5A** **ABST 1 J AUSTIN**
Property Address:	**1239 N DURHAM DR** **HOUSTON TX 77008**

State Class Code	Land Use Code	Building Class	Total Units
C2 -- Real, Vacant Commercial	8002 -- Land Neighborhood Section 2		0

Land Area	Building Area	Net Rentable Area	Neighborhood	Market Area	Map Facet	Key Map®
7,400 SF	0	0	5938.11	161 -- 1F Heights, Brooksmith, Norhill Areas	5258B	452Y

Value Status Information

Value Status	Notice Date	Shared CAD
Noticed	03/31/2017	No

Exemptions and Jurisdictions

Exemption Type	Districts	Jurisdictions	Exemption Value	ARB Status	2016 Rate	2017 Rate	Online Tax Bill
None	001	HOUSTON ISD		Certified: 08/11/2017	1.206700	1.206700	View
	040	HARRIS COUNTY		Certified: 08/11/2017	0.416560	0.418010	View
	041	HARRIS CO FLOOD CNTRL		Certified: 08/11/2017	0.028290	0.028310	View
	042	PORT OF HOUSTON AUTHY		Certified: 08/11/2017	0.013340	0.012560	View
	043	HARRIS CO HOSP DIST		Certified: 08/11/2017	0.171790	0.171100	View
	044	HARRIS CO EDUC DEPT		Certified: 08/11/2017	0.005200	0.005195	View
	048	HOU COMMUNITY COLLEGE		Certified: 08/11/2017	0.100263	0.100263	View
	061	CITY OF HOUSTON		Certified: 08/11/2017	0.586420	0.584210	View
	816	TIRZ 5 - MEMORIAL HEIGHTS ANNX 4 (061)		Certified: 08/11/2017			

Texas law prohibits us from displaying residential photographs, sketches, floor plans, or information indicating the age of a property owner on our website. You can inspect this information or get a copy at **HCAD's information center at 13013 NW Freeway**.

Valuations

Value as of January 1, 2016		Value as of January 1, 2017	
Market	Appraised	Market	Appraised

Land	296,000		Land	296,000	
Improvement	0		Improvement	0	
Total	296,000	296,000	Total	296,000	296,000

5-Year Value History

Land

Market Value Land

Line	Land Use	Unit Type	Units	Size Factor	Site Factor	Appr O/R Factor	Appr O/R Reason	Total Adj	Unit Price	Adj Unit Price	Value
1	8002 -- Land Neighborhood Section 2 4300 -- General Commercial Vacant	SF	7,400	1.00	1.00	1.00	--	1.00	40.00	40.00	296,000.00

Building

Vacant (No Building Data)

Tax Year: 2017 ▼

HARRIS COUNTY APPRAISAL DISTRICT
REAL PROPERTY ACCOUNT INFORMATION
0400350000025

Print E-mail

Owner Services | Similar Owner Name | Nearby Addresses | Same Street Name | Related Map 5258B

Ownership History | **Fiduciary Information**

Owner and Property Information

Owner Name & Mailing Address: **R B GROUP COMMERCIAL PROPERTIES LLC**
1213 N DURHAM DR
HOUSTON TX 77008-6522

Legal Description: **TR 6**
ABST 1 J AUSTIN

Property Address: **1217 DURHAM DR**
HOUSTON TX 77008

State Class Code	Land Use Code
A1 -- Real, Residential, Single-Family	1001 -- Residential Improved

Land Area	Total Living Area	Neighborhood	Neighborhood Group	Market Area	Map Facet	Key Map®
21,480 SF	1,668 SF	8303.01	1638	160 -- 1F Lazybrook, Timbergrove, Washington Corridor	5258B	452Y

Value Status Information

Value Status	Notice Date	Shared CAD
Noticed	03/31/2017	No

Exemptions and Jurisdictions

Exemption Type	Districts	Jurisdictions	Exemption Value	ARB Status	2016 Rate	2017 Rate	Online Tax Bill
None	001	HOUSTON ISD		Certified: 08/11/2017	1.206700	1.206700	View
	040	HARRIS COUNTY		Certified: 08/11/2017	0.416560	0.418010	View
	041	HARRIS CO FLOOD CNTRL		Certified: 08/11/2017	0.028290	0.028310	View
	042	PORT OF HOUSTON AUTHY		Certified: 08/11/2017	0.013340	0.012560	View
	043	HARRIS CO HOSP DIST		Certified: 08/11/2017	0.171790	0.171100	View
	044	HARRIS CO EDUC DEPT		Certified: 08/11/2017	0.005200	0.005195	View
	048	HOU COMMUNITY COLLEGE		Certified: 08/11/2017	0.100263	0.100263	View
	061	CITY OF HOUSTON		Certified: 08/11/2017	0.586420	0.584210	View
	816	TIRZ 5 - MEMORIAL HEIGHTS ANNX 4 (061)		Certified: 08/11/2017			

Texas law prohibits us from displaying residential photographs, sketches, floor plans, or information indicating the age of a property owner on our website. You can inspect this information or get a copy at **HCAD's information center at 13013 NW Freeway**.

Valuations

Value as of January 1, 2016	Value as of January 1, 2017

	Market	Appraised		Market	Appraised
Land	542,080		Land	522,900	
Improvement	17,891		Improvement	100	
Total	559,971	559,971	Total	523,000	523,000

5-Year Value History

Land

Market Value Land

Line	Land Use	Unit Type	Units	Size Factor	Site Factor	Appr O/R Factor	Appr O/R Reason	Total Adj	Unit Price	Adj Unit Price	Value
1	1001 -- Res Improved Table Value SF1 -- Primary SF	SF	6,200	1.00	1.00	1.00	--	1.00	32.00	32.00	198,400.00
2	1001 -- Res Improved Table Value SF2 -- Primary SF	SF	6,200	1.00	1.00	1.00	--	1.00	32.00	32.00	198,400.00
3	1001 -- Res Improved Table Value SF3 -- Primary SF	SF	9,080	1.00	0.50	1.00	--	0.50	32.00	16.00	145,280.00

Building

Building	Year Built	Type	Style	Quality	Impr Sq Ft	Building Details
2	1940	Residential Single Family	101 -- Residential 1 Family	Low	768 *	View
3	1920	Residential Single Family	101 -- Residential 1 Family	Low	900 *	View

***** All HCAD residential building measurements are done from the exterior, with individual measurements rounded to the closest foot. This measurement includes all closet space, hallways, and interior staircases. Attached garages are not included in the square footage of living area, but valued separately. Living area above *attached* garages is included in the square footage living area of the dwelling. Living area above *detached* garages is not included in the square footage living area of the dwelling but is valued separately. This method is used on all residential properties in Harris County to ensure the uniformity of square footage of living area measurements district-wide. There can be a reasonable variance between the HCAD square footage and your square footage measurement, especially if your square footage measurement was an interior measurement or an exterior measurement to the inch.

Building Details (1)

Extra Features

Line	Description	Quality	Condition	Units	Year Built
1	Frame Utility Shed	Average	Fair	108	1995
2	Frame Utility Shed	Average	Fair	108	1995

Tax Year: 2017 ▼

HARRIS COUNTY APPRAISAL DISTRICT
REAL PROPERTY ACCOUNT INFORMATION
0400350000052

Print E-mail

Owner Services | Similar Owner Name | Nearby Addresses | Same Street Name | Related Map 5258B

Ownership History | **Fiduciary Information**

Owner and Property Information

Owner Name & Mailing Address: **R B GROUP COMMERCIAL PROPOERTIES LLC**
1213 N DURHAM DR
HOUSTON TX 77008-6522

Legal Description: **TR 21**
ABST 1 J AUSTIN

Property Address: **1213 N DURHAM DR**
HOUSTON TX 77008

State Class Code	Land Use Code
A1 -- Real, Residential, Single-Family	1001 -- Residential Improved

Land Area	Total Living Area	Neighborhood	Neighborhood Group	Market Area	Map Facet	Key Map®
10,147 SF	1,947 SF	8303.01	1638	160 -- 1F Lazybrook, Timbergrove, Washington Corridor	5258B	452Y

Value Status Information

Value Status	Notice Date	Shared CAD
Noticed	03/31/2017	No

Exemptions and Jurisdictions

Exemption Type	Districts	Jurisdictions	Exemption Value	ARB Status	2016 Rate	2017 Rate	Online Tax Bill
None	001	HOUSTON ISD		Certified: 08/11/2017	1.206700	1.206700	View
	040	HARRIS COUNTY		Certified: 08/11/2017	0.416560	0.418010	View
	041	HARRIS CO FLOOD CNTRL		Certified: 08/11/2017	0.028290	0.028310	View
	042	PORT OF HOUSTON AUTHY		Certified: 08/11/2017	0.013340	0.012560	View
	043	HARRIS CO HOSP DIST		Certified: 08/11/2017	0.171790	0.171100	View
	044	HARRIS CO EDUC DEPT		Certified: 08/11/2017	0.005200	0.005195	View
	048	HOU COMMUNITY COLLEGE		Certified: 08/11/2017	0.100263	0.100263	View
	061	CITY OF HOUSTON		Certified: 08/11/2017	0.586420	0.584210	View
	816	TIRZ 5 - MEMORIAL HEIGHTS ANNX 4 (061)		Certified: 08/11/2017			

Texas law prohibits us from displaying residential photographs, sketches, floor plans, or information indicating the age of a property owner on our website. You can inspect this information or get a copy at **HCAD's information center at 13013 NW Freeway**.

Valuations

Value as of January 1, 2016	Value as of January 1, 2017

	Market	Appraised		Market	Appraised
Land	261,552		Land	261,552	
Improvement	58,323		Improvement	58,323	
Total	319,875	319,875	Total	319,875	319,875

5-Year Value History

Land

Market Value Land

Line	Land Use	Unit Type	Units	Size Factor	Site Factor	Appr O/R Factor	Appr O/R Reason	Total Adj	Unit Price	Adj Unit Price	Value
1	1001 -- Res Improved Table Value SF1 -- Primary SF	SF	6,200	1.00	1.00	1.00	--	1.00	32.00	32.00	198,400.00
2	1001 -- Res Improved Table Value SF3 -- Primary SF	SF	3,947	1.00	0.50	1.00	--	0.50	32.00	16.00	63,152.00

Building

Building	Year Built	Remodeled	Type	Style	Quality	Impr Sq Ft	Building Details
1	1935	1999	Mixed Residential / Commercial	105 -- Mixed Res/Com, Res Structure	Average	1,275 *	Displayed
2	1935	1999	Residential Single Family	101 -- Residential 1 Family	Low	672 *	View

***** All HCAD residential building measurements are done from the exterior, with individual measurements rounded to the closest foot. This measurement includes all closet space, hallways, and interior staircases. Attached garages are not included in the square footage of living area, but valued separately. Living area above *attached* garages is included in the square footage living area of the dwelling. Living area above *detached* garages is not included in the square footage living area of the dwelling but is valued separately. This method is used on all residential properties in Harris County to ensure the uniformity of square footage of living area measurements district-wide. There can be a reasonable variance between the HCAD square footage and your square footage measurement, especially if your square footage measurement was an interior measurement or an exterior measurement to the inch.

Building Details (1)

Building Data

Element	Details
Cost and Design	Partial
Cond / Desir / Util	Fair
Foundation Type	Crawl Space
Grade Adjustment	C-
Heating / AC	Central Heat/AC
Physical Condition	Average
Exterior Wall	Asbestos
Element	Units
Room: Total	5
Room: Full Bath	1

Building Areas

Description	Area
BASE AREA PRI	1,275
OPEN FRAME PORCH PRI	161
OPEN FRAME PORCH PRI	30

Room: Bedroom 2

Tax Year: 2017 ▼

HARRIS COUNTY APPRAISAL DISTRICT
REAL PROPERTY ACCOUNT INFORMATION
0582430020024

Print E-mail

Owner Services | Similar Owner Name | Nearby Addresses | Same Street Name | Related Map 5258B

Ownership History | **Fiduciary Information**

Owner and Property Information

Owner Name & Mailing Address:	**GARCIA JOSE JR & LUCILLE** **1131 WORTHSHIRE ST** **HOUSTON TX 77008-6440**	Legal Description: Property Address:	**TR 1 BLK B** **SHADYWOOD** **1211 N DURHAM DR** **HOUSTON TX 77008**

State Class Code	Land Use Code
A1 -- Real, Residential, Single-Family	1001 -- Residential Improved

Land Area	Total Living Area	Neighborhood	Neighborhood Group	Market Area	Map Facet	Key Map®
6,450 SF	938 SF	8303.01	1638	160 -- 1F Lazybrook, Timbergrove, Washington Corridor	5258B	452Y

Value Status Information

Value Status	Notice Date	Shared CAD
Noticed	03/31/2017	No

Exemptions and Jurisdictions

Exemption Type	Districts	Jurisdictions	Exemption Value	ARB Status	2016 Rate	2017 Rate	Online Tax Bill
None	001	HOUSTON ISD		Supplemental: 10/13/2017	1.206700	1.206700	View
	040	HARRIS COUNTY		Supplemental: 10/13/2017	0.416560	0.418010	View
	041	HARRIS CO FLOOD CNTRL		Supplemental: 10/13/2017	0.028290	0.028310	View
	042	PORT OF HOUSTON AUTHY		Supplemental: 10/13/2017	0.013340	0.012560	View
	043	HARRIS CO HOSP DIST		Supplemental: 10/13/2017	0.171790	0.171100	View
	044	HARRIS CO EDUC DEPT		Supplemental: 10/13/2017	0.005200	0.005195	View
	048	HOU COMMUNITY COLLEGE		Supplemental: 10/13/2017	0.100263	0.100263	View
	061	CITY OF HOUSTON		Supplemental: 10/13/2017	0.586420	0.584210	View
	816	TIRZ 5 - MEMORIAL HEIGHTS ANNX 4 (061)		Supplemental: 10/13/2017			

Texas law prohibits us from displaying residential photographs, sketches, floor plans, or information indicating the age of a property owner on our website. You can inspect this information or get a copy at **HCAD's information center at 13013 NW Freeway**.

Valuations

Value as of January 1, 2016	Value as of January 1, 2017

	Market	Appraised		Market	Appraised
Land	202,400		Land	202,400	
Improvement	12,862		Improvement	11,100	
Total	215,262	215,262	Total	213,500	213,500

5-Year Value History

Land

Market Value Land

Line	Land Use	Unit Type	Units	Size Factor	Site Factor	Appr O/R Factor	Appr O/R Reason	Total Adj	Unit Price	Adj Unit Price	Value
1	1001 -- Res Improved Table Value SF1 -- Primary SF	SF	6,200	1.00	1.00	1.00	--	1.00	32.00	32.00	198,400.00
2	1001 -- Res Improved Table Value SF3 -- Primary SF	SF	250	1.00	0.50	1.00	--	0.50	32.00	16.00	4,000.00

Building

Building	Year Built	Type	Style	Quality	Impr Sq Ft	Building Details
1	1920	Mixed Residential / Commercial	105 -- Mixed Res/Com, Res Structure	Average	938 *	Displayed

***** All HCAD residential building measurements are done from the exterior, with individual measurements rounded to the closest foot. This measurement includes all closet space, hallways, and interior staircases. Attached garages are not included in the square footage of living area, but valued separately. Living area above *attached* garages is included in the square footage living area of the dwelling. Living area above *detached* garages is not included in the square footage living area of the dwelling but is valued separately. This method is used on all residential properties in Harris County to ensure the uniformity of square footage of living area measurements district-wide. There can be a reasonable variance between the HCAD square footage and your square footage measurement, especially if your square footage measurement was an interior measurement or an exterior measurement to the inch.

Building Details (1)

Building Data

Element	Details
Cond / Desir / Util	Very Poor
Foundation Type	Crawl Space
Grade Adjustment	C-
Heating / AC	None
Physical Condition	Fair
Exterior Wall	Aluminum / Vinyl
Element	Units
Room: Total	4
Room: Full Bath	1
Room: Bedroom	2

Building Areas

Description	Area
BASE AREA PRI	938
OPEN FRAME PORCH PRI	126

Tax Year: 2017 ▼

HARRIS COUNTY APPRAISAL DISTRICT
REAL PROPERTY ACCOUNT INFORMATION
0582430020001

Print E-mail

Owner Services | Similar Owner Name | Nearby Addresses | Same Street Name | Related Map 5258B

Ownership History | **Fiduciary Information**

Owner and Property Information

Owner Name & Mailing Address:	**GARCIA JOSE JR & LUCILLE** **1131 WORTHSHIRE ST** **HOUSTON TX 77008-6440**	Legal Description: Property Address:	**TR 2 BLK B** **SHADYWOOD** **1211 N DURHAM DR** **HOUSTON TX 77008**

State Class Code	Land Use Code
C1 -- Real, Vacant Lots/Tracts (In City)	1000 -- Residential Vacant

Land Area	Total Living Area	Neighborhood	Neighborhood Group	Market Area	Map Facet	Key Map®
6,450 SF	0 SF	8303.01	1638	160 -- 1F Lazybrook, Timbergrove, Washington Corridor	5258B	452Y

Value Status Information

Value Status	Notice Date	Shared CAD
Noticed	04/07/2017	No

Exemptions and Jurisdictions

Exemption Type	Districts	Jurisdictions	Exemption Value	ARB Status	2016 Rate	2017 Rate	Online Tax Bill
None	001	HOUSTON ISD		Supplemental: 10/13/2017	1.206700	1.206700	View
	040	HARRIS COUNTY		Supplemental: 10/13/2017	0.416560	0.418010	View
	041	HARRIS CO FLOOD CNTRL		Supplemental: 10/13/2017	0.028290	0.028310	View
	042	PORT OF HOUSTON AUTHY		Supplemental: 10/13/2017	0.013340	0.012560	View
	043	HARRIS CO HOSP DIST		Supplemental: 10/13/2017	0.171790	0.171100	View
	044	HARRIS CO EDUC DEPT		Supplemental: 10/13/2017	0.005200	0.005195	View
	048	HOU COMMUNITY COLLEGE		Supplemental: 10/13/2017	0.100263	0.100263	View
	061	CITY OF HOUSTON		Supplemental: 10/13/2017	0.586420	0.584210	View
	816	TIRZ 5 - MEMORIAL HEIGHTS ANNX 4 (061)		Supplemental: 10/13/2017			

Texas law prohibits us from displaying residential photographs, sketches, floor plans, or information indicating the age of a property owner on our website. You can inspect this information or get a copy at **HCAD's information center at 13013 NW Freeway**.

Valuations

Value as of January 1, 2016	Value as of January 1, 2017

	Market	Appraised		Market	Appraised
Land	202,400		Land	202,400	
Improvement	0		Improvement	0	
Total	202,400	202,400	Total	202,400	202,400

5-Year Value History

Land

Market Value Land

Line	Land Use	Unit Type	Units	Size Factor	Site Factor	Appr O/R Factor	Appr O/R Reason	Total Adj	Unit Price	Adj Unit Price	Value
1	1000 -- Res Vacant Table Value SF5 -- Undeveloped SF	SF	6,200	1.00	1.00	1.00	--	1.00	32.00	32.00	198,400.00
2	1000 -- Res Vacant Table Value SF3 -- Undeveloped SF	SF	250	1.00	0.50	1.00	--	0.50	32.00	16.00	4,000.00

Building

Vacant (No Building Data)

Tax Year: 2017 ▼

HARRIS COUNTY APPRAISAL DISTRICT
REAL PROPERTY ACCOUNT INFORMATION
0582430020014

Print E-mail

Owner Services | Similar Owner Name | Nearby Addresses | Same Street Name | Related Map 5258B

Ownership History | **Fiduciary Information**

Owner and Property Information

Owner Name & Mailing Address:	**AGUILERA HUMBERTO JR** **2015 PRIEST DR** **HOUSTON TX 77093-5321**	Legal Description:	**TR 3 BLK B** **SHADYWOOD**
		Property Address:	**1207 N DURHAM DR** **HOUSTON TX 77008**

State Class Code	Land Use Code
A1 -- Real, Residential, Single-Family	1001 -- Residential Improved

Land Area	Total Living Area	Neighborhood	Neighborhood Group	Market Area	Map Facet	Key Map®
6,500 SF	1,584 SF	8303.01	1638	160 -- 1F Lazybrook, Timbergrove, Washington Corridor	5258B	452Y

Value Status Information

Value Status	Notice Date	Shared CAD
Noticed	03/31/2017	No

Exemptions and Jurisdictions

Exemption Type	Districts	Jurisdictions	Exemption Value	ARB Status	2016 Rate	2017 Rate	Online Tax Bill
None	001	HOUSTON ISD		Certified: 08/11/2017	1.206700	1.206700	View
	040	HARRIS COUNTY		Certified: 08/11/2017	0.416560	0.418010	View
	041	HARRIS CO FLOOD CNTRL		Certified: 08/11/2017	0.028290	0.028310	View
	042	PORT OF HOUSTON AUTHY		Certified: 08/11/2017	0.013340	0.012560	View
	043	HARRIS CO HOSP DIST		Certified: 08/11/2017	0.171790	0.171100	View
	044	HARRIS CO EDUC DEPT		Certified: 08/11/2017	0.005200	0.005195	View
	048	HOU COMMUNITY COLLEGE		Certified: 08/11/2017	0.100263	0.100263	View
	061	CITY OF HOUSTON		Certified: 08/11/2017	0.586420	0.584210	View
	816	TIRZ 5 - MEMORIAL HEIGHTS ANNX 4 (061)		Certified: 08/11/2017			

Texas law prohibits us from displaying residential photographs, sketches, floor plans, or information indicating the age of a property owner on our website. You can inspect this information or get a copy at **HCAD's information center at 13013 NW Freeway**.

Valuations

Value as of January 1, 2016	Value as of January 1, 2017

	Market	Appraised		Market	Appraised
Land	203,200		Land	203,200	
Improvement	20,800		Improvement	15,800	
Total	224,000	224,000	Total	219,000	219,000

5-Year Value History

Land

Market Value Land

Line	Land Use	Unit Type	Units	Size Factor	Site Factor	Appr O/R Factor	Appr O/R Reason	Total Adj	Unit Price	Adj Unit Price	Value
1	1001 -- Res Improved Table Value SF1 -- Primary SF	SF	6,200	1.00	1.00	1.00	--	1.00	32.00	32.00	198,400.00
2	1001 -- Res Improved Table Value SF3 -- Primary SF	SF	300	1.00	0.50	1.00	--	0.50	32.00	16.00	4,800.00

Building

Building	Year Built	Type	Style	Quality	Impr Sq Ft	Building Details
1	1935	Residential Single Family	101 -- Residential 1 Family	Low	840 *	Displayed
2	1998	Residential Single Family	101 -- Residential 1 Family	Low	744 *	View

***** All HCAD residential building measurements are done from the exterior, with individual measurements rounded to the closest foot. This measurement includes all closet space, hallways, and interior staircases. Attached garages are not included in the square footage of living area, but valued separately. Living area above *attached* garages is included in the square footage living area of the dwelling. Living area above *detached* garages is not included in the square footage living area of the dwelling but is valued separately. This method is used on all residential properties in Harris County to ensure the uniformity of square footage of living area measurements district-wide. There can be a reasonable variance between the HCAD square footage and your square footage measurement, especially if your square footage measurement was an interior measurement or an exterior measurement to the inch.

Building Details (1)

Building Data

Element	Details
Cond / Desir / Util	Very Poor
Foundation Type	Crawl Space
Grade Adjustment	D
Heating / AC	None
Physical Condition	Poor
Exterior Wall	Asbestos
Element	Units
Room: Total	4
Room: Full Bath	1
Room: Bedroom	2

Building Areas

Description	Area
BASE AREA PRI	840
OPEN FRAME PORCH PRI	48

Extra Features

Line	Description	Quality	Condition	Units	Year Built
1	Frame Detached Garage	Poor	Unsound	252	1935

Tax Year: 2017 ▼

HARRIS COUNTY APPRAISAL DISTRICT
REAL PROPERTY ACCOUNT INFORMATION
0582430020004

Print E-mail

Owner Services | Similar Owner Name | Nearby Addresses | Same Street Name | Related Map 5258B

Ownership History | **Fiduciary Information**

Owner and Property Information

Owner Name & Mailing Address:	**GARCIA JR JOSE & LUCILLE V** **1131 WORTHSHIRE ST** **HOUSTON TX 77008-6440**	Legal Description: Property Address:	**LT 4 BLK B** **SHADYWOOD** **1205 N DURHAM DR** **HOUSTON TX 77008**

State Class Code	Land Use Code
A1 -- Real, Residential, Single-Family	1001 -- Residential Improved

Land Area	Total Living Area	Neighborhood	Neighborhood Group	Market Area	Map Facet	Key Map®
6,500 SF	812 SF	8303.01	1638	160 -- 1F Lazybrook, Timbergrove, Washington Corridor	5258B	452Y

Value Status Information

Value Status	Notice Date	Shared CAD
Noticed	03/31/2017	No

Exemptions and Jurisdictions

Exemption Type	Districts	Jurisdictions	Exemption Value	ARB Status	2016 Rate	2017 Rate	Online Tax Bill
None	001	HOUSTON ISD		Supplemental: 10/13/2017	1.206700	1.206700	View
	040	HARRIS COUNTY		Supplemental: 10/13/2017	0.416560	0.418010	View
	041	HARRIS CO FLOOD CNTRL		Supplemental: 10/13/2017	0.028290	0.028310	View
	042	PORT OF HOUSTON AUTHY		Supplemental: 10/13/2017	0.013340	0.012560	View
	043	HARRIS CO HOSP DIST		Supplemental: 10/13/2017	0.171790	0.171100	View
	044	HARRIS CO EDUC DEPT		Supplemental: 10/13/2017	0.005200	0.005195	View
	048	HOU COMMUNITY COLLEGE		Supplemental: 10/13/2017	0.100263	0.100263	View
	061	CITY OF HOUSTON		Supplemental: 10/13/2017	0.586420	0.584210	View
	816	TIRZ 5 - MEMORIAL HEIGHTS ANNX 4 (061)		Supplemental: 10/13/2017			

Texas law prohibits us from displaying residential photographs, sketches, floor plans, or information indicating the age of a property owner on our website. You can inspect this information or get a copy at **HCAD's information center at 13013 NW Freeway**.

Valuations

Value as of January 1, 2016	Value as of January 1, 2017

	Market	Appraised		Market	Appraised
Land	203,200		Land	203,200	
Improvement	10,000		Improvement	10,000	
Total	213,200	213,200	Total	213,200	213,200

5-Year Value History

Land

Market Value Land

Line	Land Use	Unit Type	Units	Size Factor	Site Factor	Appr O/R Factor	Appr O/R Reason	Total Adj	Unit Price	Adj Unit Price	Value
1	1001 -- Res Improved Table Value SF1 -- Primary SF	SF	6,200	1.00	1.00	1.00	--	1.00	32.00	32.00	198,400.00
2	1001 -- Res Improved Table Value SF3 -- Primary SF	SF	300	1.00	0.50	1.00	--	0.50	32.00	16.00	4,800.00

Building

Building	Year Built	Type	Style	Quality	Impr Sq Ft	Building Details
1	1935	Residential Single Family	101 -- Residential 1 Family	Average	812 *	Displayed

***** All HCAD residential building measurements are done from the exterior, with individual measurements rounded to the closest foot. This measurement includes all closet space, hallways, and interior staircases. Attached garages are not included in the square footage of living area, but valued separately. Living area above *attached* garages is included in the square footage living area of the dwelling. Living area above *detached* garages is not included in the square footage living area of the dwelling but is valued separately. This method is used on all residential properties in Harris County to ensure the uniformity of square footage of living area measurements district-wide. There can be a reasonable variance between the HCAD square footage and your square footage measurement, especially if your square footage measurement was an interior measurement or an exterior measurement to the inch.

Building Details (1)

Building Data

Element	Details
Cond / Desir / Util	Very Poor
Foundation Type	Crawl Space
Grade Adjustment	C-
Heating / AC	None
Physical Condition	Fair
Exterior Wall	Asbestos
Element	Units
Room: Total	4
Room: Full Bath	1
Room: Bedroom	2

Building Areas

Description	Area
BASE AREA PRI	812
OPEN FRAME PORCH PRI	96

Extra Features

Line	Description	Quality	Condition	Units	Year Built
1	Frame Detached Garage	Fair	Average	768	1935

Tax Year: 2017 ▼

HARRIS COUNTY APPRAISAL DISTRICT
REAL PROPERTY ACCOUNT INFORMATION
0582430020005

Print E-mail

Owner Services | Similar Owner Name | Nearby Addresses | Same Street Name | Related Map 5258B

Ownership History | **Fiduciary Information**

Owner and Property Information

Owner Name & Mailing Address:	**GL INMAN PROPERTIES LP** **1203 N DURHAM DR** **HOUSTON TX 77008-6522**	Legal Description:	**TR 5 BLK B** **SHADYWOOD**
		Property Address:	**1203 N DURHAM DR** **HOUSTON TX 77008**

State Class Code	Land Use Code	Building Class	Total Units
F1 -- Real, Commercial	8002 -- Land Neighborhood Section 2	E	0

Land Area	Building Area	Net Rentable Area	Neighborhood	Market Area	Map Facet	Key Map®
6,450 SF	2,601	0	5938.11	4008 -- Brookhollow	5258B	452Y

Value Status Information

Value Status	Notice Date	Shared CAD
Noticed	03/31/2017	No

Exemptions and Jurisdictions

Exemption Type	Districts	Jurisdictions	Exemption Value	ARB Status	2016 Rate	2017 Rate	Online Tax Bill
None	001	HOUSTON ISD		Certified: 08/11/2017	1.206700	1.206700	View
	040	HARRIS COUNTY		Certified: 08/11/2017	0.416560	0.418010	View
	041	HARRIS CO FLOOD CNTRL		Certified: 08/11/2017	0.028290	0.028310	View
	042	PORT OF HOUSTON AUTHY		Certified: 08/11/2017	0.013340	0.012560	View
	043	HARRIS CO HOSP DIST		Certified: 08/11/2017	0.171790	0.171100	View
	044	HARRIS CO EDUC DEPT		Certified: 08/11/2017	0.005200	0.005195	View
	048	HOU COMMUNITY COLLEGE		Certified: 08/11/2017	0.100263	0.100263	View
	061	CITY OF HOUSTON		Certified: 08/11/2017	0.586420	0.584210	View
	816	TIRZ 5 - MEMORIAL HEIGHTS ANNX 4 (061)		Certified: 08/11/2017			

Texas law prohibits us from displaying residential photographs, sketches, floor plans, or information indicating the age of a property owner on our website. You can inspect this information or get a copy at **HCAD's information center at 13013 NW Freeway**.

Valuations

Value as of January 1, 2016		Value as of January 1, 2017	
Market	Appraised	Market	Appraised

Land	258,000		Land	258,000	
Improvement	102,681		Improvement	101,564	
Total	360,681	360,681	Total	359,564	359,564

5-Year Value History

Land

Market Value Land

Line	Land Use	Unit Type	Units	Size Factor	Site Factor	Appr O/R Factor	Appr O/R Reason	Total Adj	Unit Price	Adj Unit Price	Value
1	8002 -- Land Neighborhood Section 2 4353 -- Office Bldgs. Low-Rise (1 to 4 Stories)	SF	6,450	1.00	1.00	1.00	--	1.00	40.00	40.00	258,000.00

Building

Building	Year Built	Type	Style	Quality	Impr Sq Ft	Building Details
1	2008	Office Bldgs. Low-Rise (1 to 4 Stories)	8344 -- Office Building	Low	2,601	Displayed

Building Details (1)

Building Data

Element	Details
Exterior Wall	Metal, Light
Construction Type	Steel, Light
Partition Type	Normal
Heating Type	Hot Air
Cooling Type	Central / Forced
Plumbing Type	Adequate
Sprinkler Type	Wet
Physical Condition	Avg/Normal
Functional Utility	Fair
Economic Obsolescence	Normal
Element	Units
Wall Height	16
Interior Finish Percent	100
OH Door: Wood / Mtl	1

Building Areas

Description	Area
CNPY ROOF W/ SLAB -C	35
BASE AREA PRI	2,601

Extra Features

Line	Description	Quality	Condition	Units	Year Built
1	Stabilized Gravel Paving	Average	Average	1,960	2008
2	CANOPY ROOF AND SLAB	Average	Average	35	2008
3	Wet Sprinkler	Average	Average	2,601	2008
4	Paving - Heavy Concrete	Average	Average	466	2008

Tax Year: 2017 ▼

HARRIS COUNTY APPRAISAL DISTRICT
REAL PROPERTY ACCOUNT INFORMATION
0582430020006

Print E-mail

File A Protest | Similar Owner Name | Nearby Addresses | Same Street Name | Related Map 5258B

Ownership History

Owner and Property Information

Owner Name & Mailing Address:	**ELEVATE ATELIER LLC** **1511 W 12TH ST** **HOUSTON TX 77008-6444**
Legal Description:	**TR 6 BLK B** **SHADYWOOD**
Property Address:	**1511 W 12TH ST** **HOUSTON TX 77008**

State Class Code	Land Use Code
C1 -- Real, Vacant Lots/Tracts (In City)	1000 -- Residential Vacant

Land Area	Total Living Area	Neighborhood	Neighborhood Group	Market Area	Map Facet	Key Map®
6,450 SF	0 SF	8303.01	1638	160 -- 1F Lazybrook, Timbergrove, Washington Corridor	5258B	452Y

Value Status Information

Value Status	Notice Date	Shared CAD
Noticed	04/07/2017	No

Exemptions and Jurisdictions

Exemption Type	Districts	Jurisdictions	Exemption Value	ARB Status	2016 Rate	2017 Rate	Online Tax Bill
None	001	HOUSTON ISD		Certified: 08/11/2017	1.206700	1.206700	View
	040	HARRIS COUNTY		Certified: 08/11/2017	0.416560	0.418010	View
	041	HARRIS CO FLOOD CNTRL		Certified: 08/11/2017	0.028290	0.028310	View
	042	PORT OF HOUSTON AUTHY		Certified: 08/11/2017	0.013340	0.012560	View
	043	HARRIS CO HOSP DIST		Certified: 08/11/2017	0.171790	0.171100	View
	044	HARRIS CO EDUC DEPT		Certified: 08/11/2017	0.005200	0.005195	View
	048	HOU COMMUNITY COLLEGE		Certified: 08/11/2017	0.100263	0.100263	View
	061	CITY OF HOUSTON		Certified: 08/11/2017	0.586420	0.584210	View
	816	TIRZ 5 - MEMORIAL HEIGHTS ANNX 4 (061)		Certified: 08/11/2017			

Texas law prohibits us from displaying residential photographs, sketches, floor plans, or information indicating the age of a property owner on our website. You can inspect this information or get a copy at **HCAD's information center at 13013 NW Freeway**.

Valuations

Value as of January 1, 2016	Value as of January 1, 2017

	Market	Appraised		Market	Appraised
Land	195,888		Land	202,400	
Improvement	38,044		Improvement	0	
Total	233,932	233,932	Total	202,400	202,400

5-Year Value History

Land

Market Value Land

Line	Land Use	Unit Type	Units	Size Factor	Site Factor	Appr O/R Factor	Appr O/R Reason	Total Adj	Unit Price	Adj Unit Price	Value
1	1000 -- Res Vacant Table Value SF5 -- Undeveloped SF	SF	6,200	1.00	1.00	1.00	--	1.00	32.00	32.00	198,400.00
2	1000 -- Res Vacant Table Value SF3 -- Undeveloped SF	SF	250	1.00	0.50	1.00	--	0.50	32.00	16.00	4,000.00

Building

Vacant (No Building Data)

Tax Year: 2017 ▼

HARRIS COUNTY APPRAISAL DISTRICT
REAL PROPERTY ACCOUNT INFORMATION
1341030010001

Print E-mail

Owner Services | Similar Owner Name | Nearby Addresses | Same Street Name | Related Map 5258B

Ownership History | **Fiduciary Information**

Owner and Property Information

Owner Name & Mailing Address:	**TOMMIE VAUGHN** **PO BOX 7495** **HOUSTON TX 77248-7495**	Legal Description: Property Address:	**RES A BLK 1** **TOMMIE VAUGHN FORD** **1201 N SHEPHERD DR** **HOUSTON TX 77008**

State Class Code	Land Use Code	Building Class	Total Units
F1 -- Real, Commercial	8002 -- Land Neighborhood Section 2	E	0

Land Area	Building Area	Net Rentable Area	Neighborhood	Market Area	Map Facet	Key Map®
194,312 SF	45,481	0	5938.11	5020 -- Heights	5258B	452Z

Value Status Information

Value Status	Notice Date	Shared CAD
Noticed	03/31/2017	No

Exemptions and Jurisdictions

Exemption Type	Districts	Jurisdictions	Exemption Value	ARB Status	2016 Rate	2017 Rate	Online Tax Bill
None	001	HOUSTON ISD		Certified: 08/11/2017	1.206700	1.206700	View
	040	HARRIS COUNTY		Certified: 08/11/2017	0.416560	0.418010	View
	041	HARRIS CO FLOOD CNTRL		Certified: 08/11/2017	0.028290	0.028310	View
	042	PORT OF HOUSTON AUTHY		Certified: 08/11/2017	0.013340	0.012560	View
	043	HARRIS CO HOSP DIST		Certified: 08/11/2017	0.171790	0.171100	View
	044	HARRIS CO EDUC DEPT		Certified: 08/11/2017	0.005200	0.005195	View
	048	HOU COMMUNITY COLLEGE		Certified: 08/11/2017	0.100263	0.100263	View
	061	CITY OF HOUSTON		Certified: 08/11/2017	0.586420	0.584210	View
	816	TIRZ 5 - MEMORIAL HEIGHTS ANNX 4 (061)		Certified: 08/11/2017			

Texas law prohibits us from displaying residential photographs, sketches, floor plans, or information indicating the age of a property owner on our website. You can inspect this information or get a copy at **HCAD's information center at 13013 NW Freeway**.

Valuations

Value as of January 1, 2016		Value as of January 1, 2017	
Market	Appraised	Market	Appraised

Land	7,772,480		Land	7,772,480	
Improvement	6,812,065		Improvement	6,873,505	
Total	14,584,545	14,584,545	Total	14,645,985	14,645,985

5-Year Value History

Land

Market Value Land

Line	Land Use	Unit Type	Units	Size Factor	Site Factor	Appr O/R Factor	Appr O/R Reason	Total Adj	Unit Price	Adj Unit Price	Value
1	8002 -- Land Neighborhood Section 2 4331 -- Auto Dealer Full Service	SF	194,312	1.00	1.00	1.00	--	1.00	40.00	40.00	7,772,480.00

Building

Building	Year Built	Type	Style	Quality	Impr Sq Ft	Building Details
2	2013	Auto Dealer Full Service	8455 -- Auto Dealership, Complete	Excellent	45,481	Displayed

Building Details (1)

Extra Features

Line	Description	Quality	Condition	Units	Year Built
6	Carport - Commercial	Very Good	Very Good	6,246	2013
7	Wet Sprinkler	Average	Average	51,727	2013
8	Truck - Train Wells	Average	Average	1,400	2013
9	CANOPY ONLY	Average	Average	328	2013
10	Paving - Heavy Concrete	Average	Average	120,000	2014

Tax Year: 2017 ▼

HARRIS COUNTY APPRAISAL DISTRICT
REAL PROPERTY ACCOUNT INFORMATION
0582430010004

Print E-mail

Owner Services | Similar Owner Name | Nearby Addresses | Same Street Name | Related Map 5258B

Ownership History | **Fiduciary Information** | **Related Accounts**

Owner and Property Information

Owner Name & Mailing Address: **GARCIA JOSEPH A & THERESA A**
1212 1/2 N DURHAM DR
HOUSTON TX 77008-6523

Legal Description: **TRS 4 B & E BLK A SHADYWOOD**

Property Address: **1212 DURHAM DR**
HOUSTON TX 77008

State Class Code	Land Use Code
A1 -- Real, Residential, Single-Family	1001 -- Residential Improved

Land Area	Total Living Area	Neighborhood	Neighborhood Group	Market Area	Map Facet	Key Map®
7,641 SF	1,950 SF	8303.01	1638	160 -- 1F Lazybrook, Timbergrove, Washington Corridor	5258B	452Y

Value Status Information

Value Status	Notice Date	Shared CAD
Noticed	03/31/2017	No

Exemptions and Jurisdictions

Exemption Type	Districts	Jurisdictions	Exemption Value	ARB Status	2016 Rate	2017 Rate	Online Tax Bill
Residential Homestead	001	HOUSTON ISD	73,291	Certified: 08/11/2017	1.206700	1.206700	View
	040	HARRIS COUNTY	48,291	Certified: 08/11/2017	0.416560	0.418010	View
	041	HARRIS CO FLOOD CNTRL	48,291	Certified: 08/11/2017	0.028290	0.028310	View
	042	PORT OF HOUSTON AUTHY	48,291	Certified: 08/11/2017	0.013340	0.012560	View
	043	HARRIS CO HOSP DIST	48,291	Certified: 08/11/2017	0.171790	0.171100	View
	044	HARRIS CO EDUC DEPT	48,291	Certified: 08/11/2017	0.005200	0.005195	View
	048	HOU COMMUNITY COLLEGE	24,146	Certified: 08/11/2017	0.100263	0.100263	View
	061	CITY OF HOUSTON	48,291	Certified: 08/11/2017	0.586420	0.584210	View
	816	TIRZ 5 - MEMORIAL HEIGHTS ANNX 4 (061)	48,291	Certified: 08/11/2017			

Texas law prohibits us from displaying residential photographs, sketches, floor plans, or information indicating the age of a property owner on our website. You can inspect this information or get a copy at **HCAD's information center at 13013 NW Freeway**.

Valuations

Value as of January 1, 2016	Value as of January 1, 2017

	Market	Appraised		Market	Appraised
Land	221,456		Land	221,456	
Improvement	20,000		Improvement	20,000	
Total	241,456	241,456	Total	241,456	241,456

5-Year Value History

Land

Market Value Land

Line	Land Use	Unit Type	Units	Size Factor	Site Factor	Appr O/R Factor	Appr O/R Reason	Total Adj	Unit Price	Adj Unit Price	Value
1	1001 -- Res Improved Table Value SF1 -- Primary SF	SF	6,200	1.00	1.00	1.00	--	1.00	32.00	32.00	198,400.00
2	1001 -- Res Improved Table Value SF3 -- Primary SF	SF	1,441	1.00	0.50	1.00	--	0.50	32.00	16.00	23,056.00

Building

Building	Year Built	Type	Style	Quality	Impr Sq Ft	Building Details
1	1930	Residential Single Family	101 -- Residential 1 Family	Low	960 *	Displayed
2	1940	Residential Single Family	101 -- Residential 1 Family	Low	990 *	View

***** All HCAD residential building measurements are done from the exterior, with individual measurements rounded to the closest foot. This measurement includes all closet space, hallways, and interior staircases. Attached garages are not included in the square footage of living area, but valued separately. Living area above *attached* garages is included in the square footage living area of the dwelling. Living area above *detached* garages is not included in the square footage living area of the dwelling but is valued separately. This method is used on all residential properties in Harris County to ensure the uniformity of square footage of living area measurements district-wide. There can be a reasonable variance between the HCAD square footage and your square footage measurement, especially if your square footage measurement was an interior measurement or an exterior measurement to the inch.

Building Details (1)

Building Data

Element	Details
Cond / Desir / Util	Fair
Foundation Type	Crawl Space
Grade Adjustment	D+
Heating / AC	None
Physical Condition	Average
Exterior Wall	Frame / Concrete Blk
Element	Units
Room: Total	5
Room: Full Bath	1
Room: Bedroom	2

Building Areas

Description	Area
BASE AREA PRI	960

Tax Year: 2017 ▼

HARRIS COUNTY APPRAISAL DISTRICT
REAL PROPERTY ACCOUNT INFORMATION
0582430010009

Print E-mail

Owner Services | Similar Owner Name | Nearby Addresses | Same Street Name | Related Map 5258B

Ownership History | **Fiduciary Information**

Owner and Property Information

Owner Name & Mailing Address:	**V & G REALTY INC** **PO BOX 7495** **HOUSTON TX 77248-7495**	Legal Description: Property Address:	**TRS 9 & G BLK A SHADYWOOD** **1417 W 12TH ST** **HOUSTON TX 77008**

State Class Code	Land Use Code	Building Class	Total Units
C2 -- Real, Vacant Commercial	8002 -- Land Neighborhood Section 2		0

Land Area	Building Area	Net Rentable Area	Neighborhood	Market Area	Map Facet	Key Map®
6,235 SF	0	0	5938.11	160 -- 1F Lazybrook, Timbergrove, Washington Corridor	5258B	452Y

Value Status Information

Value Status	Notice Date	Shared CAD
Noticed	03/31/2017	No

Exemptions and Jurisdictions

Exemption Type	Districts	Jurisdictions	Exemption Value	ARB Status	2016 Rate	2017 Rate	Online Tax Bill
None	001	HOUSTON ISD		Certified: 08/11/2017	1.206700	1.206700	View
	040	HARRIS COUNTY		Certified: 08/11/2017	0.416560	0.418010	View
	041	HARRIS CO FLOOD CNTRL		Certified: 08/11/2017	0.028290	0.028310	View
	042	PORT OF HOUSTON AUTHY		Certified: 08/11/2017	0.013340	0.012560	View
	043	HARRIS CO HOSP DIST		Certified: 08/11/2017	0.171790	0.171100	View
	044	HARRIS CO EDUC DEPT		Certified: 08/11/2017	0.005200	0.005195	View
	048	HOU COMMUNITY COLLEGE		Certified: 08/11/2017	0.100263	0.100263	View
	061	CITY OF HOUSTON		Certified: 08/11/2017	0.586420	0.584210	View
	816	TIRZ 5 - MEMORIAL HEIGHTS ANNX 4 (061)		Certified: 08/11/2017			

Texas law prohibits us from displaying residential photographs, sketches, floor plans, or information indicating the age of a property owner on our website. You can inspect this information or get a copy at **HCAD's information center at 13013 NW Freeway**.

Valuations

Value as of January 1, 2016		Value as of January 1, 2017	
Market	Appraised	Market	Appraised

Land	249,400		Land	249,400	
Improvement	0		Improvement	0	
Total	249,400	249,400	Total	249,400	249,400

5-Year Value History

Land

Market Value Land

Line	Land Use	Unit Type	Units	Size Factor	Site Factor	Appr O/R Factor	Appr O/R Reason	Total Adj	Unit Price	Adj Unit Price	Value
1	8002 -- Land Neighborhood Section 2 4300 -- General Commercial Vacant	SF	6,235	1.00	1.00	1.00	--	1.00	40.00	40.00	249,400.00

Building

Vacant (No Building Data)

Tax Year: 2017 ▼

HARRIS COUNTY APPRAISAL DISTRICT
REAL PROPERTY ACCOUNT INFORMATION
0400350000017

Print E-mail

File A Protest | Similar Owner Name | Nearby Addresses | Same Street Name | Related Map 5258B

Ownership History

Owner and Property Information

Owner Name & Mailing Address:	**TUBBS CHARLES B** **MARITAL DEDUCTION TRUST** **6642 SEWANEE AVE** **HOUSTON TX 77005-3750**	Legal Description: Property Address:	**TR 3** **ABST 1 J AUSTIN** **1406 W 13TH ST** **HOUSTON TX 77008**

State Class Code	Land Use Code	Building Class	Total Units
F1 -- Real, Commercial	8002 -- Land Neighborhood Section 2	E	0

Land Area	Building Area	Net Rentable Area	Neighborhood	Market Area	Map Facet	Key Map®
43,264 SF	1,056	0	5938.11	5020 -- Heights	5258B	452Z

Value Status Information

Value Status	Notice Date	Shared CAD
Noticed	03/31/2017	No

Exemptions and Jurisdictions

Exemption Type	Districts	Jurisdictions	Exemption Value	ARB Status	2016 Rate	2017 Rate	Online Tax Bill
None	001	HOUSTON ISD		Certified: 08/11/2017	1.206700	1.206700	View
	040	HARRIS COUNTY		Certified: 08/11/2017	0.416560	0.418010	View
	041	HARRIS CO FLOOD CNTRL		Certified: 08/11/2017	0.028290	0.028310	View
	042	PORT OF HOUSTON AUTHY		Certified: 08/11/2017	0.013340	0.012560	View
	043	HARRIS CO HOSP DIST		Certified: 08/11/2017	0.171790	0.171100	View
	044	HARRIS CO EDUC DEPT		Certified: 08/11/2017	0.005200	0.005195	View
	048	HOU COMMUNITY COLLEGE		Certified: 08/11/2017	0.100263	0.100263	View
	061	CITY OF HOUSTON		Certified: 08/11/2017	0.586420	0.584210	View
	816	TIRZ 5 - MEMORIAL HEIGHTS ANNX 4 (061)		Certified: 08/11/2017			

Texas law prohibits us from displaying residential photographs, sketches, floor plans, or information indicating the age of a property owner on our website. You can inspect this information or get a copy at **HCAD's information center at 13013 NW Freeway**.

Valuations

Value as of January 1, 2016		Value as of January 1, 2017	
Market	Appraised	Market	Appraised

Land	1,730,560		Land	1,730,560	
Improvement	76,654		Improvement	74,600	
Total	1,807,214	1,807,214	Total	1,805,160	1,805,160

5-Year Value History

Land

Market Value Land

Line	Land Use	Unit Type	Units	Size Factor	Site Factor	Appr O/R Factor	Appr O/R Reason	Total Adj	Unit Price	Adj Unit Price	Value
1	8002 -- Land Neighborhood Section 2 4329 -- Used Car Lot	SF	43,264	1.00	1.00	1.00	--	1.00	40.00	40.00	1,730,560.00

Building

Building	Year Built	Type	Style	Quality	Impr Sq Ft	Building Details
1	1938	Used Car Lot	8351 -- Single-Family Residence	Low	1,056	Displayed

Building Details (1)

Building Data

Element	Details
Cooling Type	Central / Forced
Construction Type	Wood / Steel Joist
Functional Utility	Fair
Heating Type	Hot Air
Partition Type	Normal
Physical Condition	Avg/Normal
Plumbing Type	Adequate
Sprinkler Type	None
Exterior Wall	Frame / Res Stucco
Economic Obsolescence	Normal
Element	Units
Wall Height	8
Interior Finish Percent	100

Building Areas

Description	Area
PORCH, OPEN -C	351
BASE AREA PRI	1,056

Extra Features

Line	Description	Quality	Condition	Units	Year Built

1	Porch, Open	Average	Average	351	1938
2	Paving - Asphalt	Average	Average	38,000	1990
3	CANOPY ONLY	Average	Average	360	2006
4	UTILITY BLDG - FRAME	Average	Average	100	2006
5	UTILITY BLDG - FRAME	Average	Average	320	2006

Tax Year: 2017 ▼

HARRIS COUNTY APPRAISAL DISTRICT
REAL PROPERTY ACCOUNT INFORMATION
0400350000061

Print E-mail

File A Protest | Similar Owner Name | Nearby Addresses | Same Street Name | Related Map 5258B

Ownership History

Owner and Property Information

Owner Name & Mailing Address:	**LOVE ELEMENTRY SCHOOL** **1120 W 13TH ST** **HOUSTON TX 77008-6627**	Legal Description:	**TR 17** **ABST 1 J AUSTIN**
		Property Address:	**1120 W 13TH ST** **HOUSTON TX 77008**

State Class Code	Land Use Code	Building Class	Total Units
XV -- Other Exempt (Charitable)	8001 -- Land Neighborhood Section 1	E	0

Land Area	Building Area	Net Rentable Area	Neighborhood	Market Area	Map Facet	Key Map®
307,340 SF	25,202	0	5938.16	4008 -- Brookhollow	5258B	452Z

Value Status Information

Value Status	Notice Date	Shared CAD
Noticed	04/21/2017	No

Exemptions and Jurisdictions

Exemption Type	Districts	Jurisdictions	Exemption Value	ARB Status	2016 Rate	2017 Rate	Online Tax Bill
Total	001	HOUSTON ISD	16,924,242	Certified: 08/11/2017	1.206700	1.206700	View
	040	HARRIS COUNTY	16,924,242	Certified: 08/11/2017	0.416560	0.418010	View
	041	HARRIS CO FLOOD CNTRL	16,924,242	Certified: 08/11/2017	0.028290	0.028310	View
	042	PORT OF HOUSTON AUTHY	16,924,242	Certified: 08/11/2017	0.013340	0.012560	View
	043	HARRIS CO HOSP DIST	16,924,242	Certified: 08/11/2017	0.171790	0.171100	View
	044	HARRIS CO EDUC DEPT	16,924,242	Certified: 08/11/2017	0.005200	0.005195	View
	048	HOU COMMUNITY COLLEGE	16,924,242	Certified: 08/11/2017	0.100263	0.100263	View
	061	CITY OF HOUSTON	16,924,242	Certified: 08/11/2017	0.586420	0.584210	View

Texas law prohibits us from displaying residential photographs, sketches, floor plans, or information indicating the age of a property owner on our website. You can inspect this information or get a copy at **HCAD's information center at 13013 NW Freeway**.

Valuations

	Value as of January 1, 2016			Value as of January 1, 2017	
	Market	Appraised		Market	Appraised
Land	0		Land	0	

Improvement	0		Improvement	0	
Total	0	0	Total	0	0

5-Year Value History

Land

Market Value Land

Line	Land Use	Unit Type	Units	Size Factor	Site Factor	Appr O/R Factor	Appr O/R Reason	Total Adj	Unit Price	Adj Unit Price	Value
1	8001 -- Land Neighborhood Section 1 4612 -- School	SF	307,340	1.00	1.00	1.00	--	1.00	0	0	0

Building

Building	Year Built	Type	Style	Quality	Impr Sq Ft	Building Details
1	1990	School	8365 -- Elementary School (Entire)	Average	25,202	Displayed

Building Details (1)

Building Data

Element	Details
Cooling Type	Central / Forced
Construction Type	Fire Resistant Steel
Functional Utility	Avg/Normal
Heating Type	Hot Air
Partition Type	Normal
Physical Condition	Avg/Normal
Plumbing Type	Adequate
Sprinkler Type	None
Exterior Wall	Concr Block
Economic Obsolescence	Normal
Element	Units
Wall Height	14
Interior Finish Percent	100

Building Areas

Description	Area
BASE AREA PRI	25,202

Tax Year: 2017 ▼

HARRIS COUNTY APPRAISAL DISTRICT
REAL PROPERTY ACCOUNT INFORMATION
0400350000018

Print E-mail

Owner Services | Similar Owner Name | Nearby Addresses | Same Street Name | Related Map 5258B

Ownership History | **Fiduciary Information**

Owner and Property Information

Owner Name & Mailing Address:	**PRICE ALLEN** **DAUZ ELIZABETH** **2008 CHIMNEY ROCK RD** **HOUSTON TX 77056-4007**	Legal Description: Property Address:	**TRS 1E-3 & 1P-1** **ABST 1 J AUSTIN** **1133 DURHAM DR # 20** **HOUSTON TX 77008**

State Class Code	Land Use Code	Building Class	Total Units
B1 -- Real, Residential, Multi-Family	8002 -- Land Neighborhood Section 2	E	20

Land Area	Building Area	Net Rentable Area	Neighborhood	Market Area	Map Facet	Key Map®
25,709 SF	14,258	0	5938.11	1702 -- Heights/ Washington Ave	5258B	452Y

Value Status Information

Value Status	Notice Date	Shared CAD
Noticed	03/31/2017	No

Exemptions and Jurisdictions

Exemption Type	Districts	Jurisdictions	Exemption Value	ARB Status	2016 Rate	2017 Rate	Online Tax Bill
None	001	HOUSTON ISD		Certified: 08/11/2017	1.206700	1.206700	View
	040	HARRIS COUNTY		Certified: 08/11/2017	0.416560	0.418010	View
	041	HARRIS CO FLOOD CNTRL		Certified: 08/11/2017	0.028290	0.028310	View
	042	PORT OF HOUSTON AUTHY		Certified: 08/11/2017	0.013340	0.012560	View
	043	HARRIS CO HOSP DIST		Certified: 08/11/2017	0.171790	0.171100	View
	044	HARRIS CO EDUC DEPT		Certified: 08/11/2017	0.005200	0.005195	View
	048	HOU COMMUNITY COLLEGE		Certified: 08/11/2017	0.100263	0.100263	View
	061	CITY OF HOUSTON		Certified: 08/11/2017	0.586420	0.584210	View
	816	TIRZ 5 - MEMORIAL HEIGHTS ANNX 4 (061)		Certified: 08/11/2017			

Texas law prohibits us from displaying residential photographs, sketches, floor plans, or information indicating the age of a property owner on our website. You can inspect this information or get a copy at **HCAD's information center at 13013 NW Freeway**.

Valuations

Value as of January 1, 2016		Value as of January 1, 2017	
Market	Appraised	Market	Appraised

Land	968,360		Land	968,360	
Improvement	225,241		Improvement	225,241	
Total	1,193,601	1,193,601	Total	1,193,601	1,193,601

5-Year Value History

Land

Market Value Land

Line	Land Use	Unit Type	Units	Size Factor	Site Factor	Appr O/R Factor	Appr O/R Reason	Total Adj	Unit Price	Adj Unit Price	Value
1	8002 -- Land Neighborhood Section 2 4209 -- Apartment Struct. 4-20 Units	SF	22,709	1.00	1.00	1.00	--	1.00	40.00	40.00	908,360.00
2	8002 -- Land Neighborhood Section 2 4209 -- Apartment Struct. 4-20 Units	SF	3,000	1.00	1.00	0.50	Shape or Size	0.50	40.00	20.00	60,000.00

Building

Building	Year Built	Type	Style	Quality	Impr Sq Ft	Building Details
1	1960	Apartment Struct. 4-20 Units	8352 -- Multiple Res (Low Rise)	Average	2,646	Displayed
2	1960	Apartment Struct. 4-20 Units	8352 -- Multiple Res (Low Rise)	Average	2,646	View
3	1960	Apartment Struct. 4-20 Units	8352 -- Multiple Res (Low Rise)	Average	2,646	View
4	1960	Apartment Struct. 4-20 Units	8352 -- Multiple Res (Low Rise)	Average	6,032	View
5	1960	Apartment Struct. 4-20 Units	8336 -- Laundromat	Average	288	View

Building Details (1)

Building Data

Element	Details
Cooling Type	Non-Window Unit
Construction Type	Wood / Steel Joist
Functional Utility	Fair
Heating Type	Hot Air
Partition Type	Normal
Physical Condition	Fair
Plumbing Type	Adequate
Sprinkler Type	None
Exterior Wall	Brick / Stone
Economic Obsolescence	Normal
Element	Units
# Stories	2

Building Areas

Description	Area
BASE AREA UPR	1,323
PORCH, OPEN -C	40
BASE AREA PRI	1,323

Wall Height	9
Interior Finish Percent	100

Extra Features

Line	Description	Quality	Condition	Units	Year Built
1	Carport - Commercial	Average	Average	1,080	1960
2	Carport - Commercial	Average	Average	2,052	1960
3	Paving - Asphalt	Average	Average	5,000	1960
4	Porch, Open	Average	Average	40	1960
5	Porch, Open	Average	Average	40	1960
6	Porch, Open	Average	Average	40	1960
7	Porch, Open	Average	Average	80	1960

Tax Year: 2017 ▼

HARRIS COUNTY APPRAISAL DISTRICT
REAL PROPERTY ACCOUNT INFORMATION
1341030020001

Print E-mail

Owner Services | Similar Owner Name | Nearby Addresses | Same Street Name | Related Map 5258B

Ownership History | **Fiduciary Information** | **Related Accounts**

Owner and Property Information

Owner Name & Mailing Address:	**TOMMIE VAUGHN** **PO BOX 1525** **HOUSTON TX 77251-1525**	Legal Description:	**RES B BLK 2** **TOMMIE VAUGHN FORD**
		Property Address:	**1145 N SHEPHERD DR** **HOUSTON TX 77008**

State Class Code	Land Use Code	Building Class	Total Units
F1 -- Real, Commercial	8002 -- Land Neighborhood Section 2	E	0

Land Area	Building Area	Net Rentable Area	Neighborhood	Market Area	Map Facet	Key Map®
127,788 SF	12,708	0	5938.11	5020 -- Heights	5258B	452Z

Value Status Information

Value Status	Notice Date	Shared CAD
Noticed	03/31/2017	No

Exemptions and Jurisdictions

Exemption Type	Districts	Jurisdictions	Exemption Value	ARB Status	2016 Rate	2017 Rate	Online Tax Bill
None	001	HOUSTON ISD		Certified: 08/11/2017	1.206700	1.206700	View
	040	HARRIS COUNTY		Certified: 08/11/2017	0.416560	0.418010	View
	041	HARRIS CO FLOOD CNTRL		Certified: 08/11/2017	0.028290	0.028310	View
	042	PORT OF HOUSTON AUTHY		Certified: 08/11/2017	0.013340	0.012560	View
	043	HARRIS CO HOSP DIST		Certified: 08/11/2017	0.171790	0.171100	View
	044	HARRIS CO EDUC DEPT		Certified: 08/11/2017	0.005200	0.005195	View
	048	HOU COMMUNITY COLLEGE		Certified: 08/11/2017	0.100263	0.100263	View
	061	CITY OF HOUSTON		Certified: 08/11/2017	0.586420	0.584210	View
	816	TIRZ 5 - MEMORIAL HEIGHTS ANNX 4 (061)		Certified: 08/11/2017			

Texas law prohibits us from displaying residential photographs, sketches, floor plans, or information indicating the age of a property owner on our website. You can inspect this information or get a copy at **HCAD's information center at 13013 NW Freeway**.

Valuations

Value as of January 1, 2016		Value as of January 1, 2017	
Market	Appraised	Market	Appraised

Land	5,111,520		Land	5,111,520	
Improvement	1,048,302		Improvement	960,235	
Total	6,159,822	6,159,822	Total	6,071,755	6,071,755

5-Year Value History

Land

Market Value Land

Line	Land Use	Unit Type	Units	Size Factor	Site Factor	Appr O/R Factor	Appr O/R Reason	Total Adj	Unit Price	Adj Unit Price	Value
1	8002 -- Land Neighborhood Section 2 4331 -- Auto Dealer Full Service	SF	127,788	1.00	1.00	1.00	Corner or Alley	1.00	40.00	40.00	5,111,520.00

Building

Building	Year Built	Type	Style	Quality	Impr Sq Ft	Building Details
4	2002	Auto Dealer Full Service	8455 -- Auto Dealership, Complete	Average	6,588	View
7	1969	Auto Service Garage	8528 -- Service Repair Garage	Very Low	3,720	View
8	2014	Auto Dealer Full Service	8455 -- Auto Dealership, Complete	Good	2,400	View

Building Details (1)

Extra Features

Line	Description	Quality	Condition	Units	Year Built
1	CANOPY ROOF AND SLAB	Average	Average	3,900	2002
3	Carport - Commercial	Average	Average	1,152	1962
4	UTILITY BLDG - METAL	Average	Average	476	1990
5	CANOPY ROOF AND SLAB	Average	Average	300	2014
6	Paving - Heavy Concrete	Average	Average	95,000	2014
7	CANOPY ROOF AND SLAB	Average	Average	384	1969

Tax Year: 2017 ▼

HARRIS COUNTY APPRAISAL DISTRICT
REAL PROPERTY ACCOUNT INFORMATION
0600830010001

Print E-mail

File A Protest | Similar Owner Name | Nearby Addresses | Same Street Name | Related Map 5258B

Ownership History

Owner and Property Information

Owner Name & Mailing Address:	**FENN JOSEPH & MENDY** **1148 N SHEPHERD DR** **HOUSTON TX 77008-6531**	Legal Description: Property Address:	**LT 1 BLK 1** **WEST HEIGHTS** **1148 N SHEPHERD DR** **HOUSTON TX 77008**

State Class Code	Land Use Code
A1 -- Real, Residential, Single-Family	1001 -- Residential Improved

Land Area	Total Living Area	Neighborhood	Neighborhood Group	Market Area	Map Facet	Key Map®
6,250 SF	1,738 SF	8304.04	1620	161 -- 1F Heights, Brooksmith, Norhill Areas	5258B	452Z

Value Status Information

Value Status	Notice Date	Shared CAD
Noticed	04/07/2017	No

Exemptions and Jurisdictions

Exemption Type	Districts	Jurisdictions	Exemption Value	ARB Status	2016 Rate	2017 Rate	Online Tax Bill
Residential Homestead (Multiple)	001	HOUSTON ISD	98,325	Certified: 08/11/2017	1.206700	1.206700	View
	040	HARRIS COUNTY	218,325	Certified: 08/11/2017	0.416560	0.418010	View
	041	HARRIS CO FLOOD CNTRL	218,325	Certified: 08/11/2017	0.028290	0.028310	View
	042	PORT OF HOUSTON AUTHY	218,325	Certified: 08/11/2017	0.013340	0.012560	View
	043	HARRIS CO HOSP DIST	218,325	Certified: 08/11/2017	0.171790	0.171100	View
	044	HARRIS CO EDUC DEPT	218,325	Certified: 08/11/2017	0.005200	0.005195	View
	048	HOU COMMUNITY COLLEGE	149,163	Certified: 08/11/2017	0.100263	0.100263	View
	061	CITY OF HOUSTON	218,325	Certified: 08/11/2017	0.586420	0.584210	View
	816	TIRZ 5 - MEMORIAL HEIGHTS ANNX 4 (061)	218,325	Certified: 08/11/2017			

Texas law prohibits us from displaying residential photographs, sketches, floor plans, or information indicating the age of a property owner on our website. You can inspect this information or get a copy at **HCAD's information center at 13013 NW Freeway**.

Valuations

Value as of January 1, 2016	Value as of January 1, 2017

	Market	Appraised		Market	Appraised
Land	306,250		Land	312,500	
Improvement	31,196		Improvement	31,196	
Total	337,446	265,116	Total	343,696	291,627

5-Year Value History

Land

Market Value Land

Line	Land Use	Unit Type	Units	Size Factor	Site Factor	Appr O/R Factor	Appr O/R Reason	Total Adj	Unit Price	Adj Unit Price	Value
1	1001 -- Res Improved Table Value SF1 -- Primary SF	SF	6,250	1.00	1.00	1.00	--	1.00	50.00	50.00	312,500.00

Building

Building	Year Built	Type	Style	Quality	Impr Sq Ft	Building Details
1	1940	Residential Single Family	101 -- Residential 1 Family	Average	1,270 *	Displayed
2	1930	Residential Single Family	101 -- Residential 1 Family	Low	468 *	View

***** All HCAD residential building measurements are done from the exterior, with individual measurements rounded to the closest foot. This measurement includes all closet space, hallways, and interior staircases. Attached garages are not included in the square footage of living area, but valued separately. Living area above *attached* garages is included in the square footage living area of the dwelling. Living area above *detached* garages is not included in the square footage living area of the dwelling but is valued separately. This method is used on all residential properties in Harris County to ensure the uniformity of square footage of living area measurements district-wide. There can be a reasonable variance between the HCAD square footage and your square footage measurement, especially if your square footage measurement was an interior measurement or an exterior measurement to the inch.

Building Details (1)

Building Data

Element	Details
Cond / Desir / Util	Poor
Foundation Type	Crawl Space
Grade Adjustment	C-
Heating / AC	None
Physical Condition	Fair
Exterior Wall	Frame / Concrete Blk
Element	Units
Room: Total	5
Room: Full Bath	1
Room: Bedroom	2

Building Areas

Description	Area
BASE AREA PRI	1,270

Tax Year: 2017 ▼

HARRIS COUNTY APPRAISAL DISTRICT
REAL PROPERTY ACCOUNT INFORMATION
0600830010002

Print E-mail

File A Protest | Similar Owner Name | Nearby Addresses | Same Street Name | Related Map 5258B

Ownership History

Owner and Property Information

Owner Name & Mailing Address:	**CISNEROS MARIO R** **1144 N SHEPHERD DR** **HOUSTON TX 77008-6531**	Legal Description: Property Address:	**LT 2 BLK 1** **WEST HEIGHTS** **1144 N SHEPHERD DR** **HOUSTON TX 77008**

State Class Code	Land Use Code
A1 -- Real, Residential, Single-Family	1001 -- Residential Improved

Land Area	Total Living Area	Neighborhood	Neighborhood Group	Market Area	Map Facet	Key Map®
6,000 SF	1,320 SF	8304.04	1620	161 -- 1F Heights, Brooksmith, Norhill Areas	5258B	452Z

Value Status Information

Value Status	Notice Date	Shared CAD
Noticed	04/07/2017	No

Exemptions and Jurisdictions

Exemption Type	Districts	Jurisdictions	Exemption Value	ARB Status	2016 Rate	2017 Rate	Online Tax Bill
Residential Homestead (Multiple)	001	HOUSTON ISD	89,367	Certified: 08/11/2017	1.206700	1.206700	View
	040	HARRIS COUNTY	209,367	Certified: 08/11/2017	0.416560	0.418010	View
	041	HARRIS CO FLOOD CNTRL	209,367	Certified: 08/11/2017	0.028290	0.028310	View
	042	PORT OF HOUSTON AUTHY	209,367	Certified: 08/11/2017	0.013340	0.012560	View
	043	HARRIS CO HOSP DIST	209,367	Certified: 08/11/2017	0.171790	0.171100	View
	044	HARRIS CO EDUC DEPT	209,367	Certified: 08/11/2017	0.005200	0.005195	View
	048	HOU COMMUNITY COLLEGE	144,683	Certified: 08/11/2017	0.100263	0.100263	View
	061	CITY OF HOUSTON	209,367	Certified: 08/11/2017	0.586420	0.584210	View
	816	TIRZ 5 - MEMORIAL HEIGHTS ANNX 4 (061)	209,367	Certified: 08/11/2017			

Texas law prohibits us from displaying residential photographs, sketches, floor plans, or information indicating the age of a property owner on our website. You can inspect this information or get a copy at **HCAD's information center at 13013 NW Freeway**.

Valuations

Value as of January 1, 2016	Value as of January 1, 2017

	Market	Appraised		Market	Appraised
Land	300,000		Land	300,000	
Improvement	5,000		Improvement	28,944	
Total	305,000	224,394	Total	328,944	246,833

5-Year Value History

Land

Market Value Land

Line	Land Use	Unit Type	Units	Size Factor	Site Factor	Appr O/R Factor	Appr O/R Reason	Total Adj	Unit Price	Adj Unit Price	Value
1	1001 -- Res Improved Table Value SF1 -- Primary SF	SF	6,000	1.00	1.00	1.00	--	1.00	50.00	50.00	300,000.00

Building

Building	Year Built	Type	Style	Quality	Impr Sq Ft	Building Details
1	1940	Residential Single Family	101 -- Residential 1 Family	Average	1,320 *	Displayed

***** All HCAD residential building measurements are done from the exterior, with individual measurements rounded to the closest foot. This measurement includes all closet space, hallways, and interior staircases. Attached garages are not included in the square footage of living area, but valued separately. Living area above *attached* garages is included in the square footage living area of the dwelling. Living area above *detached* garages is not included in the square footage living area of the dwelling but is valued separately. This method is used on all residential properties in Harris County to ensure the uniformity of square footage of living area measurements district-wide. There can be a reasonable variance between the HCAD square footage and your square footage measurement, especially if your square footage measurement was an interior measurement or an exterior measurement to the inch.

Building Details (1)

Building Data

Element	Details
Cond / Desir / Util	Fair
Foundation Type	Crawl Space
Grade Adjustment	D+
Heating / AC	None
Physical Condition	Fair
Exterior Wall	Asbestos
Element	Units
Room: Total	6
Room: Full Bath	1
Room: Bedroom	2

Building Areas

Description	Area
BASE AREA PRI	1,320
ENCL FRAME PORCH PRI	180

Extra Features

Line	Description	Quality	Condition	Units	Year Built
1	Frame Detached Garage	Fair	Fair	468	1920

Tax Year: 2017 ▼

HARRIS COUNTY APPRAISAL DISTRICT
REAL PROPERTY ACCOUNT INFORMATION
0600830010003

Print E-mail

File A Protest | Similar Owner Name | Nearby Addresses | Same Street Name | Related Map 5258B

Ownership History | **Related Accounts**

Owner and Property Information

Owner Name & Mailing Address:	**EURO MOTOR SALE INC** **1634 W 34TH ST** **HOUSTON TX 77018**	Legal Description:	**LT 3 BLK 1** **WEST HEIGHTS**
		Property Address:	**1138 N SHEPHERD DR** **HOUSTON TX 77008**

State Class Code	Land Use Code	Building Class	Total Units
F1 -- Real, Commercial	8002 -- Land Neighborhood Section 2	E	0

Land Area	Building Area	Net Rentable Area	Neighborhood	Market Area	Map Facet	Key Map®
6,000 SF	0	0	5938.16	5020 -- Heights	5258B	452Z

Value Status Information

Value Status	Notice Date	Shared CAD
Noticed	03/31/2017	No

Exemptions and Jurisdictions

Exemption Type	Districts	Jurisdictions	Exemption Value	ARB Status	2016 Rate	2017 Rate	Online Tax Bill
None	001	HOUSTON ISD		Certified: 08/11/2017	1.206700	1.206700	View
	040	HARRIS COUNTY		Certified: 08/11/2017	0.416560	0.418010	View
	041	HARRIS CO FLOOD CNTRL		Certified: 08/11/2017	0.028290	0.028310	View
	042	PORT OF HOUSTON AUTHY		Certified: 08/11/2017	0.013340	0.012560	View
	043	HARRIS CO HOSP DIST		Certified: 08/11/2017	0.171790	0.171100	View
	044	HARRIS CO EDUC DEPT		Certified: 08/11/2017	0.005200	0.005195	View
	048	HOU COMMUNITY COLLEGE		Certified: 08/11/2017	0.100263	0.100263	View
	061	CITY OF HOUSTON		Certified: 08/11/2017	0.586420	0.584210	View
	816	TIRZ 5 - MEMORIAL HEIGHTS ANNX 4 (061)		Certified: 08/11/2017			

Texas law prohibits us from displaying residential photographs, sketches, floor plans, or information indicating the age of a property owner on our website. You can inspect this information or get a copy at **HCAD's information center at 13013 NW Freeway**.

Valuations

Value as of January 1, 2016		Value as of January 1, 2017	
Market	Appraised	Market	Appraised

Land	300,000		Land	240,000	
Improvement	10,792		Improvement	10,703	
Total	310,792	310,792	Total	250,703	250,703

5-Year Value History

Land

Market Value Land

Line	Land Use	Unit Type	Units	Size Factor	Site Factor	Appr O/R Factor	Appr O/R Reason	Total Adj	Unit Price	Adj Unit Price	Value
1	8002 -- Land Neighborhood Section 2 4393 -- Auxiliary Improvement	SF	6,000	1.00	1.00	1.00	--	1.00	40.00	40.00	240,000.00

Building

Vacant (No Building Data)

Extra Features

Line	Description	Quality	Condition	Units	Year Built
1	Paving - Asphalt	Average	Average	1,000	1970
2	CANOPY ROOF AND SLAB	Average	Average	720	2013
3	Stabilized Gravel Paving	Average	Average	2,200	2013

Tax Year: 2017 ▼

HARRIS COUNTY APPRAISAL DISTRICT
REAL PROPERTY ACCOUNT INFORMATION
0600830010004

Print E-mail

File A Protest | Similar Owner Name | Nearby Addresses | Same Street Name | Related Map 5258B

Ownership History | **Related Accounts**

Owner and Property Information

Owner Name & Mailing Address:	**EURO MOTOR SALE INC** **1634 W 34TH ST** **HOUSTON TX 77018**	Legal Description:	**LT 4 BLK 1** **WEST HEIGHTS**
		Property Address:	**1136 N SHEPHERD DR** **HOUSTON TX 77008**

State Class Code	Land Use Code	Building Class	Total Units
F1 -- Real, Commercial	8002 -- Land Neighborhood Section 2	E	0

Land Area	Building Area	Net Rentable Area	Neighborhood	Market Area	Map Facet	Key Map®
6,000 SF	0	0	5938.16	3010 -- HISD Inside 610 Loop	5258B	452Z

Value Status Information

Value Status	Notice Date	Shared CAD
Noticed	03/31/2017	No

Exemptions and Jurisdictions

Exemption Type	Districts	Jurisdictions	Exemption Value	ARB Status	2016 Rate	2017 Rate	Online Tax Bill
None	001	HOUSTON ISD		Certified: 08/11/2017	1.206700	1.206700	View
	040	HARRIS COUNTY		Certified: 08/11/2017	0.416560	0.418010	View
	041	HARRIS CO FLOOD CNTRL		Certified: 08/11/2017	0.028290	0.028310	View
	042	PORT OF HOUSTON AUTHY		Certified: 08/11/2017	0.013340	0.012560	View
	043	HARRIS CO HOSP DIST		Certified: 08/11/2017	0.171790	0.171100	View
	044	HARRIS CO EDUC DEPT		Certified: 08/11/2017	0.005200	0.005195	View
	048	HOU COMMUNITY COLLEGE		Certified: 08/11/2017	0.100263	0.100263	View
	061	CITY OF HOUSTON		Certified: 08/11/2017	0.586420	0.584210	View
	816	TIRZ 5 - MEMORIAL HEIGHTS ANNX 4 (061)		Certified: 08/11/2017			

Texas law prohibits us from displaying residential photographs, sketches, floor plans, or information indicating the age of a property owner on our website. You can inspect this information or get a copy at **HCAD's information center at 13013 NW Freeway**.

Valuations

Value as of January 1, 2016		Value as of January 1, 2017	
Market	Appraised	Market	Appraised

Land	300,000		Land	240,000	
Improvement	0		Improvement	1,050	
Total	300,000	300,000	Total	241,050	241,050

5-Year Value History

Land

Market Value Land

Line	Land Use	Unit Type	Units	Size Factor	Site Factor	Appr O/R Factor	Appr O/R Reason	Total Adj	Unit Price	Adj Unit Price	Value
1	8002 -- Land Neighborhood Section 2 4300 -- General Commercial Vacant	SF	6,000	1.00	1.00	1.00	--	1.00	40.00	40.00	240,000.00

Building

Vacant (No Building Data)

Extra Features

Line	Description	Quality	Condition	Units	Year Built
1	Paving - Asphalt	Average	Poor	6,000	1960

Tax Year: 2017 ▼

HARRIS COUNTY APPRAISAL DISTRICT
REAL PROPERTY ACCOUNT INFORMATION
0600830010005

Print E-mail

File A Protest | Similar Owner Name | Nearby Addresses | Same Street Name | Related Map 5258B

Ownership History

Owner and Property Information

Owner Name & Mailing Address:	**EURO REAL ESTATE LLC** **532 WISTERIA ST** **BELLAIRE TX 77401-5028**	Legal Description: Property Address:	**LT 5 BLK 1** **WEST HEIGHTS** **1132 N SHEPHERD DR** **HOUSTON TX 77008**

State Class Code	Land Use Code	Building Class	Total Units
F1 -- Real, Commercial	8002 -- Land Neighborhood Section 2	E	0

Land Area	Building Area	Net Rentable Area	Neighborhood	Market Area	Map Facet	Key Map®
6,000 SF	504	0	5938.16	5020 -- Heights	5258B	452Z

Value Status Information

Value Status	Notice Date	Shared CAD
Noticed	03/31/2017	No

Exemptions and Jurisdictions

Exemption Type	Districts	Jurisdictions	Exemption Value	ARB Status	2016 Rate	2017 Rate	Online Tax Bill
None	001	HOUSTON ISD		Certified: 08/11/2017	1.206700	1.206700	View
	040	HARRIS COUNTY		Certified: 08/11/2017	0.416560	0.418010	View
	041	HARRIS CO FLOOD CNTRL		Certified: 08/11/2017	0.028290	0.028310	View
	042	PORT OF HOUSTON AUTHY		Certified: 08/11/2017	0.013340	0.012560	View
	043	HARRIS CO HOSP DIST		Certified: 08/11/2017	0.171790	0.171100	View
	044	HARRIS CO EDUC DEPT		Certified: 08/11/2017	0.005200	0.005195	View
	048	HOU COMMUNITY COLLEGE		Certified: 08/11/2017	0.100263	0.100263	View
	061	CITY OF HOUSTON		Certified: 08/11/2017	0.586420	0.584210	View
	816	TIRZ 5 - MEMORIAL HEIGHTS ANNX 4 (061)		Certified: 08/11/2017			

Texas law prohibits us from displaying residential photographs, sketches, floor plans, or information indicating the age of a property owner on our website. You can inspect this information or get a copy at **HCAD's information center at 13013 NW Freeway**.

Valuations

Value as of January 1, 2016		Value as of January 1, 2017	
Market	Appraised	Market	Appraised

Land	300,000		Land	240,000	
Improvement	13,953		Improvement	15,413	
Total	313,953	313,953	Total	255,413	255,413

5-Year Value History

Land

Market Value Land

Line	Land Use	Unit Type	Units	Size Factor	Site Factor	Appr O/R Factor	Appr O/R Reason	Total Adj	Unit Price	Adj Unit Price	Value
1	8002 -- Land Neighborhood Section 2 4329 -- Used Car Lot	SF	6,000	1.00	1.00	1.00	--	1.00	40.00	40.00	240,000.00

Building

Building	Year Built	Remodeled	Type	Style	Quality	Impr Sq Ft	Building Details
1	1950	1989	Used Car Lot	8351 -- Single-Family Residence	Low	504	Displayed

Building Details (1)

Building Data

Element	Details
Cooling Type	Central / Forced
Construction Type	Wood / Steel Joist
Economic Obsolescence	Normal
Functional Utility	Avg/Normal
Heating Type	Hot Air
Partition Type	Normal
Physical Condition	Avg/Normal
Plumbing Type	Adequate
Sprinkler Type	None
Exterior Wall	Frame / Res Stucco
Element	Units
Wall Height	9
Interior Finish Percent	100

Building Areas

Description	Area
BASE AREA PRI	504
PORCH, OPEN -C	96

Extra Features

Line	Description	Quality	Condition	Units	Year Built

1	Paving - Asphalt	Average	Poor	4,500	1960
2	Porch, Open	Average	Average	96	1950
3	CANOPY ROOF AND SLAB	Average	Average	300	1960

Tax Year: 2017 ▼

HARRIS COUNTY APPRAISAL DISTRICT
REAL PROPERTY ACCOUNT INFORMATION
0771820120002

Print E-mail

File A Protest | Similar Owner Name | Nearby Addresses | Same Street Name | Related Map 5258B

Ownership History

Owner and Property Information

Owner Name & Mailing Address:	**YBARRA LOURDES C** **1106 NASHUA ST** **HOUSTON TX 77008-6453**
Legal Description:	**LT 2 BLK 12** **TIMBERGROVE MANOR SEC 2**
Property Address:	**1106 NASHUA ST** **HOUSTON TX 77008**

State Class Code	Land Use Code
A1 -- Real, Residential, Single-Family	1001 -- Residential Improved

Land Area	Total Living Area	Neighborhood	Neighborhood Group	Market Area	Map Facet	Key Map®
8,906 SF	1,158 SF	8301.02	1613	160 -- 1F Lazybrook, Timbergrove, Washington Corridor	5258B	452Y

Value Status Information

Value Status	Notice Date	Shared CAD
Noticed	03/31/2017	No

Exemptions and Jurisdictions

Exemption Type	Districts	Jurisdictions	Exemption Value	ARB Status	2016 Rate	2017 Rate	Online Tax Bill
Residential Homestead	001	HOUSTON ISD	83,747	Certified: 08/11/2017	1.206700	1.206700	View
	040	HARRIS COUNTY	58,747	Certified: 08/11/2017	0.416560	0.418010	View
	041	HARRIS CO FLOOD CNTRL	58,747	Certified: 08/11/2017	0.028290	0.028310	View
	042	PORT OF HOUSTON AUTHY	58,747	Certified: 08/11/2017	0.013340	0.012560	View
	043	HARRIS CO HOSP DIST	58,747	Certified: 08/11/2017	0.171790	0.171100	View
	044	HARRIS CO EDUC DEPT	58,747	Certified: 08/11/2017	0.005200	0.005195	View
	048	HOU COMMUNITY COLLEGE	29,374	Certified: 08/11/2017	0.100263	0.100263	View
	061	CITY OF HOUSTON	58,747	Certified: 08/11/2017	0.586420	0.584210	View
	816	TIRZ 5 - MEMORIAL HEIGHTS ANNX 4 (061)	58,747	Certified: 08/11/2017			

Texas law prohibits us from displaying residential photographs, sketches, floor plans, or information indicating the age of a property owner on our website. You can inspect this information or get a copy at **HCAD's information center at 13013 NW Freeway**.

Valuations

Value as of January 1, 2016	Value as of January 1, 2017

	Market	Appraised		Market	Appraised
Land	246,422		Land	246,422	
Improvement	61,367		Improvement	61,367	
Total	307,789	267,034	Total	307,789	293,737

5-Year Value History

Land

Market Value Land

Line	Land Use	Unit Type	Units	Size Factor	Site Factor	Appr O/R Factor	Appr O/R Reason	Total Adj	Unit Price	Adj Unit Price	Value
1	1001 -- Res Improved Table Value SF1 -- Primary SF	SF	7,200	1.00	1.00	0.85	Economic	0.85	36.00	30.60	220,320.00
2	1001 -- Res Improved Table Value SF3 -- Primary SF	SF	1,706	1.00	0.50	0.85	Economic	0.43	36.00	15.30	26,102.00

Building

Building	Year Built	Type	Style	Quality	Impr Sq Ft	Building Details
1	1951	Residential Single Family	101 -- Residential 1 Family	Average	1,158 *	Displayed

***** All HCAD residential building measurements are done from the exterior, with individual measurements rounded to the closest foot. This measurement includes all closet space, hallways, and interior staircases. Attached garages are not included in the square footage of living area, but valued separately. Living area above *attached* garages is included in the square footage living area of the dwelling. Living area above *detached* garages is not included in the square footage living area of the dwelling but is valued separately. This method is used on all residential properties in Harris County to ensure the uniformity of square footage of living area measurements district-wide. There can be a reasonable variance between the HCAD square footage and your square footage measurement, especially if your square footage measurement was an interior measurement or an exterior measurement to the inch.

Building Details (1)

Building Data

Element	Details
Cond / Desir / Util	Average
Foundation Type	Slab
Grade Adjustment	C
Heating / AC	Central Heat/AC
Physical Condition	Average
Exterior Wall	Frame / Concrete Blk
Element	Units
Room: Total	6
Room: Full Bath	1
Room: Bedroom	3

Building Areas

Description	Area
BASE AREA PRI	1,158
CANOPY PRI	196
OPEN FRAME PORCH PRI	20

Extra Features

Line	Description	Quality	Condition	Units	Year Built
1	Frame Detached Garage	Fair	Average	400	1951

Tax Year: 2017 ▼

HARRIS COUNTY APPRAISAL DISTRICT
REAL PROPERTY ACCOUNT INFORMATION
0771820120001

Print E-mail

File A Protest | Similar Owner Name | Nearby Addresses | Same Street Name | Related Map 5258B

Ownership History

Owner and Property Information

Owner Name & Mailing Address:	**CORONA ISRAEL I** **CASTO STEVEN R** **1102 NASHUA ST** **HOUSTON TX 77008-6453**	Legal Description: Property Address:	**LT 1 BLK 12** **TIMBERGROVE MANOR SEC 2** **1102 NASHUA ST** **HOUSTON TX 77008**

State Class Code	Land Use Code
A1 -- Real, Residential, Single-Family	1001 -- Residential Improved

Land Area	Total Living Area	Neighborhood	Neighborhood Group	Market Area	Map Facet	Key Map®
9,940 SF	1,872 SF	8301.02	1613	160 -- 1F Lazybrook, Timbergrove, Washington Corridor	5258B	452Y

Value Status Information

Value Status	Notice Date	Shared CAD
Noticed	03/31/2017	No

Exemptions and Jurisdictions

Exemption Type	Districts	Jurisdictions	Exemption Value	ARB Status	2016 Rate	2017 Rate	Online Tax Bill
Residential Homestead	001	HOUSTON ISD	114,731	Certified: 08/11/2017	1.206700	1.206700	View
	040	HARRIS COUNTY	89,731	Certified: 08/11/2017	0.416560	0.418010	View
	041	HARRIS CO FLOOD CNTRL	89,731	Certified: 08/11/2017	0.028290	0.028310	View
	042	PORT OF HOUSTON AUTHY	89,731	Certified: 08/11/2017	0.013340	0.012560	View
	043	HARRIS CO HOSP DIST	89,731	Certified: 08/11/2017	0.171790	0.171100	View
	044	HARRIS CO EDUC DEPT	89,731	Certified: 08/11/2017	0.005200	0.005195	View
	048	HOU COMMUNITY COLLEGE	44,865	Certified: 08/11/2017	0.100263	0.100263	View
	061	CITY OF HOUSTON	89,731	Certified: 08/11/2017	0.586420	0.584210	View
	816	TIRZ 5 - MEMORIAL HEIGHTS ANNX 4 (061)	89,731	Certified: 08/11/2017			

Texas law prohibits us from displaying residential photographs, sketches, floor plans, or information indicating the age of a property owner on our website. You can inspect this information or get a copy at **HCAD's information center at 13013 NW Freeway**.

Valuations

Value as of January 1, 2016	Value as of January 1, 2017

	Market	Appraised		Market	Appraised
Land	262,242		Land	262,242	
Improvement	186,412		Improvement	186,412	
Total	448,654	448,654	Total	448,654	448,654

5-Year Value History

Land

Market Value Land

Line	Land Use	Unit Type	Units	Size Factor	Site Factor	Appr O/R Factor	Appr O/R Reason	Total Adj	Unit Price	Adj Unit Price	Value
1	1001 -- Res Improved Table Value SF1 -- Primary SF	SF	7,200	1.00	1.00	0.85	Economic	0.85	36.00	30.60	220,320.00
2	1001 -- Res Improved Table Value SF3 -- Primary SF	SF	2,740	1.00	0.50	0.85	Economic	0.43	36.00	15.30	41,922.00

Building

Building	Year Built	Remodeled	Type	Style	Quality	Impr Sq Ft	Building Details
1	1950	2007	Residential Single Family	101 -- Residential 1 Family	Average	1,872 *	Displayed

***** All HCAD residential building measurements are done from the exterior, with individual measurements rounded to the closest foot. This measurement includes all closet space, hallways, and interior staircases. Attached garages are not included in the square footage of living area, but valued separately. Living area above *attached* garages is included in the square footage living area of the dwelling. Living area above *detached* garages is not included in the square footage living area of the dwelling but is valued separately. This method is used on all residential properties in Harris County to ensure the uniformity of square footage of living area measurements district-wide. There can be a reasonable variance between the HCAD square footage and your square footage measurement, especially if your square footage measurement was an interior measurement or an exterior measurement to the inch.

Building Details (1)

Building Data

Element	Details
Cond / Desir / Util	Very Good
Foundation Type	Slab
Grade Adjustment	C
Heating / AC	Central Heat/AC
Physical Condition	Good
Exterior Wall	Aluminum / Vinyl
Cost and Design	Extensive
Element	Units
Room: Total	6
Room: Half Bath	1
Room: Full Bath	1
Room: Bedroom	3

Building Areas

Description	Area
BASE AREA PRI	1,872
OPEN FRAME PORCH PRI	110

Extra Features

Line	Description	Quality	Condition	Units	Year Built
1	Frame Detached Garage	Average	Average	840	1955

Tax Year: 2017 ▼

HARRIS COUNTY APPRAISAL DISTRICT
REAL PROPERTY ACCOUNT INFORMATION
0400350000006

Print E-mail

Owner Services | Similar Owner Name | Nearby Addresses | Same Street Name | Related Map 5258B

Ownership History | **Fiduciary Information** | **Related Accounts**

Owner and Property Information

Owner Name & Mailing Address:	**BRIXMOR HOLDINGS 12 SPE LLC** **% BRIXMOR PROPERTY GROUP** **1 FAYETTE ST STE 150** **CONSHOHOCKEN PA 19428-2081**	Legal Description: Property Address:	**TRS 1E & 26** **ABST 1 J AUSTIN** **1417 W 11TH ST** **HOUSTON TX 77008**

State Class Code	Land Use Code	Building Class	Total Units
F1 -- Real, Commercial	8000 -- Land Neighborhood General Assignment	A	0

Land Area	Building Area	Net Rentable Area	Neighborhood	Market Area	Map Facet	Key Map®
155,509 SF	46,116	45,748	5938.2	5020 -- Heights	5258B	452Z

Value Status Information

Value Status	Notice Date	Shared CAD
Noticed	03/31/2017	No

Exemptions and Jurisdictions

Exemption Type	Districts	Jurisdictions	Exemption Value	ARB Status	2016 Rate	2017 Rate	Online Tax Bill
None	001	HOUSTON ISD		Name Change: 11/10/2017	1.206700	1.206700	View
	040	HARRIS COUNTY		Name Change: 11/10/2017	0.416560	0.418010	View
	041	HARRIS CO FLOOD CNTRL		Name Change: 11/10/2017	0.028290	0.028310	View
	042	PORT OF HOUSTON AUTHY		Name Change: 11/10/2017	0.013340	0.012560	View
	043	HARRIS CO HOSP DIST		Name Change: 11/10/2017	0.171790	0.171100	View
	044	HARRIS CO EDUC DEPT		Name Change: 11/10/2017	0.005200	0.005195	View
	048	HOU COMMUNITY COLLEGE		Name Change: 11/10/2017	0.100263	0.100263	View
	061	CITY OF HOUSTON		Name Change: 11/10/2017	0.586420	0.584210	View
	816	TIRZ 5 - MEMORIAL HEIGHTS ANNX 4 (061)		Name Change: 11/10/2017			

Texas law prohibits us from displaying residential photographs, sketches, floor plans, or information indicating the age of a property owner on our website. You can inspect this information or get a copy at **HCAD's information center at 13013 NW Freeway**.

Valuations

Value as of January 1, 2016		Value as of January 1, 2017	
Market	Appraised	Market	Appraised

Land	3,110,180		Land	3,110,180	
Improvement	2,339,820		Improvement	3,682,496	
Total	5,450,000	5,450,000	Total	6,792,676	6,792,676

5-Year Value History

Land

Market Value Land

Line	Land Use	Unit Type	Units	Size Factor	Site Factor	Appr O/R Factor	Appr O/R Reason	Total Adj	Unit Price	Adj Unit Price	Value
1	8000 -- Land Neighborhood General Assignment 4340 -- Retail Power Center	SF	155,509	1.00	1.00	1.00	Corner or Alley	1.00	20.00	20.00	3,110,180.00

Building

Building	Year Built	Type	Style	Quality	Impr Sq Ft	Building Details
1	1965	Retail Power Center	8412 -- Neighborhood Shopping Ctr	Average	27,000	Displayed
2	1978	Retail Power Center	8353 -- Retail Store	Average	8,240	View
3	1969	Retail Power Center	8353 -- Retail Store	Average	8,396	View
4	1969	Retail Single-Occupancy	8353 -- Retail Store	Low	2,480	View

Building Details (1)

Building Data

Element	Details
Cooling Type	Central / Forced
Construction Type	Fire Resistant Steel
Functional Utility	Good
Heating Type	Hot Air
Partition Type	Normal
Physical Condition	Rehab
Plumbing Type	Adequate
Sprinkler Type	None
Exterior Wall	Br / Concr Block
Economic Obsolescence	Normal
Element	Units
Wall Height	12
Store Front: Metal	1
Interior Finish Percent	100

Building Areas

Description	Area
BASE AREA PRI	27,000

Extra Features

Line	Description	Quality	Condition	Units	Year Built
3	CANOPY ROOF AND SLAB	Average	Average	2,790	1965
4	CANOPY ROOF AND SLAB	Average	Average	797	1969
5	CANOPY ROOF AND SLAB	Average	Average	770	1969
6	Paving - Asphalt	Average	Average	6,700	1969
7	Paving - Asphalt	Average	Average	100,000	1995
8	Paving - Heavy Concrete	Average	Average	15,000	2005

Tax Year: 2017 ▼

HARRIS COUNTY APPRAISAL DISTRICT
REAL PROPERTY ACCOUNT INFORMATION
0400350000013

Print E-mail

Owner Services | Similar Owner Name | Nearby Addresses | Same Street Name | Related Map 5258B

Ownership History

Owner and Property Information

Owner Name & Mailing Address:	**AL COPELAND ENTERPRISES** **% PROPERTY TAX DEPT** **5555 GLENRIDGE CONNECTOR** **ATLANTA GA 30342-4759**	Legal Description: Property Address:	**TR 1N** **ABST 1 J AUSTIN** **1101 N SHEPHERD DR** **HOUSTON TX 77008**

State Class Code	Land Use Code	Building Class	Total Units
F1 -- Real, Commercial	8000 -- Land Neighborhood General Assignment	E	0

Land Area	Building Area	Net Rentable Area	Neighborhood	Market Area	Map Facet	Key Map®
15,625 SF	1,440	0	5938.2	5020 -- Heights	5258B	452Z

Value Status Information

Value Status	Notice Date	Shared CAD
Noticed	03/31/2017	No

Exemptions and Jurisdictions

Exemption Type	Districts	Jurisdictions	Exemption Value	ARB Status	2016 Rate	2017 Rate	Online Tax Bill
None	001	HOUSTON ISD		Certified: 08/11/2017	1.206700	1.206700	View
	040	HARRIS COUNTY		Certified: 08/11/2017	0.416560	0.418010	View
	041	HARRIS CO FLOOD CNTRL		Certified: 08/11/2017	0.028290	0.028310	View
	042	PORT OF HOUSTON AUTHY		Certified: 08/11/2017	0.013340	0.012560	View
	043	HARRIS CO HOSP DIST		Certified: 08/11/2017	0.171790	0.171100	View
	044	HARRIS CO EDUC DEPT		Certified: 08/11/2017	0.005200	0.005195	View
	048	HOU COMMUNITY COLLEGE		Certified: 08/11/2017	0.100263	0.100263	View
	061	CITY OF HOUSTON		Certified: 08/11/2017	0.586420	0.584210	View
	816	TIRZ 5 - MEMORIAL HEIGHTS ANNX 4 (061)		Certified: 08/11/2017			

Texas law prohibits us from displaying residential photographs, sketches, floor plans, or information indicating the age of a property owner on our website. You can inspect this information or get a copy at **HCAD's information center at 13013 NW Freeway**.

Valuations

Value as of January 1, 2016		Value as of January 1, 2017	
Market	Appraised	Market	Appraised

Land	703,125		Land	703,125	
Improvement	111,378		Improvement	96,875	
Total	814,503	814,503	Total	800,000	800,000

5-Year Value History

Land

Market Value Land

Line	Land Use	Unit Type	Units	Size Factor	Site Factor	Appr O/R Factor	Appr O/R Reason	Total Adj	Unit Price	Adj Unit Price	Value
1	8000 -- Land Neighborhood General Assignment 4325 -- Fast Food	SF	15,625	1.00	1.00	1.00	Corner or Alley	1.00	45.00	45.00	703,125.00

Building

Building	Year Built	Type	Style	Quality	Impr Sq Ft	Building Details
1	1977	Fast Food	8349 -- Fast Food Restaurant	Good	1,440	Displayed

Building Details (1)

Building Data

Element	Details
Cooling Type	Central / Forced
Construction Type	Wood / Steel Joist
Functional Utility	Avg/Normal
Heating Type	Hot Air
Partition Type	Normal
Physical Condition	Avg/Normal
Plumbing Type	Adequate
Sprinkler Type	None
Exterior Wall	Concr Block
Economic Obsolescence	Normal
Element	Units
Wall Height	12
Interior Finish Percent	100
Franchise Code	227

Building Areas

Description	Area
BASE AREA PRI	1,440

Extra Features

Line	Description	Quality	Condition	Units	Year Built
1	Paving - Asphalt	Average	Average	13,000	1977

Tax Year: 2017 ▼

HARRIS COUNTY APPRAISAL DISTRICT
REAL PROPERTY ACCOUNT INFORMATION
0600830010006

Print E-mail

File A Protest | Similar Owner Name | Nearby Addresses | Same Street Name | Related Map 5258B

Ownership History

Owner and Property Information

Owner Name & Mailing Address:	**EURO REAL ESTATE LLC** **532 WISTERIA ST** **BELLAIRE TX 77401-5028**	Legal Description:	**LT 6 BLK 1** **WEST HEIGHTS**
		Property Address:	**1128 N SHEPHERD DR** **HOUSTON TX 77008**

State Class Code	Land Use Code	Building Class	Total Units
F1 -- Real, Commercial	8002 -- Land Neighborhood Section 2	E	0

Land Area	Building Area	Net Rentable Area	Neighborhood	Market Area	Map Facet	Key Map®
6,000 SF	1,339	0	5938.16	161 -- 1F Heights, Brooksmith, Norhill Areas	5258B	452Z

Value Status Information

Value Status	Notice Date	Shared CAD
Noticed	06/09/2017	No

Exemptions and Jurisdictions

Exemption Type	Districts	Jurisdictions	Exemption Value	ARB Status	2016 Rate	2017 Rate	Online Tax Bill
None	001	HOUSTON ISD		Certified: 08/11/2017	1.206700	1.206700	View
	040	HARRIS COUNTY		Certified: 08/11/2017	0.416560	0.418010	View
	041	HARRIS CO FLOOD CNTRL		Certified: 08/11/2017	0.028290	0.028310	View
	042	PORT OF HOUSTON AUTHY		Certified: 08/11/2017	0.013340	0.012560	View
	043	HARRIS CO HOSP DIST		Certified: 08/11/2017	0.171790	0.171100	View
	044	HARRIS CO EDUC DEPT		Certified: 08/11/2017	0.005200	0.005195	View
	048	HOU COMMUNITY COLLEGE		Certified: 08/11/2017	0.100263	0.100263	View
	061	CITY OF HOUSTON		Certified: 08/11/2017	0.586420	0.584210	View
	816	TIRZ 5 - MEMORIAL HEIGHTS ANNX 4 (061)		Certified: 08/11/2017			

Texas law prohibits us from displaying residential photographs, sketches, floor plans, or information indicating the age of a property owner on our website. You can inspect this information or get a copy at **HCAD's information center at 13013 NW Freeway**.

Valuations

Value as of January 1, 2016		Value as of January 1, 2017	
Market	Appraised	Market	Appraised

Land	300,000		Land	240,000	
Improvement	49,750		Improvement	67,037	
Total	349,750	207,776	Total	307,037	307,037

5-Year Value History

Land

Market Value Land

Line	Land Use	Unit Type	Units	Size Factor	Site Factor	Appr O/R Factor	Appr O/R Reason	Total Adj	Unit Price	Adj Unit Price	Value
1	8002 -- Land Neighborhood Section 2 4301 -- Res. Struct. Or Conversion	SF	6,000	1.00	1.00	1.00	--	1.00	40.00	40.00	240,000.00

Building

Building	Year Built	Remodeled	Type	Style	Quality	Impr Sq Ft	Building Details
1	1945	2016	Res. Struct. Or Conversion	8351 -- Single-Family Residence	Average	1,339	Displayed

Building Details (1)

Building Data

Element	Details
Construction Type	Wood / Steel Joist
Partition Type	Normal
Cooling Type	Central / Forced
Heating Type	Hot Air
Sprinkler Type	None
Plumbing Type	Adequate
Exterior Wall	Frame / Res Stucco
Functional Utility	Avg/Normal
Physical Condition	Good
Economic Obsolescence	Normal
Element	Units
Wall Height	8
Interior Finish Percent	100

Building Areas

Description	Area
CNPY ONLY -C	1,522
GARAGE - ATT FRM -C	324
BASE AREA PRI	1,339
OPEN FRAME PORCH PRI	24

Extra Features

Line	Description	Quality	Condition	Units	Year Built

1	Detached Frame Garage	Fair	Fair	324	1970
2	CANOPY ONLY	Poor	Unsound	1,477	1970
3	Paving - Light Concrete	Average	Average	1,877	1945

Tax Year: 2017 ▼

HARRIS COUNTY APPRAISAL DISTRICT
REAL PROPERTY ACCOUNT INFORMATION
0600830010007

Print E-mail

File A Protest | Similar Owner Name | Nearby Addresses | Same Street Name | Related Map 5258B

Ownership History

Owner and Property Information

Owner Name & Mailing Address:	**EURO REAL ESTATE LLC** **532 WISTERIA ST** **BELLAIRE TX 77401-5028**	Legal Description:	**LT 7 BLK 1** **WEST HEIGHTS**
		Property Address:	**1124 SHEPHERD DR** **HOUSTON TX 77008**

State Class Code	Land Use Code	Building Class	Total Units
F1 -- Real, Commercial	8002 -- Land Neighborhood Section 2	E	0

Land Area	Building Area	Net Rentable Area	Neighborhood	Market Area	Map Facet	Key Map®
6,000 SF	3,074	0	5938.16	5020 -- Heights	5258B	452Z

Value Status Information

Value Status	Notice Date	Shared CAD
Noticed	03/31/2017	No

Exemptions and Jurisdictions

Exemption Type	Districts	Jurisdictions	Exemption Value	ARB Status	2016 Rate	2017 Rate	Online Tax Bill
None	001	HOUSTON ISD		Certified: 08/11/2017	1.206700	1.206700	View
	040	HARRIS COUNTY		Certified: 08/11/2017	0.416560	0.418010	View
	041	HARRIS CO FLOOD CNTRL		Certified: 08/11/2017	0.028290	0.028310	View
	042	PORT OF HOUSTON AUTHY		Certified: 08/11/2017	0.013340	0.012560	View
	043	HARRIS CO HOSP DIST		Certified: 08/11/2017	0.171790	0.171100	View
	044	HARRIS CO EDUC DEPT		Certified: 08/11/2017	0.005200	0.005195	View
	048	HOU COMMUNITY COLLEGE		Certified: 08/11/2017	0.100263	0.100263	View
	061	CITY OF HOUSTON		Certified: 08/11/2017	0.586420	0.584210	View
	816	TIRZ 5 - MEMORIAL HEIGHTS ANNX 4 (061)		Certified: 08/11/2017			

Texas law prohibits us from displaying residential photographs, sketches, floor plans, or information indicating the age of a property owner on our website. You can inspect this information or get a copy at **HCAD's information center at 13013 NW Freeway**.

Valuations

Value as of January 1, 2016		Value as of January 1, 2017	
Market	Appraised	Market	Appraised

Land	300,000		Land	240,000	
Improvement	87,709		Improvement	86,550	
Total	387,709	387,709	Total	326,550	326,550

5-Year Value History

Land

Market Value Land

Line	Land Use	Unit Type	Units	Size Factor	Site Factor	Appr O/R Factor	Appr O/R Reason	Total Adj	Unit Price	Adj Unit Price	Value
1	8002 -- Land Neighborhood Section 2 4301 -- Res. Struct. Or Conversion	SF	6,000	1.00	1.00	1.00	--	1.00	40.00	40.00	240,000.00

Building

Building	Year Built	Remodeled	Type	Style	Quality	Impr Sq Ft	Building Details
1	1945	1989	Res. Struct. Or Conversion	8351 -- Single-Family Residence	Low	1,490	Displayed
2	1945	--	Res. Struct. Or Conversion	8351 -- Single-Family Residence	Low	1,584	View

Building Details (1)

Building Data

Element	Details
Cooling Type	Central / Forced
Construction Type	Wood / Steel Joist
Economic Obsolescence	Normal
Physical Condition	Average
Exterior Wall	Frame / Res Stucco
Heating Type	Hot Air
Physical Condition	Avg/Normal
Partition Type	Normal
Plumbing Type	Adequate
Sprinkler Type	None
Element	Units
Wall Height	9
Interior Finish Percent	100

Building Areas

Description	Area
PORCH, OPEN -C	80
BASE AREA PRI	1,490

Extra Features

Line	Description	Quality	Condition	Units	Year Built
1	Paving - Light Concrete	Average	Average	1,500	2002
2	Attached Frame Garage	Average	Average	360	1940

Tax Year: 2017 ▼

HARRIS COUNTY APPRAISAL DISTRICT
REAL PROPERTY ACCOUNT INFORMATION
0600830010008

Print E-mail

Owner Services | Similar Owner Name | Nearby Addresses | Same Street Name | Related Map 5258B

Ownership History | **Fiduciary Information**

Owner and Property Information

Owner Name & Mailing Address:	**GERIMAR PROPERTIES LLC** **1116 N SHEPHERD DR** **HOUSTON TX 77008-6531**
Legal Description:	**LT 8 BLK 1** **WEST HEIGHTS**
Property Address:	**1120 N SHEPHERD DR** **HOUSTON TX 77008**

State Class Code	Land Use Code
A1 -- Real, Residential, Single-Family	1001 -- Residential Improved

Land Area	Total Living Area	Neighborhood	Neighborhood Group	Market Area	Map Facet	Key Map®
6,000 SF	1,152 SF	8304.04	1620	161 -- 1F Heights, Brooksmith, Norhill Areas	5258B	452Z

Value Status Information

Value Status	Notice Date	Shared CAD
Noticed	04/07/2017	No

Exemptions and Jurisdictions

Exemption Type	Districts	Jurisdictions	Exemption Value	ARB Status	2016 Rate	2017 Rate	Online Tax Bill
None	001	HOUSTON ISD		Certified: 08/11/2017	1.206700	1.206700	View
	040	HARRIS COUNTY		Certified: 08/11/2017	0.416560	0.418010	View
	041	HARRIS CO FLOOD CNTRL		Certified: 08/11/2017	0.028290	0.028310	View
	042	PORT OF HOUSTON AUTHY		Certified: 08/11/2017	0.013340	0.012560	View
	043	HARRIS CO HOSP DIST		Certified: 08/11/2017	0.171790	0.171100	View
	044	HARRIS CO EDUC DEPT		Certified: 08/11/2017	0.005200	0.005195	View
	048	HOU COMMUNITY COLLEGE		Certified: 08/11/2017	0.100263	0.100263	View
	061	CITY OF HOUSTON		Certified: 08/11/2017	0.586420	0.584210	View
	816	TIRZ 5 - MEMORIAL HEIGHTS ANNX 4 (061)		Certified: 08/11/2017			

Texas law prohibits us from displaying residential photographs, sketches, floor plans, or information indicating the age of a property owner on our website. You can inspect this information or get a copy at **HCAD's information center at 13013 NW Freeway**.

Valuations

Value as of January 1, 2016	Value as of January 1, 2017

	Market	Appraised		Market	Appraised
Land	300,000		Land	300,000	
Improvement	38,218		Improvement	45,000	
Total	338,218	338,218	Total	345,000	345,000

5-Year Value History

Land

Market Value Land

Line	Land Use	Unit Type	Units	Size Factor	Site Factor	Appr O/R Factor	Appr O/R Reason	Total Adj	Unit Price	Adj Unit Price	Value
1	1001 -- Res Improved Table Value SF1 -- Primary SF	SF	6,000	1.00	1.00	1.00	--	1.00	50.00	50.00	300,000.00

Building

Building	Year Built	Remodeled	Type	Style	Quality	Impr Sq Ft	Building Details
1	1930	2011	Residential Single Family	101 -- Residential 1 Family	Average	1,152 *	Displayed

***** All HCAD residential building measurements are done from the exterior, with individual measurements rounded to the closest foot. This measurement includes all closet space, hallways, and interior staircases. Attached garages are not included in the square footage of living area, but valued separately. Living area above *attached* garages is included in the square footage living area of the dwelling. Living area above *detached* garages is not included in the square footage living area of the dwelling but is valued separately. This method is used on all residential properties in Harris County to ensure the uniformity of square footage of living area measurements district-wide. There can be a reasonable variance between the HCAD square footage and your square footage measurement, especially if your square footage measurement was an interior measurement or an exterior measurement to the inch.

Building Details (1)

Building Data

Element	Details
Cond / Desir / Util	Average
Foundation Type	Crawl Space
Grade Adjustment	C-
Heating / AC	Central Heat/AC
Physical Condition	Good
Exterior Wall	Aluminum / Vinyl
Cost and Design	Partial
Element	Units
Room: Total	5
Room: Full Bath	1
Room: Bedroom	2

Building Areas

Description	Area
OPEN FRAME PORCH PRI	112
BASE AREA PRI	1,152
ENCL FRAME PORCH PRI	96

Extra Features

Line	Description	Quality	Condition	Units	Year Built
1	Frame Detached Garage	Poor	Poor	400	1920

Tax Year: 2017 ▼

HARRIS COUNTY APPRAISAL DISTRICT
REAL PROPERTY ACCOUNT INFORMATION
0600830010009

Print E-mail

Owner Services | Similar Owner Name | Nearby Addresses | Same Street Name | Related Map 5258B

Ownership History | **Fiduciary Information**

Owner and Property Information

Owner Name & Mailing Address:	**GERIMAR PROPERTIES LLC** **1116 N SHEPHERD DR** **HOUSTON TX 77008-6531**	Legal Description:	**LT 9 & TR 10A BLK 1** **WEST HEIGHTS**
		Property Address:	**1116 N SHEPHERD DR** **HOUSTON TX 77008**

State Class Code	Land Use Code	Building Class	Total Units
F1 -- Real, Commercial	8002 -- Land Neighborhood Section 2	E	0

Land Area	Building Area	Net Rentable Area	Neighborhood	Market Area	Map Facet	Key Map®
7,145 SF	1,625	0	5938.16	5020 -- Heights	5258B	452Z

Value Status Information

Value Status	Notice Date	Shared CAD
Noticed	03/31/2017	No

Exemptions and Jurisdictions

Exemption Type	Districts	Jurisdictions	Exemption Value	ARB Status	2016 Rate	2017 Rate	Online Tax Bill
None	001	HOUSTON ISD		Certified: 08/11/2017	1.206700	1.206700	View
	040	HARRIS COUNTY		Certified: 08/11/2017	0.416560	0.418010	View
	041	HARRIS CO FLOOD CNTRL		Certified: 08/11/2017	0.028290	0.028310	View
	042	PORT OF HOUSTON AUTHY		Certified: 08/11/2017	0.013340	0.012560	View
	043	HARRIS CO HOSP DIST		Certified: 08/11/2017	0.171790	0.171100	View
	044	HARRIS CO EDUC DEPT		Certified: 08/11/2017	0.005200	0.005195	View
	048	HOU COMMUNITY COLLEGE		Certified: 08/11/2017	0.100263	0.100263	View
	061	CITY OF HOUSTON		Certified: 08/11/2017	0.586420	0.584210	View
	816	TIRZ 5 - MEMORIAL HEIGHTS ANNX 4 (061)		Certified: 08/11/2017			

Texas law prohibits us from displaying residential photographs, sketches, floor plans, or information indicating the age of a property owner on our website. You can inspect this information or get a copy at **HCAD's information center at 13013 NW Freeway**.

Valuations

Value as of January 1, 2016		Value as of January 1, 2017	
Market	Appraised	Market	Appraised

Land	357,250		Land	285,800	
Improvement	59,479		Improvement	59,649	
Total	416,729	416,729	Total	345,449	345,449

5-Year Value History

Land

Market Value Land

Line	Land Use	Unit Type	Units	Size Factor	Site Factor	Appr O/R Factor	Appr O/R Reason	Total Adj	Unit Price	Adj Unit Price	Value
1	8002 -- Land Neighborhood Section 2 4373 -- Retail Single-Occupancy	SF	7,145	1.00	1.00	1.00	--	1.00	40.00	40.00	285,800.00

Building

Building	Year Built	Type	Style	Quality	Impr Sq Ft	Building Details
1	1963	Retail Single-Occupancy	8353 -- Retail Store	Average	1,625	Displayed

Building Details (1)

Building Data

Element	Details
Cooling Type	Central / Forced
Construction Type	Wood / Steel Joist
Functional Utility	Avg/Normal
Heating Type	Hot Air
Partition Type	Normal
Physical Condition	Avg/Normal
Plumbing Type	Adequate
Sprinkler Type	None
Exterior Wall	Brick / Stone
Economic Obsolescence	Normal
Element	Units
Wall Height	10
Interior Finish Percent	100

Building Areas

Description	Area
CNPY ROOF W/ SLAB -C	125
BASE AREA PRI	1,625

Extra Features

Line	Description	Quality	Condition	Units	Year Built

1	Paving - Asphalt	Average	Average	4,334	1963
2	CANOPY ROOF AND SLAB	Average	Average	125	1963

Tax Year: 2017 ▼

HARRIS COUNTY APPRAISAL DISTRICT
REAL PROPERTY ACCOUNT INFORMATION
0600830010011

Print E-mail

File A Protest | Similar Owner Name | Nearby Addresses | Same Street Name | Related Map 5258B

Ownership History

Owner and Property Information

Owner Name & Mailing Address:	**WOO JUNG C ET AL** **11515 EARLY FOREST LN** **HOUSTON TX 77043-4561**	Legal Description:	**LTS 11 & 12 & TR 10 BLK 1 WEST HEIGHTS**
		Property Address:	**1223 W 11TH ST** **HOUSTON TX 77008**

State Class Code	Land Use Code	Building Class	Total Units
F1 -- Real, Commercial	8002 -- Land Neighborhood Section 2	E	0

Land Area	Building Area	Net Rentable Area	Neighborhood	Market Area	Map Facet	Key Map®
16,674 SF	3,375	0	5938.16	5020 -- Heights	5258B	452Z

Value Status Information

Value Status	Notice Date	Shared CAD
Noticed	03/31/2017	No

Exemptions and Jurisdictions

Exemption Type	Districts	Jurisdictions	Exemption Value	ARB Status	2016 Rate	2017 Rate	Online Tax Bill
None	001	HOUSTON ISD		Certified: 08/11/2017	1.206700	1.206700	View
	040	HARRIS COUNTY		Certified: 08/11/2017	0.416560	0.418010	View
	041	HARRIS CO FLOOD CNTRL		Certified: 08/11/2017	0.028290	0.028310	View
	042	PORT OF HOUSTON AUTHY		Certified: 08/11/2017	0.013340	0.012560	View
	043	HARRIS CO HOSP DIST		Certified: 08/11/2017	0.171790	0.171100	View
	044	HARRIS CO EDUC DEPT		Certified: 08/11/2017	0.005200	0.005195	View
	048	HOU COMMUNITY COLLEGE		Certified: 08/11/2017	0.100263	0.100263	View
	061	CITY OF HOUSTON		Certified: 08/11/2017	0.586420	0.584210	View
	816	TIRZ 5 - MEMORIAL HEIGHTS ANNX 4 (061)		Certified: 08/11/2017			

Texas law prohibits us from displaying residential photographs, sketches, floor plans, or information indicating the age of a property owner on our website. You can inspect this information or get a copy at **HCAD's information center at 13013 NW Freeway**.

Valuations

Value as of January 1, 2016		Value as of January 1, 2017	
Market	Appraised	Market	Appraised

Land	833,700		Land	666,960			
Improvement	197,963		Improvement	192,590			
Total	1,031,663	1,031,663	Total	859,550	859,550		

5-Year Value History

Land

Market Value Land

Line	Land Use	Unit Type	Units	Size Factor	Site Factor	Appr O/R Factor	Appr O/R Reason	Total Adj	Unit Price	Adj Unit Price	Value
1	8002 -- Land Neighborhood Section 2 4373 -- Retail Single-Occupancy	SF	16,674	1.00	1.00	1.00	Corner or Alley	1.00	40.00	40.00	666,960.00

Building

Building	Year Built	Type	Style	Quality	Impr Sq Ft	Building Details
1	1998	Retail Single-Occupancy	8353 -- Retail Store	Average	3,375	Displayed

Building Details (1)

Building Data

Element	Details
Cooling Type	Central / Forced
Construction Type	Fire Resistant Steel
Functional Utility	Avg/Normal
Heating Type	Hot Air
Partition Type	Normal
Physical Condition	Avg/Normal
Plumbing Type	Adequate
Sprinkler Type	None
Exterior Wall	Brick / Stone
Economic Obsolescence	Normal
Element	Units
Wall Height	14
Store Front: Metal	1
Interior Finish Percent	100

Building Areas

Description	Area
BASE AREA PRI	3,375

Extra Features

Line	Description	Quality	Condition	Units	Year Built
1	Paving - Heavy Concrete	Average	Average	12,000	1998

Tax Year: 2017 ▼

HARRIS COUNTY APPRAISAL DISTRICT
REAL PROPERTY ACCOUNT INFORMATION
0771820130001

Print E-mail

Owner Services | Similar Owner Name | Nearby Addresses | Same Street Name | Related Map 5258B

Ownership History

Owner and Property Information

Owner Name & Mailing Address:	**BEAL KRISTINA** **BAUMER PAUL** **1034 NASHUA ST** **HOUSTON TX 77008-6425**	Legal Description: Property Address:	**LT 1 BLK 13** **TIMBERGROVE MANOR SEC 3** **1034 NASHUA ST** **HOUSTON TX 77008**

State Class Code	Land Use Code
A1 -- Real, Residential, Single-Family	1001 -- Residential Improved

Land Area	Total Living Area	Neighborhood	Neighborhood Group	Market Area	Map Facet	Key Map®
11,030 SF	1,332 SF	8301.02	1613	160 -- 1F Lazybrook, Timbergrove, Washington Corridor	5258B	452Y

Value Status Information

Value Status	Notice Date	Shared CAD
Noticed	03/31/2017	No

Exemptions and Jurisdictions

Exemption Type	Districts	Jurisdictions	Exemption Value	ARB Status	2016 Rate	2017 Rate	Online Tax Bill
None	001	HOUSTON ISD		Name Change: 09/15/2017	1.206700	1.206700	View
	040	HARRIS COUNTY		Name Change: 09/15/2017	0.416560	0.418010	View
	041	HARRIS CO FLOOD CNTRL		Name Change: 09/15/2017	0.028290	0.028310	View
	042	PORT OF HOUSTON AUTHY		Name Change: 09/15/2017	0.013340	0.012560	View
	043	HARRIS CO HOSP DIST		Name Change: 09/15/2017	0.171790	0.171100	View
	044	HARRIS CO EDUC DEPT		Name Change: 09/15/2017	0.005200	0.005195	View
	048	HOU COMMUNITY COLLEGE		Name Change: 09/15/2017	0.100263	0.100263	View
	061	CITY OF HOUSTON		Name Change: 09/15/2017	0.586420	0.584210	View

Texas law prohibits us from displaying residential photographs, sketches, floor plans, or information indicating the age of a property owner on our website. You can inspect this information or get a copy at **HCAD's information center at 13013 NW Freeway**.

Valuations

Value as of January 1, 2016		Value as of January 1, 2017	
Market	Appraised	Market	Appraised

Land	278,919		Land	278,919	
Improvement	122,923		Improvement	67,393	
Total	401,842	401,842	Total	346,312	346,312

5-Year Value History

Land

Market Value Land

Line	Land Use	Unit Type	Units	Size Factor	Site Factor	Appr O/R Factor	Appr O/R Reason	Total Adj	Unit Price	Adj Unit Price	Value
1	1001 -- Res Improved Table Value SF1 -- Primary SF	SF	7,200	1.00	1.00	0.85	Economic	0.85	36.00	30.60	220,320.00
2	1001 -- Res Improved Table Value SF3 -- Primary SF	SF	3,830	1.00	0.50	0.85	Economic	0.43	36.00	15.30	58,599.00

Building

Building	Year Built	Remodeled	Type	Style	Quality	Impr Sq Ft	Building Details
1	1951	2005	Residential Single Family	101 -- Residential 1 Family	Average	1,332 *	Displayed

***** All HCAD residential building measurements are done from the exterior, with individual measurements rounded to the closest foot. This measurement includes all closet space, hallways, and interior staircases. Attached garages are not included in the square footage of living area, but valued separately. Living area above *attached* garages is included in the square footage living area of the dwelling. Living area above *detached* garages is not included in the square footage living area of the dwelling but is valued separately. This method is used on all residential properties in Harris County to ensure the uniformity of square footage of living area measurements district-wide. There can be a reasonable variance between the HCAD square footage and your square footage measurement, especially if your square footage measurement was an interior measurement or an exterior measurement to the inch.

Building Details (1)

Building Data

Element	Details
Cond / Desir / Util	Good
Foundation Type	Slab
Grade Adjustment	C
Heating / AC	Central Heat
Physical Condition	Good
Exterior Wall	Shake Shingle
Element	**Units**
Room: Total	6
Room: Full Bath	1
Room: Bedroom	3
Masonry Trim	1

Building Areas

Description	Area
BASE AREA PRI	1,077
ONE STORY FRAME PRI	255
OPEN FRAME PORCH PRI	72

Extra Features

Line	Description	Quality	Condition	Units	Year Built
1	Frame Detached Garage	Average	Average	400	1950

Tax Year: 2017 ▼

HARRIS COUNTY APPRAISAL DISTRICT
REAL PROPERTY ACCOUNT INFORMATION
0771820130002

Print E-mail

Owner Services | Similar Owner Name | Nearby Addresses | Same Street Name | Related Map 5258B

Ownership History

Owner and Property Information

Owner Name & Mailing Address:	**MALKOWSKI SHARON** **1030 NASHUA ST** **HOUSTON TX 77008-6425**	Legal Description: Property Address:	**LT 2 BLK 13** **TIMBERGROVE MANOR SEC 3** **1030 NASHUA ST** **HOUSTON TX 77008**

State Class Code	Land Use Code
A1 -- Real, Residential, Single-Family	1001 -- Residential Improved

Land Area	Total Living Area	Neighborhood	Neighborhood Group	Market Area	Map Facet	Key Map®
8,883 SF	1,403 SF	8301.02	1613	160 -- 1F Lazybrook, Timbergrove, Washington Corridor	5258B	492C

Value Status Information

Value Status	Notice Date	Shared CAD
Noticed	03/31/2017	No

Exemptions and Jurisdictions

Exemption Type	Districts	Jurisdictions	Exemption Value	ARB Status	2016 Rate	2017 Rate	Online Tax Bill
Residential Homestead	001	HOUSTON ISD	84,795	Supplemental: 09/15/2017	1.206700	1.206700	View
	040	HARRIS COUNTY	59,795	Supplemental: 09/15/2017	0.416560	0.418010	View
	041	HARRIS CO FLOOD CNTRL	59,795	Supplemental: 09/15/2017	0.028290	0.028310	View
	042	PORT OF HOUSTON AUTHY	59,795	Supplemental: 09/15/2017	0.013340	0.012560	View
	043	HARRIS CO HOSP DIST	59,795	Supplemental: 09/15/2017	0.171790	0.171100	View
	044	HARRIS CO EDUC DEPT	59,795	Supplemental: 09/15/2017	0.005200	0.005195	View
	048	HOU COMMUNITY COLLEGE	29,898	Supplemental: 09/15/2017	0.100263	0.100263	View
	061	CITY OF HOUSTON	59,795	Supplemental: 09/15/2017	0.586420	0.584210	View

Texas law prohibits us from displaying residential photographs, sketches, floor plans, or information indicating the age of a property owner on our website. You can inspect this information or get a copy at **HCAD's information center at 13013 NW Freeway**.

Valuations

Value as of January 1, 2016		Value as of January 1, 2017	
Market	Appraised	Market	Appraised

Land	246,070		Land	246,070	
Improvement	67,857		Improvement	67,857	
Total	313,927	271,797	Total	313,927	298,976

5-Year Value History

Land

Market Value Land

Line	Land Use	Unit Type	Units	Size Factor	Site Factor	Appr O/R Factor	Appr O/R Reason	Total Adj	Unit Price	Adj Unit Price	Value
1	1001 -- Res Improved Table Value SF1 -- Primary SF	SF	7,200	1.00	1.00	0.85	Economic	0.85	36.00	30.60	220,320.00
2	1001 -- Res Improved Table Value SF3 -- Primary SF	SF	1,683	1.00	0.50	0.85	Economic	0.43	36.00	15.30	25,750.00

Building

Building	Year Built	Type	Style	Quality	Impr Sq Ft	Building Details
1	1950	Residential Single Family	101 -- Residential 1 Family	Average	1,403 *	Displayed

***** All HCAD residential building measurements are done from the exterior, with individual measurements rounded to the closest foot. This measurement includes all closet space, hallways, and interior staircases. Attached garages are not included in the square footage of living area, but valued separately. Living area above *attached* garages is included in the square footage living area of the dwelling. Living area above *detached* garages is not included in the square footage living area of the dwelling but is valued separately. This method is used on all residential properties in Harris County to ensure the uniformity of square footage of living area measurements district-wide. There can be a reasonable variance between the HCAD square footage and your square footage measurement, especially if your square footage measurement was an interior measurement or an exterior measurement to the inch.

Building Details (1)

Building Data

Element	Details
Cond / Desir / Util	Average
Foundation Type	Slab
Grade Adjustment	C
Heating / AC	Central Heat/AC
Physical Condition	Average
Exterior Wall	Shake Shingle
Element	**Units**
Room: Total	5
Room: Full Bath	1
Room: Bedroom	2
Masonry Trim	1
Fireplace: Metal Prefab	1

Building Areas

Description	Area
ONE STORY FRAME PRI	220
BASE AREA PRI	1,183
OPEN FRAME PORCH PRI	88

Extra Features

Line	Description	Quality	Condition	Units	Year Built
1	Canopy - Residential	Fair	Average	315	2000

Tax Year: 2017 ▼

HARRIS COUNTY APPRAISAL DISTRICT
REAL PROPERTY ACCOUNT INFORMATION
0771820130003

Print E-mail

Owner Services | Similar Owner Name | Nearby Addresses | Same Street Name | Related Map 5258B

Ownership History | **Fiduciary Information**

Owner and Property Information

Owner Name & Mailing Address:	**NUNEZ DIANE P** **1026 NASHUA ST** **HOUSTON TX 77008-6425**	Legal Description: Property Address:	**LT 3 BLK 13** **TIMBERGROVE MANOR SEC 3** **1026 NASHUA ST** **HOUSTON TX 77008**

State Class Code	Land Use Code
A1 -- Real, Residential, Single-Family	1001 -- Residential Improved

Land Area	Total Living Area	Neighborhood	Neighborhood Group	Market Area	Map Facet	Key Map®
8,757 SF	1,238 SF	8301.02	1613	160 -- 1F Lazybrook, Timbergrove, Washington Corridor	5258B	492C

Value Status Information

Value Status	Notice Date	Shared CAD
Noticed	03/31/2017	No

Exemptions and Jurisdictions

Exemption Type	Districts	Jurisdictions	Exemption Value	ARB Status	2016 Rate	2017 Rate	Online Tax Bill
Residential Homestead (Multiple)	001	HOUSTON ISD	99,800	Certified: 08/11/2017	1.206700	1.206700	View
	040	HARRIS COUNTY	219,800	Certified: 08/11/2017	0.416560	0.418010	View
	041	HARRIS CO FLOOD CNTRL	219,800	Certified: 08/11/2017	0.028290	0.028310	View
	042	PORT OF HOUSTON AUTHY	219,800	Certified: 08/11/2017	0.013340	0.012560	View
	043	HARRIS CO HOSP DIST	219,800	Certified: 08/11/2017	0.171790	0.171100	View
	044	HARRIS CO EDUC DEPT	219,800	Certified: 08/11/2017	0.005200	0.005195	View
	048	HOU COMMUNITY COLLEGE	149,900	Certified: 08/11/2017	0.100263	0.100263	View
	061	CITY OF HOUSTON	219,800	Certified: 08/11/2017	0.586420	0.584210	View

Texas law prohibits us from displaying residential photographs, sketches, floor plans, or information indicating the age of a property owner on our website. You can inspect this information or get a copy at **HCAD's information center at 13013 NW Freeway**.

Valuations

Value as of January 1, 2016		Value as of January 1, 2017	
Market	Appraised	Market	Appraised

Land	244,142		Land	244,142	
Improvement	54,858		Improvement	54,858	
Total	299,000	274,718	Total	299,000	299,000

5-Year Value History

Land

Market Value Land

Line	Land Use	Unit Type	Units	Size Factor	Site Factor	Appr O/R Factor	Appr O/R Reason	Total Adj	Unit Price	Adj Unit Price	Value
1	1001 -- Res Improved Table Value SF1 -- Primary SF	SF	7,200	1.00	1.00	0.85	Economic	0.85	36.00	30.60	220,320.00
2	1001 -- Res Improved Table Value SF3 -- Primary SF	SF	1,557	1.00	0.50	0.85	Economic	0.43	36.00	15.30	23,822.00

Building

Building	Year Built	Type	Style	Quality	Impr Sq Ft	Building Details
1	1951	Residential Single Family	101 -- Residential 1 Family	Average	1,238 *	Displayed

***** All HCAD residential building measurements are done from the exterior, with individual measurements rounded to the closest foot. This measurement includes all closet space, hallways, and interior staircases. Attached garages are not included in the square footage of living area, but valued separately. Living area above *attached* garages is included in the square footage living area of the dwelling. Living area above *detached* garages is not included in the square footage living area of the dwelling but is valued separately. This method is used on all residential properties in Harris County to ensure the uniformity of square footage of living area measurements district-wide. There can be a reasonable variance between the HCAD square footage and your square footage measurement, especially if your square footage measurement was an interior measurement or an exterior measurement to the inch.

Building Details (1)

Building Data

Element	Details
Cond / Desir / Util	Average
Foundation Type	Slab
Grade Adjustment	C
Heating / AC	Central Heat/AC
Physical Condition	Average
Exterior Wall	Shake Shingle
Element	**Units**
Room: Total	4
Room: Full Bath	2
Room: Bedroom	2
Masonry Trim	1

Building Areas

Description	Area
BASE AREA PRI	1,238
CANOPY PRI	52
FRAME GARAGE PRI	273
OPEN FRAME PORCH PRI	76

Tax Year: 2017 ▼

HARRIS COUNTY APPRAISAL DISTRICT
REAL PROPERTY ACCOUNT INFORMATION
0771820130004

Print E-mail

Owner Services | Similar Owner Name | Nearby Addresses | Same Street Name | Related Map 5258B

Ownership History | **Fiduciary Information**

Owner and Property Information

Owner Name & Mailing Address:	**TAYLOR TRAC** **WARNOCK HEATHER L** **1022 NASHUA ST** **HOUSTON TX 77008-6425**	Legal Description: Property Address:	**LT 4 BLK 13** **TIMBERGROVE MANOR SEC 3** **1022 NASHUA ST** **HOUSTON TX 77008**

State Class Code	Land Use Code
A1 -- Real, Residential, Single-Family	1001 -- Residential Improved

Land Area	Total Living Area	Neighborhood	Neighborhood Group	Market Area	Map Facet	Key Map®
8,631 SF	1,537 SF	8301.02	1613	160 -- 1F Lazybrook, Timbergrove, Washington Corridor	5258B	492C

Value Status Information

Value Status	Notice Date	Shared CAD
Noticed	03/31/2017	No

Exemptions and Jurisdictions

Exemption Type	Districts	Jurisdictions	Exemption Value	ARB Status	2016 Rate	2017 Rate	Online Tax Bill
Residential Homestead	001	HOUSTON ISD	42,396	Certified: 08/11/2017	1.206700	1.206700	View
	040	HARRIS COUNTY	29,896	Certified: 08/11/2017	0.416560	0.418010	View
	041	HARRIS CO FLOOD CNTRL	29,896	Certified: 08/11/2017	0.028290	0.028310	View
	042	PORT OF HOUSTON AUTHY	29,896	Certified: 08/11/2017	0.013340	0.012560	View
	043	HARRIS CO HOSP DIST	29,896	Certified: 08/11/2017	0.171790	0.171100	View
	044	HARRIS CO EDUC DEPT	29,896	Certified: 08/11/2017	0.005200	0.005195	View
	048	HOU COMMUNITY COLLEGE	14,948	Certified: 08/11/2017	0.100263	0.100263	View
	061	CITY OF HOUSTON	29,896	Certified: 08/11/2017	0.586420	0.584210	View

Texas law prohibits us from displaying residential photographs, sketches, floor plans, or information indicating the age of a property owner on our website. You can inspect this information or get a copy at **HCAD's information center at 13013 NW Freeway**.

Valuations

Value as of January 1, 2016		Value as of January 1, 2017	
Market	Appraised	Market	Appraised

Land	242,214		Land	242,214	
Improvement	57,786		Improvement	57,786	
Total	300,000	271,786	Total	300,000	298,964

5-Year Value History

Land

Market Value Land

Line	Land Use	Unit Type	Units	Size Factor	Site Factor	Appr O/R Factor	Appr O/R Reason	Total Adj	Unit Price	Adj Unit Price	Value
1	1001 -- Res Improved Table Value SF1 -- Primary SF	SF	7,200	1.00	1.00	0.85	Economic	0.85	36.00	30.60	220,320.00
2	1001 -- Res Improved Table Value SF3 -- Primary SF	SF	1,431	1.00	0.50	0.85	Economic	0.43	36.00	15.30	21,894.00

Building

Building	Year Built	Type	Style	Quality	Impr Sq Ft	Building Details
1	1950	Residential Single Family	101 -- Residential 1 Family	Average	1,537 *	Displayed

***** All HCAD residential building measurements are done from the exterior, with individual measurements rounded to the closest foot. This measurement includes all closet space, hallways, and interior staircases. Attached garages are not included in the square footage of living area, but valued separately. Living area above *attached* garages is included in the square footage living area of the dwelling. Living area above *detached* garages is not included in the square footage living area of the dwelling but is valued separately. This method is used on all residential properties in Harris County to ensure the uniformity of square footage of living area measurements district-wide. There can be a reasonable variance between the HCAD square footage and your square footage measurement, especially if your square footage measurement was an interior measurement or an exterior measurement to the inch.

Building Details (1)

Building Data

Element	Details
Cond / Desir / Util	Fair
Foundation Type	Slab
Grade Adjustment	C
Heating / AC	Central Heat
Physical Condition	Fair
Exterior Wall	Shake Shingle
Element	Units
Room: Total	6
Room: Rec	1
Room: Full Bath	2
Room: Bedroom	2
Masonry Trim	1

Building Areas

Description	Area
BASE AREA PRI	1,537
OPEN FRAME PORCH PRI	72

Extra Features

Line	Description	Quality	Condition	Units	Year Built
1	Frame Detached Garage	Fair	Average	990	1950

Tax Year: 2017 ▼

HARRIS COUNTY APPRAISAL DISTRICT
REAL PROPERTY ACCOUNT INFORMATION
0771820130005

Print E-mail

File A Protest | Similar Owner Name | Nearby Addresses | Same Street Name | Related Map 5258B

Ownership History

Owner and Property Information

Owner Name & Mailing Address:	**GOEN RICHARD L** **1018 NASHUA ST** **HOUSTON TX 77008-6425**
Legal Description:	**LT 5 BLK 13** **TIMBERGROVE MANOR SEC 3**
Property Address:	**1018 NASHUA ST** **HOUSTON TX 77008**

State Class Code	Land Use Code
A1 -- Real, Residential, Single-Family	1001 -- Residential Improved

Land Area	Total Living Area	Neighborhood	Neighborhood Group	Market Area	Map Facet	Key Map®
8,568 SF	1,163 SF	8301.02	1613	160 -- 1F Lazybrook, Timbergrove, Washington Corridor	5258B	492C

Value Status Information

Value Status	Notice Date	Shared CAD
Noticed	05/12/2017	No

Exemptions and Jurisdictions

Exemption Type	Districts	Jurisdictions	Exemption Value	ARB Status	2016 Rate	2017 Rate	Online Tax Bill
Residential Homestead	001	HOUSTON ISD	84,981	Certified: 08/11/2017	1.206700	1.206700	View
	040	HARRIS COUNTY	59,981	Certified: 08/11/2017	0.416560	0.418010	View
	041	HARRIS CO FLOOD CNTRL	59,981	Certified: 08/11/2017	0.028290	0.028310	View
	042	PORT OF HOUSTON AUTHY	59,981	Certified: 08/11/2017	0.013340	0.012560	View
	043	HARRIS CO HOSP DIST	59,981	Certified: 08/11/2017	0.171790	0.171100	View
	044	HARRIS CO EDUC DEPT	59,981	Certified: 08/11/2017	0.005200	0.005195	View
	048	HOU COMMUNITY COLLEGE	29,991	Certified: 08/11/2017	0.100263	0.100263	View
	061	CITY OF HOUSTON	59,981	Certified: 08/11/2017	0.586420	0.584210	View

Texas law prohibits us from displaying residential photographs, sketches, floor plans, or information indicating the age of a property owner on our website. You can inspect this information or get a copy at **HCAD's information center at 13013 NW Freeway**.

Valuations

Value as of January 1, 2016		Value as of January 1, 2017	
Market	Appraised	Market	Appraised

Land	241,250		Land	241,250	
Improvement	73,079		Improvement	79,532	
Total	314,329	266,361	Total	320,782	299,905

5-Year Value History

Land

Market Value Land

Line	Land Use	Unit Type	Units	Size Factor	Site Factor	Appr O/R Factor	Appr O/R Reason	Total Adj	Unit Price	Adj Unit Price	Value
1	1001 -- Res Improved Table Value SF1 -- Primary SF	SF	7,200	1.00	1.00	0.85	Economic	0.85	36.00	30.60	220,320.00
2	1001 -- Res Improved Table Value SF3 -- Primary SF	SF	1,368	1.00	0.50	0.85	Economic	0.43	36.00	15.30	20,930.00

Building

Building	Year Built	Type	Style	Quality	Impr Sq Ft	Building Details
1	1952	Residential Single Family	101 -- Residential 1 Family	Average	1,163 *	Displayed

***** All HCAD residential building measurements are done from the exterior, with individual measurements rounded to the closest foot. This measurement includes all closet space, hallways, and interior staircases. Attached garages are not included in the square footage of living area, but valued separately. Living area above *attached* garages is included in the square footage living area of the dwelling. Living area above *detached* garages is not included in the square footage living area of the dwelling but is valued separately. This method is used on all residential properties in Harris County to ensure the uniformity of square footage of living area measurements district-wide. There can be a reasonable variance between the HCAD square footage and your square footage measurement, especially if your square footage measurement was an interior measurement or an exterior measurement to the inch.

Building Details (1)

Building Data

Element	Details
Cond / Desir / Util	Good
Foundation Type	Slab
Grade Adjustment	C
Heating / AC	Central Heat
Physical Condition	Good
Exterior Wall	Shake Shingle
Element	Units
Room: Total	4
Room: Full Bath	1
Room: Bedroom	2
Masonry Trim	1

Building Areas

Description	Area
OPEN FRAME PORCH PRI	384
BASE AREA PRI	1,163
FRAME GARAGE PRI	250
OPEN FRAME PORCH PRI	72

Tax Year: 2017 ▼

HARRIS COUNTY APPRAISAL DISTRICT
REAL PROPERTY ACCOUNT INFORMATION
0771820130006

Print E-mail

Owner Services | Similar Owner Name | Nearby Addresses | Same Street Name | Related Map 5258B

Ownership History

Owner and Property Information

Owner Name & Mailing Address:	**FUNG JOANNA** **1014 NASHUA ST** **HOUSTON TX 77008-6425**	Legal Description: Property Address:	**LT 6 BLK 13** **TIMBERGROVE MANOR SEC 3** **1014 NASHUA ST** **HOUSTON TX 77008**

State Class Code	Land Use Code
A1 -- Real, Residential, Single-Family	1001 -- Residential Improved

Land Area	Total Living Area	Neighborhood	Neighborhood Group	Market Area	Map Facet	Key Map®
8,568 SF	1,244 SF	8301.02	1613	160 -- 1F Lazybrook, Timbergrove, Washington Corridor	5258B	492C

Value Status Information

Value Status	Notice Date	Shared CAD
Noticed	03/31/2017	No

Exemptions and Jurisdictions

Exemption Type	Districts	Jurisdictions	Exemption Value	ARB Status	2016 Rate	2017 Rate	Online Tax Bill
Residential Homestead	001	HOUSTON ISD	97,956	Certified: 08/11/2017	1.206700	1.206700	View
	040	HARRIS COUNTY	72,956	Certified: 08/11/2017	0.416560	0.418010	View
	041	HARRIS CO FLOOD CNTRL	72,956	Certified: 08/11/2017	0.028290	0.028310	View
	042	PORT OF HOUSTON AUTHY	72,956	Certified: 08/11/2017	0.013340	0.012560	View
	043	HARRIS CO HOSP DIST	72,956	Certified: 08/11/2017	0.171790	0.171100	View
	044	HARRIS CO EDUC DEPT	72,956	Certified: 08/11/2017	0.005200	0.005195	View
	048	HOU COMMUNITY COLLEGE	36,478	Certified: 08/11/2017	0.100263	0.100263	View
	061	CITY OF HOUSTON	72,956	Certified: 08/11/2017	0.586420	0.584210	View

Texas law prohibits us from displaying residential photographs, sketches, floor plans, or information indicating the age of a property owner on our website. You can inspect this information or get a copy at **HCAD's information center at 13013 NW Freeway**.

Valuations

Value as of January 1, 2016		Value as of January 1, 2017	
Market	Appraised	Market	Appraised

Land	241,250		Land	241,250	
Improvement	123,531		Improvement	123,531	
Total	364,781	364,781	Total	364,781	364,781

5-Year Value History

Land

Market Value Land

Line	Land Use	Unit Type	Units	Size Factor	Site Factor	Appr O/R Factor	Appr O/R Reason	Total Adj	Unit Price	Adj Unit Price	Value
1	1001 -- Res Improved Table Value SF1 -- Primary SF	SF	7,200	1.00	1.00	0.85	Economic	0.85	36.00	30.60	220,320.00
2	1001 -- Res Improved Table Value SF3 -- Primary SF	SF	1,368	1.00	0.50	0.85	Economic	0.43	36.00	15.30	20,930.00

Building

Building	Year Built	Remodeled	Type	Style	Quality	Impr Sq Ft	Building Details
1	1951	2007	Residential Single Family	101 -- Residential 1 Family	Average	1,244 *	Displayed

***** All HCAD residential building measurements are done from the exterior, with individual measurements rounded to the closest foot. This measurement includes all closet space, hallways, and interior staircases. Attached garages are not included in the square footage of living area, but valued separately. Living area above *attached* garages is included in the square footage living area of the dwelling. Living area above *detached* garages is not included in the square footage living area of the dwelling but is valued separately. This method is used on all residential properties in Harris County to ensure the uniformity of square footage of living area measurements district-wide. There can be a reasonable variance between the HCAD square footage and your square footage measurement, especially if your square footage measurement was an interior measurement or an exterior measurement to the inch.

Building Details (1)

Building Data

Element	Details
Cond / Desir / Util	Good
Foundation Type	Slab
Grade Adjustment	C
Heating / AC	Central Heat/AC
Physical Condition	Good
Exterior Wall	Shake Shingle
Cost and Design	Extensive
Element	Units
Room: Total	5
Room: Full Bath	1
Room: Bedroom	2
Masonry Trim	1

Building Areas

Description	Area
BASE AREA PRI	1,244
FRAME GARAGE PRI	220
OPEN FRAME PORCH PRI	110

Tax Year: 2017 ▼

HARRIS COUNTY APPRAISAL DISTRICT
REAL PROPERTY ACCOUNT INFORMATION
0771820130007

Print E-mail

File A Protest | Similar Owner Name | Nearby Addresses | Same Street Name | Related Map 5258B

Ownership History

Owner and Property Information

Owner Name & Mailing Address:	**WILLIAMS SANDRA L** **1010 NASHUA ST** **HOUSTON TX 77008-6425**
Legal Description:	**LT 7 BLK 13** **TIMBERGROVE MANOR SEC 3**
Property Address:	**1010 NASHUA ST** **HOUSTON TX 77008**

State Class Code	Land Use Code
A1 -- Real, Residential, Single-Family	1001 -- Residential Improved

Land Area	Total Living Area	Neighborhood	Neighborhood Group	Market Area	Map Facet	Key Map®
8,568 SF	1,094 SF	8301.02	1613	160 -- 1F Lazybrook, Timbergrove, Washington Corridor	5258B	492C

Value Status Information

Value Status	Notice Date	Shared CAD
Noticed	03/31/2017	No

Exemptions and Jurisdictions

Exemption Type	Districts	Jurisdictions	Exemption Value	ARB Status	2016 Rate	2017 Rate	Online Tax Bill
Residential Homestead	001	HOUSTON ISD	82,024	Certified: 08/11/2017	1.206700	1.206700	View
	040	HARRIS COUNTY	57,024	Certified: 08/11/2017	0.416560	0.418010	View
	041	HARRIS CO FLOOD CNTRL	57,024	Certified: 08/11/2017	0.028290	0.028310	View
	042	PORT OF HOUSTON AUTHY	57,024	Certified: 08/11/2017	0.013340	0.012560	View
	043	HARRIS CO HOSP DIST	57,024	Certified: 08/11/2017	0.171790	0.171100	View
	044	HARRIS CO EDUC DEPT	57,024	Certified: 08/11/2017	0.005200	0.005195	View
	048	HOU COMMUNITY COLLEGE	28,512	Certified: 08/11/2017	0.100263	0.100263	View
	061	CITY OF HOUSTON	57,024	Certified: 08/11/2017	0.586420	0.584210	View

Texas law prohibits us from displaying residential photographs, sketches, floor plans, or information indicating the age of a property owner on our website. You can inspect this information or get a copy at **HCAD's information center at 13013 NW Freeway**.

Valuations

Value as of January 1, 2016		Value as of January 1, 2017	
Market	Appraised	Market	Appraised

Land	241,250		Land	241,250	
Improvement	59,153		Improvement	59,153	
Total	300,403	259,201	Total	300,403	285,121

5-Year Value History

Land

Market Value Land

Line	Land Use	Unit Type	Units	Size Factor	Site Factor	Appr O/R Factor	Appr O/R Reason	Total Adj	Unit Price	Adj Unit Price	Value
1	1001 -- Res Improved Table Value SF1 -- Primary SF	SF	7,200	1.00	1.00	0.85	Economic	0.85	36.00	30.60	220,320.00
2	1001 -- Res Improved Table Value SF3 -- Primary SF	SF	1,368	1.00	0.50	0.85	Economic	0.43	36.00	15.30	20,930.00

Building

Building	Year Built	Type	Style	Quality	Impr Sq Ft	Building Details
1	1951	Residential Single Family	101 -- Residential 1 Family	Average	1,094 *	Displayed

***** All HCAD residential building measurements are done from the exterior, with individual measurements rounded to the closest foot. This measurement includes all closet space, hallways, and interior staircases. Attached garages are not included in the square footage of living area, but valued separately. Living area above *attached* garages is included in the square footage living area of the dwelling. Living area above *detached* garages is not included in the square footage living area of the dwelling but is valued separately. This method is used on all residential properties in Harris County to ensure the uniformity of square footage of living area measurements district-wide. There can be a reasonable variance between the HCAD square footage and your square footage measurement, especially if your square footage measurement was an interior measurement or an exterior measurement to the inch.

Building Details (1)

Building Data

Element	Details
Cond / Desir / Util	Average
Foundation Type	Slab
Grade Adjustment	C
Heating / AC	Central Heat
Physical Condition	Average
Exterior Wall	Shake Shingle
Element	Units
Room: Total	6
Room: Full Bath	1
Room: Bedroom	2
Masonry Trim	1

Building Areas

Description	Area
BASE AREA PRI	1,094
FRAME GARAGE PRI	252
OPEN FRAME PORCH PRI	90

Tax Year: 2017 ▼

HARRIS COUNTY APPRAISAL DISTRICT
REAL PROPERTY ACCOUNT INFORMATION
0771820130008

Print E-mail

File A Protest | Similar Owner Name | Nearby Addresses | Same Street Name | Related Map 5258B

Ownership History

Owner and Property Information

Owner Name & Mailing Address:	**LAWRENCE MARY D** **1006 NASHUA ST** **HOUSTON TX 77008-6425**	Legal Description: Property Address:	**LT 8 BLK 13** **TIMBERGROVE MANOR SEC 3** **1006 NASHUA ST** **HOUSTON TX 77008**

State Class Code	Land Use Code
A1 -- Real, Residential, Single-Family	1001 -- Residential Improved

Land Area	Total Living Area	Neighborhood	Neighborhood Group	Market Area	Map Facet	Key Map®
8,568 SF	1,516 SF	8301.02	1613	160 -- 1F Lazybrook, Timbergrove, Washington Corridor	5258B	492C

Value Status Information

Value Status	Notice Date	Shared CAD
Noticed	03/31/2017	No

Exemptions and Jurisdictions

Exemption Type	Districts	Jurisdictions	Exemption Value	ARB Status	2016 Rate	2017 Rate	Online Tax Bill
Residential Homestead (Multiple)	001	HOUSTON ISD	107,819	Certified: 08/11/2017	1.206700	1.206700	View
	040	HARRIS COUNTY	227,819	Certified: 08/11/2017	0.416560	0.418010	View
	041	HARRIS CO FLOOD CNTRL	227,819	Certified: 08/11/2017	0.028290	0.028310	View
	042	PORT OF HOUSTON AUTHY	227,819	Certified: 08/11/2017	0.013340	0.012560	View
	043	HARRIS CO HOSP DIST	227,819	Certified: 08/11/2017	0.171790	0.171100	View
	044	HARRIS CO EDUC DEPT	227,819	Certified: 08/11/2017	0.005200	0.005195	View
	048	HOU COMMUNITY COLLEGE	153,910	Certified: 08/11/2017	0.100263	0.100263	View
	061	CITY OF HOUSTON	227,819	Certified: 08/11/2017	0.586420	0.584210	View

Texas law prohibits us from displaying residential photographs, sketches, floor plans, or information indicating the age of a property owner on our website. You can inspect this information or get a copy at **HCAD's information center at 13013 NW Freeway**.

Valuations

Value as of January 1, 2016		Value as of January 1, 2017	
Market	Appraised	Market	Appraised

Land	241,250		Land	241,250	
Improvement	154,360		Improvement	154,360	
Total	395,610	308,269	Total	395,610	339,095

5-Year Value History

Land

Market Value Land

Line	Land Use	Unit Type	Units	Size Factor	Site Factor	Appr O/R Factor	Appr O/R Reason	Total Adj	Unit Price	Adj Unit Price	Value
1	1001 -- Res Improved Table Value SF1 -- Primary SF	SF	7,200	1.00	1.00	0.85	Economic	0.85	36.00	30.60	220,320.00
2	1001 -- Res Improved Table Value SF3 -- Primary SF	SF	1,368	1.00	0.50	0.85	Economic	0.43	36.00	15.30	20,930.00

Building

Building	Year Built	Remodeled	Type	Style	Quality	Impr Sq Ft	Building Details
1	1951	2012	Residential Single Family	101 -- Residential 1 Family	Average	1,516 *	Displayed

***** All HCAD residential building measurements are done from the exterior, with individual measurements rounded to the closest foot. This measurement includes all closet space, hallways, and interior staircases. Attached garages are not included in the square footage of living area, but valued separately. Living area above *attached* garages is included in the square footage living area of the dwelling. Living area above *detached* garages is not included in the square footage living area of the dwelling but is valued separately. This method is used on all residential properties in Harris County to ensure the uniformity of square footage of living area measurements district-wide. There can be a reasonable variance between the HCAD square footage and your square footage measurement, especially if your square footage measurement was an interior measurement or an exterior measurement to the inch.

Building Details (1)

Building Data

Element	Details
Cost and Design	Extensive
Cond / Desir / Util	Good
Foundation Type	Slab
Grade Adjustment	C+
Heating / AC	Central Heat/AC
Physical Condition	Good
Exterior Wall	Shake Shingle
Element	Units
Room: Total	6
Room: Rec	1
Room: Full Bath	2
Room: Bedroom	3
Masonry Trim	1

Building Areas

Description	Area
BASE AREA PRI	1,516
FRAME GARAGE PRI	297

Tax Year: 2017 ▼

HARRIS COUNTY APPRAISAL DISTRICT
REAL PROPERTY ACCOUNT INFORMATION
0771820130009

Print E-mail

Owner Services | Similar Owner Name | Nearby Addresses | Same Street Name | Related Map 5258B

Ownership History | **Fiduciary Information**

Owner and Property Information

Owner Name & Mailing Address:	**EPPS SCOTT C** **1002 NASHUA ST** **HOUSTON TX 77008-6425**	Legal Description: Property Address:	**LT 9 BLK 13** **TIMBERGROVE MANOR SEC 3** **1002 NASHUA ST** **HOUSTON TX 77008**

State Class Code	Land Use Code
A1 -- Real, Residential, Single-Family	1001 -- Residential Improved

Land Area	Total Living Area	Neighborhood	Neighborhood Group	Market Area	Map Facet	Key Map®
8,568 SF	1,485 SF	8301.02	1613	160 -- 1F Lazybrook, Timbergrove, Washington Corridor	5258B	492C

Value Status Information

Value Status	Notice Date	Shared CAD
Noticed	03/31/2017	No

Exemptions and Jurisdictions

Exemption Type	Districts	Jurisdictions	Exemption Value	ARB Status	2016 Rate	2017 Rate	Online Tax Bill
Residential Homestead	001	HOUSTON ISD	94,212	Certified: 08/11/2017	1.206700	1.206700	View
	040	HARRIS COUNTY	69,212	Certified: 08/11/2017	0.416560	0.418010	View
	041	HARRIS CO FLOOD CNTRL	69,212	Certified: 08/11/2017	0.028290	0.028310	View
	042	PORT OF HOUSTON AUTHY	69,212	Certified: 08/11/2017	0.013340	0.012560	View
	043	HARRIS CO HOSP DIST	69,212	Certified: 08/11/2017	0.171790	0.171100	View
	044	HARRIS CO EDUC DEPT	69,212	Certified: 08/11/2017	0.005200	0.005195	View
	048	HOU COMMUNITY COLLEGE	34,606	Certified: 08/11/2017	0.100263	0.100263	View
	061	CITY OF HOUSTON	69,212	Certified: 08/11/2017	0.586420	0.584210	View

Texas law prohibits us from displaying residential photographs, sketches, floor plans, or information indicating the age of a property owner on our website. You can inspect this information or get a copy at **HCAD's information center at 13013 NW Freeway**.

Valuations

Value as of January 1, 2016		Value as of January 1, 2017	
Market	Appraised	Market	Appraised

Land	283,824		Land	283,824	
Improvement	82,676		Improvement	82,676	
Total	366,500	314,600	Total	366,500	346,060

5-Year Value History

Land

Market Value Land

Line	Land Use	Unit Type	Units	Size Factor	Site Factor	Appr O/R Factor	Appr O/R Reason	Total Adj	Unit Price	Adj Unit Price	Value
1	1001 -- Res Improved Table Value SF1 -- Primary SF	SF	7,200	1.00	1.00	1.00	--	1.00	36.00	36.00	259,200.00
2	1001 -- Res Improved Table Value SF3 -- Primary SF	SF	1,368	1.00	0.50	1.00	--	0.50	36.00	18.00	24,624.00

Building

Building	Year Built	Remodeled	Type	Style	Quality	Impr Sq Ft	Building Details
1	1951	2001	Residential Single Family	101 -- Residential 1 Family	Average	1,485 *	Displayed

***** All HCAD residential building measurements are done from the exterior, with individual measurements rounded to the closest foot. This measurement includes all closet space, hallways, and interior staircases. Attached garages are not included in the square footage of living area, but valued separately. Living area above *attached* garages is included in the square footage living area of the dwelling. Living area above *detached* garages is not included in the square footage living area of the dwelling but is valued separately. This method is used on all residential properties in Harris County to ensure the uniformity of square footage of living area measurements district-wide. There can be a reasonable variance between the HCAD square footage and your square footage measurement, especially if your square footage measurement was an interior measurement or an exterior measurement to the inch.

Building Details (1)

Building Data

Element	Details
Cost and Design	Partial
Cond / Desir / Util	Average
Foundation Type	Slab
Grade Adjustment	C
Heating / AC	Central Heat/AC
Physical Condition	Good
Exterior Wall	Shake Shingle
Element	Units
Room: Total	6
Room: Rec	1
Room: Full Bath	1
Room: Bedroom	2
Masonry Trim	1

Building Areas

Description	Area
BASE AREA PRI	1,485
OPEN FRAME PORCH PRI	110
FRAME GARAGE PRI	242

Tax Year: 2017 ▼

HARRIS COUNTY APPRAISAL DISTRICT
REAL PROPERTY ACCOUNT INFORMATION
0771820130010

Print E-mail

File A Protest | Similar Owner Name | Nearby Addresses | Same Street Name | Related Map 5258B

Ownership History

Owner and Property Information

Owner Name & Mailing Address:	**ERTUNCA EDDA** **938 NASHUA ST** **HOUSTON TX 77008-6423**
Legal Description:	**LT 10 BLK 13** **TIMBERGROVE MANOR SEC 3**
Property Address:	**938 NASHUA ST** **HOUSTON TX 77008**

State Class Code	Land Use Code
A1 -- Real, Residential, Single-Family	1001 -- Residential Improved

Land Area	Total Living Area	Neighborhood	Neighborhood Group	Market Area	Map Facet	Key Map®
8,568 SF	1,350 SF	8301.02	1613	160 -- 1F Lazybrook, Timbergrove, Washington Corridor	5258B	492C

Value Status Information

Value Status	Notice Date	Shared CAD
Noticed	03/31/2017	No

Exemptions and Jurisdictions

Exemption Type	Districts	Jurisdictions	Exemption Value	ARB Status	2016 Rate	2017 Rate	Online Tax Bill
Residential Homestead	001	HOUSTON ISD	88,151	Certified: 08/11/2017	1.206700	1.206700	View
	040	HARRIS COUNTY	63,151	Certified: 08/11/2017	0.416560	0.418010	View
	041	HARRIS CO FLOOD CNTRL	63,151	Certified: 08/11/2017	0.028290	0.028310	View
	042	PORT OF HOUSTON AUTHY	63,151	Certified: 08/11/2017	0.013340	0.012560	View
	043	HARRIS CO HOSP DIST	63,151	Certified: 08/11/2017	0.171790	0.171100	View
	044	HARRIS CO EDUC DEPT	63,151	Certified: 08/11/2017	0.005200	0.005195	View
	048	HOU COMMUNITY COLLEGE	31,575	Certified: 08/11/2017	0.100263	0.100263	View
	061	CITY OF HOUSTON	63,151	Certified: 08/11/2017	0.586420	0.584210	View

Texas law prohibits us from displaying residential photographs, sketches, floor plans, or information indicating the age of a property owner on our website. You can inspect this information or get a copy at **HCAD's information center at 13013 NW Freeway**.

Valuations

Value as of January 1, 2016		Value as of January 1, 2017	
Market	Appraised	Market	Appraised

Land	241,250		Land	241,250	
Improvement	91,247		Improvement	91,247	
Total	332,497	287,049	Total	332,497	315,753

5-Year Value History

Land

Market Value Land

Line	Land Use	Unit Type	Units	Size Factor	Site Factor	Appr O/R Factor	Appr O/R Reason	Total Adj	Unit Price	Adj Unit Price	Value
1	1001 -- Res Improved Table Value SF1 -- Primary SF	SF	7,200	1.00	1.00	0.85	Economic	0.85	36.00	30.60	220,320.00
2	1001 -- Res Improved Table Value SF3 -- Primary SF	SF	1,368	1.00	0.50	0.85	Economic	0.43	36.00	15.30	20,930.00

Building

Building	Year Built	Remodeled	Type	Style	Quality	Impr Sq Ft	Building Details
1	1951	2000	Residential Single Family	101 -- Residential 1 Family	Average	1,350 *	Displayed

***** All HCAD residential building measurements are done from the exterior, with individual measurements rounded to the closest foot. This measurement includes all closet space, hallways, and interior staircases. Attached garages are not included in the square footage of living area, but valued separately. Living area above *attached* garages is included in the square footage living area of the dwelling. Living area above *detached* garages is not included in the square footage living area of the dwelling but is valued separately. This method is used on all residential properties in Harris County to ensure the uniformity of square footage of living area measurements district-wide. There can be a reasonable variance between the HCAD square footage and your square footage measurement, especially if your square footage measurement was an interior measurement or an exterior measurement to the inch.

Building Details (1)

Building Data

Element	Details
Cost and Design	Partial
Cond / Desir / Util	Average
Foundation Type	Slab
Grade Adjustment	C
Heating / AC	Central Heat/AC
Physical Condition	Average
Exterior Wall	Shake Shingle
Element	Units
Room: Total	5
Room: Full Bath	1
Room: Bedroom	3
Masonry Trim	1

Building Areas

Description	Area
BASE AREA PRI	1,350
OPEN FRAME PORCH PRI	95
MAS/CONC PATIO PRI	126

Extra Features

Line	Description	Quality	Condition	Units	Year Built
1	Frame Detached Garage	Fair	Average	399	1951

Tax Year: 2017 ▼

HARRIS COUNTY APPRAISAL DISTRICT
REAL PROPERTY ACCOUNT INFORMATION
0771820130011

Print E-mail

File A Protest | Similar Owner Name | Nearby Addresses | Same Street Name | Related Map 5258B

Ownership History

Owner and Property Information

Owner Name & Mailing Address:	**DEWEES RODERICK A** **934 NASHUA ST** **HOUSTON TX 77008-6423**
Legal Description:	**LT 11 BLK 13** **TIMBERGROVE MANOR SEC 3**
Property Address:	**934 NASHUA ST** **HOUSTON TX 77008**

State Class Code	Land Use Code
A1 -- Real, Residential, Single-Family	1001 -- Residential Improved

Land Area	Total Living Area	Neighborhood	Neighborhood Group	Market Area	Map Facet	Key Map®
8,568 SF	1,272 SF	8301.02	1613	160 -- 1F Lazybrook, Timbergrove, Washington Corridor	5258B	492C

Value Status Information

Value Status	Notice Date	Shared CAD
Noticed	04/07/2017	No

Exemptions and Jurisdictions

Exemption Type	Districts	Jurisdictions	Exemption Value	ARB Status	2016 Rate	2017 Rate	Online Tax Bill
Residential Homestead (Multiple) **Vet Disability #1 70-100 pct**	001	HOUSTON ISD	109,382	Certified: 08/11/2017	1.206700	1.206700	View
	040	HARRIS COUNTY	229,382	Certified: 08/11/2017	0.416560	0.418010	View
	041	HARRIS CO FLOOD CNTRL	229,382	Certified: 08/11/2017	0.028290	0.028310	View
	042	PORT OF HOUSTON AUTHY	229,382	Certified: 08/11/2017	0.013340	0.012560	View
	043	HARRIS CO HOSP DIST	229,382	Certified: 08/11/2017	0.171790	0.171100	View
	044	HARRIS CO EDUC DEPT	229,382	Certified: 08/11/2017	0.005200	0.005195	View
	048	HOU COMMUNITY COLLEGE	160,691	Certified: 08/11/2017	0.100263	0.100263	View
	061	CITY OF HOUSTON	229,382	Certified: 08/11/2017	0.586420	0.584210	View

Texas law prohibits us from displaying residential photographs, sketches, floor plans, or information indicating the age of a property owner on our website. You can inspect this information or get a copy at **HCAD's information center at 13013 NW Freeway**.

Valuations

Value as of January 1, 2016		Value as of January 1, 2017	
Market	Appraised	Market	Appraised

Land	241,250		Land	241,250	
Improvement	58,585		Improvement	58,585	
Total	299,835	260,827	Total	299,835	286,909

5-Year Value History

Land

Market Value Land

Line	Land Use	Unit Type	Units	Size Factor	Site Factor	Appr O/R Factor	Appr O/R Reason	Total Adj	Unit Price	Adj Unit Price	Value
1	1001 -- Res Improved Table Value SF1 -- Primary SF	SF	7,200	1.00	1.00	0.85	Economic	0.85	36.00	30.60	220,320.00
2	1001 -- Res Improved Table Value SF3 -- Primary SF	SF	1,368	1.00	0.50	0.85	Economic	0.43	36.00	15.30	20,930.00

Building

Building	Year Built	Type	Style	Quality	Impr Sq Ft	Building Details
1	1950	Residential Single Family	101 -- Residential 1 Family	Average	1,272 *	Displayed

***** All HCAD residential building measurements are done from the exterior, with individual measurements rounded to the closest foot. This measurement includes all closet space, hallways, and interior staircases. Attached garages are not included in the square footage of living area, but valued separately. Living area above *attached* garages is included in the square footage living area of the dwelling. Living area above *detached* garages is not included in the square footage living area of the dwelling but is valued separately. This method is used on all residential properties in Harris County to ensure the uniformity of square footage of living area measurements district-wide. There can be a reasonable variance between the HCAD square footage and your square footage measurement, especially if your square footage measurement was an interior measurement or an exterior measurement to the inch.

Building Details (1)

Building Data

Element	Details
Cond / Desir / Util	Fair
Foundation Type	Slab
Grade Adjustment	C
Heating / AC	Central Heat/AC
Physical Condition	Fair
Exterior Wall	Shake Shingle
Element	**Units**
Room: Total	5
Room: Full Bath	1
Room: Bedroom	2
Masonry Trim	1

Building Areas

Description	Area
BASE AREA PRI	1,272
OPEN FRAME PORCH PRI	90

Extra Features

Line	Description	Quality	Condition	Units	Year Built
1	Frame Detached Garage	Fair	Fair	513	1950

Tax Year: 2017 ▼

HARRIS COUNTY APPRAISAL DISTRICT
REAL PROPERTY ACCOUNT INFORMATION
0771820130012

Print E-mail

Owner Services | Similar Owner Name | Nearby Addresses | Same Street Name | Related Map 5258B

Ownership History | **Fiduciary Information**

Owner and Property Information

Owner Name & Mailing Address:	**KOKEMOOR LARRY** **3715 JULIAN ST** **HOUSTON TX 77009-6025**
Legal Description:	**LT 12 BLK 13** **TIMBERGROVE MANOR SEC 3**
Property Address:	**930 NASHUA ST** **HOUSTON TX 77008**

State Class Code	Land Use Code
A1 -- Real, Residential, Single-Family	1001 -- Residential Improved

Land Area	Total Living Area	Neighborhood	Neighborhood Group	Market Area	Map Facet	Key Map®
8,568 SF	1,233 SF	8301.02	1613	160 -- 1F Lazybrook, Timbergrove, Washington Corridor	5258B	492C

Value Status Information

Value Status	Notice Date	Shared CAD
Noticed	03/31/2017	No

Exemptions and Jurisdictions

Exemption Type	Districts	Jurisdictions	Exemption Value	ARB Status	2016 Rate	2017 Rate	Online Tax Bill
None	001	HOUSTON ISD		Certified: 08/11/2017	1.206700	1.206700	View
	040	HARRIS COUNTY		Certified: 08/11/2017	0.416560	0.418010	View
	041	HARRIS CO FLOOD CNTRL		Certified: 08/11/2017	0.028290	0.028310	View
	042	PORT OF HOUSTON AUTHY		Certified: 08/11/2017	0.013340	0.012560	View
	043	HARRIS CO HOSP DIST		Certified: 08/11/2017	0.171790	0.171100	View
	044	HARRIS CO EDUC DEPT		Certified: 08/11/2017	0.005200	0.005195	View
	048	HOU COMMUNITY COLLEGE		Certified: 08/11/2017	0.100263	0.100263	View
	061	CITY OF HOUSTON		Certified: 08/11/2017	0.586420	0.584210	View

Texas law prohibits us from displaying residential photographs, sketches, floor plans, or information indicating the age of a property owner on our website. You can inspect this information or get a copy at **HCAD's information center at 13013 NW Freeway**.

Valuations

Value as of January 1, 2016		Value as of January 1, 2017	
Market	Appraised	Market	Appraised

Land	241,250		Land	241,250	
Improvement	47,750		Improvement	32,450	
Total	289,000	289,000	Total	273,700	273,700

5-Year Value History

Land

Market Value Land

Line	Land Use	Unit Type	Units	Size Factor	Site Factor	Appr O/R Factor	Appr O/R Reason	Total Adj	Unit Price	Adj Unit Price	Value
1	1001 -- Res Improved Table Value SF1 -- Primary SF	SF	7,200	1.00	1.00	0.85	Economic	0.85	36.00	30.60	220,320.00
2	1001 -- Res Improved Table Value SF3 -- Primary SF	SF	1,368	1.00	0.50	0.85	Economic	0.43	36.00	15.30	20,930.00

Building

Building	Year Built	Type	Style	Quality	Impr Sq Ft	Building Details
1	1950	Residential Single Family	101 -- Residential 1 Family	Average	1,233 *	Displayed

***** All HCAD residential building measurements are done from the exterior, with individual measurements rounded to the closest foot. This measurement includes all closet space, hallways, and interior staircases. Attached garages are not included in the square footage of living area, but valued separately. Living area above *attached* garages is included in the square footage living area of the dwelling. Living area above *detached* garages is not included in the square footage living area of the dwelling but is valued separately. This method is used on all residential properties in Harris County to ensure the uniformity of square footage of living area measurements district-wide. There can be a reasonable variance between the HCAD square footage and your square footage measurement, especially if your square footage measurement was an interior measurement or an exterior measurement to the inch.

Building Details (1)

Building Data

Element	Details
Cond / Desir / Util	Fair
Foundation Type	Slab
Grade Adjustment	C
Heating / AC	Central Heat/AC
Physical Condition	Fair
Exterior Wall	Shake Shingle
Element	**Units**
Room: Total	6
Room: Full Bath	1
Room: Bedroom	2
Masonry Trim	1

Building Areas

Description	Area
FRAME GARAGE PRI	351
BASE AREA PRI	1,233
OPEN FRAME PORCH PRI	24

Tax Year: 2017 ▼

HARRIS COUNTY APPRAISAL DISTRICT
REAL PROPERTY ACCOUNT INFORMATION
0771820130013

Print E-mail

File A Protest | Similar Owner Name | Nearby Addresses | Same Street Name | Related Map 5258B

Ownership History

Owner and Property Information

Owner Name & Mailing Address:	**MARTY COLLEEN A** **926 NASHUA ST** **HOUSTON TX 77008-6423**
Legal Description:	**LT 13 BLK 13** **TIMBERGROVE MANOR SEC 3**
Property Address:	**926 NASHUA ST** **HOUSTON TX 77008**

State Class Code	Land Use Code
A1 -- Real, Residential, Single-Family	1001 -- Residential Improved

Land Area	Total Living Area	Neighborhood	Neighborhood Group	Market Area	Map Facet	Key Map®
8,568 SF	1,176 SF	8301.02	1613	160 -- 1F Lazybrook, Timbergrove, Washington Corridor	5258B	492C

Value Status Information

Value Status	Notice Date	Shared CAD
Noticed	03/31/2017	No

Exemptions and Jurisdictions

Exemption Type	Districts	Jurisdictions	Exemption Value	ARB Status	2016 Rate	2017 Rate	Online Tax Bill
Residential Homestead	001	HOUSTON ISD	94,461	Certified: 08/11/2017	1.206700	1.206700	View
	040	HARRIS COUNTY	69,461	Certified: 08/11/2017	0.416560	0.418010	View
	041	HARRIS CO FLOOD CNTRL	69,461	Certified: 08/11/2017	0.028290	0.028310	View
	042	PORT OF HOUSTON AUTHY	69,461	Certified: 08/11/2017	0.013340	0.012560	View
	043	HARRIS CO HOSP DIST	69,461	Certified: 08/11/2017	0.171790	0.171100	View
	044	HARRIS CO EDUC DEPT	69,461	Certified: 08/11/2017	0.005200	0.005195	View
	048	HOU COMMUNITY COLLEGE	34,731	Certified: 08/11/2017	0.100263	0.100263	View
	061	CITY OF HOUSTON	69,461	Certified: 08/11/2017	0.586420	0.584210	View

Texas law prohibits us from displaying residential photographs, sketches, floor plans, or information indicating the age of a property owner on our website. You can inspect this information or get a copy at **HCAD's information center at 13013 NW Freeway**.

Valuations

Value as of January 1, 2016		Value as of January 1, 2017	
Market	Appraised	Market	Appraised

Land	241,250		Land	241,250	
Improvement	106,057		Improvement	106,057	
Total	347,307	326,873	Total	347,307	347,307

5-Year Value History

Land

Market Value Land

Line	Land Use	Unit Type	Units	Size Factor	Site Factor	Appr O/R Factor	Appr O/R Reason	Total Adj	Unit Price	Adj Unit Price	Value
1	1001 -- Res Improved Table Value SF1 -- Primary SF	SF	7,200	1.00	1.00	0.85	Economic	0.85	36.00	30.60	220,320.00
2	1001 -- Res Improved Table Value SF3 -- Primary SF	SF	1,368	1.00	0.50	0.85	Economic	0.43	36.00	15.30	20,930.00

Building

Building	Year Built	Remodeled	Type	Style	Quality	Impr Sq Ft	Building Details
1	1951	1994	Residential Single Family	101 -- Residential 1 Family	Average	1,176 *	Displayed

***** All HCAD residential building measurements are done from the exterior, with individual measurements rounded to the closest foot. This measurement includes all closet space, hallways, and interior staircases. Attached garages are not included in the square footage of living area, but valued separately. Living area above *attached* garages is included in the square footage living area of the dwelling. Living area above *detached* garages is not included in the square footage living area of the dwelling but is valued separately. This method is used on all residential properties in Harris County to ensure the uniformity of square footage of living area measurements district-wide. There can be a reasonable variance between the HCAD square footage and your square footage measurement, especially if your square footage measurement was an interior measurement or an exterior measurement to the inch.

Building Details (1)

Building Data

Element	Details
Cost and Design	Extensive
Cond / Desir / Util	Average
Foundation Type	Slab
Grade Adjustment	C
Heating / AC	Central Heat/AC
Physical Condition	Average
Exterior Wall	Shake Shingle
Element	Units
Room: Total	6
Room: Full Bath	2
Room: Bedroom	2
Masonry Trim	1

Building Areas

Description	Area
BASE AREA PRI	1,176
FRAME GARAGE PRI	252
OPEN FRAME PORCH PRI	160

Tax Year: 2017 ▼

HARRIS COUNTY APPRAISAL DISTRICT
REAL PROPERTY ACCOUNT INFORMATION
0771820130014

Print E-mail

Owner Services | Similar Owner Name | Nearby Addresses | Same Street Name | Related Map 5258B

Ownership History | **Fiduciary Information**

Owner and Property Information

Owner Name & Mailing Address:	**NICCUM GRANT J** **GULLICK KATHERINE A** **922 NASHUA ST** **HOUSTON TX 77008-6423**	Legal Description: Property Address:	**LT 14 BLK 13** **TIMBERGROVE MANOR SEC 3** **922 NASHUA ST** **HOUSTON TX 77008**

State Class Code	Land Use Code
A1 -- Real, Residential, Single-Family	1001 -- Residential Improved

Land Area	Total Living Area	Neighborhood	Neighborhood Group	Market Area	Map Facet	Key Map®
8,670 SF	1,272 SF	8301.02	1613	160 -- 1F Lazybrook, Timbergrove, Washington Corridor	5258B	492C

Value Status Information

Value Status	Notice Date	Shared CAD
Noticed	03/31/2017	No

Exemptions and Jurisdictions

Exemption Type	Districts	Jurisdictions	Exemption Value	ARB Status	2016 Rate	2017 Rate	Online Tax Bill
Residential Homestead	001	HOUSTON ISD	100,000	Certified: 08/11/2017	1.206700	1.206700	View
	040	HARRIS COUNTY	75,000	Certified: 08/11/2017	0.416560	0.418010	View
	041	HARRIS CO FLOOD CNTRL	75,000	Certified: 08/11/2017	0.028290	0.028310	View
	042	PORT OF HOUSTON AUTHY	75,000	Certified: 08/11/2017	0.013340	0.012560	View
	043	HARRIS CO HOSP DIST	75,000	Certified: 08/11/2017	0.171790	0.171100	View
	044	HARRIS CO EDUC DEPT	75,000	Certified: 08/11/2017	0.005200	0.005195	View
	048	HOU COMMUNITY COLLEGE	37,500	Certified: 08/11/2017	0.100263	0.100263	View
	061	CITY OF HOUSTON	75,000	Certified: 08/11/2017	0.586420	0.584210	View

Texas law prohibits us from displaying residential photographs, sketches, floor plans, or information indicating the age of a property owner on our website. You can inspect this information or get a copy at **HCAD's information center at 13013 NW Freeway**.

Valuations

Value as of January 1, 2016		Value as of January 1, 2017	
Market	Appraised	Market	Appraised

Land	285,660		Land	285,660	
Improvement	109,135		Improvement	89,340	
Total	394,795	394,795	Total	375,000	375,000

5-Year Value History

Land

Market Value Land

Line	Land Use	Unit Type	Units	Size Factor	Site Factor	Appr O/R Factor	Appr O/R Reason	Total Adj	Unit Price	Adj Unit Price	Value
1	1001 -- Res Improved Table Value SF1 -- Primary SF	SF	7,200	1.00	1.00	1.00	--	1.00	36.00	36.00	259,200.00
2	1001 -- Res Improved Table Value SF3 -- Primary SF	SF	1,470	1.00	0.50	1.00	--	0.50	36.00	18.00	26,460.00

Building

Building	Year Built	Remodeled	Type	Style	Quality	Impr Sq Ft	Building Details
1	1952	2009	Residential Single Family	101 -- Residential 1 Family	Average	1,272 *	Displayed

***** All HCAD residential building measurements are done from the exterior, with individual measurements rounded to the closest foot. This measurement includes all closet space, hallways, and interior staircases. Attached garages are not included in the square footage of living area, but valued separately. Living area above *attached* garages is included in the square footage living area of the dwelling. Living area above *detached* garages is not included in the square footage living area of the dwelling but is valued separately. This method is used on all residential properties in Harris County to ensure the uniformity of square footage of living area measurements district-wide. There can be a reasonable variance between the HCAD square footage and your square footage measurement, especially if your square footage measurement was an interior measurement or an exterior measurement to the inch.

Building Details (1)

Building Data

Element	Details
Cost and Design	Extensive
Cond / Desir / Util	Good
Foundation Type	Slab
Grade Adjustment	C
Heating / AC	Central Heat/AC
Physical Condition	Good
Exterior Wall	Aluminum / Vinyl
Element	Units
Room: Total	5
Room: Rec	1
Room: Full Bath	1
Room: Bedroom	2
Masonry Trim	1

Building Areas

Description	Area
BASE AREA PRI	1,272
OPEN FRAME PORCH PRI	90

Extra Features

Line	Description	Quality	Condition	Units	Year Built
1	Frame Detached Garage	Fair	Average	440	1952
2	Cracked Slab	Average	Average	1,272	1952

Tax Year: 2017 ▼

HARRIS COUNTY APPRAISAL DISTRICT
REAL PROPERTY ACCOUNT INFORMATION
1319230010001

Print E-mail

Owner Services | Similar Owner Name | Nearby Addresses | Same Street Name | Related Map 5258B

Ownership History | **Fiduciary Information** | **Related Accounts**

Owner and Property Information

Owner Name & Mailing Address: **CA NEW PLAN ACQUISITION FUND LLC**
1 FAYETTE ST STE 150
CONSHOHOCKEN PA 19428-2081

Legal Description: **RES A BLK 1**
MERCHANTS PARK SHOPPING CENTER

Property Address: **915 N SHEPHERD DR**
HOUSTON TX 77008

State Class Code	Land Use Code	Building Class	Total Units
F1 -- Real, Commercial	8000 -- Land Neighborhood General Assignment	A	0

Land Area	Building Area	Net Rentable Area	Neighborhood	Market Area	Map Facet	Key Map®
683,456 SF	218,092	198,050	5938.2	5020 -- Heights	5258B	492D

Value Status Information

Value Status	Notice Date	Shared CAD
Noticed	03/31/2017	No

Exemptions and Jurisdictions

Exemption Type	Districts	Jurisdictions	Exemption Value	ARB Status	2016 Rate	2017 Rate	Online Tax Bill
None	001	HOUSTON ISD		Name Change: 11/10/2017	1.206700	1.206700	View
	040	HARRIS COUNTY		Name Change: 11/10/2017	0.416560	0.418010	View
	041	HARRIS CO FLOOD CNTRL		Name Change: 11/10/2017	0.028290	0.028310	View
	042	PORT OF HOUSTON AUTHY		Name Change: 11/10/2017	0.013340	0.012560	View
	043	HARRIS CO HOSP DIST		Name Change: 11/10/2017	0.171790	0.171100	View
	044	HARRIS CO EDUC DEPT		Name Change: 11/10/2017	0.005200	0.005195	View
	048	HOU COMMUNITY COLLEGE		Name Change: 11/10/2017	0.100263	0.100263	View
	061	CITY OF HOUSTON		Name Change: 11/10/2017	0.586420	0.584210	View
	816	TIRZ 5 - MEMORIAL HEIGHTS ANNX 4 (061)		Name Change: 11/10/2017			

Texas law prohibits us from displaying residential photographs, sketches, floor plans, or information indicating the age of a property owner on our website. You can inspect this information or get a copy at **HCAD's information center at 13013 NW Freeway**.

Valuations

Value as of January 1, 2016		Value as of January 1, 2017	
Market	Appraised	Market	Appraised

Land	13,669,120		Land	13,669,120	
Improvement	10,080,880		Improvement	17,275,291	
Total	23,750,000	23,750,000	Total	30,944,411	30,944,411

5-Year Value History

Land

Market Value Land

Line	Land Use	Unit Type	Units	Size Factor	Site Factor	Appr O/R Factor	Appr O/R Reason	Total Adj	Unit Price	Adj Unit Price	Value
1	8000 -- Land Neighborhood General Assignment 4340 -- Retail Power Center	SF	683,456	1.00	1.00	1.00	--	1.00	20.00	20.00	13,669,120.00

Building

Building	Year Built	Type	Style	Quality	Impr Sq Ft	Building Details
1	1942	Retail Power Center	8412 -- Neighborhood Shopping Ctr	Average	79,444	Displayed
2	1956	Retail Power Center	8412 -- Neighborhood Shopping Ctr	Good	25,232	View
3	1997	Retail Power Center	8412 -- Neighborhood Shopping Ctr	Good	8,755	View
4	1997	Supermarket	8446 -- Supermarket	Average	50,592	View
5	2009	Supermarket	8446 -- Supermarket	Average	41,779	View
6	2010	Retail Power Center	8412 -- Neighborhood Shopping Ctr	Average	11,210	View
7	1960	Retail Power Center	8353 -- Retail Store	Average	1,080	View

Building Details (1)

Building Data

Element	Details
Cooling Type	Central / Forced
Construction Type	Fire Resistant Steel
Functional Utility	Good
Heating Type	Hot Air
Partition Type	Normal
Physical Condition	Rehab
Plumbing Type	Adequate
Sprinkler Type	Wet
Exterior Wall	Brick / Stone
Exterior Wall	Concr Block
Economic Obsolescence	Normal

Building Areas

Description	Area
BASE AREA PRI	49,856
CNPY ROOF W/ SLAB -C	2,532
BASE AREA PRI	9,152
BASE AREA PRI	20,436

Element	Units
Wall Height	20
Interior Finish Percent	100

Extra Features

Line	Description	Quality	Condition	Units	Year Built
1	CANOPY ROOF AND SLAB	Average	Average	558	1970
2	CANOPY ROOF AND SLAB	Average	Average	2,532	1970
3	Paving - Light Concrete	Average	Average	56,000	1970
4	CANOPY ROOF AND SLAB	Average	Average	1,136	1997
5	CANOPY ROOF AND SLAB	Average	Average	428	1997
6	Paving - Asphalt	Average	Average	57,200	1997
7	Truck - Train Wells	Average	Average	1,728	1997
8	Bank Canopy - Drive Thru	Average	Average	432	2009
9	Wet Sprinkler	Average	Average	50,592	1997
10	Truck - Train Wells	Average	Average	1,820	2009
11	Wet Sprinkler	Average	Average	41,586	2009
12	Paving - Heavy Concrete	Average	Average	96,000	2009
13	Paving - Heavy Concrete	Average	Average	70,000	1997
14	CANOPY ROOF SERV STN GOOD	Average	Average	3,956	2009
15	Gas Station Attnd.-Bth Stl/Gls on Masonr	Average	Average	112	2009
16	Paving - Heavy Concrete	Average	Average	12,200	2009
17	Petroleum Stg Tank - Steel -Dbl Wall -15,000 Gal	Average	Average	1	2009
18	Petroleum Stg Tank - Steel -Dbl Wall -15,000 Gal	Average	Average	1	2009
19	Petroleum Stg Tank - Steel -Dbl Wall -15,000 Gal	Average	Average	1	2009
20	Electronic Dispenser	Average	Average	5	2009

Tax Year: 2017 ▼

HARRIS COUNTY APPRAISAL DISTRICT
REAL PROPERTY ACCOUNT INFORMATION
0600840050001

Print E-mail

Owner Services | Similar Owner Name | Nearby Addresses | Same Street Name | Related Map 5258B

Ownership History | **Fiduciary Information** | **Related Accounts**

Owner and Property Information

Owner Name & Mailing Address:	**1048 NORTH SHEPHERD** **820 GESSNER RD STE 1525** **HOUSTON TX 77024-4472**	Legal Description:	**LTS 1 2 & 23 BLK 5** **WEST HEIGHTS**
		Property Address:	**1261 W 11TH ST** **77008**

State Class Code	Land Use Code	Building Class	Total Units
F1 -- Real, Commercial	8002 -- Land Neighborhood Section 2	A	0

Land Area	Building Area	Net Rentable Area	Neighborhood	Market Area	Map Facet	Key Map®
17,898 SF	8,000	8,000	5938.16	5020 -- Heights	5258B	452Z

Value Status Information

Value Status	Notice Date	Shared CAD
Noticed	03/31/2017	No

Exemptions and Jurisdictions

Exemption Type	Districts	Jurisdictions	Exemption Value	ARB Status	2016 Rate	2017 Rate	Online Tax Bill
None	001	HOUSTON ISD		Certified: 08/11/2017	1.206700	1.206700	View
	040	HARRIS COUNTY		Certified: 08/11/2017	0.416560	0.418010	View
	041	HARRIS CO FLOOD CNTRL		Certified: 08/11/2017	0.028290	0.028310	View
	042	PORT OF HOUSTON AUTHY		Certified: 08/11/2017	0.013340	0.012560	View
	043	HARRIS CO HOSP DIST		Certified: 08/11/2017	0.171790	0.171100	View
	044	HARRIS CO EDUC DEPT		Certified: 08/11/2017	0.005200	0.005195	View
	048	HOU COMMUNITY COLLEGE		Certified: 08/11/2017	0.100263	0.100263	View
	061	CITY OF HOUSTON		Certified: 08/11/2017	0.586420	0.584210	View
	816	TIRZ 5 - MEMORIAL HEIGHTS ANNX 4 (061)		Certified: 08/11/2017			

Texas law prohibits us from displaying residential photographs, sketches, floor plans, or information indicating the age of a property owner on our website. You can inspect this information or get a copy at **HCAD's information center at 13013 NW Freeway**.

Valuations

Value as of January 1, 2016		Value as of January 1, 2017	
Market	Appraised	Market	Appraised

Land	894,900		Land	715,920	
Improvement	2,157,003		Improvement	1,595,887	
Total	3,051,903	3,051,903	Total	2,311,807	2,311,807

5-Year Value History

Land

Market Value Land

Line	Land Use	Unit Type	Units	Size Factor	Site Factor	Appr O/R Factor	Appr O/R Reason	Total Adj	Unit Price	Adj Unit Price	Value
1	8002 -- Land Neighborhood Section 2 4374 -- Retail Multi-Occupancy	SF	17,898	1.00	1.00	1.00	Corner or Alley	1.00	40.00	40.00	715,920.00

Building

Building	Year Built	Type	Style	Quality	Impr Sq Ft	Building Details
1	2006	Retail Multi-Occupancy	8353 -- Retail Store	Good	4,400	Displayed
2	2006	Retail Multi-Occupancy	8412 -- Neighborhood Shopping Ctr	Good	3,600	View

Building Details (1)

Building Data

Element	Details
Exterior Wall	Brick / Stone
Construction Type	Steel, Light
Partition Type	Normal
Heating Type	Hot Air
Cooling Type	Central / Forced
Plumbing Type	Adequate
Sprinkler Type	None
Physical Condition	Avg/Normal
Functional Utility	Avg/Normal
Economic Obsolescence	Normal
Element	Units
Store Front: Metal	125
Wall Height	14
Interior Finish Percent	100

Building Areas

Description	Area
BASE AREA PRI	4,400

Extra Features

Line	Description	Quality	Condition	Units	Year Built
1	Paving - Heavy Concrete	Average	Average	4,600	2006

Tax Year: 2017 ▼

HARRIS COUNTY APPRAISAL DISTRICT
REAL PROPERTY ACCOUNT INFORMATION
0600840050003

Print E-mail

Owner Services | Similar Owner Name | Nearby Addresses | Same Street Name | Related Map 5258B

Ownership History | **Fiduciary Information** | **Related Accounts**

Owner and Property Information

Owner Name & Mailing Address:
BURGER KING CORP
ATTN PROP TAX ACCOUNTANT
% BURGER KING #214
PO BOX 20783
MIAMI FL 33102-0783

Legal Description:
LT 3 BLK 5
WEST HEIGHTS

Property Address:
1040 N SHEPHERD DR
HOUSTON TX 77008

State Class Code	Land Use Code	Building Class	Total Units
F1 -- Real, Commercial	8002 -- Land Neighborhood Section 2	E	0

Land Area	Building Area	Net Rentable Area	Neighborhood	Market Area	Map Facet	Key Map®
5,950 SF	2,741	0	5938.16	5020 -- Heights	5258B	492D

Value Status Information

Value Status	Notice Date	Shared CAD
Noticed	03/31/2017	No

Exemptions and Jurisdictions

Exemption Type	Districts	Jurisdictions	Exemption Value	ARB Status	2016 Rate	2017 Rate	Online Tax Bill
None	001	HOUSTON ISD		Certified: 08/11/2017	1.206700	1.206700	View
	040	HARRIS COUNTY		Certified: 08/11/2017	0.416560	0.418010	View
	041	HARRIS CO FLOOD CNTRL		Certified: 08/11/2017	0.028290	0.028310	View
	042	PORT OF HOUSTON AUTHY		Certified: 08/11/2017	0.013340	0.012560	View
	043	HARRIS CO HOSP DIST		Certified: 08/11/2017	0.171790	0.171100	View
	044	HARRIS CO EDUC DEPT		Certified: 08/11/2017	0.005200	0.005195	View
	048	HOU COMMUNITY COLLEGE		Certified: 08/11/2017	0.100263	0.100263	View
	061	CITY OF HOUSTON		Certified: 08/11/2017	0.586420	0.584210	View
	816	TIRZ 5 - MEMORIAL HEIGHTS ANNX 4 (061)		Certified: 08/11/2017			

Texas law prohibits us from displaying residential photographs, sketches, floor plans, or information indicating the age of a property owner on our website. You can inspect this information or get a copy at **HCAD's information center at 13013 NW Freeway**.

Valuations

Value as of January 1, 2016

Value as of January 1, 2017

	Market	Appraised		Market	Appraised
Land	297,500		Land	238,000	
Improvement	363,472		Improvement	353,566	
Total	660,972	660,972	Total	591,566	591,566

5-Year Value History

Land

Market Value Land

Line	Land Use	Unit Type	Units	Size Factor	Site Factor	Appr O/R Factor	Appr O/R Reason	Total Adj	Unit Price	Adj Unit Price	Value
1	8002 -- Land Neighborhood Section 2 4325 -- Fast Food	SF	5,950	1.00	1.00	1.00	--	1.00	40.00	40.00	238,000.00

Building

Building	Year Built	Remodeled	Type	Style	Quality	Impr Sq Ft	Building Details
1	1988	2013	Fast Food	8349 -- Fast Food Restaurant	Good	2,741	Displayed

Building Details (1)

Building Data

Element	Details
Cooling Type	Central / Forced
Construction Type	Wood / Steel Joist
Functional Utility	Avg/Normal
Heating Type	Hot Air
Partition Type	Normal
Physical Condition	Avg/Normal
Plumbing Type	Adequate
Sprinkler Type	None
Exterior Wall	Masonry / Frame
Economic Obsolescence	Normal
Element	Units
Franchise Code	205
Wall Height	10

Building Areas

Description	Area
BASE AREA PRI	2,741
CNPY ONLY -C	32
CNPY ONLY -C	36
CNPY ONLY -C	18
CNPY ONLY -C	32
CNPY ONLY -C	30
CNPY ONLY -C	88

Extra Features

Line	Description	Quality	Condition	Units	Year Built
1	Paving - Asphalt	Average	Average	20,000	2000
2	Paving - Light Concrete	Average	Average	1,000	1987
3	CANOPY ONLY	Average	Average	236	2013

Tax Year: 2017 ▼

HARRIS COUNTY APPRAISAL DISTRICT
REAL PROPERTY ACCOUNT INFORMATION
0600840050002

Print E-mail

File A Protest | Similar Owner Name | Nearby Addresses | Same Street Name | Related Map 5258B

Ownership History | **Related Accounts**

Owner and Property Information

Owner Name & Mailing Address:	**BK CH INC** **ATTN PROP TAX ACCOUNTANT** **% BURGER KING #214** **PO BOX 20783** **MIAMI FL 33102-0783**
Legal Description:	**LT 4 BLK 5** **WEST HEIGHTS**
Property Address:	**1040 N SHEPHERD DR** **HOUSTON TX 77008**

State Class Code	Land Use Code	Building Class	Total Units
C2 -- Real, Vacant Commercial	8002 -- Land Neighborhood Section 2	E	0

Land Area	Building Area	Net Rentable Area	Neighborhood	Market Area	Map Facet	Key Map®
5,900 SF	0	0	5938.16	161 -- 1F Heights, Brooksmith, Norhill Areas	5258B	492D

Value Status Information

Value Status	Notice Date	Shared CAD
Noticed	03/31/2017	No

Exemptions and Jurisdictions

Exemption Type	Districts	Jurisdictions	Exemption Value	ARB Status	2016 Rate	2017 Rate	Online Tax Bill
None	001	HOUSTON ISD		Certified: 08/11/2017	1.206700	1.206700	View
	040	HARRIS COUNTY		Certified: 08/11/2017	0.416560	0.418010	View
	041	HARRIS CO FLOOD CNTRL		Certified: 08/11/2017	0.028290	0.028310	View
	042	PORT OF HOUSTON AUTHY		Certified: 08/11/2017	0.013340	0.012560	View
	043	HARRIS CO HOSP DIST		Certified: 08/11/2017	0.171790	0.171100	View
	044	HARRIS CO EDUC DEPT		Certified: 08/11/2017	0.005200	0.005195	View
	048	HOU COMMUNITY COLLEGE		Certified: 08/11/2017	0.100263	0.100263	View
	061	CITY OF HOUSTON		Certified: 08/11/2017	0.586420	0.584210	View
	816	TIRZ 5 - MEMORIAL HEIGHTS ANNX 4 (061)		Certified: 08/11/2017			

Texas law prohibits us from displaying residential photographs, sketches, floor plans, or information indicating the age of a property owner on our website. You can inspect this information or get a copy at **HCAD's information center at 13013 NW Freeway**.

Valuations

Value as of January 1, 2016	Value as of January 1, 2017

	Market	Appraised		Market	Appraised
Land	295,000		Land	236,000	
Improvement	0		Improvement	0	
Total	295,000	295,000	Total	236,000	236,000

5-Year Value History

Land

Market Value Land

Line	Land Use	Unit Type	Units	Size Factor	Site Factor	Appr O/R Factor	Appr O/R Reason	Total Adj	Unit Price	Adj Unit Price	Value
1	8002 -- Land Neighborhood Section 2 4300 -- General Commercial Vacant	SF	5,900	1.00	1.00	1.00	--	1.00	40.00	40.00	236,000.00

Building

Vacant (No Building Data)

Tax Year: 2017 ▼

HARRIS COUNTY APPRAISAL DISTRICT
REAL PROPERTY ACCOUNT INFORMATION
0600840050005

Print E-mail

File A Protest | Similar Owner Name | Nearby Addresses | Same Street Name | Related Map 5258B

Ownership History | **Related Accounts**

Owner and Property Information

Owner Name & Mailing Address:	**BURGER KING CORP** **ATTN PROP TAX ACCOUNTANT** **% BURGER KING #214** **PO BOX 20783** **MIAMI FL 33102-0783**
Legal Description:	**LT 5 BLK 5** **WEST HEIGHTS**
Property Address:	**1040 N SHEPHERD DR** **HOUSTON TX 77008**

State Class Code	Land Use Code	Building Class	Total Units
C2 -- Real, Vacant Commercial	8002 -- Land Neighborhood Section 2	E	0

Land Area	Building Area	Net Rentable Area	Neighborhood	Market Area	Map Facet	Key Map®
5,900 SF	0	0	5938.16	161 -- 1F Heights, Brooksmith, Norhill Areas	5258B	492D

Value Status Information

Value Status	Notice Date	Shared CAD
Noticed	03/31/2017	No

Exemptions and Jurisdictions

Exemption Type	Districts	Jurisdictions	Exemption Value	ARB Status	2016 Rate	2017 Rate	Online Tax Bill
None	001	HOUSTON ISD		Certified: 08/11/2017	1.206700	1.206700	View
	040	HARRIS COUNTY		Certified: 08/11/2017	0.416560	0.418010	View
	041	HARRIS CO FLOOD CNTRL		Certified: 08/11/2017	0.028290	0.028310	View
	042	PORT OF HOUSTON AUTHY		Certified: 08/11/2017	0.013340	0.012560	View
	043	HARRIS CO HOSP DIST		Certified: 08/11/2017	0.171790	0.171100	View
	044	HARRIS CO EDUC DEPT		Certified: 08/11/2017	0.005200	0.005195	View
	048	HOU COMMUNITY COLLEGE		Certified: 08/11/2017	0.100263	0.100263	View
	061	CITY OF HOUSTON		Certified: 08/11/2017	0.586420	0.584210	View
	816	TIRZ 5 - MEMORIAL HEIGHTS ANNX 4 (061)		Certified: 08/11/2017			

Texas law prohibits us from displaying residential photographs, sketches, floor plans, or information indicating the age of a property owner on our website. You can inspect this information or get a copy at **HCAD's information center at 13013 NW Freeway**.

Valuations

Value as of January 1, 2016	Value as of January 1, 2017

	Market	Appraised		Market	Appraised
Land	295,000		Land	236,000	
Improvement	0		Improvement	0	
Total	295,000	295,000	Total	236,000	236,000

5-Year Value History

Land

Market Value Land

Line	Land Use	Unit Type	Units	Size Factor	Site Factor	Appr O/R Factor	Appr O/R Reason	Total Adj	Unit Price	Adj Unit Price	Value
1	8002 -- Land Neighborhood Section 2 4300 -- General Commercial Vacant	SF	5,900	1.00	1.00	1.00	--	1.00	40.00	40.00	236,000.00

Building

Vacant (No Building Data)

Tax Year: 2017 ▼

HARRIS COUNTY APPRAISAL DISTRICT
REAL PROPERTY ACCOUNT INFORMATION
0600840050006

Print E-mail

Owner Services | Similar Owner Name | Nearby Addresses | Same Street Name | Related Map 5258B

Ownership History | **Fiduciary Information**

Owner and Property Information

Owner Name & Mailing Address:
MAFRIGE DON TRUSTEE
DON & NANCY MAFRIG TRUST
% DON & NANCY MAFRIGE TRUST
6633 HILLCROFT ST STE 206
HOUSTON TX 77081-4894

Legal Description:
LT 6 BLK 5
WEST HEIGHTS

Property Address:
1026 N SHEPHERD DR
HOUSTON TX 77008

State Class Code	Land Use Code	Building Class	Total Units
F1 -- Real, Commercial	8002 -- Land Neighborhood Section 2	E	0

Land Area	Building Area	Net Rentable Area	Neighborhood	Market Area	Map Facet	Key Map®
5,900 SF	3,666	0	5938.16	5020 -- Heights	5258B	492D

Value Status Information

Value Status	Notice Date	Shared CAD
Noticed	03/31/2017	No

Exemptions and Jurisdictions

Exemption Type	Districts	Jurisdictions	Exemption Value	ARB Status	2016 Rate	2017 Rate	Online Tax Bill
None	001	HOUSTON ISD		Certified: 08/11/2017	1.206700	1.206700	View
	040	HARRIS COUNTY		Certified: 08/11/2017	0.416560	0.418010	View
	041	HARRIS CO FLOOD CNTRL		Certified: 08/11/2017	0.028290	0.028310	View
	042	PORT OF HOUSTON AUTHY		Certified: 08/11/2017	0.013340	0.012560	View
	043	HARRIS CO HOSP DIST		Certified: 08/11/2017	0.171790	0.171100	View
	044	HARRIS CO EDUC DEPT		Certified: 08/11/2017	0.005200	0.005195	View
	048	HOU COMMUNITY COLLEGE		Certified: 08/11/2017	0.100263	0.100263	View
	061	CITY OF HOUSTON		Certified: 08/11/2017	0.586420	0.584210	View
	816	TIRZ 5 - MEMORIAL HEIGHTS ANNX 4 (061)		Certified: 08/11/2017			

Texas law prohibits us from displaying residential photographs, sketches, floor plans, or information indicating the age of a property owner on our website. You can inspect this information or get a copy at **HCAD's information center at 13013 NW Freeway**.

Valuations

Value as of January 1, 2016	Value as of January 1, 2017

	Market	Appraised		Market	Appraised
Land	295,000		Land	236,000	
Improvement	83,087		Improvement	69,585	
Total	378,087	378,087	Total	305,585	305,585

5-Year Value History

Land

Market Value Land

Line	Land Use	Unit Type	Units	Size Factor	Site Factor	Appr O/R Factor	Appr O/R Reason	Total Adj	Unit Price	Adj Unit Price	Value
1	8002 -- Land Neighborhood Section 2 4374 -- Retail Multi-Occupancy	SF	5,900	1.00	1.00	1.00	--	1.00	40.00	40.00	236,000.00

Building

Building	Year Built	Type	Style	Quality	Impr Sq Ft	Building Details
1	1965	Retail Multi-Occupancy	8412 -- Neighborhood Shopping Ctr	Low	3,666	Displayed

Building Details (1)

Building Data

Element	Details
Cooling Type	Central / Forced
Construction Type	Wood / Steel Joist
Functional Utility	Avg/Normal
Heating Type	Hot Air
Partition Type	Normal
Physical Condition	Fair
Plumbing Type	Adequate
Sprinkler Type	None
Exterior Wall	Brick / Stone
Economic Obsolescence	Normal
Market Adjustment	25% Market Adjustment
Element	Units
Wall Height	12
Interior Finish Percent	100

Building Areas

Description	Area
BASE AREA PRI	3,666

Extra Features

Line	Description	Quality	Condition	Units	Year Built
1	Paving - Asphalt	Average	Average	900	2000

Tax Year: 2017 ▼

HARRIS COUNTY APPRAISAL DISTRICT
REAL PROPERTY ACCOUNT INFORMATION
0600840050007

Print E-mail

Owner Services | Similar Owner Name | Nearby Addresses | Same Street Name | Related Map 5258B

Ownership History | **Fiduciary Information**

Owner and Property Information

Owner Name & Mailing Address:	**MAFRIGE DONALD P TRUSTEE** **% DON MAFRIGE REAL EST** **6633 HILLCROFT ST STE 206** **HOUSTON TX 77081-4894**	Legal Description: Property Address:	**LTS 7 THRU 12 BLK 5** **WEST HEIGHTS** **1010 N SHEPHERD DR** **HOUSTON TX 77008**

State Class Code	Land Use Code	Building Class	Total Units
F1 -- Real, Commercial	8002 -- Land Neighborhood Section 2	E	0

Land Area	Building Area	Net Rentable Area	Neighborhood	Market Area	Map Facet	Key Map®
35,500 SF	15,000	0	5938.16	5020 -- Heights	5258B	492D

Value Status Information

Value Status	Notice Date	Shared CAD
Noticed	03/31/2017	No

Exemptions and Jurisdictions

Exemption Type	Districts	Jurisdictions	Exemption Value	ARB Status	2016 Rate	2017 Rate	Online Tax Bill
None	001	HOUSTON ISD		Certified: 08/11/2017	1.206700	1.206700	View
	040	HARRIS COUNTY		Certified: 08/11/2017	0.416560	0.418010	View
	041	HARRIS CO FLOOD CNTRL		Certified: 08/11/2017	0.028290	0.028310	View
	042	PORT OF HOUSTON AUTHY		Certified: 08/11/2017	0.013340	0.012560	View
	043	HARRIS CO HOSP DIST		Certified: 08/11/2017	0.171790	0.171100	View
	044	HARRIS CO EDUC DEPT		Certified: 08/11/2017	0.005200	0.005195	View
	048	HOU COMMUNITY COLLEGE		Certified: 08/11/2017	0.100263	0.100263	View
	061	CITY OF HOUSTON		Certified: 08/11/2017	0.586420	0.584210	View
	816	TIRZ 5 - MEMORIAL HEIGHTS ANNX 4 (061)		Certified: 08/11/2017			

Texas law prohibits us from displaying residential photographs, sketches, floor plans, or information indicating the age of a property owner on our website. You can inspect this information or get a copy at **HCAD's information center at 13013 NW Freeway**.

Valuations

Value as of January 1, 2016		Value as of January 1, 2017	
Market	Appraised	Market	Appraised

Land	1,775,000		Land	1,420,000	
Improvement	200,950		Improvement	201,395	
Total	1,975,950	1,975,950	Total	1,621,395	1,621,395

5-Year Value History

Land

Market Value Land

Line	Land Use	Unit Type	Units	Size Factor	Site Factor	Appr O/R Factor	Appr O/R Reason	Total Adj	Unit Price	Adj Unit Price	Value
1	8002 -- Land Neighborhood Section 2 4344 -- Strip Shopping Center	SF	35,500	1.00	1.00	1.00	--	1.00	40.00	40.00	1,420,000.00

Building

Building	Year Built	Type	Style	Quality	Impr Sq Ft	Building Details
1	1968	Strip Shopping Center	8412 -- Neighborhood Shopping Ctr	Low	15,000	Displayed

Building Details (1)

Building Data

Element	Details
Cooling Type	Central / Forced
Construction Type	Steel, Light
Functional Utility	Fair
Heating Type	Hot Air
Partition Type	Normal
Physical Condition	Avg/Normal
Plumbing Type	Adequate
Sprinkler Type	None
Exterior Wall	Concr Block
Economic Obsolescence	Poor
Market Adjustment	5% Market Adjustment
Element	Units
Wall Height	12
Store Front: Wood	1
Interior Finish Percent	100

Building Areas

Description	Area
BASE AREA PRI	15,000
CNPY ROOF W/ SLAB -C	1,800

Extra Features

Line	Description	Quality	Condition	Units	Year Built
1	Paving - Asphalt	Fair	Average	20,400	2002
2	CANOPY ROOF AND SLAB	Average	Average	1,800	1968

Tax Year: 2017 ▼

HARRIS COUNTY APPRAISAL DISTRICT
REAL PROPERTY ACCOUNT INFORMATION
0600850090001

Print E-mail

Owner Services | Similar Owner Name | Nearby Addresses | Same Street Name | Related Map 5258B

Ownership History | **Fiduciary Information**

Owner and Property Information

Owner Name & Mailing Address:	**SHEPHERD TURK INC** **4545 BISSONNET ST STE 100** **BELLAIRE TX 77401-3000**
Legal Description:	**LTS 1 2 & 3 BLK 9** **WEST HEIGHTS**
Property Address:	**946 N SHEPHERD DR** **HOUSTON TX 77008**

State Class Code	Land Use Code	Building Class	Total Units
F1 -- Real, Commercial	8002 -- Land Neighborhood Section 2	E	0

Land Area	Building Area	Net Rentable Area	Neighborhood	Market Area	Map Facet	Key Map®
17,607 SF	5,832	0	5938.16	5020 -- Heights	5258B	492D

Value Status Information

Value Status	Notice Date	Shared CAD
Noticed	03/31/2017	No

Exemptions and Jurisdictions

Exemption Type	Districts	Jurisdictions	Exemption Value	ARB Status	2016 Rate	2017 Rate	Online Tax Bill
None	001	HOUSTON ISD		Name Change: 10/13/2017	1.206700	1.206700	View
	040	HARRIS COUNTY		Name Change: 10/13/2017	0.416560	0.418010	View
	041	HARRIS CO FLOOD CNTRL		Name Change: 10/13/2017	0.028290	0.028310	View
	042	PORT OF HOUSTON AUTHY		Name Change: 10/13/2017	0.013340	0.012560	View
	043	HARRIS CO HOSP DIST		Name Change: 10/13/2017	0.171790	0.171100	View
	044	HARRIS CO EDUC DEPT		Name Change: 10/13/2017	0.005200	0.005195	View
	048	HOU COMMUNITY COLLEGE		Name Change: 10/13/2017	0.100263	0.100263	View
	061	CITY OF HOUSTON		Name Change: 10/13/2017	0.586420	0.584210	View
	816	TIRZ 5 - MEMORIAL HEIGHTS ANNX 4 (061)		Name Change: 10/13/2017			

Texas law prohibits us from displaying residential photographs, sketches, floor plans, or information indicating the age of a property owner on our website. You can inspect this information or get a copy at **HCAD's information center at 13013 NW Freeway**.

Valuations

Value as of January 1, 2016		Value as of January 1, 2017	
Market	Appraised	Market	Appraised

Land	750,000		Land	704,280	
Improvement	45,000		Improvement	49,013	
Total	795,000	795,000	Total	753,293	753,293

5-Year Value History

Land

Market Value Land

Line	Land Use	Unit Type	Units	Size Factor	Site Factor	Appr O/R Factor	Appr O/R Reason	Total Adj	Unit Price	Adj Unit Price	Value
1	8002 -- Land Neighborhood Section 2 4374 -- Retail Multi-Occupancy	SF	17,607	1.00	1.00	1.00	Corner or Alley	1.00	40.00	40.00	704,280.00

Building

Building	Year Built	Remodeled	Type	Style	Quality	Impr Sq Ft	Building Details
1	1967	2004	Retail Multi-Occupancy	8471 -- Lt. Commercial Utility Build.	Low	5,832	Displayed

Building Details (1)

Building Data

Element	Details
Cooling Type	Central / Forced
Construction Type	Steel, Light
Functional Utility	Avg/Normal
Heating Type	Hot Air
Partition Type	Normal
Physical Condition	Avg/Normal
Plumbing Type	Adequate
Sprinkler Type	None
Exterior Wall	Metal, Light
Economic Obsolescence	Normal
Element	Units
Wall Height	15
Store Front: Metal	1
OH Door: Wood / Mtl	1
Interior Finish Percent	100

Building Areas

Description	Area
BASE AREA PRI	3,300
BASE AREA PRI	582
BASE AREA PRI	1,950

Extra Features

Line	Description	Quality	Condition	Units	Year Built
1	Paving - Asphalt	Fair	Fair	10,500	2003
2	Paving - Light Concrete	Fair	Fair	1,500	1967

Tax Year: 2017 ▼

HARRIS COUNTY APPRAISAL DISTRICT
REAL PROPERTY ACCOUNT INFORMATION
0600850090004

Print E-mail

File A Protest | Similar Owner Name | Nearby Addresses | Same Street Name | Related Map 5258B

Ownership History

Owner and Property Information

Owner Name & Mailing Address:	**SAM W MEINEKE INV CORP** **1234 CENTER ST** **DEER PARK TX 77536-3242**	Legal Description: Property Address:	**LT 4 BLK 9** **WEST HEIGHTS** **932 N SHEPHERD DR** **HOUSTON TX 77008**

State Class Code	Land Use Code	Building Class	Total Units
F1 -- Real, Commercial	8002 -- Land Neighborhood Section 2	E	0

Land Area	Building Area	Net Rentable Area	Neighborhood	Market Area	Map Facet	Key Map®
5,868 SF	2,400	0	5938.16	5020 -- Heights	5258B	492D

Value Status Information

Value Status	Notice Date	Shared CAD
Noticed	03/31/2017	No

Exemptions and Jurisdictions

Exemption Type	Districts	Jurisdictions	Exemption Value	ARB Status	2016 Rate	2017 Rate	Online Tax Bill
None	001	HOUSTON ISD		Certified: 08/11/2017	1.206700	1.206700	View
	040	HARRIS COUNTY		Certified: 08/11/2017	0.416560	0.418010	View
	041	HARRIS CO FLOOD CNTRL		Certified: 08/11/2017	0.028290	0.028310	View
	042	PORT OF HOUSTON AUTHY		Certified: 08/11/2017	0.013340	0.012560	View
	043	HARRIS CO HOSP DIST		Certified: 08/11/2017	0.171790	0.171100	View
	044	HARRIS CO EDUC DEPT		Certified: 08/11/2017	0.005200	0.005195	View
	048	HOU COMMUNITY COLLEGE		Certified: 08/11/2017	0.100263	0.100263	View
	061	CITY OF HOUSTON		Certified: 08/11/2017	0.586420	0.584210	View
	816	TIRZ 5 - MEMORIAL HEIGHTS ANNX 4 (061)		Certified: 08/11/2017			

Texas law prohibits us from displaying residential photographs, sketches, floor plans, or information indicating the age of a property owner on our website. You can inspect this information or get a copy at **HCAD's information center at 13013 NW Freeway**.

Valuations

Value as of January 1, 2016		Value as of January 1, 2017	
Market	Appraised	Market	Appraised

Land	293,400		Land	234,720	
Improvement	36,524		Improvement	36,723	
Total	329,924	329,924	Total	271,443	271,443

5-Year Value History

Land

Market Value Land

Line	Land Use	Unit Type	Units	Size Factor	Site Factor	Appr O/R Factor	Appr O/R Reason	Total Adj	Unit Price	Adj Unit Price	Value
1	8002 -- Land Neighborhood Section 2 4332 -- Auto Service Garage	SF	5,868	1.00	1.00	1.00	--	1.00	40.00	40.00	234,720.00

Building

Building	Year Built	Type	Style	Quality	Impr Sq Ft	Building Details
1	1973	Auto Service Garage	8528 -- Service Repair Garage	Average	2,400	Displayed

Building Details (1)

Building Data

Element	Details
Cooling Type	None
Construction Type	Steel, Light
Functional Utility	Avg/Normal
Heating Type	Unit Heaters
Partition Type	Normal
Physical Condition	Avg/Normal
Plumbing Type	Adequate
Sprinkler Type	None
Exterior Wall	Metal, Light
Economic Obsolescence	Fair
Element	Units
Franchise Code	607
Wall Height	16
OH Door: Wood / Mtl	3
Interior Finish Percent	100

Building Areas

Description	Area
CNPY ONLY -C	288
BASE AREA PRI	2,400

Extra Features

Line	Description	Quality	Condition	Units	Year Built
1	Paving - Asphalt	Average	Average	3,400	1973
2	CANOPY ONLY	Average	Average	288	1973

Tax Year: 2017 ▼

HARRIS COUNTY APPRAISAL DISTRICT
REAL PROPERTY ACCOUNT INFORMATION
1239970010001

Print E-mail

File A Protest | Similar Owner Name | Nearby Addresses | Same Street Name | Related Map 5258B

Ownership History

Owner and Property Information

Owner Name & Mailing Address:	**CAMARENA JOSE & SILVIA** **8904 MEMORIAL DR** **HOUSTON TX 77024-5811**	Legal Description: Property Address:	**RES A BLK 1** **JOSE AND SILVIA CAMARENA** **920 N SHEPHERD DR** **HOUSTON TX 77008**

State Class Code	Land Use Code	Building Class	Total Units
F1 -- Real, Commercial	8002 -- Land Neighborhood Section 2	E	0

Land Area	Building Area	Net Rentable Area	Neighborhood	Market Area	Map Facet	Key Map®
22,040 SF	4,864	0	5938.16	5020 -- Heights	5258B	492D

Value Status Information

Value Status	Notice Date	Shared CAD
Noticed	03/31/2017	No

Exemptions and Jurisdictions

Exemption Type	Districts	Jurisdictions	Exemption Value	ARB Status	2016 Rate	2017 Rate	Online Tax Bill
None	001	HOUSTON ISD		Certified: 08/11/2017	1.206700	1.206700	View
	040	HARRIS COUNTY		Certified: 08/11/2017	0.416560	0.418010	View
	041	HARRIS CO FLOOD CNTRL		Certified: 08/11/2017	0.028290	0.028310	View
	042	PORT OF HOUSTON AUTHY		Certified: 08/11/2017	0.013340	0.012560	View
	043	HARRIS CO HOSP DIST		Certified: 08/11/2017	0.171790	0.171100	View
	044	HARRIS CO EDUC DEPT		Certified: 08/11/2017	0.005200	0.005195	View
	048	HOU COMMUNITY COLLEGE		Certified: 08/11/2017	0.100263	0.100263	View
	061	CITY OF HOUSTON		Certified: 08/11/2017	0.586420	0.584210	View
	816	TIRZ 5 - MEMORIAL HEIGHTS ANNX 4 (061)		Certified: 08/11/2017			

Texas law prohibits us from displaying residential photographs, sketches, floor plans, or information indicating the age of a property owner on our website. You can inspect this information or get a copy at **HCAD's information center at 13013 NW Freeway**.

Valuations

Value as of January 1, 2016		Value as of January 1, 2017	
Market	Appraised	Market	Appraised

Land	1,102,000		Land	881,600	
Improvement	502,116		Improvement	487,556	
Total	1,604,116	1,604,116	Total	1,369,156	1,369,156

5-Year Value History

Land

Market Value Land

Line	Land Use	Unit Type	Units	Size Factor	Site Factor	Appr O/R Factor	Appr O/R Reason	Total Adj	Unit Price	Adj Unit Price	Value
1	8002 -- Land Neighborhood Section 2 4321 -- Restaurant	SF	22,040	1.00	1.00	1.00	--	1.00	40.00	40.00	881,600.00

Building

Building	Year Built	Type	Style	Quality	Impr Sq Ft	Building Details
1	2005	Restaurant	8350 -- Restaurant	Good	4,864	Displayed

Building Details (1)

Building Data

Element	Details
Functional Utility	Avg/Normal
Physical Condition	Avg/Normal
Sprinkler Type	None
Plumbing Type	Adequate
Cooling Type	Central / Forced
Heating Type	Hot Air
Partition Type	Normal
Construction Type	Wood / Steel Joist
Exterior Wall	Frame / Res Stucco
Economic Obsolescence	Normal
Element	Units
Interior Finish Percent	100
Wall Height	12

Building Areas

Description	Area
CNPY ROOF W/ SLAB -C	664
BASE AREA PRI	4,864
CNPY ROOF W/ SLAB -C	560

Extra Features

Line	Description	Quality	Condition	Units	Year Built

1	Paving - Asphalt	Average	Average	15,400	2005
2	CANOPY ROOF AND SLAB	Average	Average	1,224	2005

Tax Year: 2017 ▼

HARRIS COUNTY APPRAISAL DISTRICT
REAL PROPERTY ACCOUNT INFORMATION
0771820130015

Print E-mail

File A Protest | Similar Owner Name | Nearby Addresses | Same Street Name | Related Map 5258B

Ownership History

Owner and Property Information

Owner Name & Mailing Address:	**CURRENT OWNER** **918 NASHUA ST** **HOUSTON TX 77008-6423**
Legal Description:	**LT 15 BLK 13** **TIMBERGROVE MANOR SEC 3**
Property Address:	**918 NASHUA ST** **HOUSTON TX 77008**

State Class Code	Land Use Code
A1 -- Real, Residential, Single-Family	1001 -- Residential Improved

Land Area	Total Living Area	Neighborhood	Neighborhood Group	Market Area	Map Facet	Key Map®
9,340 SF	1,357 SF	8301.02	1613	160 -- 1F Lazybrook, Timbergrove, Washington Corridor	5258B	492C

Value Status Information

Value Status	Notice Date	Shared CAD
Noticed	03/31/2017	No

Exemptions and Jurisdictions

Exemption Type	Districts	Jurisdictions	Exemption Value	ARB Status	2016 Rate	2017 Rate	Online Tax Bill
Residential Homestead (Multiple)	001	HOUSTON ISD	101,209	Certified: 08/11/2017	1.206700	1.206700	View
	040	HARRIS COUNTY	221,209	Certified: 08/11/2017	0.416560	0.418010	View
	041	HARRIS CO FLOOD CNTRL	221,209	Certified: 08/11/2017	0.028290	0.028310	View
	042	PORT OF HOUSTON AUTHY	221,209	Certified: 08/11/2017	0.013340	0.012560	View
	043	HARRIS CO HOSP DIST	221,209	Certified: 08/11/2017	0.171790	0.171100	View
	044	HARRIS CO EDUC DEPT	221,209	Certified: 08/11/2017	0.005200	0.005195	View
	048	HOU COMMUNITY COLLEGE	150,605	Certified: 08/11/2017	0.100263	0.100263	View
	061	CITY OF HOUSTON	221,209	Certified: 08/11/2017	0.586420	0.584210	View

Texas law prohibits us from displaying residential photographs, sketches, floor plans, or information indicating the age of a property owner on our website. You can inspect this information or get a copy at **HCAD's information center at 13013 NW Freeway**.

Valuations

Value as of January 1, 2016		Value as of January 1, 2017	
Market	Appraised	Market	Appraised

Land	253,062		Land	253,062	
Improvement	68,907		Improvement	68,907	
Total	321,969	278,225	Total	321,969	306,047

5-Year Value History

Land

Market Value Land

Line	Land Use	Unit Type	Units	Size Factor	Site Factor	Appr O/R Factor	Appr O/R Reason	Total Adj	Unit Price	Adj Unit Price	Value
1	1001 -- Res Improved Table Value SF1 -- Primary SF	SF	7,200	1.00	1.00	0.85	Economic	0.85	36.00	30.60	220,320.00
2	1001 -- Res Improved Table Value SF3 -- Primary SF	SF	2,140	1.00	0.50	0.85	Economic	0.43	36.00	15.30	32,742.00

Building

Building	Year Built	Type	Style	Quality	Impr Sq Ft	Building Details
1	1950	Residential Single Family	101 -- Residential 1 Family	Average	1,357 *	Displayed

***** All HCAD residential building measurements are done from the exterior, with individual measurements rounded to the closest foot. This measurement includes all closet space, hallways, and interior staircases. Attached garages are not included in the square footage of living area, but valued separately. Living area above *attached* garages is included in the square footage living area of the dwelling. Living area above *detached* garages is not included in the square footage living area of the dwelling but is valued separately. This method is used on all residential properties in Harris County to ensure the uniformity of square footage of living area measurements district-wide. There can be a reasonable variance between the HCAD square footage and your square footage measurement, especially if your square footage measurement was an interior measurement or an exterior measurement to the inch.

Building Details (1)

Building Data

Element	Details
Cond / Desir / Util	Average
Foundation Type	Slab
Grade Adjustment	C
Heating / AC	Central Heat/AC
Physical Condition	Average
Exterior Wall	Shake Shingle
Element	**Units**
Room: Total	5
Room: Full Bath	1
Room: Bedroom	2
Masonry Trim	1

Building Areas

Description	Area
BASE AREA PRI	1,357
FRAME GARAGE PRI	198
OPEN FRAME PORCH PRI	105

Extra Features

Line	Description	Quality	Condition	Units	Year Built
1	Carport - Residential	Fair	Fair	180	1975

Tax Year: 2017 ▼

HARRIS COUNTY APPRAISAL DISTRICT
REAL PROPERTY ACCOUNT INFORMATION
0771820130016

Print E-mail

Owner Services | Similar Owner Name | Nearby Addresses | Same Street Name | Related Map 5258B

Ownership History

Owner and Property Information

Owner Name & Mailing Address:	**HARLAN HOLT P & CYNTHIA L** **914 NASHUA ST** **HOUSTON TX 77008-6423**	Legal Description:	**LT 16 BLK 13** **TIMBERGROVE MANOR SEC 3**
		Property Address:	**914 NASHUA ST** **HOUSTON TX 77008**

State Class Code	Land Use Code
A1 -- Real, Residential, Single-Family	1001 -- Residential Improved

Land Area	Total Living Area	Neighborhood	Neighborhood Group	Market Area	Map Facet	Key Map®
12,060 SF	2,583 SF	8301.02	1613	160 -- 1F Lazybrook, Timbergrove, Washington Corridor	5258B	492C

Value Status Information

Value Status	Notice Date	Shared CAD
Noticed	03/31/2017	No

Exemptions and Jurisdictions

Exemption Type	Districts	Jurisdictions	Exemption Value	ARB Status	2016 Rate	2017 Rate	Online Tax Bill
Residential Homestead	001	HOUSTON ISD	131,000	Certified: 08/11/2017	1.206700	1.206700	View
	040	HARRIS COUNTY	106,000	Certified: 08/11/2017	0.416560	0.418010	View
	041	HARRIS CO FLOOD CNTRL	106,000	Certified: 08/11/2017	0.028290	0.028310	View
	042	PORT OF HOUSTON AUTHY	106,000	Certified: 08/11/2017	0.013340	0.012560	View
	043	HARRIS CO HOSP DIST	106,000	Certified: 08/11/2017	0.171790	0.171100	View
	044	HARRIS CO EDUC DEPT	106,000	Certified: 08/11/2017	0.005200	0.005195	View
	048	HOU COMMUNITY COLLEGE	53,000	Certified: 08/11/2017	0.100263	0.100263	View
	061	CITY OF HOUSTON	106,000	Certified: 08/11/2017	0.586420	0.584210	View

Texas law prohibits us from displaying residential photographs, sketches, floor plans, or information indicating the age of a property owner on our website. You can inspect this information or get a copy at **HCAD's information center at 13013 NW Freeway**.

Valuations

Value as of January 1, 2016		Value as of January 1, 2017	
Market	Appraised	Market	Appraised

Land	294,678		Land	294,678	
Improvement	238,946		Improvement	235,322	
Total	533,624	527,947	Total	530,000	530,000

5-Year Value History

Land

Market Value Land

Line	Land Use	Unit Type	Units	Size Factor	Site Factor	Appr O/R Factor	Appr O/R Reason	Total Adj	Unit Price	Adj Unit Price	Value
1	1001 -- Res Improved Table Value SF1 -- Primary SF	SF	7,200	1.00	1.00	0.85	Economic	0.85	36.00	30.60	220,320.00
2	1001 -- Res Improved Table Value SF3 -- Primary SF	SF	4,860	1.00	0.50	0.85	Economic	0.43	36.00	15.30	74,358.00

Building

Building	Year Built	Remodeled	Type	Style	Quality	Impr Sq Ft	Building Details
1	1950	2014	Residential Single Family	101 -- Residential 1 Family	Average	2,583 *	Displayed

***** All HCAD residential building measurements are done from the exterior, with individual measurements rounded to the closest foot. This measurement includes all closet space, hallways, and interior staircases. Attached garages are not included in the square footage of living area, but valued separately. Living area above *attached* garages is included in the square footage living area of the dwelling. Living area above *detached* garages is not included in the square footage living area of the dwelling but is valued separately. This method is used on all residential properties in Harris County to ensure the uniformity of square footage of living area measurements district-wide. There can be a reasonable variance between the HCAD square footage and your square footage measurement, especially if your square footage measurement was an interior measurement or an exterior measurement to the inch.

Building Details (1)

Building Data

Element	Details
Cost and Design	Extensive
Cond / Desir / Util	Very Good
Foundation Type	Slab
Grade Adjustment	C
Heating / AC	Central Heat/AC
Physical Condition	Very Good
Exterior Wall	Frame / Concrete Blk

Element	Units
Room: Half Bath	1
Room: Total	5
Room: Full Bath	2
Room: Bedroom	3
Masonry Trim	1

Building Areas

Description	Area
ONE STORY FRAME PRI	506
ONE STORY FRAME UPR	824
OPEN FRAME PORCH PRI	284
BASE AREA PRI	1,253
OPEN FRAME PORCH PRI	21

Extra Features

Line	Description	Quality	Condition	Units	Year Built
1	Frame Detached Garage	Fair	Average	440	1950

Tax Year: 2017 ▼

HARRIS COUNTY APPRAISAL DISTRICT
REAL PROPERTY ACCOUNT INFORMATION
0771820130017

Print E-mail

File A Protest | Similar Owner Name | Nearby Addresses | Same Street Name | Related Map 5258B

Ownership History

Owner and Property Information

Owner Name & Mailing Address:	**COCHRAN STEVEN & MARY** **910 NASHUA ST** **HOUSTON TX 77008-6423**	Legal Description: Property Address:	**LT 17 BLK 13** **TIMBERGROVE MANOR SEC 3** **910 NASHUA ST** **HOUSTON TX 77008**

State Class Code	Land Use Code
A1 -- Real, Residential, Single-Family	1001 -- Residential Improved

Land Area	Total Living Area	Neighborhood	Neighborhood Group	Market Area	Map Facet	Key Map®
12,200 SF	2,190 SF	8301.02	1613	160 -- 1F Lazybrook, Timbergrove, Washington Corridor	5258B	492C

Value Status Information

Value Status	Notice Date	Shared CAD
Noticed	03/31/2017	No

Exemptions and Jurisdictions

Exemption Type	Districts	Jurisdictions	Exemption Value	ARB Status	2016 Rate	2017 Rate	Online Tax Bill
Residential Homestead	001	HOUSTON ISD	122,862	Certified: 08/11/2017	1.206700	1.206700	View
	040	HARRIS COUNTY	97,862	Certified: 08/11/2017	0.416560	0.418010	View
	041	HARRIS CO FLOOD CNTRL	97,862	Certified: 08/11/2017	0.028290	0.028310	View
	042	PORT OF HOUSTON AUTHY	97,862	Certified: 08/11/2017	0.013340	0.012560	View
	043	HARRIS CO HOSP DIST	97,862	Certified: 08/11/2017	0.171790	0.171100	View
	044	HARRIS CO EDUC DEPT	97,862	Certified: 08/11/2017	0.005200	0.005195	View
	048	HOU COMMUNITY COLLEGE	48,931	Certified: 08/11/2017	0.100263	0.100263	View
	061	CITY OF HOUSTON	97,862	Certified: 08/11/2017	0.586420	0.584210	View

Texas law prohibits us from displaying residential photographs, sketches, floor plans, or information indicating the age of a property owner on our website. You can inspect this information or get a copy at **HCAD's information center at 13013 NW Freeway**.

Valuations

Value as of January 1, 2016		Value as of January 1, 2017	
Market	Appraised	Market	Appraised

Land	296,820		Land	296,820	
Improvement	192,490		Improvement	192,490	
Total	489,310	461,520	Total	489,310	489,310

5-Year Value History

Land

Market Value Land

Line	Land Use	Unit Type	Units	Size Factor	Site Factor	Appr O/R Factor	Appr O/R Reason	Total Adj	Unit Price	Adj Unit Price	Value
1	1001 -- Res Improved Table Value SF1 -- Primary SF	SF	7,200	1.00	1.00	0.85	Economic	0.85	36.00	30.60	220,320.00
2	1001 -- Res Improved Table Value SF3 -- Primary SF	SF	5,000	1.00	0.50	0.85	Economic	0.43	36.00	15.30	76,500.00

Building

Building	Year Built	Remodeled	Type	Style	Quality	Impr Sq Ft	Building Details
1	1950	2000	Residential Single Family	101 -- Residential 1 Family	Average	2,190 *	Displayed

***** All HCAD residential building measurements are done from the exterior, with individual measurements rounded to the closest foot. This measurement includes all closet space, hallways, and interior staircases. Attached garages are not included in the square footage of living area, but valued separately. Living area above *attached* garages is included in the square footage living area of the dwelling. Living area above *detached* garages is not included in the square footage living area of the dwelling but is valued separately. This method is used on all residential properties in Harris County to ensure the uniformity of square footage of living area measurements district-wide. There can be a reasonable variance between the HCAD square footage and your square footage measurement, especially if your square footage measurement was an interior measurement or an exterior measurement to the inch.

Building Details (1)

Building Data

Element	Details
Cost and Design	Extensive
Cond / Desir / Util	Good
Foundation Type	Slab
Grade Adjustment	C
Heating / AC	Central Heat
Physical Condition	Good
Exterior Wall	Shake Shingle
Element	Units
Room: Total	6
Room: Rec	1
Room: Full Bath	2
Room: Bedroom	3
Masonry Trim	1

Building Areas

Description	Area
ONE STORY FRAME PRI	40
BASE AREA PRI	1,422
OPEN FRAME PORCH PRI	80
CARPORT PRI	418
CARPORT PRI	60
ONE STORY FRAME PRI	120
ONE STORY FRAME PRI	70
ONE STORY FRAME UPR	418
OPEN FRAME PORCH UPR	60
ONE STORY FRAME UPR	120

Extra Features

Line	Description	Quality	Condition	Units	Year Built
1	Gunite Pool	Average	Average	740	2005
2	Frame Detached Garage	Fair	Average	440	1950

Tax Year: 2017 ▼

HARRIS COUNTY APPRAISAL DISTRICT
REAL PROPERTY ACCOUNT INFORMATION
0771820130018

Print E-mail

Owner Services | Similar Owner Name | Nearby Addresses | Same Street Name | Related Map 5258B

Ownership History | **Fiduciary Information**

Owner and Property Information

Owner Name & Mailing Address:	**KALISZEWSKI RODNEY** **16799 COUNTY ROAD 245** **TERRELL TX 75160-1017**
Legal Description:	**LT 18 BLK 13** **TIMBERGROVE MANOR SEC 3**
Property Address:	**906 NASHUA ST** **HOUSTON TX 77008**

State Class Code	Land Use Code
A1 -- Real, Residential, Single-Family	1001 -- Residential Improved

Land Area	Total Living Area	Neighborhood	Neighborhood Group	Market Area	Map Facet	Key Map®
13,230 SF	1,308 SF	8301.02	1613	160 -- 1F Lazybrook, Timbergrove, Washington Corridor	5258B	492C

Value Status Information

Value Status	Notice Date	Shared CAD
Noticed	03/31/2017	No

Exemptions and Jurisdictions

Exemption Type	Districts	Jurisdictions	Exemption Value	ARB Status	2016 Rate	2017 Rate	Online Tax Bill
None	001	HOUSTON ISD		Certified: 08/11/2017	1.206700	1.206700	View
	040	HARRIS COUNTY		Certified: 08/11/2017	0.416560	0.418010	View
	041	HARRIS CO FLOOD CNTRL		Certified: 08/11/2017	0.028290	0.028310	View
	042	PORT OF HOUSTON AUTHY		Certified: 08/11/2017	0.013340	0.012560	View
	043	HARRIS CO HOSP DIST		Certified: 08/11/2017	0.171790	0.171100	View
	044	HARRIS CO EDUC DEPT		Certified: 08/11/2017	0.005200	0.005195	View
	048	HOU COMMUNITY COLLEGE		Certified: 08/11/2017	0.100263	0.100263	View
	061	CITY OF HOUSTON		Certified: 08/11/2017	0.586420	0.584210	View

Texas law prohibits us from displaying residential photographs, sketches, floor plans, or information indicating the age of a property owner on our website. You can inspect this information or get a copy at **HCAD's information center at 13013 NW Freeway**.

Valuations

Value as of January 1, 2016		Value as of January 1, 2017	
Market	Appraised	Market	Appraised

Land	312,579		Land	312,579	
Improvement	37,421		Improvement	19,784	
Total	350,000	350,000	Total	332,363	332,363

5-Year Value History

Land

Market Value Land

Line	Land Use	Unit Type	Units	Size Factor	Site Factor	Appr O/R Factor	Appr O/R Reason	Total Adj	Unit Price	Adj Unit Price	Value
1	1001 -- Res Improved Table Value SF1 -- Primary SF	SF	7,200	1.00	1.00	0.85	Economic	0.85	36.00	30.60	220,320.00
2	1001 -- Res Improved Table Value SF3 -- Primary SF	SF	6,030	1.00	0.50	0.85	Economic	0.43	36.00	15.30	92,259.00

Building

Building	Year Built	Type	Style	Quality	Impr Sq Ft	Building Details
1	1950	Residential Single Family	101 -- Residential 1 Family	Average	1,308 *	Displayed

***** All HCAD residential building measurements are done from the exterior, with individual measurements rounded to the closest foot. This measurement includes all closet space, hallways, and interior staircases. Attached garages are not included in the square footage of living area, but valued separately. Living area above *attached* garages is included in the square footage living area of the dwelling. Living area above *detached* garages is not included in the square footage living area of the dwelling but is valued separately. This method is used on all residential properties in Harris County to ensure the uniformity of square footage of living area measurements district-wide. There can be a reasonable variance between the HCAD square footage and your square footage measurement, especially if your square footage measurement was an interior measurement or an exterior measurement to the inch.

Building Details (1)

Building Data

Element	Details
Cond / Desir / Util	Average
Foundation Type	Slab
Grade Adjustment	C
Heating / AC	Central Heat/AC
Physical Condition	Average
Exterior Wall	Shake Shingle
Element	**Units**
Room: Total	5
Room: Full Bath	1
Room: Bedroom	2
Masonry Trim	1

Building Areas

Description	Area
BASE AREA PRI	1,308
OPEN FRAME PORCH PRI	48

Extra Features

Line	Description	Quality	Condition	Units	Year Built
1	Carport - Residential	Fair	Average	400	1975
2	Frame Detached Garage	Fair	Average	440	1950

Tax Year: 2017 ▼

HARRIS COUNTY APPRAISAL DISTRICT
REAL PROPERTY ACCOUNT INFORMATION
0771820130019

Print E-mail

Owner Services | Similar Owner Name | Nearby Addresses | Same Street Name | Related Map 5258B

Ownership History | **Fiduciary Information**

Owner and Property Information

Owner Name & Mailing Address:	**BROBISKY MAROL L** **902 NASHUA ST** **HOUSTON TX 77008-6423**	Legal Description: Property Address:	**LT 19 BLK 13** **TIMBERGROVE MANOR SEC 3** **902 NASHUA ST** **HOUSTON TX 77008**

State Class Code	Land Use Code
A1 -- Real, Residential, Single-Family	1001 -- Residential Improved

Land Area	Total Living Area	Neighborhood	Neighborhood Group	Market Area	Map Facet	Key Map®
10,420 SF	1,287 SF	8301.02	1613	160 -- 1F Lazybrook, Timbergrove, Washington Corridor	5258B	492C

Value Status Information

Value Status	Notice Date	Shared CAD
Noticed	03/31/2017	No

Exemptions and Jurisdictions

Exemption Type	Districts	Jurisdictions	Exemption Value	ARB Status	2016 Rate	2017 Rate	Online Tax Bill
Residential Homestead	001	HOUSTON ISD	84,314	Certified: 08/11/2017	1.206700	1.206700	View
	040	HARRIS COUNTY	59,314	Certified: 08/11/2017	0.416560	0.418010	View
	041	HARRIS CO FLOOD CNTRL	59,314	Certified: 08/11/2017	0.028290	0.028310	View
	042	PORT OF HOUSTON AUTHY	59,314	Certified: 08/11/2017	0.013340	0.012560	View
	043	HARRIS CO HOSP DIST	59,314	Certified: 08/11/2017	0.171790	0.171100	View
	044	HARRIS CO EDUC DEPT	59,314	Certified: 08/11/2017	0.005200	0.005195	View
	048	HOU COMMUNITY COLLEGE	29,657	Certified: 08/11/2017	0.100263	0.100263	View
	061	CITY OF HOUSTON	59,314	Certified: 08/11/2017	0.586420	0.584210	View

Texas law prohibits us from displaying residential photographs, sketches, floor plans, or information indicating the age of a property owner on our website. You can inspect this information or get a copy at **HCAD's information center at 13013 NW Freeway**.

Valuations

Value as of January 1, 2016		Value as of January 1, 2017	
Market	Appraised	Market	Appraised

Land	269,586		Land	269,586	
Improvement	38,414		Improvement	26,984	
Total	308,000	273,970	Total	296,570	296,570

5-Year Value History

Land

Market Value Land

Line	Land Use	Unit Type	Units	Size Factor	Site Factor	Appr O/R Factor	Appr O/R Reason	Total Adj	Unit Price	Adj Unit Price	Value
1	1001 -- Res Improved Table Value SF1 -- Primary SF	SF	7,200	1.00	1.00	0.85	Economic	0.85	36.00	30.60	220,320.00
2	1001 -- Res Improved Table Value SF3 -- Primary SF	SF	3,220	1.00	0.50	0.85	Shape or Size	0.43	36.00	15.30	49,266.00

Building

Building	Year Built	Type	Style	Quality	Impr Sq Ft	Building Details
1	1950	Residential Single Family	101 -- Residential 1 Family	Average	1,287 *	Displayed

***** All HCAD residential building measurements are done from the exterior, with individual measurements rounded to the closest foot. This measurement includes all closet space, hallways, and interior staircases. Attached garages are not included in the square footage of living area, but valued separately. Living area above *attached* garages is included in the square footage living area of the dwelling. Living area above *detached* garages is not included in the square footage living area of the dwelling but is valued separately. This method is used on all residential properties in Harris County to ensure the uniformity of square footage of living area measurements district-wide. There can be a reasonable variance between the HCAD square footage and your square footage measurement, especially if your square footage measurement was an interior measurement or an exterior measurement to the inch.

Building Details (1)

Building Data

Element	Details
Cond / Desir / Util	Average
Foundation Type	Slab
Grade Adjustment	C
Heating / AC	Central Heat
Physical Condition	Average
Exterior Wall	Shake Shingle
Element	Units
Room: Total	6
Room: Full Bath	1
Room: Bedroom	2
Masonry Trim	1

Building Areas

Description	Area
BASE AREA PRI	1,287
FRAME GARAGE PRI	275
OPEN FRAME PORCH PRI	80

Tax Year: 2017 ▼

HARRIS COUNTY APPRAISAL DISTRICT
REAL PROPERTY ACCOUNT INFORMATION
0771820130020

Print E-mail

File A Protest | Similar Owner Name | Nearby Addresses | Same Street Name | Related Map 5258B

Ownership History

Owner and Property Information

Owner Name & Mailing Address:	**SALINAS AUSTIN L** **842 NASHUA ST** **HOUSTON TX 77008-6421**	Legal Description:	**LT 20 BLK 13** **TIMBERGROVE MANOR SEC 3**
		Property Address:	**842 NASHUA ST** **HOUSTON TX 77008**

State Class Code	Land Use Code
A1 -- Real, Residential, Single-Family	1001 -- Residential Improved

Land Area	Total Living Area	Neighborhood	Neighborhood Group	Market Area	Map Facet	Key Map®
11,590 SF	3,539 SF	8301.02	1613	160 -- 1F Lazybrook, Timbergrove, Washington Corridor	5258B	492C

Value Status Information

Value Status	Notice Date	Shared CAD
Noticed	04/14/2017	No

Exemptions and Jurisdictions

Exemption Type	Districts	Jurisdictions	Exemption Value	ARB Status	2016 Rate	2017 Rate	Online Tax Bill
Residential Homestead (Multiple)	001	HOUSTON ISD	272,000	Certified: 08/11/2017	1.206700	1.206700	View
	040	HARRIS COUNTY	392,000	Certified: 08/11/2017	0.416560	0.418010	View
	041	HARRIS CO FLOOD CNTRL	392,000	Certified: 08/11/2017	0.028290	0.028310	View
	042	PORT OF HOUSTON AUTHY	392,000	Certified: 08/11/2017	0.013340	0.012560	View
	043	HARRIS CO HOSP DIST	392,000	Certified: 08/11/2017	0.171790	0.171100	View
	044	HARRIS CO EDUC DEPT	392,000	Certified: 08/11/2017	0.005200	0.005195	View
	048	HOU COMMUNITY COLLEGE	236,000	Certified: 08/11/2017	0.100263	0.100263	View
	061	CITY OF HOUSTON	392,000	Certified: 08/11/2017	0.586420	0.584210	View

Texas law prohibits us from displaying residential photographs, sketches, floor plans, or information indicating the age of a property owner on our website. You can inspect this information or get a copy at **HCAD's information center at 13013 NW Freeway**.

Valuations

Value as of January 1, 2016		Value as of January 1, 2017	
Market	Appraised	Market	Appraised

Land	287,487		Land	287,487	
Improvement	872,513		Improvement	872,513	
Total	1,160,000	1,160,000	Total	1,160,000	1,160,000

5-Year Value History

Land

Market Value Land

Line	Land Use	Unit Type	Units	Size Factor	Site Factor	Appr O/R Factor	Appr O/R Reason	Total Adj	Unit Price	Adj Unit Price	Value
1	1001 -- Res Improved Table Value SF1 -- Primary SF	SF	7,200	1.00	1.00	0.85	Economic	0.85	36.00	30.60	220,320.00
2	1001 -- Res Improved Table Value SF3 -- Primary SF	SF	4,390	1.00	0.50	0.85	Economic	0.43	36.00	15.30	67,167.00

Building

Building	Year Built	Type	Style	Quality	Impr Sq Ft	Building Details
1	2015	Residential Single Family	101 -- Residential 1 Family	Excellent	3,539 *	Displayed

***** All HCAD residential building measurements are done from the exterior, with individual measurements rounded to the closest foot. This measurement includes all closet space, hallways, and interior staircases. Attached garages are not included in the square footage of living area, but valued separately. Living area above *attached* garages is included in the square footage living area of the dwelling. Living area above *detached* garages is not included in the square footage living area of the dwelling but is valued separately. This method is used on all residential properties in Harris County to ensure the uniformity of square footage of living area measurements district-wide. There can be a reasonable variance between the HCAD square footage and your square footage measurement, especially if your square footage measurement was an interior measurement or an exterior measurement to the inch.

Building Details (1)

Building Data

Element	Details
Foundation Type	Slab
Exterior Wall	Stucco
Heating / AC	Central Heat/AC
Grade Adjustment	A+
Physical Condition	Average
Cond / Desir / Util	Average
Cost and Design	New / Rebuilt

Element	Units
Fireplace: Metal Prefab	2
Room: Half Bath	1
Room: Full Bath	4
Room: Total	10
Room: Bedroom	5

Building Areas

Description	Area
BASE AREA PRI	2,711
OPEN FRAME PORCH PRI	512
BASE AREA UPR	828
FRAME GARAGE PRI	550
CANOPY PRI	200
OPEN MAS PORCH PRI	121

Tax Year: 2017 ▼

HARRIS COUNTY APPRAISAL DISTRICT
REAL PROPERTY ACCOUNT INFORMATION
0771820130021

Print E-mail

File A Protest | Similar Owner Name | Nearby Addresses | Same Street Name | Related Map 5258B

Ownership History

Owner and Property Information

Owner Name & Mailing Address:	**HIGHT WILLIAM D JR & RANDI G** **838 NASHUA ST** **HOUSTON TX 77008-6421**	Legal Description:	**LT 21 BLK 13** **TIMBERGROVE MANOR SEC 3**
		Property Address:	**838 NASHUA ST** **HOUSTON TX 77008**

State Class Code	Land Use Code
A1 -- Real, Residential, Single-Family	1001 -- Residential Improved

Land Area	Total Living Area	Neighborhood	Neighborhood Group	Market Area	Map Facet	Key Map®
11,970 SF	1,866 SF	8301.02	1613	160 -- 1F Lazybrook, Timbergrove, Washington Corridor	5258B	492C

Value Status Information

Value Status	Notice Date	Shared CAD
Noticed	03/31/2017	No

Exemptions and Jurisdictions

Exemption Type	Districts	Jurisdictions	Exemption Value	ARB Status	2016 Rate	2017 Rate	Online Tax Bill
Residential Homestead	001	HOUSTON ISD	101,464	Certified: 08/11/2017	1.206700	1.206700	View
	040	HARRIS COUNTY	76,464	Certified: 08/11/2017	0.416560	0.418010	View
	041	HARRIS CO FLOOD CNTRL	76,464	Certified: 08/11/2017	0.028290	0.028310	View
	042	PORT OF HOUSTON AUTHY	76,464	Certified: 08/11/2017	0.013340	0.012560	View
	043	HARRIS CO HOSP DIST	76,464	Certified: 08/11/2017	0.171790	0.171100	View
	044	HARRIS CO EDUC DEPT	76,464	Certified: 08/11/2017	0.005200	0.005195	View
	048	HOU COMMUNITY COLLEGE	38,232	Certified: 08/11/2017	0.100263	0.100263	View
	061	CITY OF HOUSTON	76,464	Certified: 08/11/2017	0.586420	0.584210	View

Texas law prohibits us from displaying residential photographs, sketches, floor plans, or information indicating the age of a property owner on our website. You can inspect this information or get a copy at **HCAD's information center at 13013 NW Freeway**.

Valuations

Value as of January 1, 2016		Value as of January 1, 2017	
Market	Appraised	Market	Appraised

Land	293,301		Land	293,301	
Improvement	95,699		Improvement	95,699	
Total	389,000	347,565	Total	389,000	382,321

5-Year Value History

Land

Market Value Land

Line	Land Use	Unit Type	Units	Size Factor	Site Factor	Appr O/R Factor	Appr O/R Reason	Total Adj	Unit Price	Adj Unit Price	Value
1	1001 -- Res Improved Table Value SF1 -- Primary SF	SF	7,200	1.00	1.00	0.85	Economic	0.85	36.00	30.60	220,320.00
2	1001 -- Res Improved Table Value SF3 -- Primary SF	SF	4,770	1.00	0.50	0.85	Economic	0.43	36.00	15.30	72,981.00

Building

Building	Year Built	Remodeled	Type	Style	Quality	Impr Sq Ft	Building Details
1	1951	1996	Residential Single Family	101 -- Residential 1 Family	Average	1,866 *	Displayed

***** All HCAD residential building measurements are done from the exterior, with individual measurements rounded to the closest foot. This measurement includes all closet space, hallways, and interior staircases. Attached garages are not included in the square footage of living area, but valued separately. Living area above *attached* garages is included in the square footage living area of the dwelling. Living area above *detached* garages is not included in the square footage living area of the dwelling but is valued separately. This method is used on all residential properties in Harris County to ensure the uniformity of square footage of living area measurements district-wide. There can be a reasonable variance between the HCAD square footage and your square footage measurement, especially if your square footage measurement was an interior measurement or an exterior measurement to the inch.

Building Details (1)

Building Data

Element	Details
Cost and Design	Partial
Cond / Desir / Util	Average
Foundation Type	Slab
Grade Adjustment	C
Heating / AC	Central Heat/AC
Physical Condition	Average
Exterior Wall	Shake Shingle
Element	Units
Room: Total	6
Room: Full Bath	2
Room: Bedroom	3
Masonry Trim	1

Building Areas

Description	Area
BASE AREA PRI	1,866
MAS/CONC PATIO PRI	612
OPEN FRAME PORCH PRI	48

Extra Features

Line	Description	Quality	Condition	Units	Year Built
1	Frame Detached Garage	Fair	Average	440	1950

Tax Year: 2017 ▼

HARRIS COUNTY APPRAISAL DISTRICT
REAL PROPERTY ACCOUNT INFORMATION
0771820130022

Print E-mail

File A Protest | Similar Owner Name | Nearby Addresses | Same Street Name | Related Map 5258B

Ownership History

Owner and Property Information

Owner Name & Mailing Address:	**KOPY ANDREW J** **834 NASHUA ST** **HOUSTON TX 77008-6421**	Legal Description: Property Address:	**LT 22 BLK 13** **TIMBERGROVE MANOR SEC 3** **834 NASHUA ST** **HOUSTON TX 77008**

State Class Code	Land Use Code
A1 -- Real, Residential, Single-Family	1001 -- Residential Improved

Land Area	Total Living Area	Neighborhood	Neighborhood Group	Market Area	Map Facet	Key Map®
9,887 SF	1,324 SF	8301.02	1613	160 -- 1F Lazybrook, Timbergrove, Washington Corridor	5258B	492C

Value Status Information

Value Status	Notice Date	Shared CAD
Noticed	03/31/2017	No

Exemptions and Jurisdictions

Exemption Type	Districts	Jurisdictions	Exemption Value	ARB Status	2016 Rate	2017 Rate	Online Tax Bill
Residential Homestead	001	HOUSTON ISD	88,862	Certified: 08/11/2017	1.206700	1.206700	View
	040	HARRIS COUNTY	63,862	Certified: 08/11/2017	0.416560	0.418010	View
	041	HARRIS CO FLOOD CNTRL	63,862	Certified: 08/11/2017	0.028290	0.028310	View
	042	PORT OF HOUSTON AUTHY	63,862	Certified: 08/11/2017	0.013340	0.012560	View
	043	HARRIS CO HOSP DIST	63,862	Certified: 08/11/2017	0.171790	0.171100	View
	044	HARRIS CO EDUC DEPT	63,862	Certified: 08/11/2017	0.005200	0.005195	View
	048	HOU COMMUNITY COLLEGE	31,931	Certified: 08/11/2017	0.100263	0.100263	View
	061	CITY OF HOUSTON	63,862	Certified: 08/11/2017	0.586420	0.584210	View

Texas law prohibits us from displaying residential photographs, sketches, floor plans, or information indicating the age of a property owner on our website. You can inspect this information or get a copy at **HCAD's information center at 13013 NW Freeway**.

Valuations

Value as of January 1, 2016		Value as of January 1, 2017	
Market	Appraised	Market	Appraised

Land	259,013		Land	259,013	
Improvement	79,400		Improvement	79,400	
Total	338,413	290,284	Total	338,413	319,312

5-Year Value History

Land

Market Value Land

Line	Land Use	Unit Type	Units	Size Factor	Site Factor	Appr O/R Factor	Appr O/R Reason	Total Adj	Unit Price	Adj Unit Price	Value
1	1001 -- Res Improved Table Value SF1 -- Primary SF	SF	7,200	1.00	1.00	0.85	Economic	0.85	36.00	30.60	220,320.00
2	1001 -- Res Improved Table Value SF3 -- Primary SF	SF	2,687	1.00	0.50	0.80	Restr/Non-Conf & Econ	0.40	36.00	14.40	38,693.00

Building

Building	Year Built	Type	Style	Quality	Impr Sq Ft	Building Details
1	1950	Residential Single Family	101 -- Residential 1 Family	Average	1,324 *	Displayed

***** All HCAD residential building measurements are done from the exterior, with individual measurements rounded to the closest foot. This measurement includes all closet space, hallways, and interior staircases. Attached garages are not included in the square footage of living area, but valued separately. Living area above *attached* garages is included in the square footage living area of the dwelling. Living area above *detached* garages is not included in the square footage living area of the dwelling but is valued separately. This method is used on all residential properties in Harris County to ensure the uniformity of square footage of living area measurements district-wide. There can be a reasonable variance between the HCAD square footage and your square footage measurement, especially if your square footage measurement was an interior measurement or an exterior measurement to the inch.

Building Details (1)

Building Data

Element	Details
Cond / Desir / Util	Good
Foundation Type	Slab
Grade Adjustment	C
Heating / AC	Central Heat/AC
Physical Condition	Good
Exterior Wall	Shake Shingle
Element	Units
Room: Total	6
Room: Full Bath	1
Room: Bedroom	2
Masonry Trim	1

Building Areas

Description	Area
BASE AREA PRI	1,324
OPEN MAS PORCH PRI	77

Extra Features

Line	Description	Quality	Condition	Units	Year Built
1	Frame Detached Garage	Average	Average	440	1950

Tax Year: 2017 ▼

HARRIS COUNTY APPRAISAL DISTRICT
REAL PROPERTY ACCOUNT INFORMATION
0771820130023

Print E-mail

File A Protest | Similar Owner Name | Nearby Addresses | Same Street Name | Related Map 5258B

Ownership History

Owner and Property Information

Owner Name & Mailing Address:	**GONSOULIN WAYNE J JR & LEAH** **830 NASHUA ST** **HOUSTON TX 77008-6421**	Legal Description:	**LT 23 BLK 13** **TIMBERGROVE MANOR SEC 3**
		Property Address:	**830 NASHUA ST** **HOUSTON TX 77008**

State Class Code	Land Use Code
A1 -- Real, Residential, Single-Family	1001 -- Residential Improved

Land Area	Total Living Area	Neighborhood	Neighborhood Group	Market Area	Map Facet	Key Map®
8,568 SF	1,403 SF	8301.02	1613	160 -- 1F Lazybrook, Timbergrove, Washington Corridor	5258B	492C

Value Status Information

Value Status	Notice Date	Shared CAD
Noticed	03/31/2017	No

Exemptions and Jurisdictions

Exemption Type	Districts	Jurisdictions	Exemption Value	ARB Status	2016 Rate	2017 Rate	Online Tax Bill
Residential Homestead	001	HOUSTON ISD	130,578	Certified: 08/11/2017	1.206700	1.206700	View
	040	HARRIS COUNTY	105,578	Certified: 08/11/2017	0.416560	0.418010	View
	041	HARRIS CO FLOOD CNTRL	105,578	Certified: 08/11/2017	0.028290	0.028310	View
	042	PORT OF HOUSTON AUTHY	105,578	Certified: 08/11/2017	0.013340	0.012560	View
	043	HARRIS CO HOSP DIST	105,578	Certified: 08/11/2017	0.171790	0.171100	View
	044	HARRIS CO EDUC DEPT	105,578	Certified: 08/11/2017	0.005200	0.005195	View
	048	HOU COMMUNITY COLLEGE	52,789	Certified: 08/11/2017	0.100263	0.100263	View
	061	CITY OF HOUSTON	105,578	Certified: 08/11/2017	0.586420	0.584210	View

Texas law prohibits us from displaying residential photographs, sketches, floor plans, or information indicating the age of a property owner on our website. You can inspect this information or get a copy at **HCAD's information center at 13013 NW Freeway**.

Valuations

Value as of January 1, 2016		Value as of January 1, 2017	
Market	Appraised	Market	Appraised

Land	283,824		Land	283,824	
Improvement	246,273		Improvement	246,273	
Total	530,097	479,899	Total	530,097	527,888

5-Year Value History

Land

Market Value Land

Line	Land Use	Unit Type	Units	Size Factor	Site Factor	Appr O/R Factor	Appr O/R Reason	Total Adj	Unit Price	Adj Unit Price	Value
1	1001 -- Res Improved Table Value SF1 -- Primary SF	SF	7,200	1.00	1.00	1.00	--	1.00	36.00	36.00	259,200.00
2	1001 -- Res Improved Table Value SF3 -- Primary SF	SF	1,368	1.00	0.50	1.00	--	0.50	36.00	18.00	24,624.00

Building

Building	Year Built	Remodeled	Type	Style	Quality	Impr Sq Ft	Building Details
1	1951	2014	Residential Single Family	101 -- Residential 1 Family	Average	1,403 *	Displayed

***** All HCAD residential building measurements are done from the exterior, with individual measurements rounded to the closest foot. This measurement includes all closet space, hallways, and interior staircases. Attached garages are not included in the square footage of living area, but valued separately. Living area above *attached* garages is included in the square footage living area of the dwelling. Living area above *detached* garages is not included in the square footage living area of the dwelling but is valued separately. This method is used on all residential properties in Harris County to ensure the uniformity of square footage of living area measurements district-wide. There can be a reasonable variance between the HCAD square footage and your square footage measurement, especially if your square footage measurement was an interior measurement or an exterior measurement to the inch.

Building Details (1)

Building Data

Element	Details
Cost and Design	Total
Cond / Desir / Util	Very Good
Foundation Type	Slab
Grade Adjustment	C
Heating / AC	Central Heat/AC
Physical Condition	Very Good
Exterior Wall	Shake Shingle
Element	Units
Room: Total	6
Room: Full Bath	2
Room: Bedroom	3

Building Areas

Description	Area
ONE STORY FRAME PRI	144
BASE AREA PRI	1,259
OPEN FRAME PORCH PRI	48
FRAME GARAGE PRI	324

Tax Year: 2017 ▼

HARRIS COUNTY APPRAISAL DISTRICT
REAL PROPERTY ACCOUNT INFORMATION
0771820130024

Print E-mail

File A Protest | Similar Owner Name | Nearby Addresses | Same Street Name | Related Map 5258B

Ownership History

Owner and Property Information

Owner Name & Mailing Address:	**FARRIS NATHAN R** **826 NASHUA ST** **HOUSTON TX 77008-6421**	Legal Description:	**LT 24 BLK 13** **TIMBERGROVE MANOR SEC 3**
		Property Address:	**826 NASHUA ST** **HOUSTON TX 77008**

State Class Code	Land Use Code
A1 -- Real, Residential, Single-Family	1001 -- Residential Improved

Land Area	Total Living Area	Neighborhood	Neighborhood Group	Market Area	Map Facet	Key Map®
8,442 SF	1,837 SF	8301.02	1613	160 -- 1F Lazybrook, Timbergrove, Washington Corridor	5258B	492C

Value Status Information

Value Status	Notice Date	Shared CAD
Noticed	03/31/2017	No

Exemptions and Jurisdictions

Exemption Type	Districts	Jurisdictions	Exemption Value	ARB Status	2016 Rate	2017 Rate	Online Tax Bill
Residential Homestead	001	HOUSTON ISD	103,545	Certified: 08/11/2017	1.206700	1.206700	View
	040	HARRIS COUNTY	78,545	Certified: 08/11/2017	0.416560	0.418010	View
	041	HARRIS CO FLOOD CNTRL	78,545	Certified: 08/11/2017	0.028290	0.028310	View
	042	PORT OF HOUSTON AUTHY	78,545	Certified: 08/11/2017	0.013340	0.012560	View
	043	HARRIS CO HOSP DIST	78,545	Certified: 08/11/2017	0.171790	0.171100	View
	044	HARRIS CO EDUC DEPT	78,545	Certified: 08/11/2017	0.005200	0.005195	View
	048	HOU COMMUNITY COLLEGE	39,273	Certified: 08/11/2017	0.100263	0.100263	View
	061	CITY OF HOUSTON	78,545	Certified: 08/11/2017	0.586420	0.584210	View

Texas law prohibits us from displaying residential photographs, sketches, floor plans, or information indicating the age of a property owner on our website. You can inspect this information or get a copy at **HCAD's information center at 13013 NW Freeway**.

Valuations

Value as of January 1, 2016		Value as of January 1, 2017	
Market	Appraised	Market	Appraised

Land	239,323		Land	239,323	
Improvement	153,404		Improvement	153,404	
Total	392,727	392,727	Total	392,727	392,727

5-Year Value History

Land

Market Value Land

Line	Land Use	Unit Type	Units	Size Factor	Site Factor	Appr O/R Factor	Appr O/R Reason	Total Adj	Unit Price	Adj Unit Price	Value
1	1001 -- Res Improved Table Value SF1 -- Primary SF	SF	7,200	1.00	1.00	0.85	Economic	0.85	36.00	30.60	220,320.00
2	1001 -- Res Improved Table Value SF3 -- Primary SF	SF	1,242	1.00	0.50	0.85	Economic	0.43	36.00	15.30	19,003.00

Building

Building	Year Built	Remodeled	Type	Style	Quality	Impr Sq Ft	Building Details
1	1950	2008	Residential Single Family	101 -- Residential 1 Family	Average	1,837 *	Displayed

***** All HCAD residential building measurements are done from the exterior, with individual measurements rounded to the closest foot. This measurement includes all closet space, hallways, and interior staircases. Attached garages are not included in the square footage of living area, but valued separately. Living area above *attached* garages is included in the square footage living area of the dwelling. Living area above *detached* garages is not included in the square footage living area of the dwelling but is valued separately. This method is used on all residential properties in Harris County to ensure the uniformity of square footage of living area measurements district-wide. There can be a reasonable variance between the HCAD square footage and your square footage measurement, especially if your square footage measurement was an interior measurement or an exterior measurement to the inch.

Building Details (1)

Building Data

Element	Details
Cond / Desir / Util	Good
Foundation Type	Slab
Grade Adjustment	C
Heating / AC	Central Heat/AC
Physical Condition	Good
Exterior Wall	Shake Shingle
Cost and Design	Extensive
Element	Units
Room: Total	5
Room: Full Bath	1
Room: Bedroom	2
Masonry Trim	1

Building Areas

Description	Area
ONE STORY FRAME PRI	518
BASE AREA PRI	1,319
OPEN FRAME PORCH PRI	28

Extra Features

Line	Description	Quality	Condition	Units	Year Built
1	Frame Detached Garage	Average	Average	400	1950

Tax Year: 2017 ▼

HARRIS COUNTY APPRAISAL DISTRICT
REAL PROPERTY ACCOUNT INFORMATION
0771820130025

Print E-mail

File A Protest | Similar Owner Name | Nearby Addresses | Same Street Name | Related Map 5258B

Ownership History

Owner and Property Information

Owner Name & Mailing Address:	**BLAKELY THURSTON III** **822 NASHUA ST** **HOUSTON TX 77008-6421**	Legal Description:	**LT 25 BLK 13** **TIMBERGROVE MANOR SEC 3**
		Property Address:	**822 NASHUA ST** **HOUSTON TX 77008**

State Class Code	Land Use Code
A1 -- Real, Residential, Single-Family	1001 -- Residential Improved

Land Area	Total Living Area	Neighborhood	Neighborhood Group	Market Area	Map Facet	Key Map®
8,316 SF	1,440 SF	8301.02	1613	160 -- 1F Lazybrook, Timbergrove, Washington Corridor	5258B	492C

Value Status Information

Value Status	Notice Date	Shared CAD
Noticed	03/31/2017	No

Exemptions and Jurisdictions

Exemption Type	Districts	Jurisdictions	Exemption Value	ARB Status	2016 Rate	2017 Rate	Online Tax Bill
Residential Homestead	001	HOUSTON ISD	86,809	Certified: 08/11/2017	1.206700	1.206700	View
	040	HARRIS COUNTY	61,809	Certified: 08/11/2017	0.416560	0.418010	View
	041	HARRIS CO FLOOD CNTRL	61,809	Certified: 08/11/2017	0.028290	0.028310	View
	042	PORT OF HOUSTON AUTHY	61,809	Certified: 08/11/2017	0.013340	0.012560	View
	043	HARRIS CO HOSP DIST	61,809	Certified: 08/11/2017	0.171790	0.171100	View
	044	HARRIS CO EDUC DEPT	61,809	Certified: 08/11/2017	0.005200	0.005195	View
	048	HOU COMMUNITY COLLEGE	30,905	Certified: 08/11/2017	0.100263	0.100263	View
	061	CITY OF HOUSTON	61,809	Certified: 08/11/2017	0.586420	0.584210	View

Texas law prohibits us from displaying residential photographs, sketches, floor plans, or information indicating the age of a property owner on our website. You can inspect this information or get a copy at **HCAD's information center at 13013 NW Freeway**.

Valuations

Value as of January 1, 2016		Value as of January 1, 2017	
Market	Appraised	Market	Appraised

Land	237,395		Land	237,395	
Improvement	71,650		Improvement	71,650	
Total	309,045	309,045	Total	309,045	309,045

5-Year Value History

Land

Market Value Land

Line	Land Use	Unit Type	Units	Size Factor	Site Factor	Appr O/R Factor	Appr O/R Reason	Total Adj	Unit Price	Adj Unit Price	Value
1	1001 -- Res Improved Table Value SF1 -- Primary SF	SF	7,200	1.00	1.00	0.85	Economic	0.85	36.00	30.60	220,320.00
2	1001 -- Res Improved Table Value SF3 -- Primary SF	SF	1,116	1.00	0.50	0.85	Economic	0.43	36.00	15.30	17,075.00

Building

Building	Year Built	Type	Style	Quality	Impr Sq Ft	Building Details
1	1950	Residential Single Family	101 -- Residential 1 Family	Average	1,440 *	Displayed

***** All HCAD residential building measurements are done from the exterior, with individual measurements rounded to the closest foot. This measurement includes all closet space, hallways, and interior staircases. Attached garages are not included in the square footage of living area, but valued separately. Living area above *attached* garages is included in the square footage living area of the dwelling. Living area above *detached* garages is not included in the square footage living area of the dwelling but is valued separately. This method is used on all residential properties in Harris County to ensure the uniformity of square footage of living area measurements district-wide. There can be a reasonable variance between the HCAD square footage and your square footage measurement, especially if your square footage measurement was an interior measurement or an exterior measurement to the inch.

Building Details (1)

Building Data

Element	Details
Cond / Desir / Util	Average
Foundation Type	Slab
Grade Adjustment	C
Heating / AC	Central Heat/AC
Physical Condition	Average
Exterior Wall	Shake Shingle
Element	Units
Room: Total	5
Room: Full Bath	1
Room: Bedroom	2
Masonry Trim	1

Building Areas

Description	Area
BASE AREA PRI	1,440
OPEN FRAME PORCH PRI	90

Extra Features

Line	Description	Quality	Condition	Units	Year Built
1	Frame Detached Garage	Average	Average	440	1950

Tax Year: 2017 ▼

HARRIS COUNTY APPRAISAL DISTRICT
REAL PROPERTY ACCOUNT INFORMATION
0771820130026

Print E-mail

File A Protest | Similar Owner Name | Nearby Addresses | Same Street Name | Related Map 5258B

Ownership History

Owner and Property Information

Owner Name & Mailing Address:	**ROACH HAL LORING JR & MARJANA** **818 NASHUA ST** **HOUSTON TX 77008-6421**	Legal Description:	**LT 26 BLK 13** **TIMBERGROVE MANOR SEC 3**
		Property Address:	**818 NASHUA ST** **HOUSTON TX 77008**

State Class Code	Land Use Code
A1 -- Real, Residential, Single-Family	1001 -- Residential Improved

Land Area	Total Living Area	Neighborhood	Neighborhood Group	Market Area	Map Facet	Key Map®
8,385 SF	1,653 SF	8301.02	1613	160 -- 1F Lazybrook, Timbergrove, Washington Corridor	5258B	492C

Value Status Information

Value Status	Notice Date	Shared CAD
Noticed	03/31/2017	No

Exemptions and Jurisdictions

Exemption Type	Districts	Jurisdictions	Exemption Value	ARB Status	2016 Rate	2017 Rate	Online Tax Bill
Residential Homestead	001	HOUSTON ISD	99,723	Certified: 08/11/2017	1.206700	1.206700	View
	040	HARRIS COUNTY	74,723	Certified: 08/11/2017	0.416560	0.418010	View
	041	HARRIS CO FLOOD CNTRL	74,723	Certified: 08/11/2017	0.028290	0.028310	View
	042	PORT OF HOUSTON AUTHY	74,723	Certified: 08/11/2017	0.013340	0.012560	View
	043	HARRIS CO HOSP DIST	74,723	Certified: 08/11/2017	0.171790	0.171100	View
	044	HARRIS CO EDUC DEPT	74,723	Certified: 08/11/2017	0.005200	0.005195	View
	048	HOU COMMUNITY COLLEGE	37,362	Certified: 08/11/2017	0.100263	0.100263	View
	061	CITY OF HOUSTON	74,723	Certified: 08/11/2017	0.586420	0.584210	View

Texas law prohibits us from displaying residential photographs, sketches, floor plans, or information indicating the age of a property owner on our website. You can inspect this information or get a copy at **HCAD's information center at 13013 NW Freeway**.

Valuations

Value as of January 1, 2016		Value as of January 1, 2017	
Market	Appraised	Market	Appraised

Land	238,451		Land	238,451	
Improvement	135,165		Improvement	135,165	
Total	373,616	344,895	Total	373,616	373,616

5-Year Value History

Land

Market Value Land

Line	Land Use	Unit Type	Units	Size Factor	Site Factor	Appr O/R Factor	Appr O/R Reason	Total Adj	Unit Price	Adj Unit Price	Value
1	1001 -- Res Improved Table Value SF1 -- Primary SF	SF	7,200	1.00	1.00	0.85	Economic	0.85	36.00	30.60	220,320.00
2	1001 -- Res Improved Table Value SF3 -- Primary SF	SF	1,185	1.00	0.50	0.85	Economic	0.43	36.00	15.30	18,131.00

Building

Building	Year Built	Remodeled	Type	Style	Quality	Impr Sq Ft	Building Details
1	1950	2004	Residential Single Family	101 -- Residential 1 Family	Average	1,653 *	Displayed

***** All HCAD residential building measurements are done from the exterior, with individual measurements rounded to the closest foot. This measurement includes all closet space, hallways, and interior staircases. Attached garages are not included in the square footage of living area, but valued separately. Living area above *attached* garages is included in the square footage living area of the dwelling. Living area above *detached* garages is not included in the square footage living area of the dwelling but is valued separately. This method is used on all residential properties in Harris County to ensure the uniformity of square footage of living area measurements district-wide. There can be a reasonable variance between the HCAD square footage and your square footage measurement, especially if your square footage measurement was an interior measurement or an exterior measurement to the inch.

Building Details (1)

Building Data

Element	Details
Cost and Design	Extensive
Cond / Desir / Util	Good
Foundation Type	Slab
Grade Adjustment	C
Heating / AC	Central Heat/AC
Physical Condition	Good
Exterior Wall	Shake Shingle
Element	Units
Room: Total	6
Room: Full Bath	1
Room: Bedroom	3
Masonry Trim	1

Building Areas

Description	Area
BASE AREA PRI	1,373
WOOD DECK PRI	121
ONE STORY FRAME PRI	280
OPEN FRAME PORCH PRI	63

Extra Features

Line	Description	Quality	Condition	Units	Year Built
1	Carport - Residential	Average	Average	280	1965
2	Foundation Repaired	Average	Average	1,653	1950

Tax Year: 2017 ▼

HARRIS COUNTY APPRAISAL DISTRICT
REAL PROPERTY ACCOUNT INFORMATION
0771820130027

Print E-mail

File A Protest | Similar Owner Name | Nearby Addresses | Same Street Name | Related Map 5258B

Ownership History

Owner and Property Information

Owner Name & Mailing Address:	**VOGEL A F** **814 NASHUA ST** **HOUSTON TX 77008-6421**
Legal Description:	**LT 27 BLK 13** **TIMBERGROVE MANOR SEC 3**
Property Address:	**814 NASHUA ST** **HOUSTON TX 77008**

State Class Code	Land Use Code
A1 -- Real, Residential, Single-Family	1001 -- Residential Improved

Land Area	Total Living Area	Neighborhood	Neighborhood Group	Market Area	Map Facet	Key Map®
8,125 SF	1,356 SF	8301.02	1613	160 -- 1F Lazybrook, Timbergrove, Washington Corridor	5258B	492C

Value Status Information

Value Status	Notice Date	Shared CAD
Noticed	03/31/2017	No

Exemptions and Jurisdictions

Exemption Type	Districts	Jurisdictions	Exemption Value	ARB Status	2016 Rate	2017 Rate	Online Tax Bill
None	001	HOUSTON ISD		Certified: 08/11/2017	1.206700	1.206700	View
	040	HARRIS COUNTY		Certified: 08/11/2017	0.416560	0.418010	View
	041	HARRIS CO FLOOD CNTRL		Certified: 08/11/2017	0.028290	0.028310	View
	042	PORT OF HOUSTON AUTHY		Certified: 08/11/2017	0.013340	0.012560	View
	043	HARRIS CO HOSP DIST		Certified: 08/11/2017	0.171790	0.171100	View
	044	HARRIS CO EDUC DEPT		Certified: 08/11/2017	0.005200	0.005195	View
	048	HOU COMMUNITY COLLEGE		Certified: 08/11/2017	0.100263	0.100263	View
	061	CITY OF HOUSTON		Certified: 08/11/2017	0.586420	0.584210	View

Texas law prohibits us from displaying residential photographs, sketches, floor plans, or information indicating the age of a property owner on our website. You can inspect this information or get a copy at **HCAD's information center at 13013 NW Freeway**.

Valuations

Value as of January 1, 2016		Value as of January 1, 2017	
Market	Appraised	Market	Appraised

Land	234,473		Land	234,473	
Improvement	54,234		Improvement	54,234	
Total	288,707	288,707	Total	288,707	288,707

5-Year Value History

Land

Market Value Land

Line	Land Use	Unit Type	Units	Size Factor	Site Factor	Appr O/R Factor	Appr O/R Reason	Total Adj	Unit Price	Adj Unit Price	Value
1	1001 -- Res Improved Table Value SF1 -- Primary SF	SF	7,200	1.00	1.00	0.85	Economic	0.85	36.00	30.60	220,320.00
2	1001 -- Res Improved Table Value SF3 -- Primary SF	SF	925	1.00	0.50	0.85	Economic	0.43	36.00	15.30	14,153.00

Building

Building	Year Built	Type	Style	Quality	Impr Sq Ft	Building Details
1	1951	Residential Single Family	101 -- Residential 1 Family	Average	1,356 *	Displayed

***** All HCAD residential building measurements are done from the exterior, with individual measurements rounded to the closest foot. This measurement includes all closet space, hallways, and interior staircases. Attached garages are not included in the square footage of living area, but valued separately. Living area above *attached* garages is included in the square footage living area of the dwelling. Living area above *detached* garages is not included in the square footage living area of the dwelling but is valued separately. This method is used on all residential properties in Harris County to ensure the uniformity of square footage of living area measurements district-wide. There can be a reasonable variance between the HCAD square footage and your square footage measurement, especially if your square footage measurement was an interior measurement or an exterior measurement to the inch.

Building Details (1)

Building Data

Element	Details
Cond / Desir / Util	Average
Foundation Type	Slab
Grade Adjustment	C
Heating / AC	Central Heat
Physical Condition	Average
Exterior Wall	Shake Shingle
Element	Units
Room: Total	5
Room: Full Bath	1
Room: Bedroom	2
Masonry Trim	1

Building Areas

Description	Area
BASE AREA PRI	1,356
FRAME GARAGE PRI	312
OPEN FRAME PORCH PRI	48

Extra Features

Line	Description	Quality	Condition	Units	Year Built
1	Cracked Slab	Average	Average	1,356	1951

Tax Year: 2017 ▼

HARRIS COUNTY APPRAISAL DISTRICT
REAL PROPERTY ACCOUNT INFORMATION
0771820130028

Print E-mail

File A Protest | Similar Owner Name | Nearby Addresses | Same Street Name | Related Map 5258B

Ownership History

Owner and Property Information

Owner Name & Mailing Address:	**MAURER RYAN** **810 NASHUA ST** **HOUSTON TX 77008-6421**
Legal Description:	**LT 28 BLK 13** **TIMBERGROVE MANOR SEC 3**
Property Address:	**810 NASHUA ST** **HOUSTON TX 77008**

State Class Code	Land Use Code
A1 -- Real, Residential, Single-Family	1001 -- Residential Improved

Land Area	Total Living Area	Neighborhood	Neighborhood Group	Market Area	Map Facet	Key Map®
7,735 SF	1,200 SF	8301.02	1613	160 -- 1F Lazybrook, Timbergrove, Washington Corridor	5258B	492C

Value Status Information

Value Status	Notice Date	Shared CAD
Noticed	05/26/2017	No

Exemptions and Jurisdictions

Exemption Type	Districts	Jurisdictions	Exemption Value	ARB Status	2016 Rate	2017 Rate	Online Tax Bill
Residential Homestead	001	HOUSTON ISD	90,785	Certified: 08/11/2017	1.206700	1.206700	View
	040	HARRIS COUNTY	65,785	Certified: 08/11/2017	0.416560	0.418010	View
	041	HARRIS CO FLOOD CNTRL	65,785	Certified: 08/11/2017	0.028290	0.028310	View
	042	PORT OF HOUSTON AUTHY	65,785	Certified: 08/11/2017	0.013340	0.012560	View
	043	HARRIS CO HOSP DIST	65,785	Certified: 08/11/2017	0.171790	0.171100	View
	044	HARRIS CO EDUC DEPT	65,785	Certified: 08/11/2017	0.005200	0.005195	View
	048	HOU COMMUNITY COLLEGE	32,893	Certified: 08/11/2017	0.100263	0.100263	View
	061	CITY OF HOUSTON	65,785	Certified: 08/11/2017	0.586420	0.584210	View

Texas law prohibits us from displaying residential photographs, sketches, floor plans, or information indicating the age of a property owner on our website. You can inspect this information or get a copy at **HCAD's information center at 13013 NW Freeway**.

Valuations

Value as of January 1, 2016		Value as of January 1, 2017	
Market	Appraised	Market	Appraised

Land	228,506		Land	228,506	
Improvement	57,989		Improvement	100,420	
Total	286,495	246,994	Total	328,926	328,926

5-Year Value History

Land

Market Value Land

Line	Land Use	Unit Type	Units	Size Factor	Site Factor	Appr O/R Factor	Appr O/R Reason	Total Adj	Unit Price	Adj Unit Price	Value
1	1001 -- Res Improved Table Value SF1 -- Primary SF	SF	7,200	1.00	1.00	0.85	Economic	0.85	36.00	30.60	220,320.00
2	1001 -- Res Improved Table Value SF3 -- Primary SF	SF	535	1.00	0.50	0.85	Economic	0.43	36.00	15.30	8,186.00

Building

Building	Year Built	Remodeled	Type	Style	Quality	Impr Sq Ft	Building Details
1	1952	2015	Residential Single Family	101 -- Residential 1 Family	Average	1,200 *	Displayed

***** All HCAD residential building measurements are done from the exterior, with individual measurements rounded to the closest foot. This measurement includes all closet space, hallways, and interior staircases. Attached garages are not included in the square footage of living area, but valued separately. Living area above *attached* garages is included in the square footage living area of the dwelling. Living area above *detached* garages is not included in the square footage living area of the dwelling but is valued separately. This method is used on all residential properties in Harris County to ensure the uniformity of square footage of living area measurements district-wide. There can be a reasonable variance between the HCAD square footage and your square footage measurement, especially if your square footage measurement was an interior measurement or an exterior measurement to the inch.

Building Details (1)

Building Data

Element	Details
Cond / Desir / Util	Good
Foundation Type	Slab
Grade Adjustment	C
Heating / AC	Central Heat/AC
Physical Condition	Good
Exterior Wall	Shake Shingle
Cost and Design	Partial
Element	Units
Room: Total	5
Room: Full Bath	1
Room: Bedroom	2
Masonry Trim	1

Building Areas

Description	Area
BASE AREA PRI	1,200
FRAME GARAGE PRI	231
OPEN FRAME PORCH PRI	105

Extra Features

Line	Description	Quality	Condition	Units	Year Built
1	Foundation Repaired	Average	Average	1,200	1952
2	Frame Utility Shed	Average	Average	400	2011

Tax Year: 2017 ▼

HARRIS COUNTY APPRAISAL DISTRICT
REAL PROPERTY ACCOUNT INFORMATION
0771820130029

Print E-mail

File A Protest | Similar Owner Name | Nearby Addresses | Same Street Name | Related Map 5258B

Ownership History

Owner and Property Information

Owner Name & Mailing Address:	**KENT JULIA** **806 NASHUA ST** **HOUSTON TX 77008-6421**
Legal Description:	**LT 29 BLK 13** **TIMBERGROVE MANOR SEC 3**
Property Address:	**806 NASHUA ST** **HOUSTON TX 77008**

State Class Code	Land Use Code
A1 -- Real, Residential, Single-Family	1001 -- Residential Improved

Land Area	Total Living Area	Neighborhood	Neighborhood Group	Market Area	Map Facet	Key Map®
7,345 SF	1,483 SF	8301.02	1613	160 -- 1F Lazybrook, Timbergrove, Washington Corridor	5258B	492C

Value Status Information

Value Status	Notice Date	Shared CAD
Noticed	03/31/2017	No

Exemptions and Jurisdictions

Exemption Type	Districts	Jurisdictions	Exemption Value	ARB Status	2016 Rate	2017 Rate	Online Tax Bill
Residential Homestead	001	HOUSTON ISD	96,077	Certified: 08/11/2017	1.206700	1.206700	View
	040	HARRIS COUNTY	71,077	Certified: 08/11/2017	0.416560	0.418010	View
	041	HARRIS CO FLOOD CNTRL	71,077	Certified: 08/11/2017	0.028290	0.028310	View
	042	PORT OF HOUSTON AUTHY	71,077	Certified: 08/11/2017	0.013340	0.012560	View
	043	HARRIS CO HOSP DIST	71,077	Certified: 08/11/2017	0.171790	0.171100	View
	044	HARRIS CO EDUC DEPT	71,077	Certified: 08/11/2017	0.005200	0.005195	View
	048	HOU COMMUNITY COLLEGE	35,538	Certified: 08/11/2017	0.100263	0.100263	View
	061	CITY OF HOUSTON	71,077	Certified: 08/11/2017	0.586420	0.584210	View

Texas law prohibits us from displaying residential photographs, sketches, floor plans, or information indicating the age of a property owner on our website. You can inspect this information or get a copy at **HCAD's information center at 13013 NW Freeway**.

Valuations

Value as of January 1, 2016		Value as of January 1, 2017	
Market	Appraised	Market	Appraised

Land	222,539		Land	222,539	
Improvement	132,845		Improvement	132,845	
Total	355,384	331,303	Total	355,384	355,384

5-Year Value History

Land

Market Value Land

Line	Land Use	Unit Type	Units	Size Factor	Site Factor	Appr O/R Factor	Appr O/R Reason	Total Adj	Unit Price	Adj Unit Price	Value
1	1001 -- Res Improved Table Value SF1 -- Primary SF	SF	7,200	1.00	1.00	0.85	Economic	0.85	36.00	30.60	220,320.00
2	1001 -- Res Improved Table Value SF3 -- Primary SF	SF	145	1.00	0.50	0.85	Economic	0.43	36.00	15.30	2,219.00

Building

Building	Year Built	Remodeled	Type	Style	Quality	Impr Sq Ft	Building Details
1	1950	2012	Residential Single Family	101 -- Residential 1 Family	Average	1,483 *	Displayed

***** All HCAD residential building measurements are done from the exterior, with individual measurements rounded to the closest foot. This measurement includes all closet space, hallways, and interior staircases. Attached garages are not included in the square footage of living area, but valued separately. Living area above *attached* garages is included in the square footage living area of the dwelling. Living area above *detached* garages is not included in the square footage living area of the dwelling but is valued separately. This method is used on all residential properties in Harris County to ensure the uniformity of square footage of living area measurements district-wide. There can be a reasonable variance between the HCAD square footage and your square footage measurement, especially if your square footage measurement was an interior measurement or an exterior measurement to the inch.

Building Details (1)

Building Data

Element	Details
Cond / Desir / Util	Good
Foundation Type	Slab
Grade Adjustment	C
Heating / AC	Central Heat/AC
Physical Condition	Very Good
Exterior Wall	Shake Shingle
Cost and Design	Extensive
Element	Units
Room: Total	5
Room: Full Bath	2
Room: Bedroom	2
Masonry Trim	1

Building Areas

Description	Area
ONE STORY FRAME PRI	126
BASE AREA PRI	1,077
ONE STORY FRAME PRI	280
OPEN FRAME PORCH PRI	64

Tax Year: 2017 ▼

HARRIS COUNTY APPRAISAL DISTRICT
REAL PROPERTY ACCOUNT INFORMATION
0771820130030

Print E-mail

File A Protest | Similar Owner Name | Nearby Addresses | Same Street Name | Related Map 5258B

Ownership History

Owner and Property Information

Owner Name & Mailing Address:	**NIETFELD LAURA AMANDA & BRIAN P** **802 NASHUA ST** **HOUSTON TX 77008-6421**	Legal Description:	**LT 30 BLK 13** **TIMBERGROVE MANOR SEC 3**
		Property Address:	**802 NASHUA ST** **HOUSTON TX 77008**

State Class Code	Land Use Code
A1 -- Real, Residential, Single-Family	1001 -- Residential Improved

Land Area	Total Living Area	Neighborhood	Neighborhood Group	Market Area	Map Facet	Key Map®
7,280 SF	1,766 SF	8301.02	1613	160 -- 1F Lazybrook, Timbergrove, Washington Corridor	5258B	492C

Value Status Information

Value Status	Notice Date	Shared CAD
Noticed	03/31/2017	No

Exemptions and Jurisdictions

Exemption Type	Districts	Jurisdictions	Exemption Value	ARB Status	2016 Rate	2017 Rate	Online Tax Bill
None	001	HOUSTON ISD		Certified: 08/11/2017	1.206700	1.206700	View
	040	HARRIS COUNTY		Certified: 08/11/2017	0.416560	0.418010	View
	041	HARRIS CO FLOOD CNTRL		Certified: 08/11/2017	0.028290	0.028310	View
	042	PORT OF HOUSTON AUTHY		Certified: 08/11/2017	0.013340	0.012560	View
	043	HARRIS CO HOSP DIST		Certified: 08/11/2017	0.171790	0.171100	View
	044	HARRIS CO EDUC DEPT		Certified: 08/11/2017	0.005200	0.005195	View
	048	HOU COMMUNITY COLLEGE		Certified: 08/11/2017	0.100263	0.100263	View
	061	CITY OF HOUSTON		Certified: 08/11/2017	0.586420	0.584210	View

Texas law prohibits us from displaying residential photographs, sketches, floor plans, or information indicating the age of a property owner on our website. You can inspect this information or get a copy at **HCAD's information center at 13013 NW Freeway**.

Valuations

Value as of January 1, 2016		Value as of January 1, 2017	
Market	Appraised	Market	Appraised

Land	260,640		Land	260,640	
Improvement	71,911		Improvement	71,911	
Total	332,551	332,551	Total	332,551	332,551

5-Year Value History

Land

Market Value Land

Line	Land Use	Unit Type	Units	Size Factor	Site Factor	Appr O/R Factor	Appr O/R Reason	Total Adj	Unit Price	Adj Unit Price	Value
1	1001 -- Res Improved Table Value SF1 -- Primary SF	SF	7,200	1.00	1.00	1.00	--	1.00	36.00	36.00	259,200.00
2	1001 -- Res Improved Table Value SF3 -- Primary SF	SF	80	1.00	0.50	1.00	--	0.50	36.00	18.00	1,440.00

Building

Building	Year Built	Remodeled	Type	Style	Quality	Impr Sq Ft	Building Details
1	1950	2009	Residential Single Family	101 -- Residential 1 Family	Average	1,766 *	Displayed

***** All HCAD residential building measurements are done from the exterior, with individual measurements rounded to the closest foot. This measurement includes all closet space, hallways, and interior staircases. Attached garages are not included in the square footage of living area, but valued separately. Living area above *attached* garages is included in the square footage living area of the dwelling. Living area above *detached* garages is not included in the square footage living area of the dwelling but is valued separately. This method is used on all residential properties in Harris County to ensure the uniformity of square footage of living area measurements district-wide. There can be a reasonable variance between the HCAD square footage and your square footage measurement, especially if your square footage measurement was an interior measurement or an exterior measurement to the inch.

Building Details (1)

Building Data

Element	Details
Cond / Desir / Util	Very Good
Foundation Type	Slab
Grade Adjustment	C
Heating / AC	Central Heat/AC
Physical Condition	Very Good
Exterior Wall	Aluminum / Vinyl
Cost and Design	Extensive

Element	Units
Room: Total	8
Room: Full Bath	3
Room: Bedroom	4
Masonry Trim	1

Building Areas

Description	Area
ONE STORY FRAME PRI	294
BASE AREA PRI	1,205
ENCL FRAME PORCH PRI	88
ONE STORY FRAME PRI	99
ONE STORY FRAME PRI	168

Extra Features

Line	Description	Quality	Condition	Units	Year Built
1	Carport - Residential	Fair	Average	200	1980

Tax Year: 2017 ▼

HARRIS COUNTY APPRAISAL DISTRICT
REAL PROPERTY ACCOUNT INFORMATION
0771820170001

Print E-mail

File A Protest | Similar Owner Name | Nearby Addresses | Same Street Name | Related Map 5258B

Ownership History

Owner and Property Information

Owner Name & Mailing Address:	**EGC INVESTMENTS LTD** **3720 GREENHOUSE RD** **HOUSTON TX 77084-5897**	Legal Description: Property Address:	**LT 1 BLK 17** **TIMBERGROVE MANOR SEC 3** **1502 GLEN OAKS ST** **HOUSTON TX 77008**

State Class Code	Land Use Code
A1 -- Real, Residential, Single-Family	1001 -- Residential Improved

Land Area	Total Living Area	Neighborhood	Neighborhood Group	Market Area	Map Facet	Key Map®
8,378 SF	1,909 SF	8301.02	1613	160 -- 1F Lazybrook, Timbergrove, Washington Corridor	5258B	492C

Value Status Information

Value Status	Notice Date	Shared CAD
Noticed	05/12/2017	No

Exemptions and Jurisdictions

Exemption Type	Districts	Jurisdictions	Exemption Value	ARB Status	2016 Rate	2017 Rate	Online Tax Bill
None	001	HOUSTON ISD		Certified: 08/11/2017	1.206700	1.206700	View
	040	HARRIS COUNTY		Certified: 08/11/2017	0.416560	0.418010	View
	041	HARRIS CO FLOOD CNTRL		Certified: 08/11/2017	0.028290	0.028310	View
	042	PORT OF HOUSTON AUTHY		Certified: 08/11/2017	0.013340	0.012560	View
	043	HARRIS CO HOSP DIST		Certified: 08/11/2017	0.171790	0.171100	View
	044	HARRIS CO EDUC DEPT		Certified: 08/11/2017	0.005200	0.005195	View
	048	HOU COMMUNITY COLLEGE		Certified: 08/11/2017	0.100263	0.100263	View
	061	CITY OF HOUSTON		Certified: 08/11/2017	0.586420	0.584210	View

Texas law prohibits us from displaying residential photographs, sketches, floor plans, or information indicating the age of a property owner on our website. You can inspect this information or get a copy at **HCAD's information center at 13013 NW Freeway**.

Valuations

Value as of January 1, 2016		Value as of January 1, 2017	
Market	Appraised	Market	Appraised

Land	238,343		Land	238,343	
Improvement	66,991		Improvement	121,690	
Total	305,334	305,334	Total	360,033	360,033

5-Year Value History

Land

Market Value Land

Line	Land Use	Unit Type	Units	Size Factor	Site Factor	Appr O/R Factor	Appr O/R Reason	Total Adj	Unit Price	Adj Unit Price	Value
1	1001 -- Res Improved Table Value SF1 -- Primary SF	SF	7,200	1.00	1.00	0.85	Economic	0.85	36.00	30.60	220,320.00
2	1001 -- Res Improved Table Value SF3 -- Primary SF	SF	1,178	1.00	0.50	0.85	Economic	0.43	36.00	15.30	18,023.00

Building

Building	Year Built	Remodeled	Type	Style	Quality	Impr Sq Ft	Building Details
1	1963	2016	Residential Single Family	101 -- Residential 1 Family	Average	1,909 *	Displayed

***** All HCAD residential building measurements are done from the exterior, with individual measurements rounded to the closest foot. This measurement includes all closet space, hallways, and interior staircases. Attached garages are not included in the square footage of living area, but valued separately. Living area above *attached* garages is included in the square footage living area of the dwelling. Living area above *detached* garages is not included in the square footage living area of the dwelling but is valued separately. This method is used on all residential properties in Harris County to ensure the uniformity of square footage of living area measurements district-wide. There can be a reasonable variance between the HCAD square footage and your square footage measurement, especially if your square footage measurement was an interior measurement or an exterior measurement to the inch.

Building Details (1)

Building Data

Element	Details
Cond / Desir / Util	Excellent
Foundation Type	Slab
Grade Adjustment	C
Heating / AC	Central Heat/AC
Physical Condition	Excellent
Exterior Wall	Frame / Concrete Blk
Cost and Design	Total
Element	Units
Room: Total	7
Room: Full Bath	2
Room: Bedroom	3
Masonry Trim	1

Building Areas

Description	Area
BASE AREA PRI	1,297
ONE STORY FRAME PRI	612
OPEN FRAME PORCH PRI	110
OPEN FRAME PORCH PRI	30

Extra Features

Line	Description	Quality	Condition	Units	Year Built
1	Frame Utility Shed	Fair	Fair	240	2006
2	Carport - Residential	Fair	Fair	324	1970

Tax Year: 2017 ▼

HARRIS COUNTY APPRAISAL DISTRICT
REAL PROPERTY ACCOUNT INFORMATION
0400350000009

Print E-mail

Owner Services | Similar Owner Name | Nearby Addresses | Same Street Name | Related Map 5258B

Ownership History | **Related Accounts**

Owner and Property Information

Owner Name & Mailing Address: **WAREHOUSE ASSOCIATES CENTRE SHEPHERD LTD**
707 N SHEPHERD DR STE 700
HOUSTON TX 77007-1351

Legal Description: **TR 1J**
ABST 1 J AUSTIN

Property Address: **701 N SHEPHERD DR**
HOUSTON TX 77008

State Class Code	Land Use Code	Building Class	Total Units
C2 -- Real, Vacant Commercial	8000 -- Land Neighborhood General Assignment	E	0

Land Area	Building Area	Net Rentable Area	Neighborhood	Market Area	Map Facet	Key Map®
220,305 SF	0	0	5938.2	160 -- 1F Lazybrook, Timbergrove, Washington Corridor	5258B	492C

Value Status Information

Value Status	Notice Date	Shared CAD
Noticed	03/31/2017	No

Exemptions and Jurisdictions

Exemption Type	Districts	Jurisdictions	Exemption Value	ARB Status	2016 Rate	2017 Rate	Online Tax Bill
None	001	HOUSTON ISD		Certified: 08/11/2017	1.206700	1.206700	View
	040	HARRIS COUNTY		Certified: 08/11/2017	0.416560	0.418010	View
	041	HARRIS CO FLOOD CNTRL		Certified: 08/11/2017	0.028290	0.028310	View
	042	PORT OF HOUSTON AUTHY		Certified: 08/11/2017	0.013340	0.012560	View
	043	HARRIS CO HOSP DIST		Certified: 08/11/2017	0.171790	0.171100	View
	044	HARRIS CO EDUC DEPT		Certified: 08/11/2017	0.005200	0.005195	View
	048	HOU COMMUNITY COLLEGE		Certified: 08/11/2017	0.100263	0.100263	View
	061	CITY OF HOUSTON		Certified: 08/11/2017	0.586420	0.584210	View
	816	TIRZ 5 - MEMORIAL HEIGHTS ANNX 4 (061)		Certified: 08/11/2017			

Texas law prohibits us from displaying residential photographs, sketches, floor plans, or information indicating the age of a property owner on our website. You can inspect this information or get a copy at **HCAD's information center at 13013 NW Freeway**.

Valuations

Value as of January 1, 2016		Value as of January 1, 2017	
Market	Appraised	Market	Appraised

Land	3,395,850		Land	3,395,850	
Improvement	0		Improvement	0	
Total	3,395,850	3,395,850	Total	3,395,850	3,395,850

5-Year Value History

Land

Market Value Land

Line	Land Use	Unit Type	Units	Size Factor	Site Factor	Appr O/R Factor	Appr O/R Reason	Total Adj	Unit Price	Adj Unit Price	Value
1	8000 -- Land Neighborhood General Assignment 4300 -- General Commercial Vacant	SF	152,955	1.00	1.00	1.00	--	1.00	20.00	20.00	3,059,100.00
2	8000 -- Land Neighborhood General Assignment 4300 -- General Commercial Vacant	SF	67,350	1.00	1.00	0.25	Floodway	0.25	20.00	5.00	336,750.00

Building

Vacant (No Building Data)

Tax Year: 2017 ▼

HARRIS COUNTY APPRAISAL DISTRICT
REAL PROPERTY ACCOUNT INFORMATION
0400350000005

Print E-mail

Owner Services | Similar Owner Name | Nearby Addresses | Same Street Name | Related Map 5258B

Ownership History | **Fiduciary Information** | **Related Accounts**

Owner and Property Information

Owner Name & Mailing Address: **COLONIAL APTS LTD PTNRSHP**
7887 SAN FELIPE ST STE 237
HOUSTON TX 77063-1621

Legal Description: **TRS 1F-2 1F-3 1S & 27**
ABST 1 J AUSTIN

Property Address: **800 N DURHAM DR # 156**
HOUSTON TX 77008

State Class Code	Land Use Code	Building Class	Total Units
B1 -- Real, Residential, Multi-Family	8000 -- Land Neighborhood General Assignment	A	156

Land Area	Building Area	Net Rentable Area	Neighborhood	Market Area	Map Facet	Key Map®
221,380 SF	125,812	109,200	5938.2	1702 -- Heights/ Washington Ave	5258B	492C

Value Status Information

Value Status	Notice Date	Shared CAD
Noticed	03/31/2017	No

Exemptions and Jurisdictions

Exemption Type	Districts	Jurisdictions	Exemption Value	ARB Status	2016 Rate	2017 Rate	Online Tax Bill
None	001	HOUSTON ISD		Certified: 08/11/2017	1.206700	1.206700	View
	040	HARRIS COUNTY		Certified: 08/11/2017	0.416560	0.418010	View
	041	HARRIS CO FLOOD CNTRL		Certified: 08/11/2017	0.028290	0.028310	View
	042	PORT OF HOUSTON AUTHY		Certified: 08/11/2017	0.013340	0.012560	View
	043	HARRIS CO HOSP DIST		Certified: 08/11/2017	0.171790	0.171100	View
	044	HARRIS CO EDUC DEPT		Certified: 08/11/2017	0.005200	0.005195	View
	048	HOU COMMUNITY COLLEGE		Certified: 08/11/2017	0.100263	0.100263	View
	061	CITY OF HOUSTON		Certified: 08/11/2017	0.586420	0.584210	View
	816	TIRZ 5 - MEMORIAL HEIGHTS ANNX 4 (061)		Certified: 08/11/2017			

Texas law prohibits us from displaying residential photographs, sketches, floor plans, or information indicating the age of a property owner on our website. You can inspect this information or get a copy at **HCAD's information center at 13013 NW Freeway**.

Valuations

Value as of January 1, 2016		Value as of January 1, 2017	
Market	Appraised	Market	Appraised

Land	1,576,000		Land	4,427,600		
Improvement	756,460		Improvement	4,453,807		
Total	2,332,460	2,332,460	Total	8,881,407		8,881,407

5-Year Value History

Land

Market Value Land

Line	Land Use	Unit Type	Units	Size Factor	Site Factor	Appr O/R Factor	Appr O/R Reason	Total Adj	Unit Price	Adj Unit Price	Value
1	8000 -- Land Neighborhood General Assignment 4211 -- Apartment Garden (1 to 3 Stories)	SF	221,380	1.00	1.00	1.00	--	1.00	20.00	20.00	4,427,600.00

Building

Building	Year Built	Type	Style	Quality	Impr Sq Ft	Building Details
1	1961	Apartment Garden (1 to 3 Stories)	8352 -- Multiple Res (Low Rise)	Average	6,936	Displayed
2	1961	Apartment Garden (1 to 3 Stories)	8352 -- Multiple Res (Low Rise)	Average	6,936	View
3	1961	Apartment Garden (1 to 3 Stories)	8352 -- Multiple Res (Low Rise)	Average	12,818	View
4	1961	Apartment Garden (1 to 3 Stories)	8352 -- Multiple Res (Low Rise)	Average	8,148	View
5	1961	Apartment Garden (1 to 3 Stories)	8352 -- Multiple Res (Low Rise)	Average	2,856	View
6	1961	Apartment Garden (1 to 3 Stories)	8352 -- Multiple Res (Low Rise)	Average	5,576	View
7	1961	Apartment Garden (1 to 3 Stories)	8336 -- Laundromat	Average	324	View
8	1965	Apartment Garden (1 to 3 Stories)	8352 -- Multiple Res (Low Rise)	Average	10,268	View
9	1965	Apartment Garden (1 to 3 Stories)	8352 -- Multiple Res (Low Rise)	Average	9,962	View
10	1965	Apartment Garden (1 to 3 Stories)	8352 -- Multiple Res (Low Rise)	Average	9,010	View
11	1965	Apartment Garden (1 to 3 Stories)	8352 -- Multiple Res (Low Rise)	Average	9,010	View
12	1965	Apartment Garden (1 to 3 Stories)	8336 -- Laundromat	Average	180	View
13	1965	Apartment Garden (1 to 3 Stories)	8336 -- Laundromat	Average	180	View
14	1961	Apartment Garden (1 to 3 Stories)	8352 -- Multiple Res (Low Rise)	Average	6,936	View
15	1961	Apartment Garden (1 to 3 Stories)	8352 -- Multiple Res (Low Rise)	Average	6,936	View
16	1961	Apartment Garden (1 to 3 Stories)	8352 -- Multiple Res (Low Rise)	Average	12,818	View
17	1961	Apartment Garden (1 to 3 Stories)	8352 -- Multiple Res (Low Rise)	Average	8,148	View
18	1961	Apartment Garden (1 to 3 Stories)	8352 -- Multiple Res (Low Rise)	Average	3,032	View

19	1961	Apartment Garden (1 to 3 Stories)	8352 -- Multiple Res (Low Rise)	Average	5,576	View
20	1961	Apartment Garden (1 to 3 Stories)	8336 -- Laundromat	Average	162	View

Building Details (1)

Building Data

Element	Details
Cooling Type	Central / Forced
Construction Type	Wood / Steel Joist
Functional Utility	Avg/Normal
Heating Type	Hot Air
Partition Type	Normal
Physical Condition	Avg/Normal
Plumbing Type	Adequate
Sprinkler Type	None
Exterior Wall	Brick / Stone
Exterior Wall	Masonry / Frame
Economic Obsolescence	Normal
Element	Units
Apt: 2-Bedroom Unit	0
Apt: 1-Bedroom Unit	0
# Stories	2
Wall Height	9
Interior Finish Percent	100

Building Areas

Description	Area
BASE AREA PRI	6,936

Extra Features

Line	Description	Quality	Condition	Units	Year Built
1	CANOPY ROOF AND SLAB	Average	Average	9,380	1963
2	Paving - Asphalt	Average	Average	22,000	1963
3	UTILITY BLDG - FRAME	Average	Average	360	1961
4	Swimming Pool	Average	Average	1,056	1963
5	Porch, Open	Average	Average	644	1965
6	Porch,Open Upper	Average	Average	644	1965
7	CANOPY ROOF AND SLAB	Average	Average	420	1965
8	CANOPY ROOF AND SLAB	Average	Average	420	1965

9	Porch,Open Upper	Average	Average	644	1965
10	Porch, Open	Average	Average	644	1965
11	Porch,Open Upper	Average	Average	468	1965
12	Porch, Open	Average	Average	468	1965
13	Porch,Open Upper	Average	Average	468	1965
14	Porch, Open	Average	Average	468	1965
15	CANOPY ROOF AND SLAB	Average	Average	5,544	1965
16	Paving - Asphalt	Average	Average	21,000	1965
17	UTILITY BLDG - BRICK/STONE	Average	Average	216	1965
18	Porch, Open	Average	Average	420	1961
19	Porch,Open Upper	Average	Average	420	1961
20	CANOPY ROOF AND SLAB	Average	Average	230	1961
21	Porch, Open	Average	Average	348	1961
22	Porch,Open Upper	Average	Average	348	1961
23	Porch, Open	Average	Average	772	1961
24	Porch,Open Upper	Average	Average	772	1961
25	CANOPY ROOF AND SLAB	Average	Average	440	1961
26	Porch, Open	Average	Average	744	1961
27	Porch,Open Upper	Average	Average	744	1961
28	Porch, Open	Average	Average	168	1961
29	Porch,Open Upper	Average	Average	168	1961
30	Porch, Open	Average	Average	328	1961
31	Porch,Open Upper	Average	Average	328	1961
32	CANOPY ROOF AND SLAB	Average	Average	72	1961
33	CANOPY ROOF AND SLAB	Average	Average	3,360	1961
34	Paving - Asphalt	Average	Average	30,000	1961
35	Swimming Pool	Average	Average	1,104	1961

Tax Year: 2017 ▼

HARRIS COUNTY APPRAISAL DISTRICT
REAL PROPERTY ACCOUNT INFORMATION
0400350000007

Print E-mail

Owner Services | Similar Owner Name | Nearby Addresses | Same Street Name | Related Map 5258B

Ownership History | **Related Accounts**

Owner and Property Information

Owner Name & Mailing Address: **WAREHOUSE ASSOCIATES CENTRE SHEPHERD LTD**
707 N SHEPHERD DR STE 700
HOUSTON TX 77007-1351

Legal Description: **TRS 1F & 1H**
ABST 1 J AUSTIN

Property Address: **747 N SHEPHERD DR**
HOUSTON TX 77007

State Class Code	Land Use Code	Building Class	Total Units
F1 -- Real, Commercial	8000 -- Land Neighborhood General Assignment	A	0

Land Area	Building Area	Net Rentable Area	Neighborhood	Market Area	Map Facet	Key Map®
299,606 SF	240,120	235,467	5938.2	6003 -- Inner Loop West	5258B	492D

Value Status Information

Value Status	Notice Date	Shared CAD
Noticed	03/31/2017	No

Exemptions and Jurisdictions

Exemption Type	Districts	Jurisdictions	Exemption Value	ARB Status	2016 Rate	2017 Rate	Online Tax Bill
None	001	HOUSTON ISD		Certified: 08/11/2017	1.206700	1.206700	View
	040	HARRIS COUNTY		Certified: 08/11/2017	0.416560	0.418010	View
	041	HARRIS CO FLOOD CNTRL		Certified: 08/11/2017	0.028290	0.028310	View
	042	PORT OF HOUSTON AUTHY		Certified: 08/11/2017	0.013340	0.012560	View
	043	HARRIS CO HOSP DIST		Certified: 08/11/2017	0.171790	0.171100	View
	044	HARRIS CO EDUC DEPT		Certified: 08/11/2017	0.005200	0.005195	View
	048	HOU COMMUNITY COLLEGE		Certified: 08/11/2017	0.100263	0.100263	View
	061	CITY OF HOUSTON		Certified: 08/11/2017	0.586420	0.584210	View
	816	TIRZ 5 - MEMORIAL HEIGHTS ANNX 4 (061)		Certified: 08/11/2017			

Texas law prohibits us from displaying residential photographs, sketches, floor plans, or information indicating the age of a property owner on our website. You can inspect this information or get a copy at **HCAD's information center at 13013 NW Freeway**.

Valuations

Value as of January 1, 2016		Value as of January 1, 2017	
Market	Appraised	Market	Appraised

Land	5,992,120		Land	5,992,120		
Improvement	11,055,483		Improvement	15,934,119		
Total	17,047,603	17,047,603	Total	21,926,239		21,926,239

5-Year Value History

Land

Market Value Land

Line	Land Use	Unit Type	Units	Size Factor	Site Factor	Appr O/R Factor	Appr O/R Reason	Total Adj	Unit Price	Adj Unit Price	Value
1	8000 -- Land Neighborhood General Assignment 4397 -- Office - Warehouse	SF	299,606	1.00	1.00	1.00	--	1.00	20.00	20.00	5,992,120.00

Building

Building	Year Built	Type	Style	Quality	Impr Sq Ft	Building Details
1	1999	Office - Warehouse	8454 -- Shell, Industrial	Good	56,245	Displayed
2	1999	Office - Warehouse	8454 -- Shell, Industrial	Good	61,341	View
3	1999	Office - Warehouse	8454 -- Shell, Industrial	Good	61,341	View
4	1999	Office - Warehouse	8454 -- Shell, Industrial	Good	61,193	View

Building Details (1)

Building Data

Element	Details
Cooling Type	None
Cooling Type	Central / Forced
Construction Type	Fire Resistant Steel
Functional Utility	Avg/Normal
Heating Type	None
Heating Type	Hot Air
Partition Type	Above Normal
Physical Condition	Avg/Normal
Plumbing Type	Adequate
Sprinkler Type	Wet
Exterior Wall	Concr Tilt Up
Economic Obsolescence	Moderate
Element	Units
Wall Height	28

Building Areas

Description	Area
BASE AREA PRI	53,452
LDNG RAMP CONC -C	1,900
	1,200
LDNG RAMP CONC -C	1,900
LDNG RAMP CONC -C	1,900
	4,965
BASE AREA PRI	2,793
	487
	1,419
	5,550

Wall Height	15
Wall Height	14
Office Warehouse Ratio	0.09
OH Door: Wood / Mtl	24
Interior Finish Percent	100
Interior Finish Percent	40

Extra Features

Line	Description	Quality	Condition	Units	Year Built
1	Paving - Heavy Concrete	Average	Average	220,000	1999
2	Enclosure, Office	Average	Average	487	1999
3	Enclosure, Office	Average	Average	1,200	1999
4	Enclosure, Office	Average	Average	1,419	1999
5	Enclosure, Office	Average	Average	4,965	1999
6	Enclosure, Office	Average	Average	5,550	1999
7	Loading Ramp, Concrete	Average	Average	1,900	1999
8	Loading Ramp, Concrete	Average	Average	1,900	1999
9	Loading Ramp, Concrete	Average	Average	1,900	1999
10	Loading Ramp, Concrete	Average	Average	1,900	1999
11	Loading Ramp, Concrete	Average	Average	1,900	1999
12	Loading Ramp, Concrete	Average	Average	1,900	1999
13	Loading Ramp, Concrete	Average	Average	1,900	1999
14	Loading Ramp, Concrete	Average	Average	1,900	1999
15	Loading Ramp, Concrete	Average	Average	1,900	1999
16	Loading Ramp, Concrete	Average	Average	1,900	1999
17	Loading Ramp, Concrete	Average	Average	1,900	1999
18	Enclosure, Office	Average	Average	1,094	1999
19	Loading Ramp, Concrete	Average	Average	1,900	1999
20	Loading Ramp, Concrete	Average	Average	1,900	1999
21	Loading Ramp, Concrete	Average	Average	1,900	1999
22	Loading Ramp, Concrete	Average	Average	1,900	1999
23	Enclosure, Office	Average	Average	4,552	2012
24	Enclosure, Office	Average	Average	3,065	2012
25	Central Air Conditioner	Average	Average	13,656	2012
26	Paving - Heavy Concrete	Average	Average	7,500	1999

27	Wet Sprinkler	Average	Average	56,245	1999
28	Wet Sprinkler	Average	Average	61,341	1999
29	Wet Sprinkler	Average	Average	61,341	1999
30	Wet Sprinkler	Average	Average	61,193	1999
31	Dock Level Floor	Average	Average	28,122	1999
32	Dock Level Floor	Average	Average	30,670	1999
33	Dock Level Floor	Average	Average	30,670	1999
34	Dock Level Floor	Average	Average	30,597	1999

Tax Year: 2017 ▼

HARRIS COUNTY APPRAISAL DISTRICT
REAL PROPERTY ACCOUNT INFORMATION
0400350000008

Print E-mail

Owner Services | Similar Owner Name | Nearby Addresses | Same Street Name | Related Map 5258B

Ownership History | **Related Accounts**

Owner and Property Information

Owner Name & Mailing Address: **WAREHOUSE ASSOCIATES CENTRE SHEPHERD LTD**
707 N SHEPHERD DR STE 700
HOUSTON TX 77007-1351

Legal Description: **TR 1H-1**
ABST 1 J AUSTIN

Property Address: **701 N SHEPHERD DR**
HOUSTON TX 77007

State Class Code	Land Use Code	Building Class	Total Units
C2 -- Real, Vacant Commercial	8000 -- Land Neighborhood General Assignment	D	0

Land Area	Building Area	Net Rentable Area	Neighborhood	Market Area	Map Facet	Key Map®
104,936 SF	0	0	5938.2	161 -- 1F Heights, Brooksmith, Norhill Areas	5258B	492D

Value Status Information

Value Status	Notice Date	Shared CAD
Noticed	03/31/2017	No

Exemptions and Jurisdictions

Exemption Type	Districts	Jurisdictions	Exemption Value	ARB Status	2016 Rate	2017 Rate	Online Tax Bill
None	001	HOUSTON ISD		Certified: 08/11/2017	1.206700	1.206700	View
	040	HARRIS COUNTY		Certified: 08/11/2017	0.416560	0.418010	View
	041	HARRIS CO FLOOD CNTRL		Certified: 08/11/2017	0.028290	0.028310	View
	042	PORT OF HOUSTON AUTHY		Certified: 08/11/2017	0.013340	0.012560	View
	043	HARRIS CO HOSP DIST		Certified: 08/11/2017	0.171790	0.171100	View
	044	HARRIS CO EDUC DEPT		Certified: 08/11/2017	0.005200	0.005195	View
	048	HOU COMMUNITY COLLEGE		Certified: 08/11/2017	0.100263	0.100263	View
	061	CITY OF HOUSTON		Certified: 08/11/2017	0.586420	0.584210	View
	816	TIRZ 5 - MEMORIAL HEIGHTS ANNX 4 (061)		Certified: 08/11/2017			

Texas law prohibits us from displaying residential photographs, sketches, floor plans, or information indicating the age of a property owner on our website. You can inspect this information or get a copy at **HCAD's information center at 13013 NW Freeway**.

Valuations

Value as of January 1, 2016		Value as of January 1, 2017	
Market	Appraised	Market	Appraised

Land	2,098,720		Land	2,098,720	
Improvement	0		Improvement	0	
Total	2,098,720	2,098,720	Total	2,098,720	2,098,720

5-Year Value History

Land

Market Value Land

Line	Land Use	Unit Type	Units	Size Factor	Site Factor	Appr O/R Factor	Appr O/R Reason	Total Adj	Unit Price	Adj Unit Price	Value
1	8000 -- Land Neighborhood General Assignment 4300 -- General Commercial Vacant	SF	104,936	1.00	1.00	1.00	--	1.00	20.00	20.00	2,098,720.00

Building

Vacant (No Building Data)

Tax Year: 2017 ▼

HARRIS COUNTY APPRAISAL DISTRICT
REAL PROPERTY ACCOUNT INFORMATION
1372400010001

Print E-mail

Owner Services | Similar Owner Name | Nearby Addresses | Same Street Name | Related Map 5358A

Ownership History | **Related Accounts**

Owner and Property Information

Owner Name & Mailing Address:	**V & G REALTY COMPANY** **1145 N SHEPHERD DR** **HOUSTON TX 77008-6530**
Legal Description:	**RES A BLK 1** **TOMMIE VAUGHN SOUTH TRACT NORTH SHEPHERD**
Property Address:	**840 N SHEPHERD DR** **HOUSTON TX 77007**

State Class Code	Land Use Code	Building Class	Total Units
F1 -- Real, Commercial	8000 -- Land Neighborhood General Assignment	E	0

Land Area	Building Area	Net Rentable Area	Neighborhood	Market Area	Map Facet	Key Map®
309,908 SF	38,108	0	5938.2	3010 -- HISD Inside 610 Loop	5358A	492D

Value Status Information

Value Status	Notice Date	Shared CAD
Noticed	03/31/2017	No

Exemptions and Jurisdictions

Exemption Type	Districts	Jurisdictions	Exemption Value	ARB Status	2016 Rate	2017 Rate	Online Tax Bill
None	001	HOUSTON ISD		Name Change: 12/08/2017	1.206700	1.206700	View
	040	HARRIS COUNTY		Name Change: 12/08/2017	0.416560	0.418010	View
	041	HARRIS CO FLOOD CNTRL		Name Change: 12/08/2017	0.028290	0.028310	View
	042	PORT OF HOUSTON AUTHY		Name Change: 12/08/2017	0.013340	0.012560	View
	043	HARRIS CO HOSP DIST		Name Change: 12/08/2017	0.171790	0.171100	View
	044	HARRIS CO EDUC DEPT		Name Change: 12/08/2017	0.005200	0.005195	View
	048	HOU COMMUNITY COLLEGE		Name Change: 12/08/2017	0.100263	0.100263	View
	061	CITY OF HOUSTON		Name Change: 12/08/2017	0.586420	0.584210	View
	816	TIRZ 5 - MEMORIAL HEIGHTS ANNX 4 (061)		Name Change: 12/08/2017			

Texas law prohibits us from displaying residential photographs, sketches, floor plans, or information indicating the age of a property owner on our website. You can inspect this information or get a copy at **HCAD's information center at 13013 NW Freeway**.

Valuations

Value as of January 1, 2016	Value as of January 1, 2017

	Market	Appraised		Market	Appraised
Land	6,198,160		Land	6,198,160	
Improvement	817,184		Improvement	1,671,607	
Total	7,015,344	7,015,344	Total	7,869,767	7,869,767

5-Year Value History

Land

Market Value Land

Line	Land Use	Unit Type	Units	Size Factor	Site Factor	Appr O/R Factor	Appr O/R Reason	Total Adj	Unit Price	Adj Unit Price	Value
1	8000 -- Land Neighborhood General Assignment 4331 -- Auto Dealer Full Service	SF	309,908	1.00	1.00	1.00	--	1.00	20.00	20.00	6,198,160.00

Building

Building	Year Built	Remodeled	Type	Style	Quality	Impr Sq Ft	Building Details
1	1999	--	Auto Dealer Full Service	8528 -- Service Repair Garage	Average	10,800	Displayed
2	1999	--	Auto Dealer Full Service	8528 -- Service Repair Garage	Average	1,500	View
3	1977	--	Auto Dealer Full Service	8528 -- Service Repair Garage	Average	8,850	View
4	1960	2012	Retail Single-Occupancy	8353 -- Retail Store	Average	2,593	View
5	2016	--	Auto Service Garage	8410 -- Automotive Center	Average	14,365	View

Building Details (1)

Building Data

Element	Details
Exterior Wall	None
Construction Type	Fire Resistant Steel
Partition Type	Normal
Heating Type	None
Cooling Type	None
Plumbing Type	Adequate
Sprinkler Type	None
Physical Condition	Avg/Normal
Functional Utility	Avg/Normal
Economic Obsolescence	Normal
Element	Units
Interior Finish Percent	0

Building Areas

Description	Area
BASE AREA PRI	10,800
CNPY ROOF W/ SLAB -C	400

OH Door: Wood / Mtl	12
Wall Height	16

Extra Features

Line	Description	Quality	Condition	Units	Year Built
2	CANOPY ROOF AND SLAB	Average	Average	400	1999
3	CANOPY ROOF AND SLAB	Average	Average	875	1999
4	CANOPY ONLY	Fair	Fair	3,600	1977
5	CANOPY ONLY	Average	Average	2,520	2013
6	CANOPY ONLY	Fair	Fair	160	1977
7	Paving - Asphalt	Average	Average	54,400	1999
8	Paving - Asphalt	Average	Average	28,000	1977
10	Mechanical Dispenser	Average	Average	1	2006
11	Petroleum Stg Tank - Steel -Sgl Wall -6000 Gal	Average	Average	1	2006
12	Paving - Asphalt	Fair	Average	30,000	1960
13	UTILITY BLDG - METAL	Average	Average	1,080	1960
14	Paving - Asphalt	Average	Average	88,020	2008
15	Wet Sprinkler	Average	Average	14,365	2016

Tax Year: 2017 ▼

HARRIS COUNTY APPRAISAL DISTRICT
REAL PROPERTY ACCOUNT INFORMATION
1342710010001

Print E-mail

Owner Services | Similar Owner Name | Nearby Addresses | Same Street Name | Related Map 5258B

Ownership History | **Related Accounts**

Owner and Property Information

Owner Name & Mailing Address: **COOPER DEREK L & LAUREN LYNN**
737 DOROTHY ST
HOUSTON TX 77007-1742

Legal Description: **LT 1 BLK 1**
PARK PLACE IN THE HEIGHTS

Property Address: **737 DOROTHY ST**
HOUSTON TX 77007

State Class Code	Land Use Code
A1 -- Real, Residential, Single-Family	1001 -- Residential Improved

Land Area	Total Living Area	Neighborhood	Neighborhood Group	Market Area	Map Facet	Key Map®
1,679 SF	1,736 SF	8305.12	1644	161 -- 1F Heights, Brooksmith, Norhill Areas	5258B	492D

Value Status Information

Value Status	Notice Date	Shared CAD
Noticed	05/12/2017	No

Exemptions and Jurisdictions

Exemption Type	Districts	Jurisdictions	Exemption Value	ARB Status	2016 Rate	2017 Rate	Online Tax Bill
None	001	HOUSTON ISD		Certified: 08/11/2017	1.206700	1.206700	View
	040	HARRIS COUNTY		Certified: 08/11/2017	0.416560	0.418010	View
	041	HARRIS CO FLOOD CNTRL		Certified: 08/11/2017	0.028290	0.028310	View
	042	PORT OF HOUSTON AUTHY		Certified: 08/11/2017	0.013340	0.012560	View
	043	HARRIS CO HOSP DIST		Certified: 08/11/2017	0.171790	0.171100	View
	044	HARRIS CO EDUC DEPT		Certified: 08/11/2017	0.005200	0.005195	View
	048	HOU COMMUNITY COLLEGE		Certified: 08/11/2017	0.100263	0.100263	View
	061	CITY OF HOUSTON		Certified: 08/11/2017	0.586420	0.584210	View
	816	TIRZ 5 - MEMORIAL HEIGHTS ANNX 4 (061)		Certified: 08/11/2017			

Texas law prohibits us from displaying residential photographs, sketches, floor plans, or information indicating the age of a property owner on our website. You can inspect this information or get a copy at **HCAD's information center at 13013 NW Freeway**.

Valuations

Value as of January 1, 2016	Value as of January 1, 2017

	Market	Appraised		Market	Appraised
Land	130,339		Land	137,678	
Improvement	98,131		Improvement	197,322	
Total	228,470	228,470	Total	335,000	335,000

5-Year Value History

Land

Market Value Land

Line	Land Use	Unit Type	Units	Size Factor	Site Factor	Appr O/R Factor	Appr O/R Reason	Total Adj	Unit Price	Adj Unit Price	Value
1	1001 -- Res Improved Table Value SF1 -- Primary SF	SF	1,679	1.00	1.00	1.00	--	1.00	82.00	82.00	137,678.00

Building

Building	Year Built	Type	Style	Quality	Impr Sq Ft	Building Details
1	2015	Residential Single Family	101 -- Residential 1 Family	Excellent	1,736 *	Displayed

***** All HCAD residential building measurements are done from the exterior, with individual measurements rounded to the closest foot. This measurement includes all closet space, hallways, and interior staircases. Attached garages are not included in the square footage of living area, but valued separately. Living area above *attached* garages is included in the square footage living area of the dwelling. Living area above *detached* garages is not included in the square footage living area of the dwelling but is valued separately. This method is used on all residential properties in Harris County to ensure the uniformity of square footage of living area measurements district-wide. There can be a reasonable variance between the HCAD square footage and your square footage measurement, especially if your square footage measurement was an interior measurement or an exterior measurement to the inch.

Building Details (1)

Building Data

Element	Details
Foundation Type	Slab
Exterior Wall	Frame / Concrete Blk
Heating / AC	Central Heat/AC
Grade Adjustment	A
Physical Condition	Average
Cond / Desir / Util	Average
Cost and Design	New / Rebuilt
Exterior Wall	Stone
Element	Units
Room: Half Bath	1
Room: Bedroom	3
Room: Total	6
Room: Full Bath	3

Building Areas

Description	Area
BASE AREA UPR	463
BASE AREA PRI	813
MAS/BRK GARAGE LWR	306
OPEN FRAME PORCH LWR	32
BASE AREA LWR	460

Tax Year: 2017 ▼

HARRIS COUNTY APPRAISAL DISTRICT
REAL PROPERTY ACCOUNT INFORMATION
1342710010042

Print E-mail

File A Protest | Similar Owner Name | Nearby Addresses | Same Street Name | Related Map 5258B

Ownership History | **Related Accounts**

Owner and Property Information

Owner Name & Mailing Address:	**LIM FRANCIS L** **744 N SHEPHERD DR** **HOUSTON TX 77007-1748**
Legal Description:	**LT 42 BLK 1** **PARK PLACE IN THE HEIGHTS**
Property Address:	**744 N SHEPHERD DR** **HOUSTON TX 77007**

State Class Code	Land Use Code
A1 -- Real, Residential, Single-Family	1001 -- Residential Improved

Land Area	Total Living Area	Neighborhood	Neighborhood Group	Market Area	Map Facet	Key Map®
1,476 SF	2,240 SF	8305.12	1644	161 -- 1F Heights, Brooksmith, Norhill Areas	5258B	492D

Value Status Information

Value Status	Notice Date	Shared CAD
Noticed	04/28/2017	No

Exemptions and Jurisdictions

Exemption Type	Districts	Jurisdictions	Exemption Value	ARB Status	2016 Rate	2017 Rate	Online Tax Bill
None	001	HOUSTON ISD		Name Change: 12/08/2017	1.206700	1.206700	View
	040	HARRIS COUNTY		Name Change: 12/08/2017	0.416560	0.418010	View
	041	HARRIS CO FLOOD CNTRL		Name Change: 12/08/2017	0.028290	0.028310	View
	042	PORT OF HOUSTON AUTHY		Name Change: 12/08/2017	0.013340	0.012560	View
	043	HARRIS CO HOSP DIST		Name Change: 12/08/2017	0.171790	0.171100	View
	044	HARRIS CO EDUC DEPT		Name Change: 12/08/2017	0.005200	0.005195	View
	048	HOU COMMUNITY COLLEGE		Name Change: 12/08/2017	0.100263	0.100263	View
	061	CITY OF HOUSTON		Name Change: 12/08/2017	0.586420	0.584210	View
	816	TIRZ 5 - MEMORIAL HEIGHTS ANNX 4 (061)		Name Change: 12/08/2017			

Texas law prohibits us from displaying residential photographs, sketches, floor plans, or information indicating the age of a property owner on our website. You can inspect this information or get a copy at **HCAD's information center at 13013 NW Freeway**.

Valuations

Value as of January 1, 2016	Value as of January 1, 2017

	Market	Appraised		Market	Appraised
Land	122,242		Land	121,032	
Improvement	333,192		Improvement	303,133	
Total	455,434	455,434	Total	424,165	424,165

5-Year Value History

Land

Market Value Land

Line	Land Use	Unit Type	Units	Size Factor	Site Factor	Appr O/R Factor	Appr O/R Reason	Total Adj	Unit Price	Adj Unit Price	Value
1	1001 -- Res Improved Table Value SF1 -- Primary SF	SF	1,476	1.00	1.00	1.00	--	1.00	82.00	82.00	121,032.00

Building

Building	Year Built	Type	Style	Quality	Impr Sq Ft	Building Details
1	2014	Residential Single Family	101 -- Residential 1 Family	Excellent	2,240 *	Displayed

***** All HCAD residential building measurements are done from the exterior, with individual measurements rounded to the closest foot. This measurement includes all closet space, hallways, and interior staircases. Attached garages are not included in the square footage of living area, but valued separately. Living area above *attached* garages is included in the square footage living area of the dwelling. Living area above *detached* garages is not included in the square footage living area of the dwelling but is valued separately. This method is used on all residential properties in Harris County to ensure the uniformity of square footage of living area measurements district-wide. There can be a reasonable variance between the HCAD square footage and your square footage measurement, especially if your square footage measurement was an interior measurement or an exterior measurement to the inch.

Building Details (1)

Building Data

Element	Details
Foundation Type	Slab
Exterior Wall	Frame / Concrete Blk
Heating / AC	Central Heat/AC
Grade Adjustment	A
Physical Condition	Average
Cond / Desir / Util	Average
Cost and Design	New / Rebuilt
Exterior Wall	Stone
Element	Units
Room: Half Bath	1
Room: Bedroom	3
Room: Total	6
Room: Full Bath	3

Building Areas

Description	Area
ATTIC FINISHED	168
BASE AREA PRI	834
OPEN FRAME PORCH PRI	39
BASE AREA UPR	873
MASONRY TERRACE PRI	196
BASE AREA LWR	365
OPEN MAS PORCH LWR	15
FRAME GARAGE LWR	400

Tax Year: 2017 ▼

HARRIS COUNTY APPRAISAL DISTRICT
REAL PROPERTY ACCOUNT INFORMATION
1342710010037

Print E-mail

Owner Services | Similar Owner Name | Nearby Addresses | Same Street Name | Related Map 5258B

Ownership History | **Related Accounts**

Owner and Property Information

Owner Name & Mailing Address:	**MARTINEZ RUBEN JR & MICHELLE** **546 W 18TH ST** **HOUSTON TX 77008-3608**
Legal Description:	**LT 37 BLK 1** **PARK PLACE IN THE HEIGHTS**
Property Address:	**724 N SHEPHERD DR** **HOUSTON TX 77007**

State Class Code	Land Use Code
A1 -- Real, Residential, Single-Family	1001 -- Residential Improved

Land Area	Total Living Area	Neighborhood	Neighborhood Group	Market Area	Map Facet	Key Map®
1,486 SF	1,878 SF	8305.12	1644	161 -- 1F Heights, Brooksmith, Norhill Areas	5258B	492D

Value Status Information

Value Status	Notice Date	Shared CAD
Noticed	04/28/2017	No

Exemptions and Jurisdictions

Exemption Type	Districts	Jurisdictions	Exemption Value	ARB Status	2016 Rate	2017 Rate	Online Tax Bill
None	001	HOUSTON ISD		Certified: 08/11/2017	1.206700	1.206700	View
	040	HARRIS COUNTY		Certified: 08/11/2017	0.416560	0.418010	View
	041	HARRIS CO FLOOD CNTRL		Certified: 08/11/2017	0.028290	0.028310	View
	042	PORT OF HOUSTON AUTHY		Certified: 08/11/2017	0.013340	0.012560	View
	043	HARRIS CO HOSP DIST		Certified: 08/11/2017	0.171790	0.171100	View
	044	HARRIS CO EDUC DEPT		Certified: 08/11/2017	0.005200	0.005195	View
	048	HOU COMMUNITY COLLEGE		Certified: 08/11/2017	0.100263	0.100263	View
	061	CITY OF HOUSTON		Certified: 08/11/2017	0.586420	0.584210	View
	816	TIRZ 5 - MEMORIAL HEIGHTS ANNX 4 (061)		Certified: 08/11/2017			

Texas law prohibits us from displaying residential photographs, sketches, floor plans, or information indicating the age of a property owner on our website. You can inspect this information or get a copy at **HCAD's information center at 13013 NW Freeway**.

Valuations

Value as of January 1, 2016	Value as of January 1, 2017

	Market	Appraised		Market	Appraised
Land	121,852		Land	121,852	
Improvement	298,559		Improvement	238,148	
Total	420,411	420,411	Total	360,000	360,000

5-Year Value History

Land

Market Value Land

Line	Land Use	Unit Type	Units	Size Factor	Site Factor	Appr O/R Factor	Appr O/R Reason	Total Adj	Unit Price	Adj Unit Price	Value
1	1001 -- Res Improved Table Value SF1 -- Primary SF	SF	1,486	1.00	1.00	1.00	--	1.00	82.00	82.00	121,852.00

Building

Building	Year Built	Type	Style	Quality	Impr Sq Ft	Building Details
1	2015	Residential Single Family	101 -- Residential 1 Family	Excellent	1,878 *	Displayed

***** All HCAD residential building measurements are done from the exterior, with individual measurements rounded to the closest foot. This measurement includes all closet space, hallways, and interior staircases. Attached garages are not included in the square footage of living area, but valued separately. Living area above *attached* garages is included in the square footage living area of the dwelling. Living area above *detached* garages is not included in the square footage living area of the dwelling but is valued separately. This method is used on all residential properties in Harris County to ensure the uniformity of square footage of living area measurements district-wide. There can be a reasonable variance between the HCAD square footage and your square footage measurement, especially if your square footage measurement was an interior measurement or an exterior measurement to the inch.

Building Details (1)

Building Data

Element	Details
Foundation Type	Slab
Exterior Wall	Frame / Concrete Blk
Heating / AC	Central Heat/AC
Grade Adjustment	A
Physical Condition	Average
Cond / Desir / Util	Average
Cost and Design	New / Rebuilt
Exterior Wall	Stone
Element	Units
Room: Half Bath	1
Room: Bedroom	3
Room: Total	5
Room: Full Bath	3

Building Areas

Description	Area
ONE STORY FRAME PRI	39
BASE AREA PRI	834
FRAME GARAGE LWR	400
BASE AREA UPR	640
BASE AREA LWR	365
OPEN MAS PORCH LWR	15
CARPORT LWR	42

Tax Year: 2017 ▼

HARRIS COUNTY APPRAISAL DISTRICT
REAL PROPERTY ACCOUNT INFORMATION
1342710010036

Print E-mail

Owner Services | Similar Owner Name | Nearby Addresses | Same Street Name | Related Map 5258B

Ownership History | **Related Accounts**

Owner and Property Information

Owner Name & Mailing Address: **MARTINEZ-RAHOE BRYAN**
722 N SHEPHERD DR
HOUSTON TX 77007-1748

Legal Description: **LT 36 BLK 1**
PARK PLACE IN THE HEIGHTS

Property Address: **722 N SHEPHERD DR**
HOUSTON TX 77007

State Class Code	Land Use Code
A1 -- Real, Residential, Single-Family	1001 -- Residential Improved

Land Area	Total Living Area	Neighborhood	Neighborhood Group	Market Area	Map Facet	Key Map®
1,547 SF	1,920 SF	8305.12	1644	161 -- 1F Heights, Brooksmith, Norhill Areas	5258B	492D

Value Status Information

Value Status	Notice Date	Shared CAD
Noticed	04/28/2017	No

Exemptions and Jurisdictions

Exemption Type	Districts	Jurisdictions	Exemption Value	ARB Status	2016 Rate	2017 Rate	Online Tax Bill
Residential Homestead	001	HOUSTON ISD	101,965	Certified: 08/11/2017	1.206700	1.206700	View
	040	HARRIS COUNTY	76,965	Certified: 08/11/2017	0.416560	0.418010	View
	041	HARRIS CO FLOOD CNTRL	76,965	Certified: 08/11/2017	0.028290	0.028310	View
	042	PORT OF HOUSTON AUTHY	76,965	Certified: 08/11/2017	0.013340	0.012560	View
	043	HARRIS CO HOSP DIST	76,965	Certified: 08/11/2017	0.171790	0.171100	View
	044	HARRIS CO EDUC DEPT	76,965	Certified: 08/11/2017	0.005200	0.005195	View
	048	HOU COMMUNITY COLLEGE	38,483	Certified: 08/11/2017	0.100263	0.100263	View
	061	CITY OF HOUSTON	76,965	Certified: 08/11/2017	0.586420	0.584210	View
	816	TIRZ 5 - MEMORIAL HEIGHTS ANNX 4 (061)	76,965	Certified: 08/11/2017			

Texas law prohibits us from displaying residential photographs, sketches, floor plans, or information indicating the age of a property owner on our website. You can inspect this information or get a copy at **HCAD's information center at 13013 NW Freeway**.

Valuations

Value as of January 1, 2016	Value as of January 1, 2017

	Market	Appraised		Market	Appraised
Land	124,927		Land	126,854	
Improvement	295,124		Improvement	257,973	
Total	420,051	356,562	Total	384,827	384,827

5-Year Value History

Land

Market Value Land

Line	Land Use	Unit Type	Units	Size Factor	Site Factor	Appr O/R Factor	Appr O/R Reason	Total Adj	Unit Price	Adj Unit Price	Value
1	1001 -- Res Improved Table Value SF1 -- Primary SF	SF	1,547	1.00	1.00	1.00	--	1.00	82.00	82.00	126,854.00

Building

Building	Year Built	Type	Style	Quality	Impr Sq Ft	Building Details
1	2014	Residential Single Family	101 -- Residential 1 Family	Excellent	1,920 *	Displayed

***** All HCAD residential building measurements are done from the exterior, with individual measurements rounded to the closest foot. This measurement includes all closet space, hallways, and interior staircases. Attached garages are not included in the square footage of living area, but valued separately. Living area above *attached* garages is included in the square footage living area of the dwelling. Living area above *detached* garages is not included in the square footage living area of the dwelling but is valued separately. This method is used on all residential properties in Harris County to ensure the uniformity of square footage of living area measurements district-wide. There can be a reasonable variance between the HCAD square footage and your square footage measurement, especially if your square footage measurement was an interior measurement or an exterior measurement to the inch.

Building Details (1)

Building Data

Element	Details
Foundation Type	Slab
Exterior Wall	Frame / Concrete Blk
Heating / AC	Central Heat/AC
Grade Adjustment	A
Physical Condition	Average
Cond / Desir / Util	Average
Cost and Design	New / Rebuilt
Exterior Wall	Stone
Element	Units
Room: Half Bath	1
Room: Bedroom	3
Room: Total	5
Room: Full Bath	3

Building Areas

Description	Area
BASE AREA UPR	790
BASE AREA PRI	790
FRAME GARAGE LWR	420
BASE AREA LWR	340

Tax Year: 2017 ▼

HARRIS COUNTY APPRAISAL DISTRICT
REAL PROPERTY ACCOUNT INFORMATION
1342710010031

Print E-mail

File A Protest | Similar Owner Name | Nearby Addresses | Same Street Name | Related Map 5258B

Ownership History | **Related Accounts**

Owner and Property Information

Owner Name & Mailing Address:	**KENDLER LAURA E** **702 N SHEPHERD DR** **HOUSTON TX 77007-1748**
Legal Description:	**LT 31 BLK 1** **PARK PLACE IN THE HEIGHTS**
Property Address:	**702 N SHEPHERD DR** **HOUSTON TX 77007**

State Class Code	Land Use Code
A1 -- Real, Residential, Single-Family	1001 -- Residential Improved

Land Area	Total Living Area	Neighborhood	Neighborhood Group	Market Area	Map Facet	Key Map®
1,441 SF	1,878 SF	8305.12	1644	161 -- 1F Heights, Brooksmith, Norhill Areas	5258B	492D

Value Status Information

Value Status	Notice Date	Shared CAD
Noticed	04/28/2017	No

Exemptions and Jurisdictions

Exemption Type	Districts	Jurisdictions	Exemption Value	ARB Status	2016 Rate	2017 Rate	Online Tax Bill
Residential Homestead	001	HOUSTON ISD	102,115	Certified: 08/11/2017	1.206700	1.206700	View
	040	HARRIS COUNTY	77,115	Certified: 08/11/2017	0.416560	0.418010	View
	041	HARRIS CO FLOOD CNTRL	77,115	Certified: 08/11/2017	0.028290	0.028310	View
	042	PORT OF HOUSTON AUTHY	77,115	Certified: 08/11/2017	0.013340	0.012560	View
	043	HARRIS CO HOSP DIST	77,115	Certified: 08/11/2017	0.171790	0.171100	View
	044	HARRIS CO EDUC DEPT	77,115	Certified: 08/11/2017	0.005200	0.005195	View
	048	HOU COMMUNITY COLLEGE	38,557	Certified: 08/11/2017	0.100263	0.100263	View
	061	CITY OF HOUSTON	77,115	Certified: 08/11/2017	0.586420	0.584210	View
	816	TIRZ 5 - MEMORIAL HEIGHTS ANNX 4 (061)	77,115	Certified: 08/11/2017			

Texas law prohibits us from displaying residential photographs, sketches, floor plans, or information indicating the age of a property owner on our website. You can inspect this information or get a copy at **HCAD's information center at 13013 NW Freeway**.

Valuations

Value as of January 1, 2016	Value as of January 1, 2017

	Market	Appraised		Market	Appraised
Land	121,707		Land	118,162	
Improvement	265,293		Improvement	267,412	
Total	387,000	352,463	Total	385,574	385,574

5-Year Value History

Land

Market Value Land

Line	Land Use	Unit Type	Units	Size Factor	Site Factor	Appr O/R Factor	Appr O/R Reason	Total Adj	Unit Price	Adj Unit Price	Value
1	1001 -- Res Improved Table Value SF1 -- Primary SF	SF	1,441	1.00	1.00	1.00	--	1.00	82.00	82.00	118,162.00

Building

Building	Year Built	Type	Style	Quality	Impr Sq Ft	Building Details
1	2014	Residential Single Family	101 -- Residential 1 Family	Excellent	1,878 *	Displayed

***** All HCAD residential building measurements are done from the exterior, with individual measurements rounded to the closest foot. This measurement includes all closet space, hallways, and interior staircases. Attached garages are not included in the square footage of living area, but valued separately. Living area above *attached* garages is included in the square footage living area of the dwelling. Living area above *detached* garages is not included in the square footage living area of the dwelling but is valued separately. This method is used on all residential properties in Harris County to ensure the uniformity of square footage of living area measurements district-wide. There can be a reasonable variance between the HCAD square footage and your square footage measurement, especially if your square footage measurement was an interior measurement or an exterior measurement to the inch.

Building Details (1)

Building Data

Element	Details
Foundation Type	Slab
Exterior Wall	Frame / Concrete Blk
Heating / AC	Central Heat/AC
Grade Adjustment	A
Physical Condition	Average
Cond / Desir / Util	Average
Cost and Design	New / Rebuilt
Element	Units
Room: Half Bath	1
Room: Bedroom	3
Room: Total	5
Room: Full Bath	3

Building Areas

Description	Area
ONE STORY FRAME PRI	39
BASE AREA PRI	834
FRAME GARAGE LWR	400
BASE AREA UPR	640
BASE AREA LWR	365
OPEN MAS PORCH LWR	15
CARPORT LWR	42

Tax Year: 2017 ▼

HARRIS COUNTY APPRAISAL DISTRICT
REAL PROPERTY ACCOUNT INFORMATION
1342710010030

Print E-mail

File A Protest | Similar Owner Name | Nearby Addresses | Same Street Name | Related Map 5258B

Ownership History | **Related Accounts**

Owner and Property Information

Owner Name & Mailing Address:	**ABEL JOSEPH A** **1122 W 7TH ST** **HOUSTON TX 77007-1749**
Legal Description:	**LT 30 BLK 1** **PARK PLACE IN THE HEIGHTS**
Property Address:	**1122 W 7TH ST** **HOUSTON TX 77007**

State Class Code	Land Use Code
A1 -- Real, Residential, Single-Family	1001 -- Residential Improved

Land Area	Total Living Area	Neighborhood	Neighborhood Group	Market Area	Map Facet	Key Map®
1,720 SF	1,920 SF	8305.12	1644	161 -- 1F Heights, Brooksmith, Norhill Areas	5258B	492D

Value Status Information

Value Status	Notice Date	Shared CAD
Noticed	04/28/2017	No

Exemptions and Jurisdictions

Exemption Type	Districts	Jurisdictions	Exemption Value	ARB Status	2016 Rate	2017 Rate	Online Tax Bill
Residential Homestead	001	HOUSTON ISD	104,972	Certified: 08/11/2017	1.206700	1.206700	View
	040	HARRIS COUNTY	79,972	Certified: 08/11/2017	0.416560	0.418010	View
	041	HARRIS CO FLOOD CNTRL	79,972	Certified: 08/11/2017	0.028290	0.028310	View
	042	PORT OF HOUSTON AUTHY	79,972	Certified: 08/11/2017	0.013340	0.012560	View
	043	HARRIS CO HOSP DIST	79,972	Certified: 08/11/2017	0.171790	0.171100	View
	044	HARRIS CO EDUC DEPT	79,972	Certified: 08/11/2017	0.005200	0.005195	View
	048	HOU COMMUNITY COLLEGE	39,986	Certified: 08/11/2017	0.100263	0.100263	View
	061	CITY OF HOUSTON	79,972	Certified: 08/11/2017	0.586420	0.584210	View
	816	TIRZ 5 - MEMORIAL HEIGHTS ANNX 4 (061)	79,972	Certified: 08/11/2017			

Texas law prohibits us from displaying residential photographs, sketches, floor plans, or information indicating the age of a property owner on our website. You can inspect this information or get a copy at **HCAD's information center at 13013 NW Freeway**.

Valuations

Value as of January 1, 2016	Value as of January 1, 2017

	Market	Appraised		Market	Appraised
Land	132,020		Land	141,040	
Improvement	295,124		Improvement	268,508	
Total	427,144	363,508	Total	409,548	399,858

5-Year Value History

Land

Market Value Land

Line	Land Use	Unit Type	Units	Size Factor	Site Factor	Appr O/R Factor	Appr O/R Reason	Total Adj	Unit Price	Adj Unit Price	Value
1	1001 -- Res Improved Table Value SF1 -- Primary SF	SF	1,720	1.00	1.00	1.00	--	1.00	82.00	82.00	141,040.00

Building

Building	Year Built	Type	Style	Quality	Impr Sq Ft	Building Details
1	2014	Residential Single Family	101 -- Residential 1 Family	Excellent	1,920 *	Displayed

***** All HCAD residential building measurements are done from the exterior, with individual measurements rounded to the closest foot. This measurement includes all closet space, hallways, and interior staircases. Attached garages are not included in the square footage of living area, but valued separately. Living area above *attached* garages is included in the square footage living area of the dwelling. Living area above *detached* garages is not included in the square footage living area of the dwelling but is valued separately. This method is used on all residential properties in Harris County to ensure the uniformity of square footage of living area measurements district-wide. There can be a reasonable variance between the HCAD square footage and your square footage measurement, especially if your square footage measurement was an interior measurement or an exterior measurement to the inch.

Building Details (1)

Building Data

Element	Details
Foundation Type	Slab
Exterior Wall	Frame / Concrete Blk
Heating / AC	Central Heat/AC
Grade Adjustment	A
Physical Condition	Average
Cond / Desir / Util	Average
Cost and Design	New / Rebuilt
Exterior Wall	Stone
Element	Units
Room: Half Bath	1
Room: Bedroom	3
Room: Total	5
Room: Full Bath	3

Building Areas

Description	Area
BASE AREA UPR	790
BASE AREA PRI	790
FRAME GARAGE LWR	420
BASE AREA LWR	340

Tax Year: 2017 ▼

HARRIS COUNTY APPRAISAL DISTRICT
REAL PROPERTY ACCOUNT INFORMATION
0400350000003

Print E-mail

Owner Services | Similar Owner Name | Nearby Addresses | Same Street Name | Related Map 5258D

Ownership History | **Fiduciary Information**

Owner and Property Information

Owner Name & Mailing Address:	**SHEPHERD CENTRAL BUS PK** **% CONLEY H E** **PO BOX 7992** **HOUSTON TX 77270-7992**	Legal Description: Property Address:	**TRS 1B 1B-2 & 1B-3** **ABST 1 J AUSTIN** **501 N SHEPHERD DR** **HOUSTON TX 77007**

State Class Code	Land Use Code	Building Class	Total Units
F1 -- Real, Commercial	8000 -- Land Neighborhood General Assignment	D	0

Land Area	Building Area	Net Rentable Area	Neighborhood	Market Area	Map Facet	Key Map®
334,450 SF	129,719	134,040	5938.2	6003 -- Inner Loop West	5258D	492D

Value Status Information

Value Status	Notice Date	Shared CAD
Noticed	03/31/2017	No

Exemptions and Jurisdictions

Exemption Type	Districts	Jurisdictions	Exemption Value	ARB Status	2016 Rate	2017 Rate	Online Tax Bill
None	001	HOUSTON ISD		Certified: 08/11/2017	1.206700	1.206700	View
	040	HARRIS COUNTY		Certified: 08/11/2017	0.416560	0.418010	View
	041	HARRIS CO FLOOD CNTRL		Certified: 08/11/2017	0.028290	0.028310	View
	042	PORT OF HOUSTON AUTHY		Certified: 08/11/2017	0.013340	0.012560	View
	043	HARRIS CO HOSP DIST		Certified: 08/11/2017	0.171790	0.171100	View
	044	HARRIS CO EDUC DEPT		Certified: 08/11/2017	0.005200	0.005195	View
	048	HOU COMMUNITY COLLEGE		Certified: 08/11/2017	0.100263	0.100263	View
	061	CITY OF HOUSTON		Certified: 08/11/2017	0.586420	0.584210	View
	816	TIRZ 5 - MEMORIAL HEIGHTS ANNX 4 (061)		Certified: 08/11/2017			
	935	MEMORIAL HEIGHTS:ANNEX (061)		Certified: 08/11/2017			

Texas law prohibits us from displaying residential photographs, sketches, floor plans, or information indicating the age of a property owner on our website. You can inspect this information or get a copy at **HCAD's information center at 13013 NW Freeway**.

Valuations

Value as of January 1, 2016	Value as of January 1, 2017

	Market	Appraised		Market	Appraised
Land	3,290,780		Land	3,289,550	
Improvement	1,968,402		Improvement	2,096,130	
Total	5,259,182	5,259,182	Total	5,385,680	5,385,680

5-Year Value History

Land

Market Value Land

Line	Land Use	Unit Type	Units	Size Factor	Site Factor	Appr O/R Factor	Appr O/R Reason	Total Adj	Unit Price	Adj Unit Price	Value
1	8000 -- Land Neighborhood General Assignment 4397 -- Office - Warehouse	SF	279,500	1.00	1.00	1.00	--	1.00	10.00	10.00	2,795,000.00
2	8000 -- Land Neighborhood General Assignment 4397 -- Office - Warehouse	SF	54,950	1.00	1.00	0.90	Floodway	0.90	10.00	9.00	494,550.00

Building

Building	Year Built	Remodeled	Type	Style	Quality	Impr Sq Ft	Building Details
1	1980	2009	Office - Warehouse	8454 -- Shell, Industrial	Average	22,700	Displayed
2	1980	--	Office - Warehouse	8454 -- Shell, Industrial	Average	34,904	View
3	1980	--	Office - Warehouse	8454 -- Shell, Industrial	Average	30,276	View
4	1980	--	Office - Warehouse	8454 -- Shell, Industrial	Average	41,839	View

Building Details (1)

Building Data

Element	Details
Cooling Type	None
Construction Type	Fire Resistant Steel
Functional Utility	Fair
Heating Type	None
Partition Type	Normal
Physical Condition	Avg/Normal
Plumbing Type	Adequate
Sprinkler Type	None
Exterior Wall	Concr Tilt Up
Economic Obsolescence	Poor
Element	Units
Wall Height	16

Building Areas

Description	Area
BASE AREA PRI	22,700

Office Warehouse Ratio	0.26
OH Door: Wood / Mtl	7
Interior Finish Percent	100

Extra Features

Line	Description	Quality	Condition	Units	Year Built
1	Paving - Light Concrete	Average	Average	138,000	1980
2	Dock Level Floor	Average	Average	22,650	1980
3	Enclosure, Office	Average	Average	5,575	1980
4	Enclosure, Office	Average	Average	14,122	1980
5	Enclosure, Office	Average	Average	6,575	1980
6	Dock Level Floor	Average	Average	44,900	1980
7	Enclosure, Office	Average	Average	8,150	1980

Tax Year: 2017 ▼

HARRIS COUNTY APPRAISAL DISTRICT
REAL PROPERTY ACCOUNT INFORMATION
1140890000003

Print E-mail

Owner Services | Similar Owner Name | Nearby Addresses | Same Street Name | Related Map 5358A

Ownership History

Owner and Property Information

Owner Name & Mailing Address:	**HOUSTON INDUSTRIAL WAREHOU** **707 N SHEPHERD DR STE 700** **HOUSTON TX 77007-1351**	Legal Description:	**RES A1 BLK 1** **SHEPHERD PROPERTIES**
		Property Address:	**200 SHEPHERD DR** **HOUSTON TX 77007**

State Class Code	Land Use Code	Building Class	Total Units
F1 -- Real, Commercial	8000 -- Land Neighborhood General Assignment	B	0

Land Area	Building Area	Net Rentable Area	Neighborhood	Market Area	Map Facet	Key Map®
242,838 SF	122,140	122,140	5938.2	6003 -- Inner Loop West	5358A	492D

Value Status Information

Value Status	Notice Date	Shared CAD
Noticed	03/31/2017	No

Exemptions and Jurisdictions

Exemption Type	Districts	Jurisdictions	Exemption Value	ARB Status	2016 Rate	2017 Rate	Online Tax Bill
None	001	HOUSTON ISD		Certified: 08/11/2017	1.206700	1.206700	View
	040	HARRIS COUNTY		Certified: 08/11/2017	0.416560	0.418010	View
	041	HARRIS CO FLOOD CNTRL		Certified: 08/11/2017	0.028290	0.028310	View
	042	PORT OF HOUSTON AUTHY		Certified: 08/11/2017	0.013340	0.012560	View
	043	HARRIS CO HOSP DIST		Certified: 08/11/2017	0.171790	0.171100	View
	044	HARRIS CO EDUC DEPT		Certified: 08/11/2017	0.005200	0.005195	View
	048	HOU COMMUNITY COLLEGE		Certified: 08/11/2017	0.100263	0.100263	View
	061	CITY OF HOUSTON		Certified: 08/11/2017	0.586420	0.584210	View
	816	TIRZ 5 - MEMORIAL HEIGHTS ANNX 4 (061)		Certified: 08/11/2017			

Texas law prohibits us from displaying residential photographs, sketches, floor plans, or information indicating the age of a property owner on our website. You can inspect this information or get a copy at **HCAD's information center at 13013 NW Freeway**.

Valuations

Value as of January 1, 2016		Value as of January 1, 2017	
Market	Appraised	Market	Appraised

Land	2,428,380		Land	2,428,380	
Improvement	2,605,850		Improvement	3,008,258	
Total	5,034,230	5,034,230	Total	5,436,638	5,436,638

5-Year Value History

Land

Market Value Land

Line	Land Use	Unit Type	Units	Size Factor	Site Factor	Appr O/R Factor	Appr O/R Reason	Total Adj	Unit Price	Adj Unit Price	Value
1	8000 -- Land Neighborhood General Assignment 4380 -- Distribution Warehouse	SF	242,838	1.00	1.00	1.00	--	1.00	10.00	10.00	2,428,380.00

Building

Building	Year Built	Type	Style	Quality	Impr Sq Ft	Building Details
1	1981	Distribution Warehouse	8454 -- Shell, Industrial	Average	56,180	Displayed
2	1981	Warehouse	8454 -- Shell, Industrial	Average	65,960	View

Building Details (1)

Building Data

Element	Details
Cooling Type	None
Construction Type	Fire Resistant Steel
Functional Utility	Avg/Normal
Heating Type	None
Partition Type	Normal
Physical Condition	Avg/Normal
Plumbing Type	Adequate
Sprinkler Type	Wet
Exterior Wall	Concr Tilt Up
Economic Obsolescence	Fair
Element	Units
Wall Height	22
Wall Height	10
Office Warehouse Ratio	0.2
OH Door: Wood / Mtl	21
Interior Finish Percent	100
Interior Finish Percent	0

Building Areas

Description	Area
BASE AREA PRI	56,180

Extra Features

Line	Description	Quality	Condition	Units	Year Built
1	Paving - Light Concrete	Average	Average	110,000	1981
2	Dock Level Floor	Average	Average	55,544	1981
3	Enclosure, Office	Average	Average	13,886	1981
4	Dock Level Floor	Average	Average	65,694	1981
5	Enclosure, Office	Average	Average	9,854	1981

Tax Year: 2017 ▼

HARRIS COUNTY APPRAISAL DISTRICT
REAL PROPERTY ACCOUNT INFORMATION
0800710000035

Print E-mail

File A Protest | Similar Owner Name | Nearby Addresses | Same Street Name | Related Map 5258D

Ownership History

Owner and Property Information

Owner Name & Mailing Address:	**DERKOWSKI BILLY** **2550 ROY CIR** **HOUSTON TX 77007-1311**	Legal Description:	**TR 35 BLK 1** **COTTAGE OAKS**
		Property Address:	**2550 ROY CIR** **HOUSTON TX 77007**

State Class Code	Land Use Code
A1 -- Real, Residential, Single-Family	1001 -- Residential Improved

Land Area	Total Living Area	Neighborhood	Neighborhood Group	Market Area	Map Facet	Key Map®
14,930 SF	1,294 SF	8309.01	1652	160 -- 1F Lazybrook, Timbergrove, Washington Corridor	5258D	492C

Value Status Information

Value Status	Notice Date	Shared CAD
Noticed	03/31/2017	No

Exemptions and Jurisdictions

Exemption Type	Districts	Jurisdictions	Exemption Value	ARB Status	2016 Rate	2017 Rate	Online Tax Bill
Residential Homestead (Multiple)	001	HOUSTON ISD	98,710	Certified: 08/11/2017	1.206700	1.206700	View
	040	HARRIS COUNTY	218,710	Certified: 08/11/2017	0.416560	0.418010	View
	041	HARRIS CO FLOOD CNTRL	218,710	Certified: 08/11/2017	0.028290	0.028310	View
	042	PORT OF HOUSTON AUTHY	218,710	Certified: 08/11/2017	0.013340	0.012560	View
	043	HARRIS CO HOSP DIST	218,710	Certified: 08/11/2017	0.171790	0.171100	View
	044	HARRIS CO EDUC DEPT	218,710	Certified: 08/11/2017	0.005200	0.005195	View
	048	HOU COMMUNITY COLLEGE	149,355	Certified: 08/11/2017	0.100263	0.100263	View
	061	CITY OF HOUSTON	218,710	Certified: 08/11/2017	0.586420	0.584210	View

Texas law prohibits us from displaying residential photographs, sketches, floor plans, or information indicating the age of a property owner on our website. You can inspect this information or get a copy at **HCAD's information center at 13013 NW Freeway**.

Valuations

Value as of January 1, 2016		Value as of January 1, 2017	
Market	Appraised	Market	Appraised

Land	403,583		Land	403,583	
Improvement	37,873		Improvement	37,873	
Total	441,456	266,862	Total	441,456	293,548

5-Year Value History

Land

Market Value Land

Line	Land Use	Unit Type	Units	Size Factor	Site Factor	Appr O/R Factor	Appr O/R Reason	Total Adj	Unit Price	Adj Unit Price	Value
1	1001 -- Res Improved Table Value SF1 -- Primary SF	SF	5,000	1.00	1.00	0.90	Floodway	0.90	45.00	40.50	202,500.00
2	1001 -- Res Improved Table Value SF3 -- Primary SF	SF	9,930	1.00	0.50	0.90	Floodway	0.45	45.00	20.25	201,083.00

Building

Building	Year Built	Type	Style	Quality	Impr Sq Ft	Building Details
1	1955	Residential Single Family	101 -- Residential 1 Family	Average	1,294 *	Displayed

* All HCAD residential building measurements are done from the exterior, with individual measurements rounded to the closest foot. This measurement includes all closet space, hallways, and interior staircases. Attached garages are not included in the square footage of living area, but valued separately. Living area above *attached* garages is included in the square footage living area of the dwelling. Living area above *detached* garages is not included in the square footage living area of the dwelling but is valued separately. This method is used on all residential properties in Harris County to ensure the uniformity of square footage of living area measurements district-wide. There can be a reasonable variance between the HCAD square footage and your square footage measurement, especially if your square footage measurement was an interior measurement or an exterior measurement to the inch.

Building Details (1)

Building Data

Element	Details
Cond / Desir / Util	Fair
Foundation Type	Slab
Grade Adjustment	C-
Heating / AC	Central Heat
Physical Condition	Fair
Exterior Wall	Shake Shingle
Element	Units
Room: Total	5
Room: Full Bath	1
Room: Bedroom	3

Building Areas

Description	Area
BASE AREA PRI	1,294
MAS/CONC PATIO PRI	220
OPEN FRAME PORCH PRI	42
CARPORT PRI	36
FRAME GARAGE PRI	240

Extra Features

Line	Description	Quality	Condition	Units	Year Built
1	Frame Detached Garage	Fair	Poor	800	1970

Tax Year: 2017 ▼

HARRIS COUNTY APPRAISAL DISTRICT
REAL PROPERTY ACCOUNT INFORMATION
0800710000050

Print E-mail

File A Protest | Similar Owner Name | Nearby Addresses | Same Street Name | Related Map 5258D

Ownership History | **Fiduciary Information** | **Related Accounts**

Owner and Property Information

Owner Name & Mailing Address:	**WKL INVESTMENTS LLC** **4910 DARLING ST** **HOUSTON TX 77007-1302**
Legal Description:	**TR 48A BLK 1** **COTTAGE OAKS**
Property Address:	**4910 DARLING ST** **HOUSTON TX 77007**

State Class Code	Land Use Code	Building Class	Total Units
C2 -- Real, Vacant Commercial	8001 -- Land Neighborhood Section 1		0

Land Area	Building Area	Net Rentable Area	Neighborhood	Market Area	Map Facet	Key Map®
4,737 SF	0	0	5925.09	160 -- 1F Lazybrook, Timbergrove, Washington Corridor	5258D	492C

Value Status Information

Value Status	Notice Date	Shared CAD
Noticed	03/31/2017	No

Exemptions and Jurisdictions

Exemption Type	Districts	Jurisdictions	Exemption Value	ARB Status	2016 Rate	2017 Rate	Online Tax Bill
None	001	HOUSTON ISD		Certified: 08/11/2017	1.206700	1.206700	View
	040	HARRIS COUNTY		Certified: 08/11/2017	0.416560	0.418010	View
	041	HARRIS CO FLOOD CNTRL		Certified: 08/11/2017	0.028290	0.028310	View
	042	PORT OF HOUSTON AUTHY		Certified: 08/11/2017	0.013340	0.012560	View
	043	HARRIS CO HOSP DIST		Certified: 08/11/2017	0.171790	0.171100	View
	044	HARRIS CO EDUC DEPT		Certified: 08/11/2017	0.005200	0.005195	View
	048	HOU COMMUNITY COLLEGE		Certified: 08/11/2017	0.100263	0.100263	View
	061	CITY OF HOUSTON		Certified: 08/11/2017	0.586420	0.584210	View

Texas law prohibits us from displaying residential photographs, sketches, floor plans, or information indicating the age of a property owner on our website. You can inspect this information or get a copy at **HCAD's information center at 13013 NW Freeway**.

Valuations

	Value as of January 1, 2016			Value as of January 1, 2017	
	Market	Appraised		Market	Appraised
Land	65,134		Land	118,425	

Improvement	0		Improvement	0	
Total	65,134	65,134	Total	118,425	118,425

5-Year Value History

Land

Market Value Land

Line	Land Use	Unit Type	Units	Size Factor	Site Factor	Appr O/R Factor	Appr O/R Reason	Total Adj	Unit Price	Adj Unit Price	Value
1	8001 -- Land Neighborhood Section 1 4300 -- General Commercial Vacant	SF	4,737	1.00	1.00	1.00	--	1.00	25.00	25.00	118,425.00

Building

Vacant (No Building Data)

Tax Year: 2017 ▼

HARRIS COUNTY APPRAISAL DISTRICT
REAL PROPERTY ACCOUNT INFORMATION
0073200000008

Print E-mail

Owner Services | Similar Owner Name | Nearby Addresses | Same Street Name | Related Map 5258D

Ownership History | **Fiduciary Information** | **Related Accounts**

Owner and Property Information

Owner Name & Mailing Address:	**YUPPIE DOG LLC** **2203 N DURHAM DR** **HOUSTON TX 77008**	Legal Description:	**LTS 8 & 9 & TR 10 BLK 136 BRUNNER**
		Property Address:	**4901 DARLING ST** **HOUSTON TX 77007**

State Class Code	Land Use Code	Building Class	Total Units
F1 -- Real, Commercial	8001 -- Land Neighborhood Section 1	E	0

Land Area	Building Area	Net Rentable Area	Neighborhood	Market Area	Map Facet	Key Map®
14,500 SF	8,274	0	5925.09	6003 -- Inner Loop West	5258D	492C

Value Status Information

Value Status	Notice Date	Shared CAD
Noticed	03/31/2017	No

Exemptions and Jurisdictions

Exemption Type	Districts	Jurisdictions	Exemption Value	ARB Status	2016 Rate	2017 Rate	Online Tax Bill
None	001	HOUSTON ISD		Supplemental: 10/13/2017	1.206700	1.206700	View
	040	HARRIS COUNTY		Supplemental: 10/13/2017	0.416560	0.418010	View
	041	HARRIS CO FLOOD CNTRL		Supplemental: 10/13/2017	0.028290	0.028310	View
	042	PORT OF HOUSTON AUTHY		Supplemental: 10/13/2017	0.013340	0.012560	View
	043	HARRIS CO HOSP DIST		Supplemental: 10/13/2017	0.171790	0.171100	View
	044	HARRIS CO EDUC DEPT		Supplemental: 10/13/2017	0.005200	0.005195	View
	048	HOU COMMUNITY COLLEGE		Supplemental: 10/13/2017	0.100263	0.100263	View
	061	CITY OF HOUSTON		Supplemental: 10/13/2017	0.586420	0.584210	View

Texas law prohibits us from displaying residential photographs, sketches, floor plans, or information indicating the age of a property owner on our website. You can inspect this information or get a copy at **HCAD's information center at 13013 NW Freeway**.

Valuations

	Value as of January 1, 2016			Value as of January 1, 2017	
	Market	Appraised		Market	Appraised
Land	329,875		Land	329,875	

Improvement	70,125		Improvement	121,411	
Total	400,000	400,000	Total	451,286	451,286

5-Year Value History

Land

Market Value Land

Line	Land Use	Unit Type	Units	Size Factor	Site Factor	Appr O/R Factor	Appr O/R Reason	Total Adj	Unit Price	Adj Unit Price	Value
1	8001 -- Land Neighborhood Section 1 4399 -- Warehouse-Metallic	SF	1,450	1.00	1.00	1.00	Corner or Alley	1.00	25.00	25.00	36,250.00
2	8001 -- Land Neighborhood Section 1 4399 -- Warehouse-Metallic	SF	13,050	1.00	1.00	0.90	Floodway	0.90	25.00	22.50	293,625.00

Building

Building	Year Built	Type	Style	Quality	Impr Sq Ft	Building Details
1	1964	Warehouse - Metallic	8454 -- Shell, Industrial	Average	3,600	Displayed
2	1954	Retail Single-Occupancy	8353 -- Retail Store	Low	1,024	View
3	1954	Warehouse - Metallic	8454 -- Shell, Industrial	Average	3,650	View

Building Details (1)

Building Data

Element	Details
Cooling Type	None
Construction Type	Steel, Light
Functional Utility	Avg/Normal
Heating Type	None
Partition Type	Normal
Physical Condition	Avg/Normal
Plumbing Type	None
Sprinkler Type	None
Exterior Wall	Metal, Light
Economic Obsolescence	Normal
Market Adjustment	20% Market Adjustment
Element	Units
Wall Height	12
Office Warehouse Ratio	0.13
Interior Finish Percent	100

Building Areas

Description	Area
BASE AREA PRI	3,600

Extra Features

Line	Description	Quality	Condition	Units	Year Built
1	Paving - Asphalt	Average	Average	900	1964
2	Paving - Asphalt	Average	Average	1,900	1964
3	Enclosure, Office	Average	Average	156	1964
4	CANOPY ONLY	Average	Average	576	2013

Tax Year: 2017 ▼

HARRIS COUNTY APPRAISAL DISTRICT
REAL PROPERTY ACCOUNT INFORMATION
0073200000001

Print E-mail

Owner Services | Similar Owner Name | Nearby Addresses | Same Street Name | Related Map 5258D

Ownership History | **Fiduciary Information** | **Related Accounts**

Owner and Property Information

Owner Name & Mailing Address:	**YUPPIE DOG LLC** **2203 N DURHAM DR** **HOUSTON TX 77008**	Legal Description:	**LT 2 & TR 1 BLK 136 BRUNNER**
		Property Address:	**2203 N DURHAM DR** **HOUSTON TX 77007**

State Class Code	Land Use Code	Building Class	Total Units
F1 -- Real, Commercial	8001 -- Land Neighborhood Section 1	E	0

Land Area	Building Area	Net Rentable Area	Neighborhood	Market Area	Map Facet	Key Map®
9,500 SF	525	0	5925.09	5020 -- Heights	5258D	492C

Value Status Information

Value Status	Notice Date	Shared CAD
Noticed	03/31/2017	No

Exemptions and Jurisdictions

Exemption Type	Districts	Jurisdictions	Exemption Value	ARB Status	2016 Rate	2017 Rate	Online Tax Bill
None	001	HOUSTON ISD		Supplemental: 09/15/2017	1.206700	1.206700	View
	040	HARRIS COUNTY		Supplemental: 09/15/2017	0.416560	0.418010	View
	041	HARRIS CO FLOOD CNTRL		Supplemental: 09/15/2017	0.028290	0.028310	View
	042	PORT OF HOUSTON AUTHY		Supplemental: 09/15/2017	0.013340	0.012560	View
	043	HARRIS CO HOSP DIST		Supplemental: 09/15/2017	0.171790	0.171100	View
	044	HARRIS CO EDUC DEPT		Supplemental: 09/15/2017	0.005200	0.005195	View
	048	HOU COMMUNITY COLLEGE		Supplemental: 09/15/2017	0.100263	0.100263	View
	061	CITY OF HOUSTON		Supplemental: 09/15/2017	0.586420	0.584210	View

Texas law prohibits us from displaying residential photographs, sketches, floor plans, or information indicating the age of a property owner on our website. You can inspect this information or get a copy at **HCAD's information center at 13013 NW Freeway**.

Valuations

	Value as of January 1, 2016			Value as of January 1, 2017	
	Market	Appraised		Market	Appraised
Land	217,313		Land	217,313	

Improvement	61,357		Improvement	59,704	
Total	278,670	278,670	Total	277,017	277,017

5-Year Value History

Land

Market Value Land

Line	Land Use	Unit Type	Units	Size Factor	Site Factor	Appr O/R Factor	Appr O/R Reason	Total Adj	Unit Price	Adj Unit Price	Value
1	8001 -- Land Neighborhood Section 1 4610 -- Recreational/Health	SF	1,425	1.00	1.00	1.00	Corner or Alley	1.00	25.00	25.00	35,625.00
2	8001 -- Land Neighborhood Section 1 4610 -- Recreational/Health	SF	8,075	1.00	1.00	0.90	Floodway	0.90	25.00	22.50	181,688.00

Building

Building	Year Built	Type	Style	Quality	Impr Sq Ft	Building Details
1	1962	Recreational/Health	8490 -- Kennels	Good	525	Displayed

Building Details (1)

Building Data

Element	Details
Cooling Type	Central / Forced
Construction Type	Wood / Steel Joist
Functional Utility	Avg/Normal
Heating Type	None
Partition Type	Normal
Physical Condition	Avg/Normal
Plumbing Type	Adequate
Sprinkler Type	None
Exterior Wall	Br / Concr Block
Economic Obsolescence	Normal
Market Adjustment	25% Market Adjustment
Element	Units
Wall Height	10
Interior Finish Percent	100

Building Areas

Description	Area
BASE AREA PRI	525
CNPY ROOF W/ SLAB -C	700

Extra Features

Line	Description	Quality	Condition	Units	Year Built
1	Paving - Asphalt & Concrete Service Stat	Average	Average	8,200	2009
2	CANOPY ROOF AND SLAB	Average	Average	650	2009
3	Swimming Pool	Average	Average	300	2009

Tax Year: 2017 ▼

HARRIS COUNTY APPRAISAL DISTRICT
REAL PROPERTY ACCOUNT INFORMATION
1344650010001

Print E-mail

Owner Services | Similar Owner Name | Nearby Addresses | Same Street Name | Related Map 5258D

Ownership History | **Fiduciary Information** | **Related Accounts**

Owner and Property Information

Owner Name & Mailing Address:	**R AND M RETAIL LP** **1215 GESSNER RD** **HOUSTON TX 77055-6013**	Legal Description:	**RES A BLK 1** **NORTH DURHAM RETAIL CENTER**
		Property Address:	**2155 N DURHAM DR** **HOUSTON TX 77007**

State Class Code	Land Use Code	Building Class	Total Units
F1 -- Real, Commercial	8001 -- Land Neighborhood Section 1	E	0

Land Area	Building Area	Net Rentable Area	Neighborhood	Market Area	Map Facet	Key Map®
15,500 SF	4,300	0	5925.09	5020 -- Heights	5258D	492G

Value Status Information

Value Status	Notice Date	Shared CAD
Noticed	03/31/2017	No

Exemptions and Jurisdictions

Exemption Type	Districts	Jurisdictions	Exemption Value	ARB Status	2016 Rate	2017 Rate	Online Tax Bill
None	001	HOUSTON ISD		Certified: 08/11/2017	1.206700	1.206700	View
	040	HARRIS COUNTY		Certified: 08/11/2017	0.416560	0.418010	View
	041	HARRIS CO FLOOD CNTRL		Certified: 08/11/2017	0.028290	0.028310	View
	042	PORT OF HOUSTON AUTHY		Certified: 08/11/2017	0.013340	0.012560	View
	043	HARRIS CO HOSP DIST		Certified: 08/11/2017	0.171790	0.171100	View
	044	HARRIS CO EDUC DEPT		Certified: 08/11/2017	0.005200	0.005195	View
	048	HOU COMMUNITY COLLEGE		Certified: 08/11/2017	0.100263	0.100263	View
	061	CITY OF HOUSTON		Certified: 08/11/2017	0.586420	0.584210	View

Texas law prohibits us from displaying residential photographs, sketches, floor plans, or information indicating the age of a property owner on our website. You can inspect this information or get a copy at **HCAD's information center at 13013 NW Freeway**.

Valuations

	Value as of January 1, 2016			Value as of January 1, 2017	
	Market	Appraised		Market	Appraised
Land	387,500		Land	387,500	

Improvement	337,394		Improvement	292,417	
Total	724,894	724,894	Total	679,917	679,917

5-Year Value History

Land

Market Value Land

Line	Land Use	Unit Type	Units	Size Factor	Site Factor	Appr O/R Factor	Appr O/R Reason	Total Adj	Unit Price	Adj Unit Price	Value
1	8001 -- Land Neighborhood Section 1 4374 -- Retail Multi-Occupancy	SF	15,500	1.00	1.00	1.00	--	1.00	25.00	25.00	387,500.00

Building

Building	Year Built	Type	Style	Quality	Impr Sq Ft	Building Details
1	2013	Retail Multi-Occupancy	8412 -- Neighborhood Shopping Ctr	Average	4,300	Displayed

Building Details (1)

Building Data

Element	Details
Exterior Wall	Concr Tilt Up
Construction Type	Fireproof Concrete
Partition Type	Normal
Heating Type	None
Cooling Type	Central / Forced
Plumbing Type	Adequate
Sprinkler Type	None
Physical Condition	Avg/Normal
Functional Utility	Avg/Normal
Economic Obsolescence	Normal
Market Adjustment	15% Market Adjustment
Element	Units
Interior Finish Percent	100
Wall Height	16

Building Areas

Description	Area
CNPY ROOF W/ SLAB -C	598
BASE AREA PRI	4,300

Extra Features

Line	Description	Quality	Condition	Units	Year Built

1	CANOPY ROOF AND SLAB	Average	Average	598	2014
2	Paving - Heavy Concrete	Average	Average	8,500	2014

Tax Year: 2017 ▼

HARRIS COUNTY APPRAISAL DISTRICT
REAL PROPERTY ACCOUNT INFORMATION
0073140000007

Print E-mail

Owner Services | Similar Owner Name | Nearby Addresses | Same Street Name | Related Map 5258D

Ownership History | **Fiduciary Information** | **Related Accounts**

Owner and Property Information

Owner Name & Mailing Address:	**SHOBAS STICKS & STONES** **4813 LARKIN ST** **HOUSTON TX 77007-1933**	Legal Description:	**LT 8 & TR 7 BLK 130 BRUNNER**
		Property Address:	**4813 LARKIN ST** **HOUSTON TX 77007**

State Class Code	Land Use Code	Building Class	Total Units
F1 -- Real, Commercial	8001 -- Land Neighborhood Section 1	E	0

Land Area	Building Area	Net Rentable Area	Neighborhood	Market Area	Map Facet	Key Map®
9,500 SF	10,000	0	5925.09	6003 -- Inner Loop West	5258D	492H

Value Status Information

Value Status	Notice Date	Shared CAD
Noticed	03/31/2017	No

Exemptions and Jurisdictions

Exemption Type	Districts	Jurisdictions	Exemption Value	ARB Status	2016 Rate	2017 Rate	Online Tax Bill
None	001	HOUSTON ISD		Name Change: 09/15/2017	1.206700	1.206700	View
	040	HARRIS COUNTY		Name Change: 09/15/2017	0.416560	0.418010	View
	041	HARRIS CO FLOOD CNTRL		Name Change: 09/15/2017	0.028290	0.028310	View
	042	PORT OF HOUSTON AUTHY		Name Change: 09/15/2017	0.013340	0.012560	View
	043	HARRIS CO HOSP DIST		Name Change: 09/15/2017	0.171790	0.171100	View
	044	HARRIS CO EDUC DEPT		Name Change: 09/15/2017	0.005200	0.005195	View
	048	HOU COMMUNITY COLLEGE		Name Change: 09/15/2017	0.100263	0.100263	View
	061	CITY OF HOUSTON		Name Change: 09/15/2017	0.586420	0.584210	View

Texas law prohibits us from displaying residential photographs, sketches, floor plans, or information indicating the age of a property owner on our website. You can inspect this information or get a copy at **HCAD's information center at 13013 NW Freeway**.

Valuations

	Value as of January 1, 2016			Value as of January 1, 2017	
	Market	Appraised		Market	Appraised
Land	216,125		Land	216,125	

Improvement	115,808		Improvement	106,921	
Total	331,933	331,933	Total	323,046	323,046

5-Year Value History

Land

Market Value Land

Line	Land Use	Unit Type	Units	Size Factor	Site Factor	Appr O/R Factor	Appr O/R Reason	Total Adj	Unit Price	Adj Unit Price	Value
1	8001 -- Land Neighborhood Section 1 4399 -- Warehouse-Metallic	SF	7,600	1.00	1.00	1.00	--	1.00	25.00	25.00	190,000.00
2	8001 -- Land Neighborhood Section 1 4399 -- Warehouse-Metallic	SF	1,900	1.00	1.00	0.55	Floodway	0.55	25.00	13.75	26,125.00

Building

Building	Year Built	Type	Style	Quality	Impr Sq Ft	Building Details
1	1940	Warehouse - Metallic	8454 -- Shell, Industrial	Very Low	10,000	Displayed

Building Details (1)

Building Data

Element	Details
Cooling Type	None
Construction Type	Steel, Light
Functional Utility	Avg/Normal
Heating Type	None
Partition Type	None
Physical Condition	Avg/Normal
Plumbing Type	None
Sprinkler Type	None
Exterior Wall	Metal, Light
Economic Obsolescence	Normal
Market Adjustment	5% Market Adjustment
Element	Units
Wall Height	16
Interior Finish Percent	0

Building Areas

Description	Area
CNPY ONLY -C	1,183
BASE AREA PRI	10,000
CNPY ONLY -C	1,700

Extra Features

Line	Description	Quality	Condition	Units	Year Built
1	CANOPY ONLY	Average	Average	3,600	1940

Tax Year: 2017 ▼

HARRIS COUNTY APPRAISAL DISTRICT
REAL PROPERTY ACCOUNT INFORMATION
0400350000001

Print E-mail

Owner Services | Similar Owner Name | Nearby Addresses | Same Street Name | Related Map 5358C

Ownership History | **Fiduciary Information**

Owner and Property Information

Owner Name & Mailing Address:	**NUNDINI GIAMPAOLO** **500 N SHEPHERD DR** **HOUSTON TX 77007-1347**	Legal Description:	**TR 1A** **ABST 1 J AUSTIN**
		Property Address:	**500 N SHEPHERD DR** **HOUSTON TX 77007**

State Class Code	Land Use Code	Building Class	Total Units
F1 -- Real, Commercial	8000 -- Land Neighborhood General Assignment	B	0

Land Area	Building Area	Net Rentable Area	Neighborhood	Market Area	Map Facet	Key Map®
77,737 SF	38,712	38,695	5938.2	6003 -- Inner Loop West	5358C	492D

Value Status Information

Value Status	Notice Date	Shared CAD
Noticed	03/31/2017	No

Exemptions and Jurisdictions

Exemption Type	Districts	Jurisdictions	Exemption Value	ARB Status	2016 Rate	2017 Rate	Online Tax Bill
None	001	HOUSTON ISD		Certified: 08/11/2017	1.206700	1.206700	View
	040	HARRIS COUNTY		Certified: 08/11/2017	0.416560	0.418010	View
	041	HARRIS CO FLOOD CNTRL		Certified: 08/11/2017	0.028290	0.028310	View
	042	PORT OF HOUSTON AUTHY		Certified: 08/11/2017	0.013340	0.012560	View
	043	HARRIS CO HOSP DIST		Certified: 08/11/2017	0.171790	0.171100	View
	044	HARRIS CO EDUC DEPT		Certified: 08/11/2017	0.005200	0.005195	View
	048	HOU COMMUNITY COLLEGE		Certified: 08/11/2017	0.100263	0.100263	View
	061	CITY OF HOUSTON		Certified: 08/11/2017	0.586420	0.584210	View
	816	TIRZ 5 - MEMORIAL HEIGHTS ANNX 4 (061)		Certified: 08/11/2017			

Texas law prohibits us from displaying residential photographs, sketches, floor plans, or information indicating the age of a property owner on our website. You can inspect this information or get a copy at **HCAD's information center at 13013 NW Freeway**.

Valuations

Value as of January 1, 2016		Value as of January 1, 2017	
Market	Appraised	Market	Appraised

Land	713,626		Land	713,626	
Improvement	967,374		Improvement	836,374	
Total	1,681,000	1,681,000	Total	1,550,000	1,550,000

5-Year Value History

Land

Market Value Land

Line	Land Use	Unit Type	Units	Size Factor	Site Factor	Appr O/R Factor	Appr O/R Reason	Total Adj	Unit Price	Adj Unit Price	Value
1	8000 -- Land Neighborhood General Assignment 4380 -- Distribution Warehouse	SF	13,993	1.00	1.00	1.00	--	1.00	10.00	10.00	139,930.00
2	8000 -- Land Neighborhood General Assignment 4380 -- Distribution Warehouse	SF	63,744	1.00	1.00	0.90	Floodway	0.90	10.00	9.00	573,696.00

Building

Building	Year Built	Type	Style	Quality	Impr Sq Ft	Building Details
1	1970	Distribution Warehouse	8454 -- Shell, Industrial	Average	38,712	Displayed

Building Details (1)

Building Data

Element	Details
Cooling Type	Central / Forced
Construction Type	Fire Resistant Steel
Functional Utility	Avg/Normal
Heating Type	Hot Air
Partition Type	Normal
Physical Condition	Avg/Normal
Plumbing Type	Adequate
Sprinkler Type	None
Exterior Wall	Concr Tilt Up
Economic Obsolescence	Normal
Element	Units
Wall Height	22
Office Warehouse Ratio	0.19
OH Door: Wood / Mtl	9
Interior Finish Percent	100

Building Areas

Description	Area
BASE AREA PRI	38,712

Extra Features

Line	Description	Quality	Condition	Units	Year Built
1	Dock Level Floor	Average	Average	38,695	1970
2	Enclosure, Office	Average	Average	1,980	1970
3	Enclosure, Office	Average	Average	5,555	1970
16	Load Dock, Stone or Concrete	Average	Average	224	1970
17	Load Dock, Stone or Concrete	Average	Average	224	1970
18	Paving - Heavy Concrete	Average	Average	26,800	1970

Tax Year: 2017 ▼

HARRIS COUNTY APPRAISAL DISTRICT
REAL PROPERTY ACCOUNT INFORMATION
1140900000001

Print E-mail

File A Protest | Similar Owner Name | Nearby Addresses | Same Street Name | Related Map 5358C

Ownership History

Owner and Property Information

Owner Name & Mailing Address:	**GALT BUSINESS SOLUTIONS LLC** **303 RED CEDAR** **SHAVANO PARK TX 78230-5618**
Legal Description:	**RES B 3.582 ACS BLK 2 SHEPHERD PROPERTIES**
Property Address:	**580 N SHEPHERD DR HOUSTON TX 77007**

State Class Code	Land Use Code	Building Class	Total Units
F1 -- Real, Commercial	8000 -- Land Neighborhood General Assignment	C	0

Land Area	Building Area	Net Rentable Area	Neighborhood	Market Area	Map Facet	Key Map®
156,032 SF	65,533	61,845	5938.2	6003 -- Inner Loop West	5358C	492D

Value Status Information

Value Status	Notice Date	Shared CAD
Noticed	03/31/2017	No

Exemptions and Jurisdictions

Exemption Type	Districts	Jurisdictions	Exemption Value	ARB Status	2016 Rate	2017 Rate	Online Tax Bill
None	001	HOUSTON ISD		Certified: 08/11/2017	1.206700	1.206700	View
	040	HARRIS COUNTY		Certified: 08/11/2017	0.416560	0.418010	View
	041	HARRIS CO FLOOD CNTRL		Certified: 08/11/2017	0.028290	0.028310	View
	042	PORT OF HOUSTON AUTHY		Certified: 08/11/2017	0.013340	0.012560	View
	043	HARRIS CO HOSP DIST		Certified: 08/11/2017	0.171790	0.171100	View
	044	HARRIS CO EDUC DEPT		Certified: 08/11/2017	0.005200	0.005195	View
	048	HOU COMMUNITY COLLEGE		Certified: 08/11/2017	0.100263	0.100263	View
	061	CITY OF HOUSTON		Certified: 08/11/2017	0.586420	0.584210	View
	816	TIRZ 5 - MEMORIAL HEIGHTS ANNX 4 (061)		Certified: 08/11/2017			

Texas law prohibits us from displaying residential photographs, sketches, floor plans, or information indicating the age of a property owner on our website. You can inspect this information or get a copy at **HCAD's information center at 13013 NW Freeway**.

Valuations

Value as of January 1, 2016		Value as of January 1, 2017	
Market	Appraised	Market	Appraised

Land	1,490,106		Land	1,490,106	
Improvement	2,123,694		Improvement	2,285,935	
Total	3,613,800	3,613,800	Total	3,776,041	3,776,041

5-Year Value History

Land

Market Value Land

Line	Land Use	Unit Type	Units	Size Factor	Site Factor	Appr O/R Factor	Appr O/R Reason	Total Adj	Unit Price	Adj Unit Price	Value
1	8000 -- Land Neighborhood General Assignment 4397 -- Office - Warehouse	SF	85,818	1.00	1.00	1.00	Corner or Alley	1.00	10.00	10.00	858,180.00
2	8000 -- Land Neighborhood General Assignment 4397 -- Office - Warehouse	SF	70,214	1.00	1.00	0.90	Floodway	0.90	10.00	9.00	631,926.00

Building

Building	Year Built	Type	Style	Quality	Impr Sq Ft	Building Details
1	1980	Office - Warehouse	8454 -- Shell, Industrial	Average	35,250	Displayed
3	1980	Office Bldgs. Low-Rise (1 to 4 Stories)	8344 -- Office Building	Average	15,000	View
4	1980	Warehouse	8454 -- Shell, Industrial	Average	15,283	View

Building Details (1)

Building Data

Element	Details
Cooling Type	None
Construction Type	Fireproof Concrete
Functional Utility	Avg/Normal
Heating Type	Unit Heaters
Partition Type	None
Physical Condition	Avg/Normal
Plumbing Type	Minimum
Sprinkler Type	Wet
Exterior Wall	Concr Tilt Up
Economic Obsolescence	Normal
Element	Units
Wall Height	24
Office Warehouse Ratio	0.05
OH Door: Wood / Mtl	6

Building Areas

Description	Area
TRUCK TRAIN WELLS -C	4,736
CNPY ROOF W/ SLAB -C	740
BASE AREA PRI	35,250
	1,564
	1,160
	884
	2,090
CNPY ROOF W/ SLAB -C	3,290

Interior Finish Percent	100
Sprinkler: Wet	35250

Extra Features

Line	Description	Quality	Condition	Units	Year Built
1	CANOPY ROOF AND SLAB	Average	Average	2,820	1995
2	Paving - Asphalt	Average	Average	17,500	1980
3	Paving - Heavy Concrete	Average	Average	3,000	1980
4	Truck - Train Wells	Average	Average	4,752	1980
5	Multi-Use, Storage Low Cost	Average	Average	2,090	1980
6	Enclosure, Office	Poor	Average	1,564	1980
7	Enclosure, Office	Poor	Average	1,160	1980
8	Multi-Use, Sales	Average	Average	884	1980
9	CANOPY ROOF AND SLAB	Average	Average	740	1980
10	Wet Sprinkler	Average	Average	35,250	2007
11	Wet Sprinkler	Average	Average	15,283	2007

Tax Year: 2017 ▼

HARRIS COUNTY APPRAISAL DISTRICT
REAL PROPERTY ACCOUNT INFORMATION
1349610010001

Print E-mail

Owner Services | Similar Owner Name | Nearby Addresses | Same Street Name | Related Map 5358C

Ownership History | **Fiduciary Information** | **Related Accounts**

Owner and Property Information

Owner Name & Mailing Address:	**CARROLL VENTURES LLC** **PO BOX 7489** **HOUSTON TX 77248-7489**	Legal Description:	**RES A BLK 1** **JOHNSTONE SUPPLY ON NORTH SHEPHERD**
		Property Address:	**2120 N SHEPHERD DR** **HOUSTON TX 77007**

State Class Code	Land Use Code	Building Class	Total Units
F1 -- Real, Commercial	8001 -- Land Neighborhood Section 1	E	0

Land Area	Building Area	Net Rentable Area	Neighborhood	Market Area	Map Facet	Key Map®
76,287 SF	30,340	0	5925.09	6003 -- Inner Loop West	5358C	492H

Value Status Information

Value Status	Notice Date	Shared CAD
Noticed	03/31/2017	No

Exemptions and Jurisdictions

Exemption Type	Districts	Jurisdictions	Exemption Value	ARB Status	2016 Rate	2017 Rate	Online Tax Bill
None	001	HOUSTON ISD		Certified: 08/11/2017	1.206700	1.206700	View
	040	HARRIS COUNTY		Certified: 08/11/2017	0.416560	0.418010	View
	041	HARRIS CO FLOOD CNTRL		Certified: 08/11/2017	0.028290	0.028310	View
	042	PORT OF HOUSTON AUTHY		Certified: 08/11/2017	0.013340	0.012560	View
	043	HARRIS CO HOSP DIST		Certified: 08/11/2017	0.171790	0.171100	View
	044	HARRIS CO EDUC DEPT		Certified: 08/11/2017	0.005200	0.005195	View
	048	HOU COMMUNITY COLLEGE		Certified: 08/11/2017	0.100263	0.100263	View
	061	CITY OF HOUSTON		Certified: 08/11/2017	0.586420	0.584210	View

Texas law prohibits us from displaying residential photographs, sketches, floor plans, or information indicating the age of a property owner on our website. You can inspect this information or get a copy at **HCAD's information center at 13013 NW Freeway**.

Valuations

Value as of January 1, 2016		Value as of January 1, 2017	
Market	Appraised	Market	Appraised

Land	1,092,778		Land	1,092,778	
Improvement	3,044,769		Improvement	2,987,931	
Total	4,137,547	4,137,547	Total	4,080,709	4,080,709

5-Year Value History

Land

Market Value Land

Line	Land Use	Unit Type	Units	Size Factor	Site Factor	Appr O/R Factor	Appr O/R Reason	Total Adj	Unit Price	Adj Unit Price	Value
1	8001 -- Land Neighborhood Section 1 4401 -- Light Industrial - Metallic	SF	29,750	1.00	1.00	1.00	--	1.00	25.00	25.00	743,750.00
2	8001 -- Land Neighborhood Section 1 4401 -- Light Industrial - Metallic	SF	46,537	1.00	1.00	0.30	Floodway	0.30	25.00	7.50	349,028.00

Building

Building	Year Built	Type	Style	Quality	Impr Sq Ft	Building Details
1	2014	Retail Miscellaneous	8353 -- Retail Store	Good	6,784	Displayed
2	2014	Retail Miscellaneous	8454 -- Shell, Industrial	Good	9,646	View
3	2014	Retail Miscellaneous	8344 -- Office Building	Good	13,910	View

Building Details (1)

Building Data

Element	Details
Exterior Wall	Brick / Stone
Construction Type	Fire Resistant Steel
Partition Type	Normal
Heating Type	Hot Air
Cooling Type	Central / Forced
Plumbing Type	Adequate
Sprinkler Type	None
Physical Condition	Avg/Normal
Functional Utility	Avg/Normal
Economic Obsolescence	Normal
Element	Units
Interior Finish Percent	100
Wall Height	27

Building Areas

Description	Area
CNPY ROOF W/ SLAB -C	915
BASE AREA PRI	6,784
CNPY ROOF W/ SLAB -C	2,000
CNPY ROOF W/ SLAB -C	216

Extra Features

Line	Description	Quality	Condition	Units	Year Built
1	CANOPY ROOF AND SLAB	Average	Average	216	2014
2	CANOPY ROOF AND SLAB	Average	Average	915	2014
3	CANOPY ROOF AND SLAB	Average	Average	2,000	2014
6	Paving - Heavy Concrete	Average	Average	30,990	2014

APPENDIX I

CITY OF HOUSTON COMMENT LETTER ON DRAFT PHASE I ESA

CITY OF HOUSTON

Houston Public Works

Interoffice

Correspondence

To: Patricia K. Campbell, P.E.
Supervising Engineer
Rapid Delivery Service Line
Capital Projects

From: Supervising Engineer
Technical Services
Capital Projects

Date: March 27, 2018

Attn: Gary C. Hill, P.E.
Daniel B. Mooney, P.E.

Subject: **PHASE I ENVIRONMENTAL SITE ASSESSMENT (ESA) DRAFT REPORT REVIEW FOR SHEPHERD DRIVE AND DURHAM DRIVE RECONSTRUCTION FROM IH-610 TO LARKIN STREET – TIRZ 5 WBS No. N-T05000-0005-3**

In response to your request received on March 7, 2018, we have reviewed the subject Phase I ESA Draft Report (Attachment) prepared by The Goodman Corporation (TGC) for Jones and Carter, Inc. on behalf of the Memorial Heights Redevelopment Authority/Tax Increment Reinvestment Zone # 5 (TIRZ 5).

According to Houston Public Works' Infrastructure Design Manual, Chapter 11, when a property is located within the IH-610 loop and it is going to be acquired by the City or involved in divestitures and inter-department transfers, the property must have historical usage searched from the present going back a minimum of 100 years. However, for the City of Houston construction projects, the historical usage search is from the present going back to the property's obvious first development.

Due to the historical nature of the project area, TGC has identified numerous sites of Recognized Environmental Conditions (REC) along Shepherd and Durham Drives. Conducting a subsurface assessment (Phase II ESA) for all identified REC sites may be cost prohibitive. In our opinion, both reconstruction alignments should be declared Potentially Petroleum Contaminated Areas (PPCAs).

Our comments are marked in the report. We look forward to reviewing TGC's revised report.

If you have any questions, please call me at 832-395-2260 or Chad Samani, P.E. at 832-395-2259.

Maher Tanbouz, P.E.

MT:MCS:dh

H:\CP_Tech_Svcs\Environmental\ETS_&_ESA_Memos\2018\Reports\(N-T05000-0005-3)_(ESA I_Rpt_for_Shepherd_&_Durham_Reconstruction_IH-610_to_Larkin_TIRZ 5).doc

Attachment: TGC's Phase I ESA Draft Report No. 1130027101, dated February 19, 2018

ec: Joseph T. Myers, P.E.
R. Jeff Masek, P.E., CCM
Thomas A. Artz, P.E.
Mike Pezeshki, P.E.